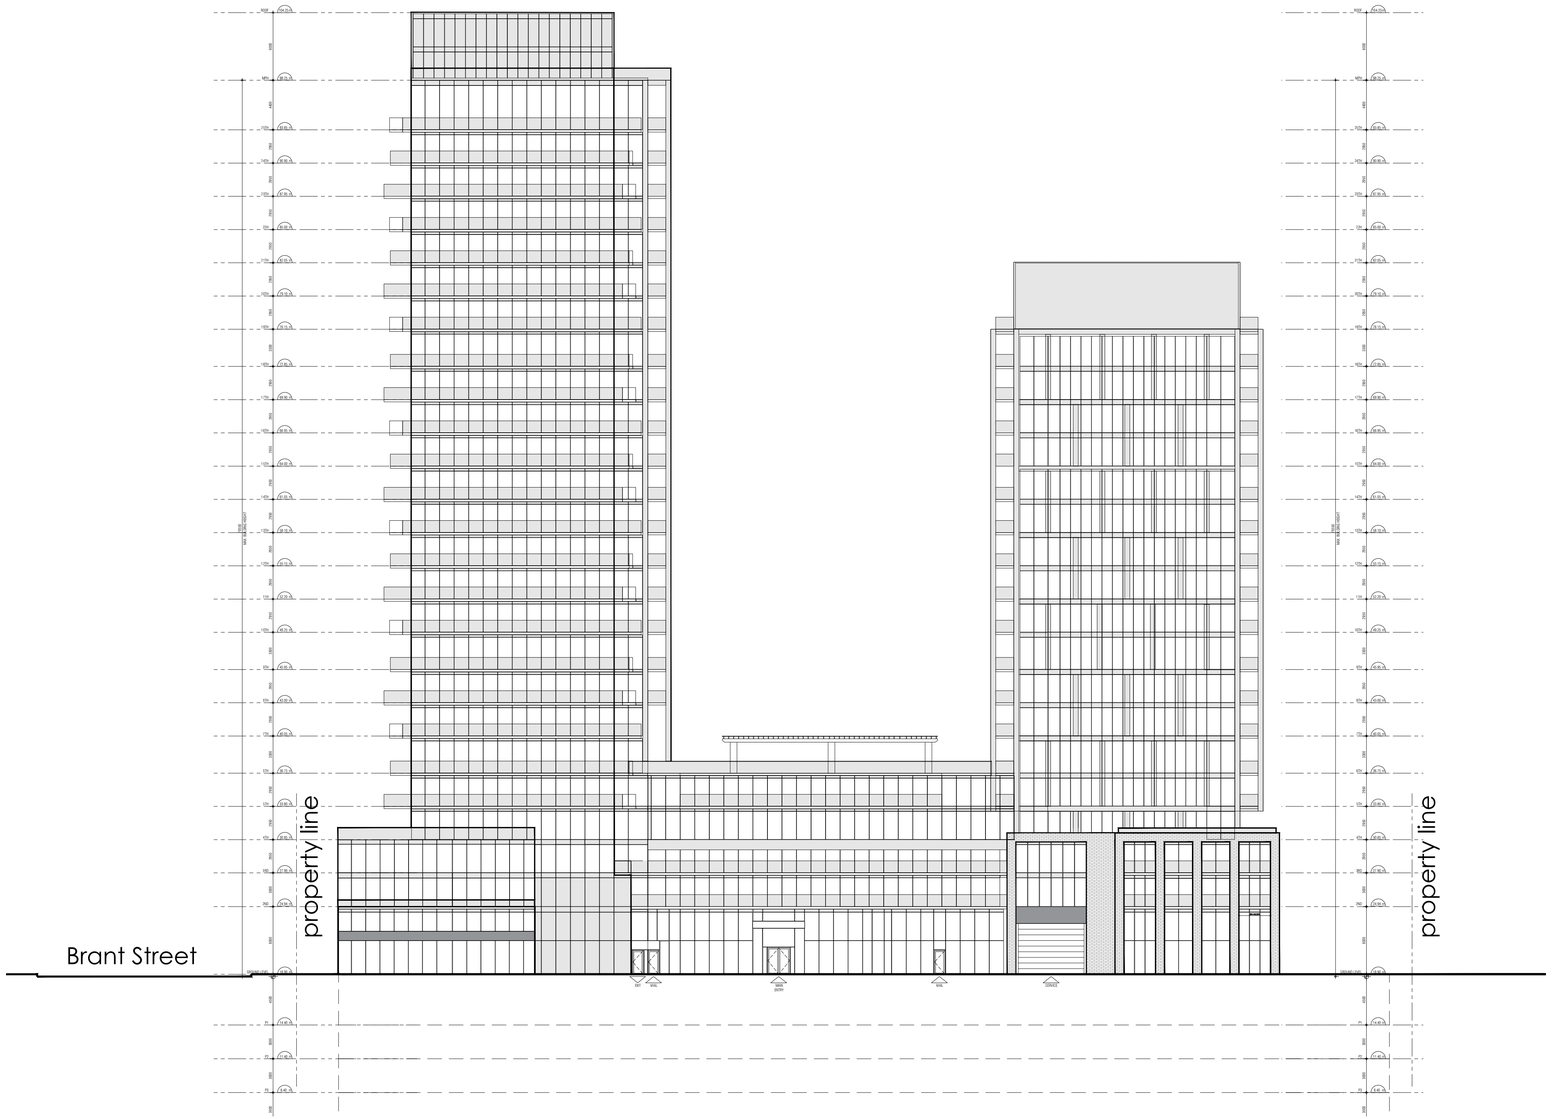


This drawing, as an instrument of service, is provided by and is the property of Graziani + Corazza Architects Inc. The contractor must verify and accept responsibility for all dimensions and conditions on site and must notify Graziani + Corazza Architects Inc. of any variations from the supplied information. Graziani + Corazza Architects Inc. is not responsible for the accuracy of survey, structural, mechanical, electrical, etc., engineering information shown on this drawing. Refer to the appropriate engineering drawings before proceeding with the work. Construction must conform to all applicable codes and requirements of the authorities having jurisdiction. Unless otherwise noted, no investigation has been undertaken or reported on by this office in regards to the environmental condition of this site.

This drawing is not to be scaled. All architectural symbols indicated on this drawing are graphic representations only.

Conditions for electronic information transfer

Electronic information is supplied to the other associated firms to assist them in the execution of their work/review. The recipient firms must determine the completeness/appropriateness/relevance of the information in respect to their particular responsibility.

Graziani + Corazza Architects Inc. shall not be responsible for:
1. Errors, omissions, incompleteness due to loss of information in whole or part when information is transferred.
2. Transmission of any virus or damage to the receiving electronic system when information is transferred.

issued for revisions

GRAZIANI + CORAZZA ARCHITECTS INC.

1320 Shawson Drive, Suite 100 Mississauga Ontario L4W 1C3
Phone: 905.795.2601 Fax:905.795.2844 www.gc-architects.com

Residential Developement

BRANT+GHENT

PHASE 1- LOT "A"

Burlinton Ontario


Project Architect:	B. Graziani
Assistant Designer:	R. Alani
Drawn By:	R. Alani
Checked By:	D. Biase
Plot Date:	Oct. 11, 2022
Job #	1398.16

NORTH ELEVATION

1:250

A401

TITLEBLOCK SIZE: 610 x 900

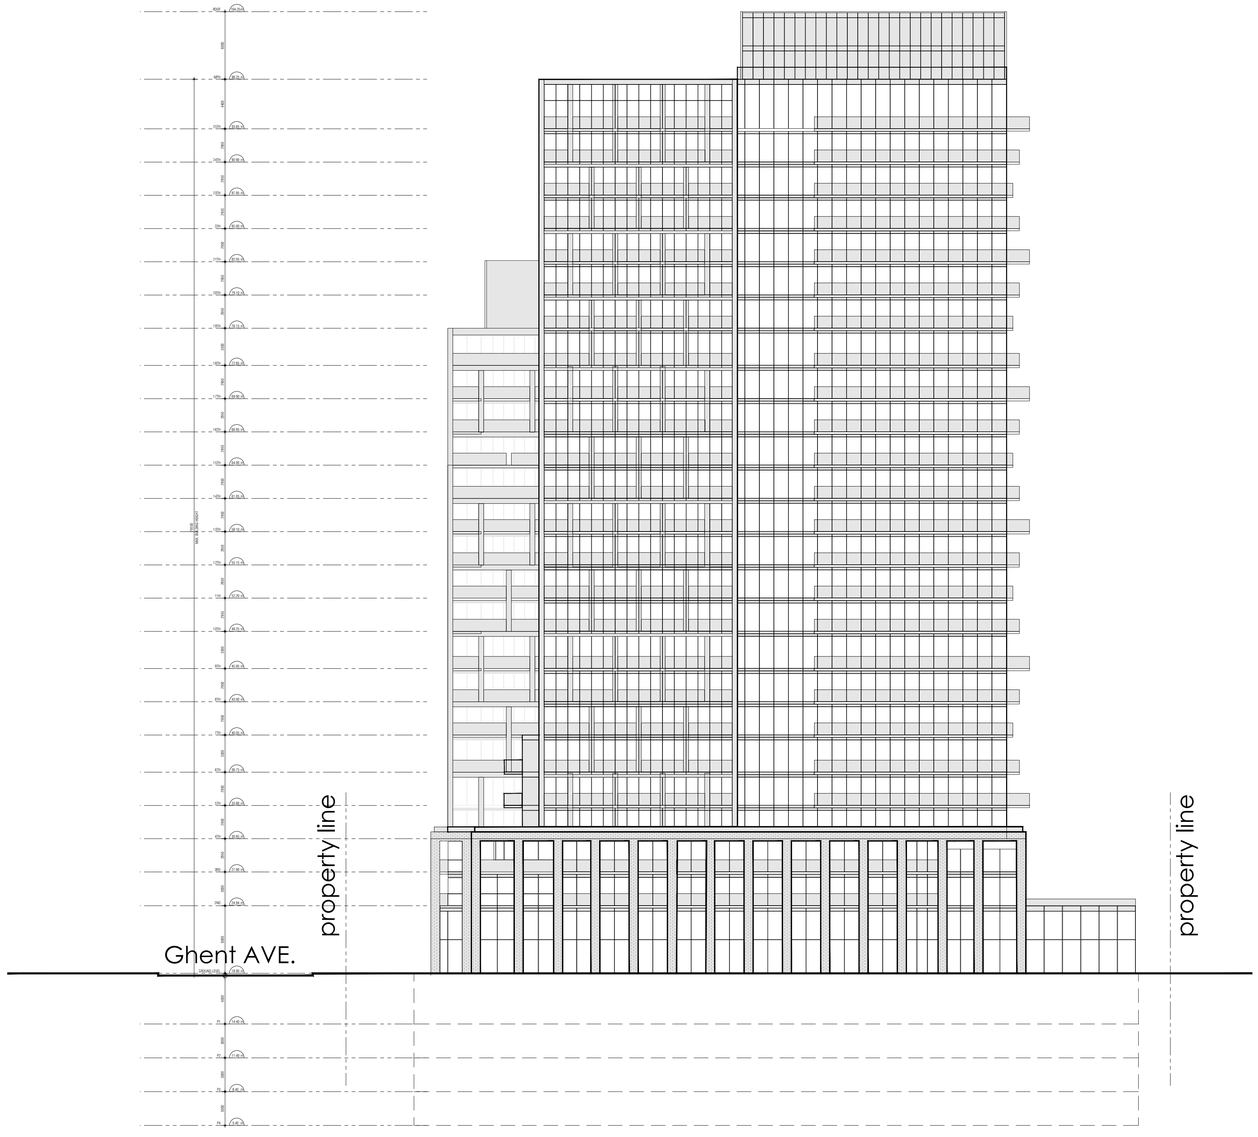

This drawing, as an instrument of service, is provided by and is the property of Graziani + Corazza Architects Inc. The contractor must verify and accept responsibility for all dimensions and conditions on site and must notify Graziani + Corazza Architects Inc. of any variations from the supplied information. Graziani + Corazza Architects Inc. is not responsible for the accuracy of survey, structural, mechanical, electrical, etc., engineering information shown on this drawing. Refer to the appropriate engineering drawings before proceeding with the work. Construction must conform to all applicable codes and requirements of the authorities having jurisdiction. Unless otherwise noted, no investigation has been undertaken or reported on by this office in regards to the environmental condition of this site.

This drawing is not to be scaled. All architectural symbols indicated on this drawing are graphic representations only.

Conditions for electronic information transfer

Electronic information is supplied to the other associated firms to assist them in the execution of their work/review. The recipient firms must determine the completeness/appropriateness/relevance of the information in respect to their particular responsibility.

Graziani + Corazza Architects Inc. shall not be responsible for:
1. Errors, omissions, incompleteness due to loss of information in whole or part when information is transferred.
2. Transmission of any virus or damage to the receiving electronic system when information is transferred.

issued for revisions

GRAZIANI + CORAZZA ARCHITECTS INC.

1320 Shawson Drive, Suite 100 Mississauga Ontario L4W 1C3
Phone. 905.795.2601 Fax.905.795.2844 www.gc-architects.com

Residential Developement

BRANT+GHENT
PHASE 1- LOT "A"

Burlinton Ontario


Project Architect:	B. Graziani
Assistant Designer:	R. Alani
Drawn By:	R. Alani
Checked By:	D. Biase
Plot Date:	Oct. 11, 2022
Job #	1398.16

EAST ELEVATION

1:250

A402

TITLEBLOCK SIZE: 610 x 900

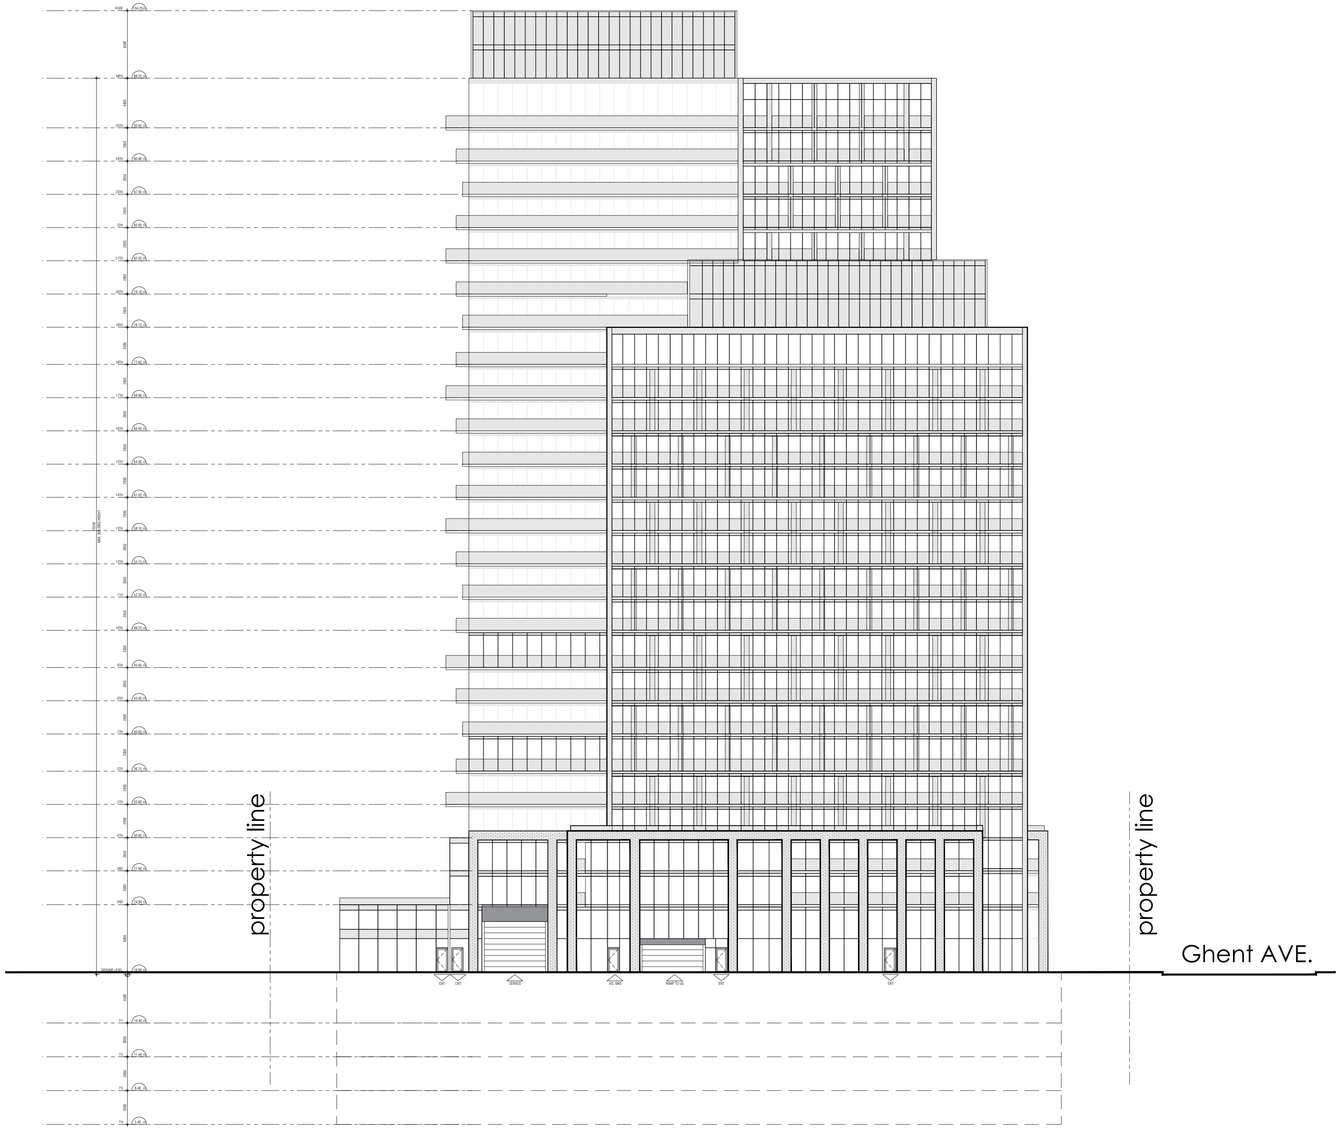

This drawing, as an instrument of service, is provided by and is the property of Graziani + Corazza Architects Inc. The contractor must verify and accept responsibility for all dimensions and conditions on site and must notify Graziani + Corazza Architects Inc. of any variations from the supplied information. Graziani + Corazza Architects Inc. is not responsible for the accuracy of survey, structural, mechanical, electrical, etc., engineering information shown on this drawing. Refer to the appropriate engineering drawings before proceeding with the work. Construction must conform to all applicable codes and requirements of the authorities having jurisdiction. Unless otherwise noted, no investigation has been undertaken or reported on by this office in regards to the environmental condition of this site.

This drawing is not to be scaled. All architectural symbols indicated on this drawing are graphic representations only.

Conditions for electronic information transfer

Electronic information is supplied to the other associated firms to assist them in the execution of their work/review. The recipient firms must determine the completeness/appropriateness/relevance of the information in respect to their particular responsibility.

Graziani + Corazza Architects Inc. shall not be responsible for:
1. Errors, omissions, incompleteness due to loss of information in whole or part when information is transferred.
2. Transmission of any virus or damage to the receiving electronic system when information is transferred.

issued for revisions

GRAZIANI + CORAZZA ARCHITECTS INC.

1320 Shawson Drive, Suite 100 Mississauga Ontario L4W 1C3
Phone. 905.795.2601 Fax.905.795.2844 www.gc-architects.com

Residential Developement

BRANT+GHENT
PHASE 1- LOT "A"

Burlinton Ontario


Project Architect:	B. Graziani
Assistant Designer:	R. Alani
Drawn By:	R. Alani
Checked By:	D. Biase
Plot Date:	Oct. 11, 2022
Job #	1398.16

WEST ELEVATION

1:250

A403

TITLEBLOCK SIZE: 610 x 900

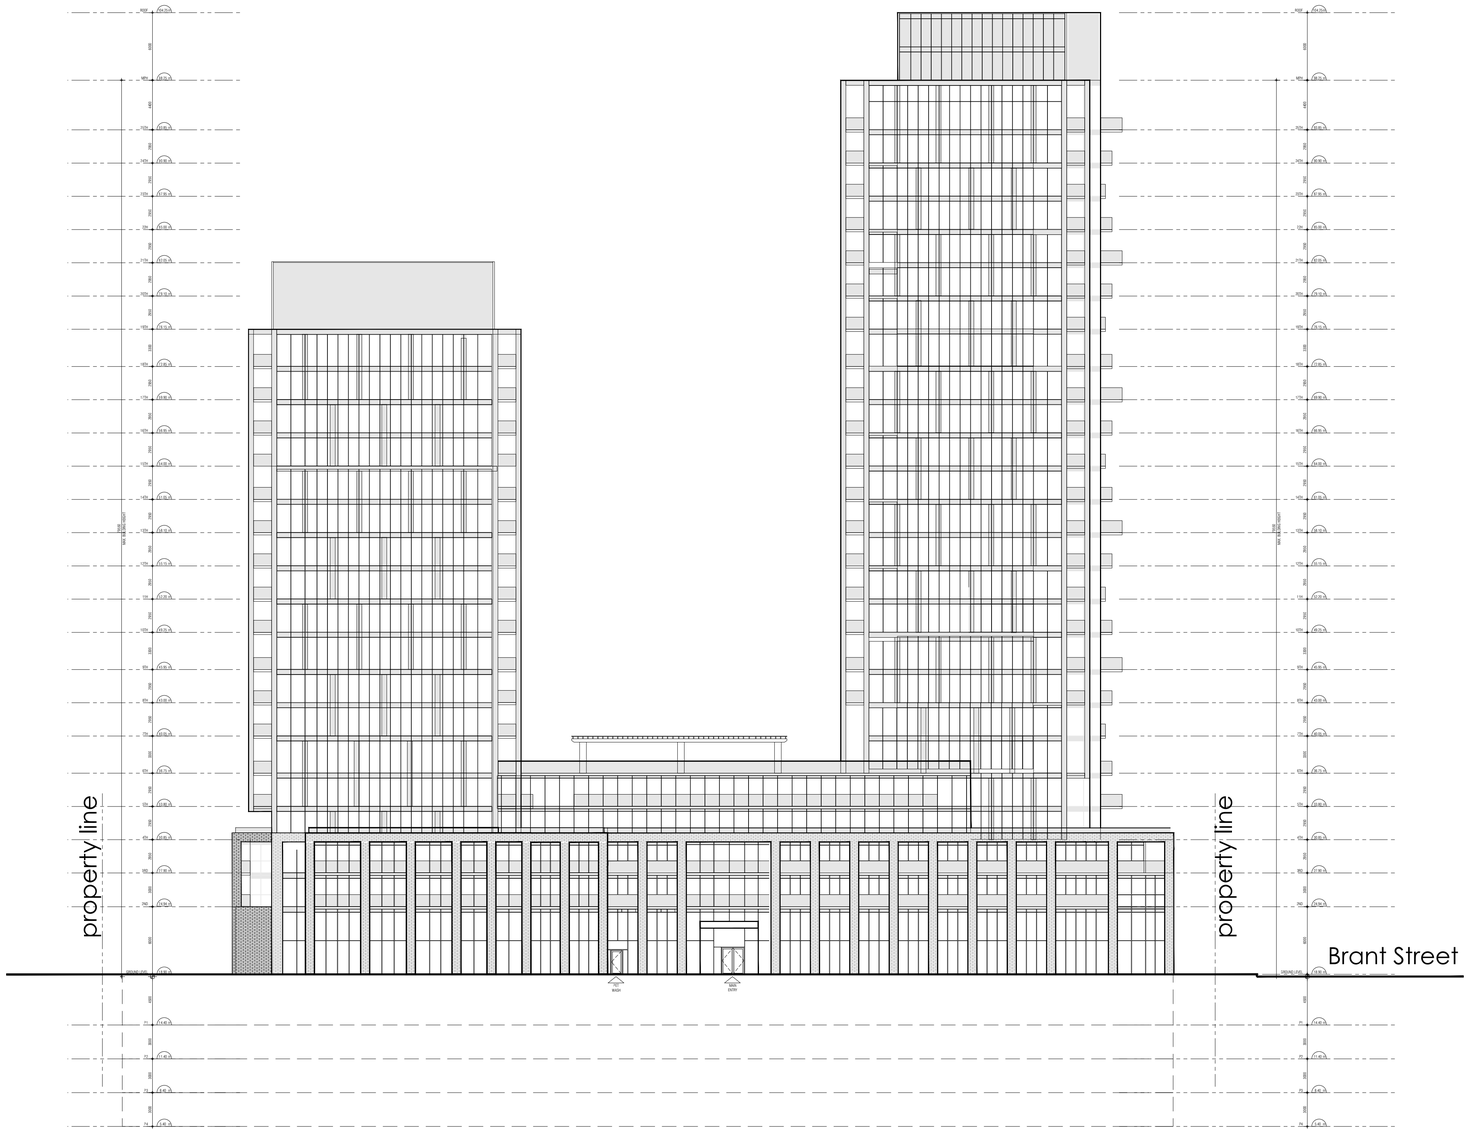

This drawing, as an instrument of service, is provided by and is the property of Graziani + Corazza Architects Inc. The contractor must verify and accept responsibility for all dimensions and conditions on site and must notify Graziani + Corazza Architects Inc. of any variations from the supplied information. Graziani + Corazza Architects Inc. is not responsible for the accuracy of survey, structural, mechanical, electrical, etc., engineering information shown on this drawing. Refer to the appropriate engineering drawings before proceeding with the work. Construction must conform to all applicable codes and requirements of the authorities having jurisdiction. Unless otherwise noted, no investigation has been undertaken or reported on by this office in regards to the environmental condition of this site.

This drawing is not to be scaled. All architectural symbols indicated on this drawing are graphic representations only.

Conditions for electronic information transfer

Electronic information is supplied to the other associated firms to assist them in the execution of their work/review. The recipient firms must determine the completeness/appropriateness/relevance of the information in respect to their particular responsibility.

Graziani + Corazza Architects Inc. shall not be responsible for:
1. Errors, omissions, incompleteness due to loss of information in whole or part when information is transferred.
2. Transmission of any virus or damage to the receiving electronic system when information is transferred.

issued for revisions

GRAZIANI + CORAZZA ARCHITECTS INC.

1320 Shawson Drive, Suite 100 Mississauga Ontario L4W 1C3
Phone. 905.795.2601 Fax.905.795.2844 www.gc-architects.com

Residential Developement

BRANT+GHENT

PHASE 1- LOT "A"

Burlinton Ontario


Project Architect:	B. Graziani
Assistant Designer:	R. Alani
Drawn By:	R. Alani
Checked By:	D. Biase
Plot Date:	Oct. 11, 2022
Job #	1398.16

SOUTH ELEVATION

1:250

A404

TITLEBLOCK SIZE: 610 x 900

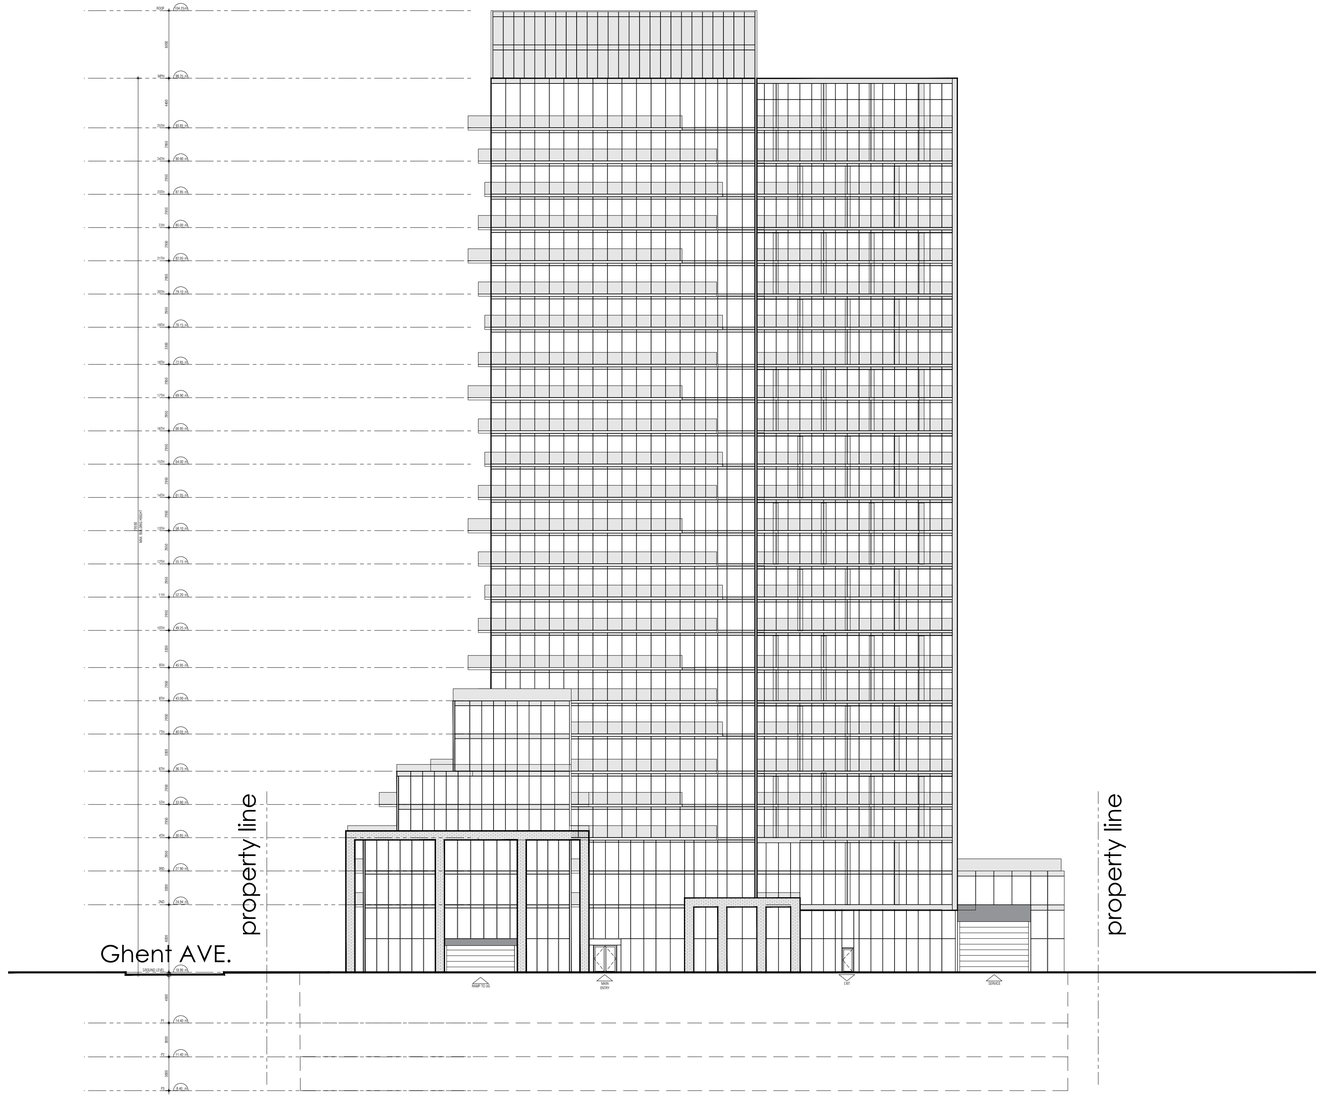

This drawing, as an instrument of service, is provided by and is the property of Graziani + Corazza Architects Inc. The contractor must verify and accept responsibility for all dimensions and conditions on site and must notify Graziani + Corazza Architects Inc. of any variations from the supplied information. Graziani + Corazza Architects Inc. is not responsible for the accuracy of survey, structural, mechanical, electrical, etc., engineering information shown on this drawing. Refer to the appropriate engineering drawings before proceeding with the work. Construction must conform to all applicable codes and requirements of the authorities having jurisdiction. Unless otherwise noted, no investigation has been undertaken or reported on by this office in regards to the environmental condition of this site.

This drawing is not to be scaled. All architectural symbols indicated on this drawing are graphic representations only.

Conditions for electronic information transfer

Electronic information is supplied to the other associated firms to assist them in the execution of their work/review. The recipient firms must determine the completeness/appropriateness/relevance of the information in respect to their particular responsibility.

Graziani + Corazza Architects Inc. shall not be responsible for:
1. Errors, omissions, incompleteness due to loss of information in whole or part when information is transferred.
2. Transmission of any virus or damage to the receiving electronic system when information is transferred.

issued for revisions

GRAZIANI + CORAZZA ARCHITECTS INC.

1320 Shawson Drive, Suite 100 Mississauga Ontario L4W 1C3
Phone. 905.795.2601 Fax.905.795.2844 www.gc-architects.com

Residential Developement

BRANT+GHENT
PHASE 2- LOT "B"

Burlinton Ontario


Project Architect:	B. Graziani
Assistant Designer:	R. Alani
Drawn By:	R. Alani
Checked By:	D. Biase
Plot Date:	Oct. 11, 2022
Job #	1398.16

EAST ELEVATION

1:250

A405

TITLEBLOCK SIZE: 610 x 900

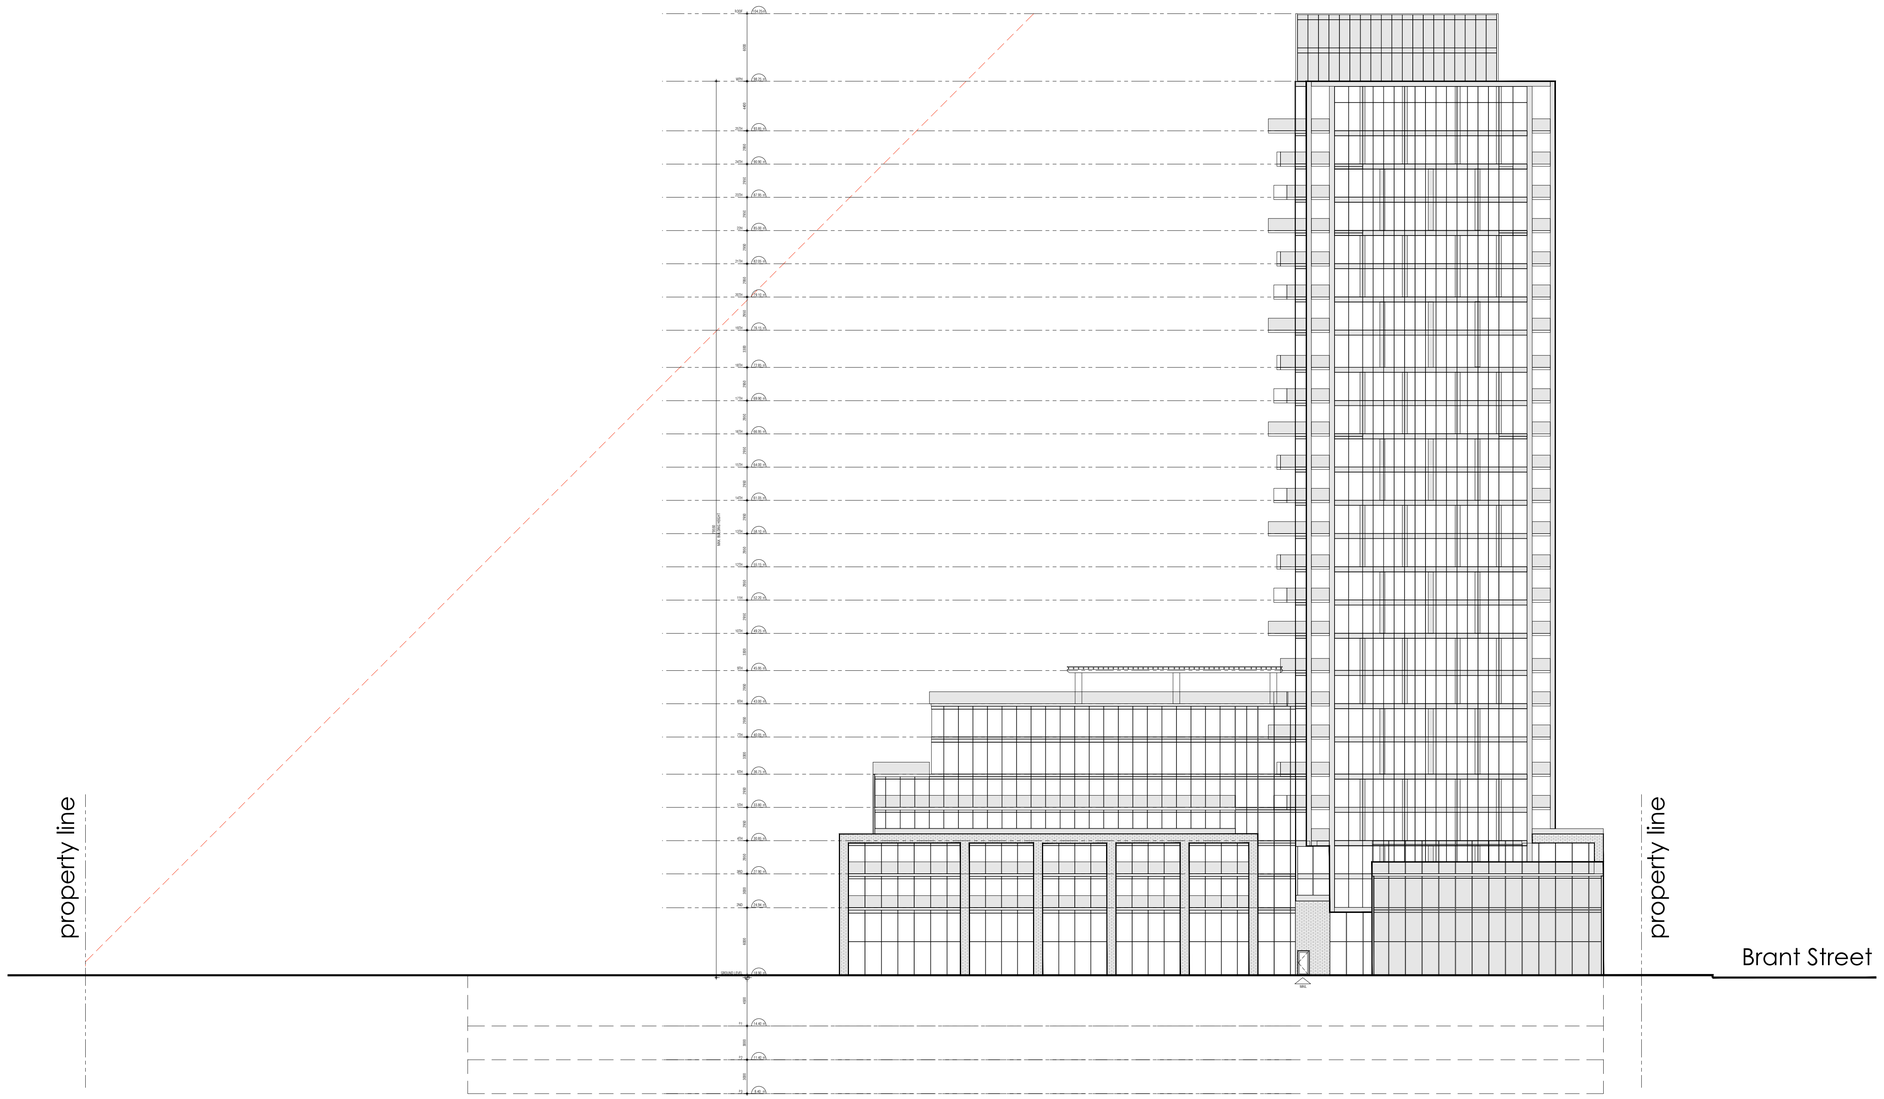

This drawing, as an instrument of service, is provided by and is the property of Graziani + Corazza Architects Inc. The contractor must verify and accept responsibility for all dimensions and conditions on site and must notify Graziani + Corazza Architects Inc. of any variations from the supplied information. Graziani + Corazza Architects Inc. is not responsible for the accuracy of survey, structural, mechanical, electrical, etc., engineering information shown on this drawing. Refer to the appropriate engineering drawings before proceeding with the work. Construction must conform to all applicable codes and requirements of the authorities having jurisdiction. Unless otherwise noted, no investigation has been undertaken or reported on by this office in regards to the environmental condition of this site.

This drawing is not to be scaled. All architectural symbols indicated on this drawing are graphic representations only.

Conditions for electronic information transfer

Electronic information is supplied to the other associated firms to assist them in the execution of their work/review. The recipient firms must determine the completeness/appropriateness/relevance of the information in respect to their particular responsibility.

Graziani + Corazza Architects Inc. shall not be responsible for:
1. Errors, omissions, incompleteness due to loss of information in whole or part when information is transferred.
2. Transmission of any virus or damage to the receiving electronic system when information is transferred.

issued for revisions

GRAZIANI + CORAZZA ARCHITECTS INC.

1320 Shawson Drive, Suite 100 Mississauga Ontario L4W 1C3
Phone: 905.795.2601 Fax:905.795.2844 www.gc-architects.com

Residential Developement

BRANT+GHENT
PHASE 2- LOT "B"

Burlinton Ontario


Project Architect:	B. Graziani
Assistant Designer:	R. Alani
Drawn By:	R. Alani
Checked By:	D. Biase
Plot Date:	Oct. 11, 2022
Job #	1398.16

NORTH ELEVATION

1:250

A406

TITLEBLOCK SIZE: 610 x 900

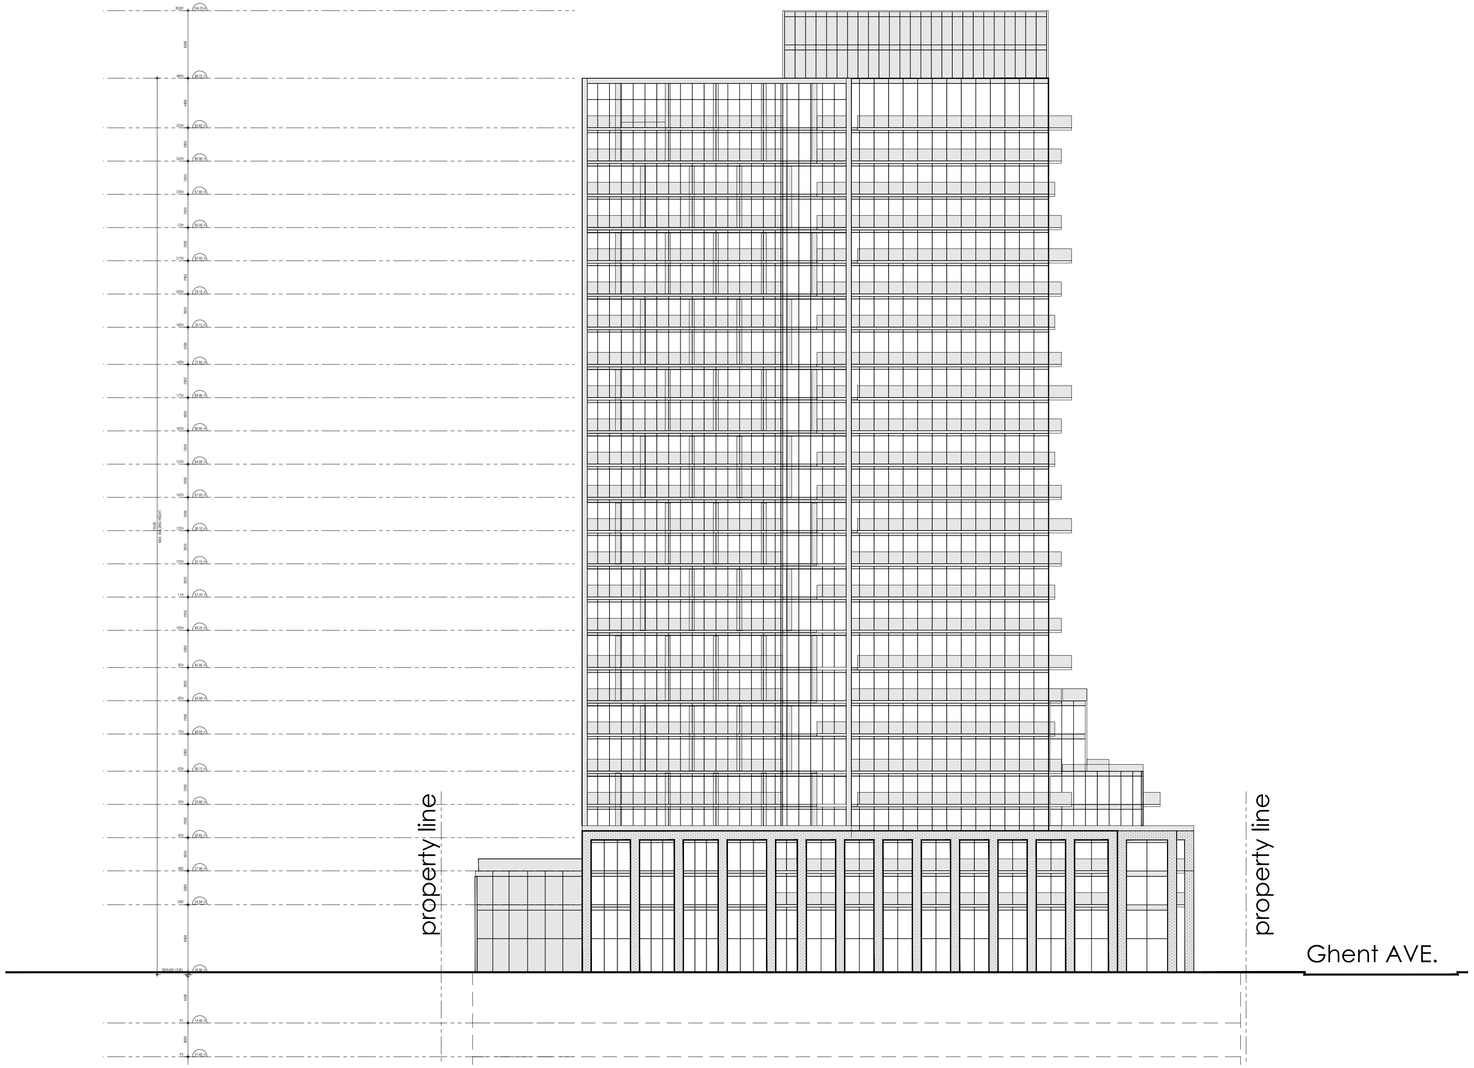

This drawing, as an instrument of service, is provided by and is the property of Graziani + Corazza Architects Inc. The contractor must verify and accept responsibility for all dimensions and conditions on site and must notify Graziani + Corazza Architects Inc. of any variations from the supplied information. Graziani + Corazza Architects Inc. is not responsible for the accuracy of survey, structural, mechanical, electrical, etc., engineering information shown on this drawing. Refer to the appropriate engineering drawings before proceeding with the work. Construction must conform to all applicable codes and requirements of the authorities having jurisdiction. Unless otherwise noted, no investigation has been undertaken or reported on by this office in regards to the environmental condition of this site.

This drawing is not to be scaled. All architectural symbols indicated on this drawing are graphic representations only.

Conditions for electronic information transfer

Electronic information is supplied to the other associated firms to assist them in the execution of their work/review. The recipient firms must determine the completeness/appropriateness/relevance of the information in respect to their particular responsibility.

Graziani + Corazza Architects Inc. shall not be responsible for:
1. Errors, omissions, incompleteness due to loss of information in whole or part when information is transferred.
2. Transmission of any virus or damage to the receiving electronic system when information is transferred.

issued for revisions

GRAZIANI + CORAZZA ARCHITECTS INC.

1320 Shawson Drive, Suite 100 Mississauga Ontario L4W 1C3
Phone. 905.795.2601 Fax.905.795.2844 www.gc-architects.com

Residential Developement

BRANT+GHENT
PHASE 2- LOT "B"

Burlinton Ontario


Project Architect:	B. Graziani
Assistant Designer:	R. Alani
Drawn By:	R. Alani
Checked By:	D. Biase
Plot Date:	Oct. 11, 2022
Job #	1398.16

WEST ELEVATION

1:250

A407

TITLEBLOCK SIZE: 610 x 900

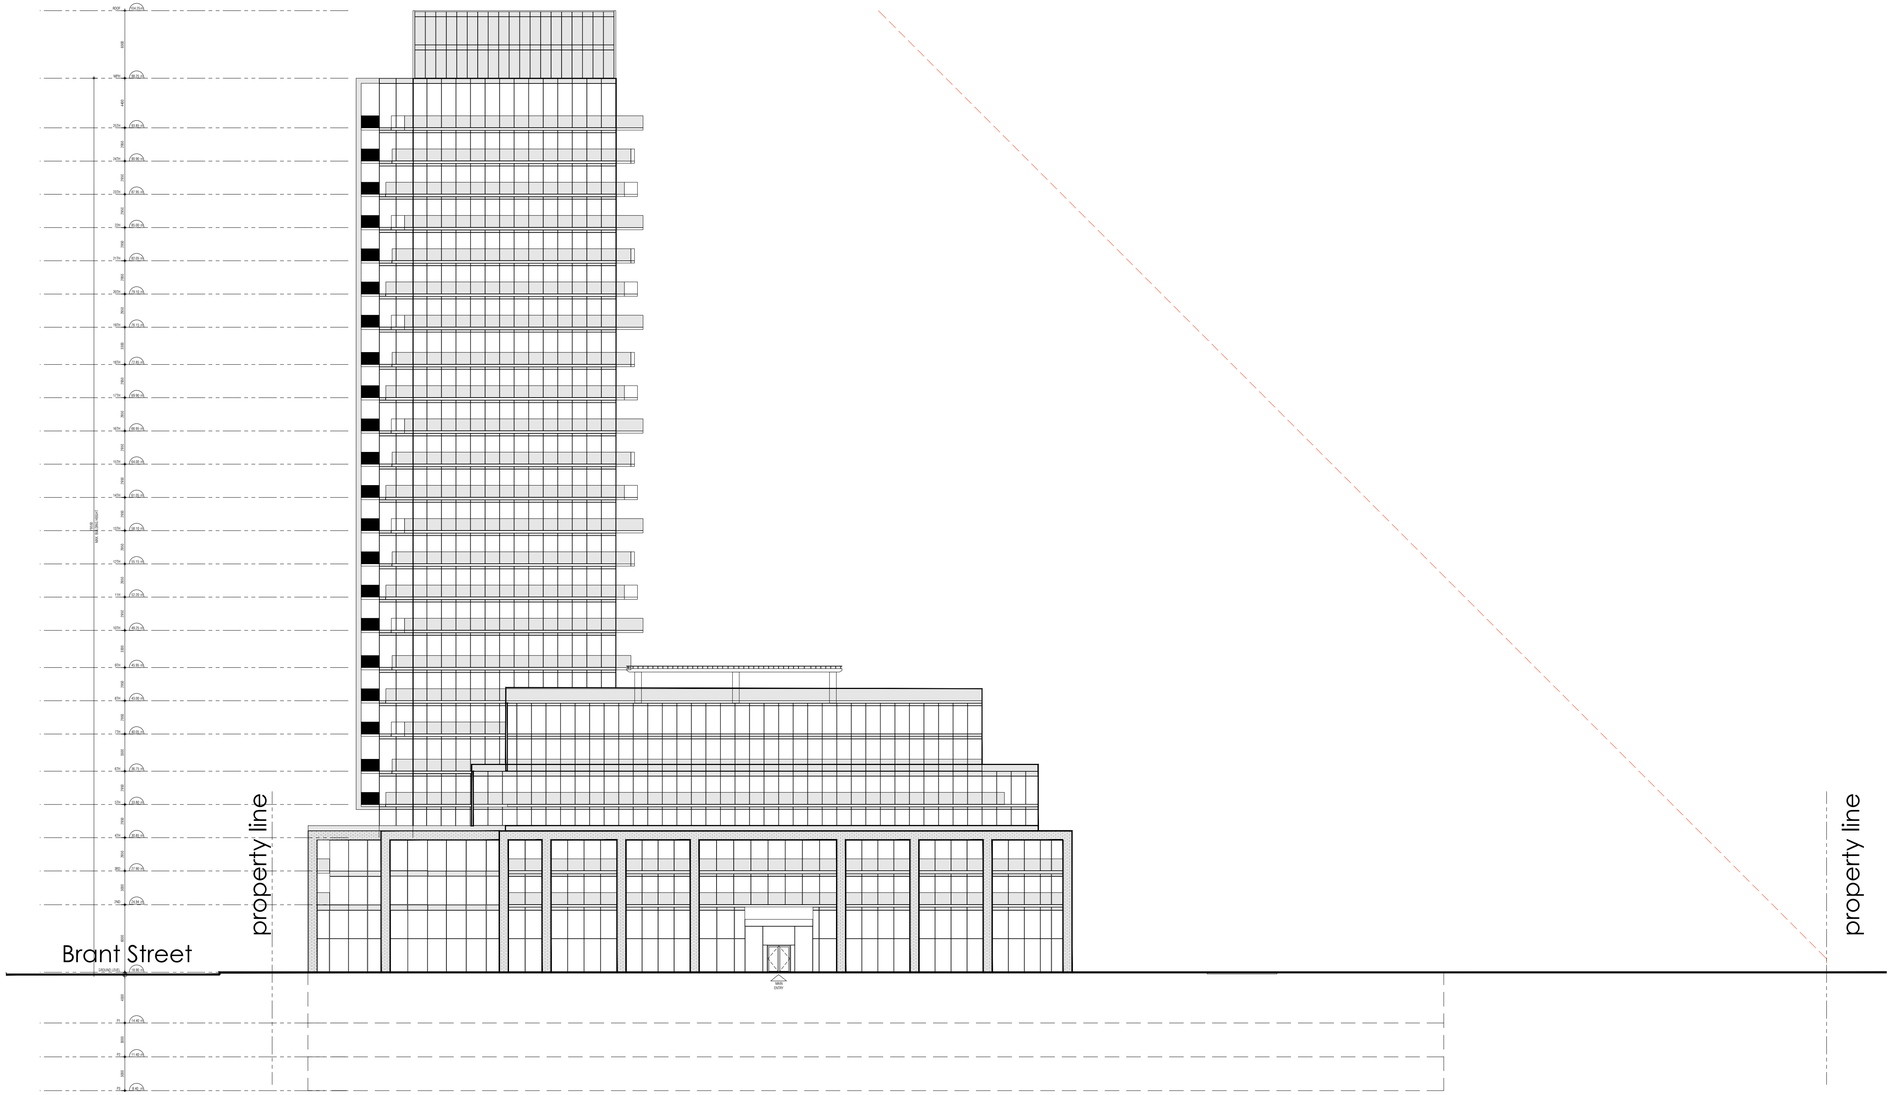

This drawing, as an instrument of service, is provided by and is the property of Graziani + Corazza Architects Inc. The contractor must verify and accept responsibility for all dimensions and conditions on site and must notify Graziani + Corazza Architects Inc. of any variations from the supplied information. Graziani + Corazza Architects Inc. is not responsible for the accuracy of survey, structural, mechanical, electrical, etc., engineering information shown on this drawing. Refer to the appropriate engineering drawings before proceeding with the work. Construction must conform to all applicable codes and requirements of the authorities having jurisdiction. Unless otherwise noted, no investigation has been undertaken or reported on by this office in regards to the environmental condition of this site.

This drawing is not to be scaled. All architectural symbols indicated on this drawing are graphic representations only.

Conditions for electronic information transfer

Electronic information is supplied to the other associated firms to assist them in the execution of their work/review. The recipient firms must determine the completeness/appropriateness/relevance of the information in respect to their particular responsibility.

Graziani + Corazza Architects Inc. shall not be responsible for:
1. Errors, omissions, incompleteness due to loss of information in whole or part when information is transferred.
2. Transmission of any virus or damage to the receiving electronic system when information is transferred.

issued for revisions

GRAZIANI + CORAZZA ARCHITECTS INC.

1320 Shawson Drive, Suite 100 Mississauga Ontario L4W 1C3
Phone: 905.795.2601 Fax:905.795.2844 www.gc-architects.com

Residential Developement

BRANT+GHENT
PHASE 2- LOT "B"

Burlinton Ontario


Project Architect:	B. Graziani
Assistant Designer:	R. Alani
Drawn By:	R. Alani
Checked By:	D. Biase
Plot Date:	Oct. 11, 2022
Job #	1398.16


SOUTH ELEVATION

1:250

A408

TITLEBLOCK SIZE: 610 x 900

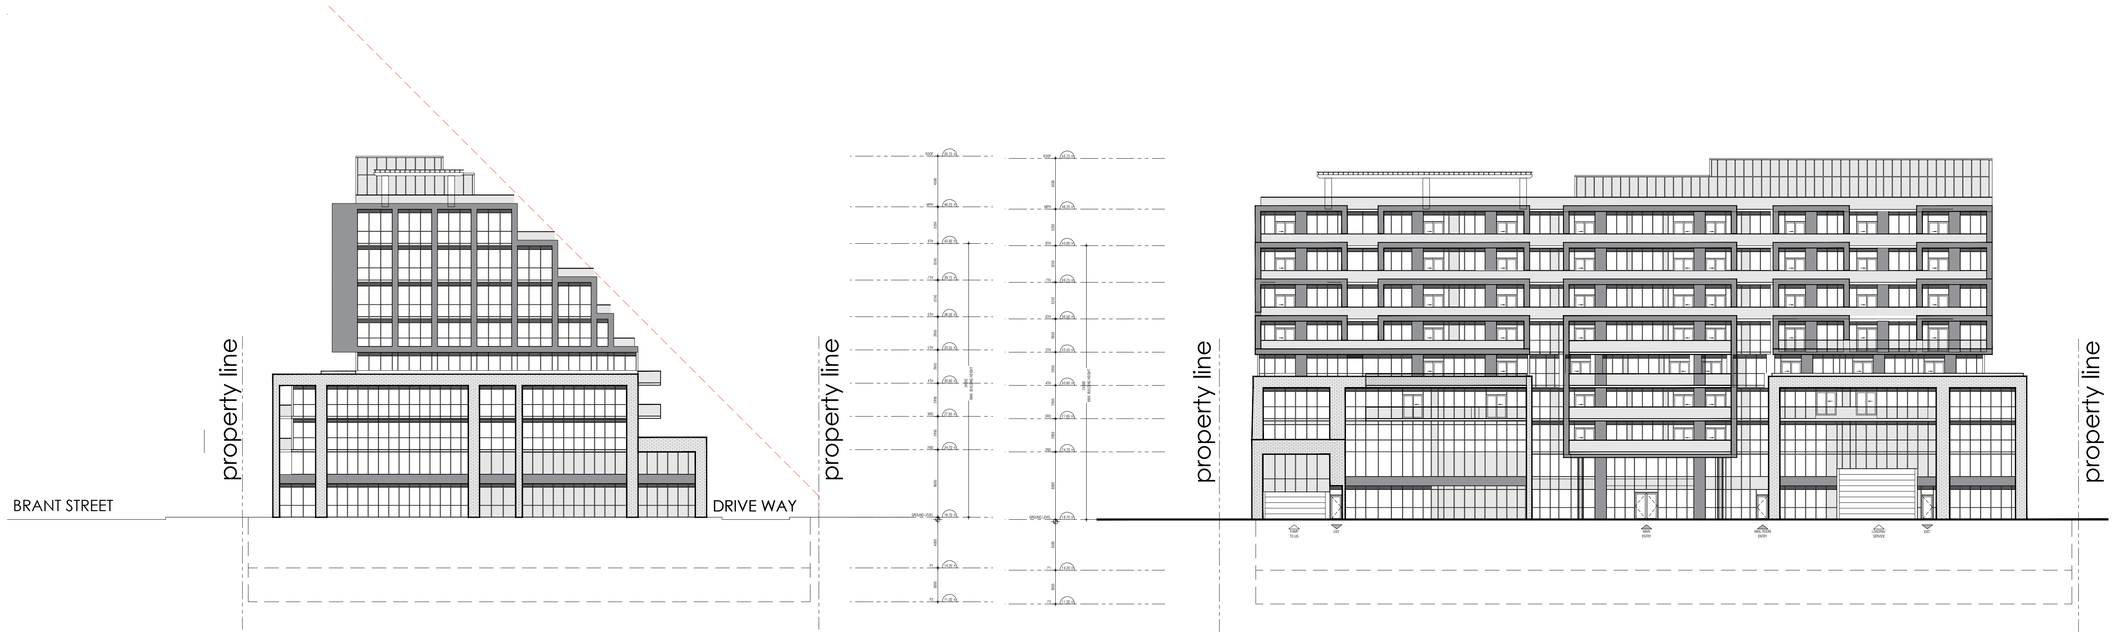

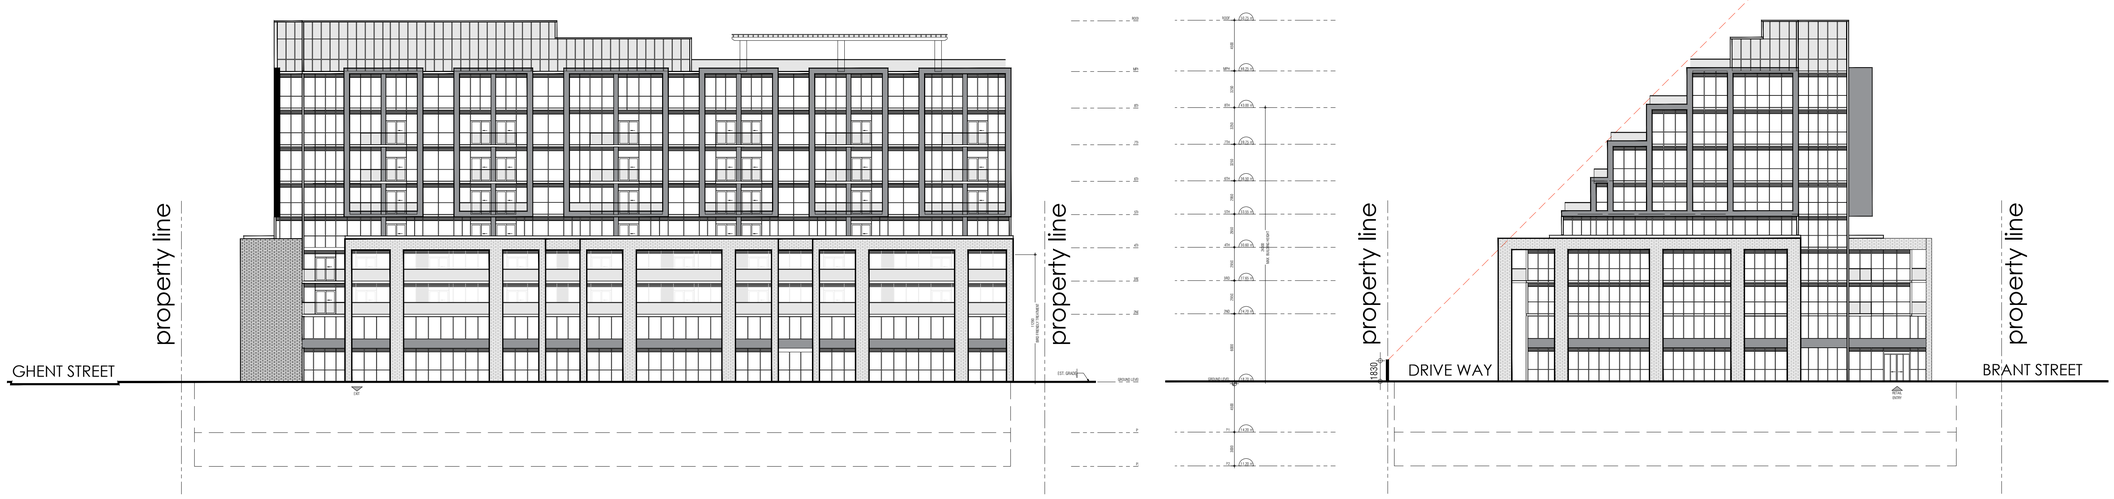

This drawing, as an instrument of service, is provided by and is the property of Graziani + Corazza Architects Inc. The contractor must verify and accept responsibility for all dimensions and conditions on site and must notify Graziani + Corazza Architects Inc. of any variations from the supplied information. Graziani + Corazza Architects Inc. is not responsible for the accuracy of survey, structural, mechanical, electrical, etc., engineering information shown on this drawing. Refer to the appropriate engineering drawings before proceeding with the work. Construction must conform to all applicable codes and requirements of the authorities having jurisdiction. Unless otherwise noted, no investigation has been undertaken or reported on by this office in regards to the environmental condition of this site.

This drawing is not to be scaled. All architectural symbols indicated on this drawing are graphic representations only.

Conditions for electronic information transfer

Electronic information is supplied to the other associated firms to assist them in the execution of their work/review. The recipient firms must determine the completeness/appropriateness/relevance of the information in respect to their particular responsibility.

Graziani + Corazza Architects Inc. shall not be responsible for:
1. Errors, omissions, incompleteness due to loss of information in whole or part when information is transferred.
2. Transmission of any virus or damage to the receiving electronic system when information is transferred.

issued for revisions

GRAZIANI + CORAZZA ARCHITECTS INC.

1320 Shawson Drive, Suite 100 Mississauga Ontario L4W 1C3
Phone. 905.795.2601 Fax.905.795.2844 www.gc-architects.com

Residential Developement

BRANT+GHENT
PHASE 3- LOT "C"

Burlinton Ontario


Project Architect:	B. Graziani
Assistant Designer:	R. Alani
Drawn By:	R. Alani
Checked By:	D. Biase
Plot Date:	Oct. 11, 2022
Job #	1398.16


LOT "C" ELEVATIONS

1:250

A409

TITLEBLOCK SIZE: 610 x 900

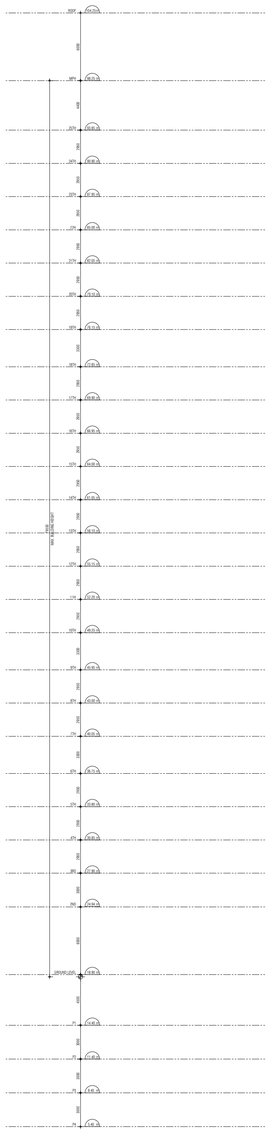

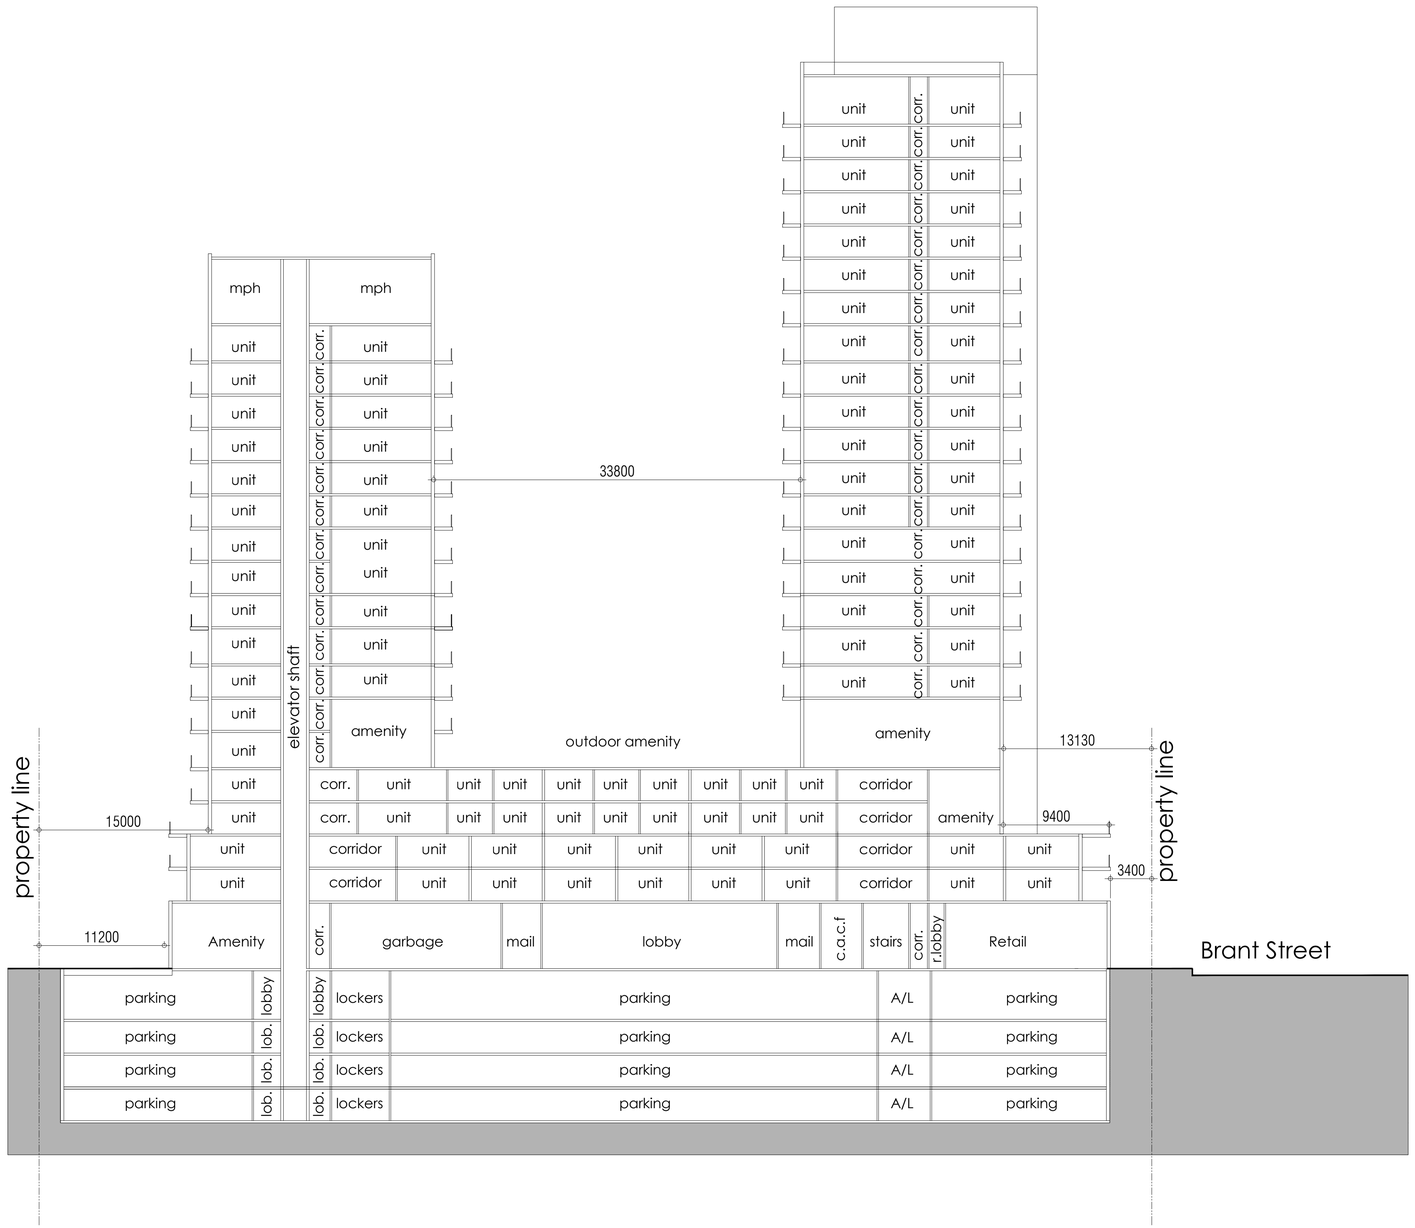

This drawing, as an instrument of service, is provided by and is the property of Graziani + Corazza Architects Inc. The contractor must verify and accept responsibility for all dimensions and conditions on site and must notify Graziani + Corazza Architects Inc. of any variations from the supplied information. Graziani + Corazza Architects Inc. is not responsible for the accuracy of survey, structural, mechanical, electrical, etc., engineering information shown on this drawing. Refer to the appropriate engineering drawings before proceeding with the work. Construction must conform to all applicable codes and requirements of the authorities having jurisdiction. Unless otherwise noted, no investigation has been undertaken or reported on by this office in regards to the environmental condition of this site.

This drawing is not to be scaled. All architectural symbols indicated on this drawing are graphic representations only.

Conditions for electronic information transfer

Electronic information is supplied to the other associated firms to assist them in the execution of their work/review. The recipient firms must determine the completeness/appropriateness/relevance of the information in respect to their particular responsibility.

Graziani + Corazza Architects Inc. shall not be responsible for:
1. Errors, omissions, incompleteness due to loss of information in whole or part when information is transferred.
2. Transmission of any virus or damage to the receiving electronic system when information is transferred.

issued for revisions

GRAZIANI + CORAZZA ARCHITECTS INC.

1320 Shawson Drive, Suite 100 Mississauga Ontario L4W 1C3
Phone: 905.795.2601 Fax.905.795.2844 www.gc-architects.com

Residential Developement

BRANT+GHENT
PHASE 1- LOT "A"

Burlinton Ontario


Project Architect:	B. Graziani
Assistant Designer:	R. Alani
Drawn By:	R. Alani
Checked By:	D. Biase
Plot Date:	Oct. 11, 2022
Job #	1398.16

SECTION

1:250

A501

TITLEBLOCK SIZE: 610 x 900

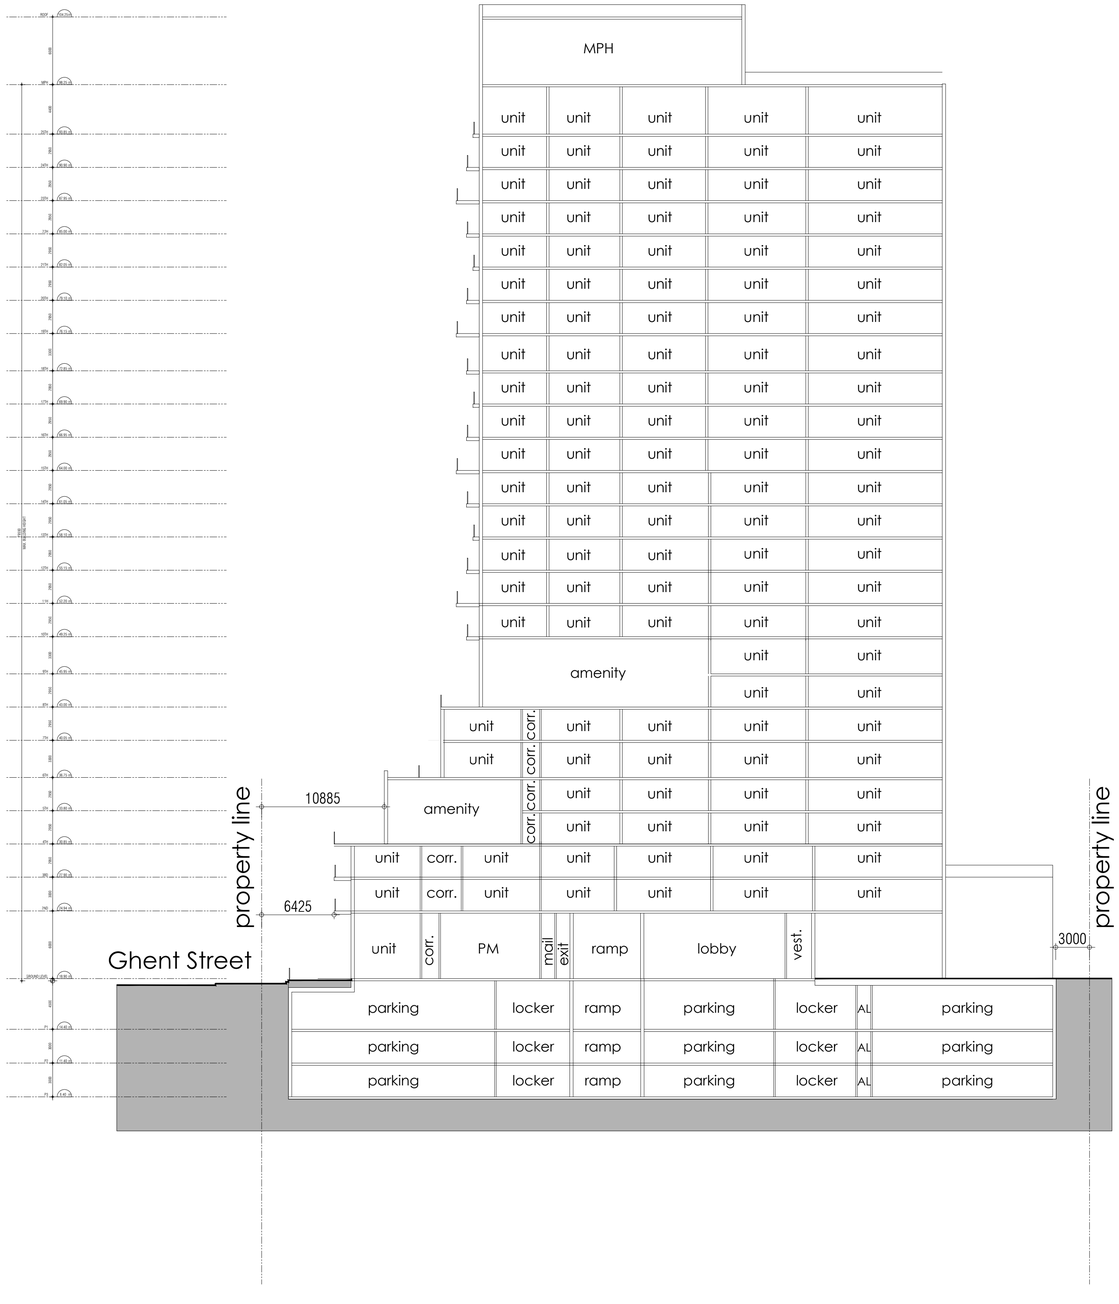

This drawing, as an instrument of service, is provided by and is the property of Graziani + Corazza Architects Inc. The contractor must verify and accept responsibility for all dimensions and conditions on site and must notify Graziani + Corazza Architects Inc. of any variations from the supplied information. Graziani + Corazza Architects Inc. is not responsible for the accuracy of survey, structural, mechanical, electrical, etc., engineering information shown on this drawing. Refer to the appropriate engineering drawings before proceeding with the work. Construction must conform to all applicable codes and requirements of the authorities having jurisdiction. Unless otherwise noted, no investigation has been undertaken or reported on by this office in regards to the environmental condition of this site.

This drawing is not to be scaled. All architectural symbols indicated on this drawing are graphic representations only.

Conditions for electronic information transfer

Electronic information is supplied to the other associated firms to assist them in the execution of their work/review. The recipient firms must determine the completeness/appropriateness/relevance of the information in respect to their particular responsibility.

Graziani + Corazza Architects Inc. shall not be responsible for:
1. Errors, omissions, incompleteness due to loss of information in whole or part when information is transferred.
2. Transmission of any virus or damage to the receiving electronic system when information is transferred.

issued for revisions

GRAZIANI + CORAZZA ARCHITECTS INC.

1320 Shawson Drive, Suite 100 Mississauga Ontario L4W 1C3
Phone: 905.795.2601 Fax:905.795.2844 www.gc-architects.com

Residential Developement

BRANT+GHENT
PHASE 2- LOT "B"


Burlinton Ontario

Project Architect:	B. Graziani
Assistant Designer:	R. Alani
Drawn By:	R. Alani
Checked By:	D. Biase
Plot Date:	Oct. 11, 2022
Job #	1398.16

SECTION

1:250 A502

TITLEBLOCK SIZE: 610 x 900

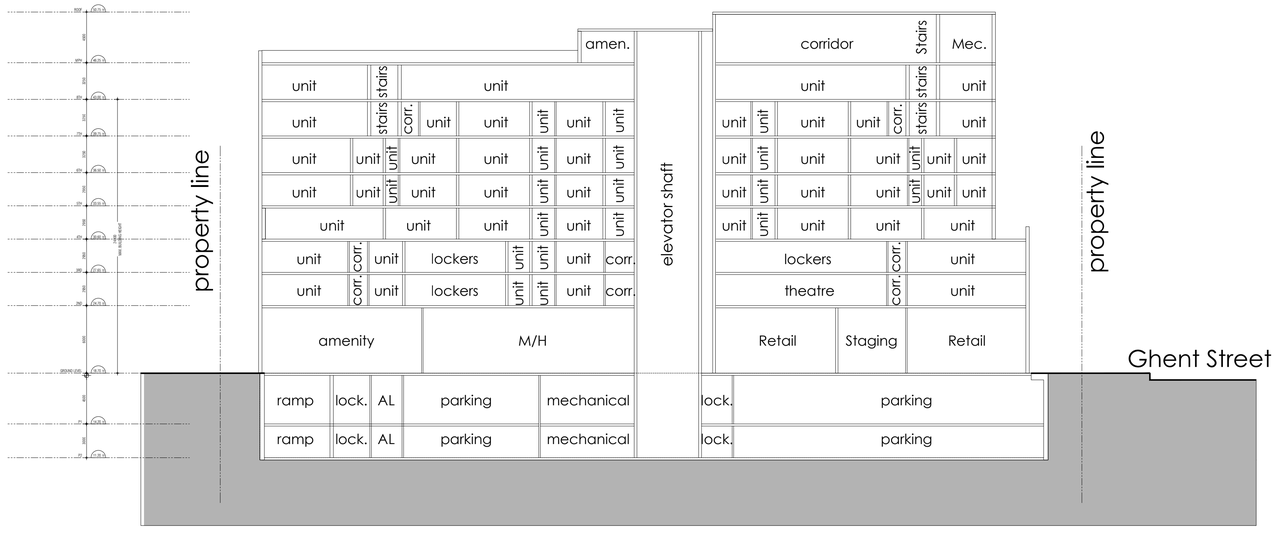

This drawing, as an instrument of service, is provided by and is the property of Graziani + Corazza Architects Inc. The contractor must verify and accept responsibility for all dimensions and conditions on site and must notify Graziani + Corazza Architects Inc. of any variations from the supplied information. Graziani + Corazza Architects Inc. is not responsible for the accuracy of survey, structural, mechanical, electrical, etc., engineering information shown on this drawing. Refer to the appropriate engineering drawings before proceeding with the work. Construction must conform to all applicable codes and requirements of the authorities having jurisdiction. Unless otherwise noted, no investigation has been undertaken or reported on by this office in regards to the environmental condition of this site.

This drawing is not to be scaled. All architectural symbols indicated on this drawing are graphic representations only.

Conditions for electronic information transfer

Electronic information is supplied to the other associated firms to assist them in the execution of their work/review. The recipient firms must determine the completeness/appropriateness/relevance of the information in respect to their particular responsibility.

Graziani + Corazza Architects Inc. shall not be responsible for:
1. Errors, omissions, incompleteness due to loss of information in whole or part when information is transferred.
2. Transmission of any virus or damage to the receiving electronic system when information is transferred.

issued for revisions

GRAZIANI + CORAZZA ARCHITECTS INC.

1320 Shawson Drive, Suite 100 Mississauga Ontario L4W 1C3
Phone. 905-795-2601 Fax.905-795-2844 www.gc-architects.com

Residential Developement

BRANT+GHENT

PHASE 3- LOT "C"

Burlinton Ontario

Project Architect:	B. Graziani
Assistant Designer:	R. Alani
Drawn By:	R. Alani
Checked By:	D. Biase
Plot Date:	Oct. 11, 2022
Job #	1398.16

SECTION

1:250

A503

TITLEBLOCK SIZE: 610 x 900