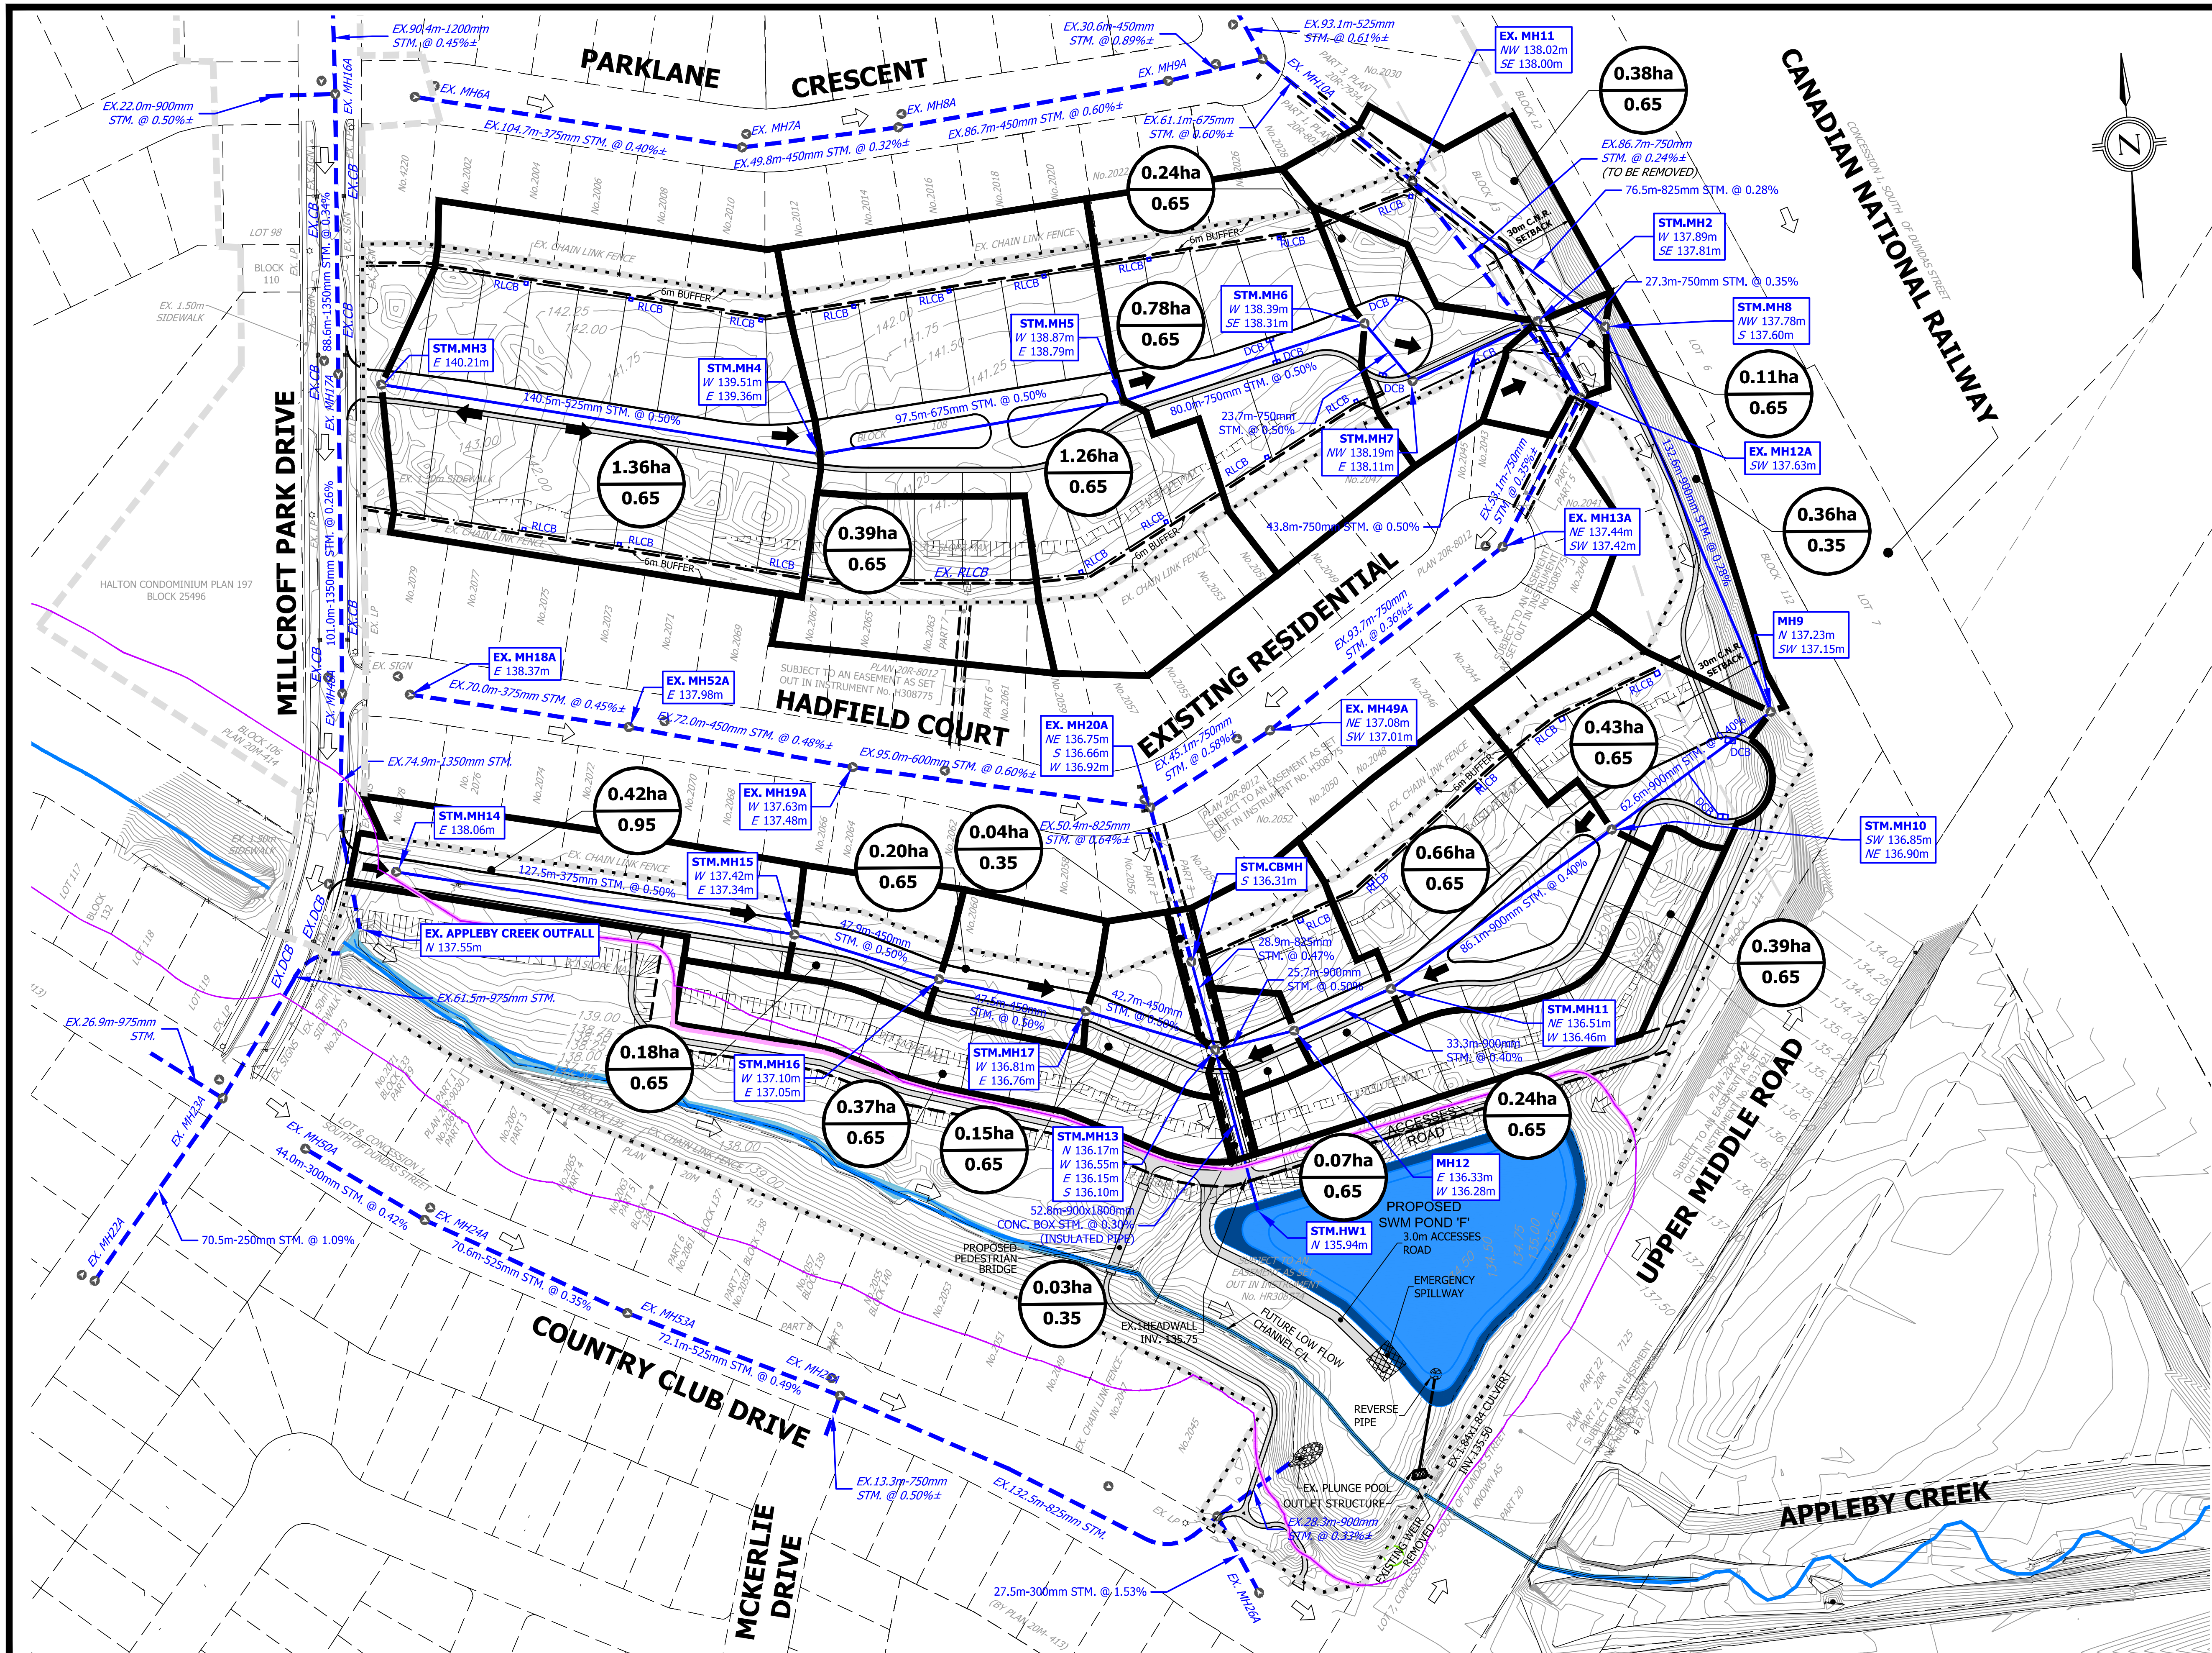


LEGEND

- PROPOSED STORM SEWER
- EXISTING STORM SEWER
- STORM DRAINAGE AREA
- EXTERNAL STORM DRAINAGE AREA
- EXISTING CONTOUR & ELEVATION (124.00)
- MAJOR OVERLAND FLOW ARROW
- EXISTING OVERLAND FLOW ARROW
- CATCHMENT ID (BLK 1)
- ALLOWABLE RELEASE RATE (Q=0.012m³/s) *APPLIES TO BLOCKS WHERE THE 100Yr FLOWS ARE CONTROLLED TO THE MINOR SYSTEM STORM CAPACITY
- AREA (ha)
- RUNOFF COEFFICIENT
- SITE BOUNDARY
- PROPOSED DEVELOPMENT CONSTRAINT LIMIT
- PROPOSED REFINED CH APPROXIMATE REGULATION LIMIT

LICENSED PROFESSIONAL ENGINEER
A. M. FATA
100159069
Dec/18/2020
PROVINCE OF ONTARIO

URBANTECH®

Urbantech® Consulting
A Division of Leighton-Zec Ltd.
3760 14th Avenue, Suite 301,
Markham, ON. L3R 3T7
TEL 905.946.9461 • urbantech.com

MILLCROFT GREEN
CITY OF BURLINGTON

STORM DRAINAGE PLAN
(AREA A & B)

PROJECT No.	DATE	SCALE	DWG No.
17-526	DEC. 2020	1:2000	STM-AB