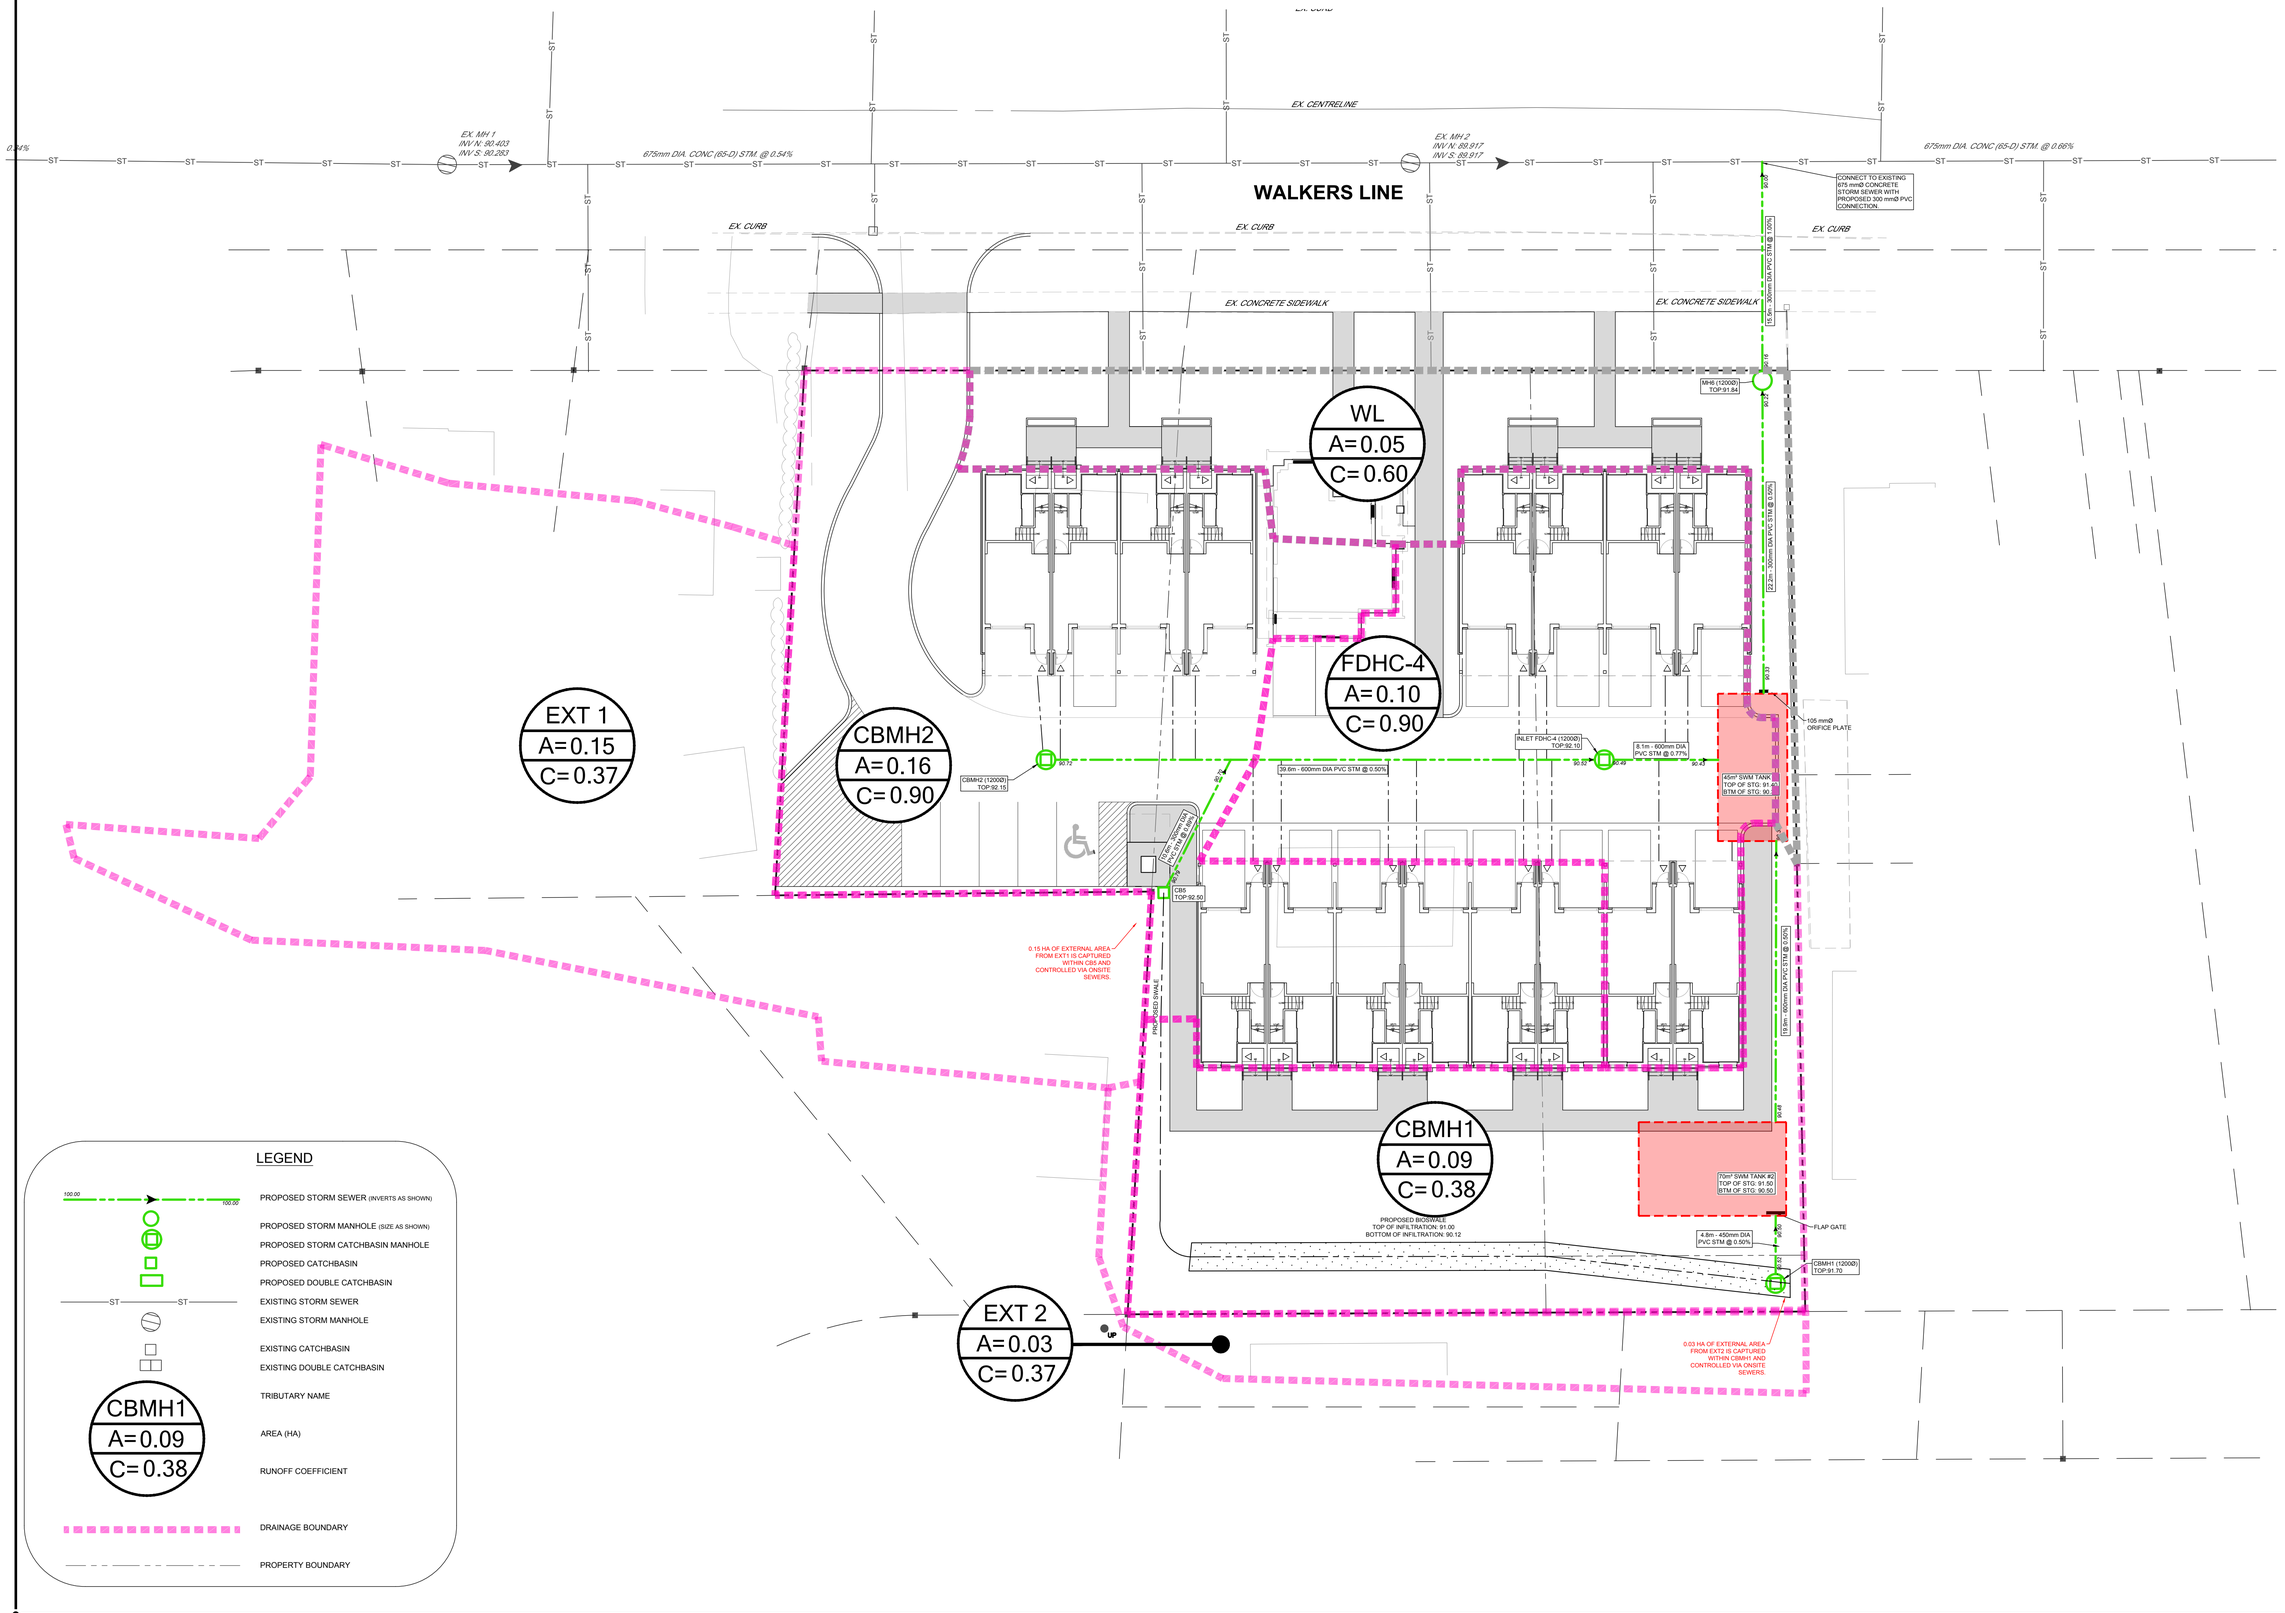


LEGEND

- PROPOSED STORM SEWER (INVERTS AS SHOWN)
- PROPOSED STORM MANHOLE (SIZE AS SHOWN)
- PROPOSED STORM CATCHBASIN MANHOLE
- PROPOSED CATCHBASIN
- PROPOSED DOUBLE CATCHBASIN
- EXISTING STORM SEWER
- EXISTING STORM MANHOLE
- EXISTING CATCHBASIN
- EXISTING DOUBLE CATCHBASIN
- TRIBUTARY NAME
- AREA (HA)
- RUNOFF COEFFICIENT
- DRAINAGE BOUNDARY
- PROPERTY BOUNDARY

REVISION BLOCK

#	DATE	DESCRIPTION
1.	03/28/24	ISSUED FOR ZBA
2.	11/15/24	ISSUED FOR ZBA

REGISTERED PROFESSIONAL ENGINEER
B.JACKSON
100210382
Nov. 15, 2024
PROVINCE OF ONTARIO

KWA SITE DEVELOPMENT CONSULTING INC.
2233 Lakeshore Road West
Burlington, ON L7L 7A9

NORTH ARROW

METRIC SCALE
0 5 10
1:200
Meters

PROPOSED DRAINAGE PLAN

HAIDER AL-DABBAGH
2381792 ONTARIO LTD.
490-508 WALKERS LINE
BURLINGTON, ON

CHECKED BY: RA
DRAWN BY: BJ
PROJECT No: 23911

PDP