

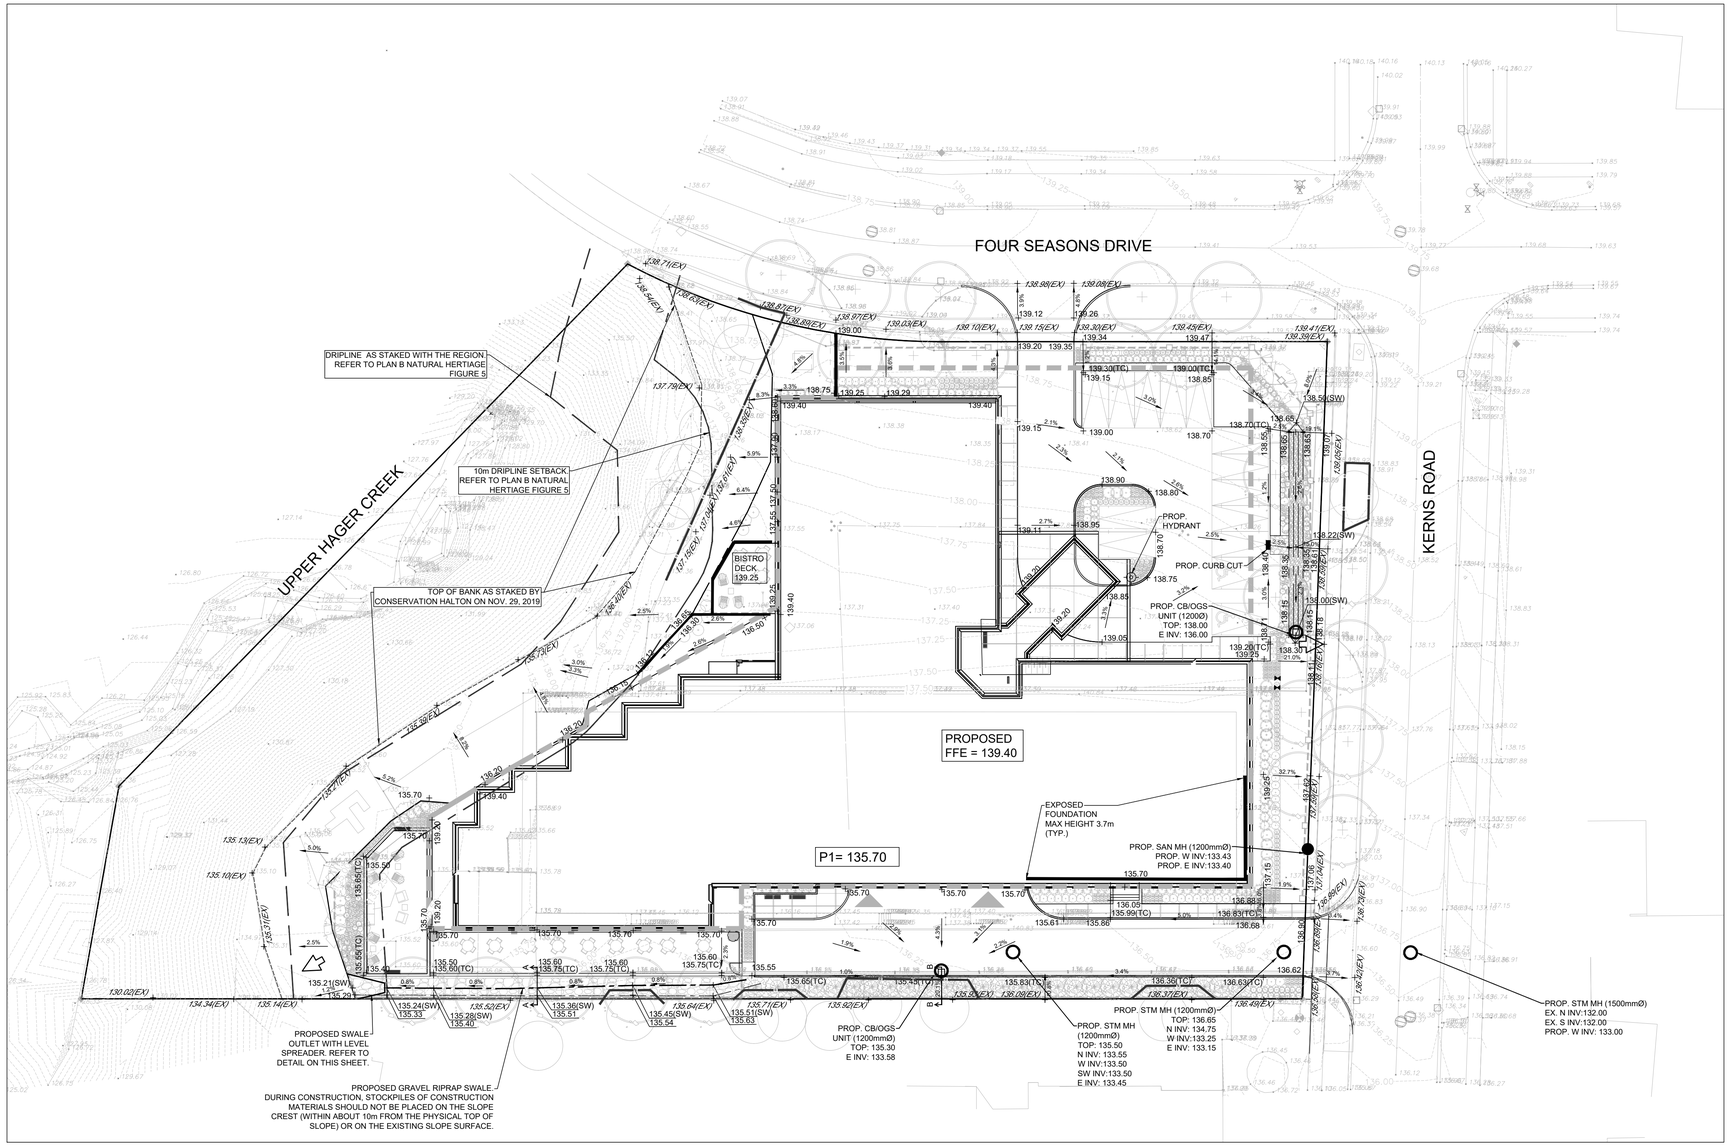



## LEGEND


- × 100.00 — PROPOSED PAVEMENT ELEVATION
- × 100.00(EX) — PROPOSED ELEVATION TO MATCH EXISTING ELEVATION
- × 100.00(SW) — PROPOSED SWALE ELEVATION
- × 100.00(TC) — PROPOSED TOP OF CURB ELEVATION
- PROPOSED CATCHBASIN MANHOLE
- EXISTING STORM MANHOLE
- EXISTING CATCHBASIN
- PROPOSED SANITARY MANHOLE
- EXISTING SANITARY MANHOLE
- EXISTING HYDRANT
- EXISTING VALVE AND BOX
- EXISTING CONTOUR
- DIRECTION OF EMERGENCY OVERLAND FLOW
- PROPOSED SWALE BOTTOM
- PROPOSED TOP OF SWALE
- PROPOSED UNDERGROUND PARKING LIMIT
- PROPOSED TREE PRESERVATION FENCING LOCATION (REFER TO TREE INVENTORY AND PRESERVATION PLAN PREPARED BY JACKSON ARBORICULTURE INC. DATED MARCH 2021)
- PROPOSED GRAVEL RIPRAP AREA
- PROPOSED HYDRANT

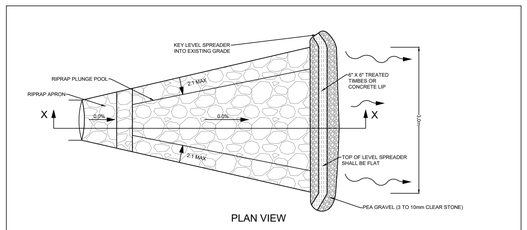


PROPOSED SWALE OUTLET WITH LEVEL SPREADER DETAIL
N.T.S.

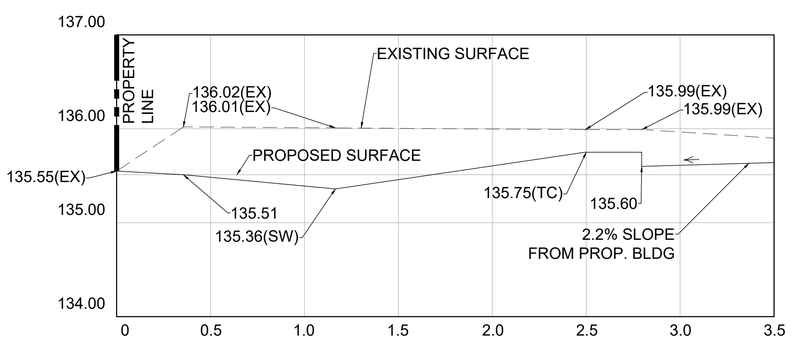


CROSS SECTION A-A
HORZ. SCALE=1:15
VERT. SCALE=1:30

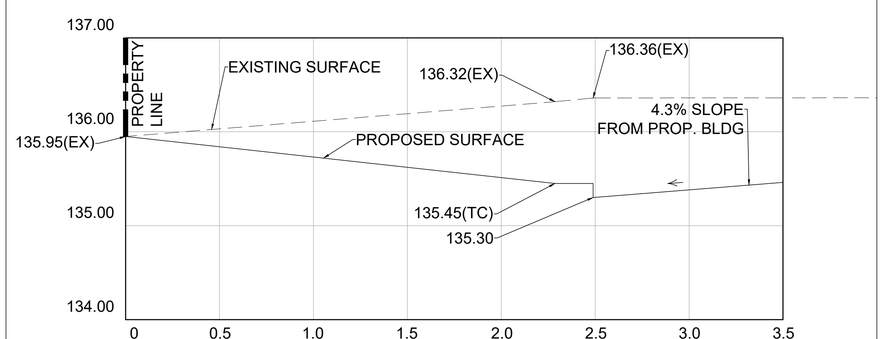


CROSS SECTION B-B
HORZ. SCALE=1:15
VERT. SCALE=1:30

## REVISION BLOCK

| # | DATE | DESCRIPTION |
|---|---|---|
| 1. | 10/22/20 | ISSUED FOR COORDINATION |
| 2. | 10/28/20 | ISSUED FOR COORDINATION |
| 3. | 11/03/20 | ISSUED FOR COORDINATION |
| 4. | 11/26/20 | ISSUED FOR COORDINATION |
| 5. | 03/26/21 | ISSUED FOR APPROVAL |
| 6. | 02/25/22 | RE-ISSUED FOR APPROVAL |

LICENSED PROFESSIONAL ENGINEER
C. DEL BUONO
100137127
02/25/22
PROVINCE OF ONTARIO

KWA SITE DEVELOPMENT CONSULTING INC.
2055 LA. Shore Rd.
Burlington, ON L7L 7A9

NORTH ARROW

METRIC SCALE
0 9 Metres
1:300

SITE GRADING PLAN
RETIREMENT HOME DEVELOPMENT
1600 KERNS ROAD
BURLINGTON, ONTARIO
PROJECT No:20500 | DRAWN BY:BCZ | CHECKED BY:CDB

SGP