




South Elevation

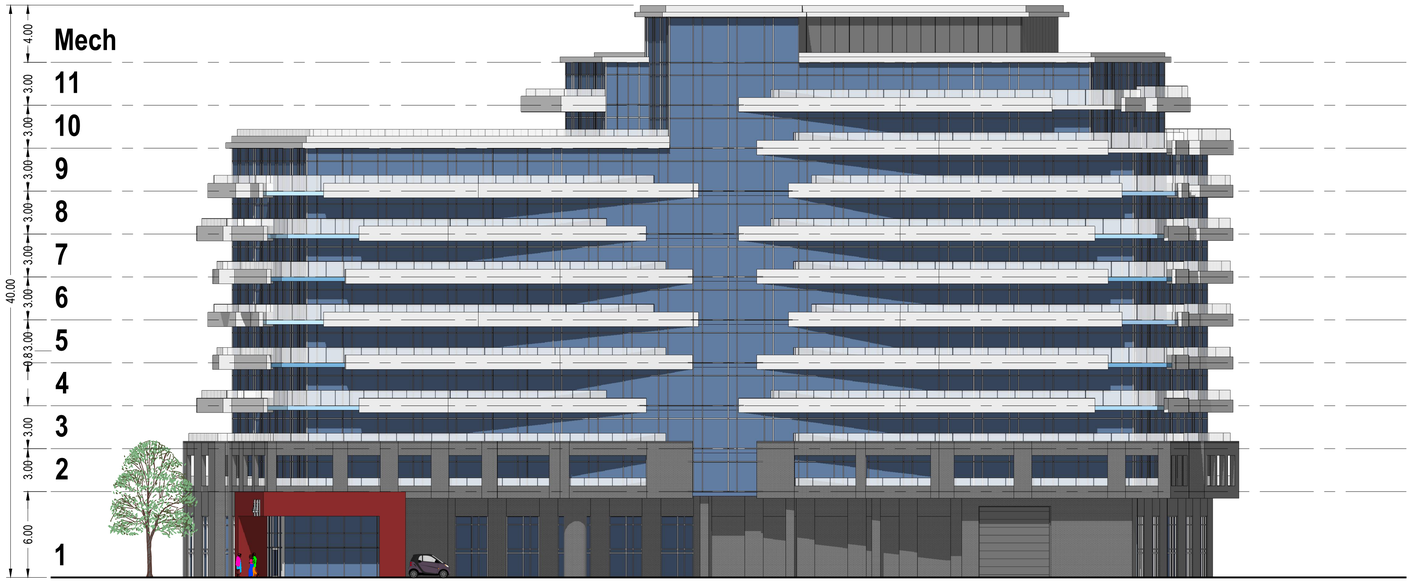

West Elevation

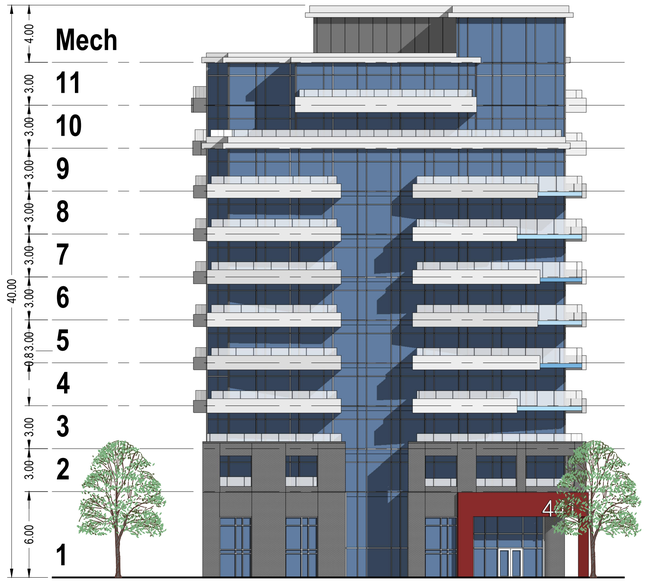

North Elevation

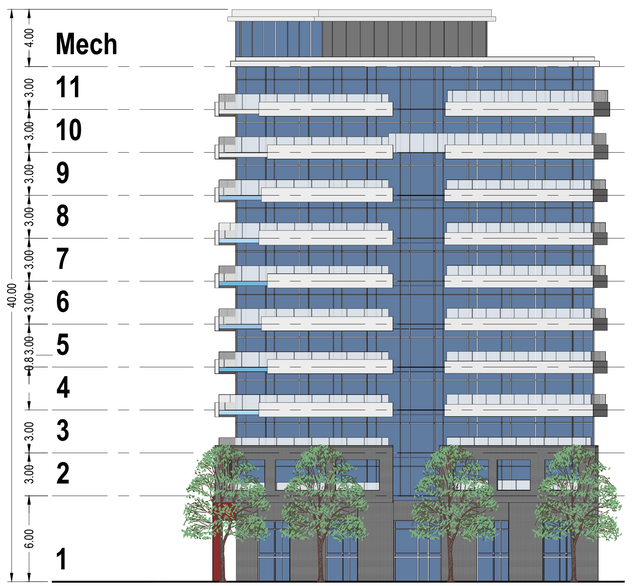

East Elevation

MSAi

MICHAEL SPAZIANI ARCHITECT INC
8 Helene Street N, Suite 100
Port Credit, Mississauga ON L5G 3B2
T 905 891 0691 F 905 891 0514

Planning | Urban Design | Architecture

ONTARIO ASSOCIATION OF ARCHITECTS
MICHAEL SPAZIANI
LICENCE
3631

NO:	REVISIONS:	ISSUED:
6		
5		
4		
3		
2		
1	Issued for OPA / ZBA	Dec 07, '18

NOTE: This drawing is the property of the Architect and may not be reproduced or used without the expressed consent of the Architect. The contractor is to verify all dimensions and conditions on the project and to report any discrepancies to the Architect prior to commencing work. These drawings are not to be used for construction purposes unless indicated as "issued for construction".

CLIENT:
Better Life Retirement Residence Inc.

PROJECT:
441 Maple Street

Burlington, ON

SHEET TITLE:
Proposed Elevations

PROJECT NO.
C6075

SCALE:	DATE:
1:200	Nov, '18
DRAWN: msai	SHEET NO: A03
CHECKED: ms	
FILE NO.	