

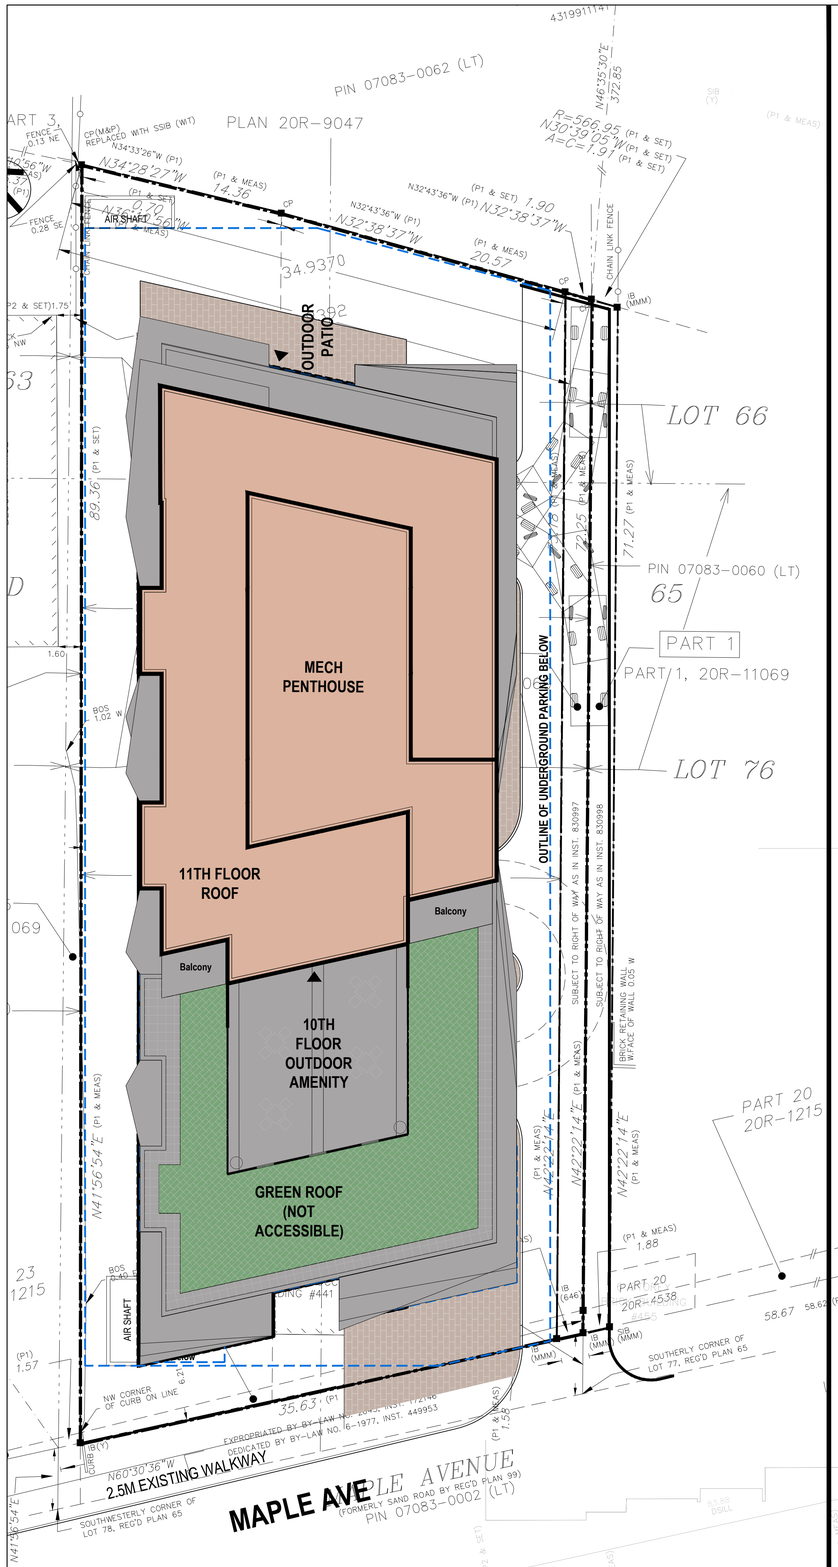


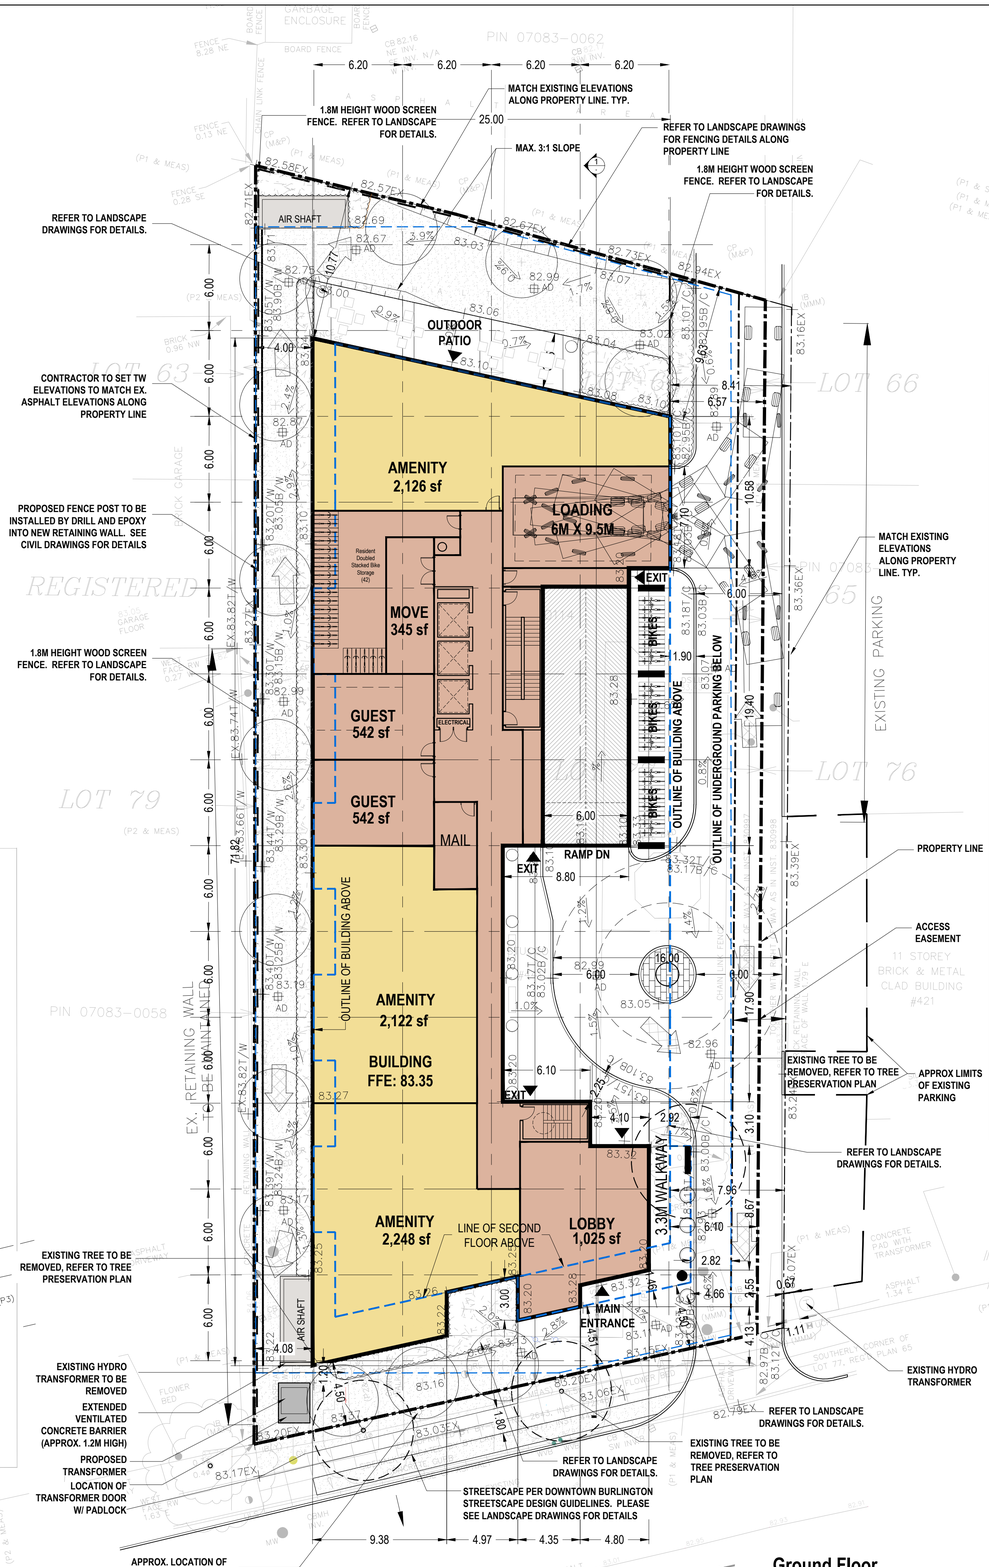

Ground Floor
Area: 1230 sm

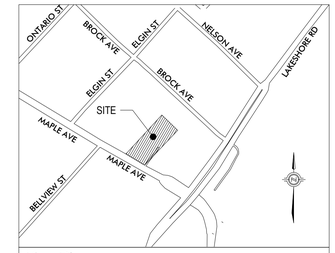

Key Plan

SITE STATISTICS

PROPOSED USE	Multi - Residential
SITE AREA	0.28 HA (2, 863.19 sq.m)
STOREYS	11 Storeys
UNITS	140 Units
PARKING	162 Cars on Site
RATIO	1.16
LONG TERM BIKE PARKING	70
RATIO	0.5
SHORT TERM BIKE PARKING	24
RATIO	0.17

AREA CALCULATION

AREA BREAK DOWN PER FLOOR

	AREA (SQ.M)	AREA (SQ.FT)
Ground Floor	1,230	13,240
Second Floor	1,507	16,220
Third Floor	1,507	16,220
Forth Floor	1,507	16,220
Fifth Floor	1,507	16,220
Sixth Floor	1,507	16,220
Seventh Floor	1,507	16,220
Eighth Floor	1,507	16,220
Ninth Floor	1,507	16,220
Tenth Floor	866	9,322
Eleventh Floor	866	9,322
TOTAL AREA ABOVE GRADE:	15,018	161,644
P1	2,540	27,287
P2	2,540	27,287
P3	2,540	27,287
TOTAL AREA BELOW GRADE:	7,620	81,861

UNIT COUNT

UNIT BREAK DOWN PER FLOOR

	1 BED	1 BED + D	2 BED	2 BED + D	TOTAL
Ground Floor	-	-	-	-	-
Second Floor	8	4	3	2	17
Third Floor	4	4	3	4	15
Forth Floor	4	4	3	4	15
Fifth Floor	4	4	3	4	15
Sixth Floor	4	4	3	4	15
Seventh Floor	4	4	3	4	15
Eighth Floor	4	4	3	4	15
Ninth Floor	4	4	3	4	15
Tenth Floor	3	2	2	1	8
Eleventh Floor	3	4	2	1	10
TOTAL UNITS:	42	38	28	32	140
PERCENTAGE:	30%	27%	20%	23%	100%

MSAi
MICHAEL SPAZIANI ARCHITECT INC
6 Helene Street N, Suite 100
Port Credit, Mississauga ON L5G 3B2
T 905 891 0691 F 905 891 0514

Planning | Development | Urban Design | Architecture

ONTARIO ASSOCIATION OF ARCHITECTS
MICHAEL SPAZIANI
LICENCE
3631

NO:	REVISIONS:	ISSUED:
6		
5		
4		
3		
2	Issued for OPA / ZBA	Oct 26, '20
1	Issued for OPA / ZBA	Dec 07, '18

NOTE: This drawing is the property of the Architect and may not be reproduced or used without the expressed consent of the Architect. The contractor is to verify all dimensions and conditions on the project and to report any discrepancies to the Architect prior to commencing work. These drawings are not to be used for construction purposes unless indicated as "issued for construction".


CLIENT:
Better Life Retirement Residence Inc.
(c/o 2564905 Ontario Inc.)

PROJECT:
441 Maple Street
Burlington, ON

SHEET TITLE:
Proposed Site Plan

PROJECT NO.
C6075


SCALE:	DATE:
1:200	Nov, '18
DRAWN: msai	SHEET NO: SP1
CHECKED: ms	
FILE NO.	

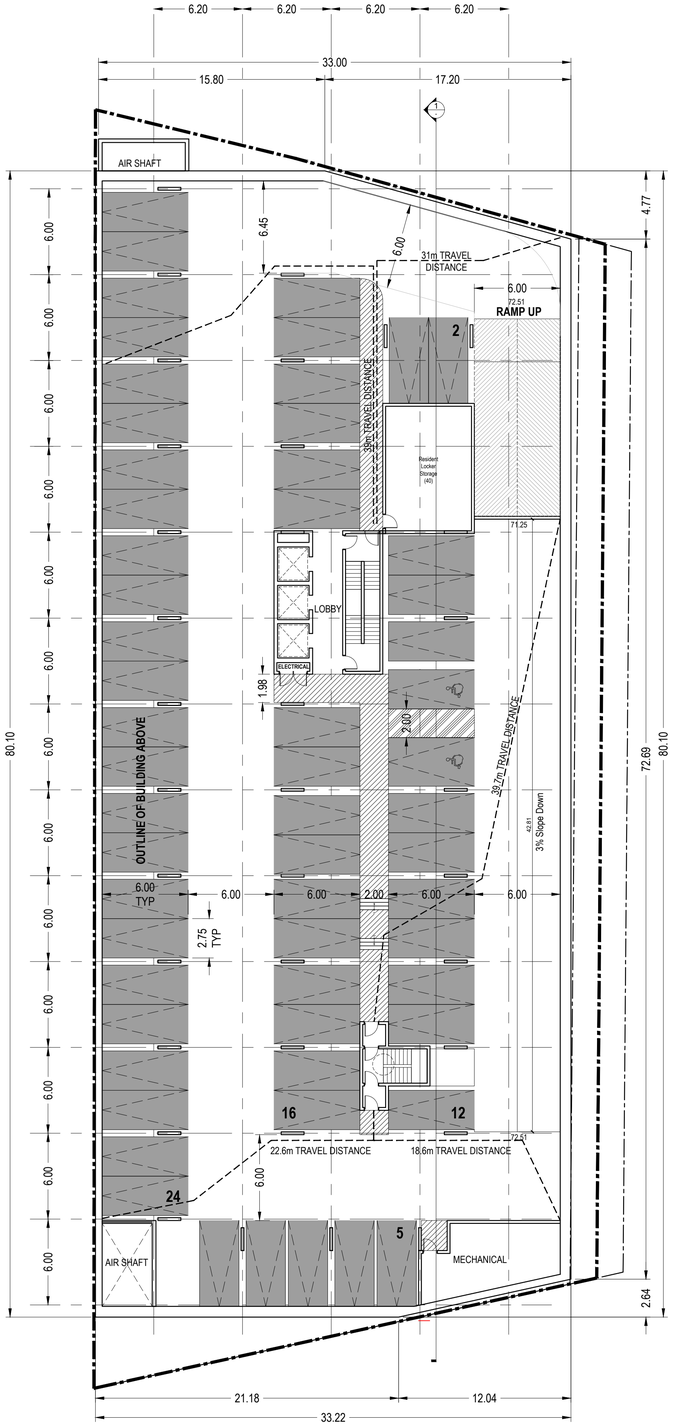

P3 (Lower) - Underground Parking

Area: 2540 sm


Parking: 59 Cars

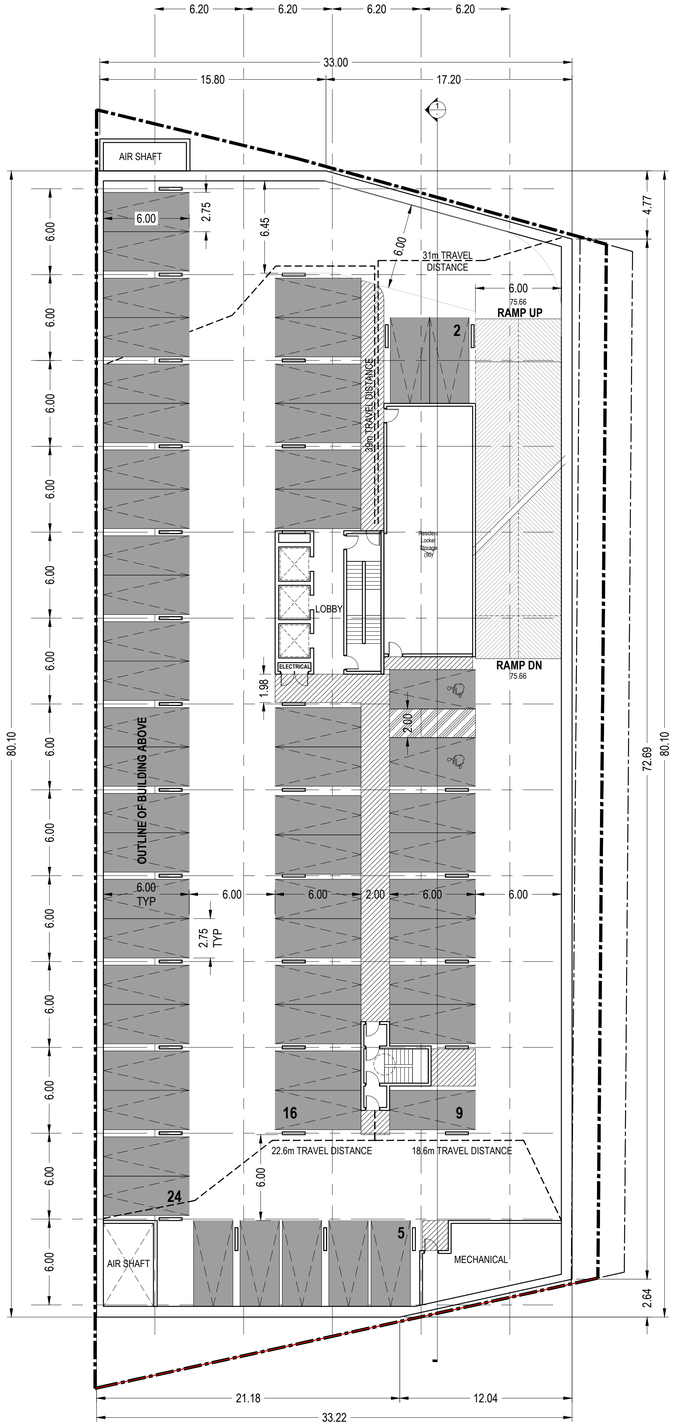

P2 (Lower) - Underground Parking

Area: 2540 sm

Parking: 56 Cars

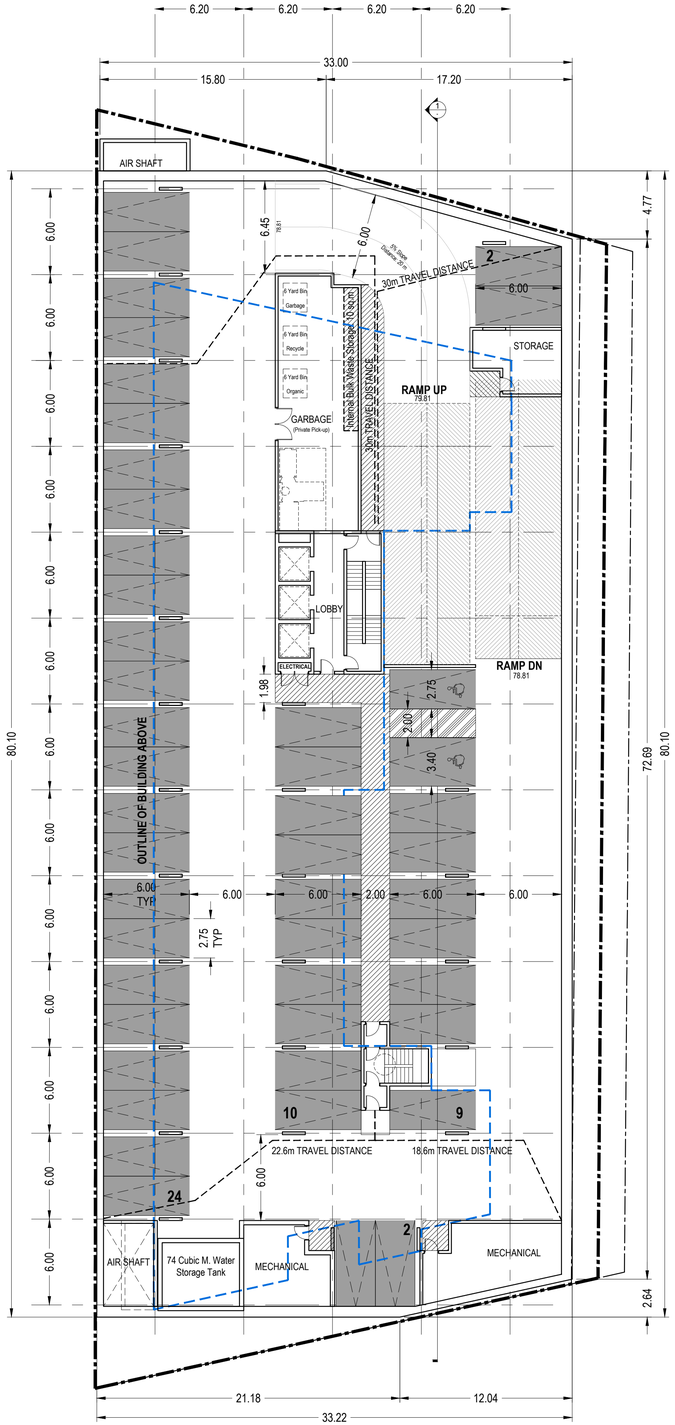

P1 (Typical) - Underground Parking

Area: 2540 sm

Parking: 47 Cars

MSAi

MICHAEL SPAZIANI ARCHITECT INC
6 Helene Street N, Suite 100
Port Credit, Mississauga ON L5G 3B2
T 905 891 0691 F 905 891 0514

Planning | Development | Urban Design | Architecture

ONTARIO ASSOCIATION OF ARCHITECTS
MICHAEL SPAZIANI
LICENCE
3631

NO:	REVISIONS:	ISSUED:
6		
5		
4		
3		
2	Issued for OPA / ZBA	Oct 26, '20
1	Issued for OPA / ZBA	Dec 07, '18

NOTE: This drawing is the property of the Architect and may not be reproduced or used without the expressed consent of the Architect. The contractor is to verify all dimensions and conditions on the job and report any discrepancies to the Architect prior to commencing work. These drawings are not to be used for construction purposes unless indicated as "issued for construction".

CLIENT:

Better Life Retirement Residence Inc.

(c/o 2564905 Ontario Inc.)

PROJECT:

441 Maple Street


Burlington, ON

SHEET TITLE:

Proposed Floor Plans

PROJECT NO.
C6075


SCALE:	DATE:
1:200	Nov, '18
DRAWN: msai	SHEET NO: A01
CHECKED: ms	
FILE NO.	

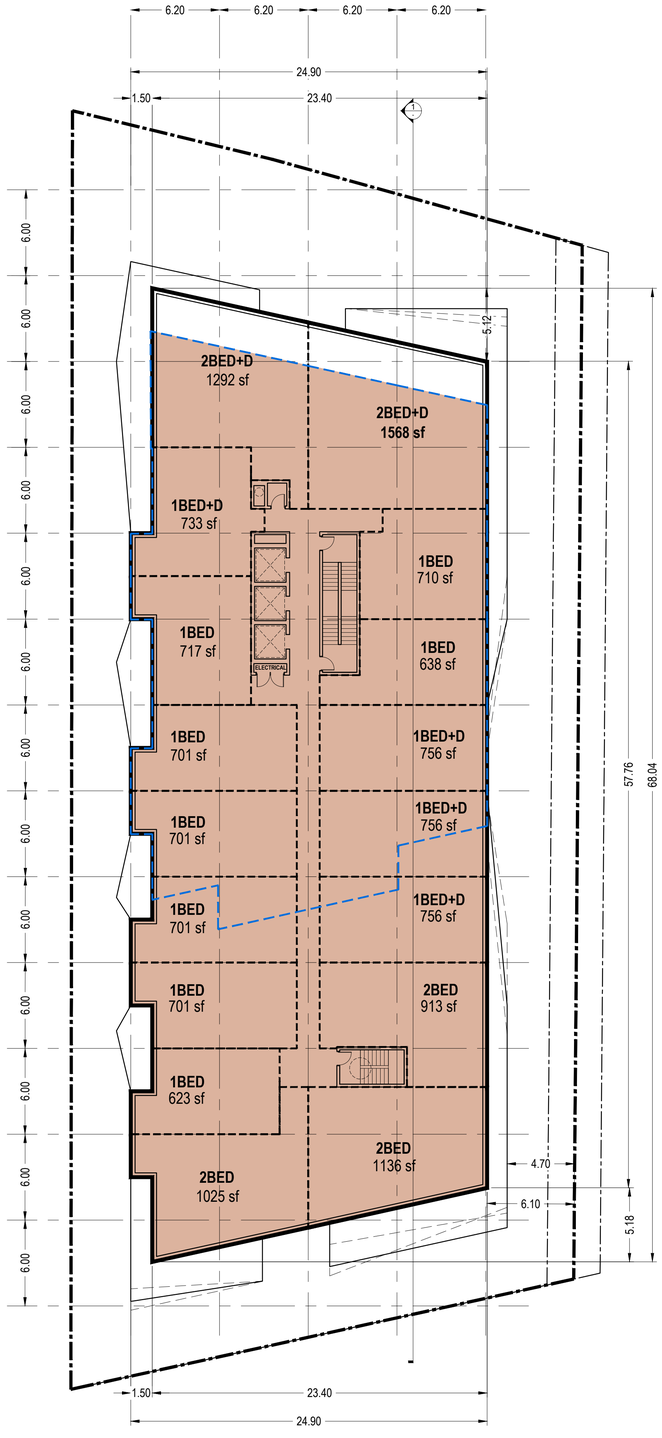

2nd Floor

Area: 1507 sm


Units: 17 Units

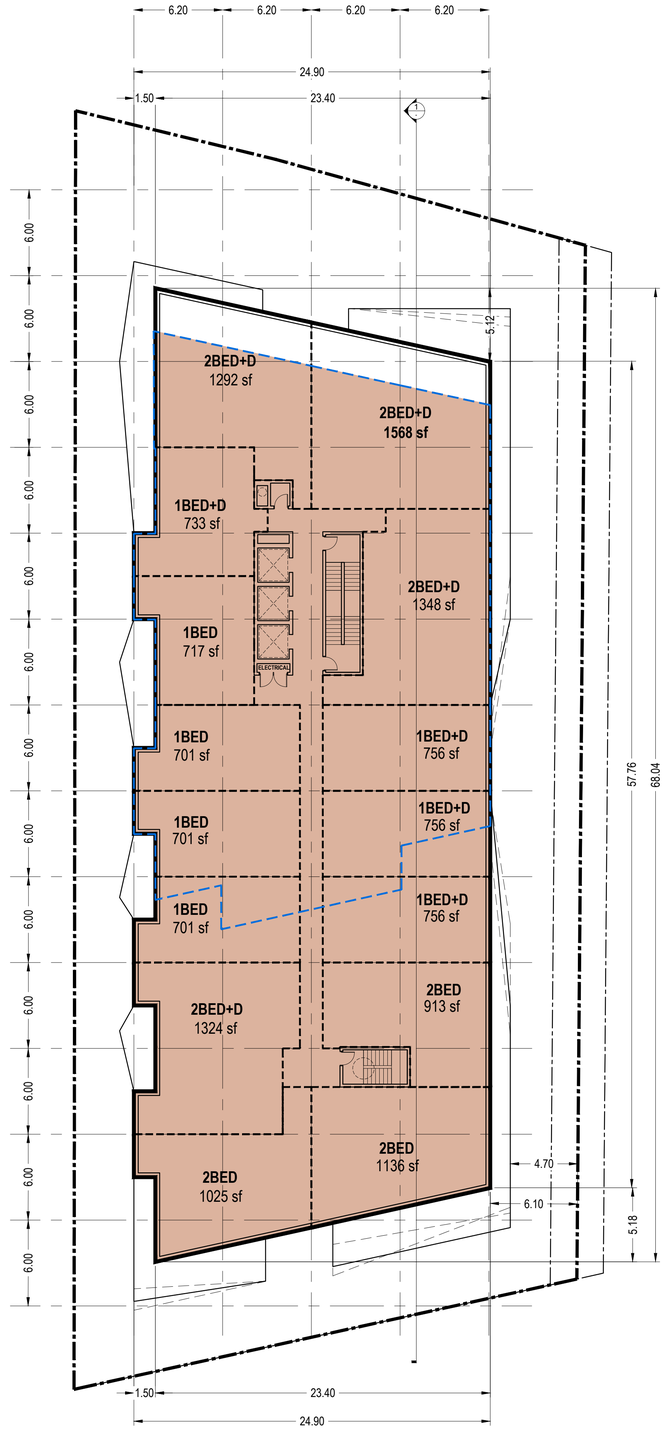

Typical Floor - 3rd-9th Floor

Area: 1507 sm x 7 = 10,549 sm

Units: 15 Units x 7 = 105 Units

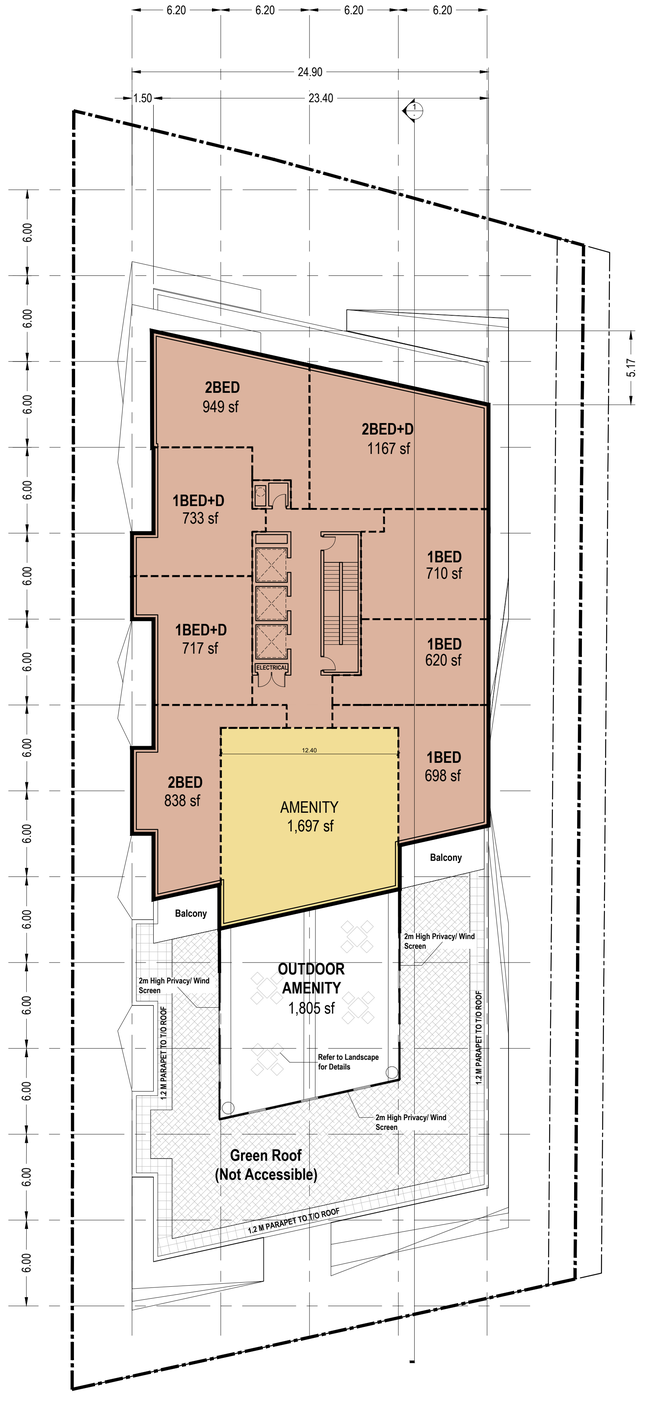

10th Floor

Area: 866 sm

Units: 8 Units

MSAi

MICHAEL SPAZIANI ARCHITECT INC
6 Helene Street N, Suite 100
Port Credit, Mississauga ON L5G 3B2
T 905 891 0691 F 905 891 0514



ONTARIO ASSOCIATION OF ARCHITECTS
MICHAEL SPAZIANI
LICENCE
3631

NO:	REVISIONS:	ISSUED:
6		
5		
4		
3		
2	Issued for OPA / ZBA	Oct 26, '20
1	Issued for OPA / ZBA	Dec 07, '18

NOTE: This drawing is the property of the Architect and may not be reproduced or used without the expressed consent of the Architect. The contractor is to verify all dimensions and conditions on the job site and report any discrepancies to the Architect prior to commencing work. These drawings are not to be used for construction purposes unless indicated as "issued for construction".

CLIENT:

Better Life Retirement Residence Inc.

(c/o 2564905 Ontario Inc.)

PROJECT:


441 Maple Street

Burlington, ON

SHEET TITLE:

Proposed Floor Plans

PROJECT NO.: C6075	
SCALE: 1:200	DATE: Nov, '18
DRAWN: msai	SHEET NO: A02
CHECKED: ms	
FILE NO.	

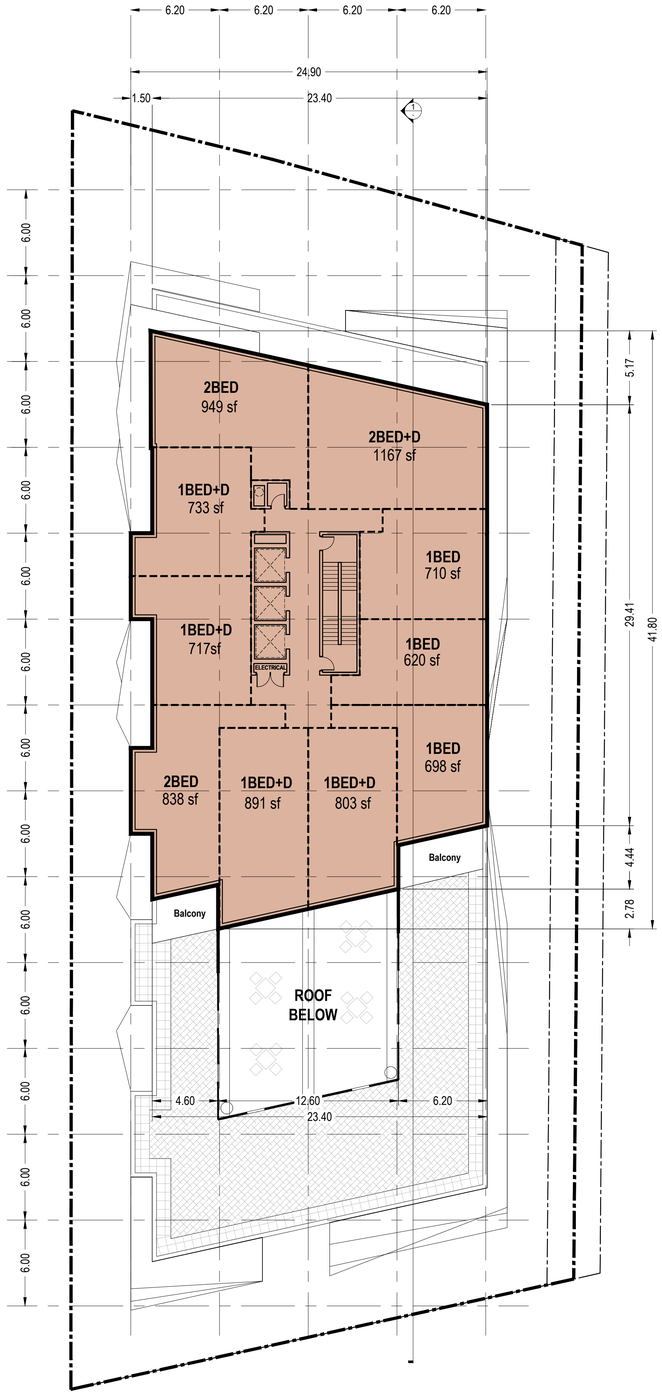

11th Floor

Area: 866 sm

Units: 10 Units

MSAi

MICHAEL SPAZIANI ARCHITECT INC
6 Helene Street N, Suite 100
Port Credit, Mississauga ON L5G 3B2
T 905 891 0691 F 905 891 0514



ONTARIO ASSOCIATION OF ARCHITECTS
MICHAEL SPAZIANI
LICENCE
3631

NO:	REVISIONS:	ISSUED:
6		
5		
4		
3		
2	Issued for OPA / ZBA	Oct 26, '20
1	Issued for OPA / ZBA	Dec 07, '18

NOTE: This drawing is the property of the Architect and may not be reproduced or used without the expressed consent of the Architect. The contractor is to verify all dimensions and conditions on the project and to report any discrepancies to the Architect prior to commencing work. These drawings are not to be used for construction purposes unless indicated as "Issued for construction".

CLIENT:

Better Life Retirement Residence Inc.

(c/o 2564905 Ontario Inc.)

PROJECT:

441 Maple Street


Burlington, ON

SHEET TITLE:


Proposed Floor Plans

PROJECT NO.
C6075

SCALE:	DATE:
1:200	Nov, '18
DRAWN: msai	SHEET NO: A03
CHECKED: ms	
FILE NO.	

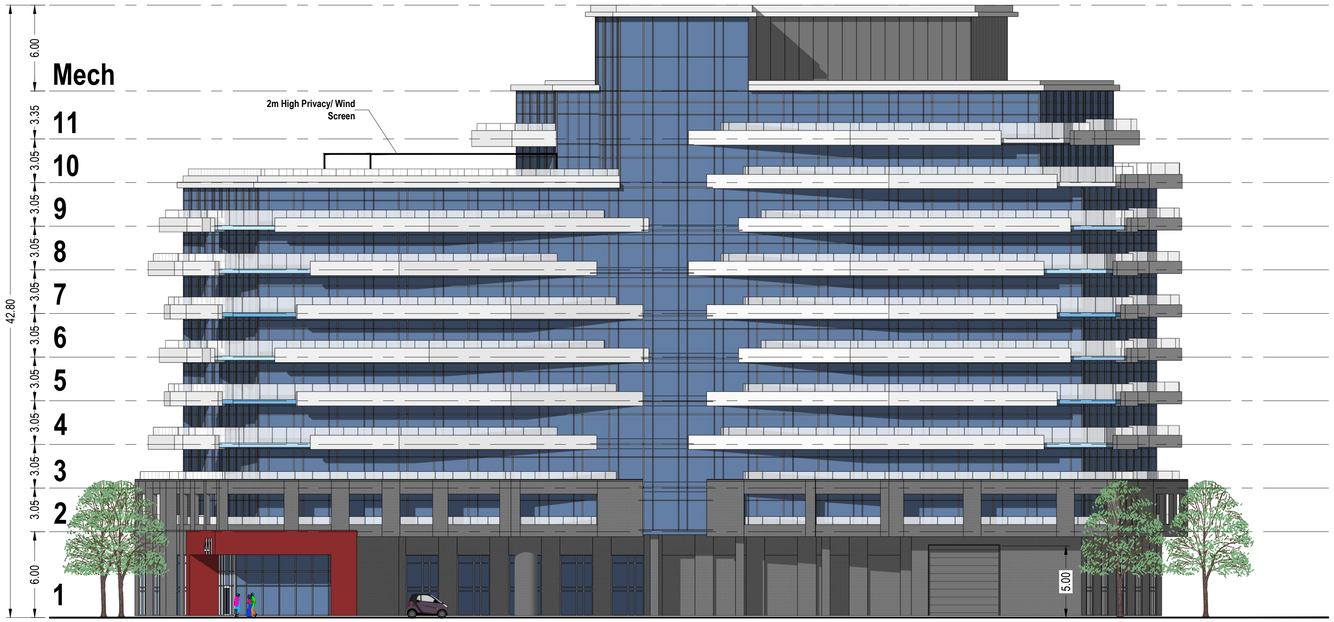


South Elevation

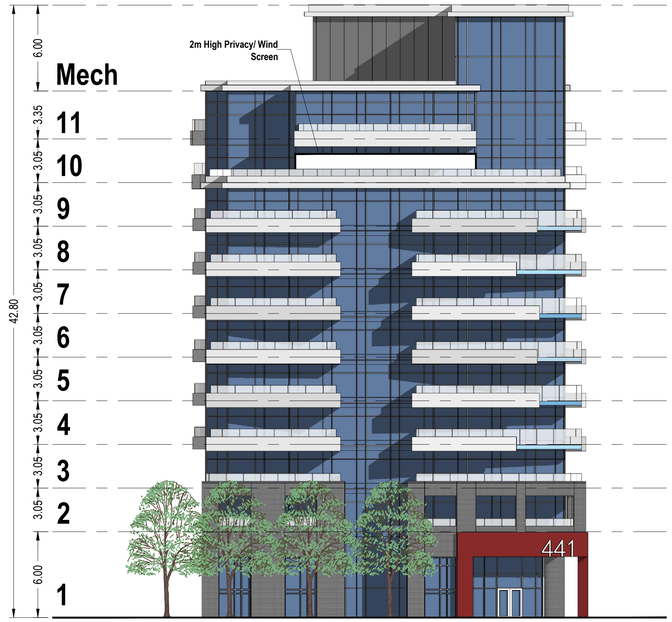

West Elevation



North Elevation

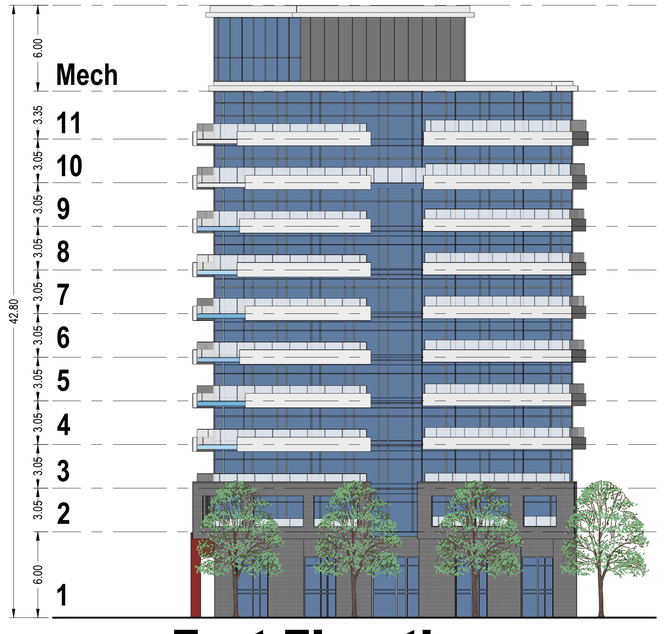

East Elevation

MSAi
MICHAEL SPAZIANI ARCHITECT INC
6 Helene Street N, Suite 100
Port Credit, Mississauga ON L5G 3B2
T 905 891 0691 F 905 891 0514

Planning | Development | Urban Design | Architecture

ONTARIO ASSOCIATION OF ARCHITECTS
MICHAEL SPAZIANI
LICENCE
3631

NO:	REVISIONS:	ISSUED:
6		
5		
4		
3		
2	Issued for OPA / ZBA	Oct 26, '20
1	Issued for OPA / ZBA	Dec 07, '18

NOTE: This drawing is the property of the Architect and may not be reproduced or used without the expressed consent of the Architect. The contractor is to verify all dimensions and conditions on the project and to report any discrepancies to the Architect prior to commencing work. These drawings are not to be used for construction purposes unless indicated as "issued for construction".

CLIENT:
Better Life Retirement Residence Inc.
(c/o 2564905 Ontario Inc.)


PROJECT:
441 Maple Street

Burlington, ON

SHEET TITLE:
Proposed Elevations

PROJECT NO.
C6075

SCALE:	DATE:
1:200	Nov, '18
DRAWN: msai	SHEET NO: A04
CHECKED: ms	
FILE NO.	

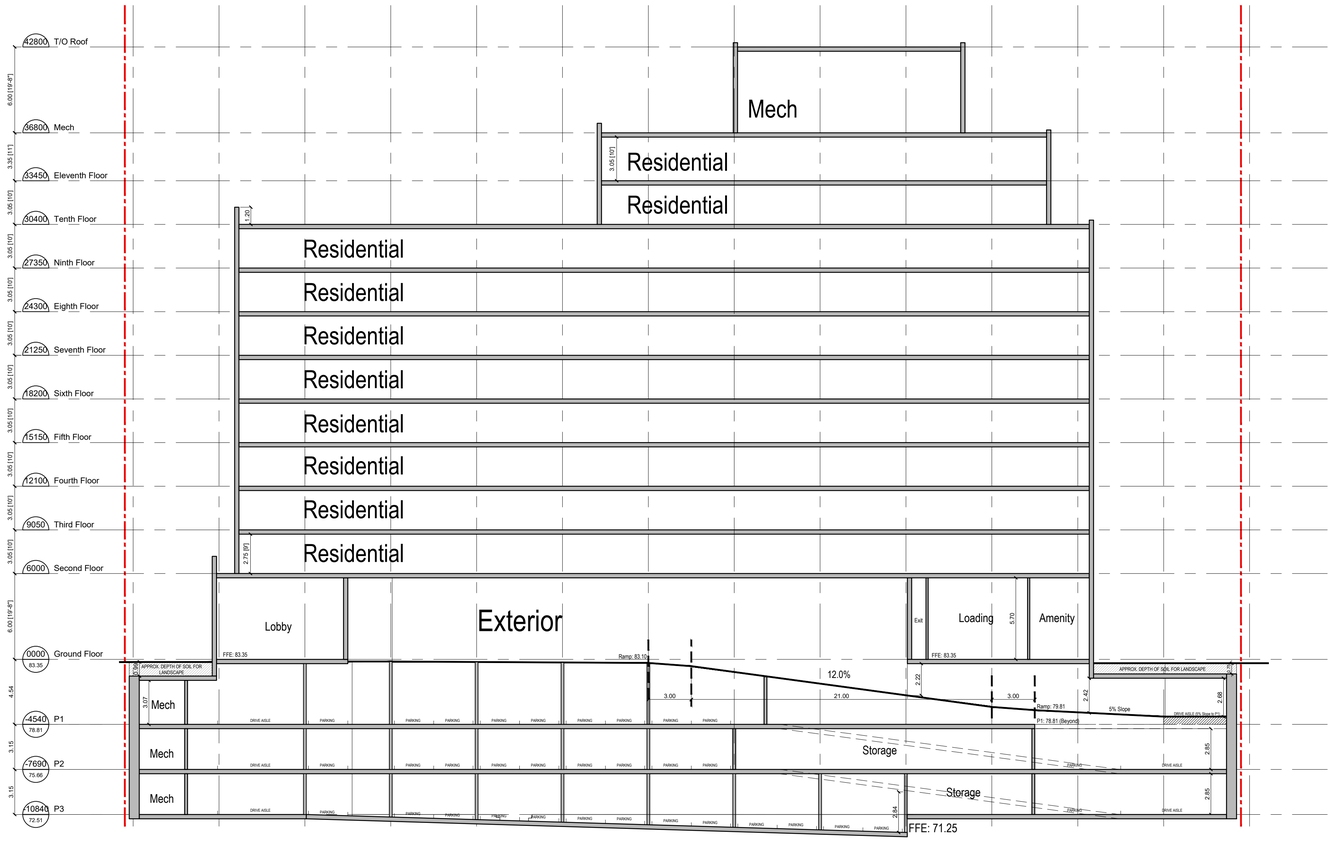

BUILDING SECTION

MSAi

MICHAEL SPAZIANI ARCHITECT INC
6 Helene Street N, Suite 100
Port Credit, Mississauga ON L5G 3B2
T 905 891 0691 F 905 891 0514



ONTARIO ASSOCIATION OF ARCHITECTS
MICHAEL SPAZIANI
LICENCE
3631

NO:	REVISIONS:	ISSUED:
6		
5		
4		
3		
2	Issued for OPA / ZBA	Oct 26, '20
1	Issued for OPA / ZBA	Dec 07, '18

NOTE: This drawing is the property of the Architect and may not be reproduced or used without the expressed consent of the Architect. The contractor is to verify all dimensions and conditions on the project and to report any discrepancies to the Architect prior to commencing work. These drawings are not to be used for construction purposes unless indicated as "issued for construction".

CLIENT:
Better Life Retirement Residence Inc.
(c/o 2564905 Ontario Inc.)

PROJECT:
441 Maple Street

Burlington, ON

SHEET TITLE:
Proposed Building Section

PROJECT NO.
C6075

SCALE:	DATE:
1:200	Nov, '18

DRAWN:	SHEET NO:
msai	A05
CHECKED: ms	
FILE NO.	