


Appendix F - Conceptual Drawings

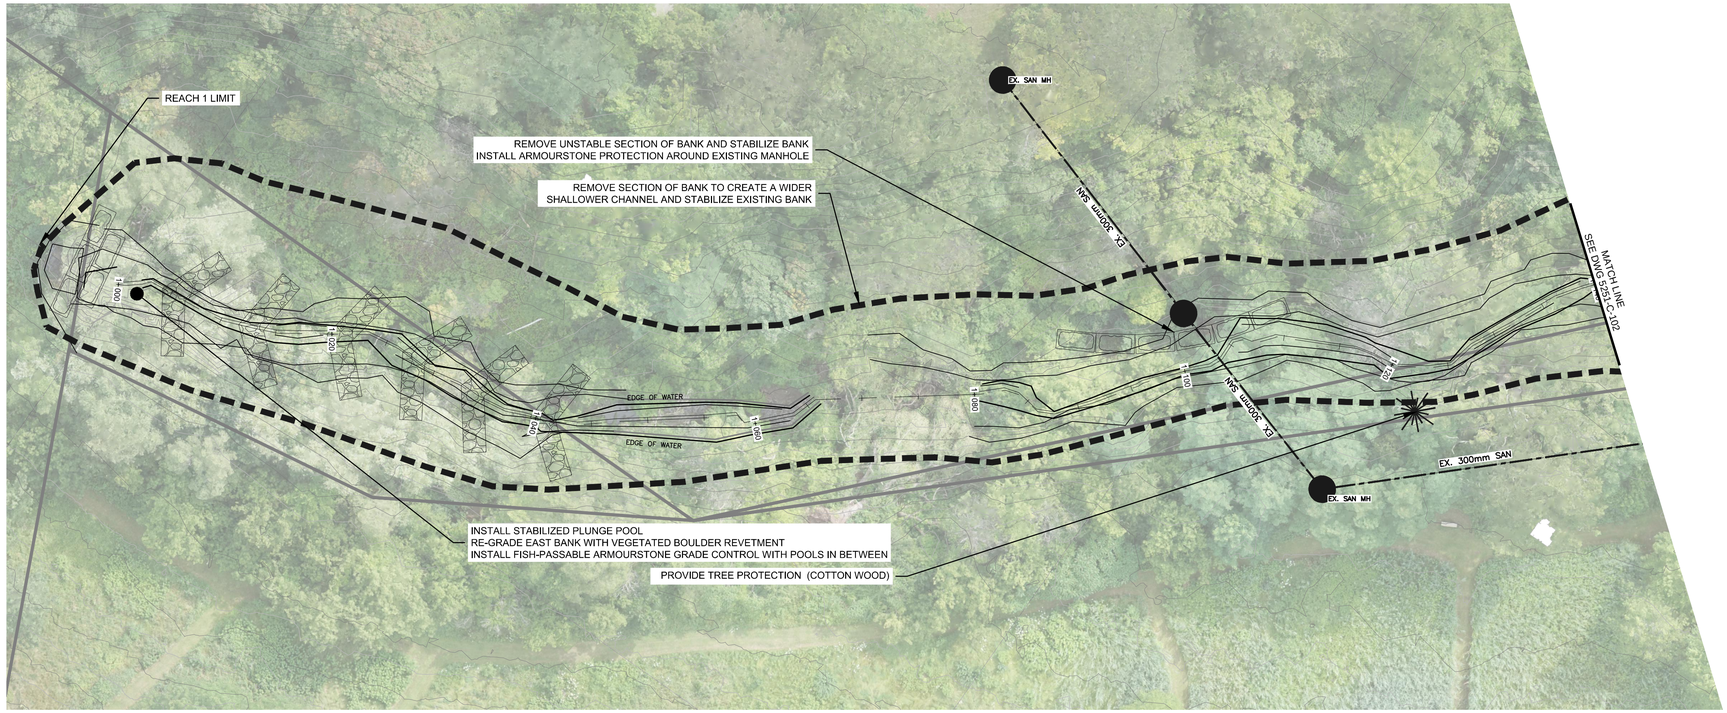

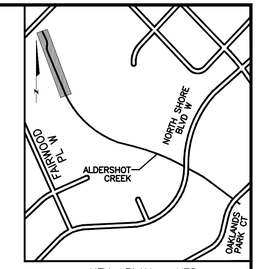

KEY PLAN – NTS

ALDERSHOT CREEK

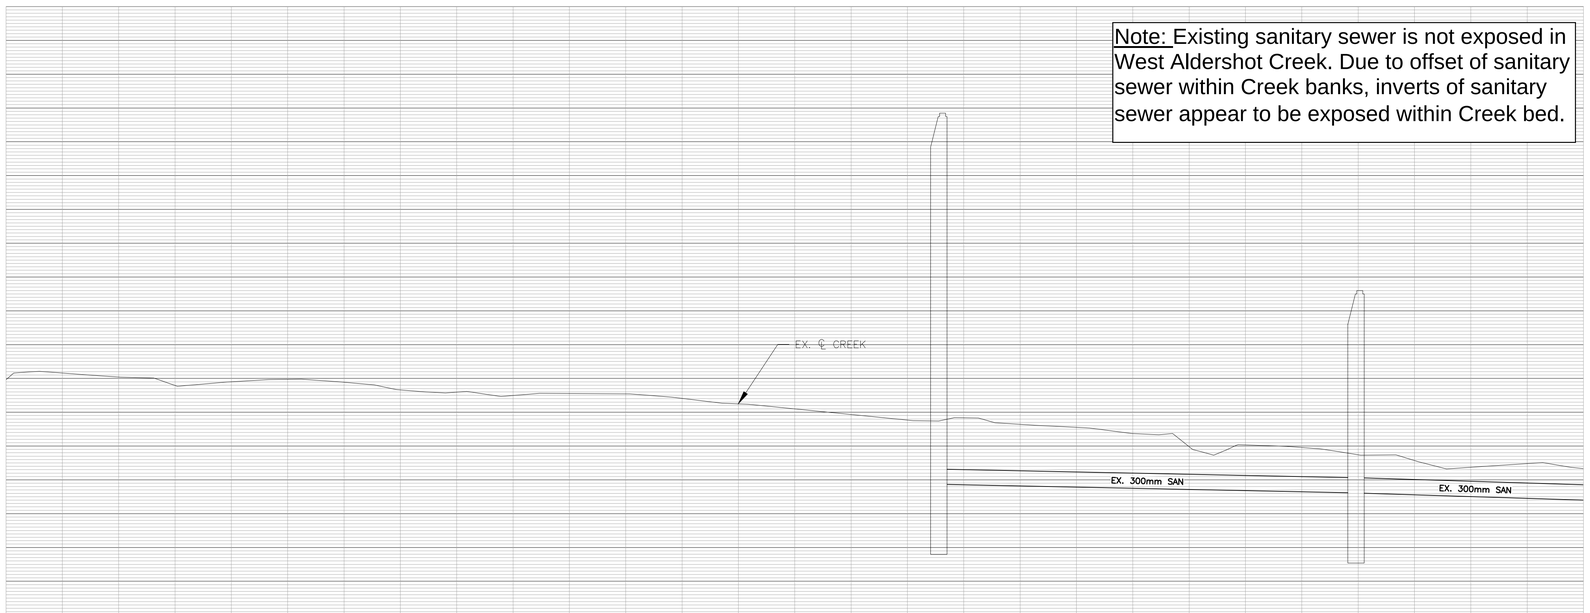

ELEV (EXIST)	ELEV (PROP)	CHAINAGE
82.96	82.961	1+000
82.00	82.001	1+020
81.68	81.684	1+040
81.51	81.509	1+060
81.19	81.187	1+080
80.47	80.467	1+100
79.84	79.841	1+120
79.43	79.431	1+140

No.	DATE	BY	REVISIONS
–	–	–	–

DESIGN	–	CHECKED	DATE AUG, 2018

SCALE 5 2.5 0 5 HORZ. 1:250
1 .5 0 1 VERT 1:50

Drawing Not to Scale unless plotted on 22" x 34" paper

APPROVALS

DIRECTOR OF ENGINEERING

DATE

STAMP

CITY OF Burlington


TITLE
ALDERSHOT
CREEK EROSION CONTROL
PLAN / PROFILE
STA. 1+100 TO 1+140


MUNICIPAL DRAWING NO.

CAD FILENAME 5251–C–101

CONTRACT NO.

SHEET 1

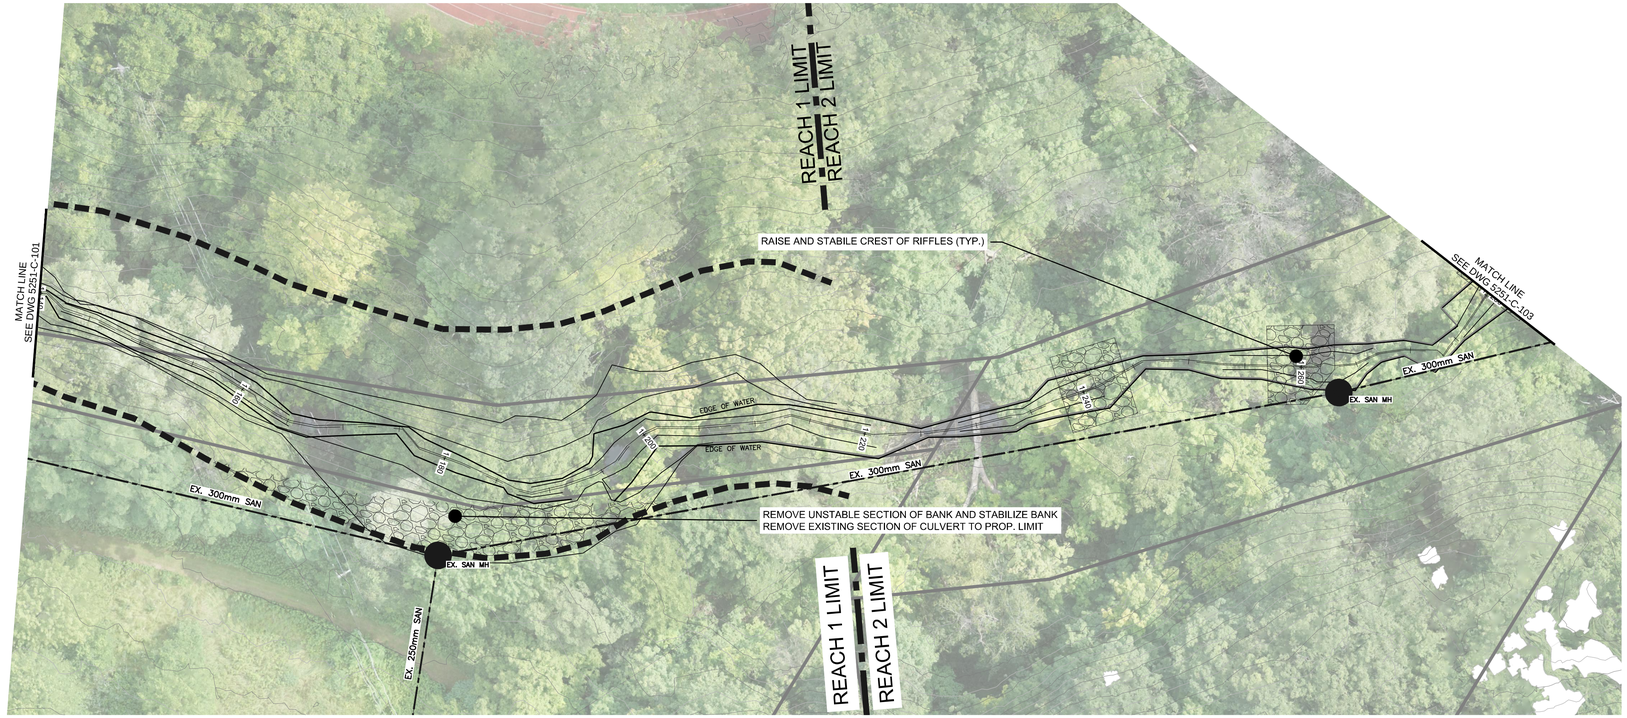


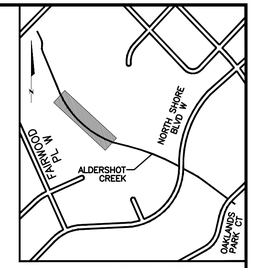

KEY PLAN – NTS

ALDERSHOT CREEK

Note: Existing sanitary sewer is not exposed in West Aldershot Creek. Due to offset of sanitary sewer within Creek banks, inverts of sanitary sewer appear to be exposed within Creek bed.

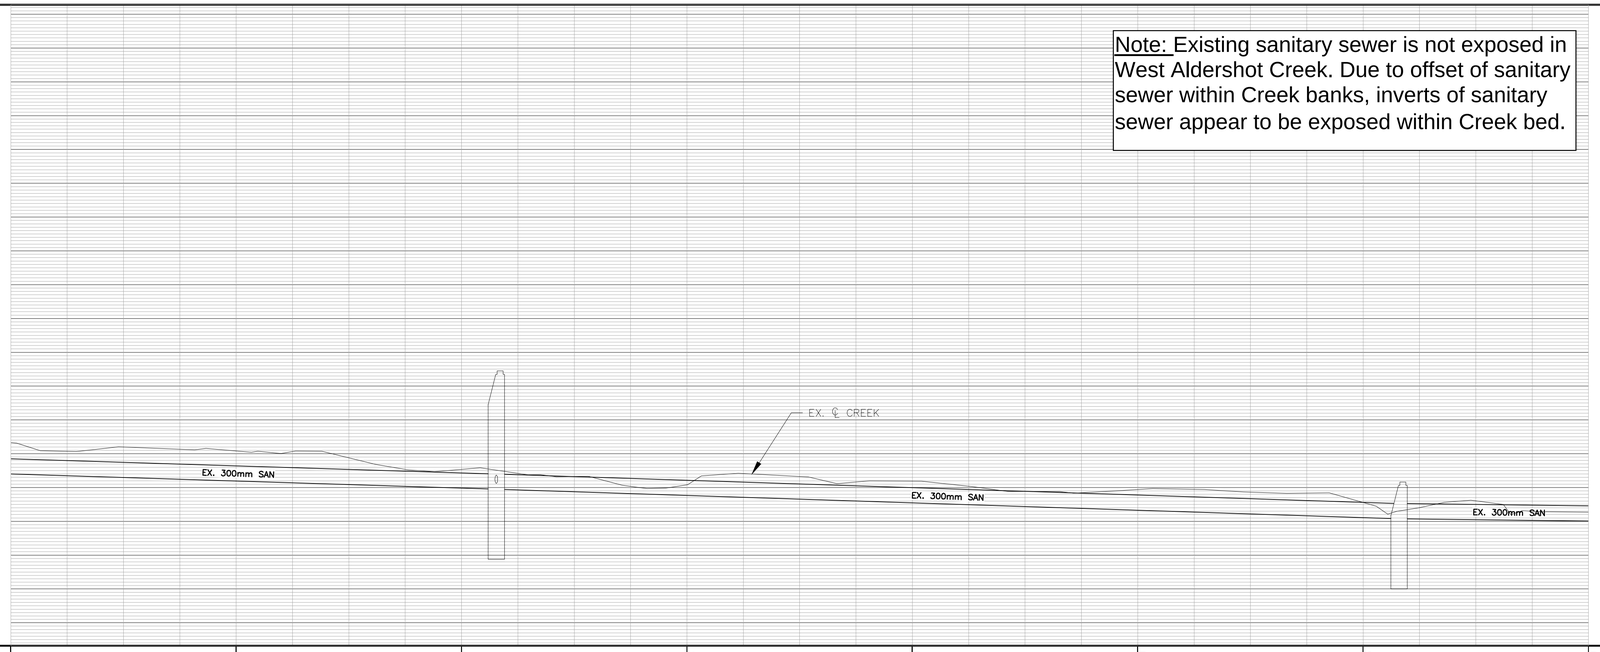

91 90 89 88 87 86 85 84 83 82 81 80 79 78 77 76 75 74

	79.43	79.18	78.64	78.18	78.29	78.04	77.80	77.37
℄ ELEV (EXIST)								
℄ ELEV (PROP)	79.431	79.179	78.637	78.176	78.289	78.040	77.796	77.369
CHAINAGE	1+140	1+160	1+180	1+200	1+220	1+240	1+260	1+280

No.	DATE	BY	REVISIONS
–	–	–	–

DESIGN – CHECKED DATE AUG, 2018

SCALE 5 2.5 0 5 HORZ. 1:250
1 .5 0 1 VERT 1:50

Drawing Not to Scale unless plotted on 22" x 34" paper

APPROVALS

DIRECTOR OF ENGINEERING

DATE

STAMP

CITY OF Burlington

TITLE


ALDERSHOT
CREEK EROSION CONTROL
PLAN / PROFILE
STA. 1+140 TO 1+280


MUNICIPAL DRAWING NO.

CAD FILENAME 5251–C–102

CONTRACT NO.

SHEET 2

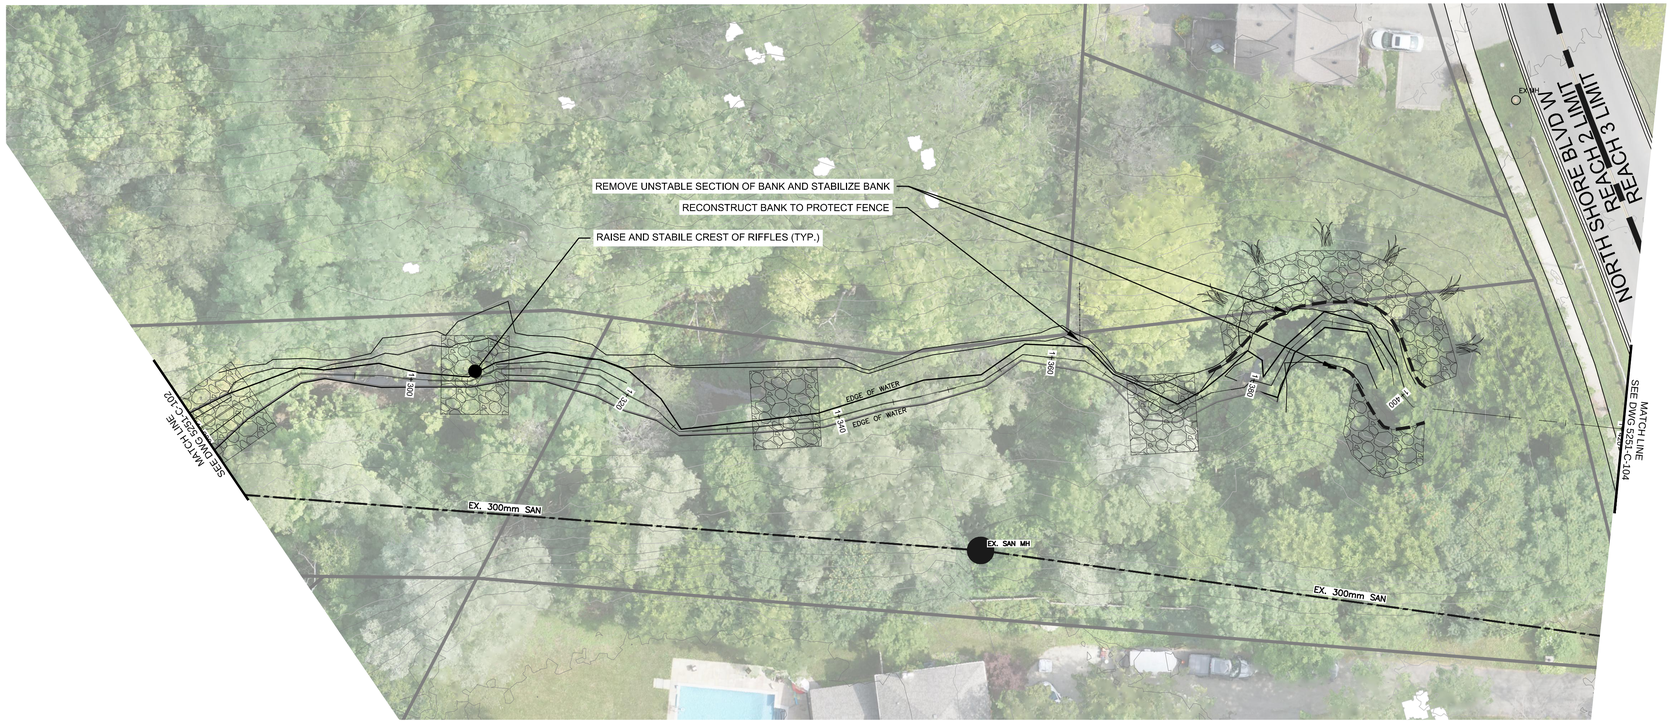

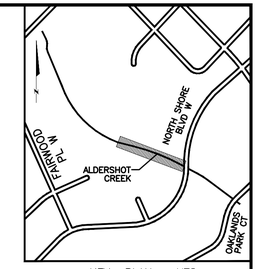

KEY PLAN – NTS

ALDERSHOT CREEK



CHAINAGE	1+280	1+300	1+320	1+340	1+360	1+380	1+400	1+420
℄ ELEV (EXIST)	77.37	77.26	77.15	77.00	76.93	76.18	76.47	80.86
℄ ELEV (PROP)	77.369	77.263	77.148	76.999	76.931	76.180	76.473	80.852

No.	DATE	BY	REVISIONS
–	–	–	–

DESIGN – CHECKED DATE AUG, 2018

SCALE HORZ. 1:250 VERT 1:50

Drawing Not to Scale unless plotted on 22" x 34" paper

APPROVALS

DIRECTOR OF ENGINEERING

DATE

STAMP

CITY OF Burlington

TITLE

ALDERSHOT

CREEK EROSION CONTROL

PLAN / PROFILE


STA. 1+280 TO 1+410

MUNICIPAL DRAWING NO.


CAD FILENAME 5251–C–103

CONTRACT NO.

SHEET 3

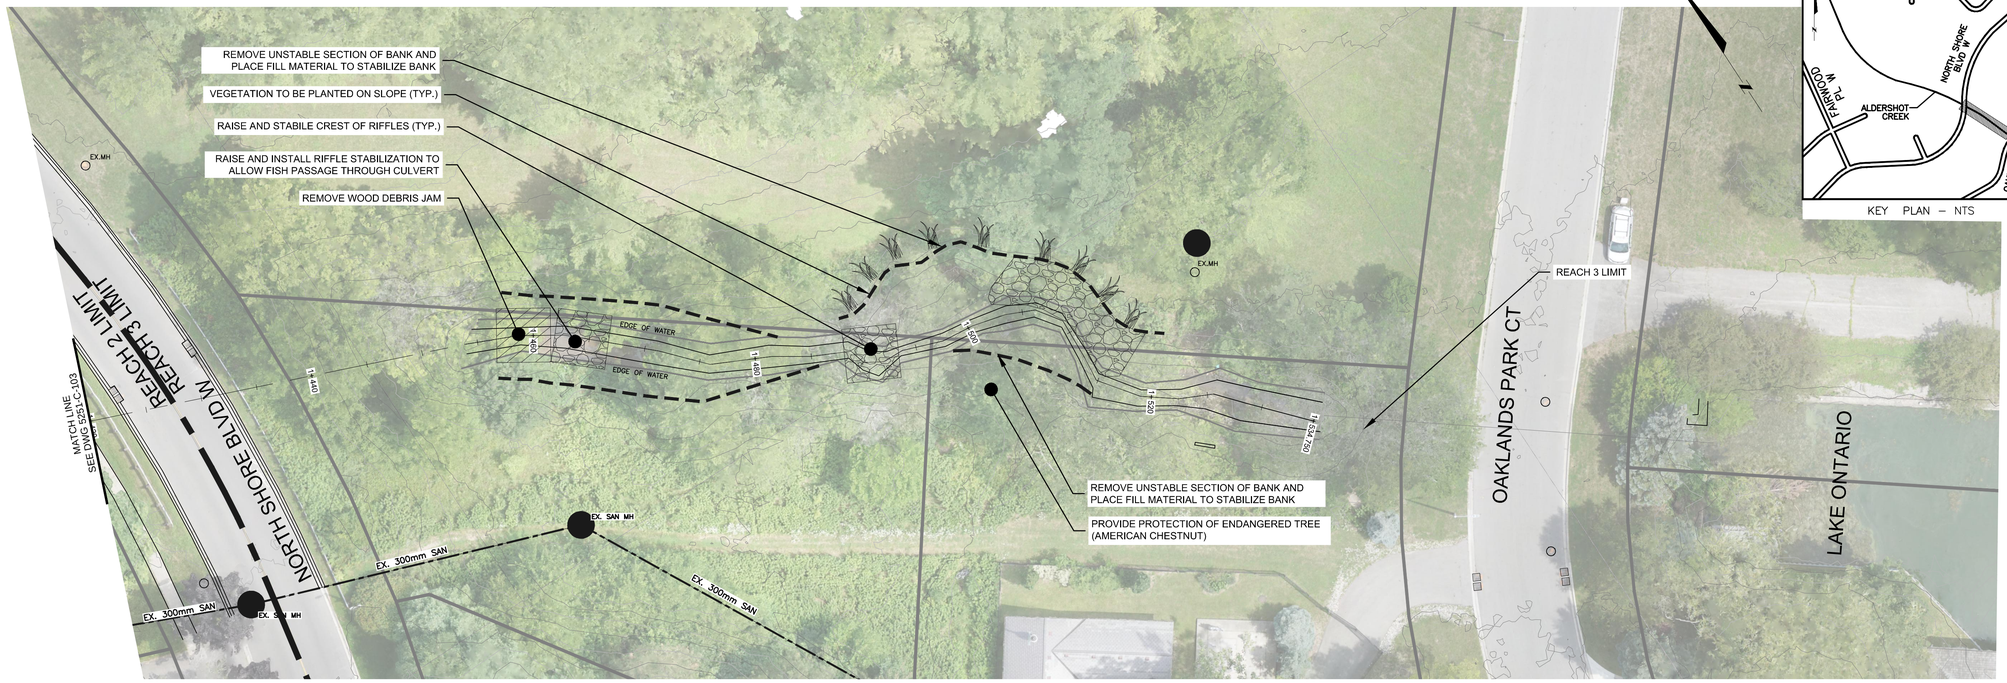

ALDERSHOT CREEK

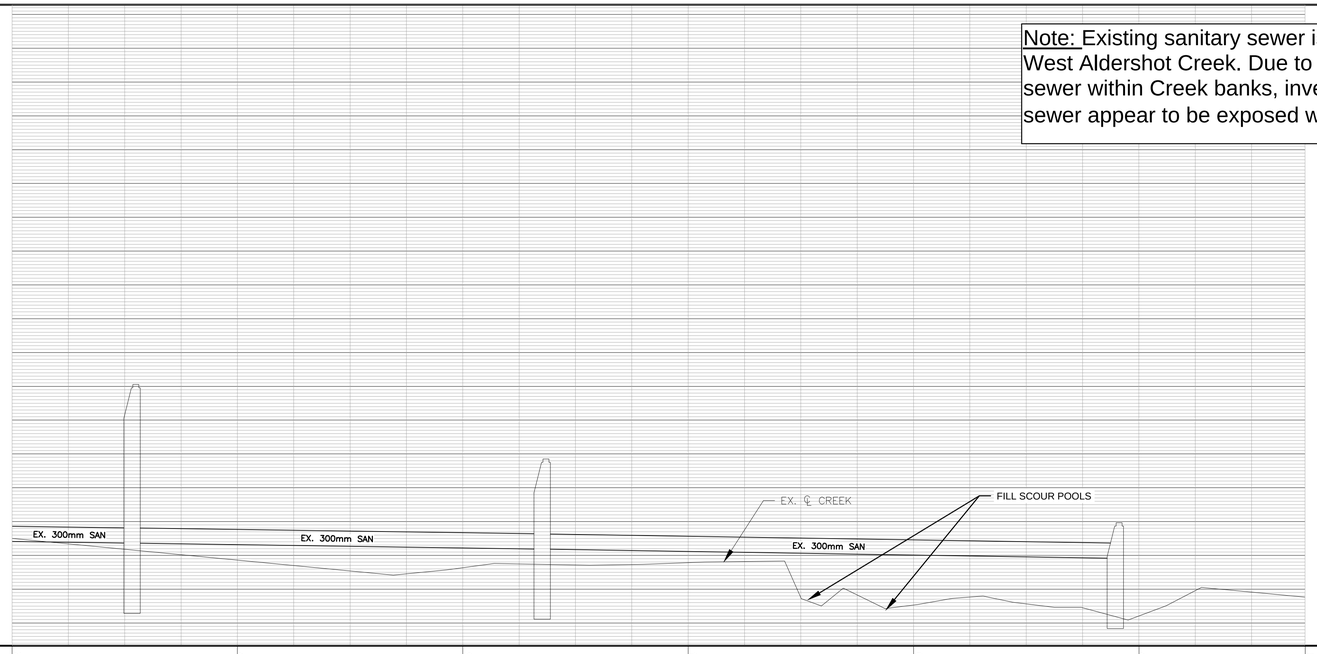

℄ ELEV (EXIST)	80.85	80.98	75.74	75.68	74.63	74.31	74.86
℄ ELEV (PROP)	80.852	80.977	75.736	75.884	74.629	74.307	74.861
CHAINAGE	1+420	1+440	1+460	1+480	1+500	1+520	1+534.75

No.	DATE	BY	REVISIONS
–	–	–	–

DESIGN – CHECKED – DATE AUG, 2018

SCALE HORZ. 1:250 VERT 1:50

Drawing Not to Scale unless plotted on 22" x 34" paper

APPROVALS

DIRECTOR OF ENGINEERING

DATE

STAMP

CITY OF Burlington

TITLE

ALDERSHOT

CREEK EROSION CONTROL

PLAN / PROFILE

STA. 1+420 TO 1+535

MUNICIPAL DRAWING NO.

CAD FILENAME 5251–C–104

CONTRACT NO.

SHEET 4