FILENAME: P:\1839 2169 Ghent Avenue\04-CAD\03-Site Plan\1839GS.dwg
PLOTDATE: Sep 27, 2024 - 2:12pm

LEGEND


CATCHMENT AREA (ha)
SCS CURVE NUMBER

DRAINAGE AREA BOUNDARY


PROPERTY LINE

OVERLAND FLOW DIRECTION

IMPERVIOUS AREA

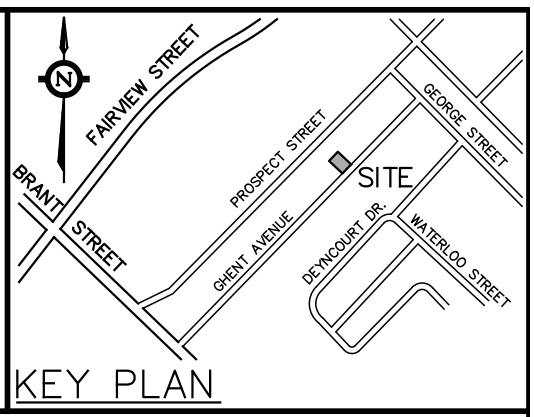

KEY PLAN

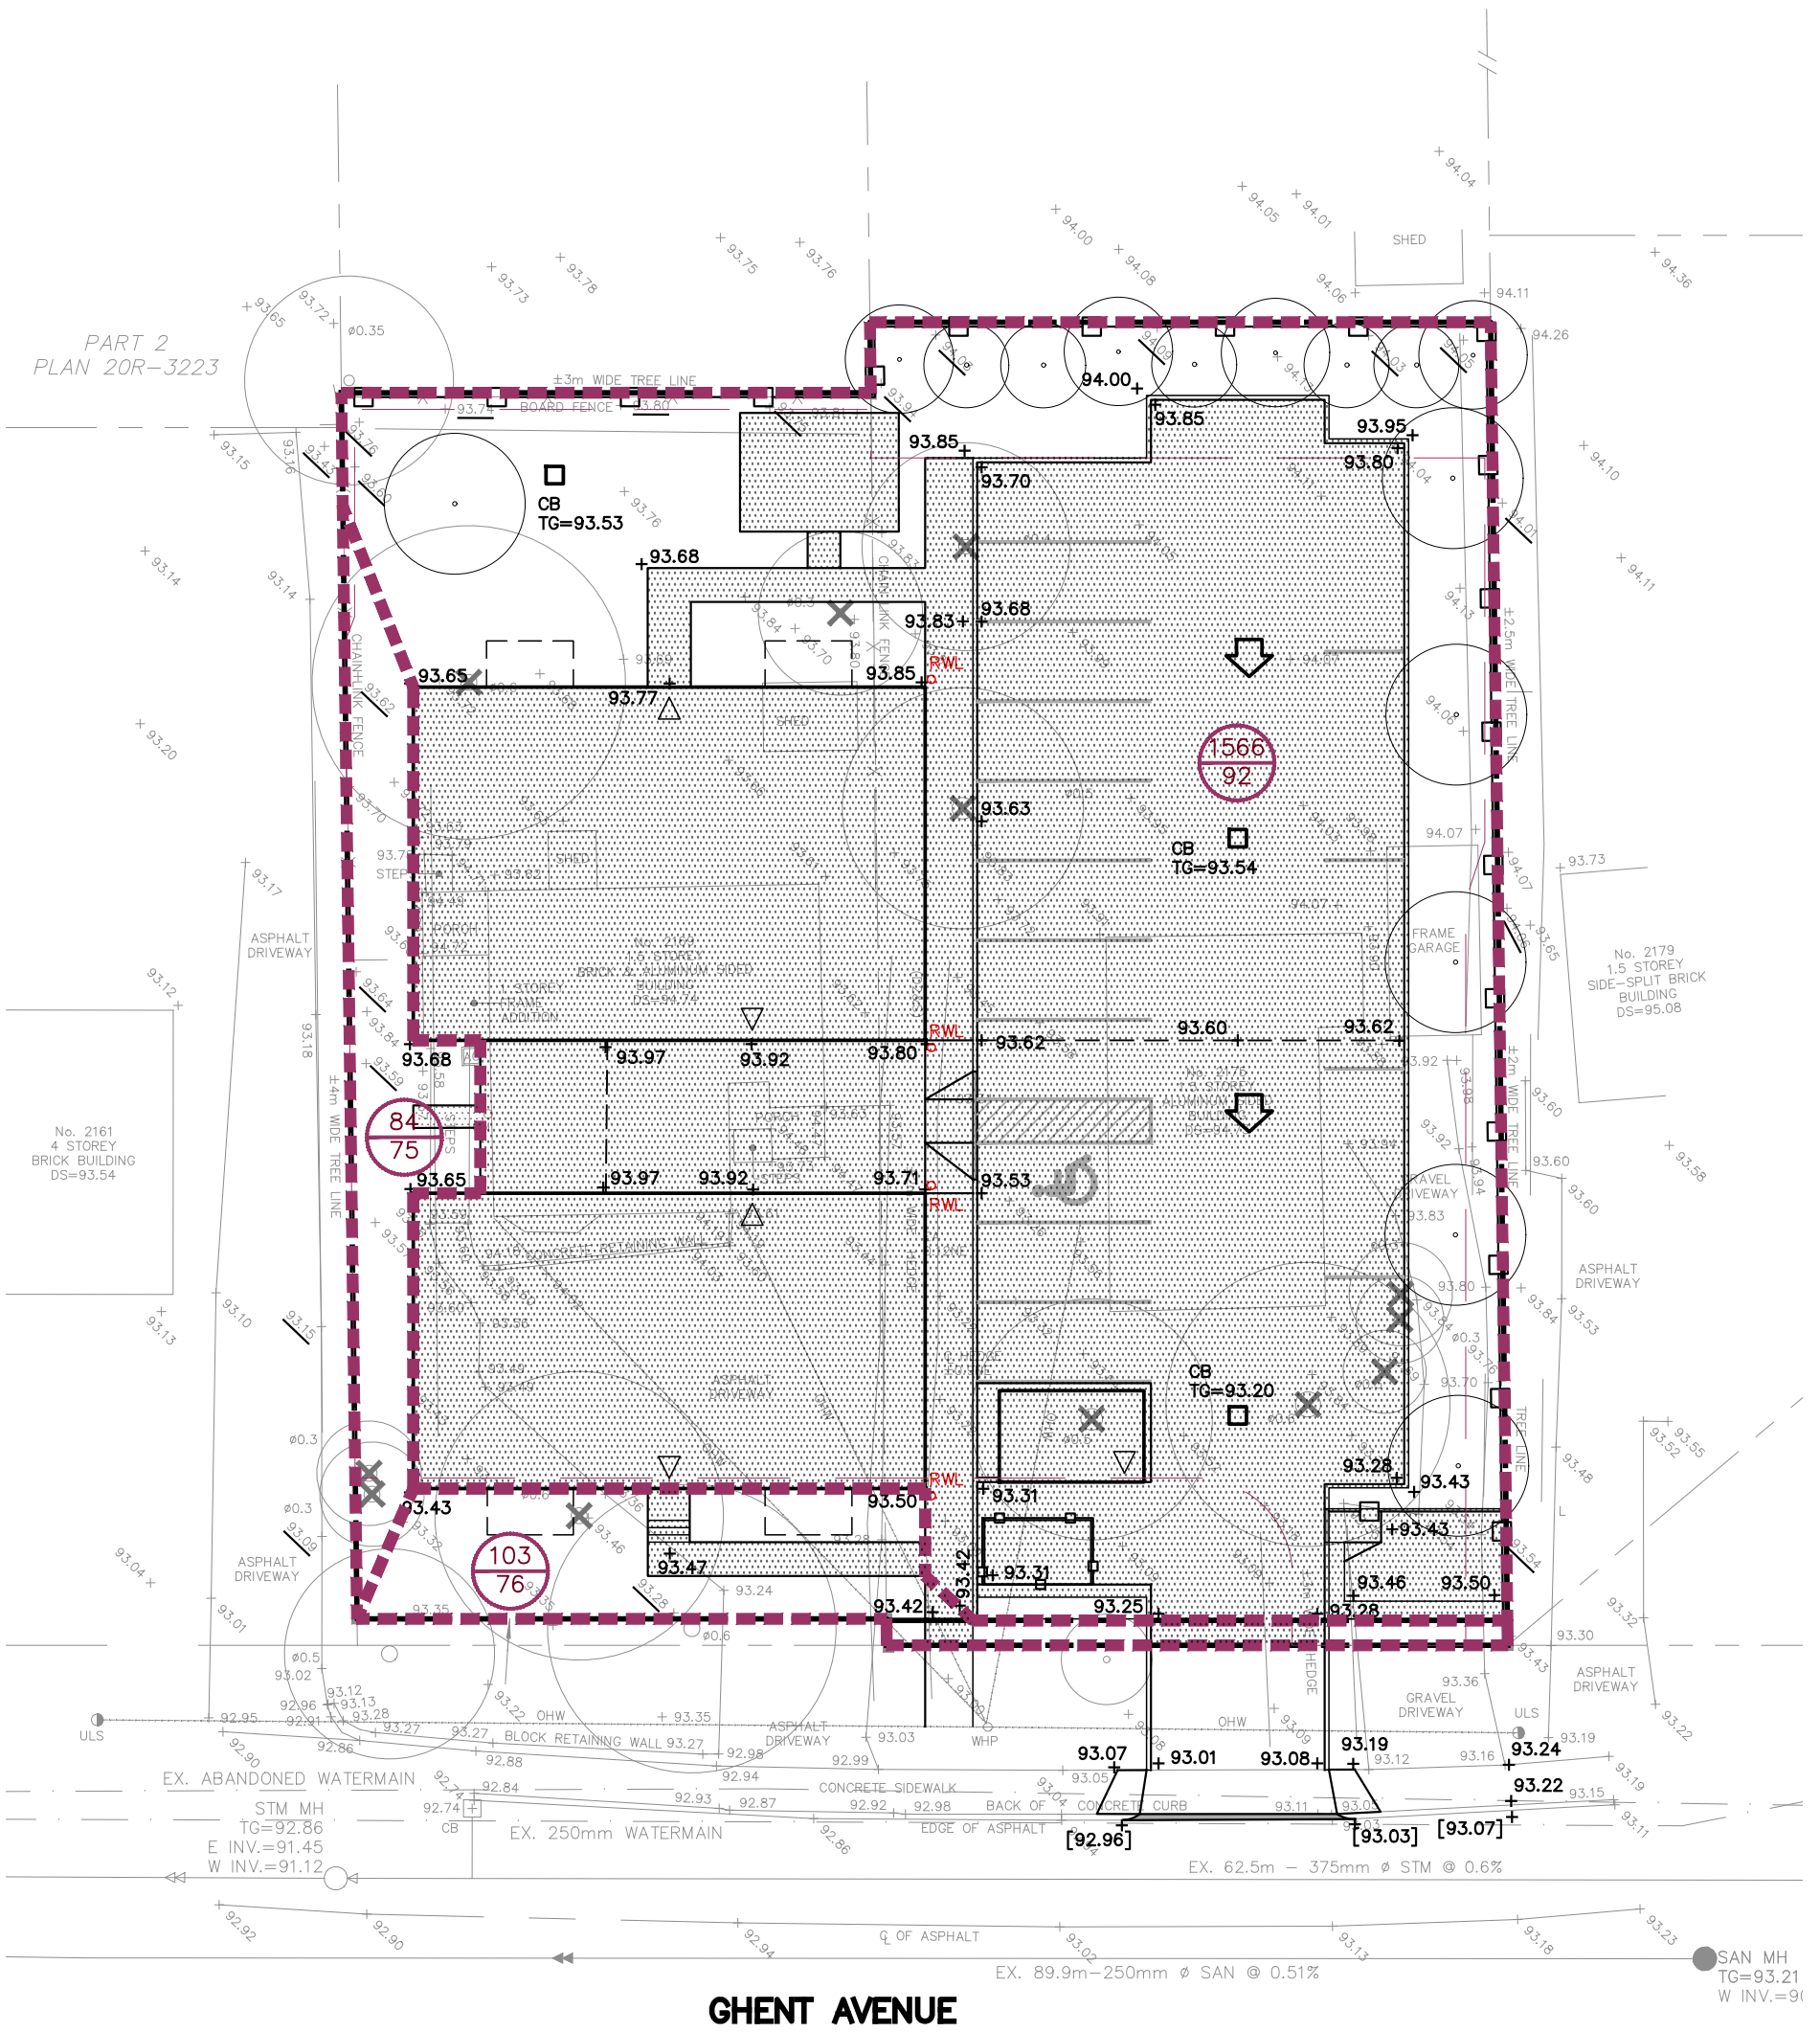

PROJECT TITLE

PROPOSED RESIDENTIAL TOWNHOUSE
2169 & 2175 GHENT AVENUE
BURLINGTON, ONTARIO

TRAFALGAR ENGINEERING
#1-481 MORDEN ROAD, OAKVILLE, ON, L6K 3W6
www.trafalgareng.com

DRAWING TITLE

POST DEVELOPMENT STORM DRAINAGE PLAN

DESIGN BY MW	SCALE 1:250	DRAWING No. FIG. 2
DRAWN BY GL	DATE 2024-09-20	