



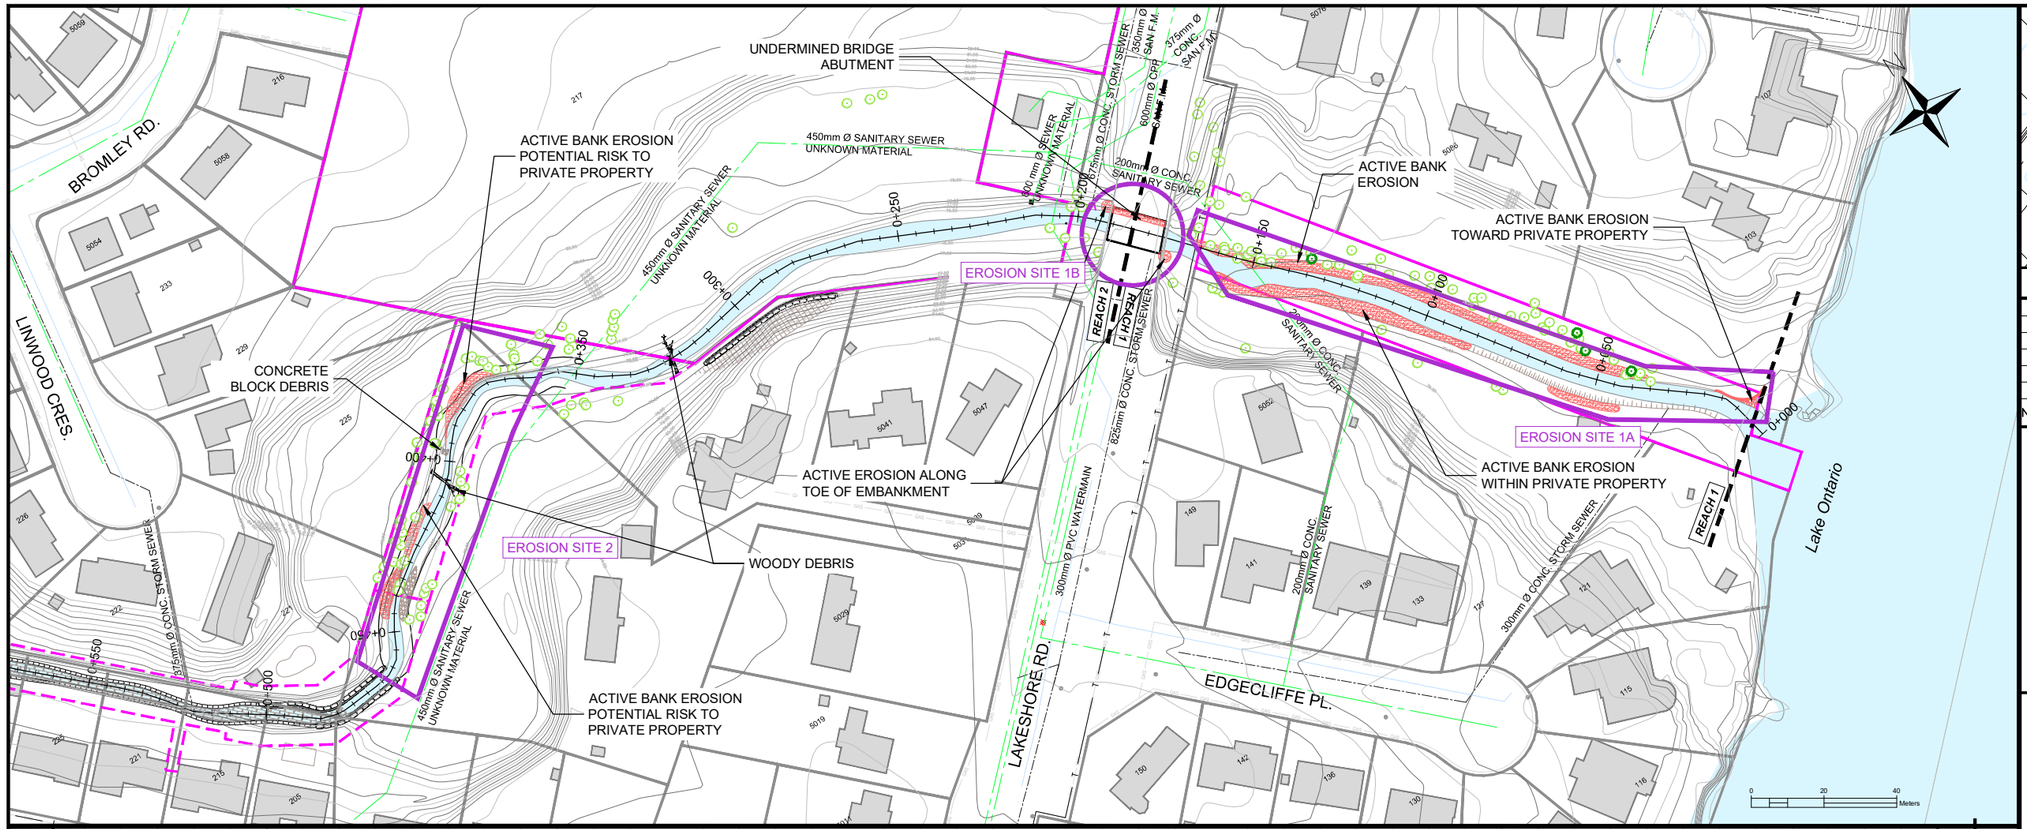

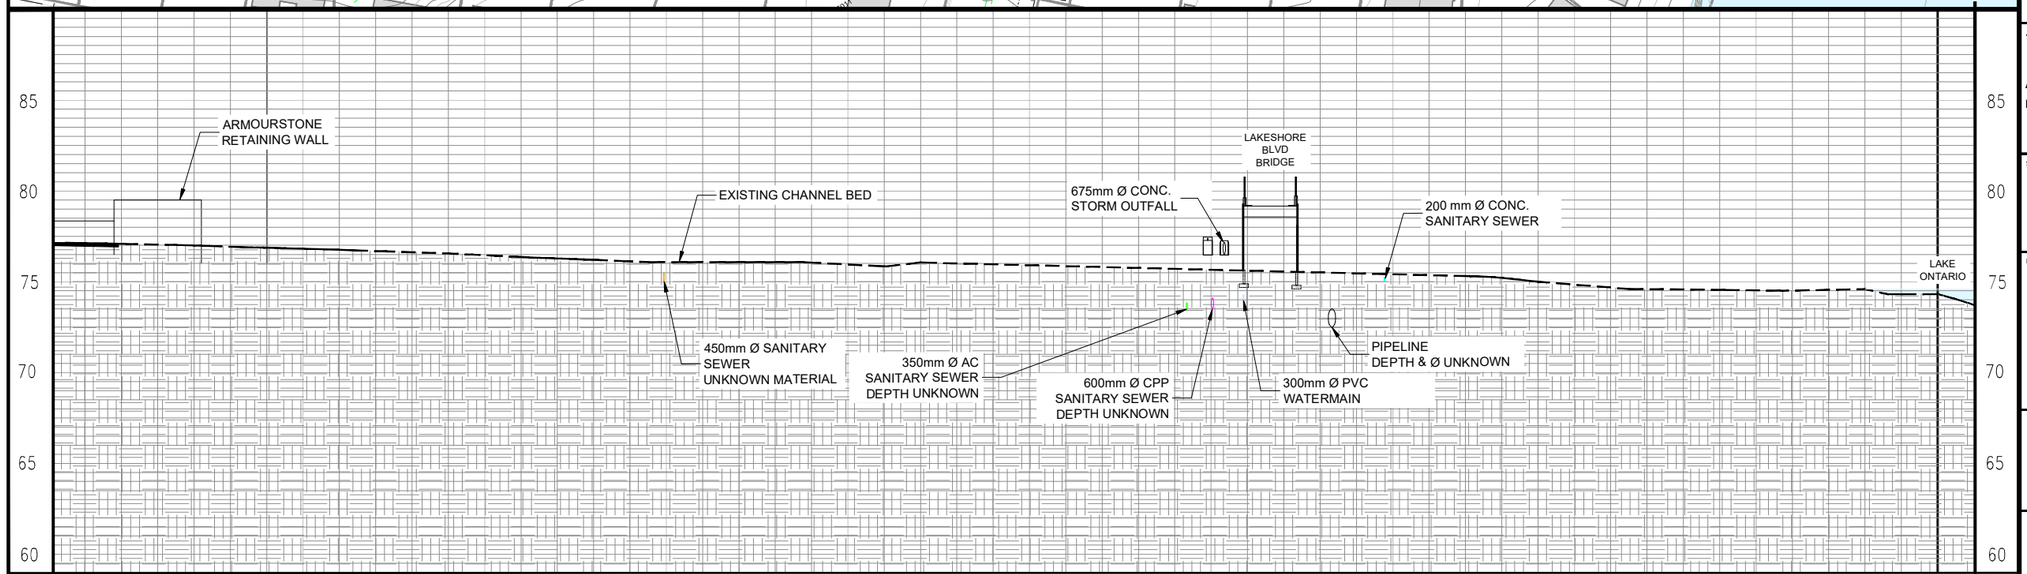

Key Map – NTS

No.	REVISION	By	DATE
1	ISSUED FOR EA		2019-09-03

LEGEND

- PROPERTY LINE
- SANITARY SEWERMAIN
- STORMLINE
- WATERMAIN
- GAS LINE
- PIPELINE
- CITY OF BURLINGTON PROPERTY LINE
- CITY OF BURLINGTON EASEMENTS
- HYDROPOLE
- EXISTING TREE
- POTENTIAL BUTTERNUT

THE POSITION OF THE POLE LINES, CONDUITS, WATERMAINS, SEWERS, AND OTHER UTILITIES AND STRUCTURES ARE NOT NECESSARILY SHOWN ON THE CONTRACT DRAWINGS, AND WHERE SHOWN, THE ACCURACY OF THE POSITION OF SUCH UTILITIES AND STRUCTURES IS NOT GUARANTEED.

BEFORE STARTING WORK

THE CONTRACTOR SHALL CONFIRM THE POSITION AND EXACT LOCATION OF ALL SUCH UTILITIES, AND SHALL ASSUME ALL LIABILITY FOR ANY DAMAGE TO THEM MADE DURING THE COURSE OF THE CONTRACT WORK.

JOB TITLE

Appleby Creek Erosion Control E.A.

BURLINGTON, ONTARIO

SHEET TITLE

EXISTING CONDITIONS PLAN AND PROFILE - 1


DESIGNED BY:	APPROVED BY:


CITY OF Burlington

Aquafor Beech Limited

#6-202-2600 SKYMARK Ave,
MISSISSAUGA, ONTARIO, L4W 5B2
PHONE: (905) 629-0099, FAX: (905) 629-0089

SCALE:	HOR.-1:750 VER.-1:125	REVIEWED BY:	CONTRACT No.
DRAWN BY:	T.S.	DESIGNED BY:	FILE No.
DATE:	03 SEPTEMBER, 2019	SHEET NO:	DRAWING No.

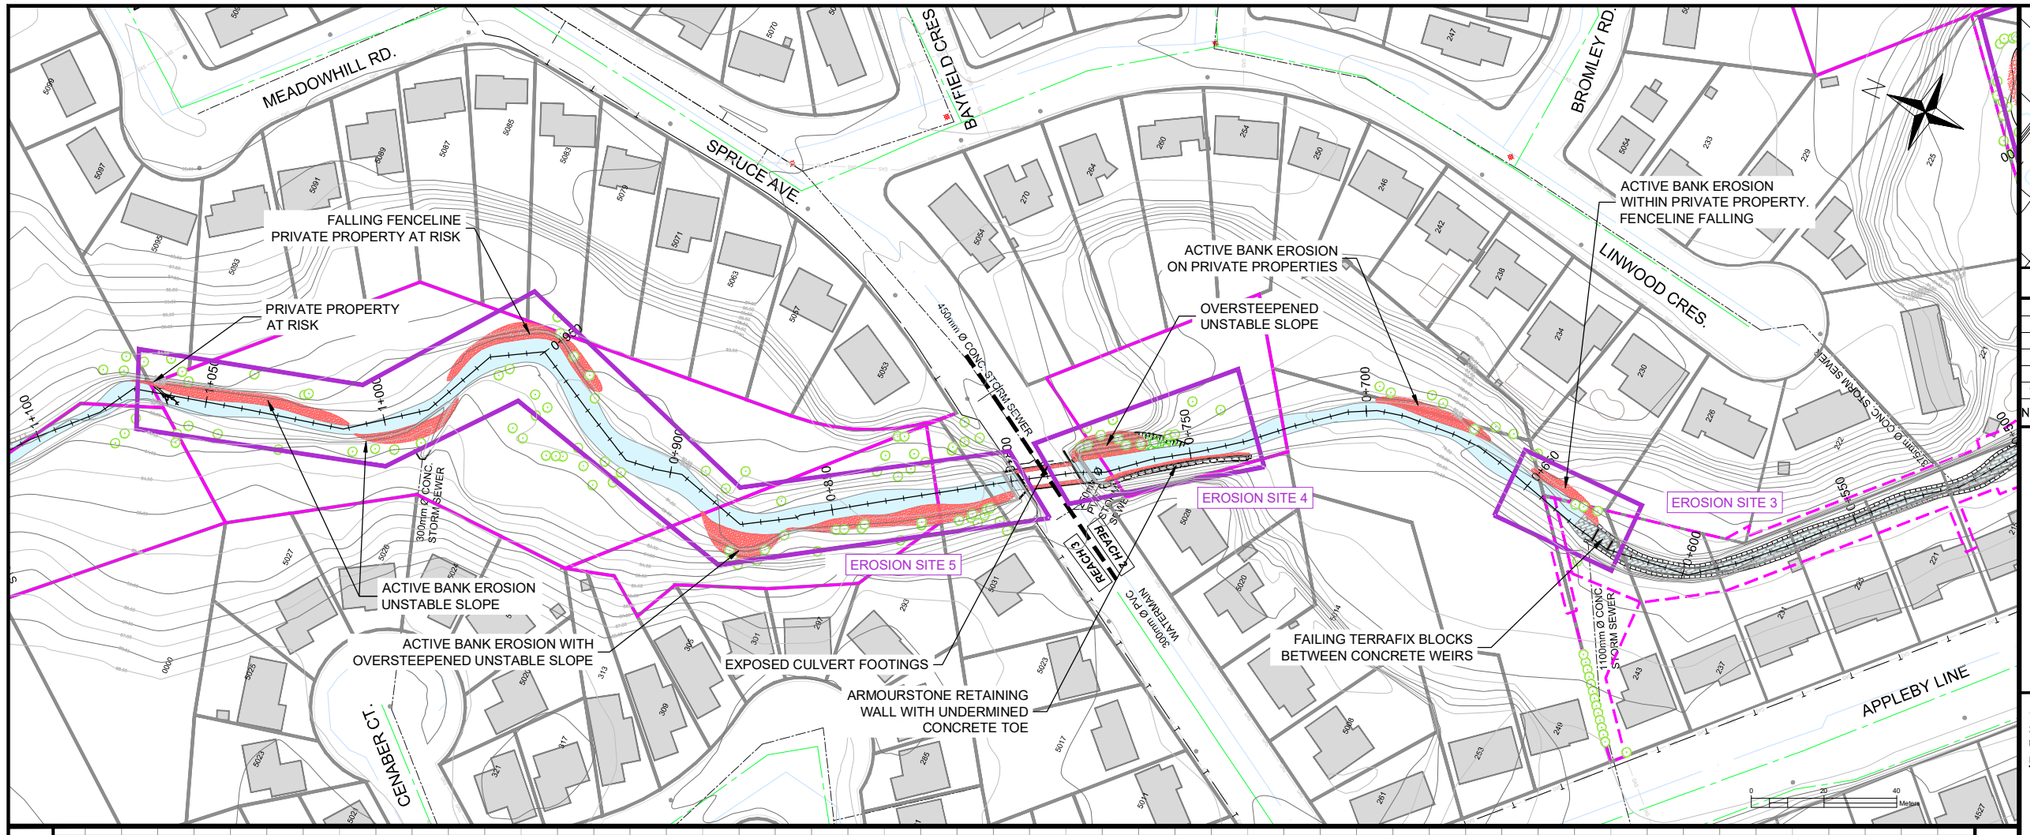

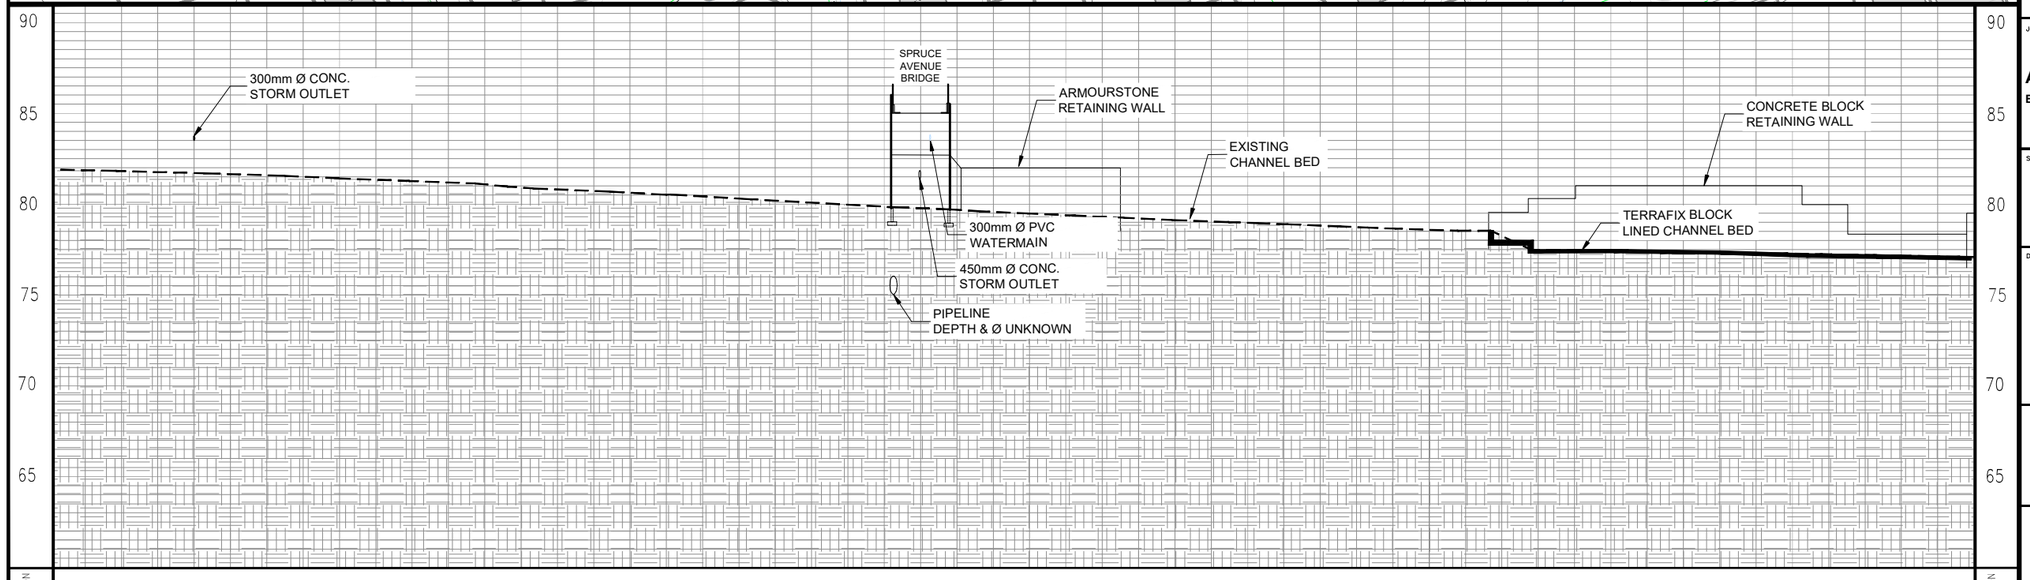



Key Map – NTS

No.	REVISION	By	DATE
1	ISSUED FOR EA		2019-09-03

LEGEND

- PROPERTY LINE
- SANITARY SEWERMAIN
- STORMLINE
- WATERMAIN
- GAS LINE
- PIPELINE
- CITY OF BURLINGTON PROPERTY LINE
- CITY OF BURLINGTON EASEMENTS
- HYDROPOLE
- EXISTING TREE
- POTENTIAL BUTTERNUT

THE POSITION OF THE POLE LINES, CONDUITS, WATERMAINS, SEWERS, AND OTHER UTILITIES AND STRUCTURES ARE NOT NECESSARILY SHOWN ON THE CONTRACT DRAWINGS, AND WHERE SHOWN, THE ACCURACY OF THE POSITION OF SUCH UTILITIES AND STRUCTURES IS NOT GUARANTEED.

BEFORE STARTING WORK

THE CONTRACTOR SHALL CONFIRM THE POSITION AND EXACT LOCATION OF ALL SUCH UTILITIES, AND SHALL ASSUME ALL LIABILITY FOR ANY DAMAGE TO THEM MADE DURING THE COURSE OF THE CONTRACT WORK.

JOB TITLE

Appleby Creek Erosion Control E.A.

BURLINGTON, ONTARIO

SHEET TITLE


EXISTING CONDITIONS PLAN AND PROFILE - 2


DESIGNED BY:	APPROVED BY:

CITY OF Burlington

Aquafor Beech Limited
#6-202-2600 SKYMARK Ave,
MISSISSAUGA, ONTARIO, L4W 5B2
PHONE: (905) 629-0099, FAX: (905) 629-0089

SCALE:	HOR.=1:750 VER.=1:125	REVIEWED BY:	CONTRACT No.
DRAWN BY:	T.S.	DESIGNED BY:	FILE No.
DATE:	03 SEPTEMBER, 2019	SHEET NO:	DRAWING No.

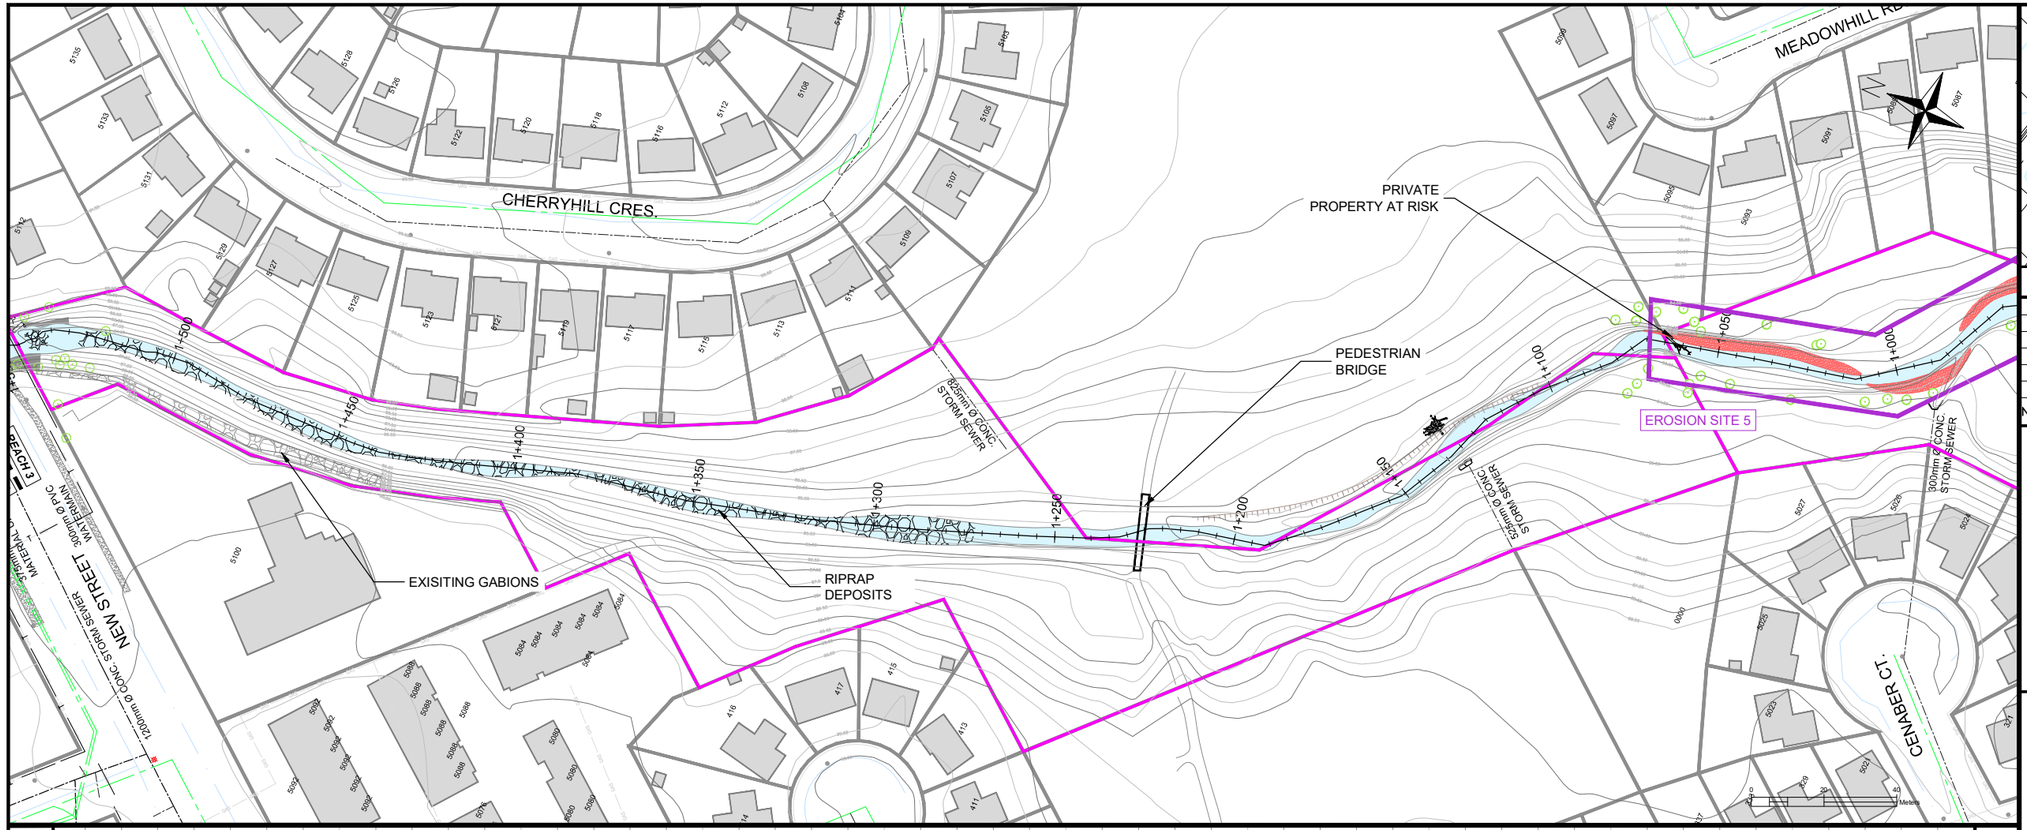

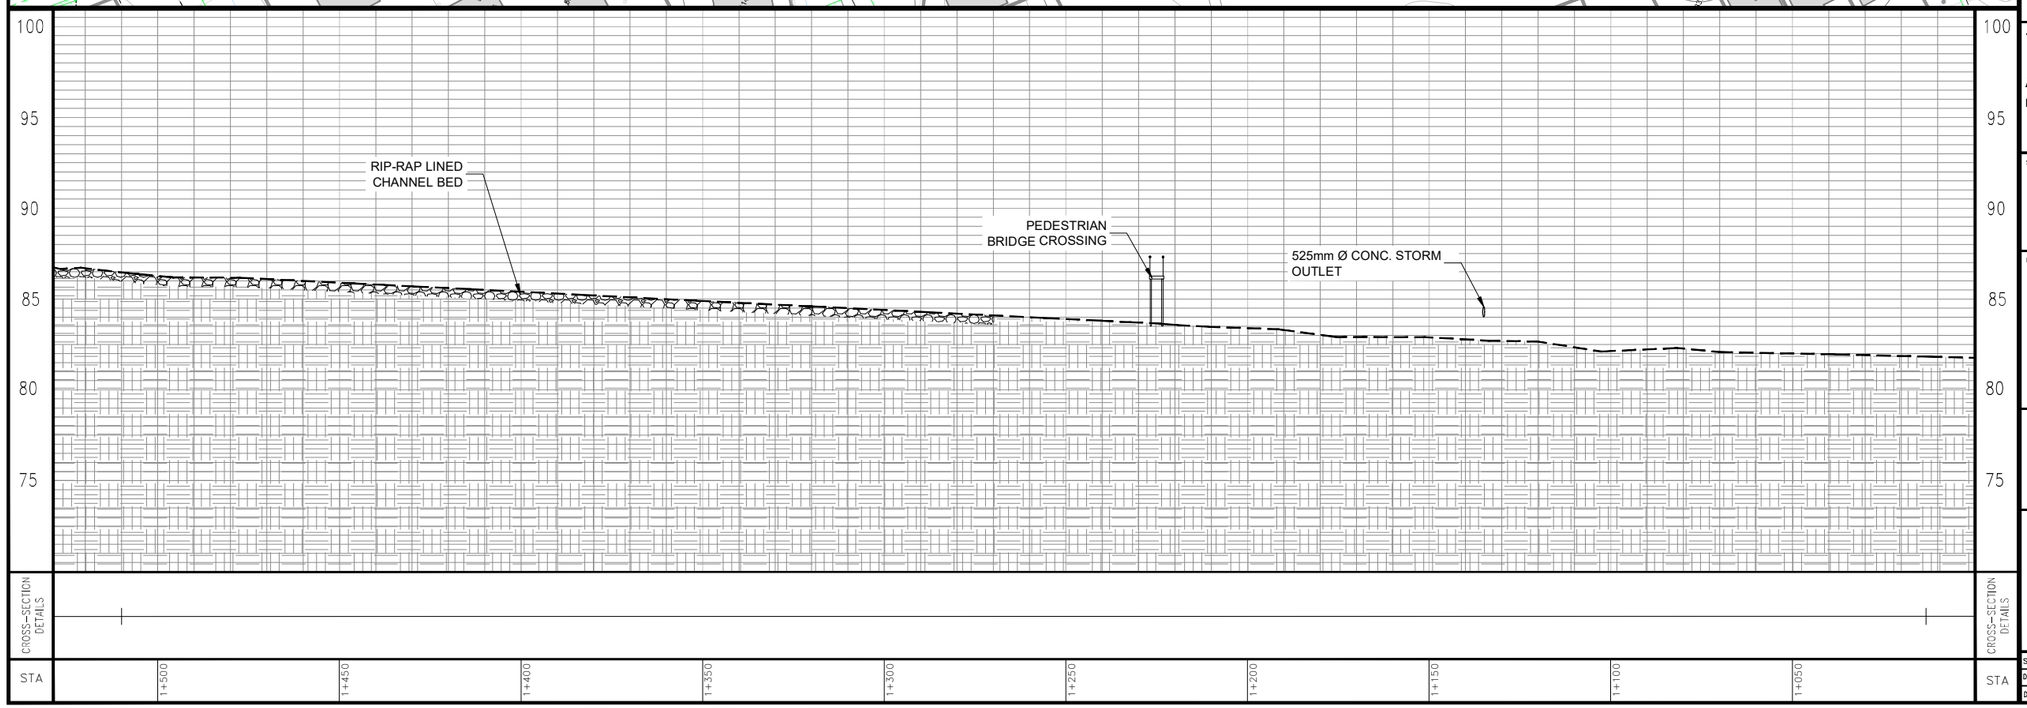



No.	REVISION	By	DATE
1	ISSUED FOR EA		2019-09-03

LEGEND

- PROPERTY LINE
- SANITARY SEWERMAIN
- STORMLINE
- WATERMAIN
- GAS LINE
- PIPELINE
- CITY OF BURLINGTON PROPERTY LINE
- CITY OF BURLINGTON EASEMENTS
- HYDROPOLE
- EXISTING TREE
- POTENTIAL BUTTERNUT

THE POSITION OF THE POLE LINES, CONDUITS, WATERMAINS, SEWERS, AND OTHER UTILITIES AND STRUCTURES ARE NOT NECESSARILY SHOWN ON THE CONTRACT DRAWINGS, AND WHERE SHOWN, THE ACCURACY OF THE POSITION OF SUCH UTILITIES AND STRUCTURES IS NOT GUARANTEED.

BEFORE STARTING WORK

THE CONTRACTOR SHALL CONFIRM THE POSITION AND EXACT LOCATION OF ALL SUCH UTILITIES, AND SHALL ASSUME ALL LIABILITY FOR ANY DAMAGE TO THEM MADE DURING THE COURSE OF THE CONTRACT WORK.

JOB TITLE

Appleby Creek Erosion Control E.A.
BURLINGTON, ONTARIO

SHEET TITLE


EXISTING CONDITIONS PLAN AND PROFILE - 3


DESIGNED BY:	APPROVED BY:

CITY OF Burlington

Aquafor Beech Limited
#6-202-2600 SKYMARK Ave,
MISSISSAUGA, ONTARIO, L4W 5B2
PHONE: (905) 629-0099, FAX: (905) 629-0089

SCALE:	HOR.–1:750 VER.–1:125	REVIEWED BY:	CONTRACT No.
DRAWN BY:	T.S.	DESIGNED BY:	FILE No.
DATE:	03 SEPTEMBER, 2019	SHEET NO:	DRAWING No.

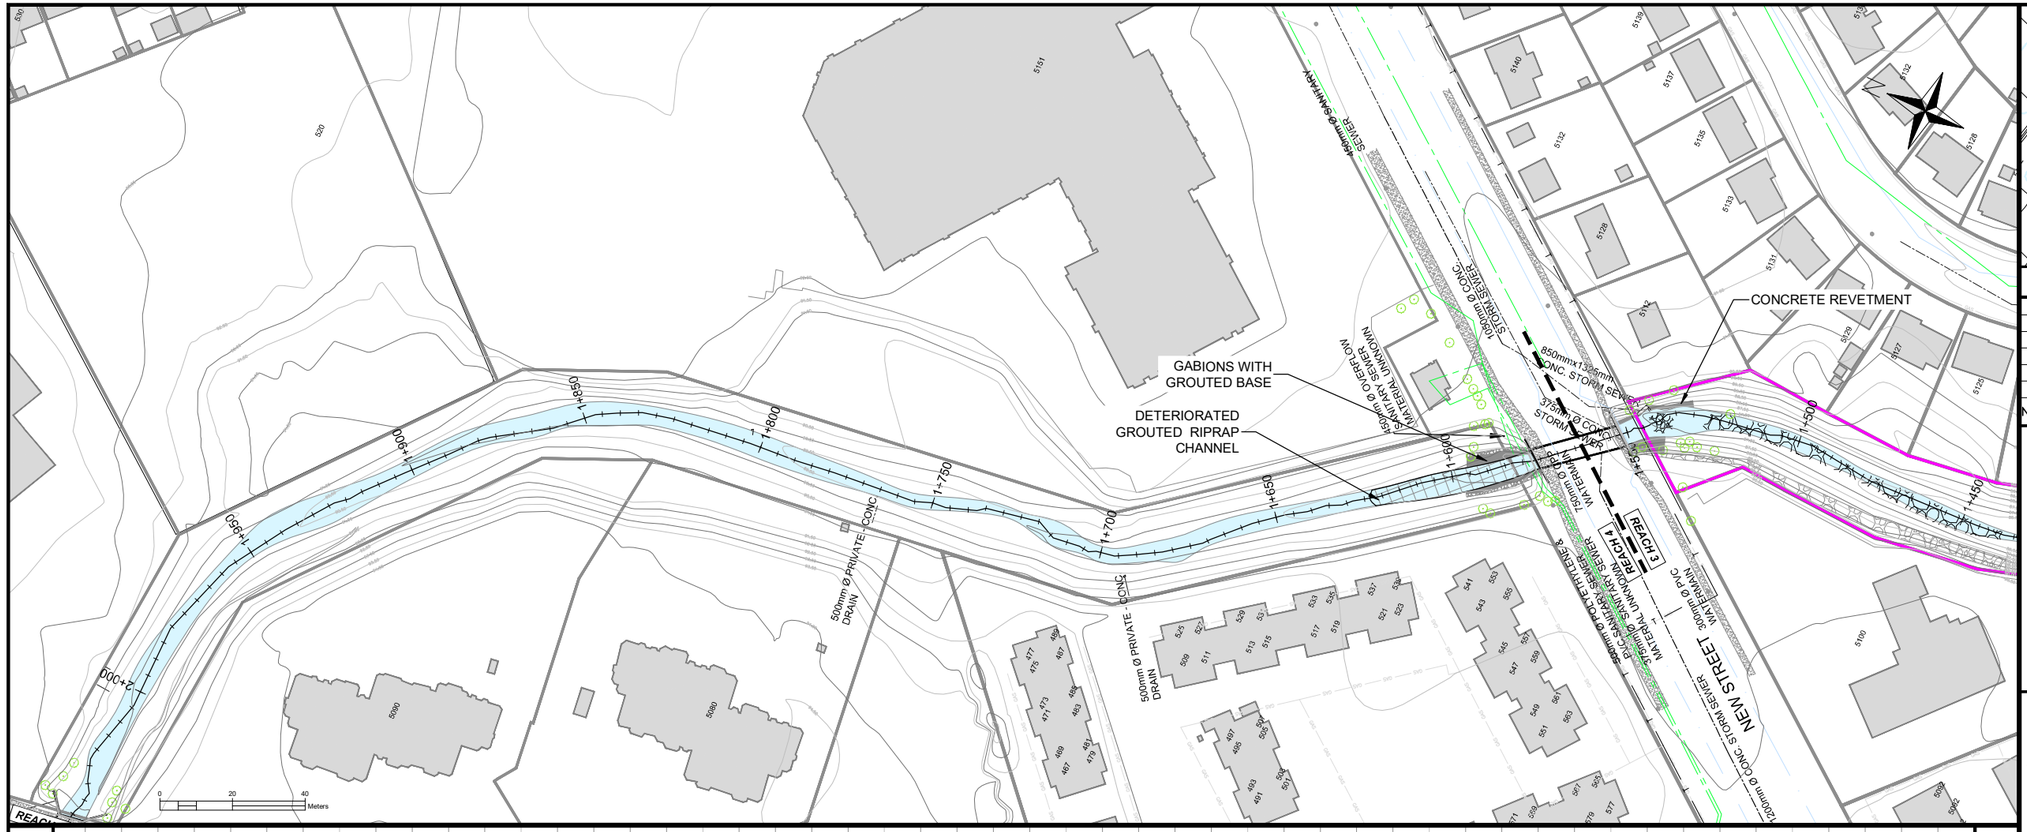

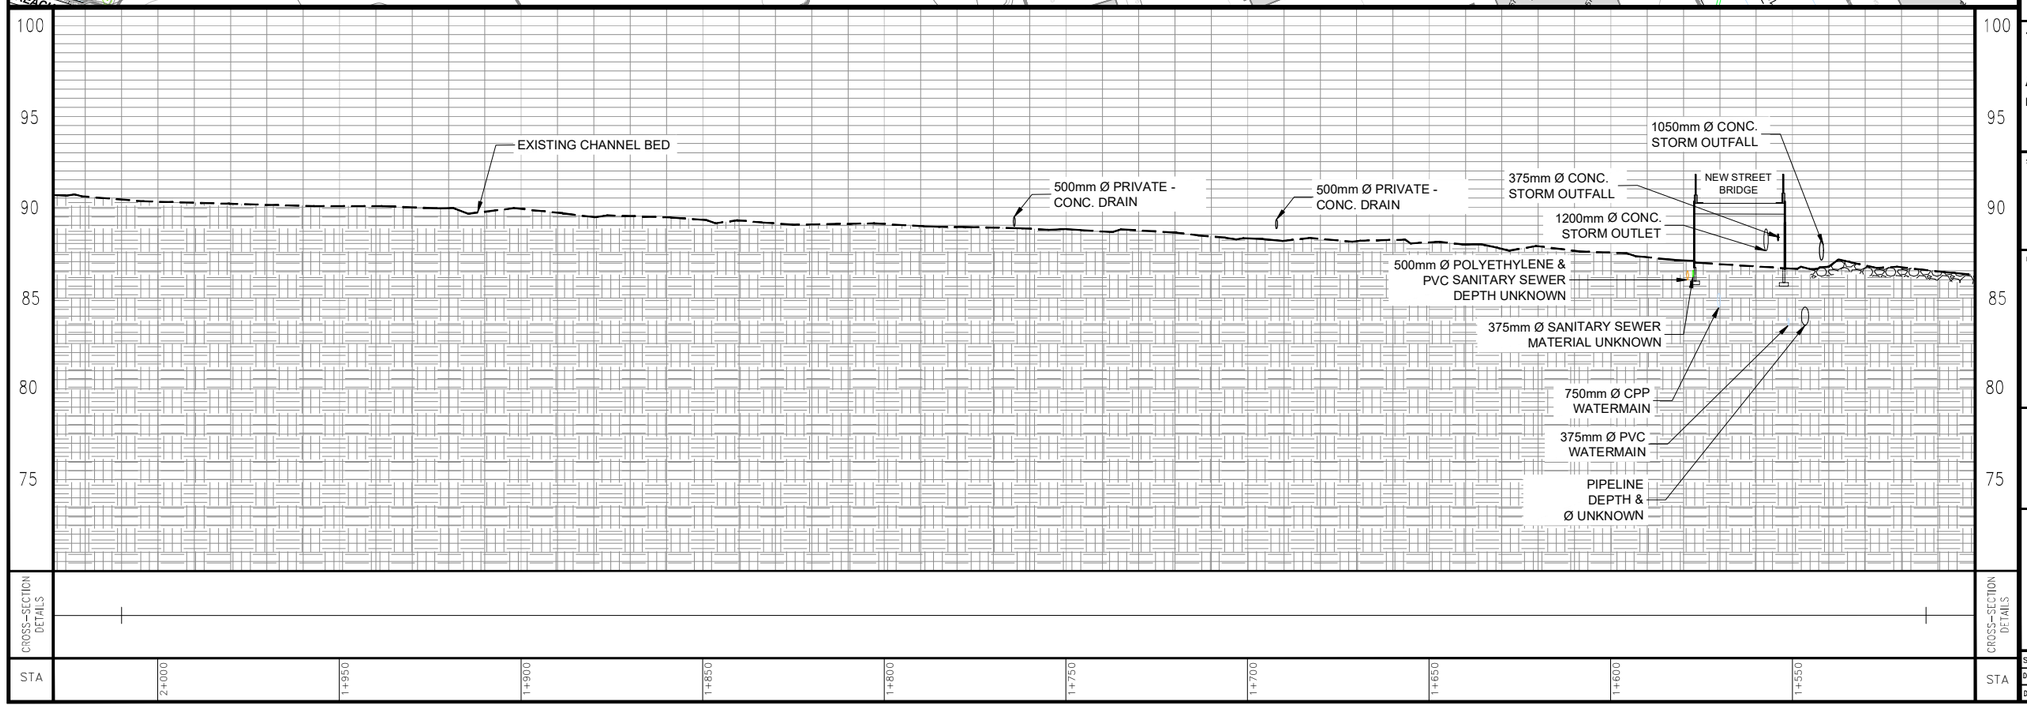



Key Map – NTS

No.	REVISION	By	DATE
1	ISSUED FOR EA		2019-09-03

LEGEND

- PROPERTY LINE
- SANITARY SEWERMAIN
- STORMLINE
- WATERMAIN
- GAS LINE
- PIPELINE
- CITY OF BURLINGTON PROPERTY LINE
- CITY OF BURLINGTON EASEMENTS
- HYDROPOLE
- EXISTING TREE
- POTENTIAL BUTTERNUT

THE POSITION OF THE POLE LINES, CONDUITS, WATERMAINS, SEWERS, AND OTHER UTILITIES AND STRUCTURES ARE NOT NECESSARILY SHOWN ON THE CONTRACT DRAWINGS, AND WHERE SHOWN, THE ACCURACY OF THE POSITION OF SUCH UTILITIES AND STRUCTURES IS NOT GUARANTEED.

BEFORE STARTING WORK

THE CONTRACTOR SHALL CONFIRM THE POSITION AND EXACT LOCATION OF ALL SUCH UTILITIES, AND SHALL ASSUME ALL LIABILITY FOR ANY DAMAGE TO THEM MADE DURING THE COURSE OF THE CONTRACT WORK.

JOB TITLE

Appleby Creek Erosion Control E.A.
BURLINGTON, ONTARIO

SHEET TITLE


EXISTING CONDITIONS PLAN AND PROFILE - 4


DESIGNED BY:	APPROVED BY:

CITY OF Burlington

Aquafor Beech Limited
#6-202-2600 SKYMARK Ave,
MISSISSAUGA, ONTARIO, L4W 5B2
PHONE: (905) 629-0099, FAX: (905) 629-0089

SCALE: HOR – 1:750 VER. – 1:125	REVIEWED BY:	CONTRACT No.	
DRAWN BY: T.S.	DESIGNED BY:	FILE No.	
DATE: 03 SEPTEMBER, 2019	SHEET NO:	DRAWING No.	

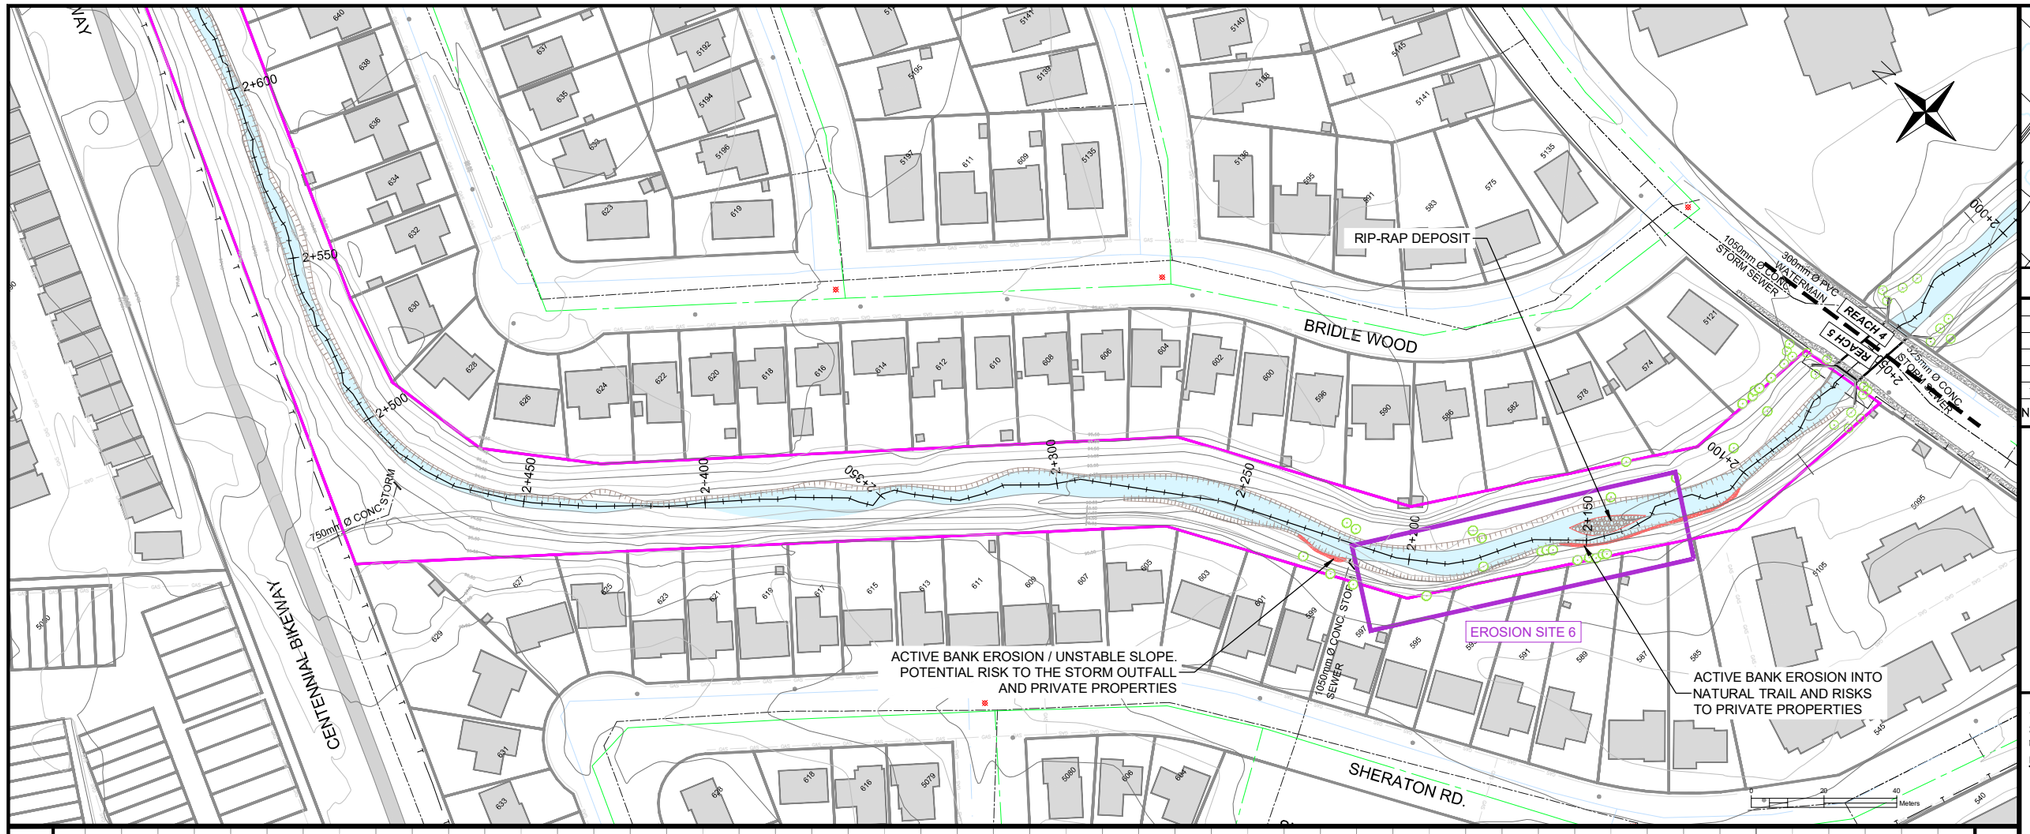

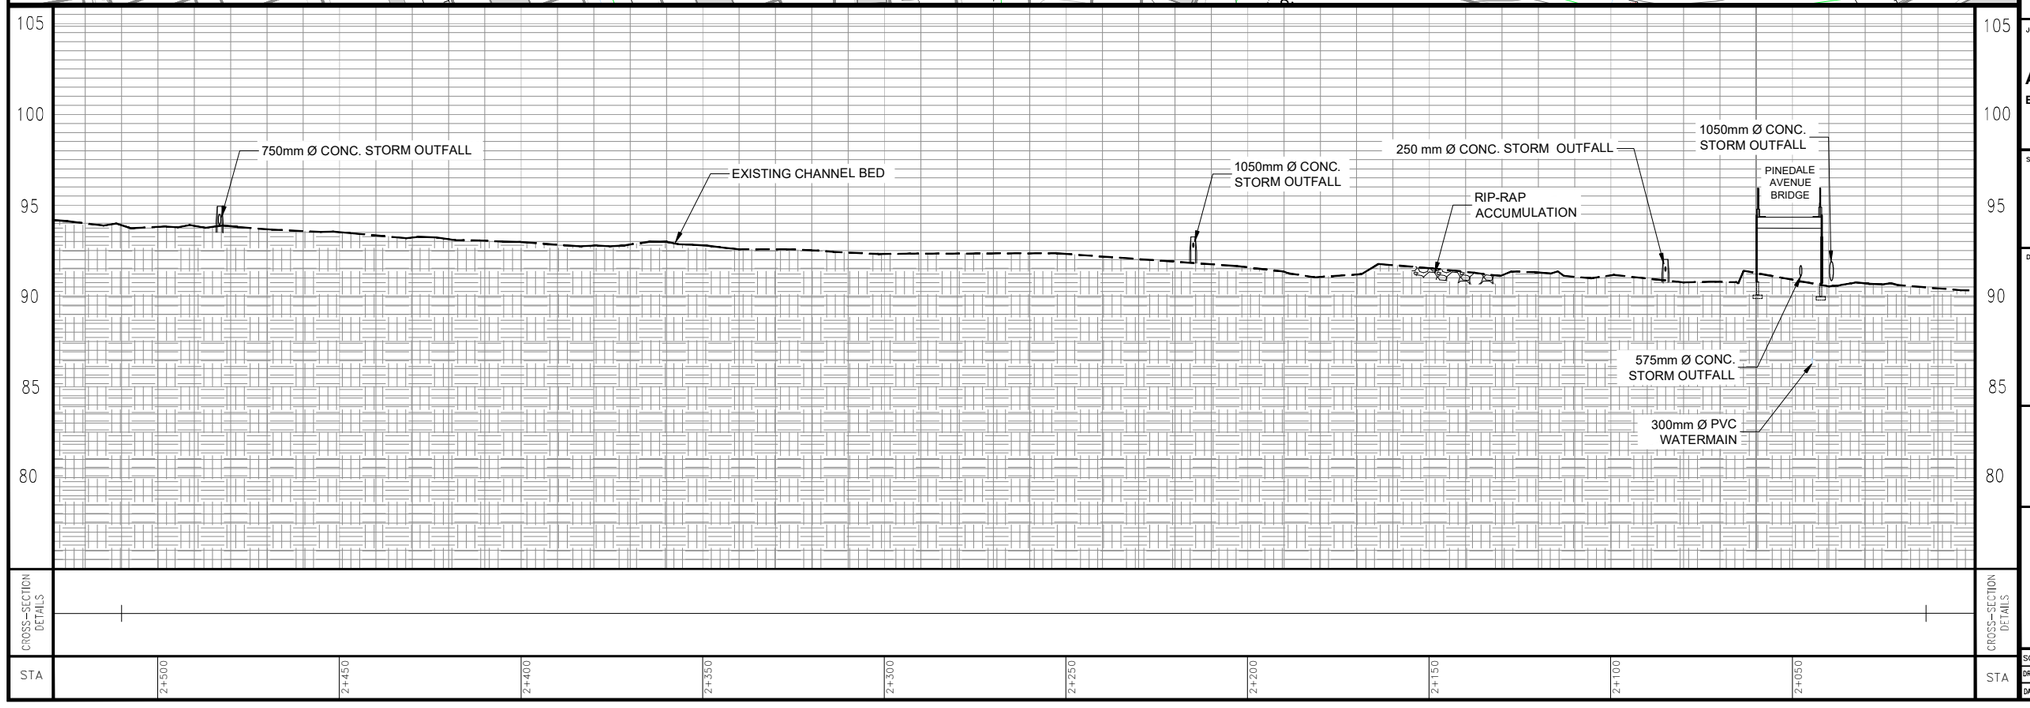



No.	REVISION	By	DATE
1	ISSUED FOR EA		2019-09-03

LEGEND

- PROPERTY LINE
- SANITARY SEWERMAIN
- STORMLINE
- WATERMAIN
- GAS LINE
- PIPELINE
- CITY OF BURLINGTON PROPERTY LINE
- CITY OF BURLINGTON EASEMENTS
- HYDROPOLE
- EXISTING TREE
- POTENTIAL BUTTERNUT

THE POSITION OF THE POLE LINES, CONDUITS, WATERMAINS, SEWERS, AND OTHER UTILITIES AND STRUCTURES ARE NOT NECESSARILY SHOWN ON THE CONTRACT DRAWINGS, AND WHERE SHOWN, THE ACCURACY OF THE POSITION OF SUCH UTILITIES AND STRUCTURES IS NOT GUARANTEED.

BEFORE STARTING WORK

THE CONTRACTOR SHALL CONFIRM THE POSITION AND EXACT LOCATION OF ALL SUCH UTILITIES, AND SHALL ASSUME ALL LIABILITY FOR ANY DAMAGE TO THEM MADE DURING THE COURSE OF THE CONTRACT WORK.

JOB TITLE

Appleby Creek Erosion Control E.A.

BURLINGTON, ONTARIO

SHEET TITLE

EXISTING CONDITIONS PLAN AND PROFILE - 5

DESIGNED BY:	APPROVED BY:

CITY OF Burlington

Aquafor Beech Limited
#6-202-2600 SKYMARK Ave,
MISSISSAUGA, ONTARIO, L4W 5B2
PHONE: (905) 629-0099, FAX: (905) 629-0089

SCALE:	HOR.–1:750 VER.–1:125	REVIEWED BY:	CONTRACT No.
DRAWN BY:	T.S.	DESIGNED BY:	FILE No.
DATE:	03 SEPTEMBER, 2019	SHEET NO:	DRAWING No.

DETERIORATED GABIONS

MINOR BANK EROSION

OVAL CRT.

BRIDLE WOOD

CENTENNIAL BIKEWAY

EROSION SITE 7A

EROSION SITE 7B

900mm Ø CONC. STORM SEWER

1050mm Ø CONC. STORM SEWER

500mm Ø CPP WATERMAIN

1050mm Ø CONC. STORM SEWER

900mm Ø CONC. SANITARY SEWER

300mm Ø DI WATERMAIN

REACH 5

REACH 6

FAIRVIEW STREET

BANK EROSION. POTENTIAL RISK TO PRIVATE PROPERTY

FAILING GABIONS

750mm Ø CONC. STORM

0 20 40 Meters



Key Map – NTS

No.	REVISION	By	DATE
1	ISSUED FOR EA		2019-09-03

LEGEND

- PROPERTY LINE
- SANITARY SEWERMAIN
- STORMLINE
- WATERMAIN
- GAS LINE
- PIPELINE
- CITY OF BURLINGTON PROPERTY LINE
- CITY OF BURLINGTON EASEMENTS
- HYDROPOLE
- EXISTING TREE
- POTENTIAL BUTTERNUT

THE POSITION OF THE POLE LINES, CONDUITS, WATERMAINS, SEWERS, AND OTHER UTILITIES AND STRUCTURES ARE NOT NECESSARILY SHOWN ON THE CONTRACT DRAWINGS, AND WHERE SHOWN, THE ACCURACY OF THE POSITION OF SUCH UTILITIES AND STRUCTURES IS NOT GUARANTEED.

BEFORE STARTING WORK

THE CONTRACTOR SHALL CONFIRM THE POSITION AND EXACT LOCATION OF ALL SUCH UTILITIES, AND SHALL ASSUME ALL LIABILITY FOR ANY DAMAGE TO THEM MADE DURING THE COURSE OF THE CONTRACT WORK.

110
105
100
95
90
85

EXISTING CHANNEL BED

FAIRVIEW STREET BRIDGE

250 mm Ø STORM OUTFALL MATERIAL UNKNOWN

PEDESTRIAN BRIDGE CROSSING

900mm Ø CONC. SANITARY SEWER

PIPELINE DEPTH & Ø UNKNOWN

PIPELINE DEPTH & Ø UNKNOWN

500mm Ø CPP WATERMAIN

300mm Ø DI WATERMAIN

PIPELINE DEPTH & Ø UNKNOWN

CROSS-SECTION DETAILS

STA 3+000 2+950 2+900 2+850 2+800 2+750 2+700 2+650 2+600 2+550

JOB TITLE

Appleby Creek Erosion Control E.A.

BURLINGTON, ONTARIO

SHEET TITLE

EXISTING CONDITIONS PLAN AND PROFILE - 6

DESIGNED BY:


APPROVED BY:


CITY OF Burlington

Aquafor Beech Limited

#6-202-2600 SKYMARK Ave,
MISSISSAUGA, ONTARIO, L4W 5B2
PHONE: (905) 629-0099, FAX: (905) 629-0089

SCALE:	HOR. – 1:750 VER. – 1:125	REVIEWED BY:	CONTRACT No.
DRAWN BY:	T.S.	DESIGNED BY:	FILE No.
DATE:	03 SEPTEMBER, 2019	SHEET NO:	DRAWING No.

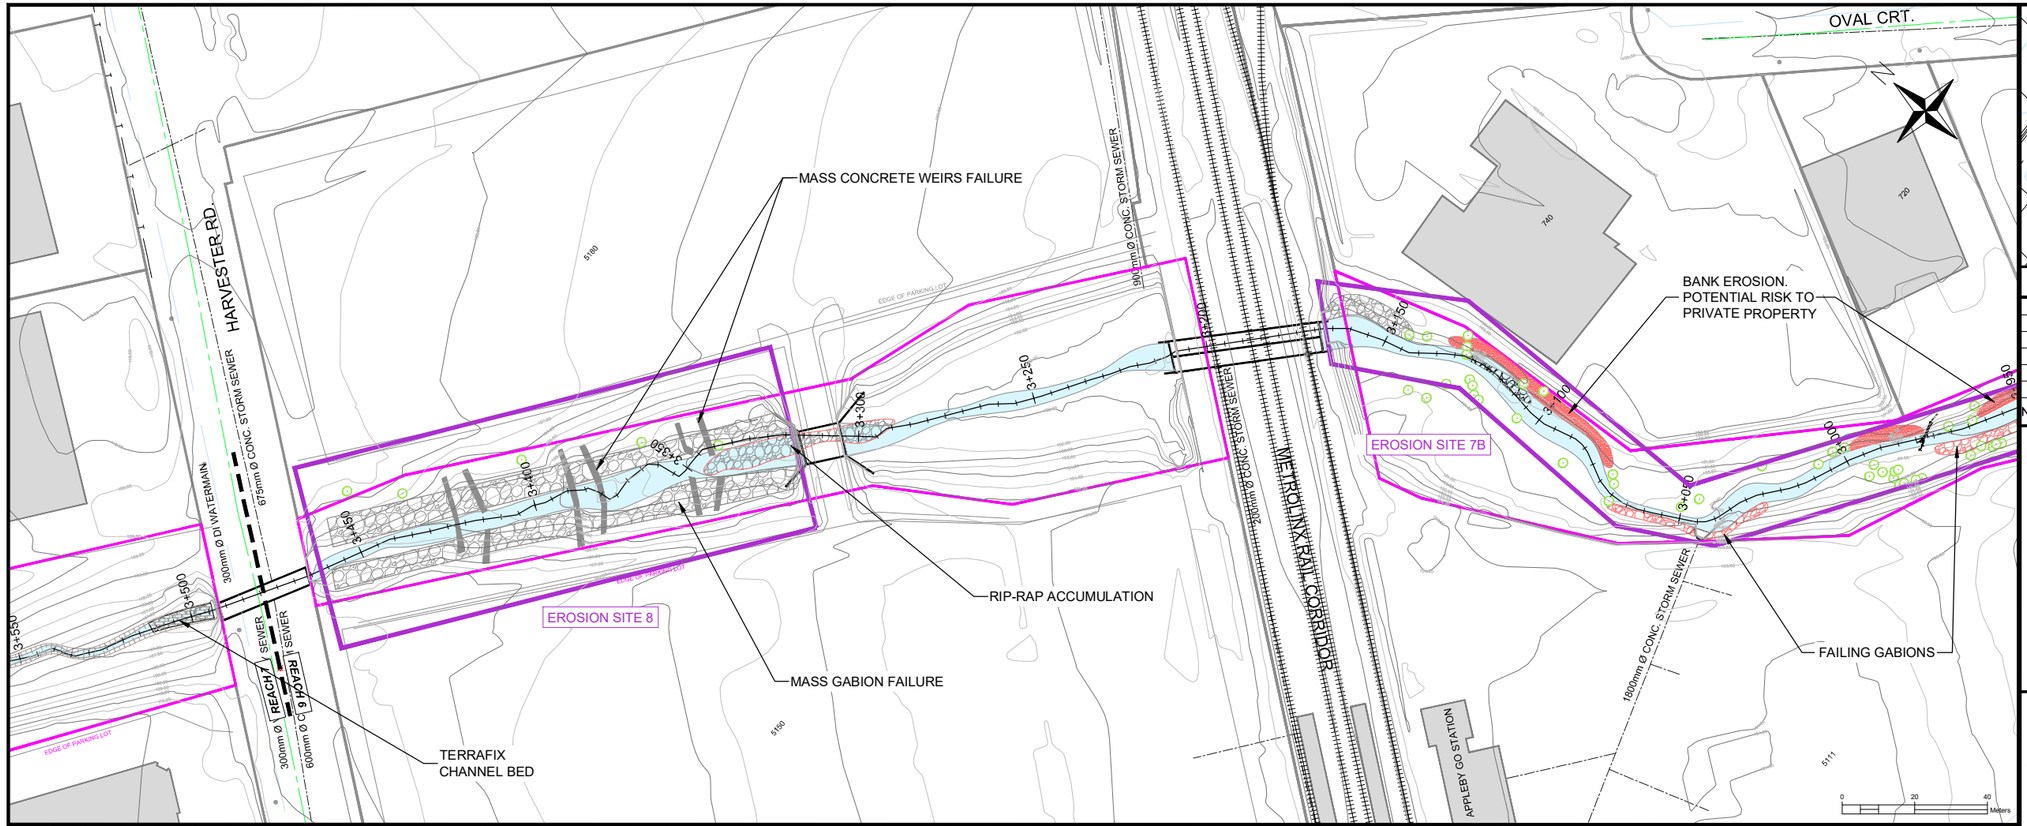

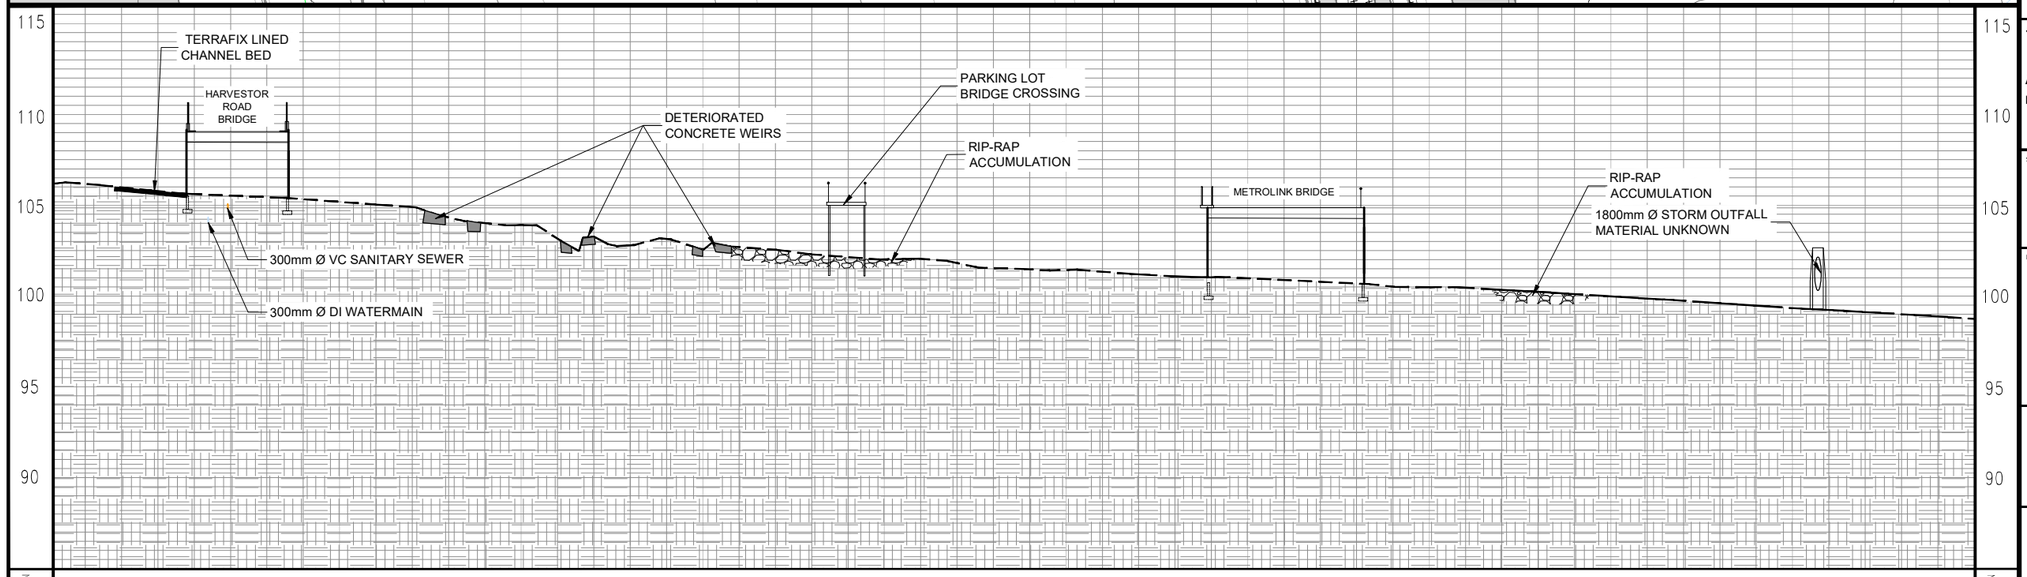



Key Map – NTS

No.	REVISION	By	DATE
1	ISSUED FOR EA		2019-09-03

LEGEND

- PROPERTY LINE
- SANITARY SEWERMAIN
- STORMLINE
- WATERMAIN
- GAS LINE
- PIPELINE
- CITY OF BURLINGTON PROPERTY LINE
- CITY OF BURLINGTON EASEMENTS
- HYDROPOLE
- EXISTING TREE
- POTENTIAL BUTTERNUT

THE POSITION OF THE POLE LINES, CONDUITS, WATERMAINS, SEWERS, AND OTHER UTILITIES AND STRUCTURES ARE NOT NECESSARILY SHOWN ON THE CONTRACT DRAWINGS, AND WHERE SHOWN, THE ACCURACY OF THE POSITION OF SUCH UTILITIES AND STRUCTURES IS NOT GUARANTEED.

BEFORE STARTING WORK

THE CONTRACTOR SHALL CONFIRM THE POSITION AND EXACT LOCATION OF ALL SUCH UTILITIES, AND SHALL ASSUME ALL LIABILITY FOR ANY DAMAGE TO THEM MADE DURING THE COURSE OF THE CONTRACT WORK.

JOB TITLE

Appleby Creek Erosion Control E.A.

BURLINGTON, ONTARIO

SHEET TITLE

EXISTING CONDITIONS PLAN AND PROFILE - 7


DESIGNED BY:


APPROVED BY:


CITY OF Burlington

Aquafor Beech Limited
#6-202-2600 SKYMARK Ave,
MISSISSAUGA, ONTARIO, L4W 5B2
PHONE: (905) 629-0099, FAX: (905) 629-0089

SCALE:	HOR.-1:750 VER.-1:125	REVIEWED BY:	CONTRACT No.
DRAWN BY:	T.S.	DESIGNED BY:	FILE No.
DATE:	03 SEPTEMBER, 2019	SHEET NO:	DRAWING No.

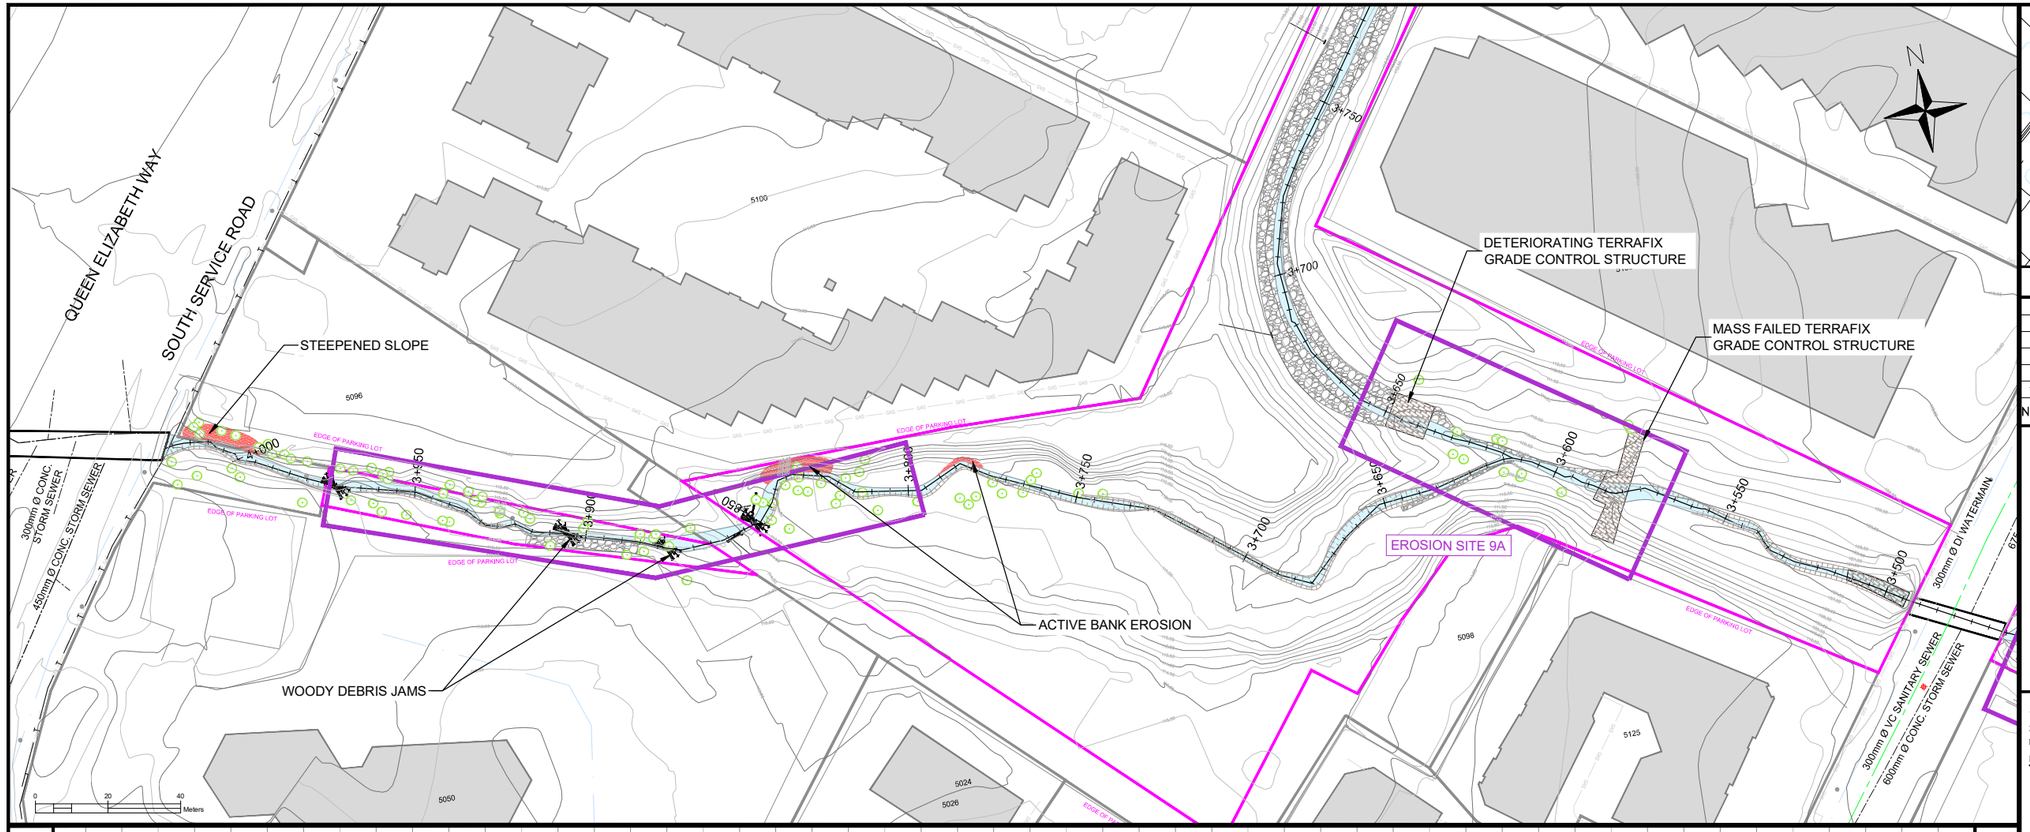

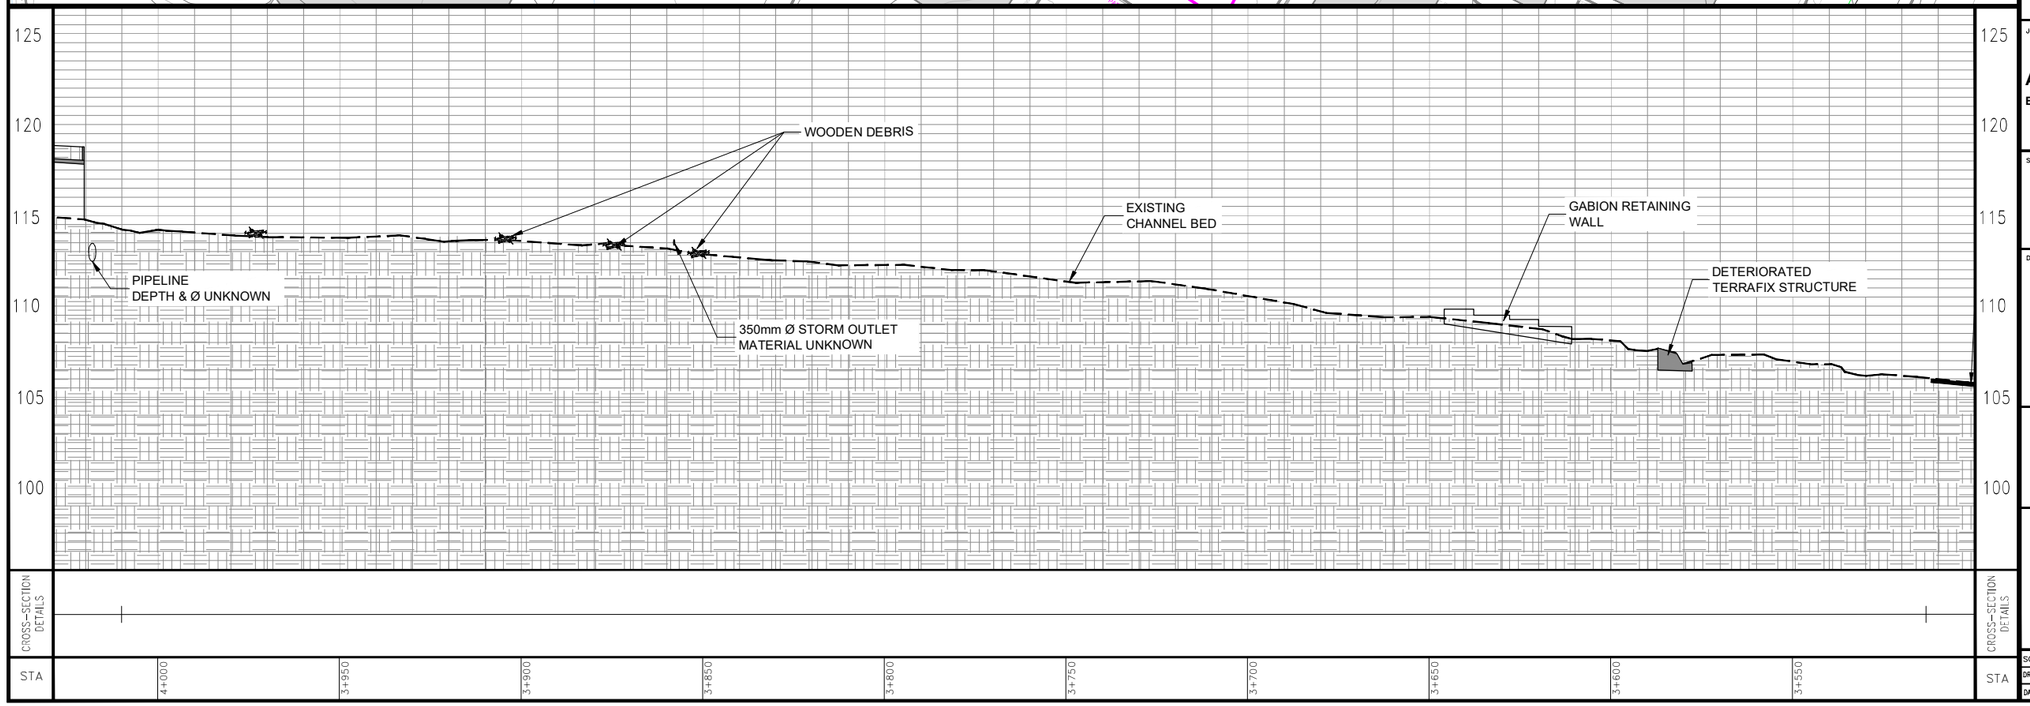

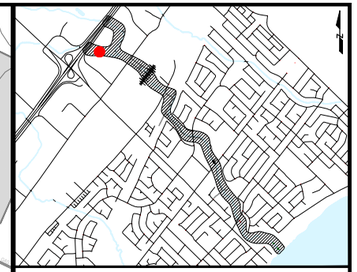

Key Map – NTS

No.	REVISION	By	DATE
1	ISSUED FOR EA		2019-09-03

LEGEND

- PROPERTY LINE
- SANITARY SEWERMAIN
- STORMLINE
- WATERMAIN
- GAS LINE
- PIPELINE
- CITY OF BURLINGTON PROPERTY LINE
- CITY OF BURLINGTON EASEMENTS
- HYDROPOLE
- EXISTING TREE
- POTENTIAL BUTTERNUT

THE POSITION OF THE POLE LINES, CONDUITS, WATERMAINS, SEWERS, AND OTHER UTILITIES AND STRUCTURES ARE NOT NECESSARILY SHOWN ON THE CONTRACT DRAWINGS, AND WHERE SHOWN, THE ACCURACY OF THE POSITION OF SUCH UTILITIES AND STRUCTURES IS NOT GUARANTEED.

BEFORE STARTING WORK

THE CONTRACTOR SHALL CONFIRM THE POSITION AND EXACT LOCATION OF ALL SUCH UTILITIES, AND SHALL ASSUME ALL LIABILITY FOR ANY DAMAGE TO THEM MADE DURING THE COURSE OF THE CONTRACT WORK.

JOB TITLE

Appleby Creek Erosion Control E.A.

BURLINGTON, ONTARIO

SHEET TITLE

EXISTING CONDITIONS PLAN AND PROFILE - 7


DESIGNED BY:	APPROVED BY:


CITY OF Burlington


Aquafor Beech Limited

#6-202-2600 SKYMARK Ave,
MISSISSAUGA, ONTARIO, L4W 5B2
PHONE: (905) 629-0099, FAX: (905) 629-0089

SCALE:	HOR.–1:750 VER.–1:125	REVIEWED BY:	CONTRACT No.
DRAWN BY:	T.S.	DESIGNED BY:	FILE No.
DATE:	03 SEPTEMBER, 2019	SHEET NO:	DRAWING No.

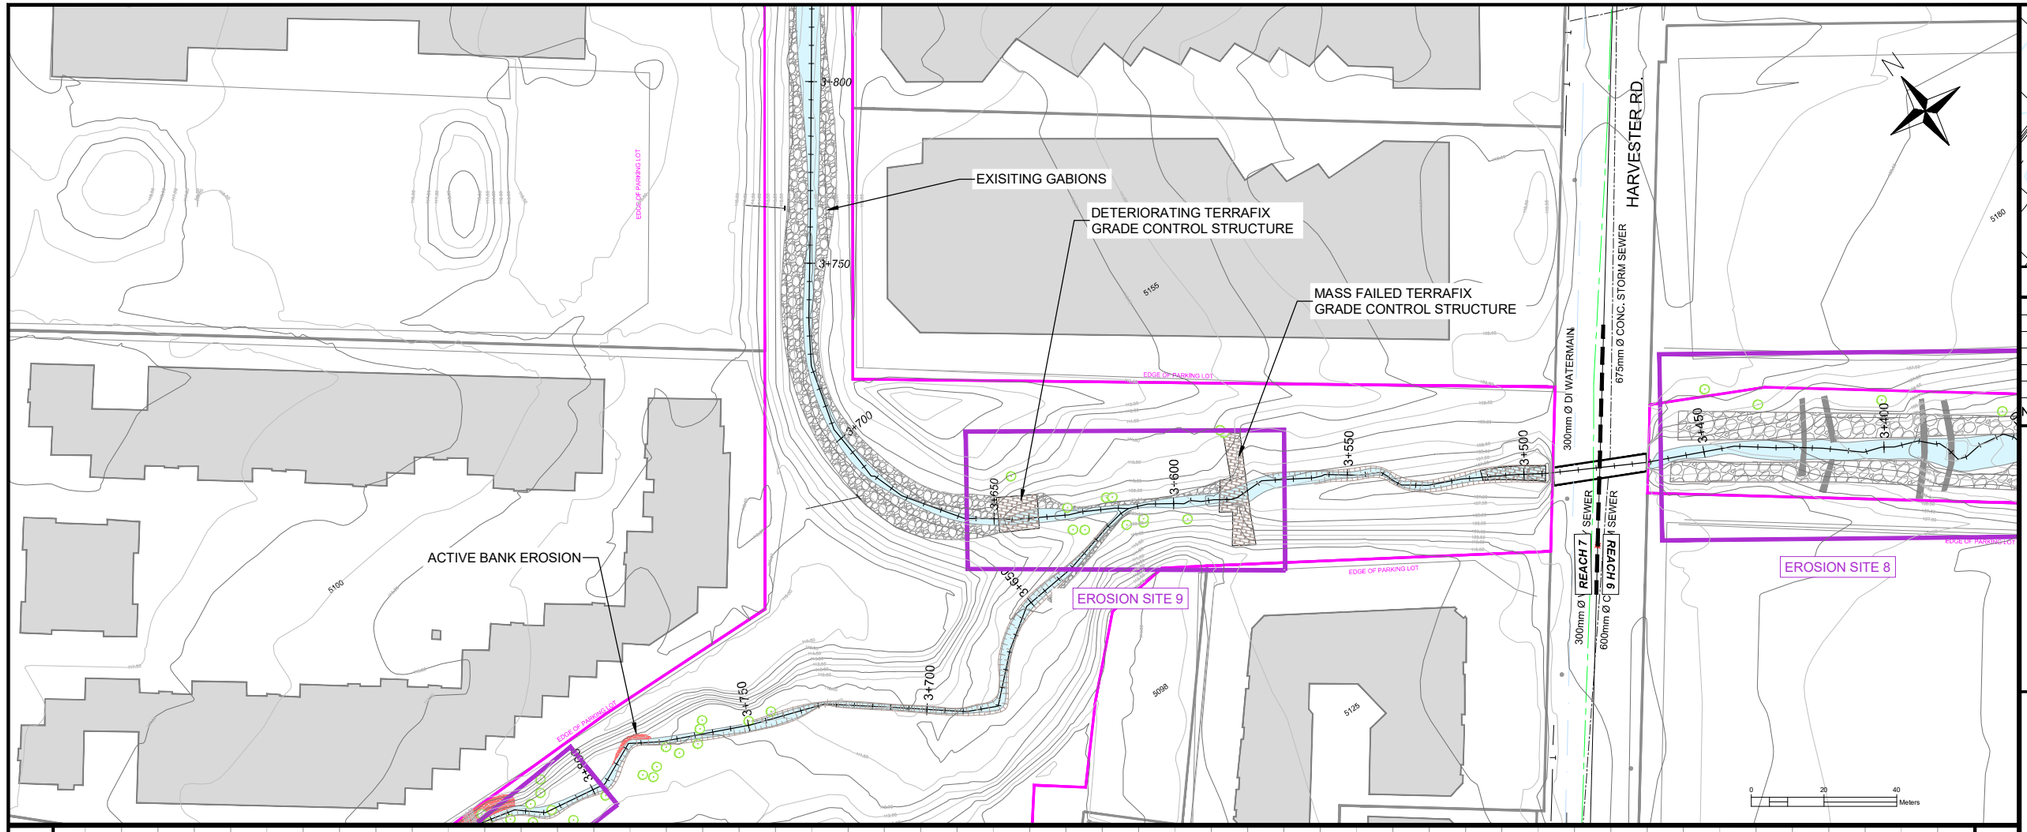

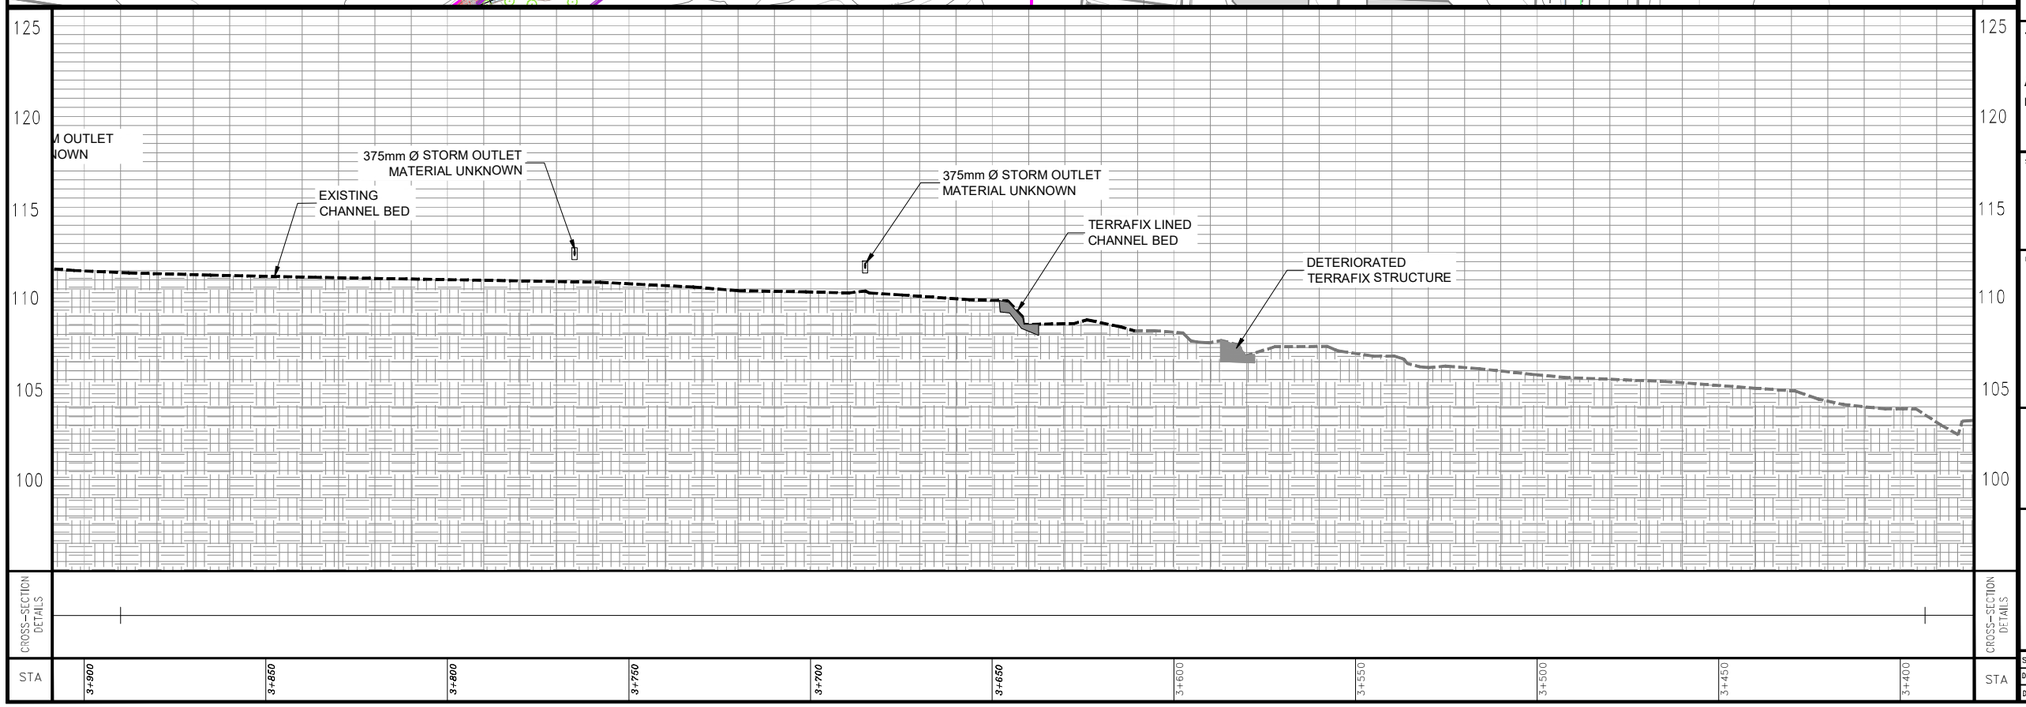

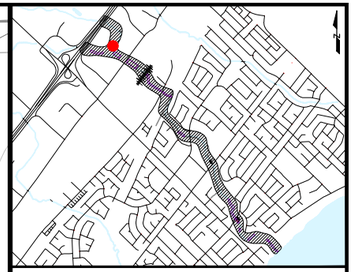

Key Map – NTS

No.	REVISION	By	DATE
1	ISSUED FOR EA		2019-09-03

LEGEND

- PROPERTY LINE
- SANITARY SEWERMAIN
- STORMLINE
- WATERMAIN
- GAS LINE
- PIPELINE
- CITY OF BURLINGTON PROPERTY LINE
- CITY OF BURLINGTON EASEMENTS
- HYDROPOLE
- EXISTING TREE
- POTENTIAL BUTTERNUT

THE POSITION OF THE POLE LINES, CONDUITS, WATERMAINS, SEWERS, AND OTHER UTILITIES AND STRUCTURES ARE NOT NECESSARILY SHOWN ON THE CONTRACT DRAWINGS, AND WHERE SHOWN, THE ACCURACY OF THE POSITION OF SUCH UTILITIES AND STRUCTURES IS NOT GUARANTEED.

BEFORE STARTING WORK

THE CONTRACTOR SHALL CONFIRM THE POSITION AND EXACT LOCATION OF ALL SUCH UTILITIES, AND SHALL ASSUME ALL LIABILITY FOR ANY DAMAGE TO THEM MADE DURING THE COURSE OF THE CONTRACT WORK.

JOB TITLE

Appleby Creek Erosion Control E.A.

BURLINGTON, ONTARIO

SHEET TITLE


EXISTING CONDITIONS PLAN AND PROFILE - 9


DESIGNED BY:	APPROVED BY:


CITY OF Burlington

Aquafor Beech Limited
#6-202-2600 SKYMARK Ave,
MISSISSAUGA, ONTARIO, L4W 5B2
PHONE: (905) 629-0099, FAX: (905) 629-0089

SCALE:	HOR – 1:750 VER – 1:125	REVIEWED BY:	CONTRACT No.
DRAWN BY:	T.S.	DESIGNED BY:	FILE No.
DATE:	03 SEPTEMBER, 2019	SHEET NO:	DRAWING No.

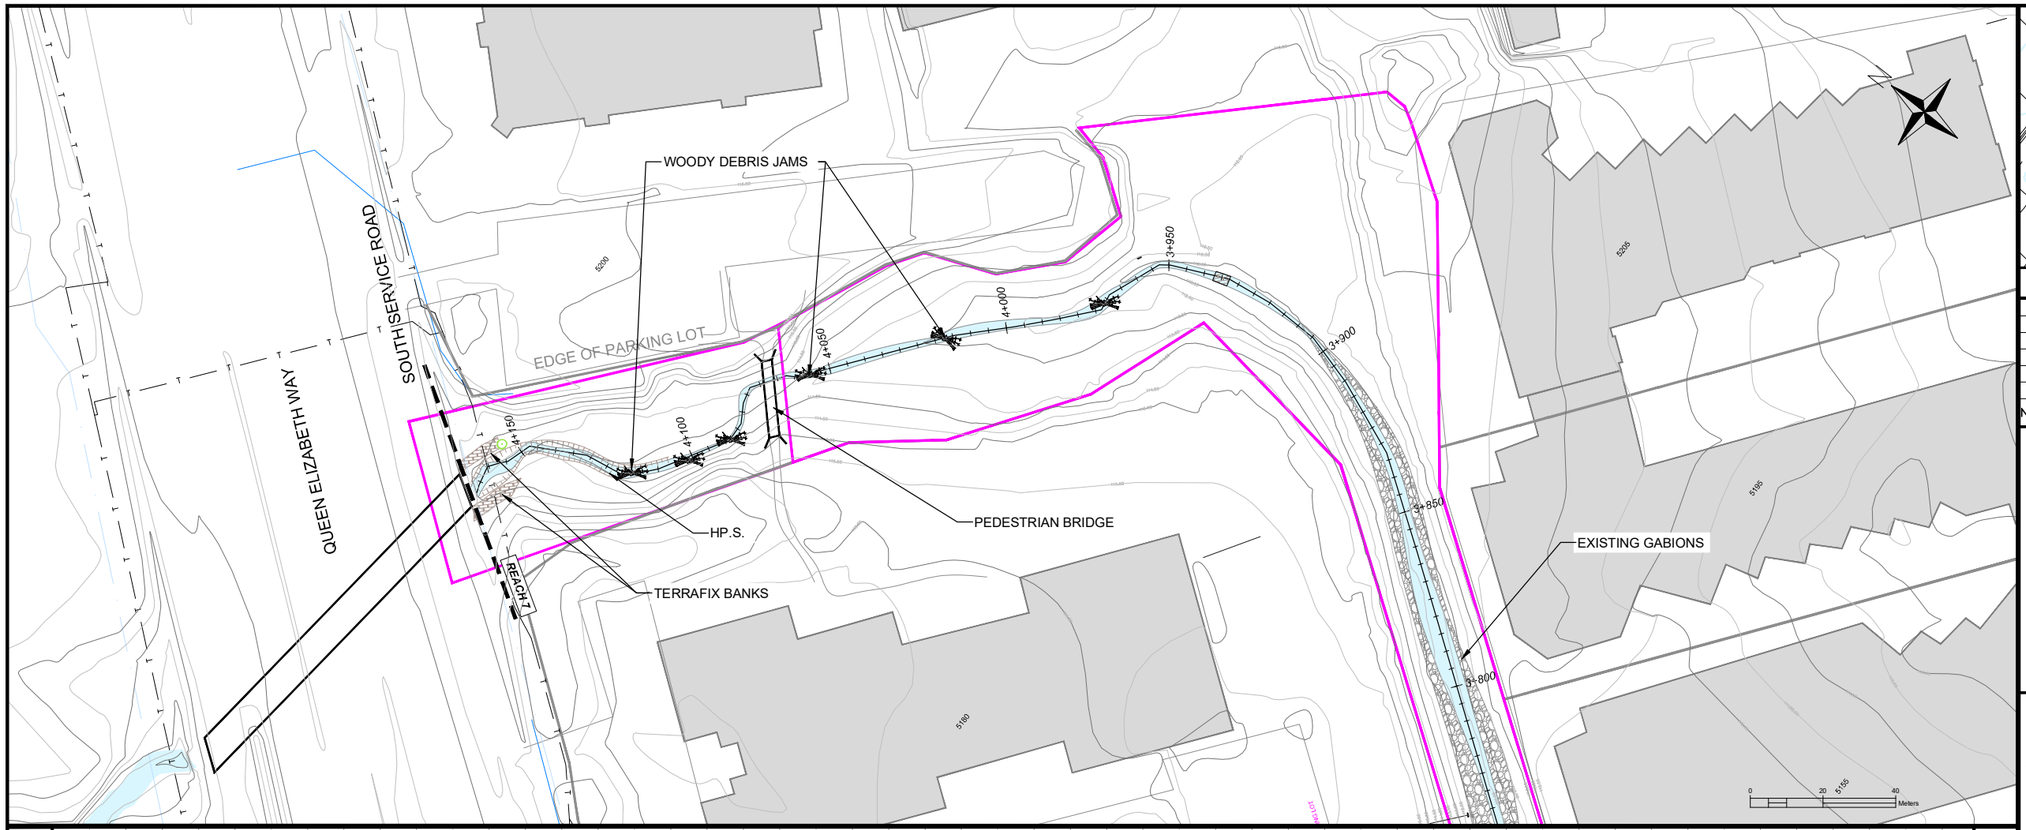

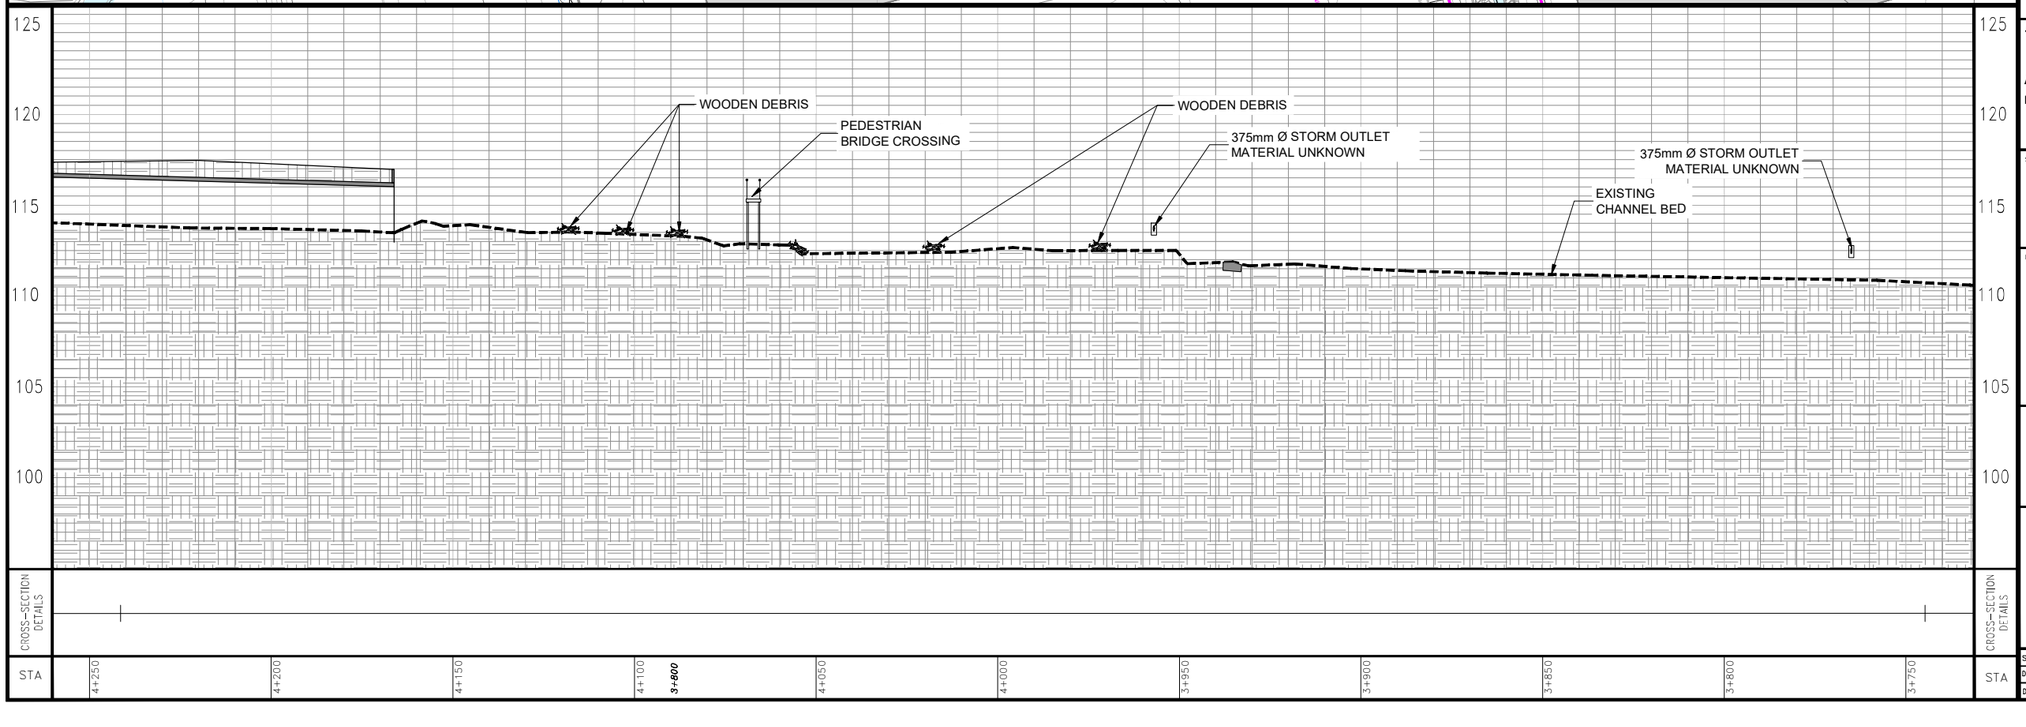

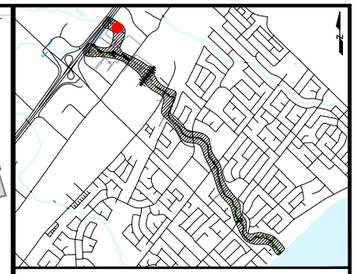

Key Map – NTS

No.	REVISION	By	DATE
1	ISSUED FOR EA		2019-09-03

LEGEND

- PROPERTY LINE
- SANITARY SEWERMAIN
- STORMLINE
- WATERMAIN
- GAS LINE
- PIPELINE
- CITY OF BURLINGTON PROPERTY LINE
- CITY OF BURLINGTON EASEMENTS
- HYDROPOLE
- EXISTING TREE
- POTENTIAL BUTTERNUT

THE POSITION OF THE POLE LINES, CONDUITS, WATERMAINS, SEWERS, AND OTHER UTILITIES AND STRUCTURES ARE NOT NECESSARILY SHOWN ON THE CONTRACT DRAWINGS, AND WHERE SHOWN, THE ACCURACY OF THE POSITION OF SUCH UTILITIES AND STRUCTURES IS NOT GUARANTEED.

BEFORE STARTING WORK

THE CONTRACTOR SHALL CONFIRM THE POSITION AND EXACT LOCATION OF ALL SUCH UTILITIES, AND SHALL ASSUME ALL LIABILITY FOR ANY DAMAGE TO THEM MADE DURING THE COURSE OF THE CONTRACT WORK.

JOB TITLE

Appleby Creek Erosion Control E.A.

BURLINGTON, ONTARIO

SHEET TITLE

EXISTING CONDITIONS PLAN AND PROFILE - 10

DESIGNED BY:	APPROVED BY:

CITY OF Burlington

Aquafor Beech Limited
#6-202-2600 SKYMARK Ave,
MISSISSAUGA, ONTARIO, L4W 5B2
PHONE: (905) 629-0099, FAX: (905) 629-0089

SCALE: HOR. – 1:750 VER. – 1:125	REVIEWED BY:	CONTRACT No.	
DRAWN BY: T.S.	DESIGNED BY:	FILE No.	
DATE: 03 SEPTEMBER, 2019	SHEET NO:	DRAWING No.	