

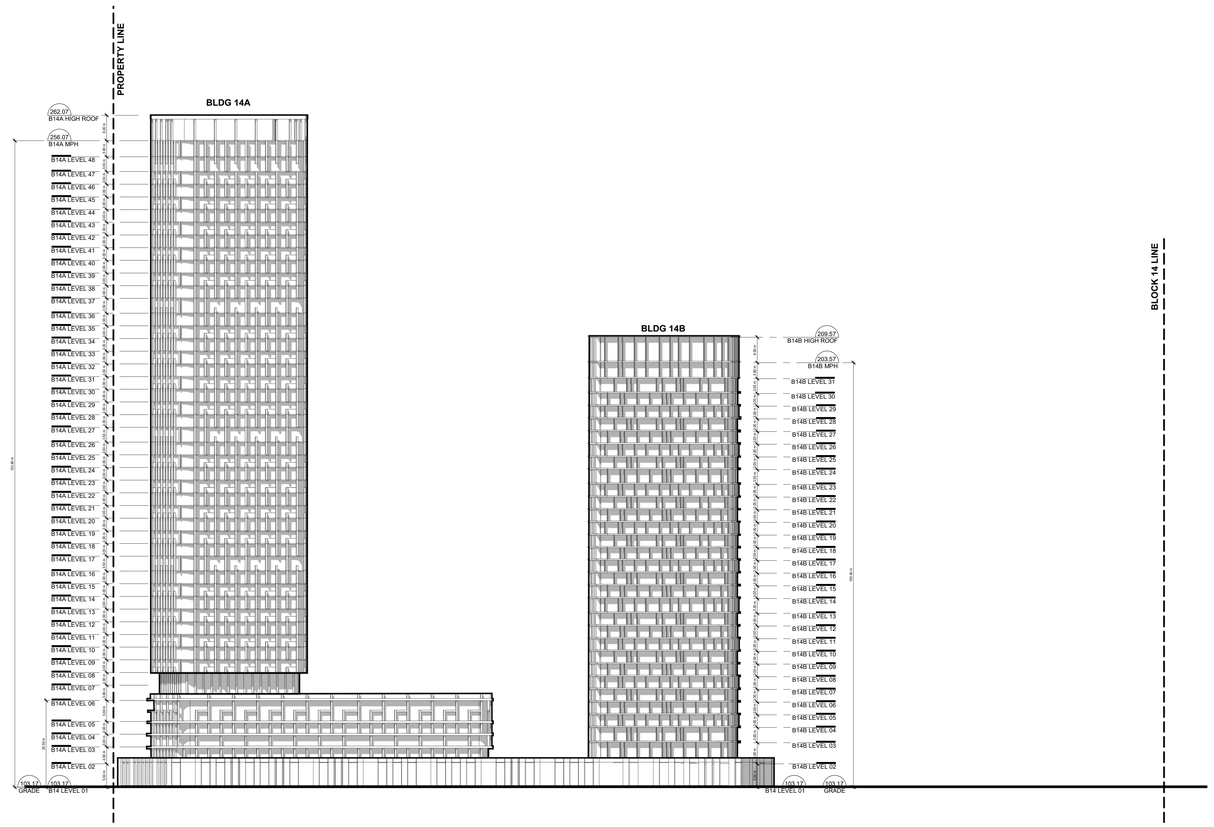
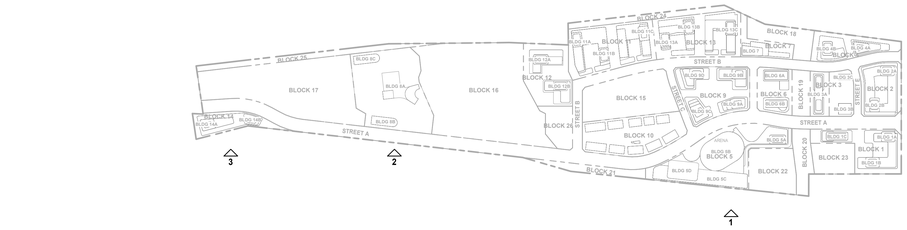



3 SOUTH ELEVATION - BLOCK 14
A2.01 1 : 500

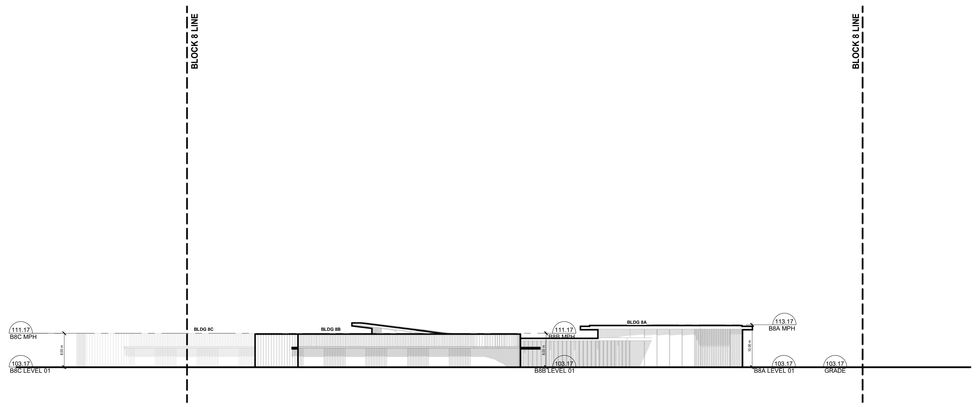


2 SOUTH ELEVATION - BLOCK 8
A2.01 1 : 500

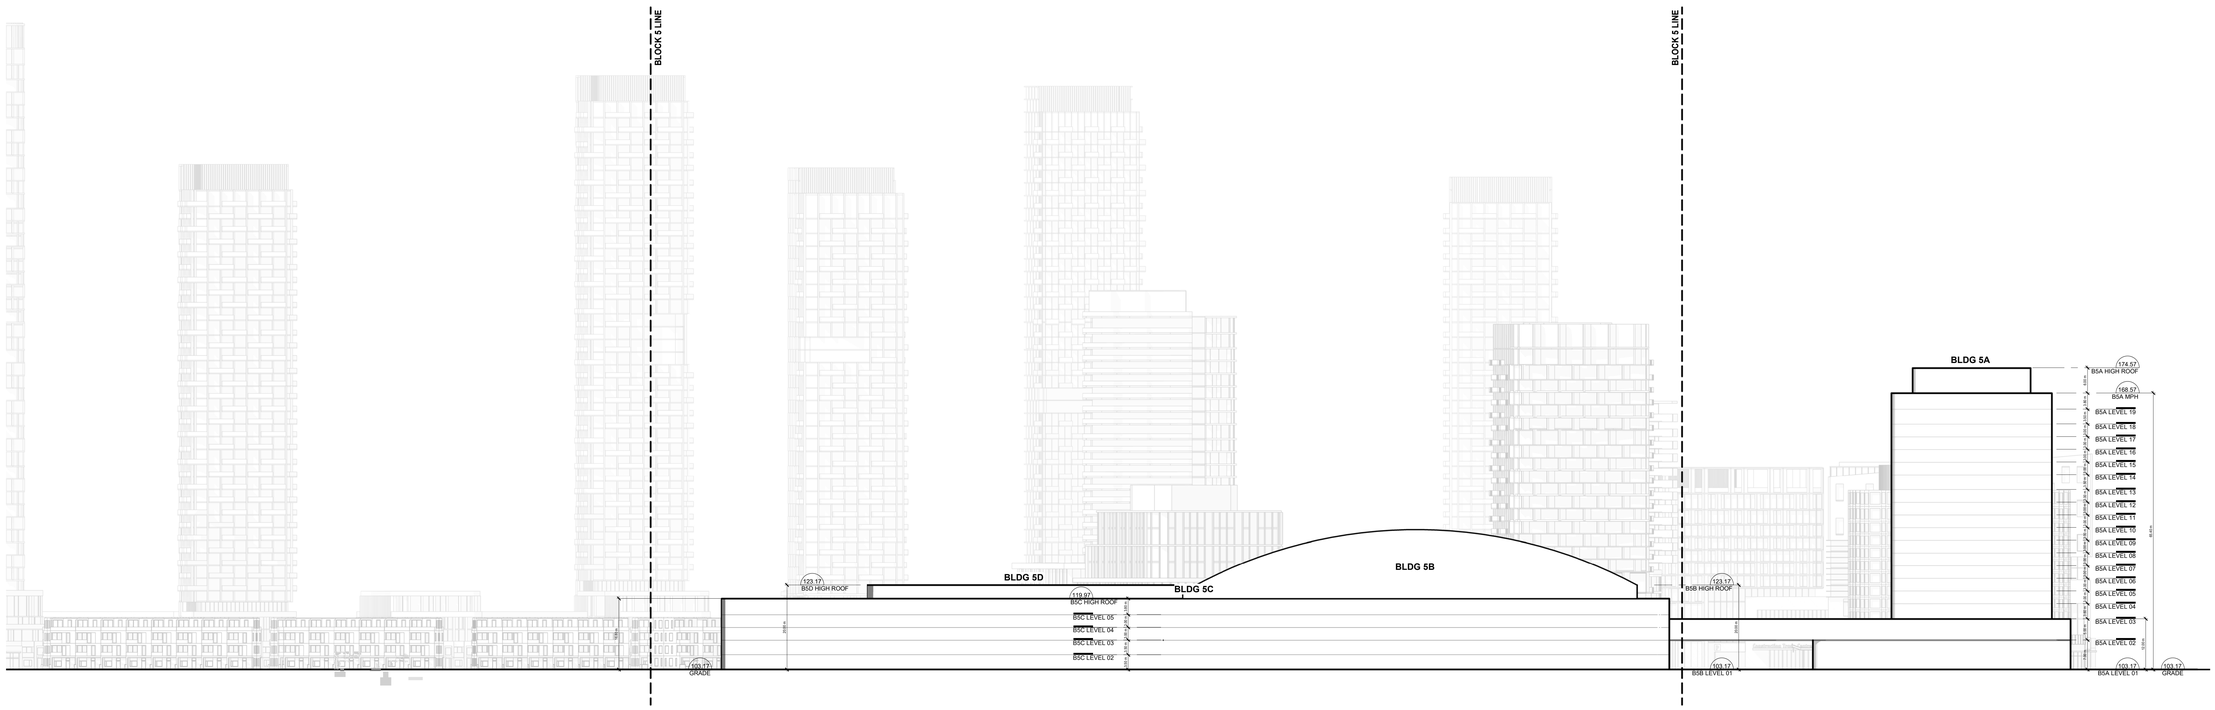


1 SOUTH ELEVATION - BLOCK 5
A2.01 1 : 500

All drawings, specifications, related documents and design are the copyright property of the architect and must be returned upon request. Reproduction of the drawings, specifications, related documents and design in whole or in part is strictly forbidden without the architect's written permission.

Revision | Date

**NOT FOR CONSTRUCTION**

| Revision | Date |
|---|---|
| 2 ISSUED FOR OPA/ZBA | 2026-02-27 |
| 1 ISSUED FOR OPA SETTLEMENT | 2024-09-09 |

giannone petricone associates
Giannone Petricone Associates Inc. Architects
96 Spadina Avenue, Suite 900, Toronto, ON Canada M5V 2J6
T 416.591.7788 F 416.591.1293 E-mail@gpaia.com

1200 KING ROAD

1200 King Road, Burlington, ON


SHEET TITLE

SITE AND BUILDING ELEVATIONS


| | |
|---|---|
| DRAWN BY: | Author |
| CHECKED BY: | Checker |
| PROJECT START DATE: | 02/15/24 |
| PROJECT NO.: | 23117 |
| SHEET NUMBER | |


A2.01

PLOT DATE: 2026-02-27 2:49:14 PM

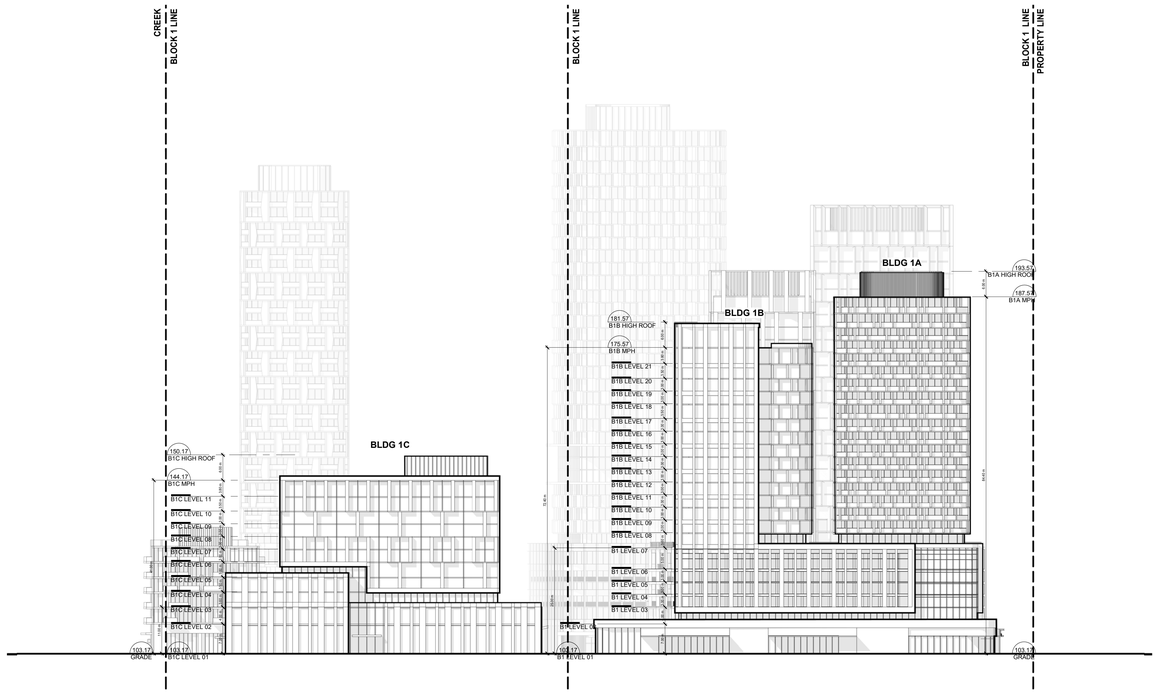


2 SOUTH ELEVATION - BLOCK 1
A2.02 1 : 500

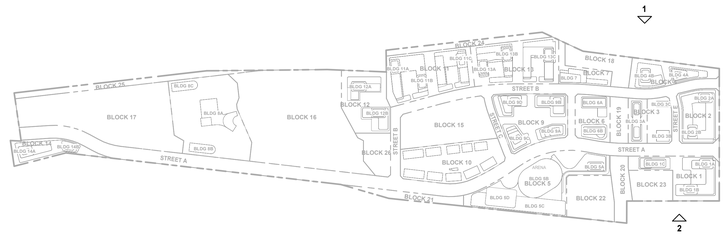

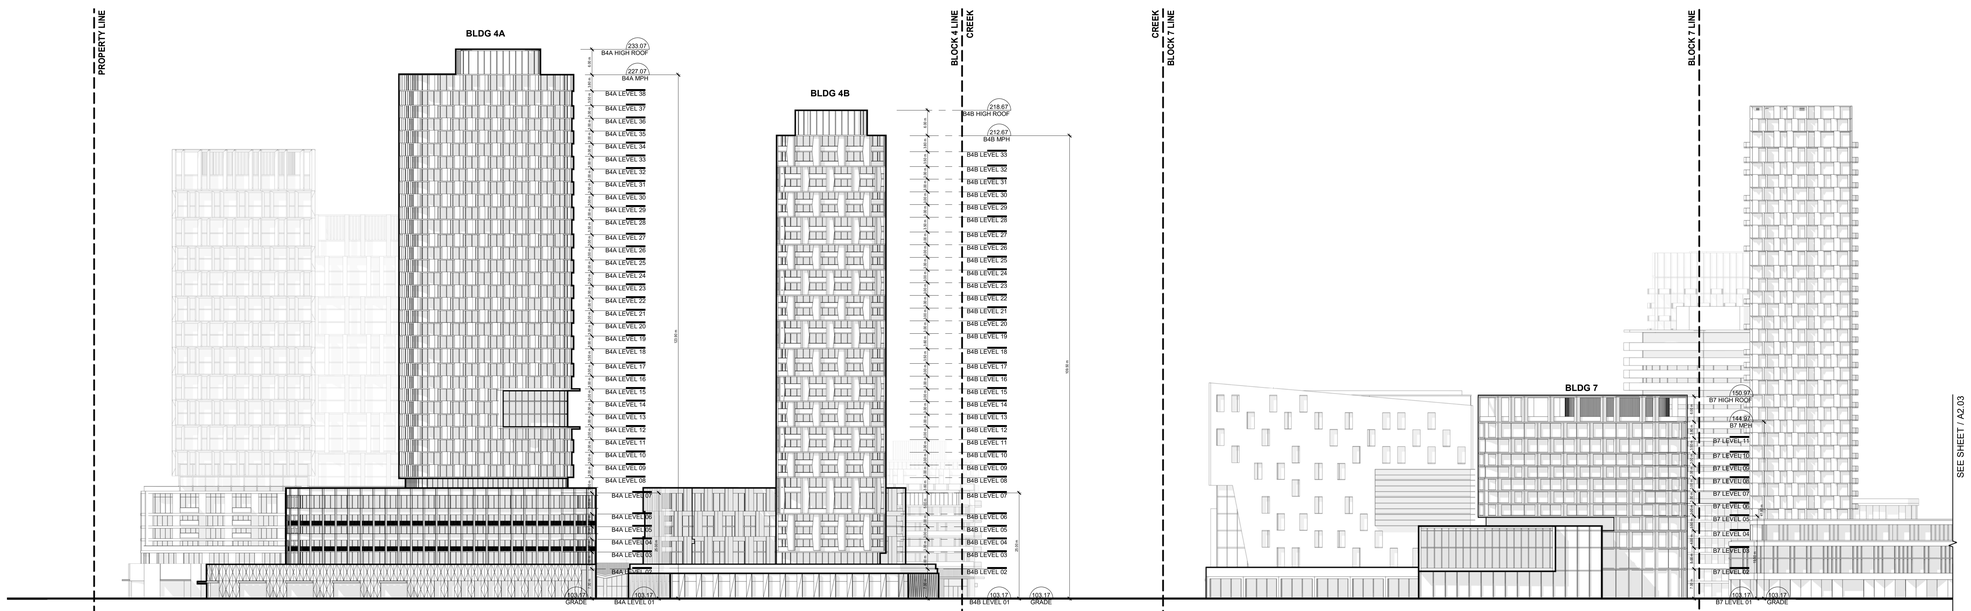
1 NORTH ELEVATION - BLOCKS 4 AND 7
A2.02 1 : 500

All drawings, specifications, related documents and design are the copyright property of the architect and must be returned upon request. Reproduction of the drawings, specifications, related documents and design in whole or in part is strictly forbidden without the architect's written permission.

| Revision | Date |
|---|---|

NOT FOR CONSTRUCTION

| Revision | Date |
|---|---|
| 2 ISSUED FOR OPA/ZBA | 2026-02-27 |
| 1 ISSUED FOR OPA SETTLEMENT | 2024-09-09 |

giannone petricone associates
Giannone Petricone Associates Inc. Architects
96 Spadina Avenue, Suite 900, Toronto, ON Canada M5V 2J6,
T 416.591.7788 F 416.591.1293 E-mail@gpaia.com

1200 KING ROAD

1200 King Road, Burlington, ON

SHEET TITLE

SITE AND BUILDING ELEVATIONS

| | |
|---|---|
| DRAWN BY: | Author |
| CHECKED BY: | Checker |
| PROJECT START DATE: | 02/20/24 |
| PROJECT NO.: | 23117 |
| SHEET NUMBER | |


A2.02

PLOT DATE: 2026-02-27 2:49:35 PM


All drawings, specifications, related documents and design are the copyright property of the architect and must be returned upon request. Reproduction of the drawings, specifications, related documents and design in whole or in part is strictly forbidden without the architect's written permission.


| Revision | Date |
|---|---|

**NOT FOR CONSTRUCTION**

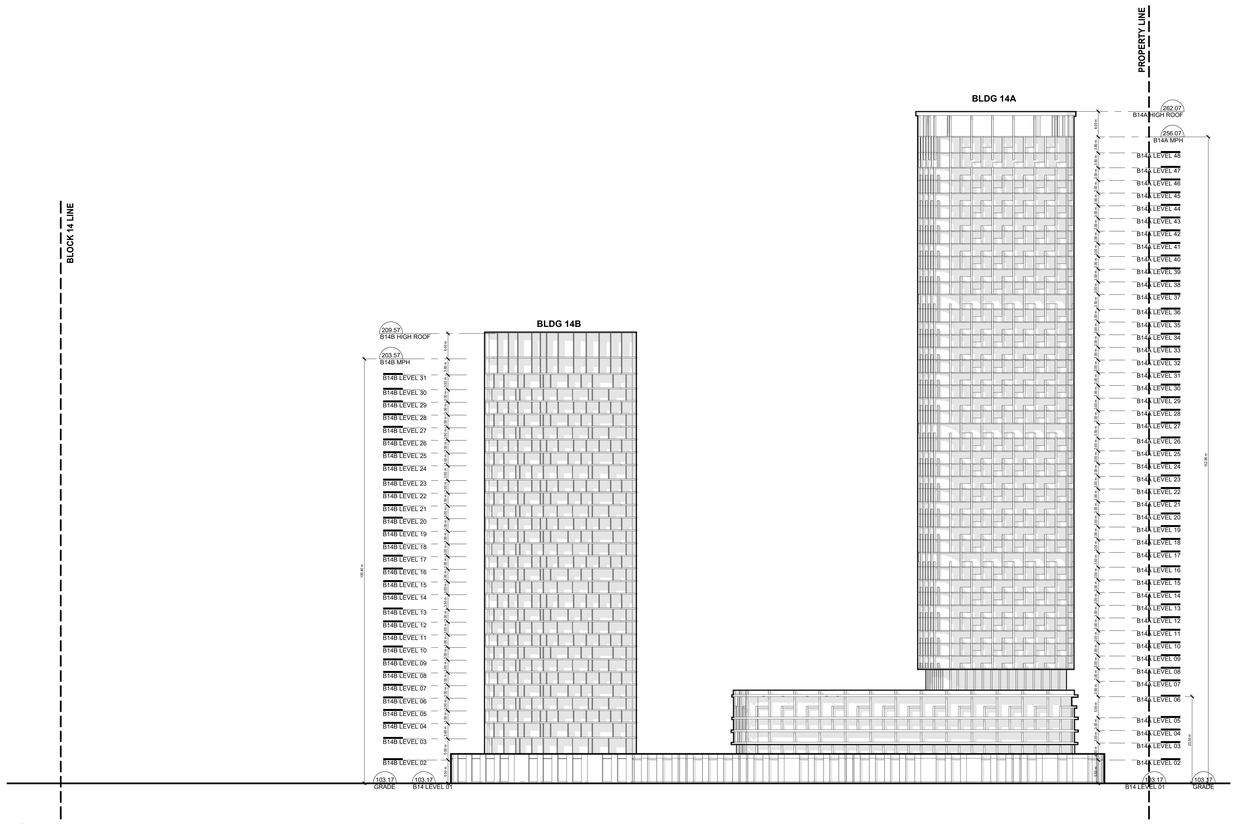



3 A2.03 NORTH ELEVATION - BLOCK 14
1 : 500

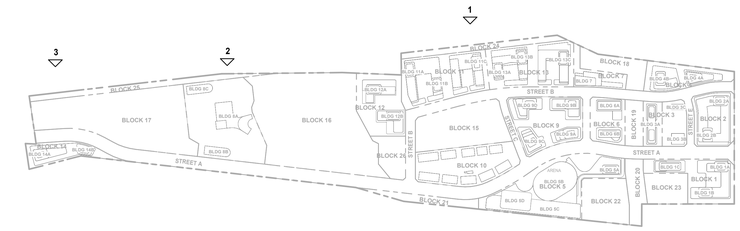

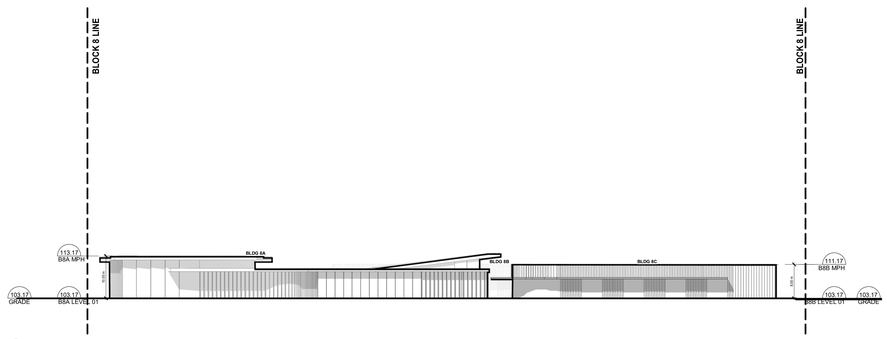
2 A2.03 NORTH ELEVATION - BLOCK 8
1 : 500

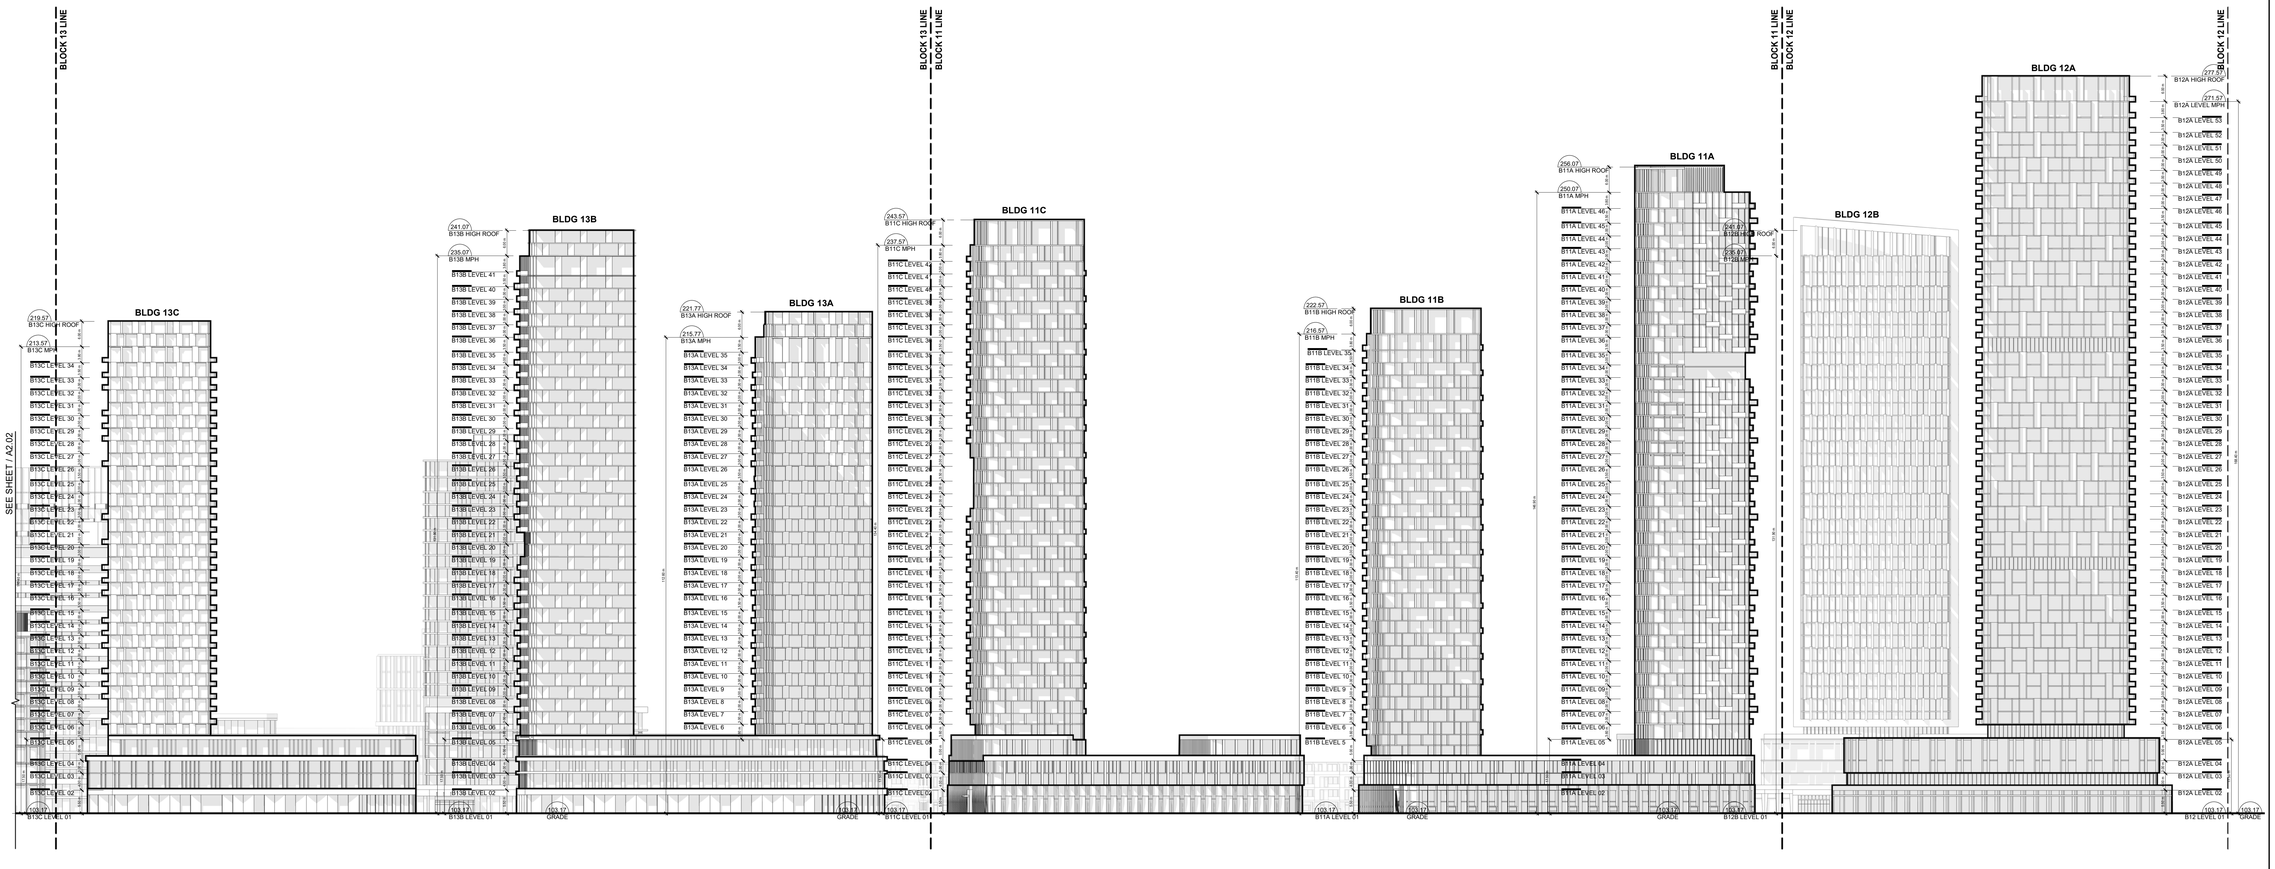


1 A2.03 NORTH ELEVATION - BLOCKS 11 12 13
1 : 500

| Revision | Date |
|---|---|
| 2 ISSUED FOR OPA/ZBA | 2026-02-27 |
| 1 ISSUED FOR OPA SETTLEMENT | 2024-08-09 |

giannone petricone associates
Giannone Petricone Associates Inc. Architects
96 Spadina Avenue, Suite 900, Toronto, ON Canada M5V 2J6,
T 416.591.7788 F 416.591.1293 E-mail@gpaia.com

# 1200 KING ROAD

1200 King Road, Burlington, ON


SHEET TITLE

## SITE AND BUILDING ELEVATIONS


| | |
|---|---|
| DRAWN BY: | Author |
| CHECKED BY: | Checker |
| PROJECT START DATE: | 02/21/24 |
| PROJECT NO.: | 23117 |
| SHEET NUMBER | |

# A2.03

PLOT DATE: 2026-02-27 2:50:01 PM

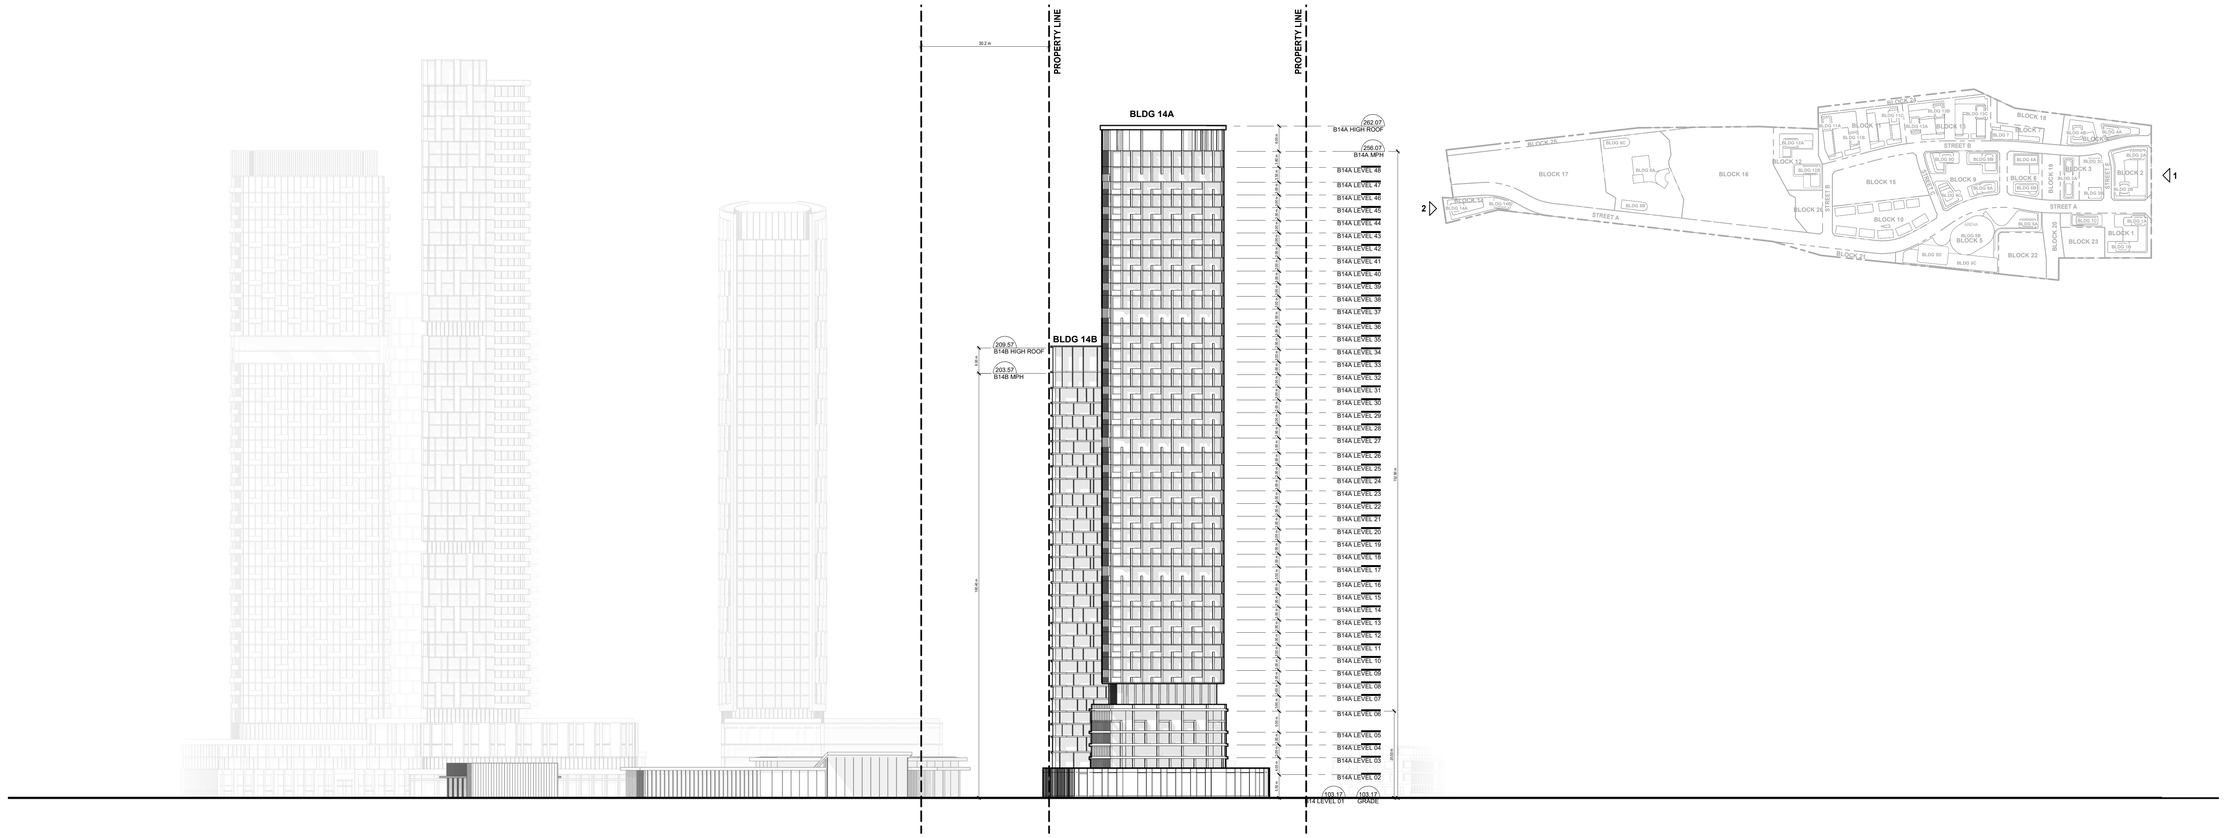


2 / A2.04 WEST ELEVATION
1 : 500

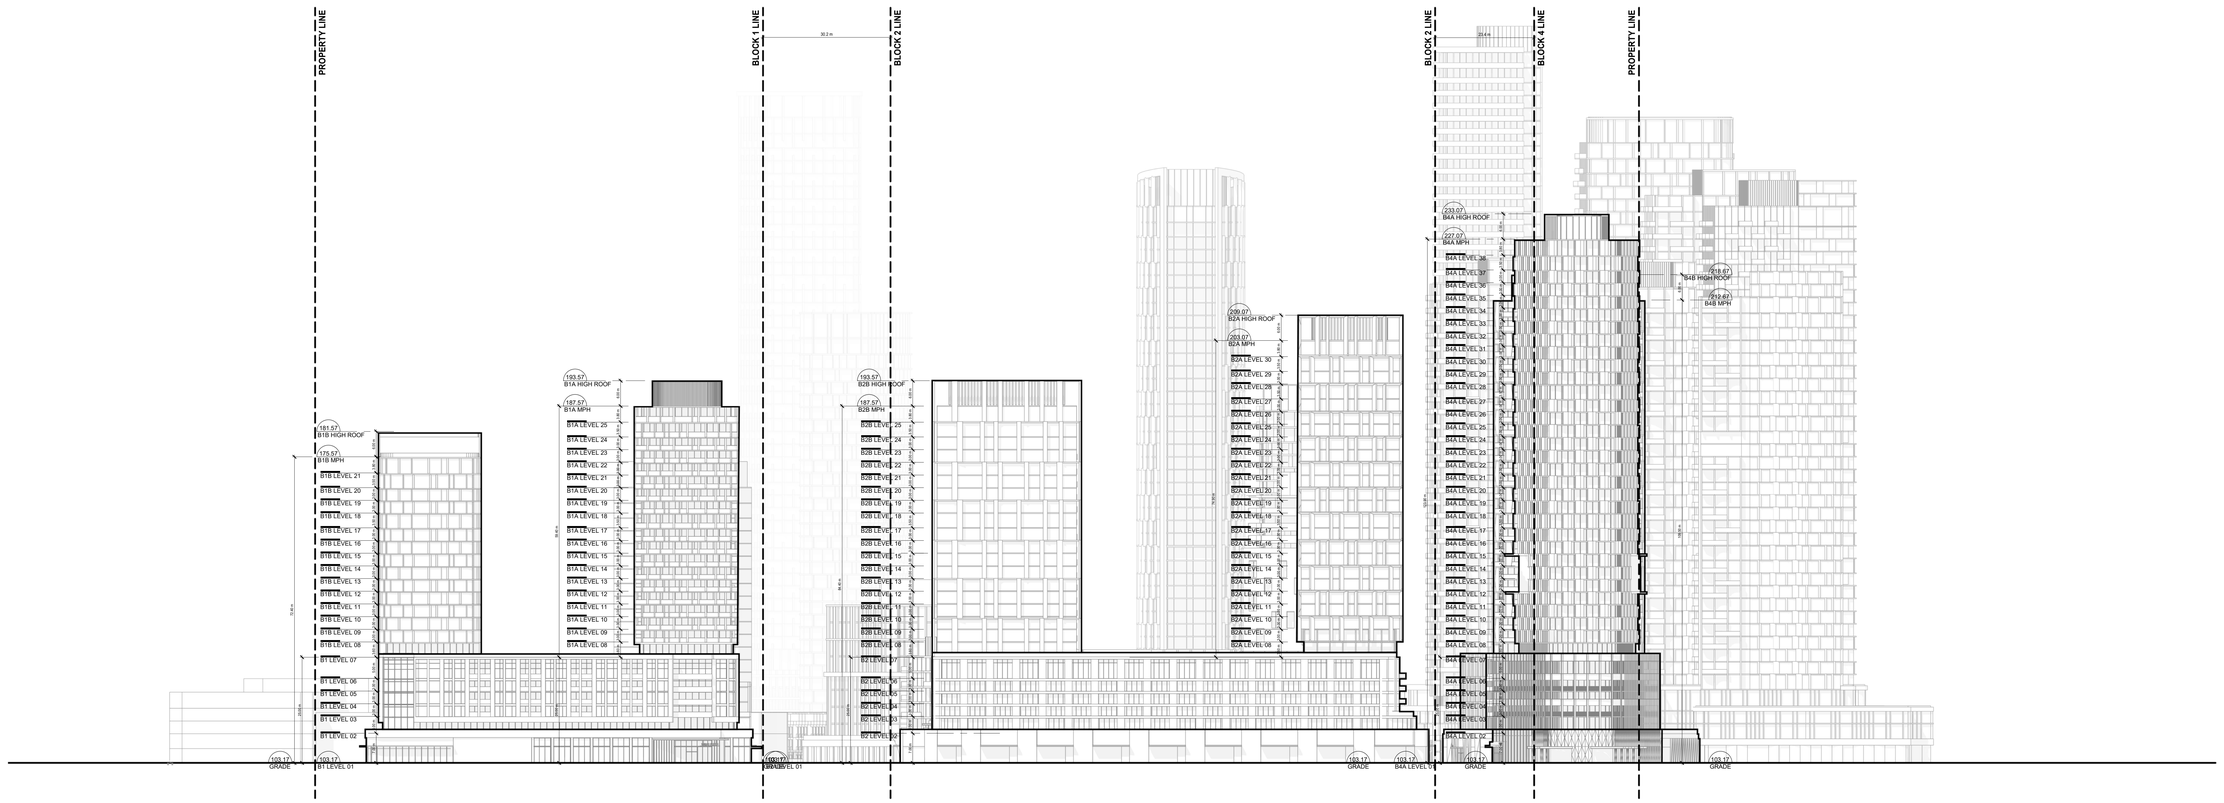


1 / A2.04 EAST ELEVATION
1 : 500

All drawings, specifications, related documents and design are the copyright property of the architect and must be returned upon request. Reproduction of the drawings, specifications, related documents and design in whole or in part is strictly forbidden without the architect's written permission.

| Revision | Date |
|---|---|

**NOT FOR CONSTRUCTION**

| | | |
|---|---|---|
| 2 | ISSUED FOR OPA/ZBA | 2026-02-27 |
| 1 | ISSUED FOR OPA SETTLEMENT | 2024-09-09 |

| Revision | Date |
|---|---|

giannone petricone associates
Giannone Petricone Associates Inc. Architects
96 Spadina Avenue, Suite 900, Toronto, ON Canada M5V 2J6
T 416.591.7788 F 416.591.1293 E-mail@gpaia.com

# 1200 KING ROAD

1200 King Road, Burlington, ON


SHEET TITLE

## SITE AND BUILDING ELEVATIONS


| | |
|---|---|
| DRAWN BY: | Author |
| CHECKED BY: | Checker |
| PROJECT START DATE: | 02/15/24 |
| PROJECT NO.: | 23117 |
| SHEET NUMBER | |


A2.04

PLOT DATE: 2026-02-27 2:50:23 PM

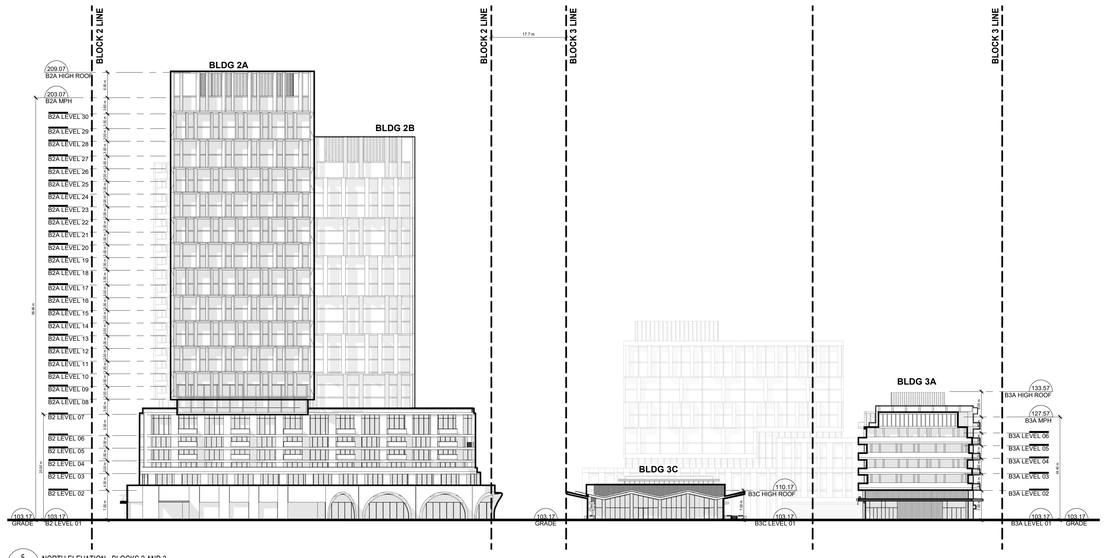



5 A2.05 NORTH ELEVATION - BLOCKS 2 AND 3
1 : 500

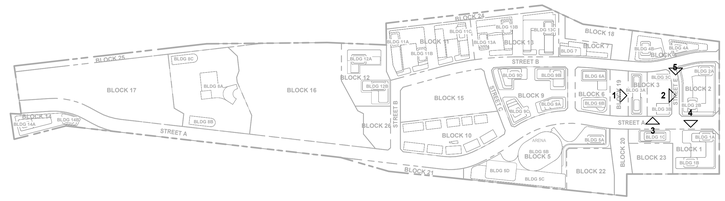


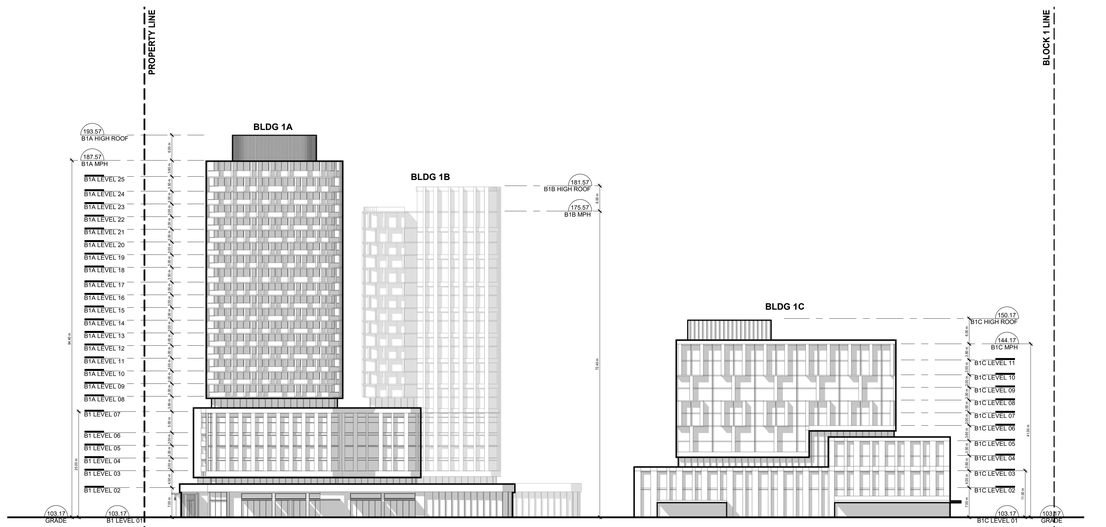

4 A2.05 NORTH ELEVATION - BLOCK 1
1 : 500

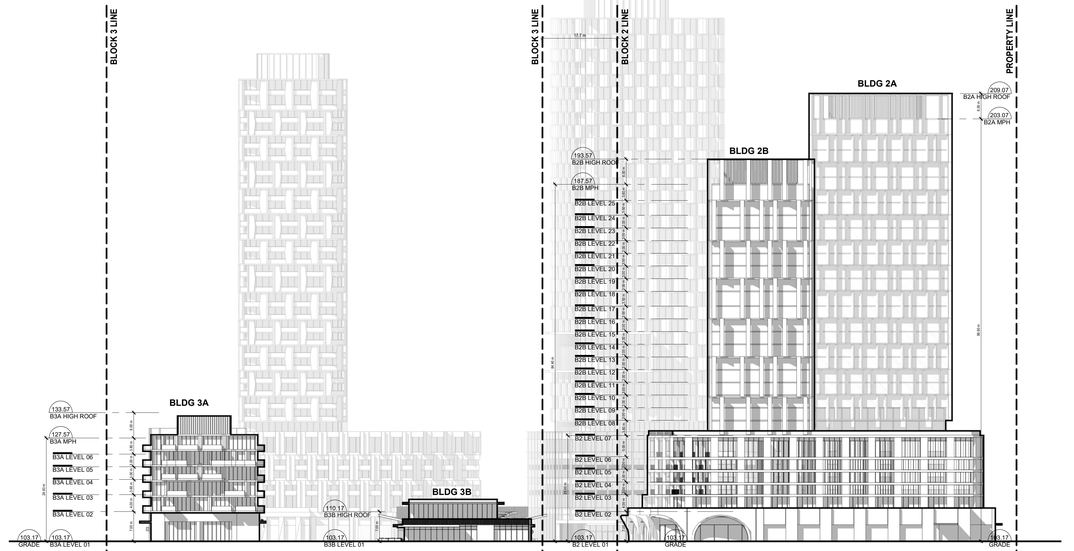


3 A2.05 SOUTH ELEVATION - BLOCKS 2 AND 3
1 : 500

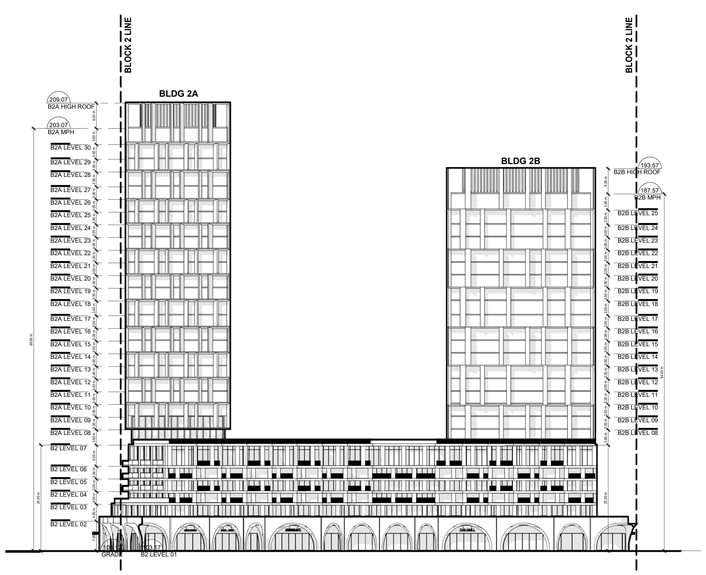


2 A2.05 WEST ELEVATION - BLOCK 2
1 : 500

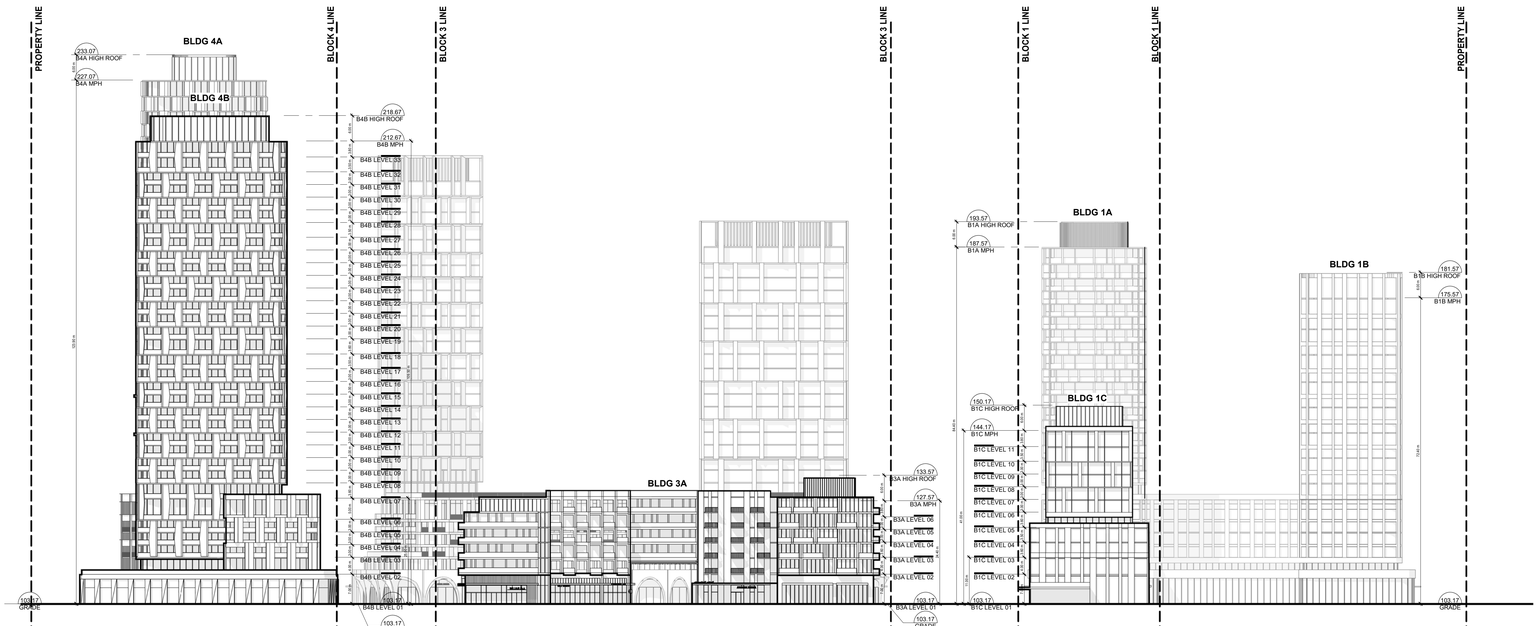


1 A2.05 WEST ELEVATION - BLOCKS 1, 3, 4
1 : 500

All drawings, specifications, related documents and design are the copyright property of the architect and must be returned upon request. Reproduction of the drawings, specifications, related documents and design in whole or in part is strictly forbidden without the architect's written permission.

| Revision | Date |
|---|---|

**NOT FOR CONSTRUCTION**

| Revision | Date |
|---|---|
| 2 ISSUED FOR OPA/ZBA | 2026-02-27 |
| 1 ISSUED FOR OPA SETTLEMENT | 2024-08-09 |

giannone petricone associates
Giannone Petricone Associates Inc. Architects
96 Spadina Avenue, Suite 900, Toronto, ON Canada M5V 2J6,
T 416.591.7788 F 416.591.1293 E-mail@gpaia.com

# 1200 KING ROAD

1200 King Road, Burlington, ON


SHEET TITLE

## SITE AND BUILDING ELEVATIONS


| | |
|---|---|
| DRAWN By: | Author |
| CHECKED BY: | Checker |
| PROJECT START DATE: | 02/21/24 |
| PROJECT NO.: | 23117 |
| SHEET NUMBER | |

**A2.05**


PLOT DATE: 2026-02-27 2:50:44 PM

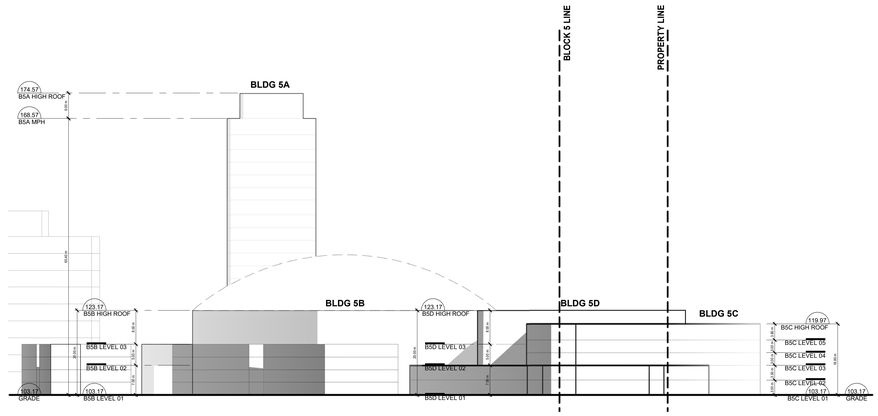



4 A2.06 WEST ELEVATION - BLOCK 5
1 : 500

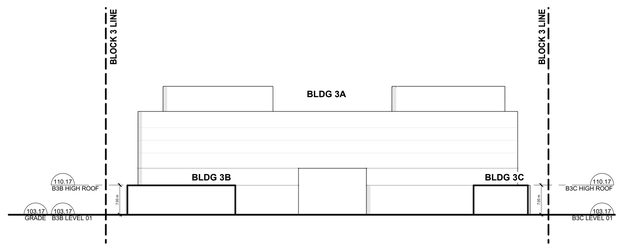



3 A2.06 EAST ELEVATION - BLOCK 3
1 : 500

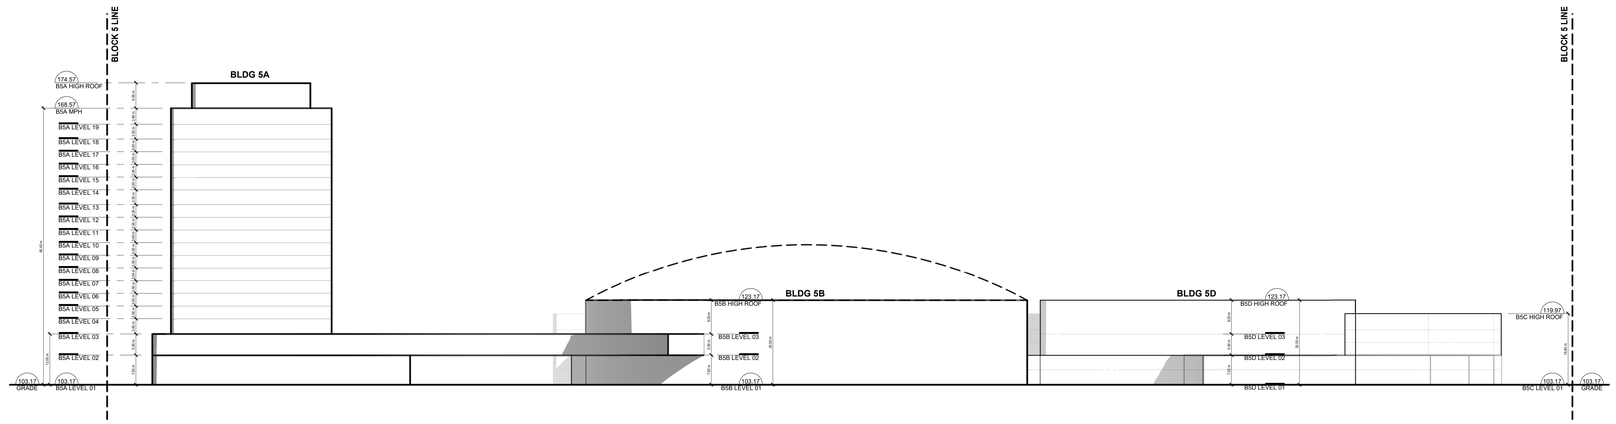


2 A2.06 NORTH ELEVATION - BLOCK 5
1 : 500

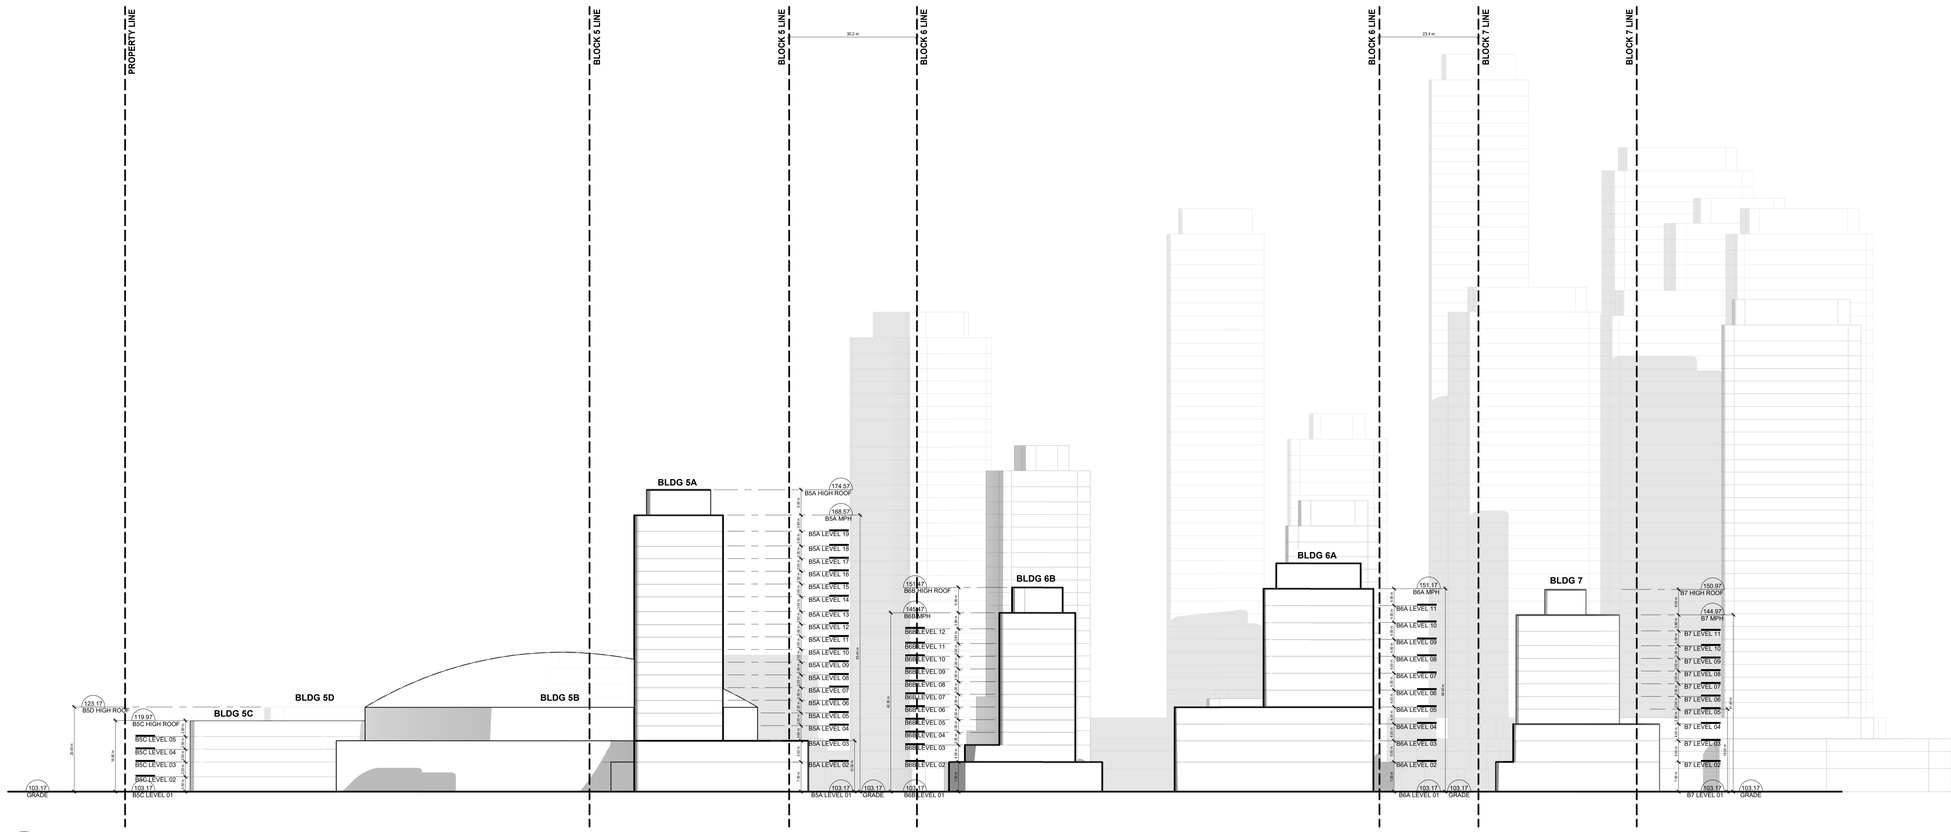


1 A2.06 EAST ELEVATION - BLOCKS 5 6 7
1 : 500

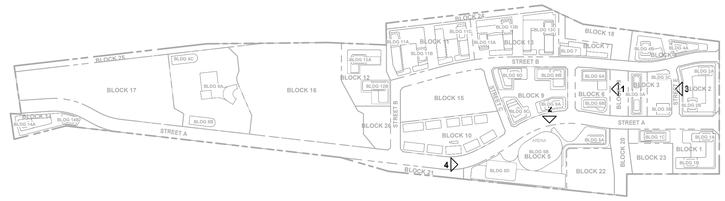


All drawings, specifications, related documents and design are the copyright property of the architect and must be returned upon request. Reproduction of the drawings, specifications, related documents and design in whole or in part is strictly forbidden without the architect's written permission.

| Revision | Date |
|---|---|

**NOT FOR CONSTRUCTION**

| Revision | Date |
|---|---|
| 2 ISSUED FOR OPA/ZBA | 2026-02-27 |
| 1 ISSUED FOR OPA SETTLEMENT | 2024-09-09 |

giannone petricone associates
Giannone Petricone Associates Inc. Architects
96 Spadina Avenue, Suite 900, Toronto, ON Canada M5V 2J6
T 416.591.7788 F 416.591.1293 E-mail@gpaia.com

1200 KING ROAD

1200 King Road, Burlington, ON

SHEET TITLE


SITE AND BUILDING ELEVATIONS

| | |
|---|---|
| DRAWN By: | Author |
| CHECKED BY: | Checker |
| PROJECT START DATE: | 02/22/24 |
| PROJECT NO.: | 23117 |


SHEET NUMBER

A2.06


PLOT DATE: 2026-02-27 2:51:09 PM

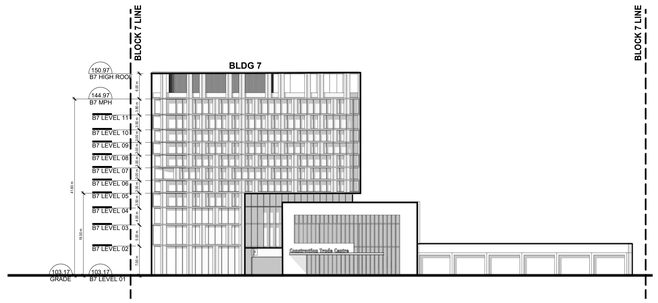


6 A2.07 SOUTH ELEVATION - BLOCK 7
1 : 500

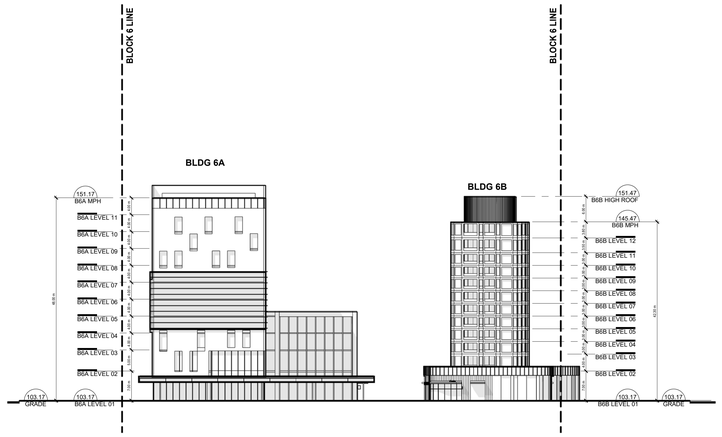


5 A2.07 WEST ELEVATION - BLOCK 6
1 : 500

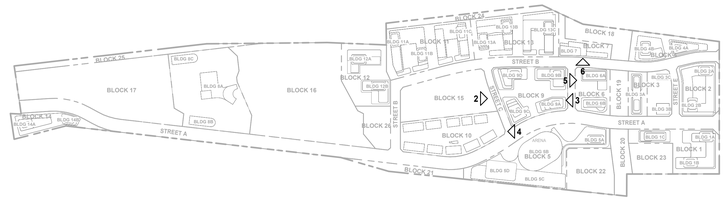






4 A2.07 EAST ELEVATION - BLOCK 10
1 : 500




3 A2.07 EAST ELEVATION - BLOCK 9
1 : 500

2 A2.07 WEST ELEVATION - BLOCK 9
1 : 500

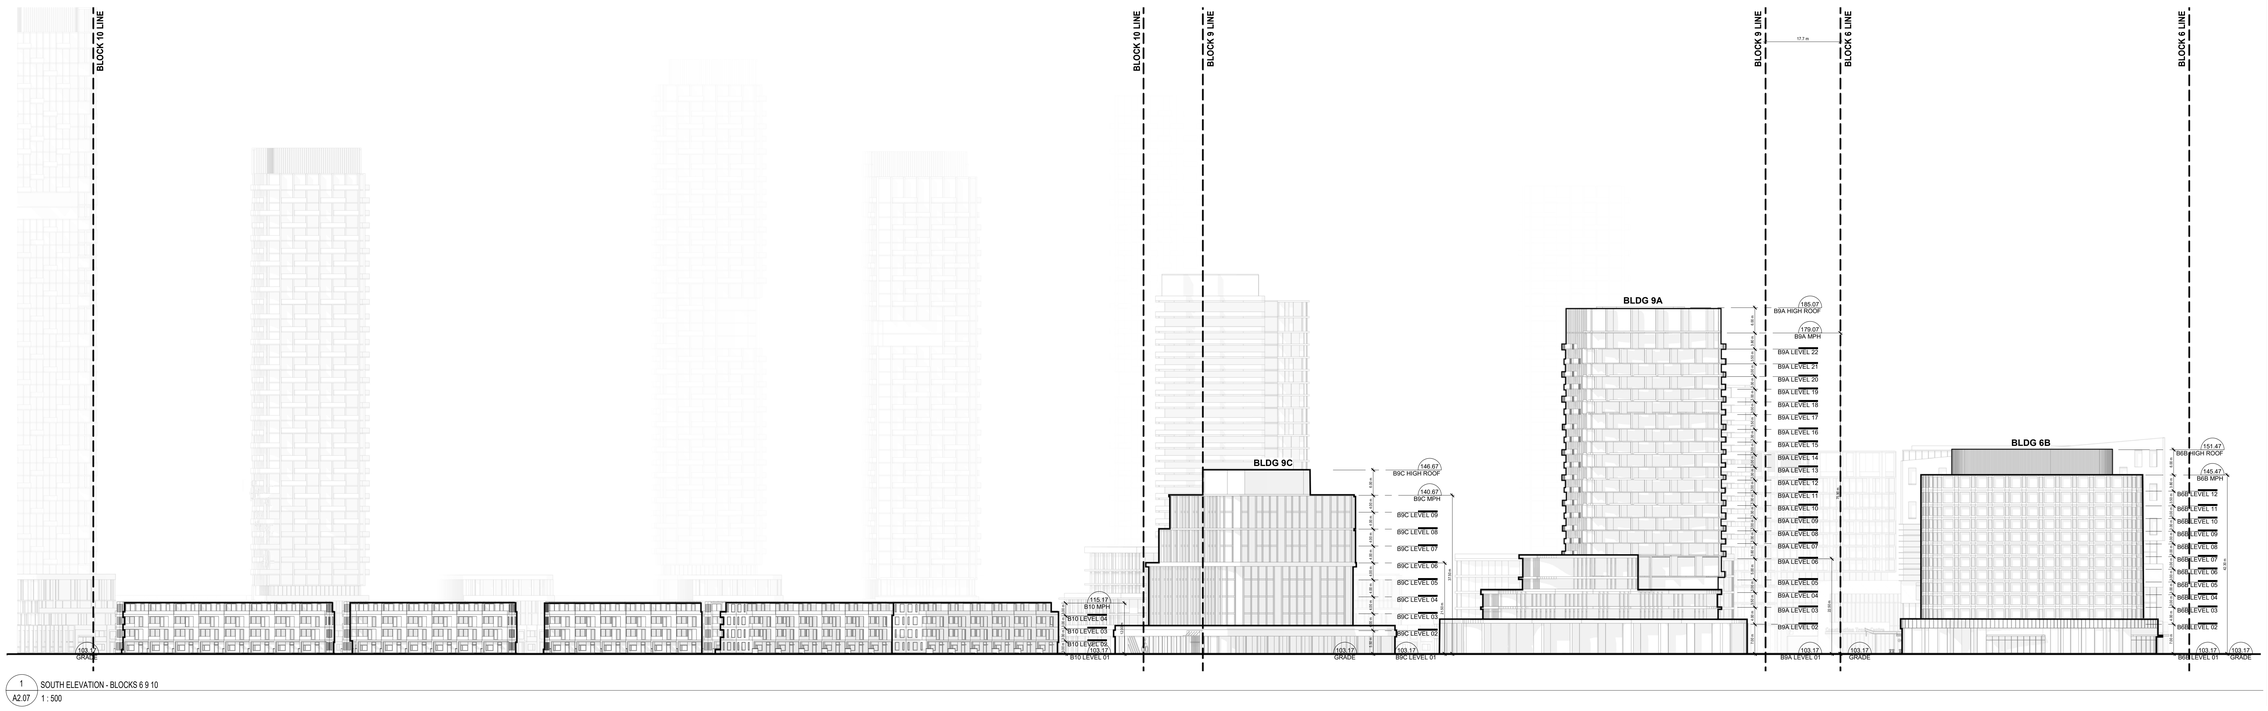


1 A2.07 SOUTH ELEVATION - BLOCKS 6 9 10
1 : 500

All drawings, specifications, related documents and design are the copyright property of the architect and must be returned upon request. Reproduction of the drawings, specifications, related documents and design in whole or in part is strictly forbidden without the architect's written permission.

| Revision | Date |
|---|---|

NOT FOR CONSTRUCTION

| Revision | Date |
|---|---|
| 2 ISSUED FOR OPA/ZBA | 2026-02-27 |
| 1 ISSUED FOR OPA SETTLEMENT | 2024-08-09 |

giannone petricone associates
Giannone Petricone Associates Inc. Architects
96 Spadina Avenue, Suite 900, Toronto, ON Canada M5V 2J6,
T 416.591.7788 F 416.591.1293 E-mail@gpaa.com

1200 KING ROAD

1200 King Road, Burlington, ON

SHEET TITLE

SITE AND BUILDING ELEVATIONS


| | |
|---|---|
| DRAWN BY: | Author |
| CHECKED BY: | Checker |
| PROJECT START DATE: | 02/22/24 |
| PROJECT NO.: | 23117 |
| SHEET NUMBER | |

A2.07


PLOT DATE: 2026-02-27 2:51:27 PM

All drawings, specifications, related documents and design are the copyright property of the architect and must be returned upon request. Reproduction of the drawings, specifications, related documents and design in whole or in part is strictly forbidden without the architect's written permission.


| Revision | Date |
|---|---|

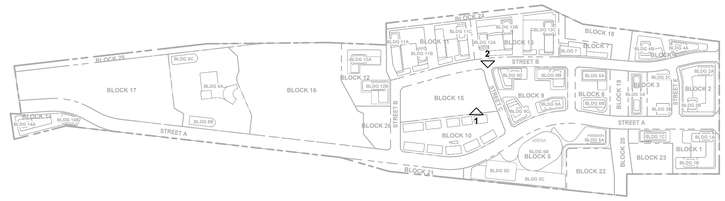


**NOT FOR CONSTRUCTION**

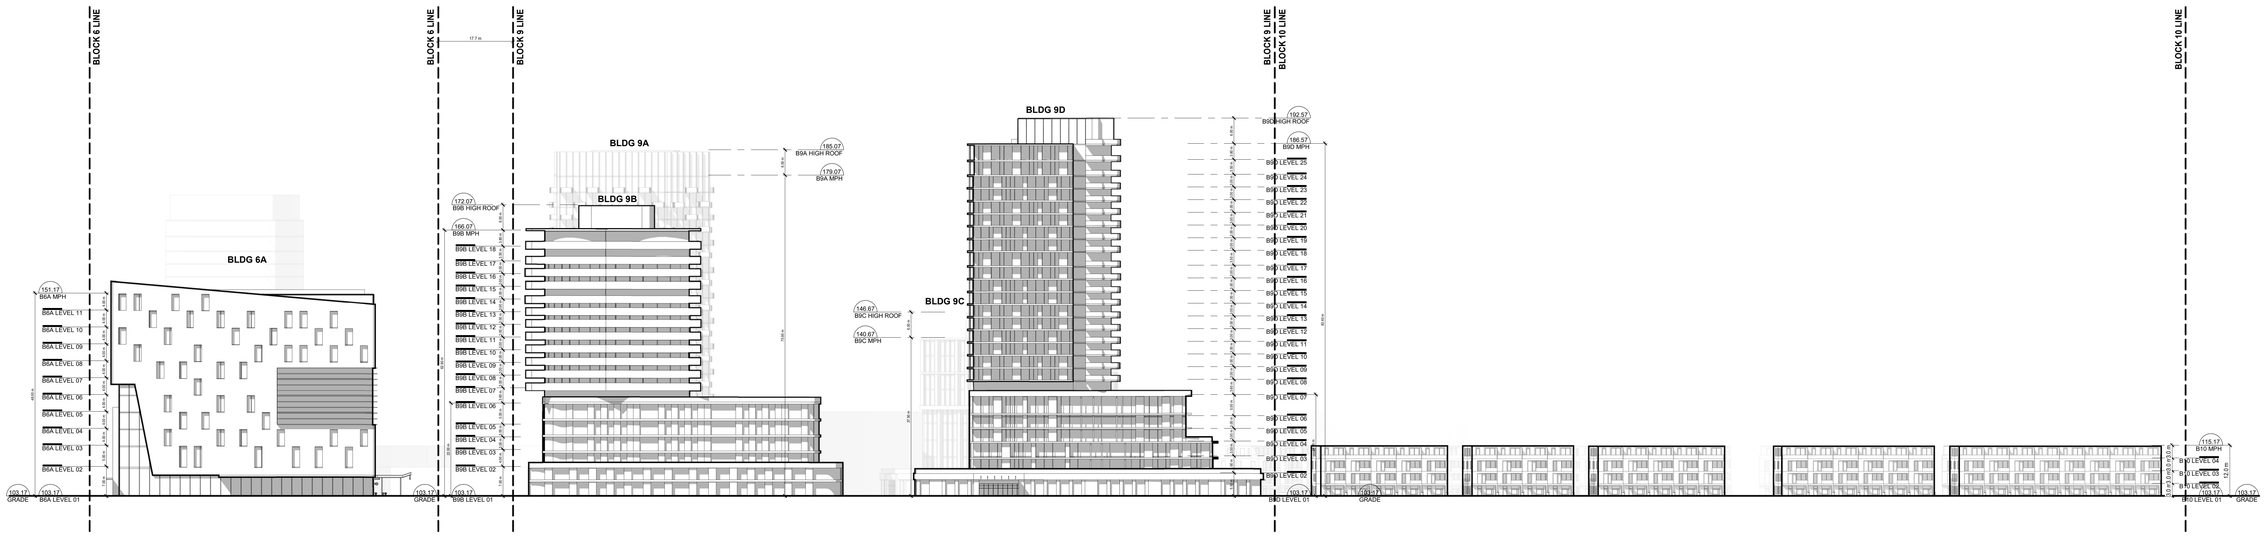


2 / A2.08 NORTH ELEVATION - BLOCKS 6 9 10
1 : 500

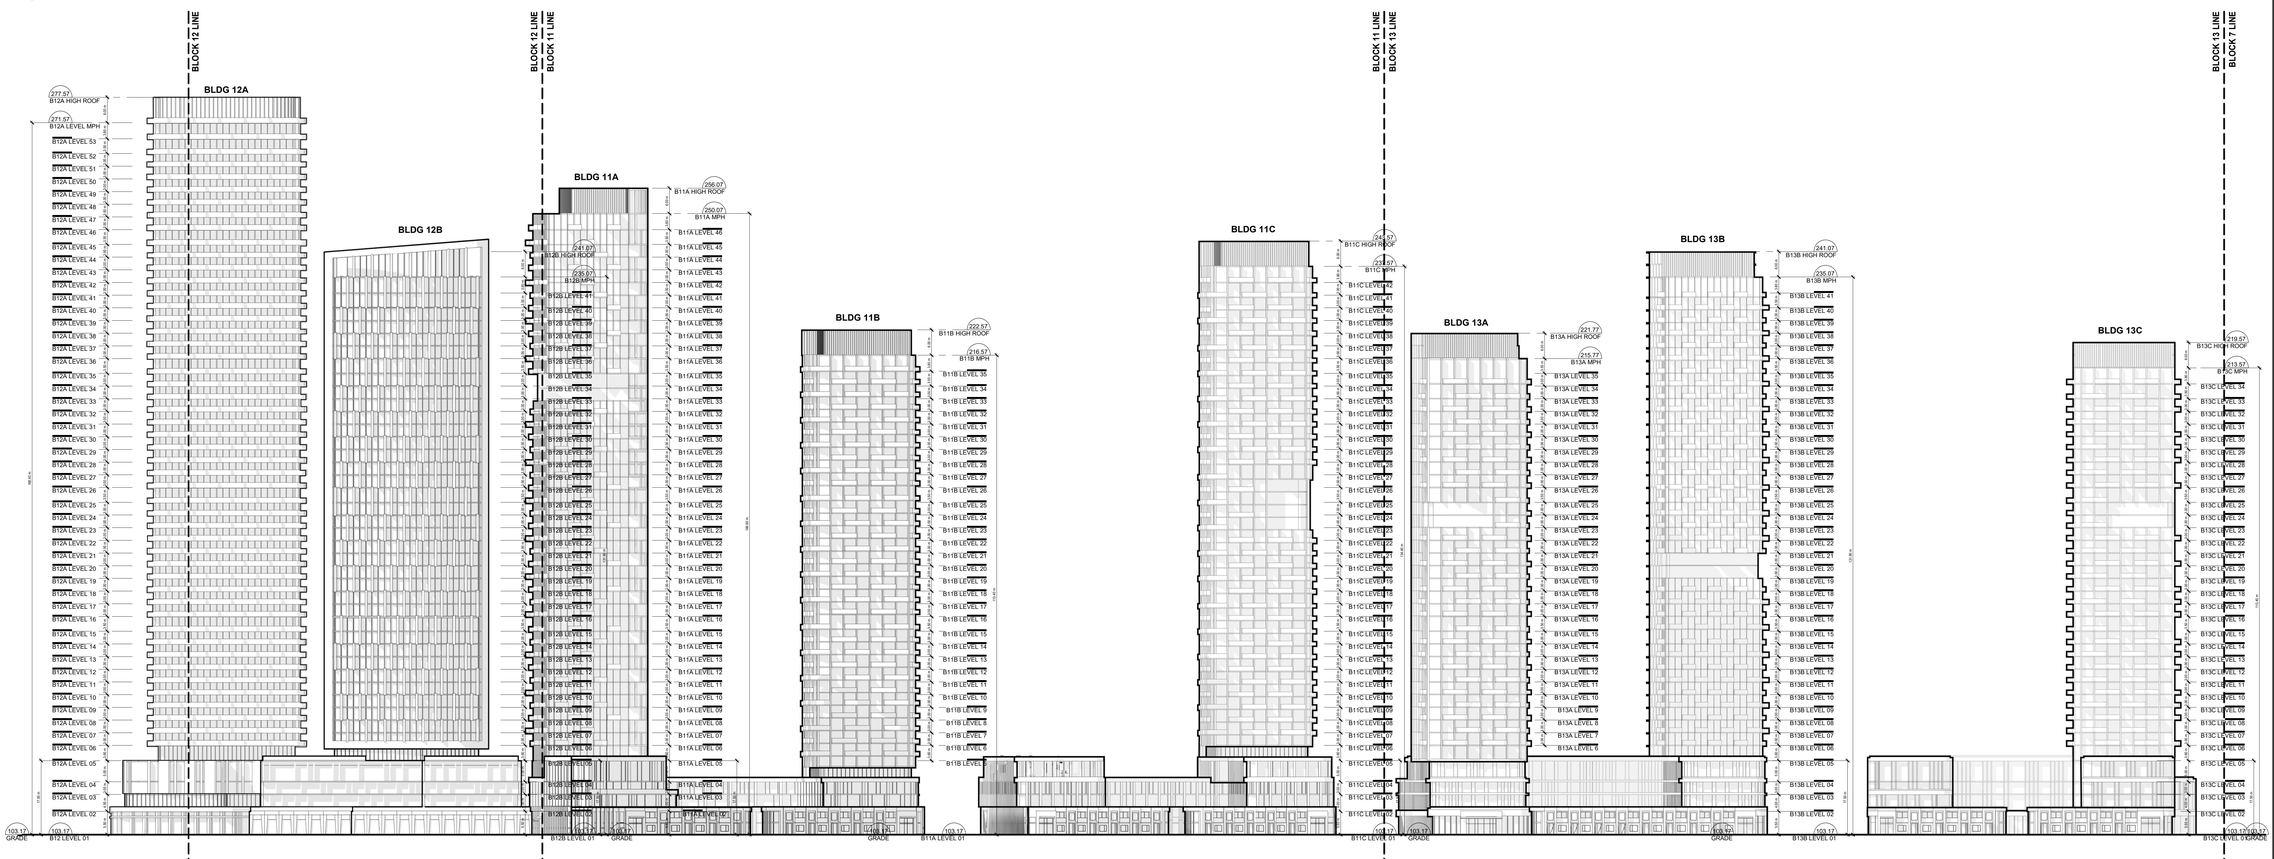


1 / A2.08 SOUTH ELEVATION - BLOCKS 11 12 13
1 : 500

| | | |
|---|---|---|
| 2 | ISSUED FOR OPA/ZBA | 2026-02-27 |
| 1 | ISSUED FOR OPA SETTLEMENT | 2024-08-09 |

| Revision | Date |
|---|---|

giannone petricone associates
Giannone Petricone Associates Inc. Architects
96 Spadina Avenue, Suite 900, Toronto, ON Canada M5V 2J6
T 416.591.7788 F 416.591.1293 E-mail@gpaia.com

1200 KING ROAD

1200 King Road, Burlington, ON

SHEET TITLE


SITE AND BUILDING ELEVATIONS

| | |
|---|---|
| DRAWN BY: | Author |
| CHECKED BY: | Checker |
| PROJECT START DATE: | 02/22/24 |
| PROJECT NO.: | 23117 |


SHEET NUMBER


A2.08

PLOT DATE: 2026-02-27 2:51:40 PM

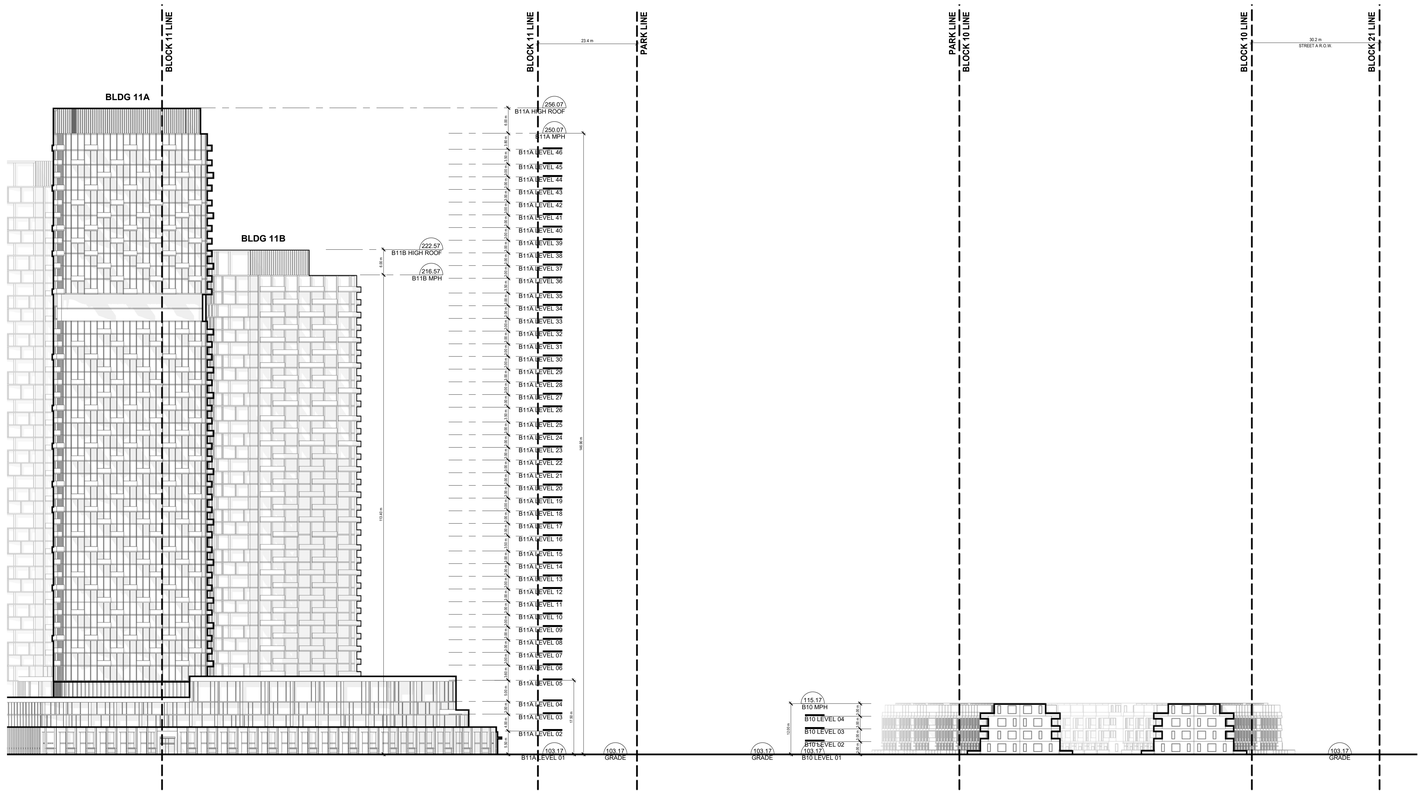



4 WEST ELEVATION - BLOCKS 10 11
A2.09 1 : 500

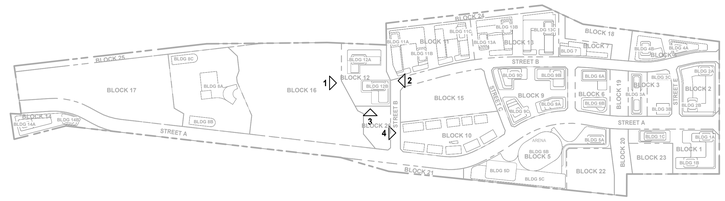


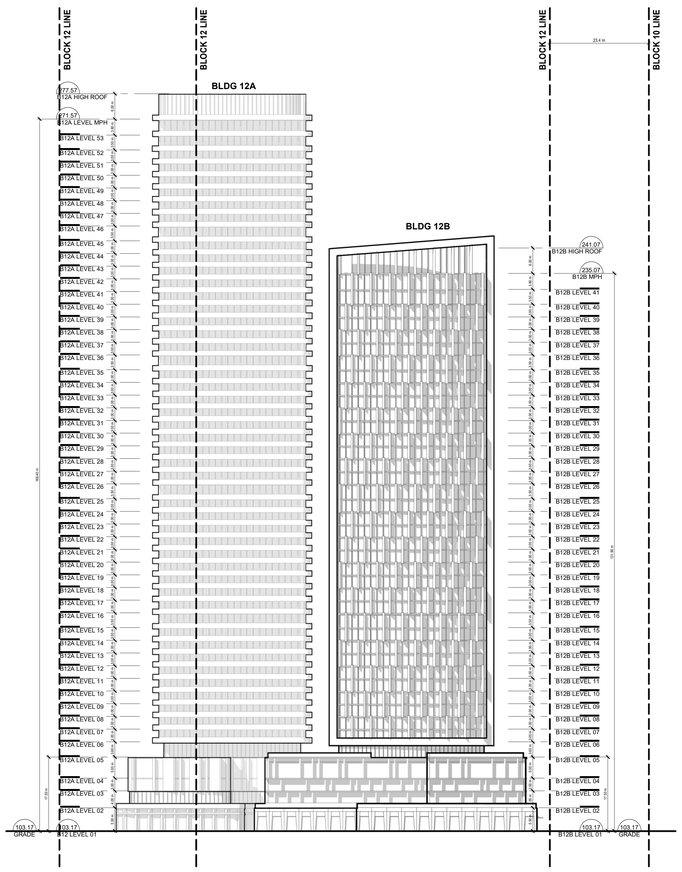
3 SOUTH ELEVATION - BLOCK 12
A2.09 1 : 500

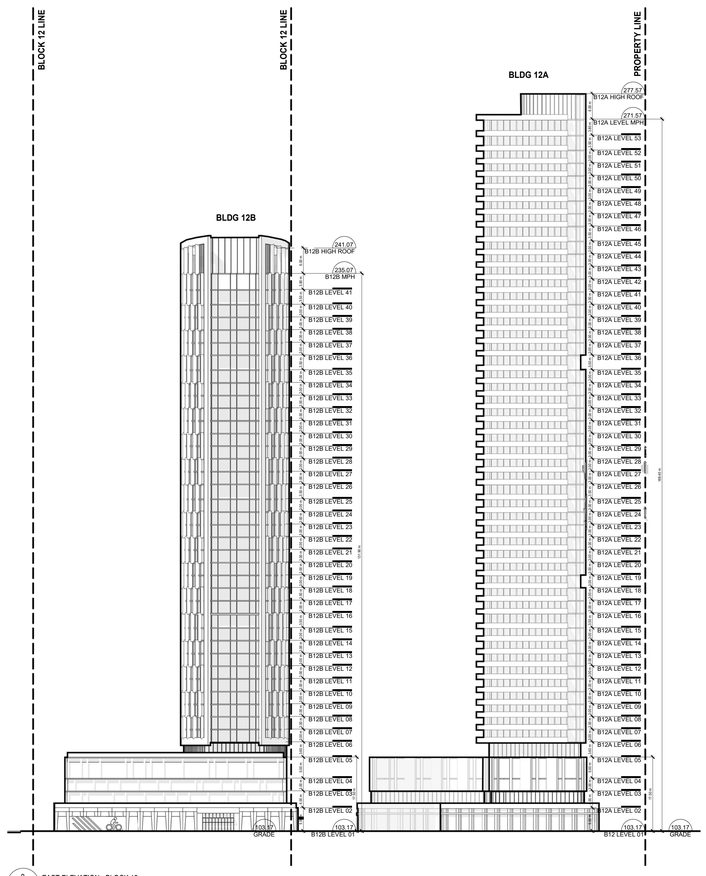


2 EAST ELEVATION - BLOCK 12
A2.09 1 : 500

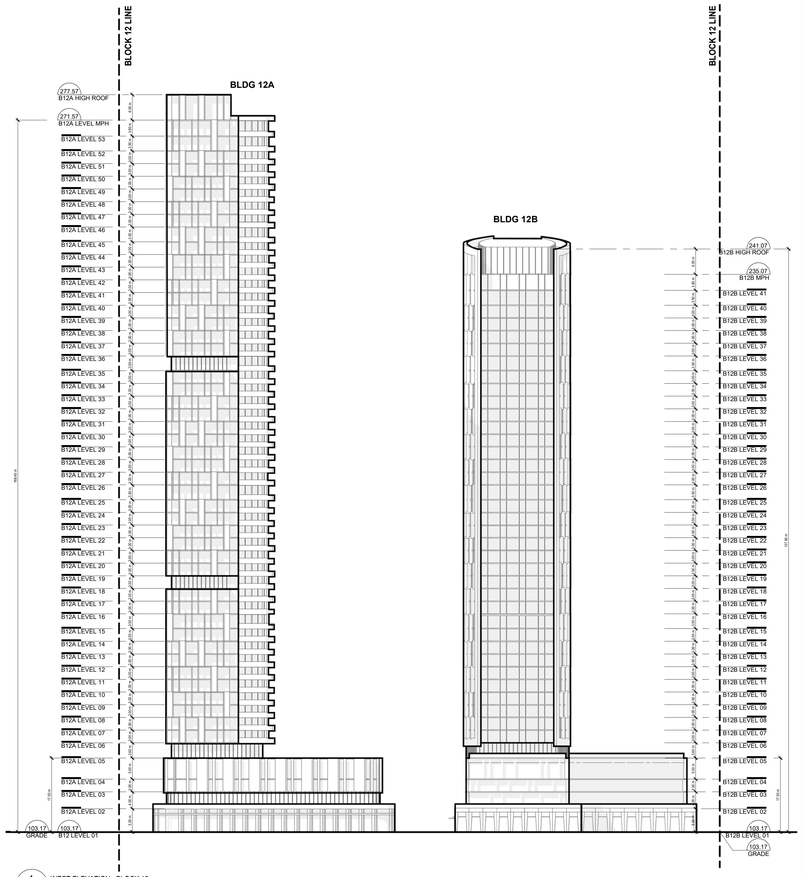


1 WEST ELEVATION - BLOCK 12
A2.09 1 : 500

All drawings, specifications, related documents and design are the copyright property of the architect and must be returned upon request. Reproduction of the drawings, specifications, related documents and design in whole or in part is strictly forbidden without the architect's written permission.

| Revision | Date |
|---|---|

**NOT FOR CONSTRUCTION**

| Revision | Date |
|---|---|
| 2 ISSUED FOR OPA/ZBA | 2026-02-27 |
| 1 ISSUED FOR OPA SETTLEMENT | 2024-08-09 |

giannone petricone associates
Giannone Petricone Associates Inc. Architects
96 Spadina Avenue, Suite 900, Toronto, ON Canada M5V 2J6,
T 416.591.7788 F 416.591.1293 E-mail@gpaia.com

1200 KING ROAD

1200 King Road, Burlington, ON


SHEET TITLE


SITE AND BUILDING ELEVATIONS

| | |
|---|---|
| DRAWN By: | Author |
| CHECKED BY: | Checker |
| PROJECT START DATE: | 02/22/24 |
| PROJECT NO.: | 23117 |
| SHEET NUMBER | |


A2.09

PLOT DATE: 2026-02-27 2:51:54 PM

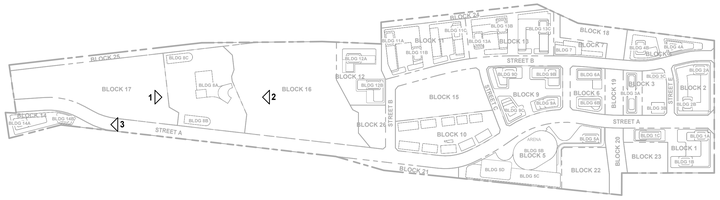


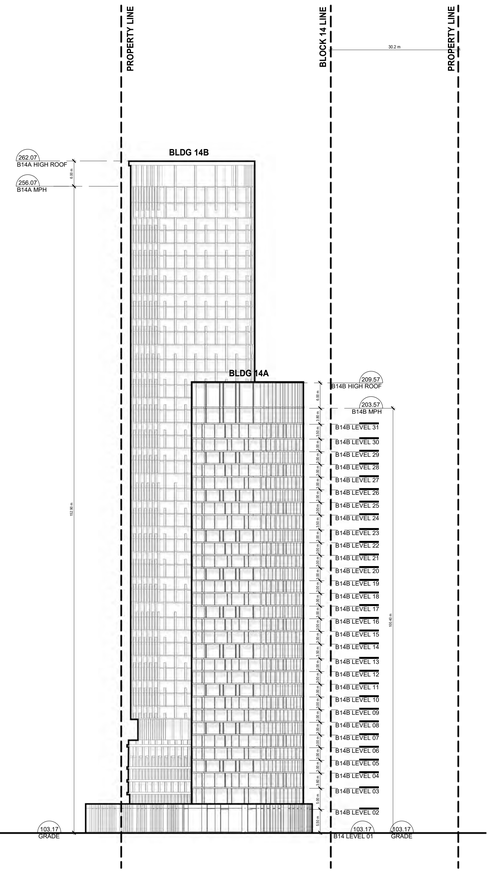
3 EAST ELEVATION - BLOCK 14
A2.10 1 : 500

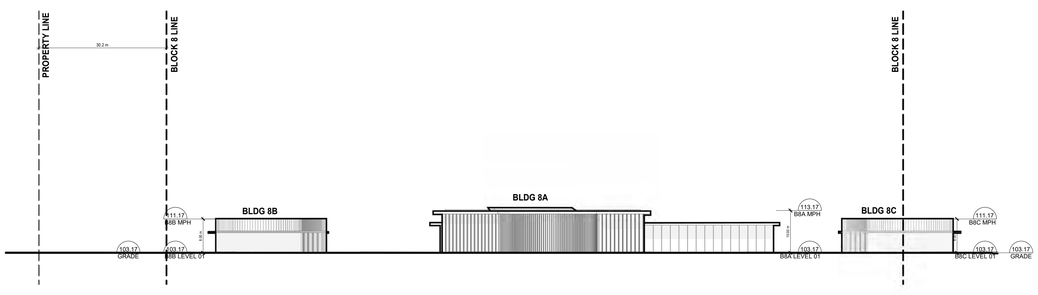


2 EAST ELEVATION - BLOCK 8
A2.10 1 : 500

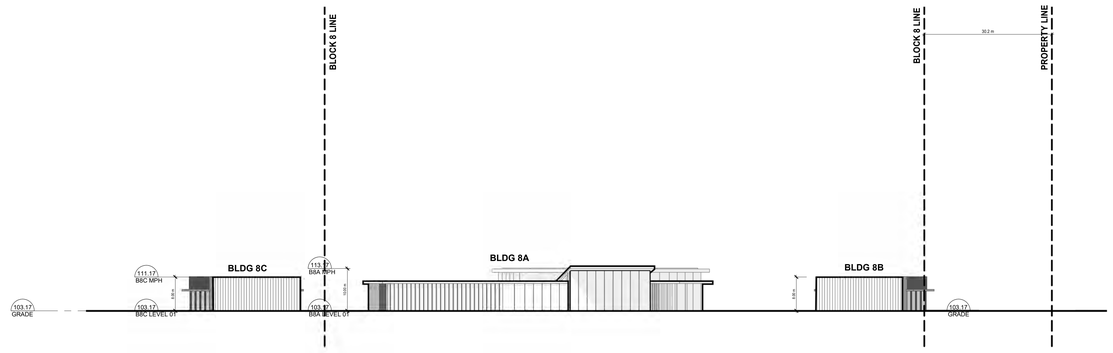


1 WEST ELEVATION - BLOCK 8
A2.10 1 : 500

All drawings, specifications, related documents and design are the copyright property of the architect and must be returned upon request. Reproduction of the drawings, specifications, related documents and design in whole or in part is strictly forbidden without the architect's written permission.

| Revision | Date |
|---|---|

**NOT FOR CONSTRUCTION**

| | | |
|---|---|---|
| 2 | ISSUED FOR OPA/ZBA | 2026-02-27 |
| 1 | ISSUED FOR OPA SETTLEMENT | 2024-08-09 |

| Revision | Date |
|---|---|

giannone petricone associates
Giannone Petricone Associates Inc. Architects
96 Spadina Avenue, Suite 900, Toronto, ON Canada M5V 2J6.
T 416.591.7788 F 416.591.1293 E-mail@gpaia.com

1200 KING ROAD

1200 King Road, Burlington, ON

SHEET TITLE


SITE AND BUILDING ELEVATIONS

| | |
|---|---|
| DRAWN BY: | Author |
| CHECKED BY: | Checker |
| PROJECT START DATE: | 02/22/24 |
| PROJECT NO.: | 23117 |


SHEET NUMBER


A2.10

PLOT DATE: 2026-02-27 3:49:45 PM

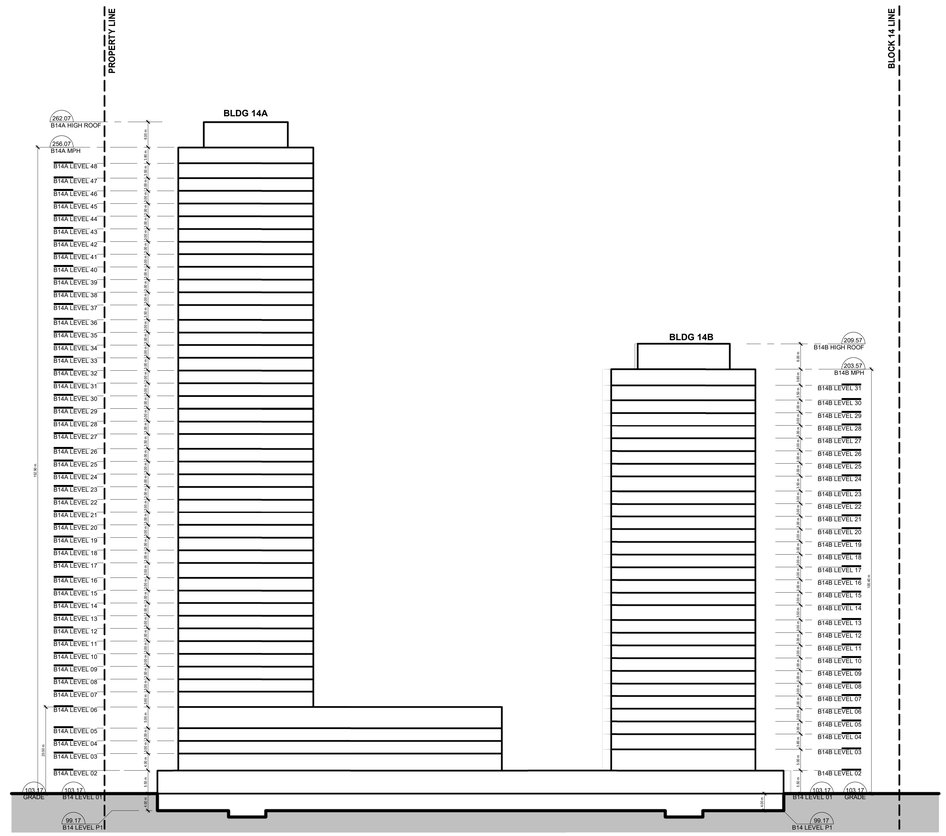



3 EAST-WEST SECTION THROUGH BLOCK 14
A3.01 1 : 500

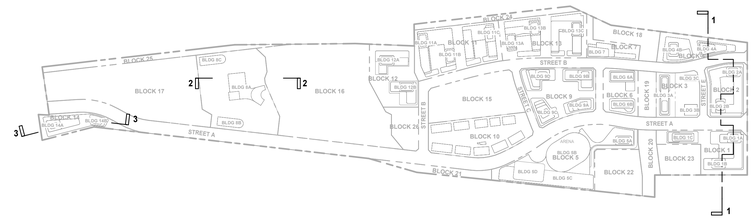

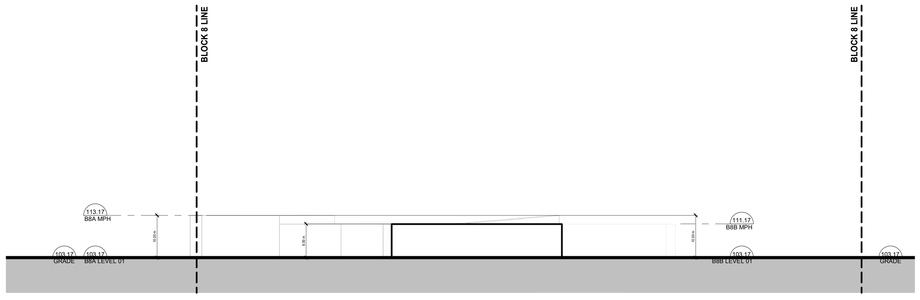
2 EAST-WEST SECTION THROUGH BLOCK 8
A3.01 1 : 500

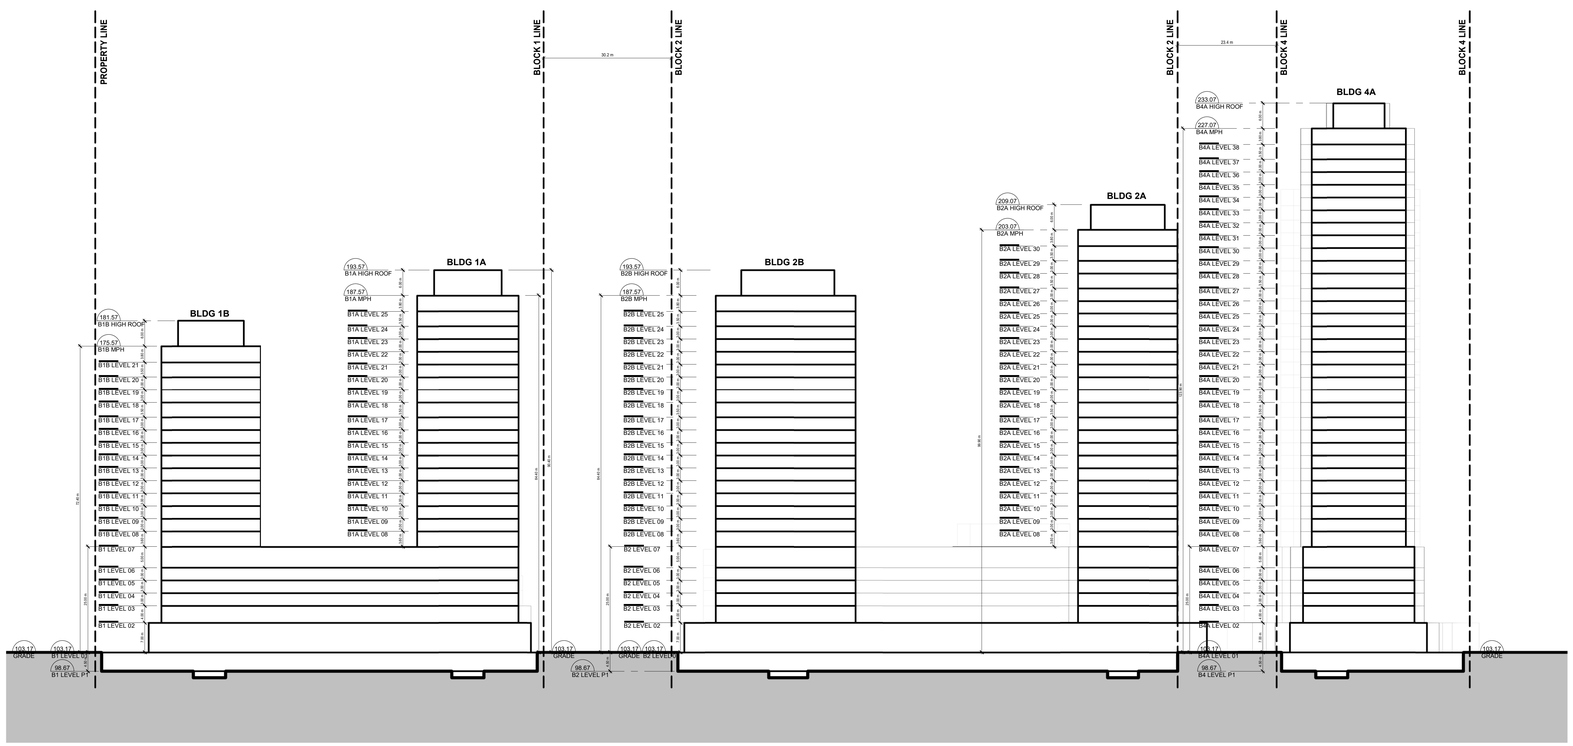


1 NORTH-SOUTH SECTION THROUGH BLOCKS 1 2 4
A3.01 1 : 500

All drawings, specifications, related documents and design are the copyright property of the architect and must be returned upon request. Reproduction of the drawings, specifications, related documents and design in whole or in part is strictly forbidden without the architect's written permission.

| Revision | Date |
|---|---|

NOT FOR CONSTRUCTION

| | | |
|---|---|---|
| 2 | ISSUED FOR OPA/ZBA | 2026-02-27 |
| 1 | ISSUED FOR OPA SETTLEMENT | 2024-06-09 |

| Revision | Date |
|---|---|

giannone petricone associates
Giannone Petricone Associates Inc. Architects
96 Spadina Avenue, Suite 900, Toronto, ON Canada M5V 2J6,
T 416.591.7788 F 416.591.1293 E-mail@gpaia.com

# 1200 KING ROAD

1200 King Road, Burlington, ON

SHEET TITLE

## SITE AND BUILDING SECTIONS

| | |
|---|---|
| DRAWN BY: | Author |
| CHECKED BY: | Checker |
| PROJECT START DATE: | 02/23/24 |
| PROJECT NO.: | 23117 |
| SHEET NUMBER | |


A3.01


PLOT DATE: 2026-02-27 2:52:25 PM

All drawings, specifications, related documents and design are the copyright property of the architect and must be returned upon request. Reproduction of the drawings, specifications, related documents and design in whole or in part is strictly forbidden without the architect's written permission.

| Revision | Date |
|---|---|

**NOT FOR CONSTRUCTION**

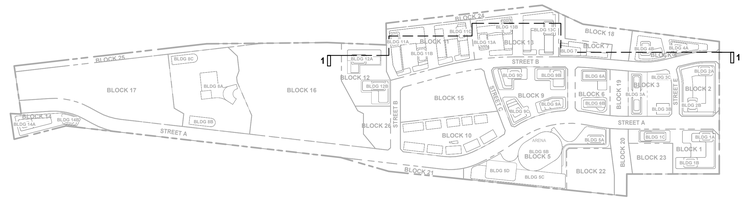

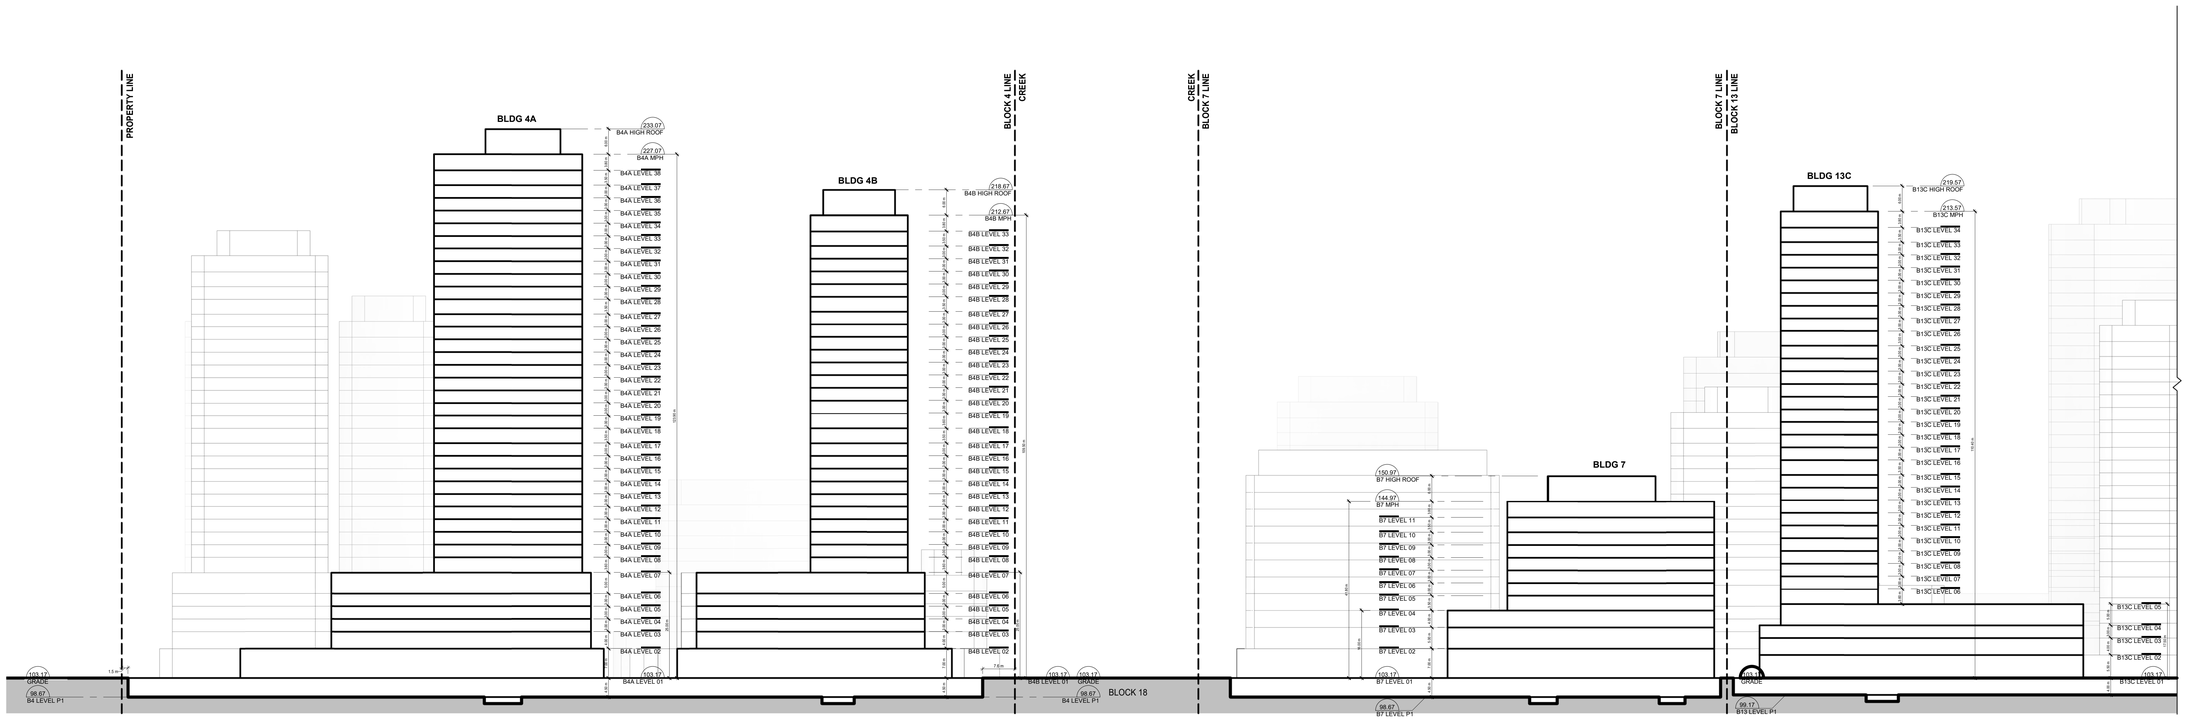
1 / A3.02 EAST-WEST SECTION THROUGH BLOCKS 4 7 13
1 : 500

| | |
|---|---|
| 2 | ISSUED FOR OPA/ZBA 2026-02-27 |
| 1 | ISSUED FOR OPA SETTLEMENT 2024-09-09 |

| Revision | Date |
|---|---|

giannone petricone associates
Giannone Petricone Associates Inc. Architects
96 Spadina Avenue, Suite 900, Toronto, ON Canada M5V 2J6
T 416.591.7788 F 416.591.1293 E-mail@gpaia.com

1200 KING ROAD

1200 King Road, Burlington, ON

SHEET TITLE

SITE AND BUILDING SECTIONS


| | |
|---|---|
| DRAWN BY: | Author |
| CHECKED BY: | Checker |
| PROJECT START DATE: | 02/23/24 |
| PROJECT NO.: | 23117 |
| SHEET NUMBER | |


A3.02

PLOT DATE: 2026-02-27 2:52:48 PM

All drawings, specifications, related documents and design are the copyright property of the architect and must be returned upon request. Reproduction of the drawings, specifications, related documents and design in whole or in part is strictly forbidden without the architect's written permission.

| Revision | Date |
|---|---|

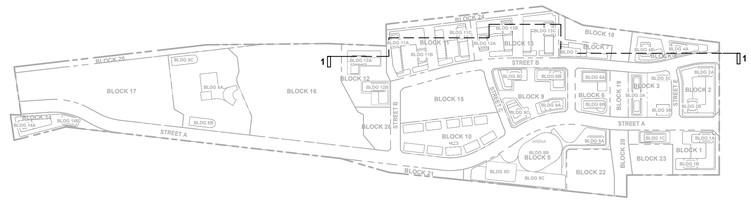

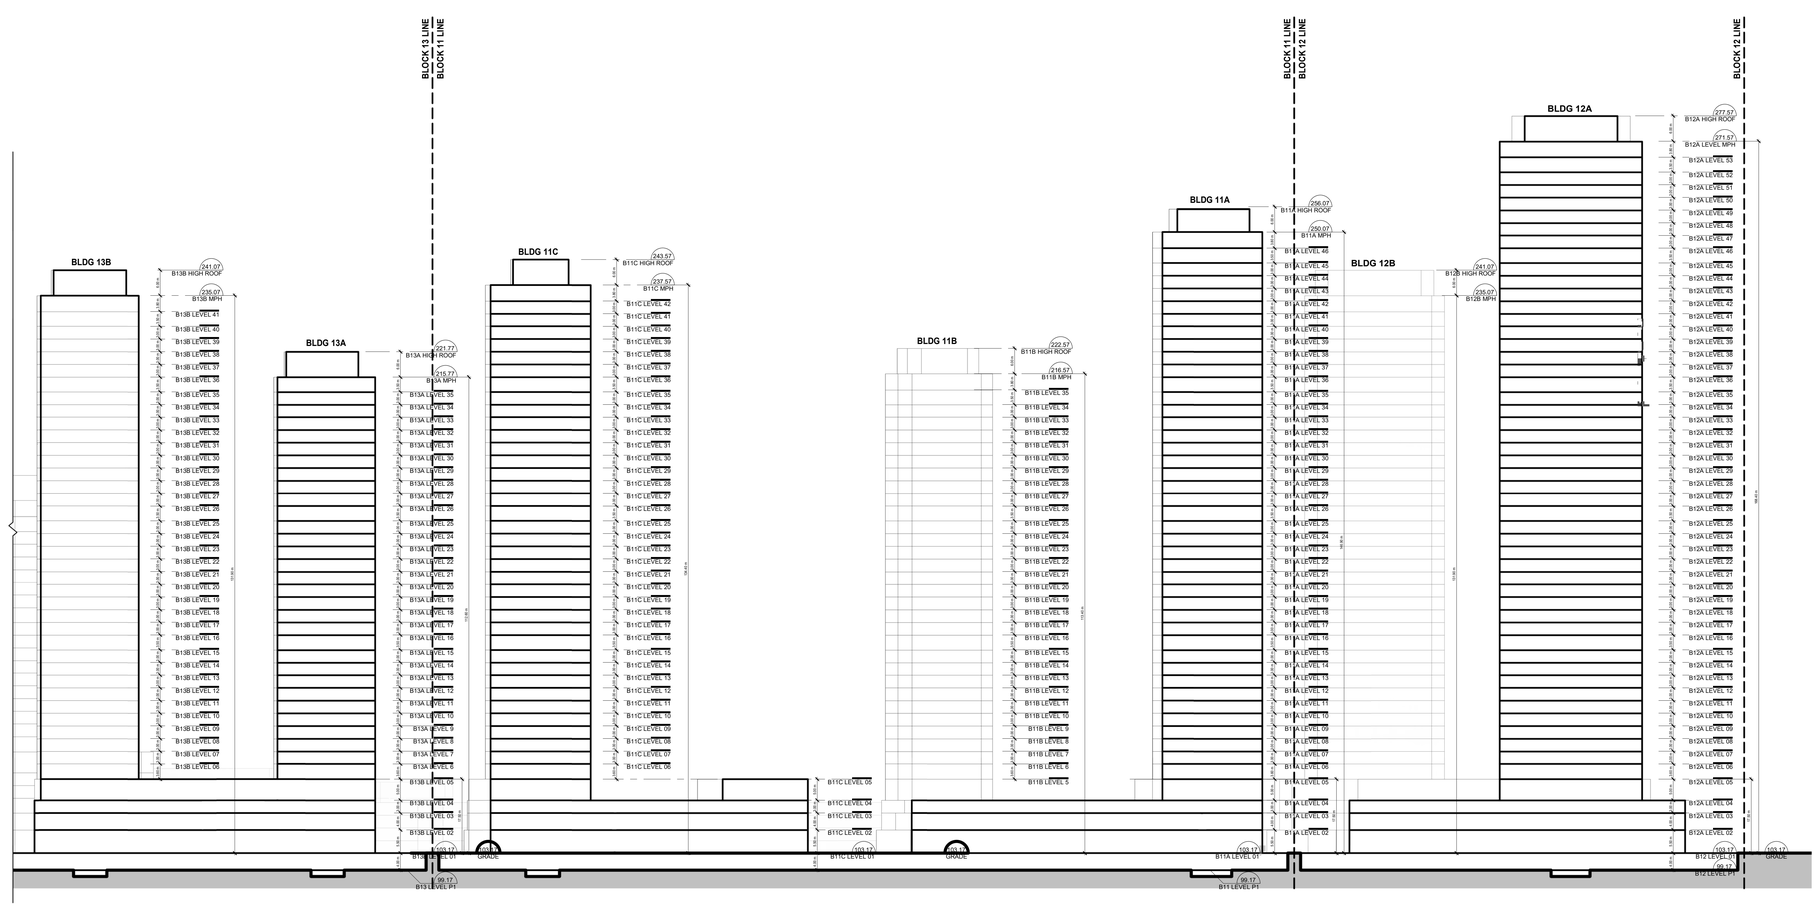
1 / A3.03 EAST-WEST SECTION THROUGH BLOCKS 11 12 13

1 : 500

**NOT FOR CONSTRUCTION**

| Revision | Date |
|---|---|
| 2 ISSUED FOR OPA/ZBA | 2026-02-27 |
| 1 ISSUED FOR OPA SETTLEMENT | 2024-08-09 |

giannone petricone associates
Giannone Petricone Associates Inc. Architects
96 Spadina Avenue, Suite 900, Toronto, ON Canada M5V 2J6,
T 416.591.7788 F 416.591.1293 E-mail@gpaa.com

1200 KING ROAD

1200 King Road, Burlington, ON

SHEET TITLE


SITE AND BUILDING SECTIONS


| | |
|---|---|
| DRAWN BY: | Author |
| CHECKED BY: | Checker |
| PROJECT START DATE: | 02/23/24 |
| PROJECT NO.: | 23117 |
| SHEET NUMBER | A3.03 |

PLOT DATE: 2026-02-27 3:06:56 PM


All drawings, specifications, related documents and design are the copyright property of the architect and must be returned upon request. Reproduction of the drawings, specifications, related documents and design in whole or in part is strictly forbidden without the architect's written permission.

| Revision | Date |
|---|---|

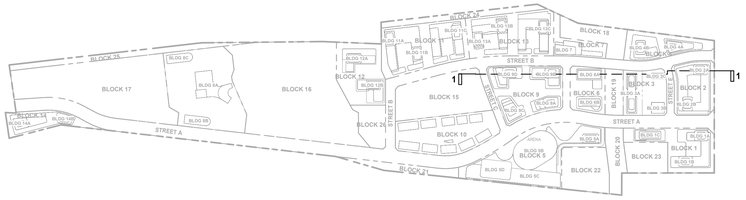

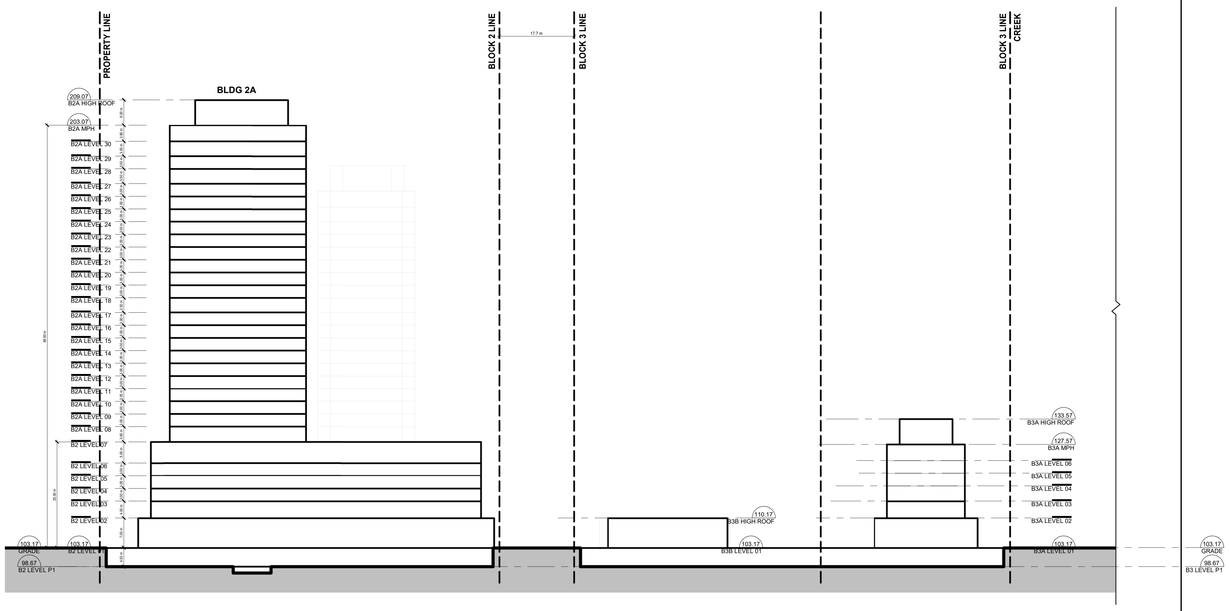
2 / A3.04 EAST-WEST SECTION THROUGH BLOCKS 2 3
1 : 500

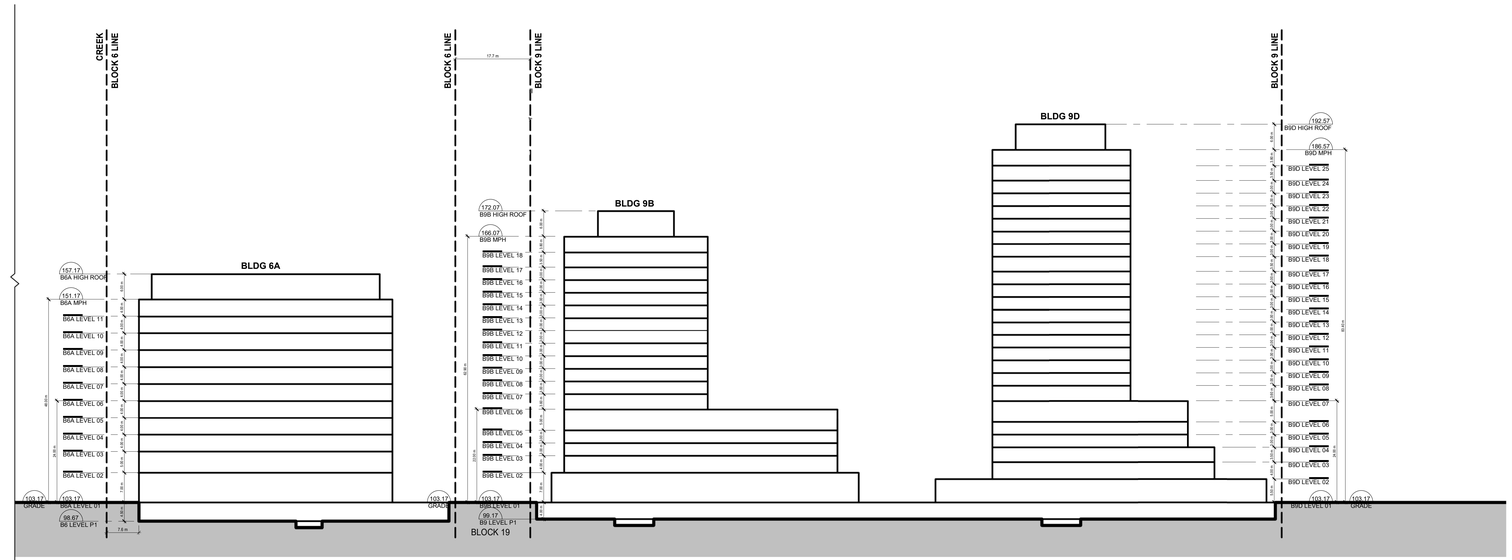


1 / A3.04 EAST-WEST SECTION THROUGH BLOCKS 6 9
1 : 500

**NOT FOR CONSTRUCTION**

| Revision | Date |
|---|---|
| 2 ISSUED FOR OPA/ZBA | 2026-02-27 |
| 1 ISSUED FOR OPA SETTLEMENT | 2024-08-09 |

giannone petricone associates
Giannone Petricone Associates Inc. Architects
96 Spadina Avenue, Suite 900, Toronto, ON Canada M5V 2J6,
T 416.591.7788 F 416.591.1293 E mail@gpaa.com

1200 KING ROAD

1200 King Road, Burlington, ON

SHEET TITLE

SITE AND BUILDING SECTIONS


| | |
|---|---|
| DRAWN BY: | Author |
| CHECKED BY: | Checker |
| PROJECT START DATE: | 02/23/24 |
| PROJECT NO.: | 23117 |
| SHEET NUMBER | A3.04 |


PLOT DATE: 2026-02-27 2:53:13 PM

All drawings, specifications, related documents and design are the copyright property of the architect and must be returned upon request. Reproduction of the drawings, specifications, related documents and design in whole or in part is strictly forbidden without the architect's written permission.


| Revision | Date |
|---|---|

**NOT FOR CONSTRUCTION**

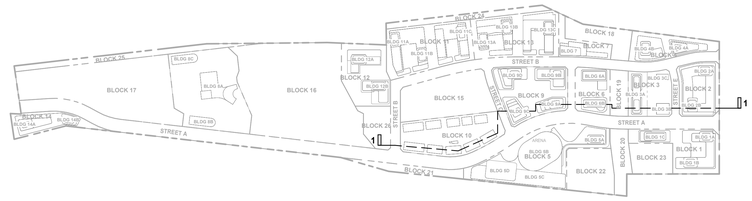

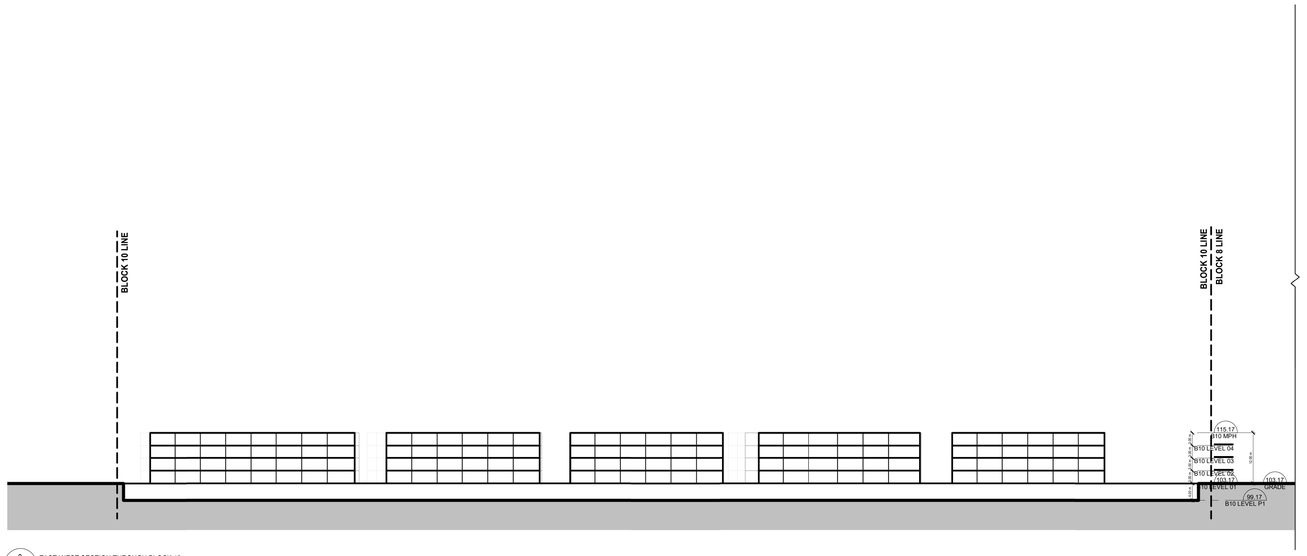
2 / A3.05 EAST-WEST SECTION THROUGH BLOCK 10
1 : 500

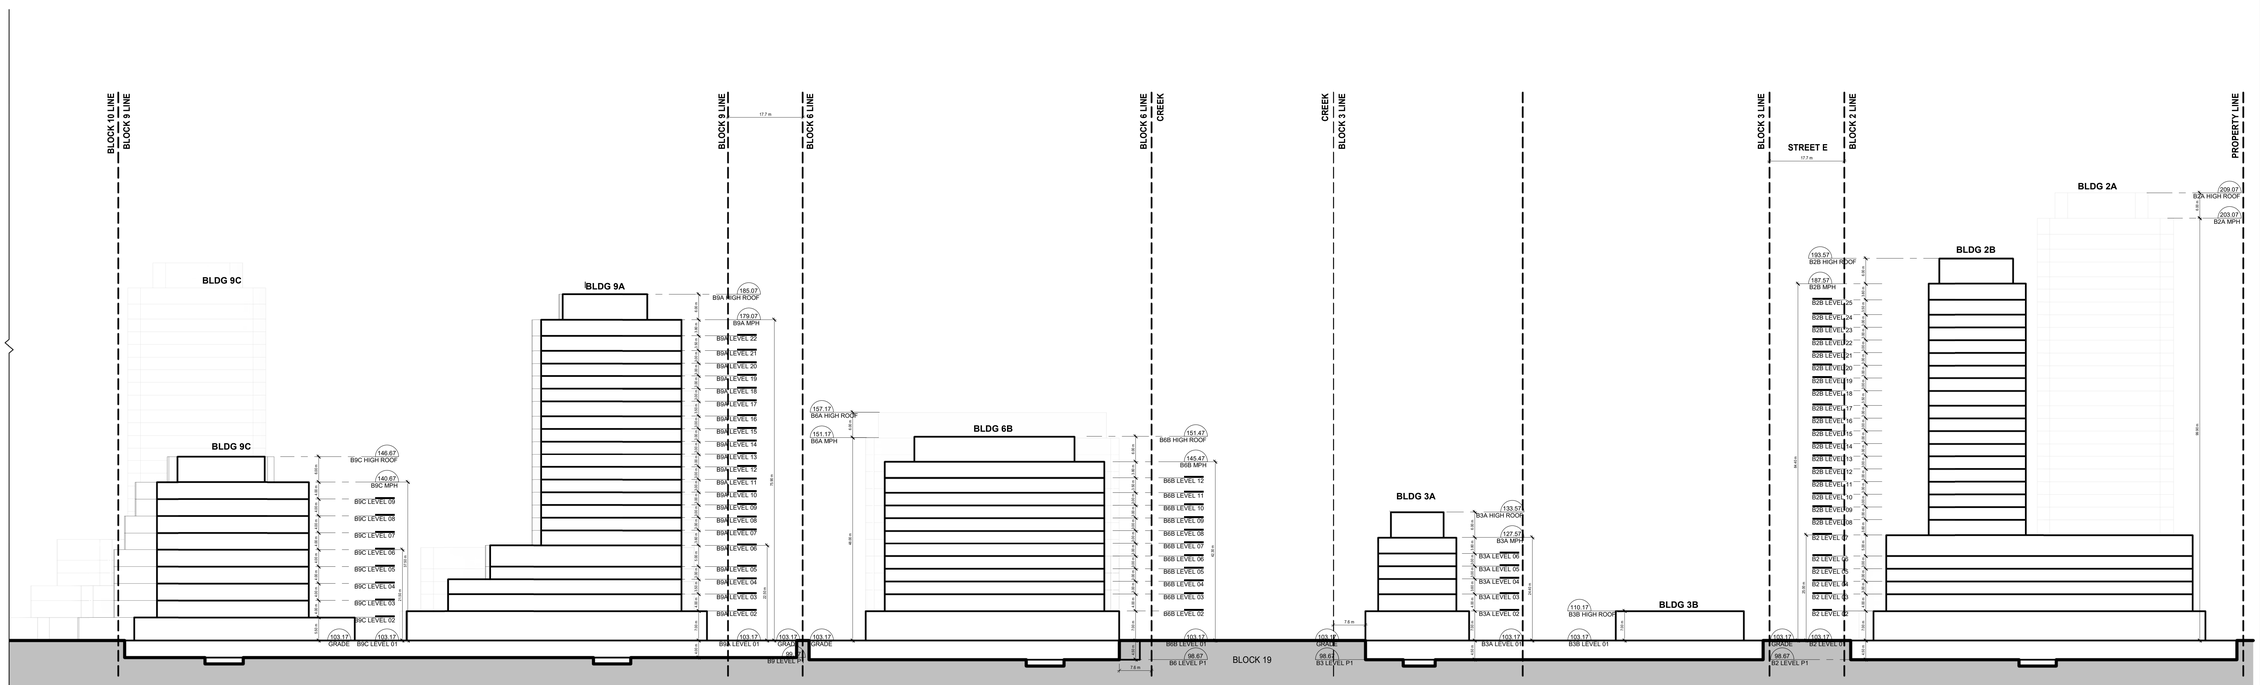


1 / A3.05 EAST-WEST SECTION THROUGH BLOCKS 2 3 6 9
1 : 500

| | |
|---|---|
| 2 | ISSUED FOR OPA/ZBA 2026-02-27 |
| 1 | ISSUED FOR OPA SETTLEMENT 2024-08-09 |

| Revision | Date |
|---|---|

giannone petricone associates
Giannone Petricone Associates Inc. Architects
96 Spadina Avenue, Suite 900, Toronto, ON Canada M5V 2J6
T 416.591.7788 F 416.591.1293 E-mail@gpaia.com

1200 KING ROAD

1200 King Road, Burlington, ON

SHEET TITLE

SITE AND BUILDING SECTIONS

| | |
|---|---|
| DRAWN BY: | Author |
| CHECKED BY: | Checker |
| PROJECT START DATE: | 02/26/24 |
| PROJECT NO.: | 23117 |
| SHEET NUMBER | |


A3.05


PLOT DATE: 2026-02-27 2:53:27 PM

All drawings, specifications, related documents and design are the copyright property of the architect and must be returned upon request. Reproduction of the drawings, specifications, related documents and design in whole or in part is strictly forbidden without the architect's written permission.


| Revision | Date |
|---|---|

**NOT FOR CONSTRUCTION**

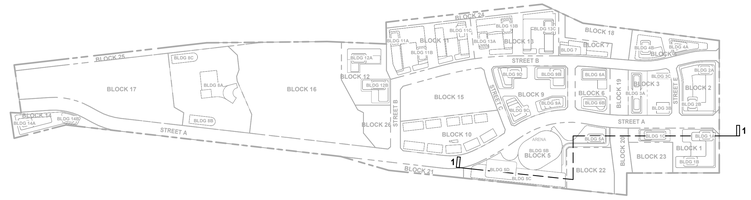

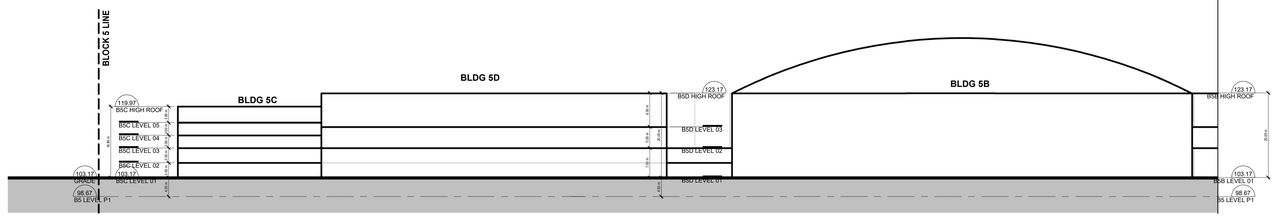
2 EAST-WEST SECTION THROUGH 5C
A3.06 1 : 500

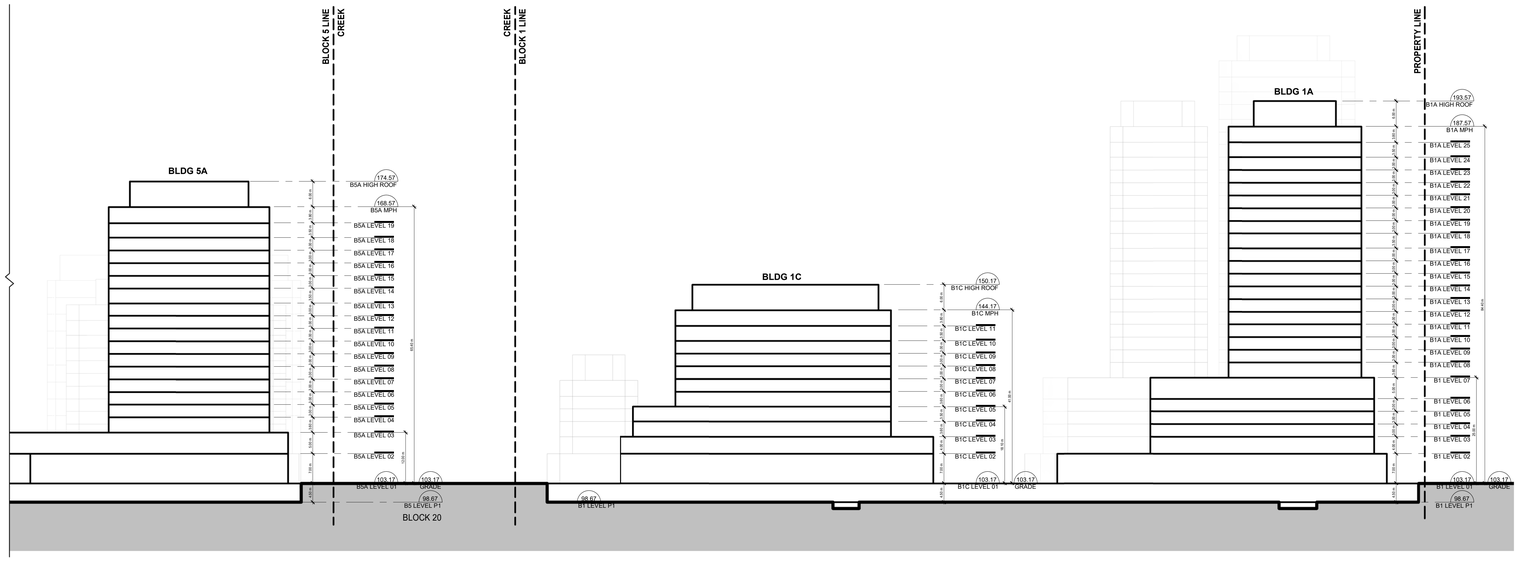


1 EAST-WEST SECTION THROUGH BLOCKS 1 5A
A3.06 1 : 500

| | | |
|---|---|---|
| 2 | ISSUED FOR OPA/ZBA | 2026-02-27 |
| 1 | ISSUED FOR OPA SETTLEMENT | 2024-08-09 |

| Revision | Date |
|---|---|

ONTARIO ASSOCIATION OF ARCHITECTS
ANTHONY GIANNONE
4902

giannone petricone associates
Giannone Petricone Associates Inc. Architects
96 Spadina Avenue, Suite 900, Toronto, ON Canada M5V 2J6
T 416.591.7788 F 416.591.1293 E-mail@gpaia.com

# 1200 KING ROAD

1200 King Road, Burlington, ON

SHEET TITLE

## SITE AND BUILDING SECTIONS

| | |
|---|---|
| DRAWN BY: | Author |
| CHECKED BY: | Checker |
| PROJECT START DATE: | 02/26/24 |
| PROJECT NO.: | 23117 |
| SHEET NUMBER | |

**A3.06**

PLOT DATE: 2026-02-27 2:53:41 PM