

P:\P\48247\100\48247-100-C2
MTE FILE PATH:

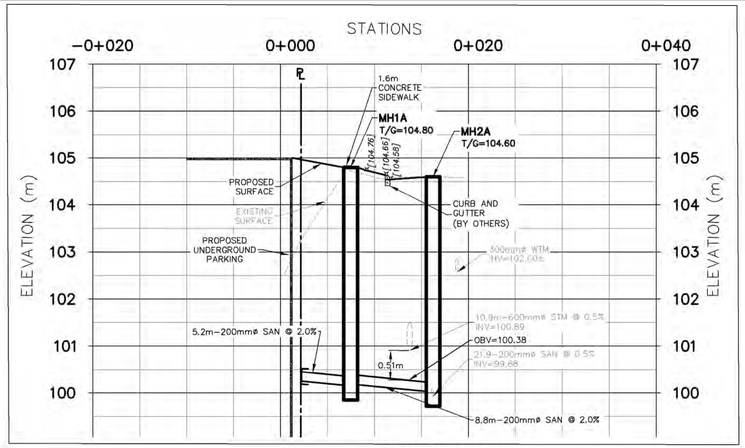


SECTION B–B

SCALE H 1:300
V 1:60

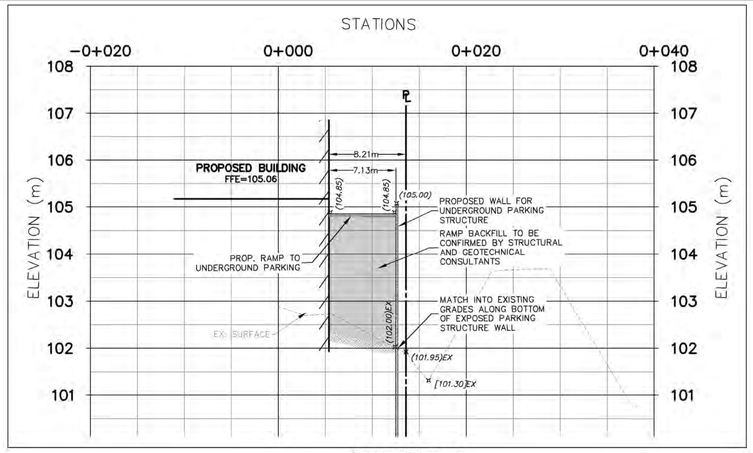


SECTION C–C

SCALE H 1:300
V 1:60

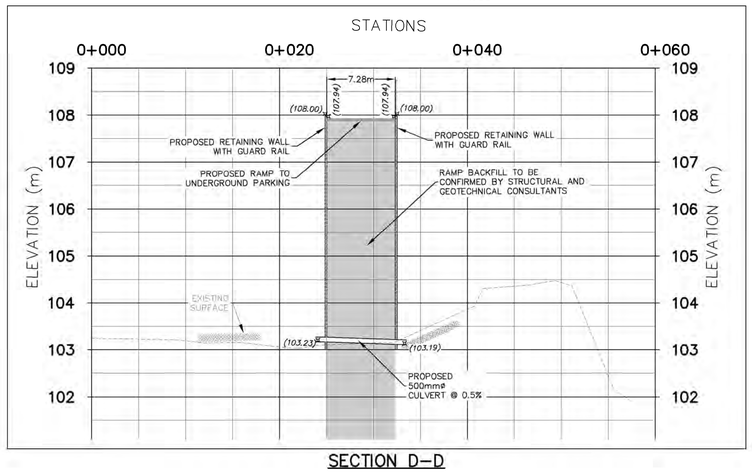


SECTION D–D

SCALE H 1:300
V 1:60

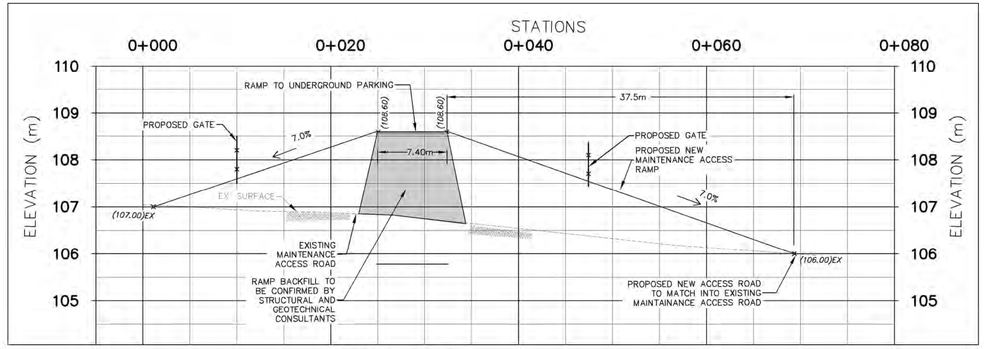


SECTION F–F

SCALE H 1:300
V 1:60

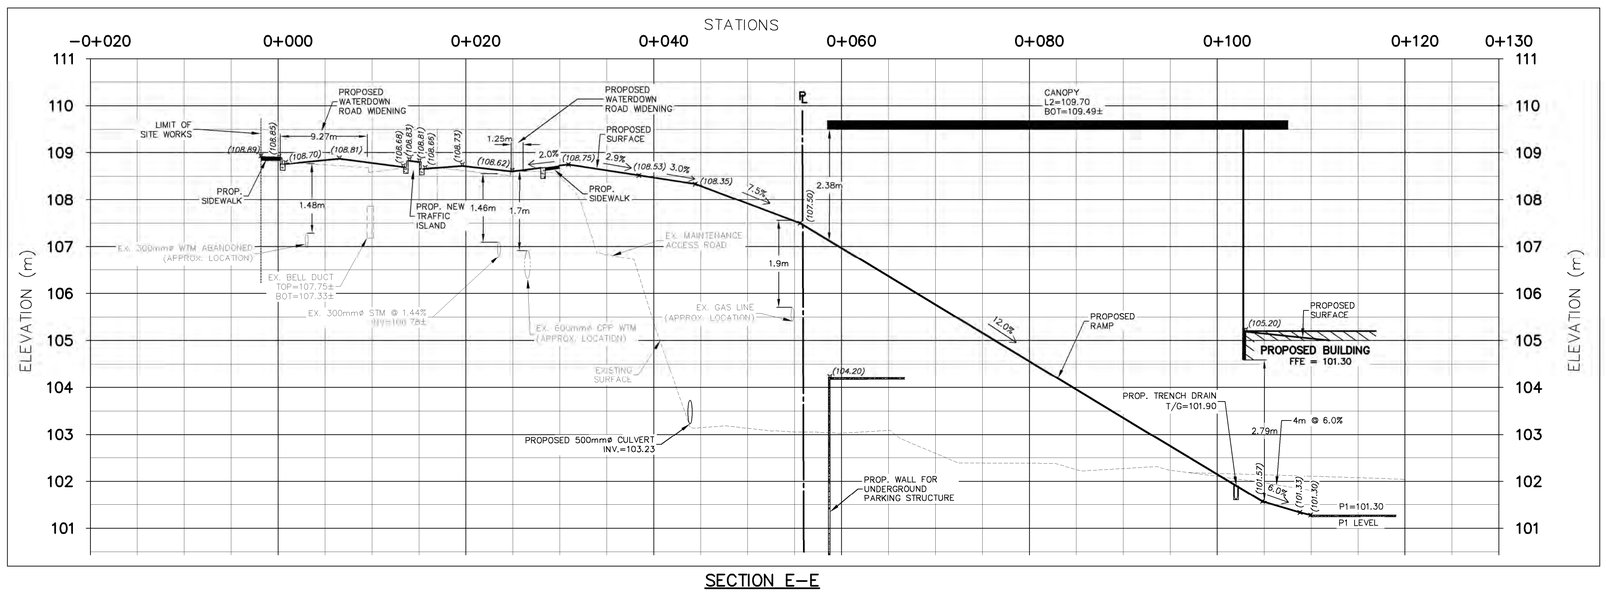

SECTION E–E

SCALE H 1:300
V 1:60

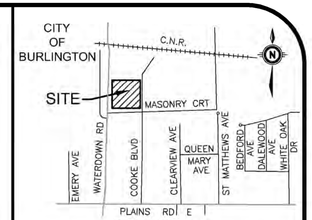

KEY PLAN N.T.S.

GEODETIC BM ELEV. = 100.718m
ELEVATIONS ARE REFERRED TO THE CITY OF BURLINGTON BENCHMARK NO. 0011922u2445.

SITE BENCHMARK ELEV. = m

NOTE TO CONTRACTOR :

DO NOT SCALE DRAWINGS.

CONTRACTORS MUST CHECK AND VERIFY ALL DIMENSIONS AND REPORT ANY DISCREPANCIES TO THE ENGINEER BEFORE PROCEEDING WITH THE WORK.

ALL DRAWINGS REMAIN THE PROPERTY OF THE ENGINEER AND SHALL NOT BE REPRODUCED OR REUSED WITHOUT THE ENGINEER'S WRITTEN PERMISSION.

THE OWNER/ARCHITECT/CONTRACTOR IS ADVISED THAT M.T.E. CONSULTANTS INC. CANNOT CERTIFY ANY COMPONENT OF THE SITE WORKS NOT INSPECTED DURING CONSTRUCTION. IT IS THE RESPONSIBILITY OF THE GENERAL CONTRACTOR TO NOTIFY M.T.E. CONSULTANTS INC. PRIOR TO COMMENCEMENT OF CONSTRUCTION TO ARRANGE FOR INSPECTION.

NOTE:

1. **PROPERTY–LINE IS APPROXIMATE ONLY.**
2. **EXISTING TOPOGRAPHICAL INFORMATION PROVIDED BY J.H.GELBLOOM SURVEYING LIMITED AND R. AVIS SURVEYING INC. COMPLITED ON MARCH 27, 2021.**
3. **INVERTS DENOTED WITH "±" ARE TAKEN FROM AS–RECORDED PLAN AND PROFILE DRAWINGS COMPLETED BY CITY OF BURLINGTON AND URBANTECH WEST AND ARE CONSIDERED APPROXIMATE ONLY. CONTRACTOR TO FIELD VERIFY AND REPORT ANY DISCREPANCIES TO ENGINEER.**
4. **THIS PLAN IS PART OF A SET OF PLANS WHICH COMPRISE OF THE FOLLOWING: C1.1, C2.1, C2.2, C2.3, C2.4, C2.5, C2.6 AND THE FSR AND SWM REPORT.**

No.	REVISION	BY	YYYY-MM-DD
8.			
7.			
6.			
5.			
4.			
3.	RE-ISSUED FOR CITY COMMENTS	GPB	2023-06-16
2.	RE-ISSUED FOR ZBA	GPB	2023-02-17
1.	ISSUED FOR ZBA	GPB	2021-11-22

MTE
Engineers, Scientists, Surveyors
905-639-2552

LICENSED PROFESSIONAL ENGINEER G.P. BERENYI 100058712 2023-06-30 Digital Original PROVINCE OF ONTARIO
48247-100

NOT FOR CONSTRUCTION

CLIENT
ADI DEVELOPMENT (MASONRY INC)
1100 BURLOAK DR SUITE 700 BURLINGTON, ON

PROJECT
1120 COOKE BLVD
THREE MULTI–STOREY BUILDING
1120 COOKE BLVD BURLINGTON, ON

DRAWING
CROSS SECTIONS
PLAN #1

Project Manager: G. BERENYI	Project No.: 48247-100
Design By: EXK	Checked By: GPB
Drawn By: LXQ/DXC	Checked By: LXQ
Surveyed By: OTHERS	Drawing No.: C2.5
Date: Jun.23/21	
Scale: AS SHOWN	Sheet 8 of 9

June 30, 2023 – 11:54:33 AM – Plotted By: Chirag Maniya