

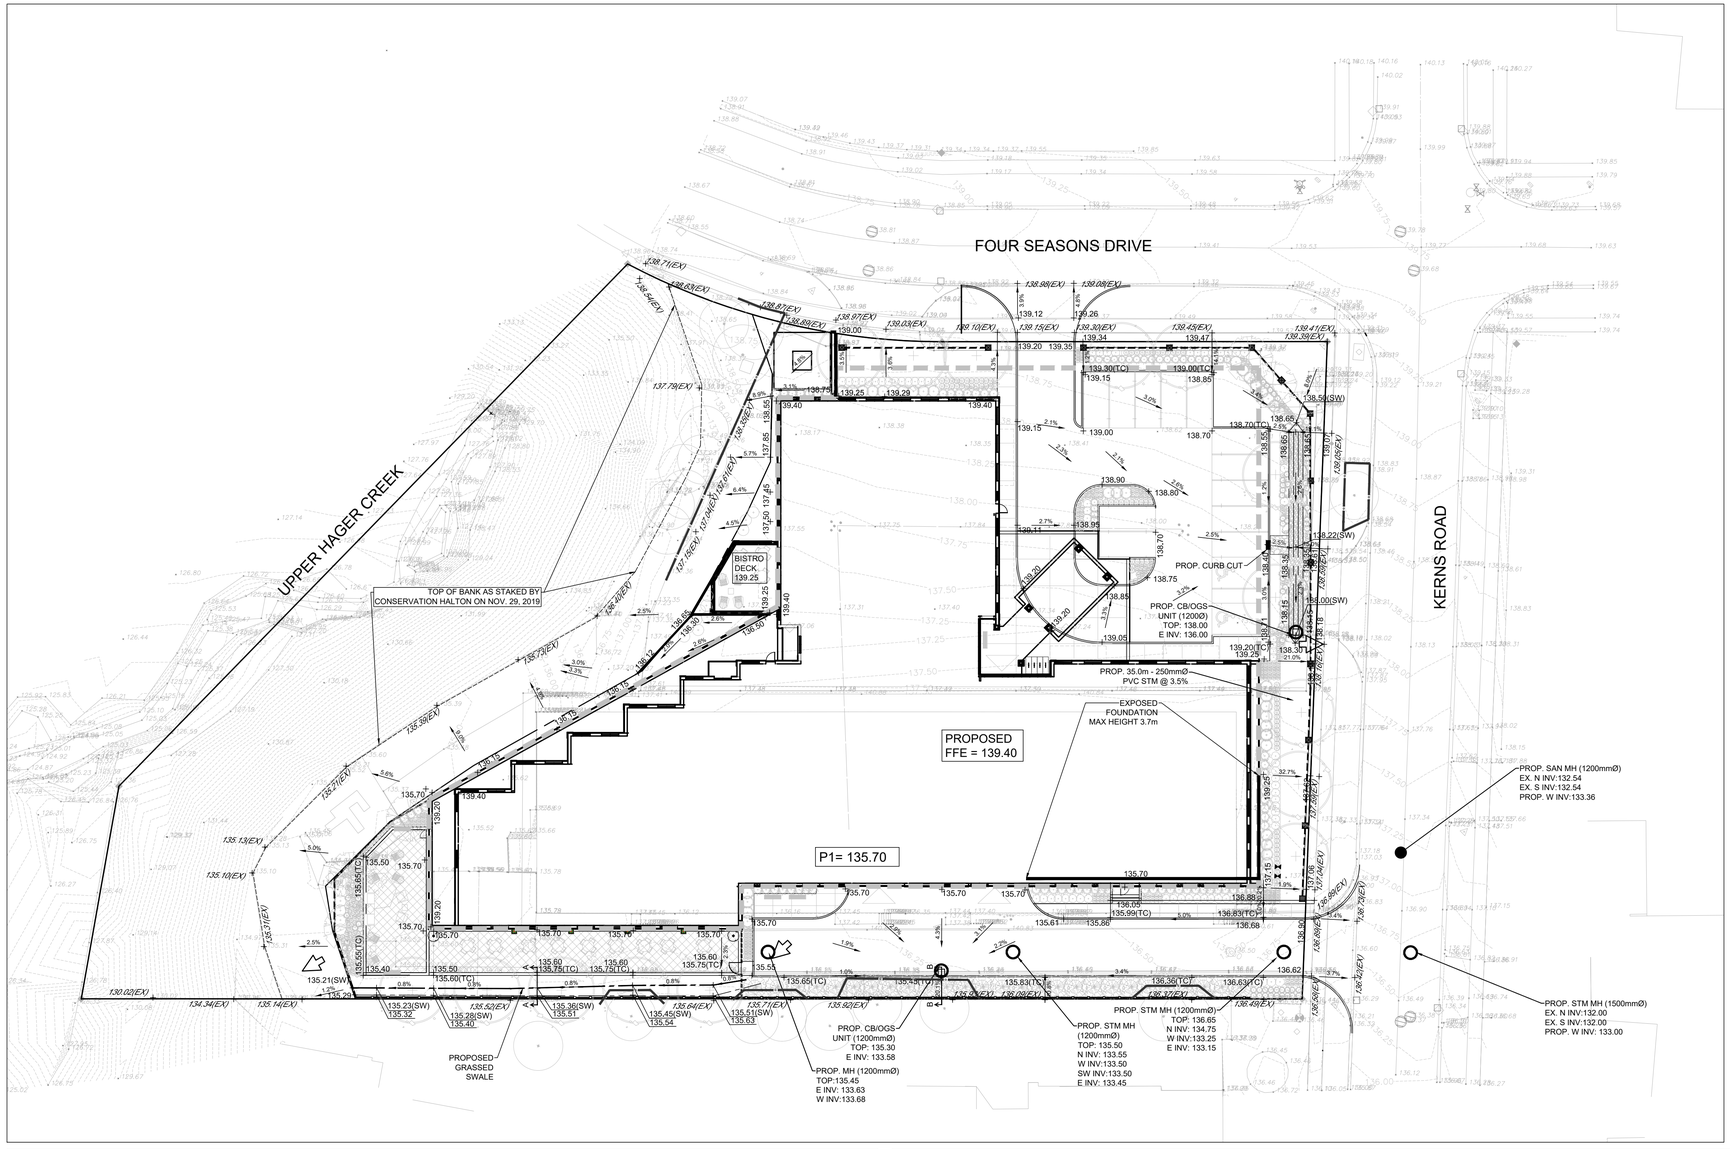


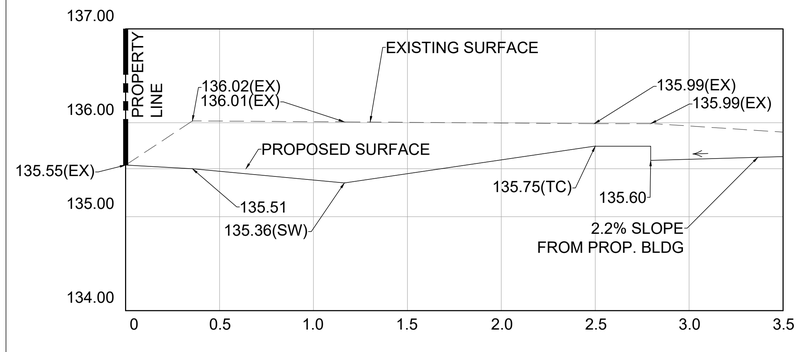

CROSS SECTION A-A
HORZ. SCALE=1:15
VERT. SCALE=1:30

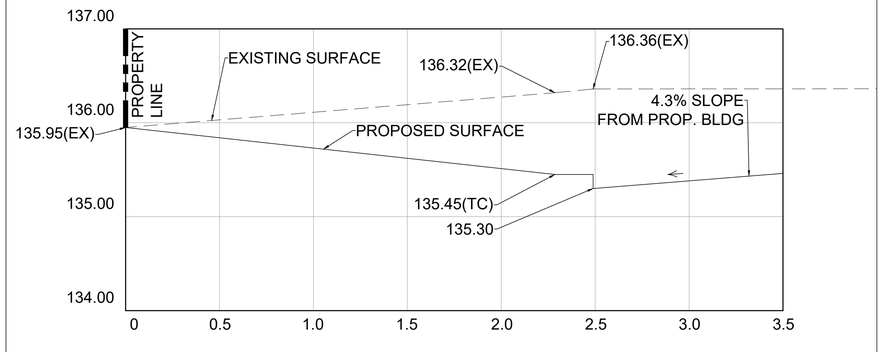

CROSS SECTION B-B
HORZ. SCALE=1:15
VERT. SCALE=1:30

LEGEND

- × 100.00 — PROPOSED PAVEMENT ELEVATION
- × 100.00(EX) — PROPOSED ELEVATION TO MATCH EXISTING ELEVATION
- × 100.00(SW) — PROPOSED SWALE ELEVATION
- × 100.00(TC) — PROPOSED TOP OF CURB ELEVATION
- PROPOSED CATCHBASIN MANHOLE
- EXISTING STORM MANHOLE
- EXISTING CATCHBASIN
- PROPOSED SANITARY MANHOLE
- EXISTING SANITARY MANHOLE
- EXISTING HYDRANT
- EXISTING VALVE AND BOX
- 100.00 — EXISTING CONTOUR
- DIRECTION OF EMERGENCY OVERLAND FLOW
- PROPOSED SWALE BOTTOM
- PROPOSED TOP OF SWALE
- PROPOSED UNDERGROUND PARKING LIMIT
- PROPOSED TREE PRESERVATION FENCING LOCATION (REFER TO TREE INVENTORY AND PRESERVATION PLAN PREPARED BY JACKSON ARBORICULTURE INC. DATED MARCH 2021)

REVISION BLOCK

#	DATE	DESCRIPTION
1.	10/22/20	ISSUED FOR COORDINATION
2.	10/28/20	ISSUED FOR COORDINATION
3.	11/03/20	ISSUED FOR COORDINATION
4.	11/26/20	ISSUED FOR COORDINATION
5.	03/26/21	ISSUED FOR APPROVAL

LICENSED PROFESSIONAL ENGINEER
C. DEL BUONO
100137127
03/26/21
PROVINCE OF ONTARIO

KWA SITE DEVELOPMENT CONSULTING INC.
2451 Lancaster Drive
Burlington, ON L7L 7A9

NORTH ARROW

METRIC SCALE
0 9 Metres
1:300

SITE GRADING PLAN
RETIREMENT HOME DEVELOPMENT
1600 KERNS ROAD
BURLINGTON, ONTARIO
PROJECT No: 20500 | DRAWN BY: BC2 | CHECKED BY: CDB

SGP