


Georgian Court Estates, 611 Surrey Ln, Burlington, ON

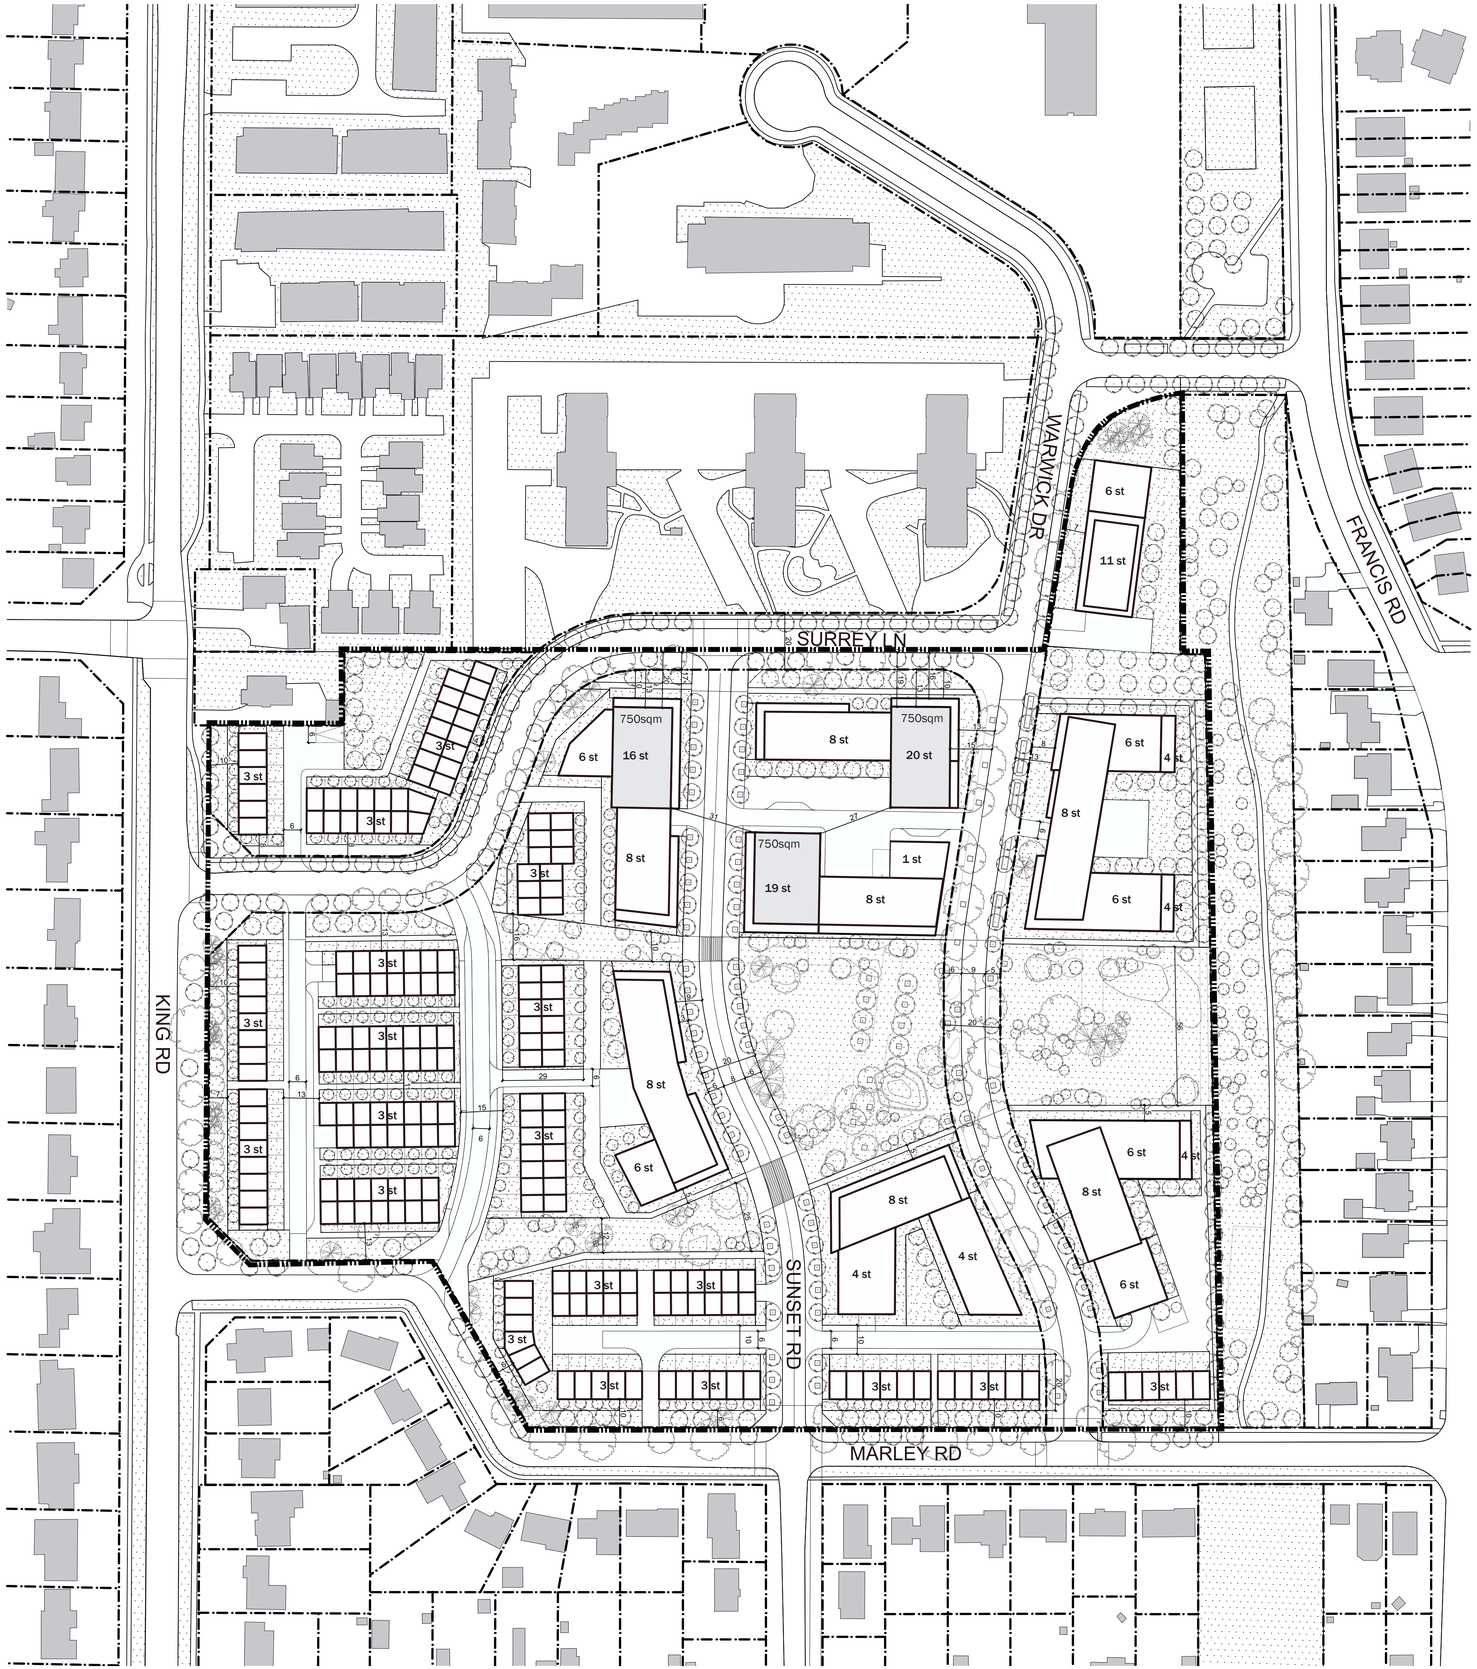


Back to Back townhouses typical layout and dimensions

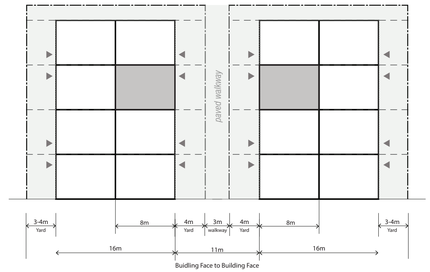

Back to Back townhouses typical layout and dimensions

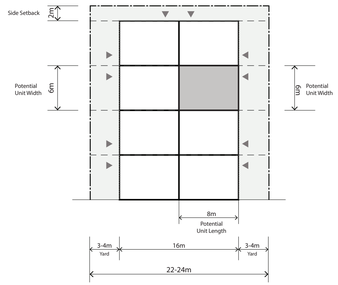

Traditional townhouses typical layout and dimensions

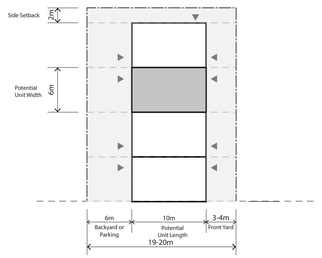

Georgian Court Estate Boundary

Property Lines

2017.07.21

Conceptual Site Plan Layout

Scale 1:1000 (if printed Arch D size)

N

URBAN STRATEGIES INC .