
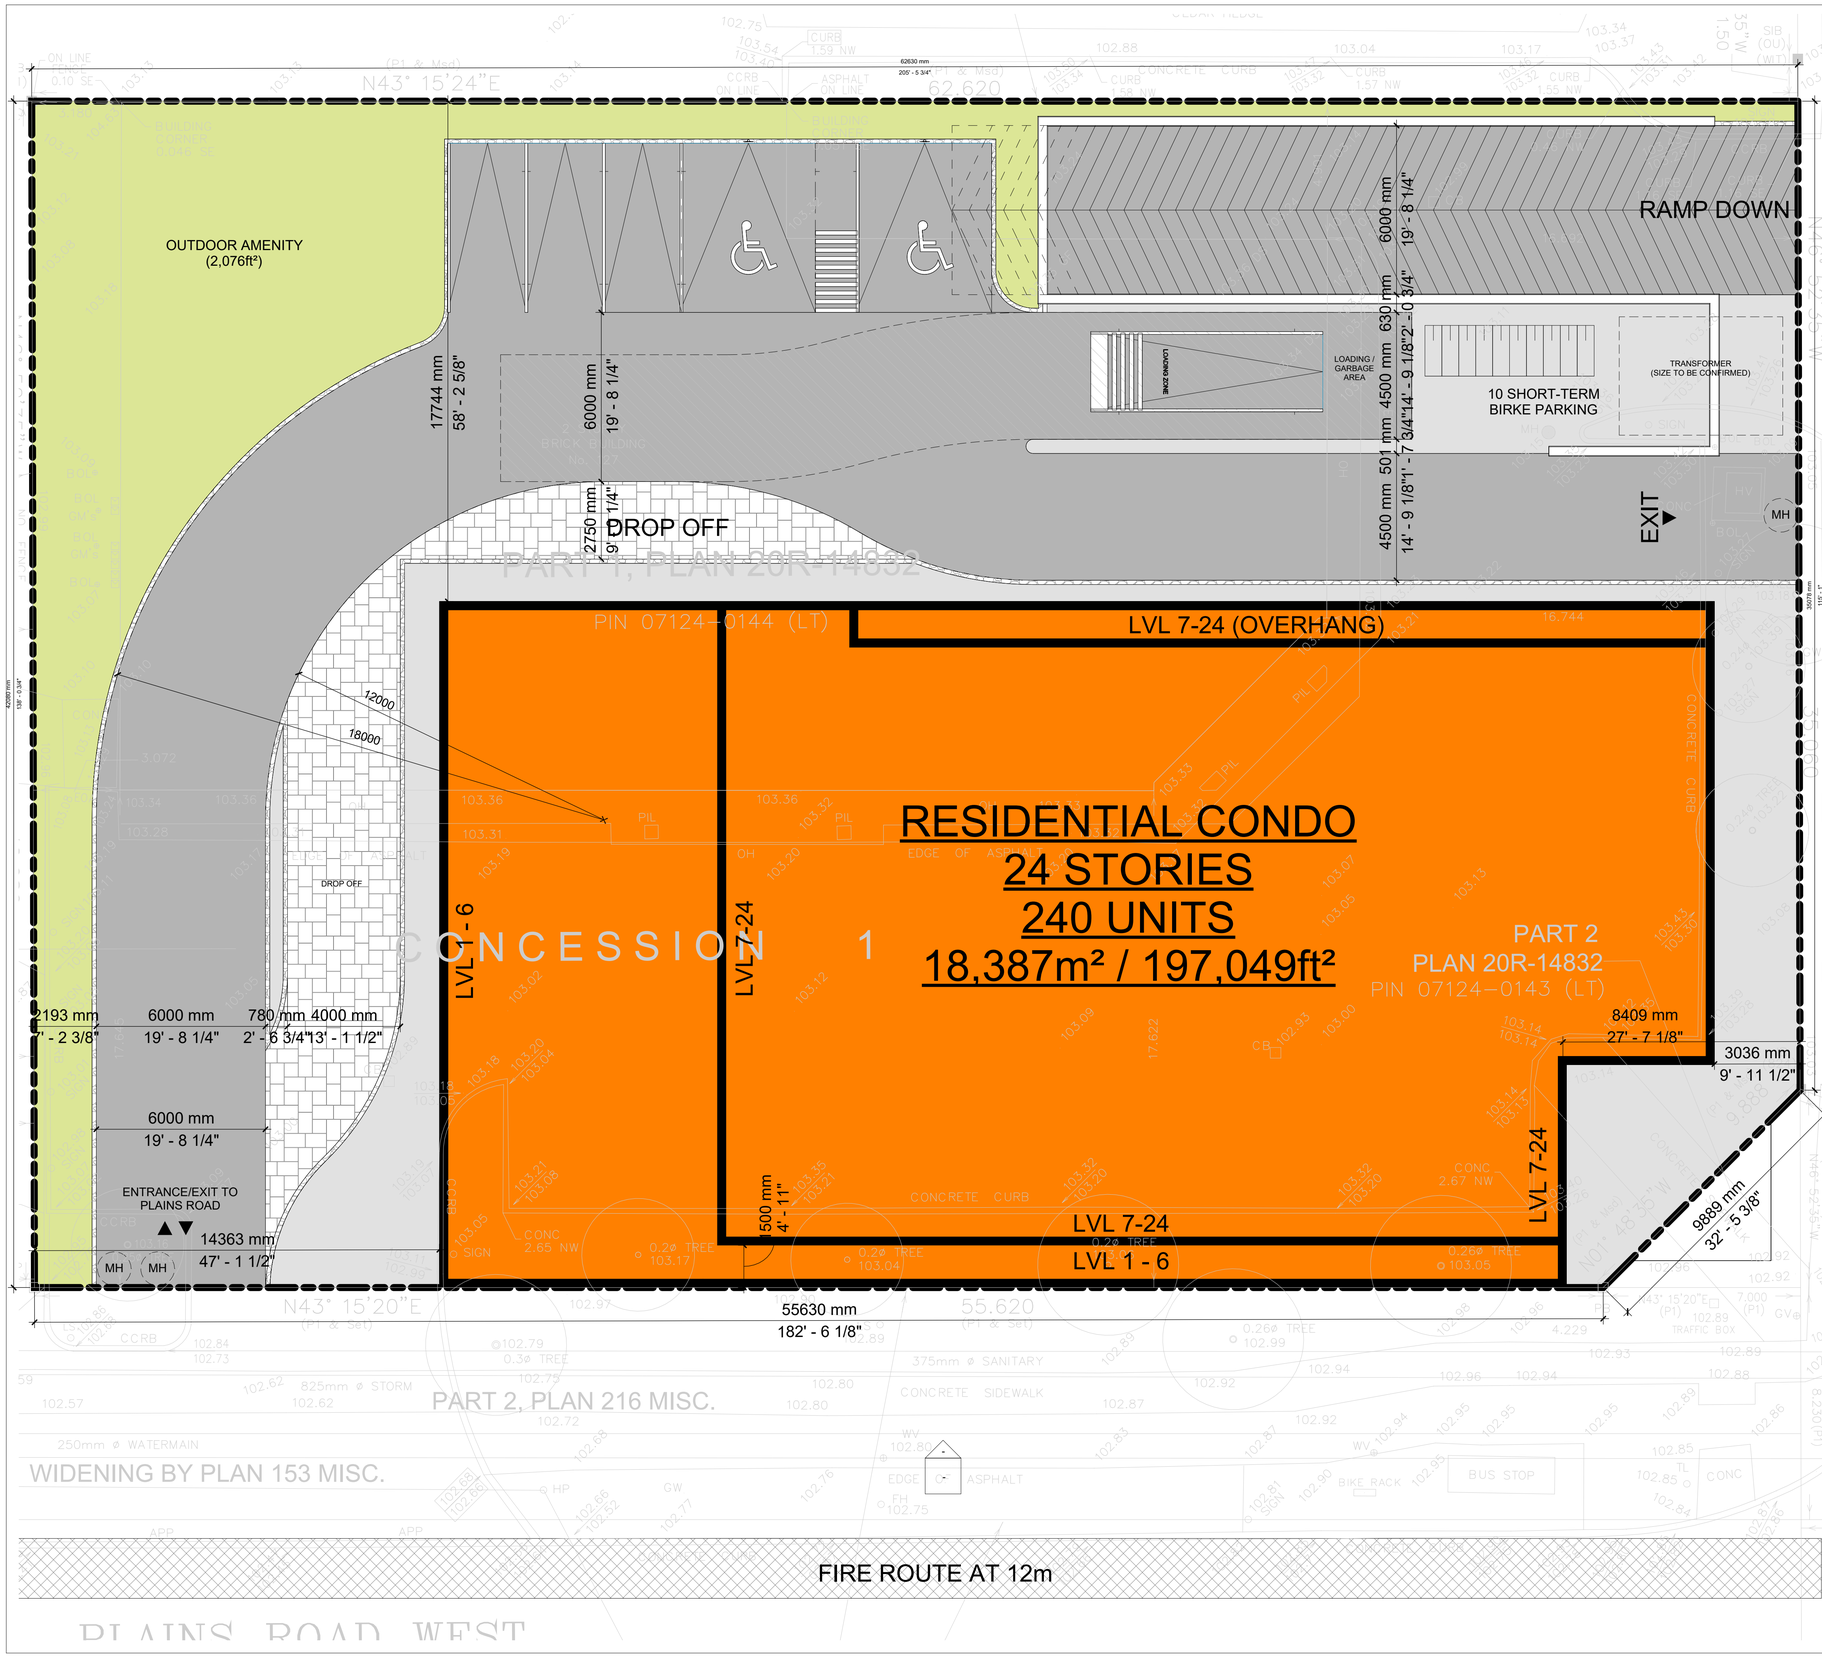


SITE STATISTICS			
DESCRIPTION	AREA (SM)	AREA (SF)	PERCENTAGE
BUILDING FOOTPRINT			
BUILDING FOOTPRINT	1,017.89 m²	10,956 ft²	39.0%
	1,017.89 m²	10,956 ft²	39.0%
HARD LANDSCAPE			
ASPHALT	815.75 m²	8,781 ft²	31.2%
CURB	30.93 m²	333 ft²	1.2%
PAVER STONES	115.24 m²	1,240 ft²	4.4%
SIDEWALK	328.55 m²	3,536 ft²	12.6%
	1,290.47 m²	13,890 ft²	49.4%
SOFT LANDSCAPE			
LANDSCAPE	304.83 m²	3,281 ft²	11.7%
	304.83 m²	3,281 ft²	11.7%
	2,613.18 m²	28,128 ft²	100.0%
OVERALL SITE	2,610.93 m²	28,104 ft²	100.0%

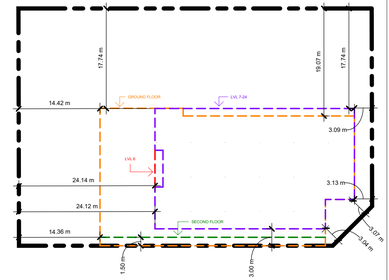

2 A001 SETBACK PLAN
1 : 500

SITE PLAN LEGEND	
PRIMARY ENTRANCE / EXIT	PROPERTY LINE
SECONDARY ENTRANCE / EXIT	6TH FLOOR OUTLINE
BUILDING SETBACK	DESIGNATED BARRIER-FREE PARKING SPACE
TOWER OUTLINE	6m WIDE FIRE ROUTE WITH HEAVY DUTY ASPHALT
4TH-5TH FLOOR OUTLINE	SIAMESE CONNECTION
PROPOSED BUILDING	FH PROPOSED FIRE HYDRANT
EXISTING BUILDING	LIGHT STANDARD
ASPHALT	PROPOSED PAD MOUNTED TRANSFORMER (REFER TO ELECTRICAL DRAWINGS)
LANDSCAPE / SOD AREA	DEPRESSED CURB
CONCRETE SIDEWALK c/w SIDEWALK	3 PARKING COUNT
PEDESTRIAN CROSSWALK	

SITE PLAN LEGEND
1 : 200

CONSTRUCTION NORTH TRUE NORTH

Chamberlain Architects Managers

Chamberlain Architect Services Limited

4671 Palladium Way (Unit 1)
Burlington, Ontario. L7M 0W9
CANADA

Phone: 905.631.7777

www.chamberlainIPD.com

NO.	ISSUED	DATE
1	CLIENT REVIEW	2024-10-17
2	CITY SUBMISSION	2024-10-25

Plains Road- Option 01 Updates-2024.08.02

- The geometry of the podium was adjusted according to the new survey and setback lines and therefore total areas of some rooms have been slightly reduced.
- The geometry of units on level 7-26 were changed to accommodate the new survey and setback lines and therefore some total areas of some rooms have been slightly reduced.
- The roof plan was adjusted according to the new setback lines and survey.
- The property and setback lines were updated according to the new survey.
- The fire route which is located on Plains Road was highlighted.

DO NOT SCALE DRAWINGS. USE ONLY DRAWINGS MARKED "ISSUED FOR CONSTRUCTION". VERIFY CONFIGURATIONS AND DIMENSIONS ON SITE BEFORE BEGINNING WORK. NOTIFY ARCHITECT IMMEDIATELY OF ANY ERRORS, OMISSIONS OR DISCREPANCIES.

CHAMBERLAIN ARCHITECT SERVICES LIMITED AND CHAMBERLAIN CONSTRUCTION SERVICES LIMITED HAVE SIMILAR OWNERSHIP.

CHAMBERLAIN ARCHITECT SERVICES LIMITED HAS COPYRIGHT. CONSTRUCTING A SUBSTANTIALLY SIMILAR BUILDING WITHOUT PERMISSION MAY INFRINGE THE COPYRIGHT OWNER'S RIGHTS. MAKING MINOR CHANGES TO PLANS DOES NOT NECESSARILY AVOID COPYRIGHT INFRINGEMENT. INNOCENT INFRINGEMENT IS NOT A DEFENSE TO COPYRIGHT INFRINGEMENT. ©

SEAL

127 PLAINS ROAD (OPTION 2)

127 PLAINS ROAD,
BURLINGTON, ON


SHEET NAME

SITE PLAN

START DATE	APRIL 2024
DRAWN BY	HK/BE/MW/ MR
CHECKED BY	CMC/JM
SCALE	As indicated
PROJECT NO.	122010
DRAWING	A001

C:\Users\tkarim\Documents\122010 - 127 Plains Road - Site - R<FIX>-Option 02 - 2024.08.08 - tkarimAN2RP.rvt

10/29/2024 2:24:41 PM

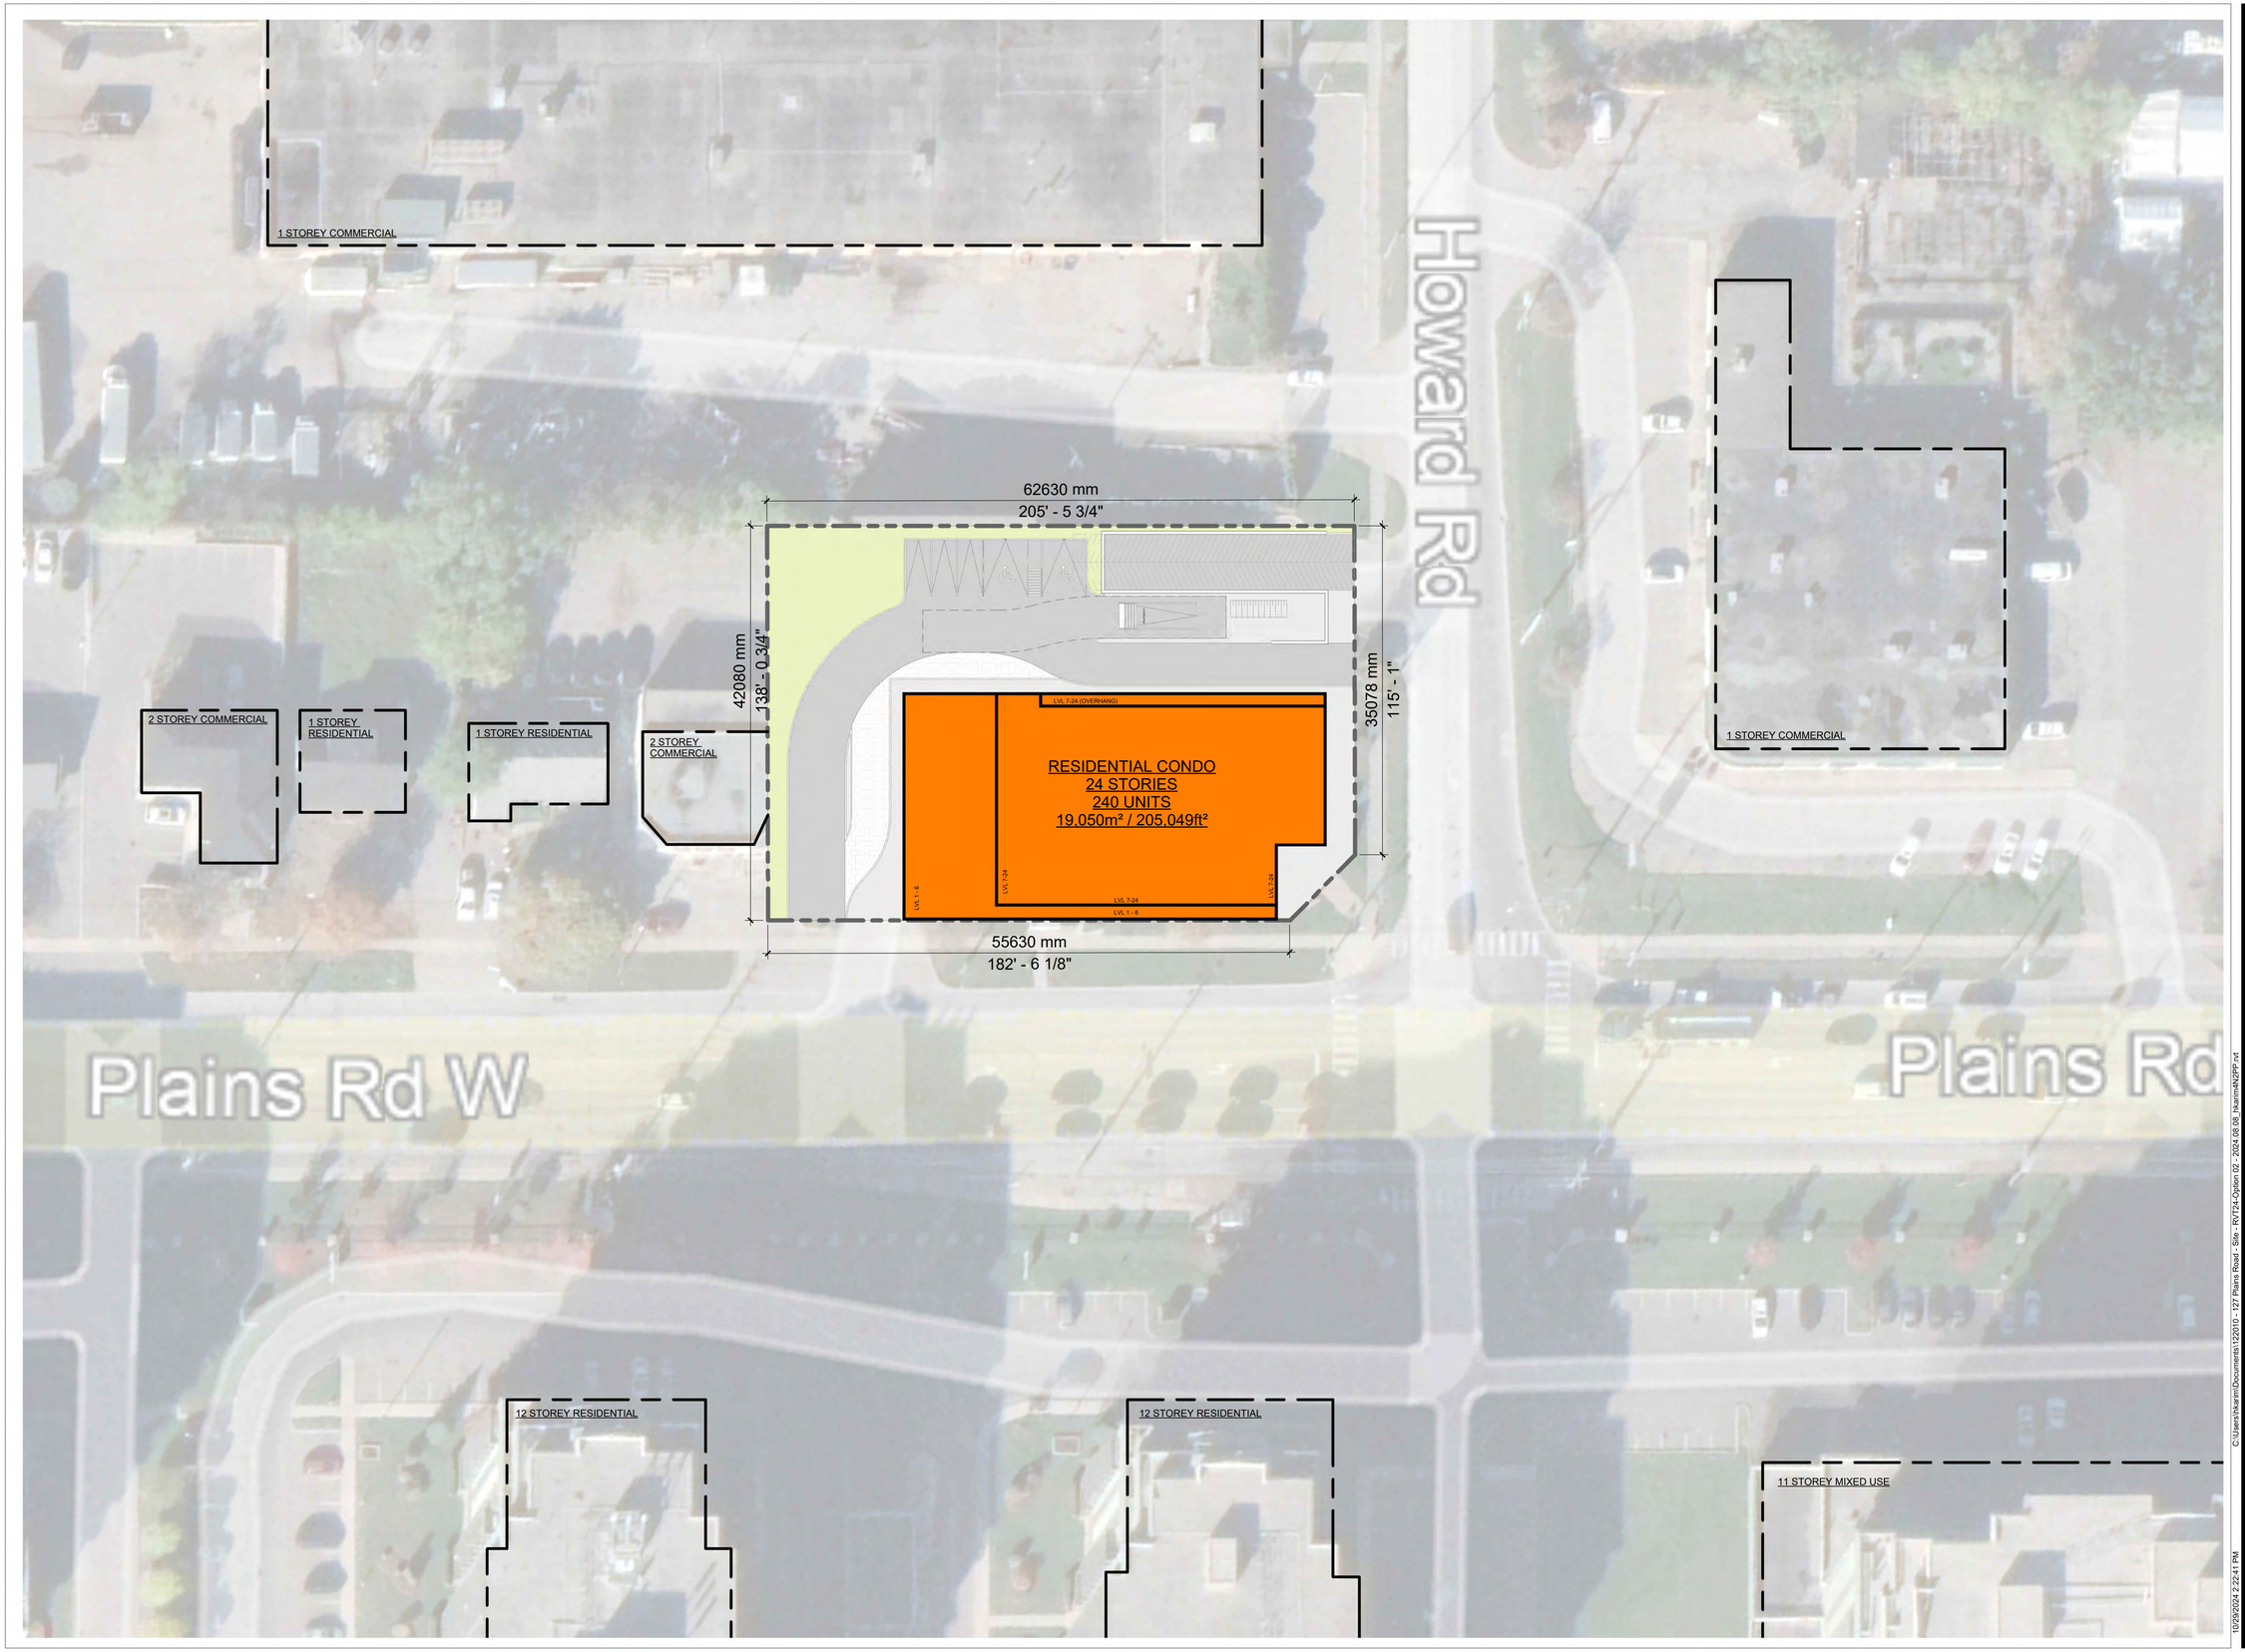

chamberlain
Architects
Constructors
Managers

Chamberlain Architect Services Limited

4671 Palladium Way (Unit 1)
Burlington, Ontario. L7M 0W9
CANADA

Phone: 905.631.7777

www.chamberlainIPD.com

NO.	ISSUED	DATE
1	CLIENT REVIEW	2024-10-17
2	CITY SUBMISSION	2024-10-25

Plains Road- Option 01 Updates-2024.08.02

- The geometry of the podium was adjusted according to the new survey and setback lines and therefore total areas of some rooms have been slightly reduced.
- The geometry of units on level 7-26 were changed to accommodate the new survey and setback lines and therefore some total areas of some rooms have been slightly reduced.
- The roof plan was adjusted according to the new setback lines and survey.
- The property and setback lines were updated according to the new survey.
- The fire route which is located on Plains Road was highlighted.

DO NOT SCALE DRAWINGS. USE ONLY DRAWINGS MARKED "ISSUED FOR CONSTRUCTION". VERIFY CONFIGURATIONS AND DIMENSIONS ON SITE BEFORE BEGINNING WORK. NOTIFY ARCHITECT IMMEDIATELY OF ANY ERRORS, OMISSIONS OR DISCREPANCIES.

CHAMBERLAIN ARCHITECT SERVICES LIMITED AND CHAMBERLAIN CONSTRUCTION SERVICES LIMITED HAVE SIMILAR OWNERSHIP.

CHAMBERLAIN ARCHITECT SERVICES LIMITED HAS COPYRIGHT. CONSTRUCTING A SUBSTANTIALLY SIMILAR BUILDING WITHOUT PERMISSION MAY INFRINGE THE COPYRIGHT OWNER'S RIGHTS. MAKING MINOR CHANGES TO PLANS DOES NOT NECESSARILY AVOID COPYRIGHT INFRINGEMENT. INNOCENT INFRINGEMENT IS NOT A DEFENSE TO COPYRIGHT INFRINGEMENT. ©

SEAL

CONSTRUCTION NORTH TRUE NORTH

127 PLAINS ROAD (OPTION 2)

127 PLAINS ROAD,
BURLINGTON, ON


SHEET NAME


SITE CONTEXT MAP

START DATE	APRIL 2024
DRAWN BY	MR
CHECKED BY	CMC/JM
SCALE	1 : 300
PROJECT NO.	122010
DRAWING	A004

C:\Users\kamm\Documents\122010 - 127 Plains Road - Site - R17FZ4-Option 02 - 2024.08.06_kamm4NZPP.rvt

10/29/2024 2:23:41 PM

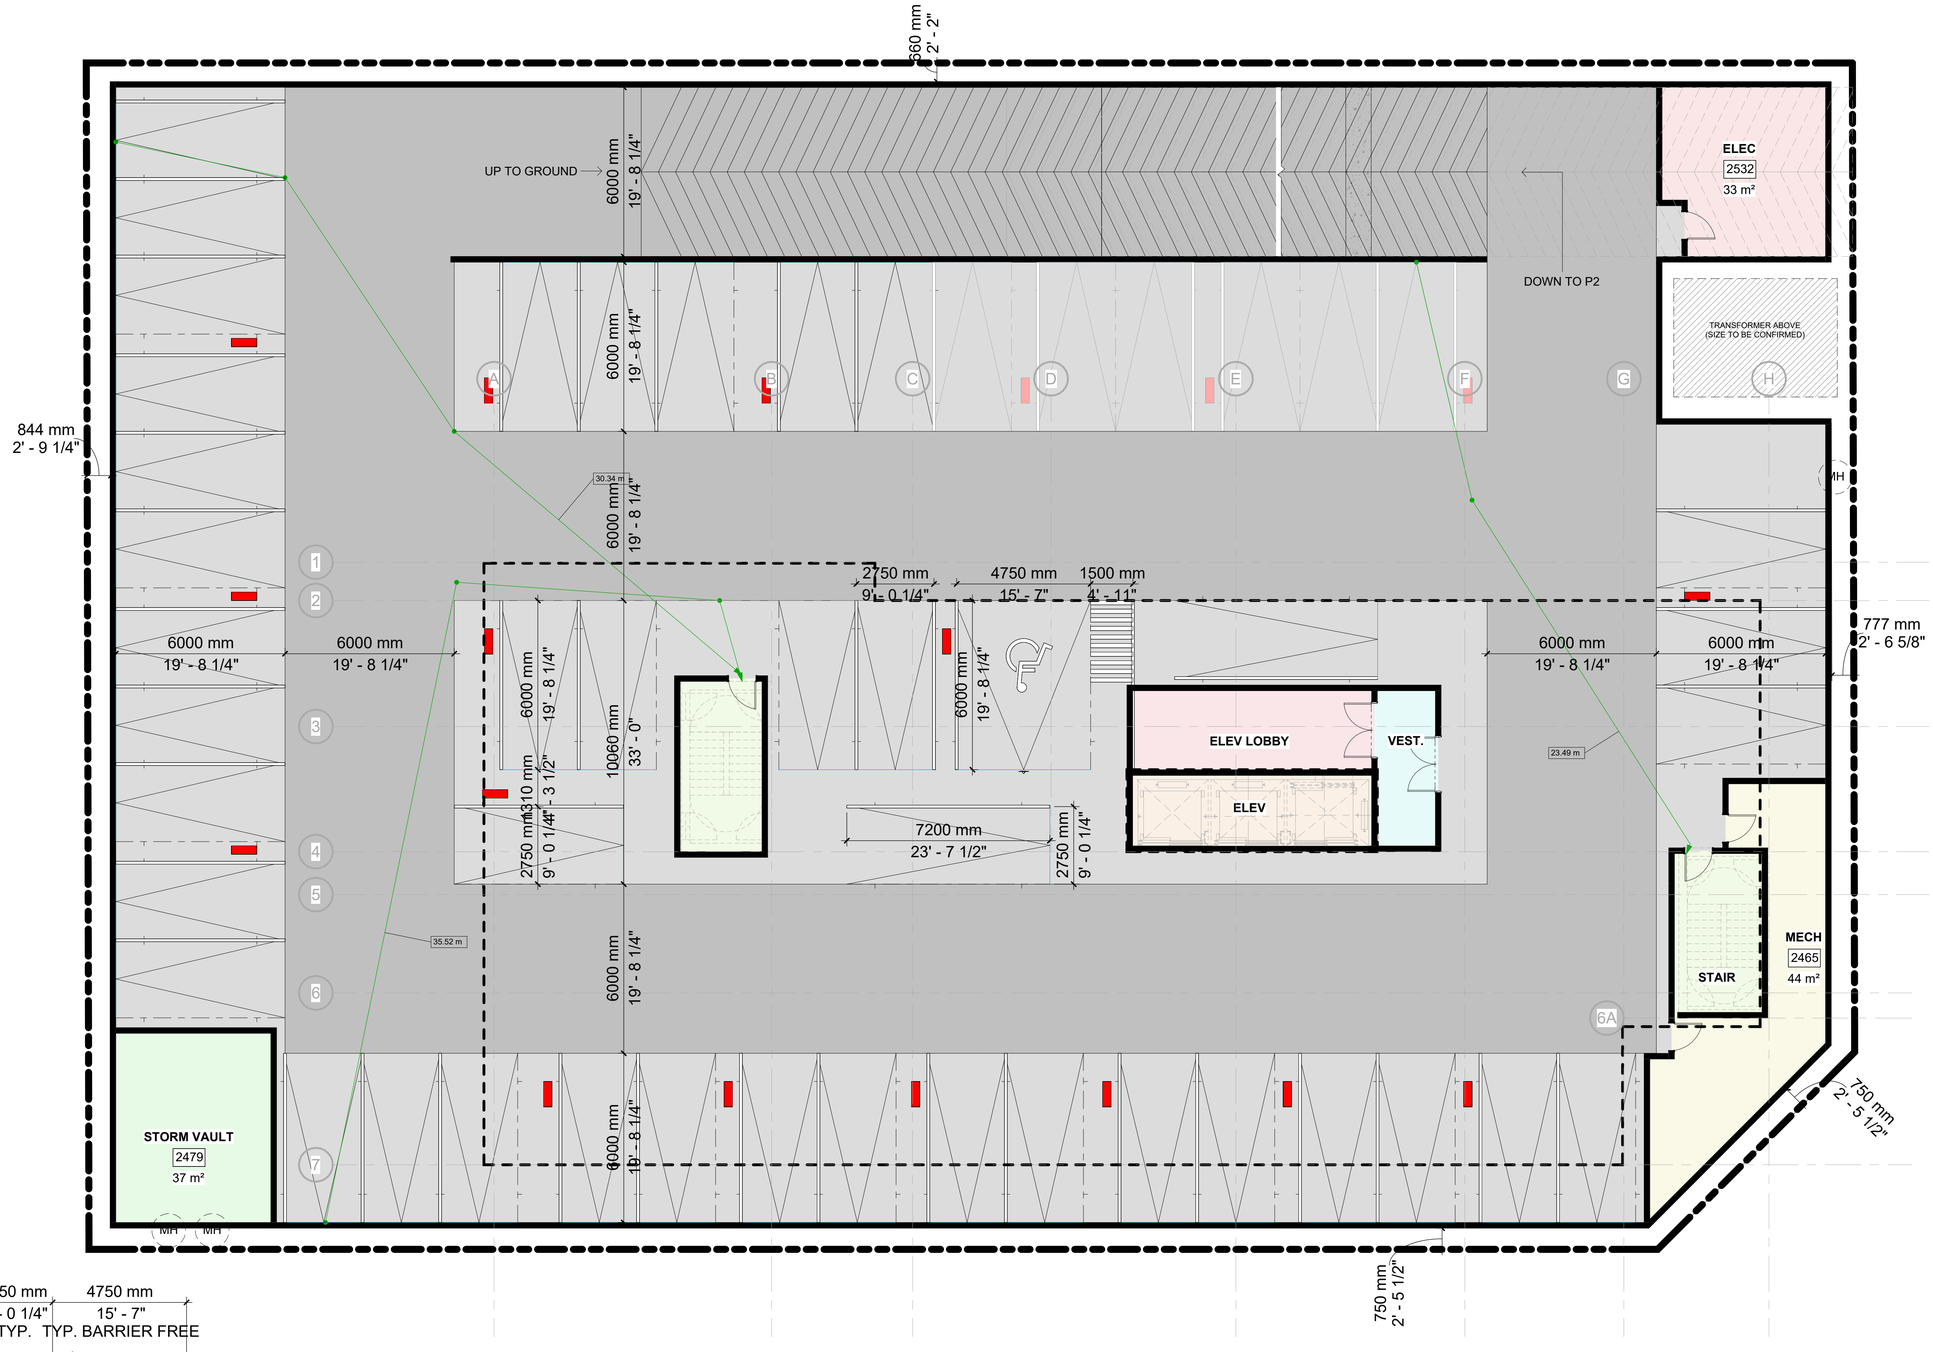

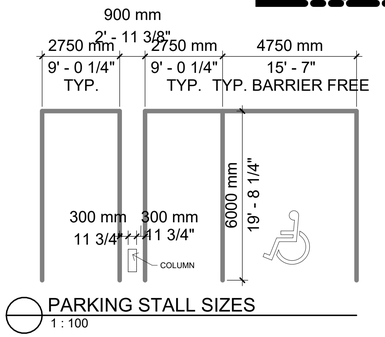

PARKING STALL SIZES
1 : 100

Chamberlain Architects Constructors Managers

Chamberlain Architect Services Limited

4671 Palladium Way (Unit 1)
Burlington, Ontario. L7M 0W9
CANADA

Phone: 905.631.7777

www.chamberlainIPD.com

NO.	ISSUED	DATE
1	CLIENT REVIEW	2024-10-17
2	CITY SUBMISSION	2024-10-25

DO NOT SCALE DRAWINGS. USE ONLY DRAWINGS MARKED "ISSUED FOR CONSTRUCTION". VERIFY CONFIGURATIONS AND DIMENSIONS ON SITE BEFORE BEGINNING WORK. NOTIFY ARCHITECT IMMEDIATELY OF ANY ERRORS, OMISSIONS OR DISCREPANCIES.

CHAMBERLAIN ARCHITECT SERVICES LIMITED AND CHAMBERLAIN CONSTRUCTION SERVICES LIMITED HAVE SIMILAR OWNERSHIP.

CHAMBERLAIN ARCHITECT SERVICES LIMITED HAS COPYRIGHT. CONSTRUCTING A SUBSTANTIALLY SIMILAR BUILDING WITHOUT PERMISSION MAY INFRINGE THE COPYRIGHT OWNER'S RIGHTS. MAKING MINOR CHANGES TO PLANS DOES NOT NECESSARILY AVOID COPYRIGHT INFRINGEMENT. INNOCENT INFRINGEMENT IS NOT A DEFENSE TO COPYRIGHT INFRINGEMENT. ©

SEAL

CONSTRUCTION NORTH TRUE NORTH

127 PLAINS ROAD (OPTION 2)

127 PLAINS ROAD,
BURLINGTON, ON


SHEET NAME


UNDERGROUND PARKING - P1

START DATE	APRIL 2024
DRAWN BY	HK/BE/MW/ MR
CHECKED BY	CMC/JM
SCALE	1 : 100
PROJECT NO.	122010
DRAWING	A100a

C:\Users\hkarim\Documents\122010 - 127 Plains Road_Site_RVT24-Option 02 - 2024.08.08_hkarimADPP.rvt

10/29/2024 3:16:42 PM

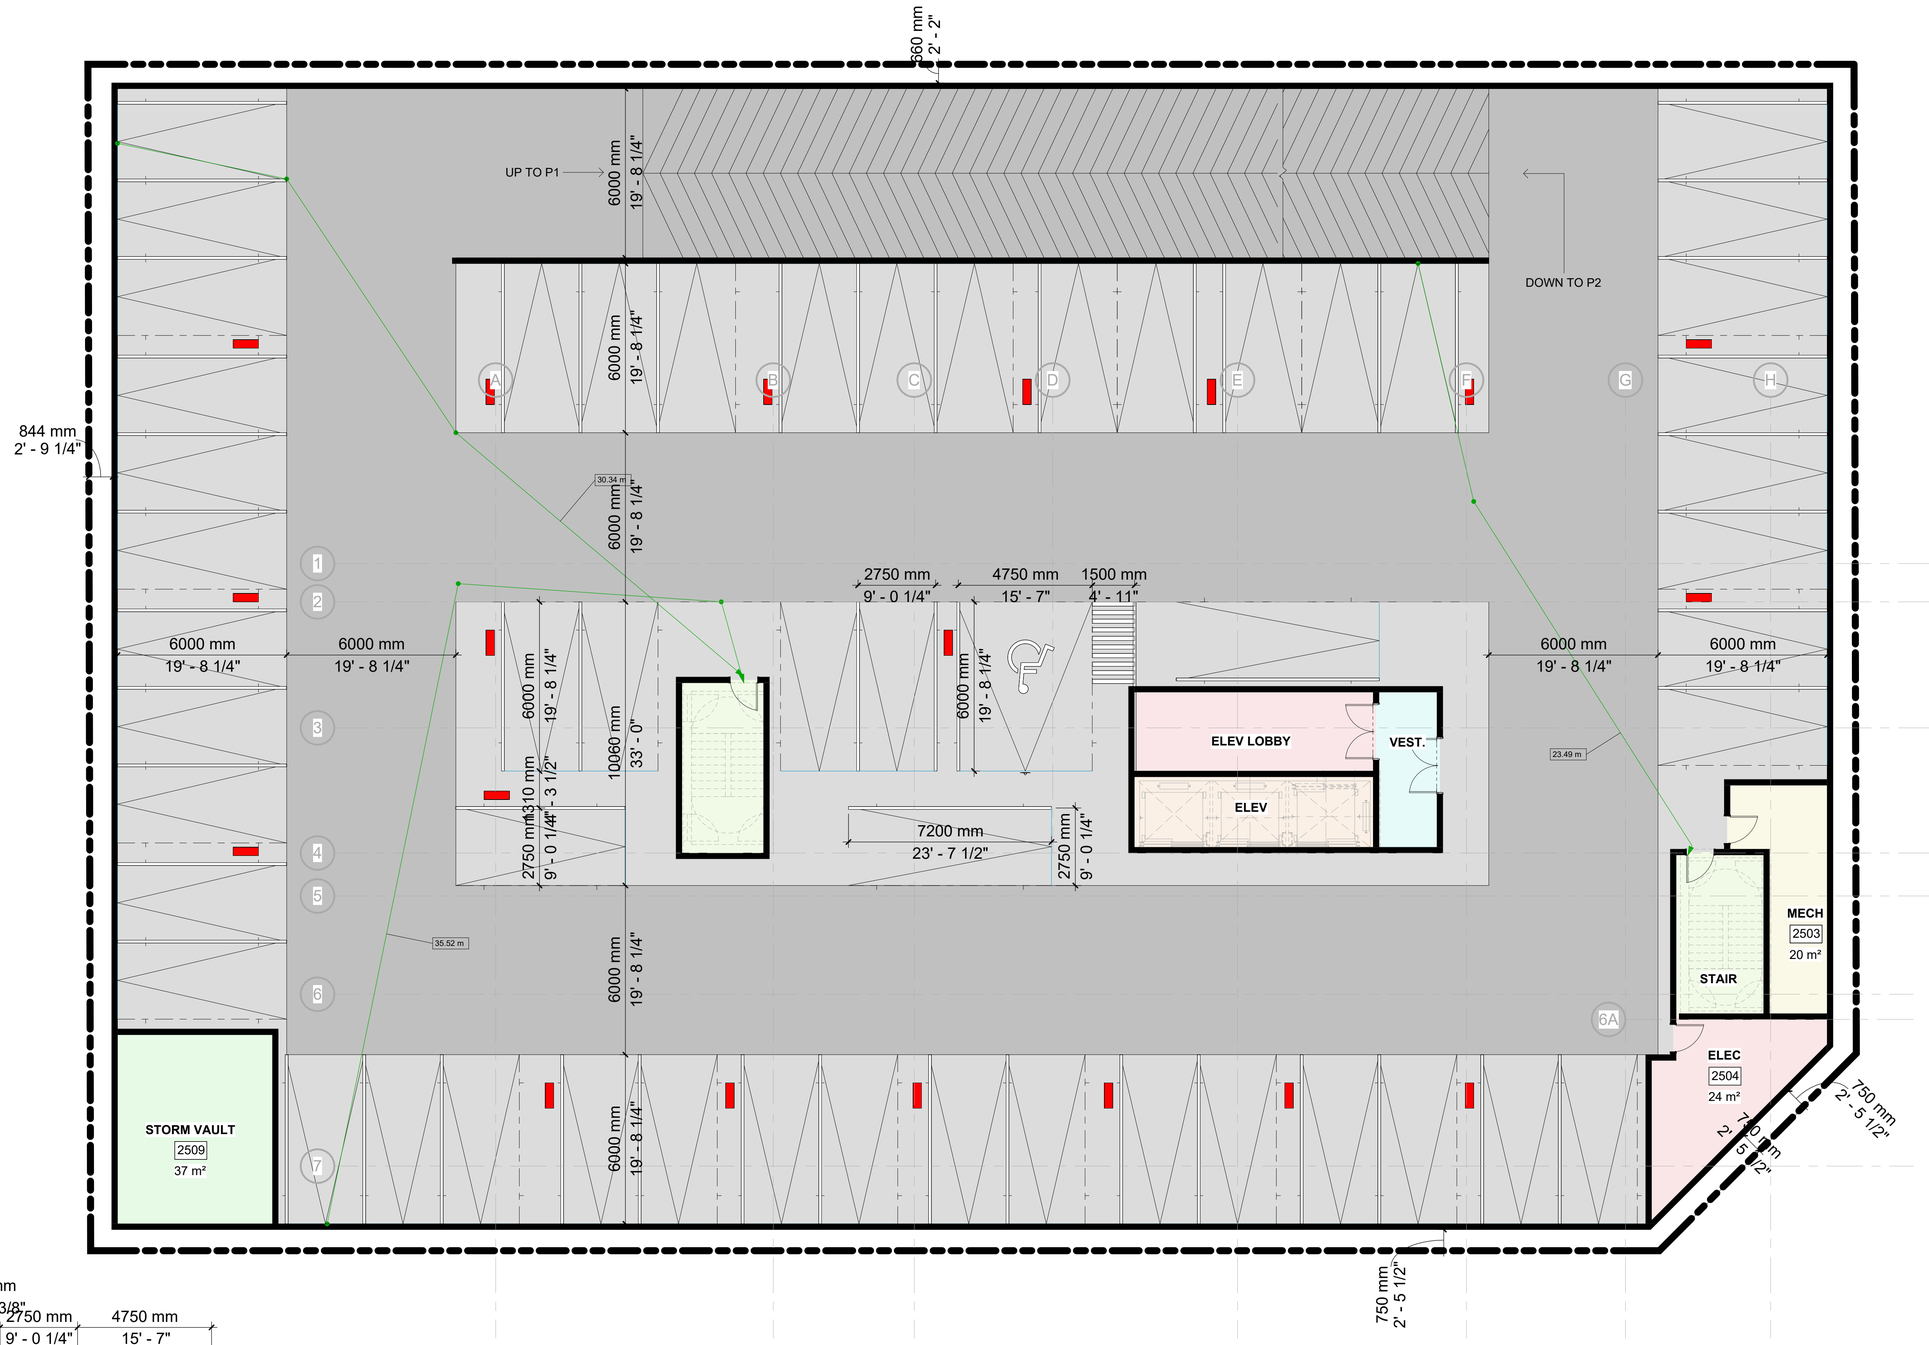

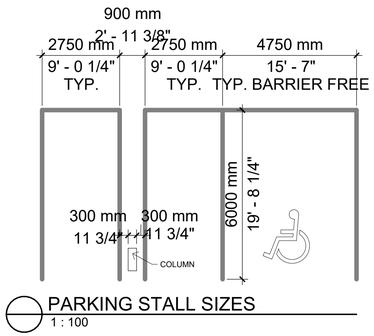

PARKING STALL SIZES
1 : 100

chamberlain
Architects
Constructors
Managers

Chamberlain Architect Services Limited

4671 Palladium Way (Unit 1)
Burlington, Ontario. L7M 0W9
CANADA

Phone: 905.631.7777

www.chamberlainIPD.com

NO.	ISSUED	DATE
1	CLIENT REVIEW	2024-10-17
2	CITY SUBMISSION	2024-10-25

DO NOT SCALE DRAWINGS. USE ONLY DRAWINGS MARKED "ISSUED FOR CONSTRUCTION". VERIFY CONFIGURATIONS AND DIMENSIONS ON SITE BEFORE BEGINNING WORK. NOTIFY ARCHITECT IMMEDIATELY OF ANY ERRORS, OMISSIONS OR DISCREPANCIES.

CHAMBERLAIN ARCHITECT SERVICES LIMITED AND CHAMBERLAIN CONSTRUCTION SERVICES LIMITED HAVE SIMILAR OWNERSHIP.

CHAMBERLAIN ARCHITECT SERVICES LIMITED HAS COPYRIGHT. CONSTRUCTING A SUBSTANTIALLY SIMILAR BUILDING WITHOUT PERMISSION MAY INFRINGE THE COPYRIGHT OWNER'S RIGHTS. MAKING MINOR CHANGES TO PLANS DOES NOT NECESSARILY AVOID COPYRIGHT INFRINGEMENT. INNOCENT INFRINGEMENT IS NOT A DEFENSE TO COPYRIGHT INFRINGEMENT. ©

SEAL

CONSTRUCTION NORTH
TRUE NORTH

127 PLAINS ROAD (OPTION 2)

127 PLAINS ROAD,
BURLINGTON, ON


SHEET NAME


UNDERGROUND PARKING - P2

START DATE	APRIL 2024
DRAWN BY	HK/BE/MW/ MR
CHECKED BY	CMC/JM
SCALE	1 : 100
PROJECT NO.	122010
DRAWING	A100b

C:\Users\hkarim\Documents\122010 - 127 Plains Road - Site - R_R724-Option 02 - 2024.08.09_hkarimMW.rvt

10/29/2024 2:19:43 PM

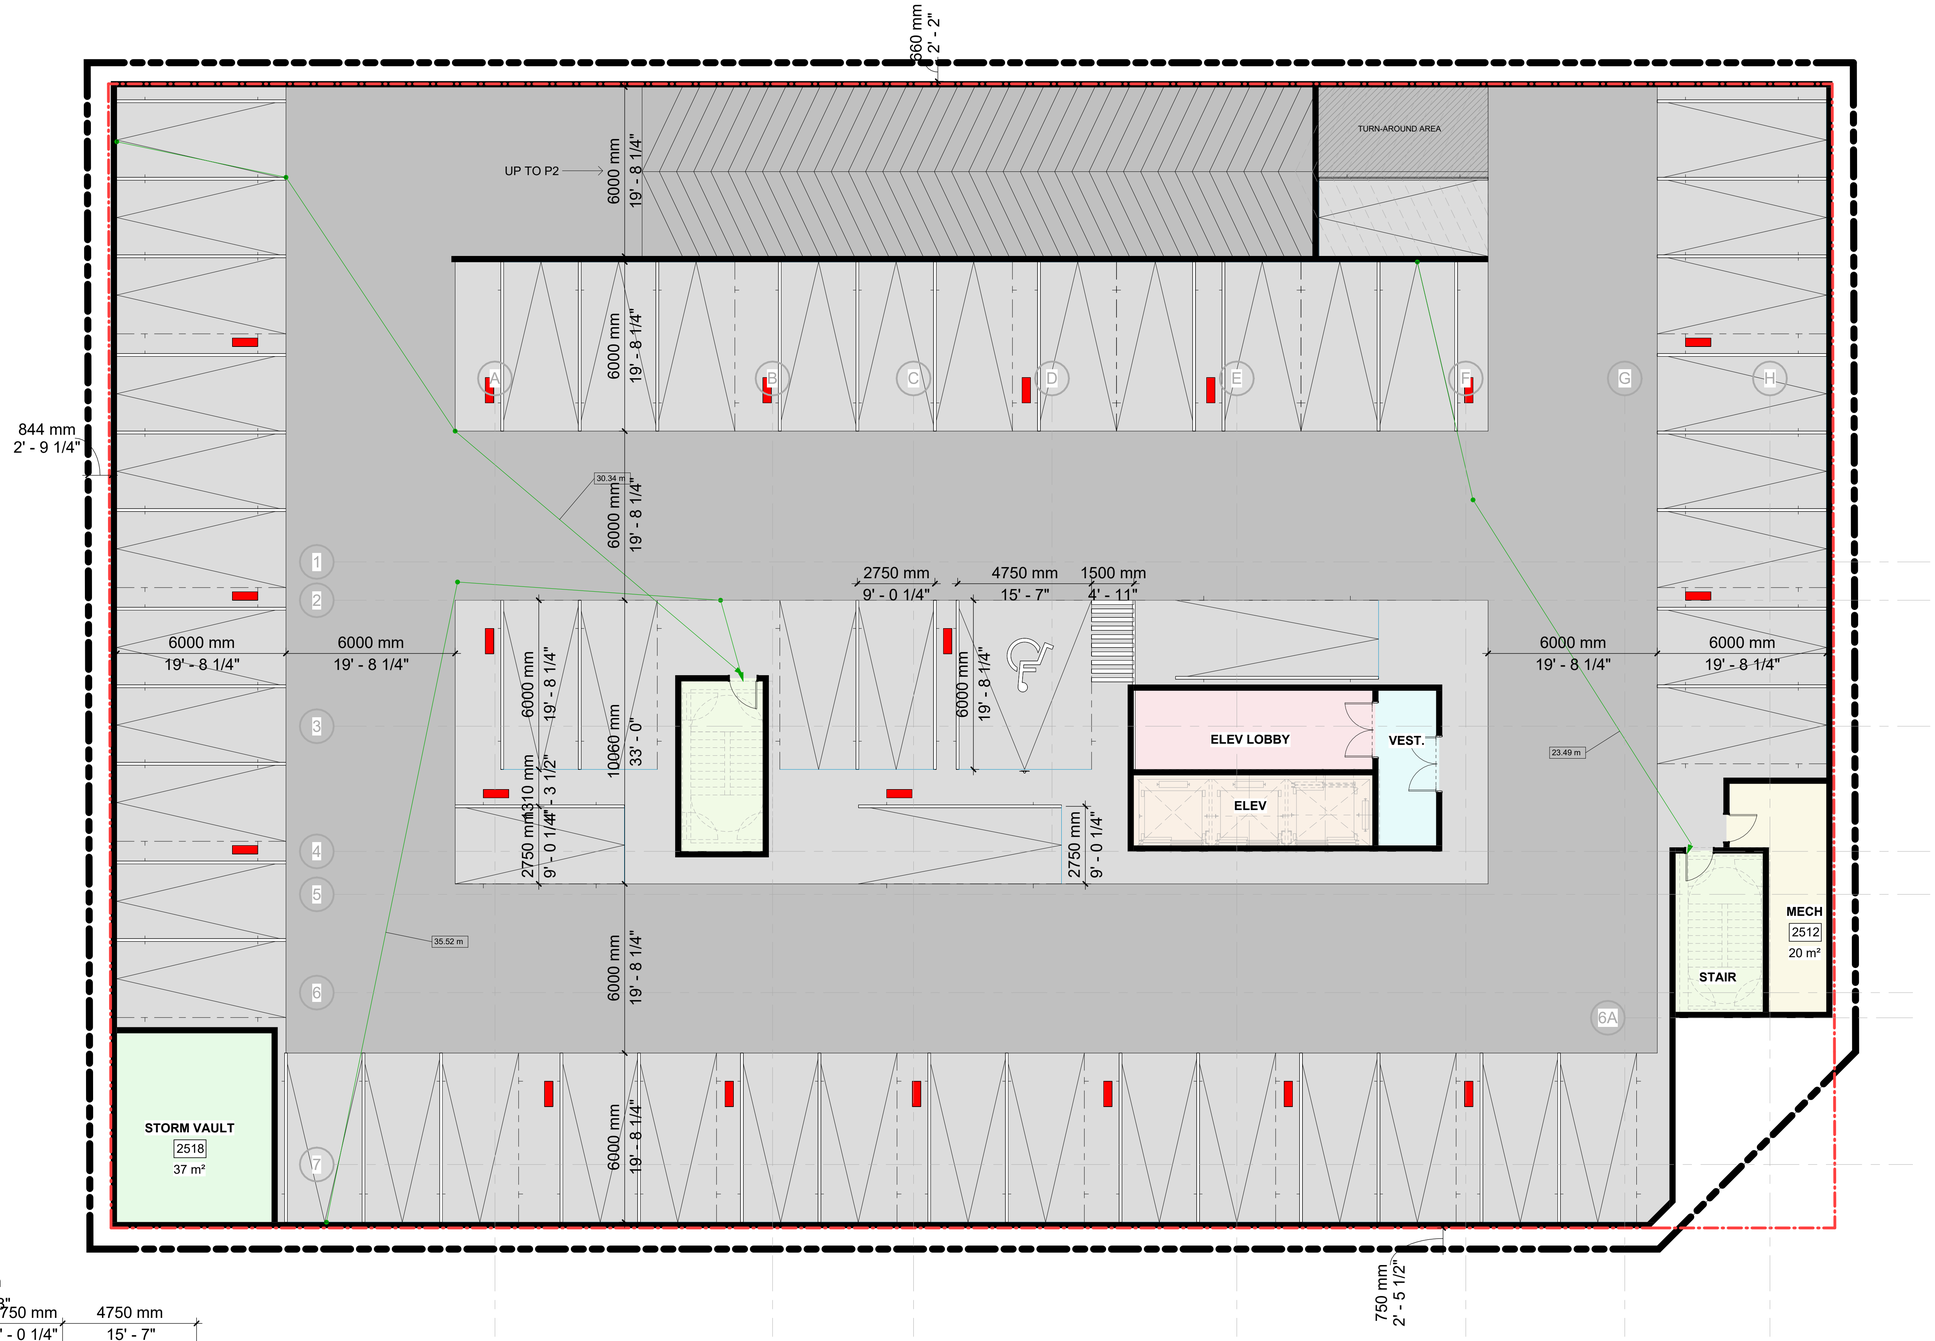

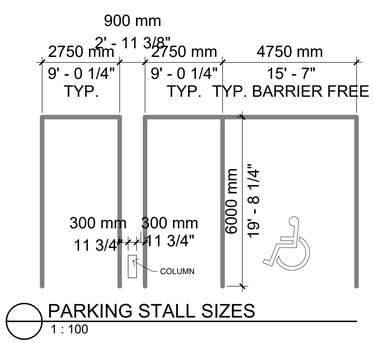

PARKING STALL SIZES
1 : 100

Chamberlain Architects Constructors Managers

Chamberlain Architect Services Limited

4671 Palladium Way (Unit 1)
Burlington, Ontario. L7M 0W9
CANADA

Phone: 905.631.7777

www.chamberlainIPD.com

NO.	ISSUED	DATE
1	CLIENT REVIEW	2024-10-17
2	CITY SUBMISSION	2024-10-25

DO NOT SCALE DRAWINGS. USE ONLY DRAWINGS MARKED "ISSUED FOR CONSTRUCTION". VERIFY CONFIGURATIONS AND DIMENSIONS ON SITE BEFORE BEGINNING WORK. NOTIFY ARCHITECT IMMEDIATELY OF ANY ERRORS, OMISSIONS OR DISCREPANCIES.

CHAMBERLAIN ARCHITECT SERVICES LIMITED AND CHAMBERLAIN CONSTRUCTION SERVICES LIMITED HAVE SIMILAR OWNERSHIP.

CHAMBERLAIN ARCHITECT SERVICES LIMITED HAS COPYRIGHT. CONSTRUCTING A SUBSTANTIALLY SIMILAR BUILDING WITHOUT PERMISSION MAY INFRINGE THE COPYRIGHT OWNER'S RIGHTS. MAKING MINOR CHANGES TO PLANS DOES NOT NECESSARILY AVOID COPYRIGHT INFRINGEMENT. INNOCENT INFRINGEMENT IS NOT A DEFENSE TO COPYRIGHT INFRINGEMENT. ©

SEAL

CONSTRUCTION NORTH TRUE NORTH

127 PLAINS ROAD (OPTION 2)

127 PLAINS ROAD,
BURLINGTON, ON


SHEET NAME

UNDERGROUND PARKING - P3

START DATE	APRIL 2024
DRAWN BY	HK/BE/MW/ MR
CHECKED BY	CMC/JM
SCALE	1 : 100
PROJECT NO.	122010
DRAWING	A100c

C:\Users\hkerim\Documents\122010 - 127 Plains Road - Site - R_ITS24-Option 02 - 2024.08.09_hkerimMJ2PP.rvt

10/29/2024 2:19:44 PM

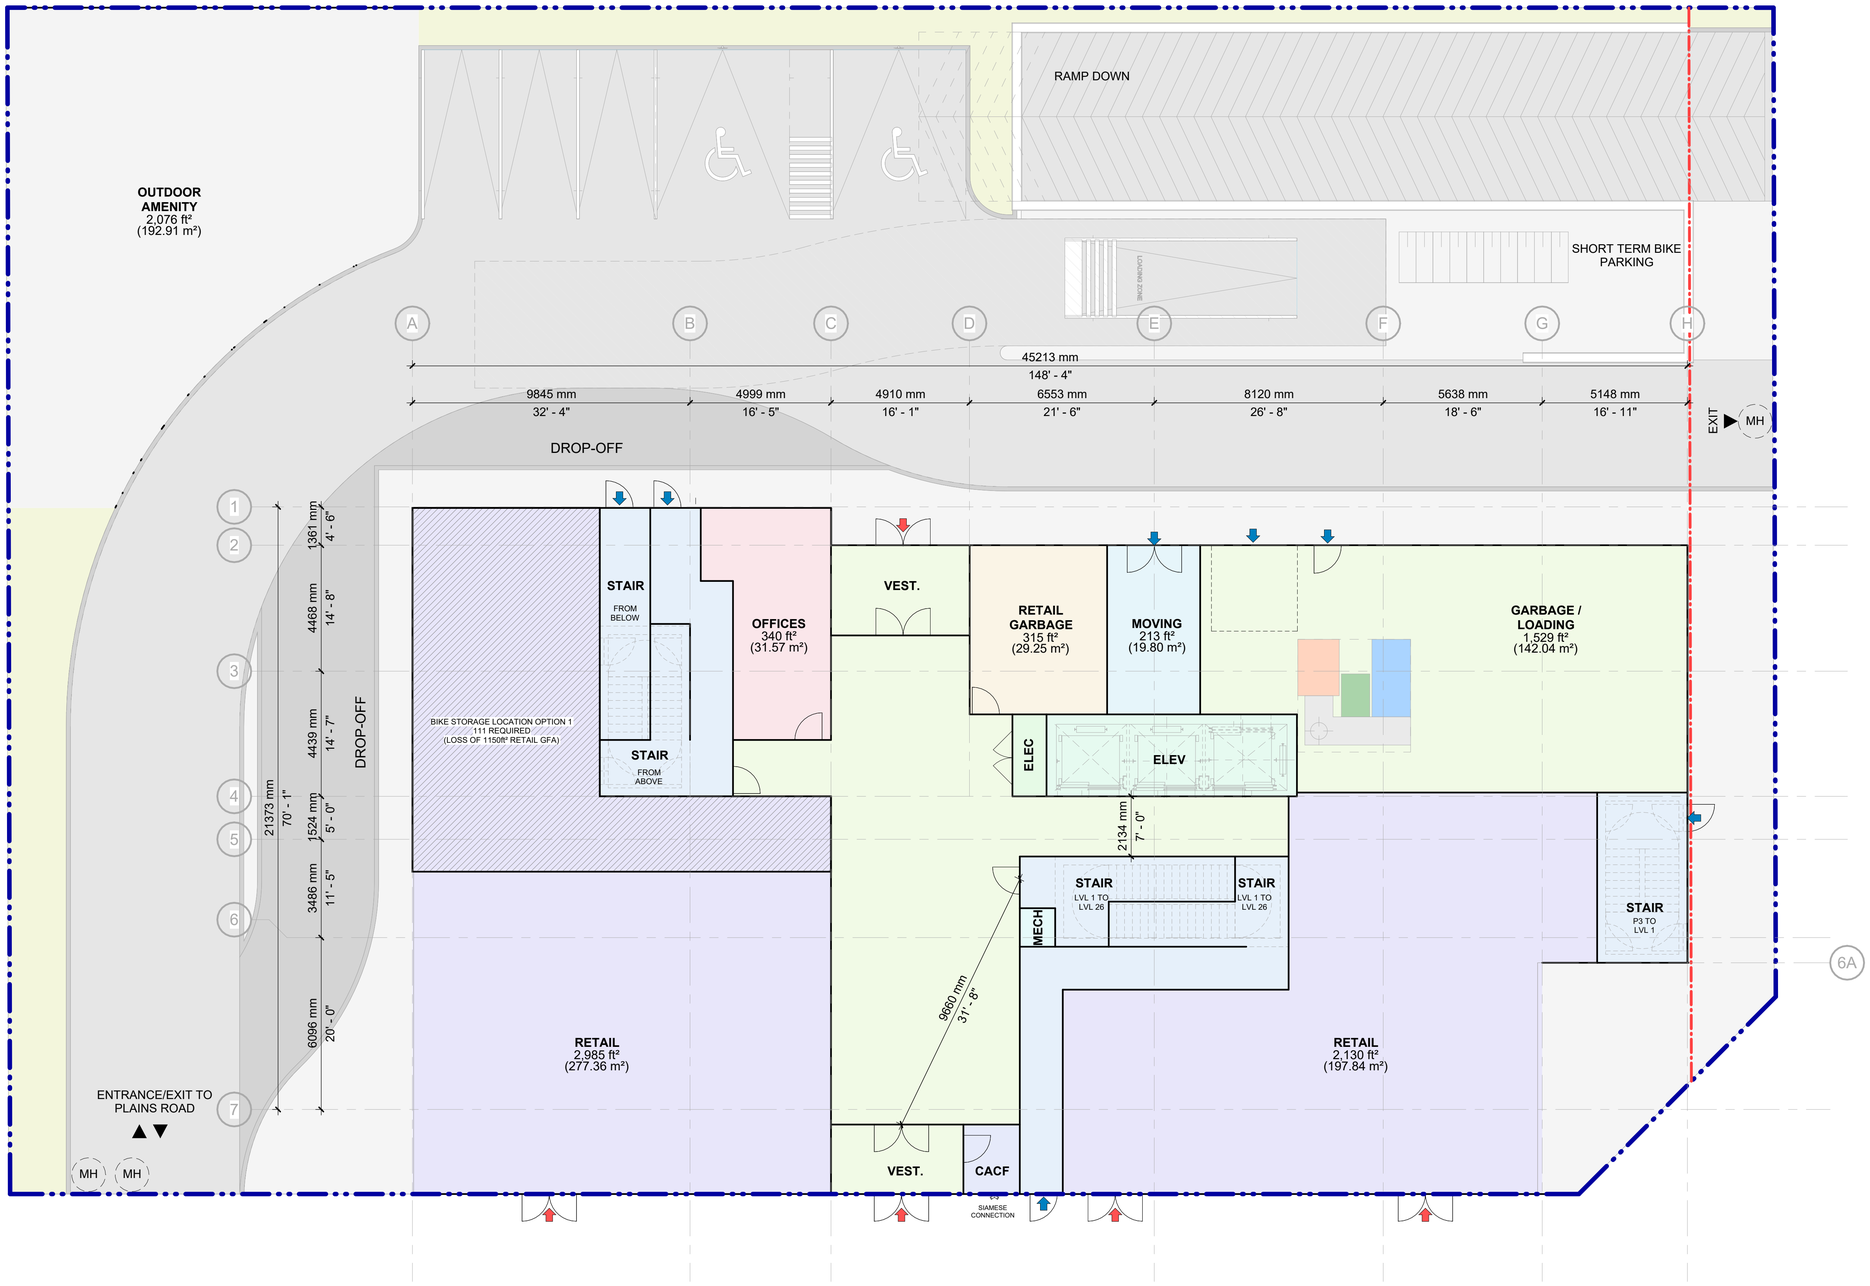

Chamberlain Architects Constructors Managers

Chamberlain Architect Services Limited

4671 Palladium Way (Unit 1)
Burlington, Ontario. L7M 0W9
CANADA

Phone: 905.631.7777

www.chamberlainIPD.com

NO.	ISSUED	DATE
1	CLIENT REVIEW	2022-02-23
2	CLIENT REVIEW	2022-03-09
3	CLIENT REVIEW	2022-03-11
4	CLIENT REVIEW	2024-03-26
5	CLIENT REVIEW	2024-03-27
6	CLIENT REVIEW	2024-04-12
7	CITY SUBMISSION	2024-04-19
8	CLIENT REVIEW	2024.08.02
9	CLIENT REVIEW	2024.08.12
10	CLIENT REVIEW	2024.09.09
11	CLIENT REVIEW	2024.10.17
12	CITY SUBMISSION	2024.10.25

Plains Road- Option 01 Updates-2024.08.02

- The geometry of the podium was adjusted according to the new survey and setback lines and therefore total areas of some rooms have been slightly reduced.
- The geometry of units on level 7-26 were changed to accommodate the new survey and setback lines and therefore some total areas of some rooms have been slightly reduced.
- The roof plan was adjusted according to the new setback lines and survey.
- The property and setback lines were updated according to the new survey.
- The fire route which is located on Plains Road was highlighted.

DO NOT SCALE DRAWINGS. USE ONLY DRAWINGS MARKED "ISSUED FOR CONSTRUCTION". VERIFY CONFIGURATIONS AND DIMENSIONS ON SITE BEFORE BEGINNING WORK. NOTIFY ARCHITECT IMMEDIATELY OF ANY ERRORS, OMISSIONS OR DISCREPANCIES.

CHAMBERLAIN ARCHITECT SERVICES LIMITED AND CHAMBERLAIN CONSTRUCTION SERVICES LIMITED HAVE SIMILAR OWNERSHIP.

CHAMBERLAIN ARCHITECT SERVICES LIMITED HAS COPYRIGHT. CONSTRUCTING A SUBSTANTIALLY SIMILAR BUILDING WITHOUT PERMISSION MAY INFRINGE THE COPYRIGHT OWNER'S RIGHTS. MAKING MINOR CHANGES TO PLANS DOES NOT NECESSARILY AVOID COPYRIGHT INFRINGEMENT. INNOCENT INFRINGEMENT IS NOT A DEFENSE TO COPYRIGHT INFRINGEMENT. ©

SEAL

CONSTRUCTION NORTH TRUE NORTH

127 PLAINS ROAD (OPTION 2)

127 PLAINS ROAD,
BURLINGTON, ONTARIO


SHEET NAME

GROUND FLOOR PLAN

START DATE	FEB 2022
DRAWN BY	HK/BE/MW /MR
CHECKED BY	CMC/JM
SCALE	1 : 100
PROJECT NO.	122010
DRAWING	A.101

C:\Users\hkerim\Documents\122010 - 127 Plains Road - Building_RVT24-Option 02 - 2024.10.01_hkerimNXPP.rvt

10/29/2024 2:17:38 PM

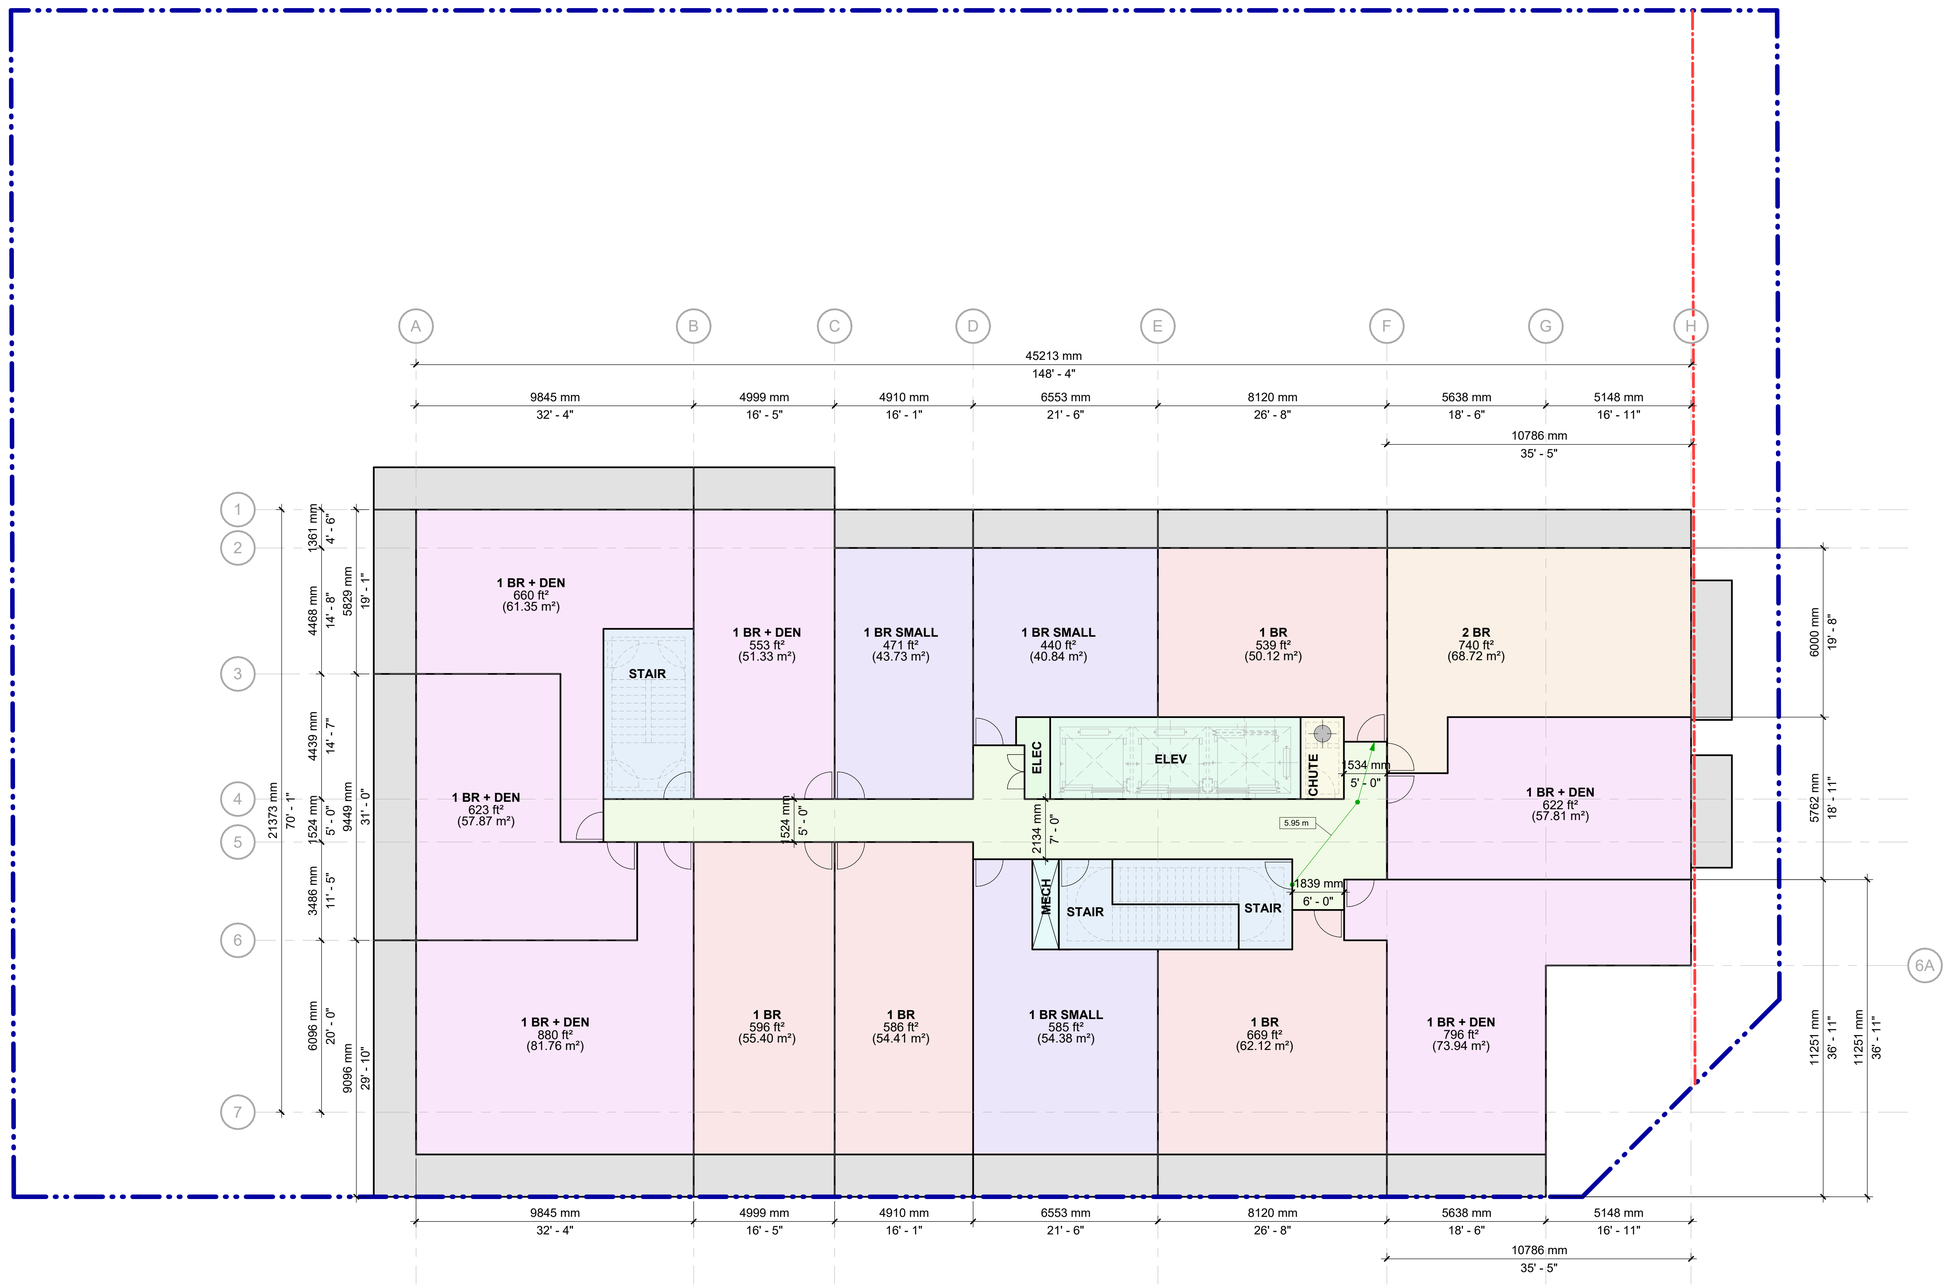

Chamberlain Architect Services Limited

4671 Palladium Way (Unit 1)
Burlington, Ontario. L7M 0W9
CANADA

Phone: 905.631.7777

www.chamberlainIPD.com

NO.	ISSUED	DATE
1	CLIENT REVIEW	2022-02-23
2	CLIENT REVIEW	2022-03-09
3	CLIENT REVIEW	2022-03-11
4	CLIENT REVIEW	2024-03-26
5	CLIENT REVIEW	2024-03-27
6	CLIENT REVIEW	2024-04-12
7	CITY SUBMISSION	2024-04-19
8	CLIENT REVIEW	2024.08.02
9	CLIENT REVIEW	2024.08.12
10	CLIENT REVIEW	2024.09.09
11	CLIENT REVIEW	2024.10.17
12	CITY SUBMISSION	2024.10.25

Plains Road- Option 01 Updates-2024.08.02

- The geometry of the podium was adjusted according to the new survey and setback lines and therefore total areas of some rooms have been slightly reduced.
- The geometry of units on level 7-26 were changed to accommodate the new survey and setback lines and therefore some total areas of some rooms have been slightly reduced.
- The roof plan was adjusted according to the new setback lines and survey.
- The property and setback lines were updated according to the new survey.
- The fire route which is located on Plains Road was highlighted.

DO NOT SCALE DRAWINGS. USE ONLY DRAWINGS MARKED "ISSUED FOR CONSTRUCTION". VERIFY CONFIGURATIONS AND DIMENSIONS ON SITE BEFORE BEGINNING WORK. NOTIFY ARCHITECT IMMEDIATELY OF ANY ERRORS, OMISSIONS OR DISCREPANCIES.

CHAMBERLAIN ARCHITECT SERVICES LIMITED AND CHAMBERLAIN CONSTRUCTION SERVICES LIMITED HAVE SIMILAR OWNERSHIP.

CHAMBERLAIN ARCHITECT SERVICES LIMITED HAS COPYRIGHT. CONSTRUCTING A SUBSTANTIALLY SIMILAR BUILDING WITHOUT PERMISSION MAY INFRINGE THE COPYRIGHT OWNER'S RIGHTS. MAKING MINOR CHANGES TO PLANS DOES NOT NECESSARILY AVOID COPYRIGHT INFRINGEMENT. INNOCENT INFRINGEMENT IS NOT A DEFENSE TO COPYRIGHT INFRINGEMENT. ©

SEAL

CONSTRUCTION NORTH

TRUE NORTH

127 PLAINS ROAD (OPTION 2)

127 PLAINS ROAD,
BURLINGTON, ONTARIO


SHEET NAME

SECOND FLOOR PLAN- TYPICAL 2-5

START DATE	FEB 2022
DRAWN BY	HK/BE/MW /MR
CHECKED BY	CMC/JM
SCALE	1 : 100
PROJECT NO.	122010
DRAWING	A.102

C:\Users\hkarem\Documents\122010 - 127 Plains Road - Building_RVT24-Option 02 - 2024.10.01_hkarimADPP.rvt

10/29/2024 3:17:58 PM

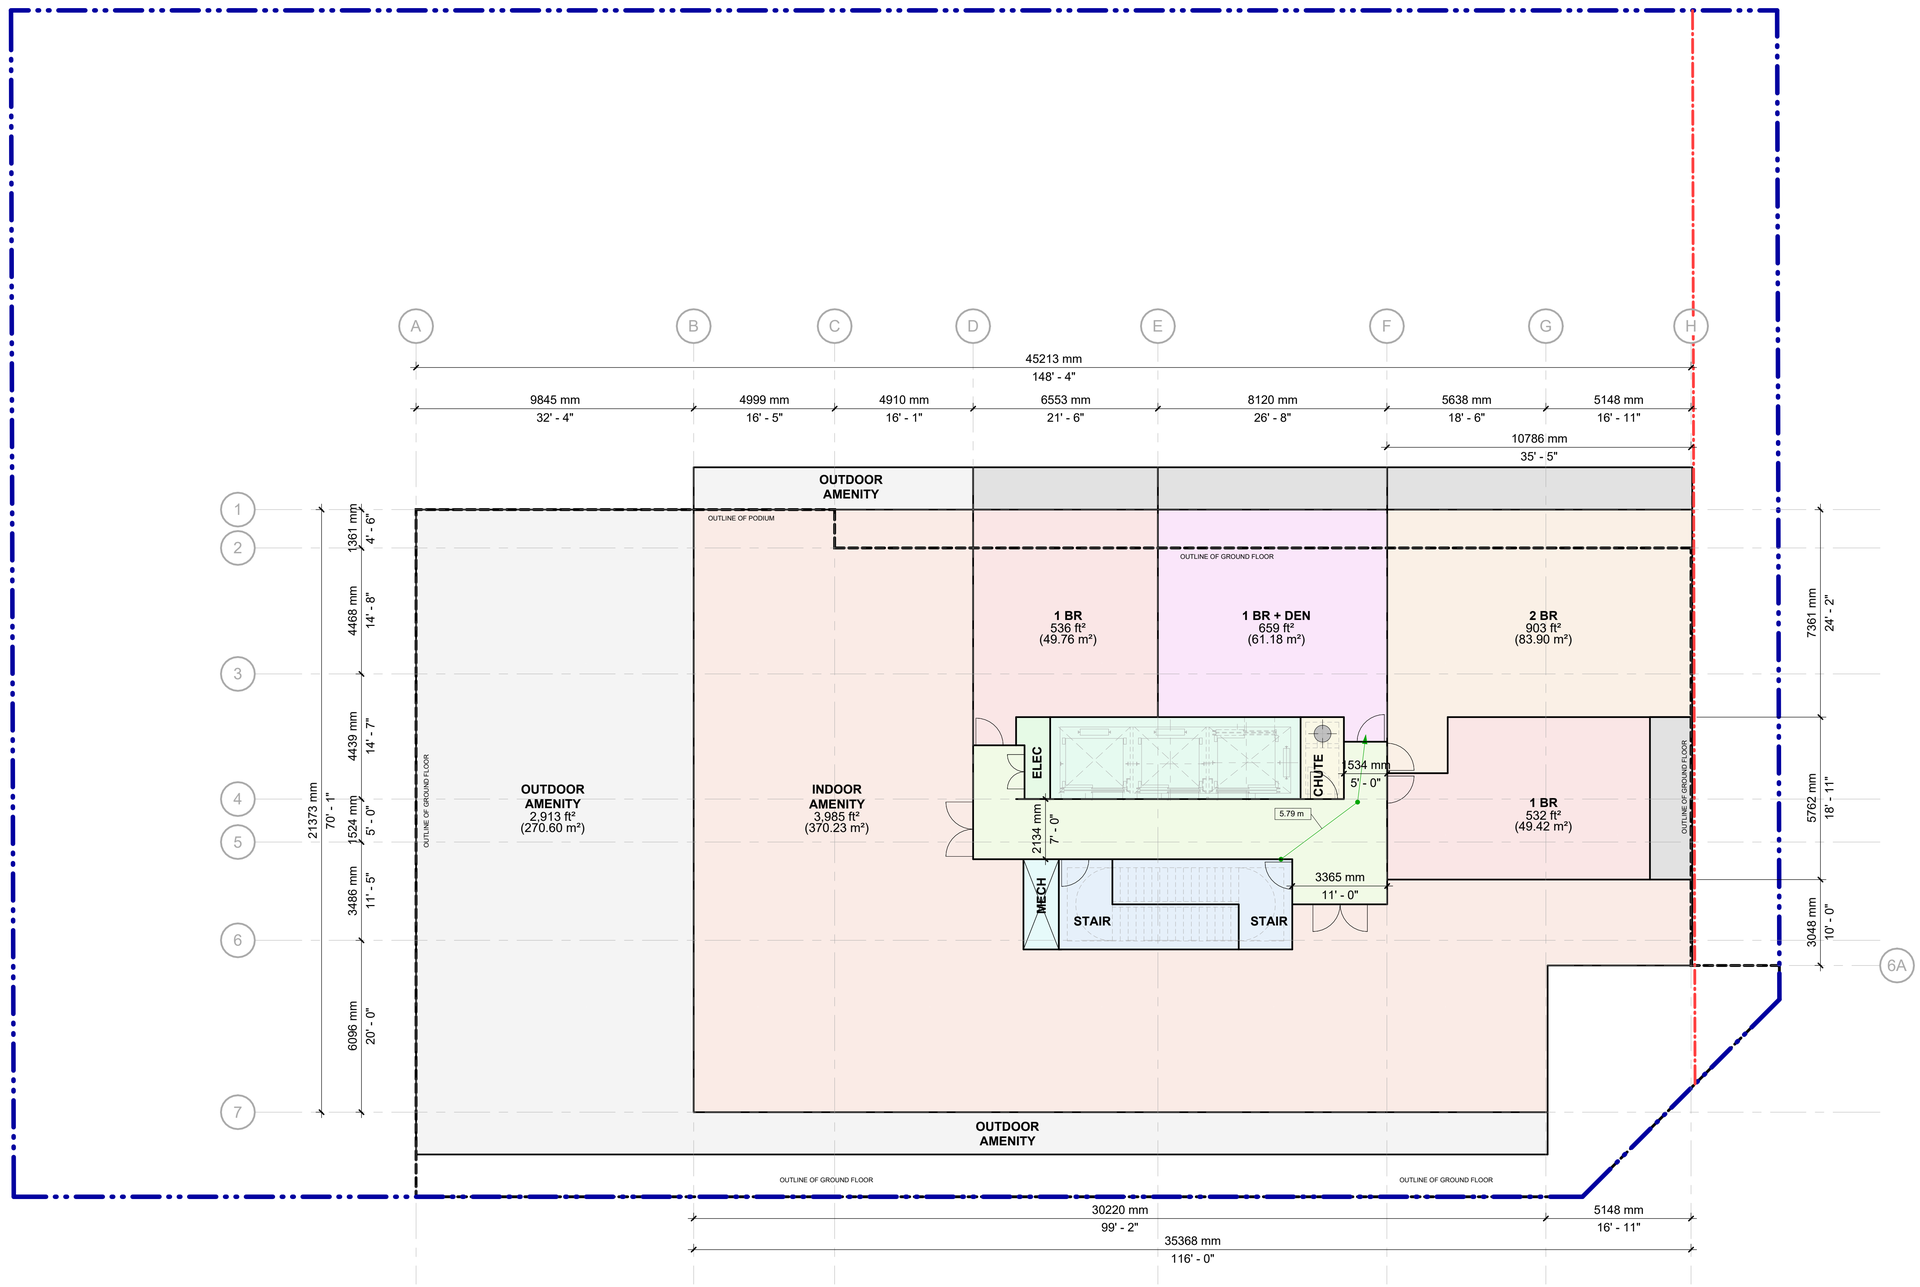

chamberlain
Architects
Constructors
Managers

Chamberlain Architect Services Limited

4671 Palladium Way (Unit 1)
Burlington, Ontario. L7M 0W9
CANADA

Phone: 905.631.7777

www.chamberlainIPD.com

NO.	ISSUED	DATE
1	CLIENT REVIEW	2022-02-23
2	CLIENT REVIEW	2022-03-09
3	CLIENT REVIEW	2022-03-11
4	CLIENT REVIEW	2024-03-26
5	CLIENT REVIEW	2024-03-27
6	CLIENT REVIEW	2024-04-12
7	CITY SUBMISSION	2024-04-19
8	CLIENT REVIEW	2024.08.02
9	CLIENT REVIEW	2024.08.12
10	CLIENT REVIEW	2024.09.09
11	CLIENT REVIEW	2024.10.17
12	CITY SUBMISSION	2024.10.25

Plains Road- Option 01 Updates-2024.08.02

- The geometry of the podium was adjusted according to the new survey and setback lines and therefore total areas of some rooms have been slightly reduced.
- The geometry of units on level 7-26 were changed to accommodate the new survey and setback lines and therefore some total areas of some rooms have been slightly reduced.
- The roof plan was adjusted according to the new setback lines and survey.
- The property and setback lines were updated according to the new survey.
- The fire route which is located on Plains Road was highlighted.

DO NOT SCALE DRAWINGS. USE ONLY DRAWINGS MARKED "ISSUED FOR CONSTRUCTION". VERIFY CONFIGURATIONS AND DIMENSIONS ON SITE BEFORE BEGINNING WORK. NOTIFY ARCHITECT IMMEDIATELY OF ANY ERRORS, OMISSIONS OR DISCREPANCIES.

CHAMBERLAIN ARCHITECT SERVICES LIMITED AND CHAMBERLAIN CONSTRUCTION SERVICES LIMITED HAVE SIMILAR OWNERSHIP.

CHAMBERLAIN ARCHITECT SERVICES LIMITED HAS COPYRIGHT. CONSTRUCTING A SUBSTANTIALLY SIMILAR BUILDING WITHOUT PERMISSION MAY INFRINGE THE COPYRIGHT OWNER'S RIGHTS. MAKING MINOR CHANGES TO PLANS DOES NOT NECESSARILY AVOID COPYRIGHT INFRINGEMENT. INNOCENT INFRINGEMENT IS NOT A DEFENSE TO COPYRIGHT INFRINGEMENT. ©

SEAL

CONSTRUCTION NORTH TRUE NORTH

127 PLAINS ROAD (OPTION 2)


127 PLAINS ROAD,
BURLINGTON, ONTARIO

SHEET NAME

SIXTH FLOOR PLAN

START DATE	FEB 2022
DRAWN BY	HK/BE/MW /MR
CHECKED BY	CMC/JM
SCALE	1 : 100
PROJECT NO.	122010
DRAWING	A.106

10/29/2024 3:17:41 PM C:\Users\hkarim\Documents\122010 - 127 Plains Road - Building_R-VT24-Option 02 - 2024.10.01_hkarimAD9P.rvt

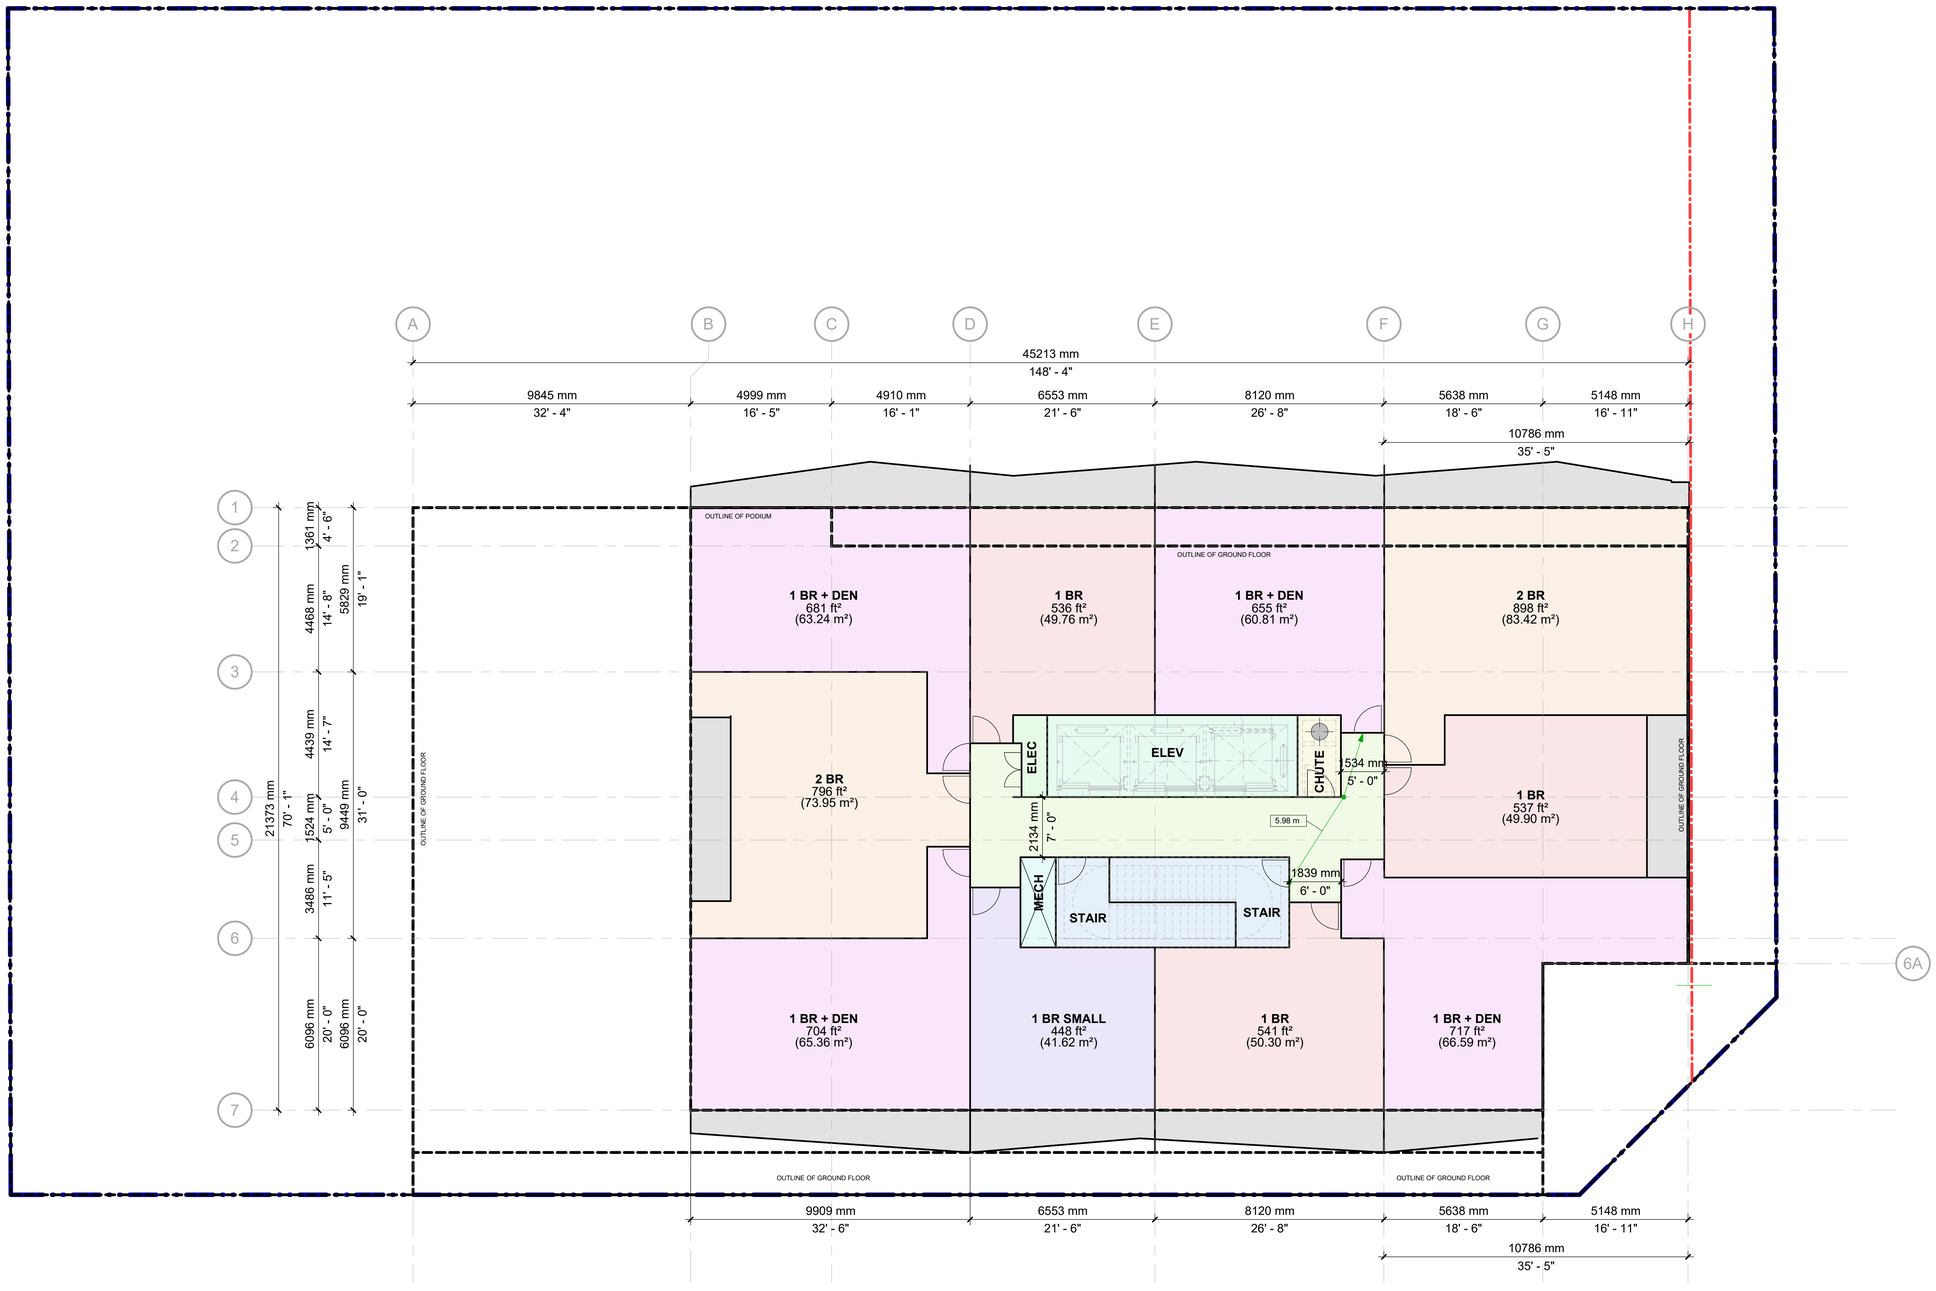

Chamberlain Architects Constructors Managers

Chamberlain Architect Services Limited

4671 Palladium Way (Unit 1)
Burlington, Ontario. L7M 0W9
CANADA

Phone: 905.631.7777

www.chamberlainIPD.com

NO.	ISSUED	DATE
1	CLIENT REVIEW	2022-02-23
2	CLIENT REVIEW	2022-03-09
3	CLIENT REVIEW	2022-03-11
4	CLIENT REVIEW	2024-03-26
5	CLIENT REVIEW	2024-03-27
6	CLIENT REVIEW	2024-04-12
7	CITY SUBMISSION	2024-04-19
8	CLIENT REVIEW	2024.08.02
9	CLIENT REVIEW	2024.08.12
10	CLIENT REVIEW	2024.09.09
11	CLIENT REVIEW	2024.10.17
12	CITY SUBMISSION	2024.10.25

Plains Road- Option 01 Updates-2024.08.02

- The geometry of the podium was adjusted according to the new survey and setback lines and therefore total areas of some rooms have been slightly reduced.
- The geometry of units on level 7-26 were changed to accommodate the new survey and setback lines and therefore some total areas of some rooms have been slightly reduced.
- The roof plan was adjusted according to the new setback lines and survey.
- The property and setback lines were updated according to the new survey.
- The fire route which is located on Plains Road was highlighted.

DO NOT SCALE DRAWINGS. USE ONLY DRAWINGS MARKED "ISSUED FOR CONSTRUCTION". VERIFY CONFIGURATIONS AND DIMENSIONS ON SITE BEFORE BEGINNING WORK. NOTIFY ARCHITECT IMMEDIATELY OF ANY ERRORS, OMISSIONS OR DISCREPANCIES.

CHAMBERLAIN ARCHITECT SERVICES LIMITED AND CHAMBERLAIN CONSTRUCTION SERVICES LIMITED HAVE SIMILAR OWNERSHIP.

CHAMBERLAIN ARCHITECT SERVICES LIMITED HAS COPYRIGHT. CONSTRUCTING A SUBSTANTIALLY SIMILAR BUILDING WITHOUT PERMISSION MAY INFRINGE THE COPYRIGHT OWNER'S RIGHTS. MAKING MINOR CHANGES TO PLANS DOES NOT NECESSARILY AVOID COPYRIGHT INFRINGEMENT. INNOCENT INFRINGEMENT IS NOT A DEFENSE TO COPYRIGHT INFRINGEMENT. ©

SEAL

CONSTRUCTION NORTH TRUE NORTH

127 PLAINS ROAD (OPTION 2)

127 PLAINS ROAD,
BURLINGTON, ONTARIO


SHEET NAME

SEVENTH FLOOR PLAN - TYPICAL 7-24

START DATE	FEB 2022
DRAWN BY	HK/BE/MW /MR
CHECKED BY	CMC/JM
SCALE	1 : 100
PROJECT NO.	122010
DRAWING	A.107

C:\Users\hkerm\Documents\122010 - 127 Plains Road_Burlington_Rv1724-Option 02 - 2024.10.01_hkerm.NQRP.rvt

10/29/2024 2:17:42 PM

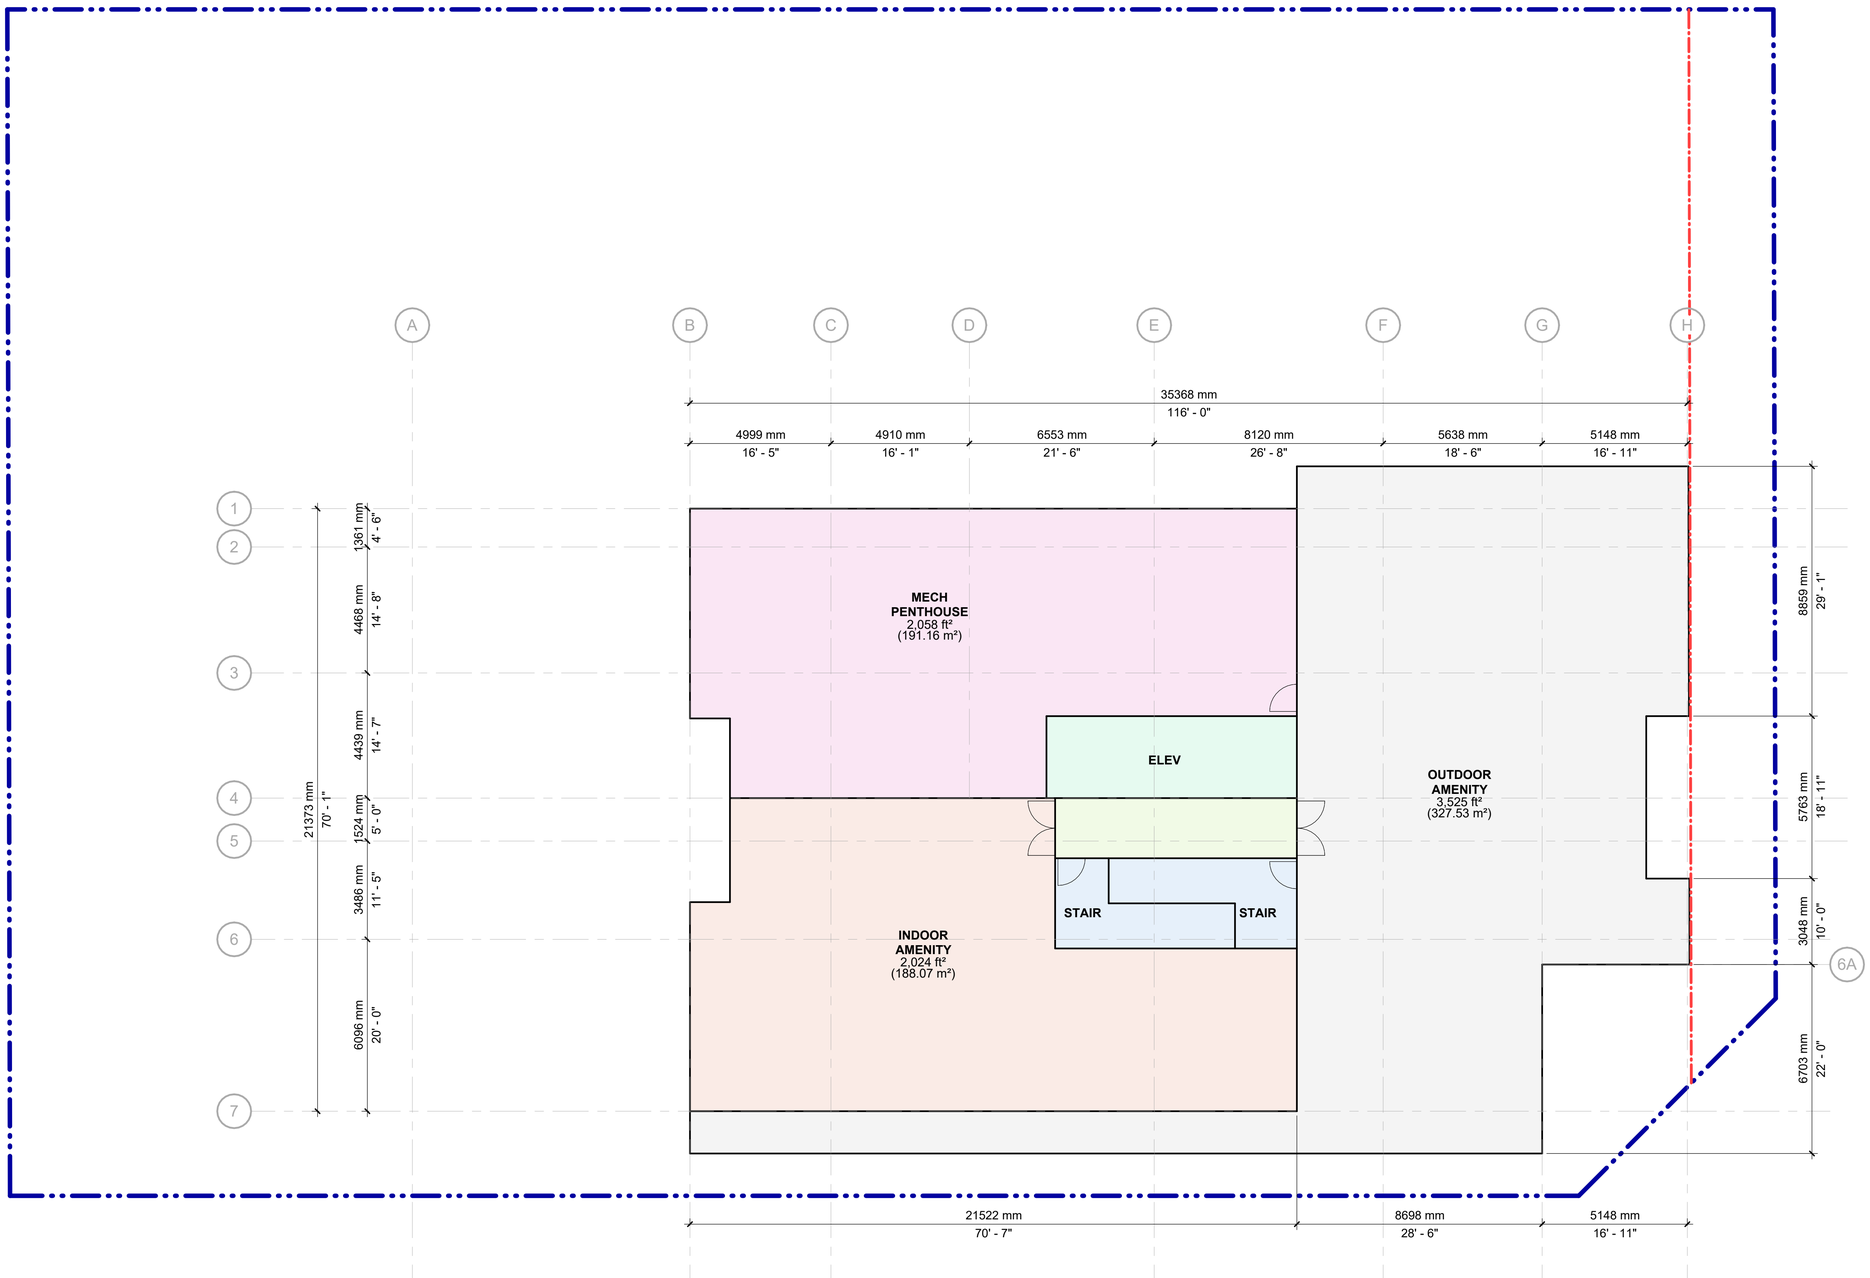

Architects
Constructors
Managers

Chamberlain Architect Services Limited

4671 Palladium Way (Unit 1)
Burlington, Ontario. L7M 0W9
CANADA

Phone: 905.631.7777

www.chamberlainIPD.com

NO.	ISSUED	DATE
1	CLIENT REVIEW	2022-02-23
2	CLIENT REVIEW	2022-03-09
3	CLIENT REVIEW	2022-03-11
4	CLIENT REVIEW	2024-03-26
5	CLIENT REVIEW	2024-03-27
6	CLIENT REVIEW	2024-04-12
7	CITY SUBMISSION	2024-04-19
8	CLIENT REVIEW	2024.08.02
9	CLIENT REVIEW	2024.08.12
10	CLIENT REVIEW	2024.09.09
11	CLIENT REVIEW	2024.10.17
12	CITY SUBMISSION	2024.10.25

Plains Road- Option 01 Updates-2024.08.02

- The geometry of the podium was adjusted according to the new survey and setback lines and therefore total areas of some rooms have been slightly reduced.
- The geometry of units on level 7-26 were changed to accommodate the new survey and setback lines and therefore some total areas of some rooms have been slightly reduced.
- The roof plan was adjusted according to the new setback lines and survey.
- The property and setback lines were updated according to the new survey.
- The fire route which is located on Plains Road was highlighted.

DO NOT SCALE DRAWINGS. USE ONLY DRAWINGS MARKED "ISSUED FOR CONSTRUCTION". VERIFY CONFIGURATIONS AND DIMENSIONS ON SITE BEFORE BEGINNING WORK. NOTIFY ARCHITECT IMMEDIATELY OF ANY ERRORS, OMISSIONS OR DISCREPANCIES.

CHAMBERLAIN ARCHITECT SERVICES LIMITED AND CHAMBERLAIN CONSTRUCTION SERVICES LIMITED HAVE SIMILAR OWNERSHIP.

CHAMBERLAIN ARCHITECT SERVICES LIMITED HAS COPYRIGHT. CONSTRUCTING A SUBSTANTIALLY SIMILAR BUILDING WITHOUT PERMISSION MAY INFRINGE THE COPYRIGHT OWNER'S RIGHTS. MAKING MINOR CHANGES TO PLANS DOES NOT NECESSARILY AVOID COPYRIGHT INFRINGEMENT. INNOCENT INFRINGEMENT IS NOT A DEFENSE TO COPYRIGHT INFRINGEMENT. ©

SEAL

CONSTRUCTION NORTH

TRUE NORTH

127 PLAINS ROAD (OPTION 2)

127 PLAINS ROAD,
BURLINGTON, ONTARIO

SHEET NAME

ROOF PLAN


START DATE	FEB 2022
DRAWN BY	HK/BE/MW /MR
CHECKED BY	CMC/JM
SCALE	1 : 100
PROJECT NO.	122010
DRAWING	A.108

C:\Users\tkarim\Documents\122010 - 127 Plains Road - Building_RVT24-Option 02 - 2024.10.01_tkarimNDBP.rvt


10/29/2024 2:17:43 PM



4 A.301 SOUTH ELEVATION
1 : 350

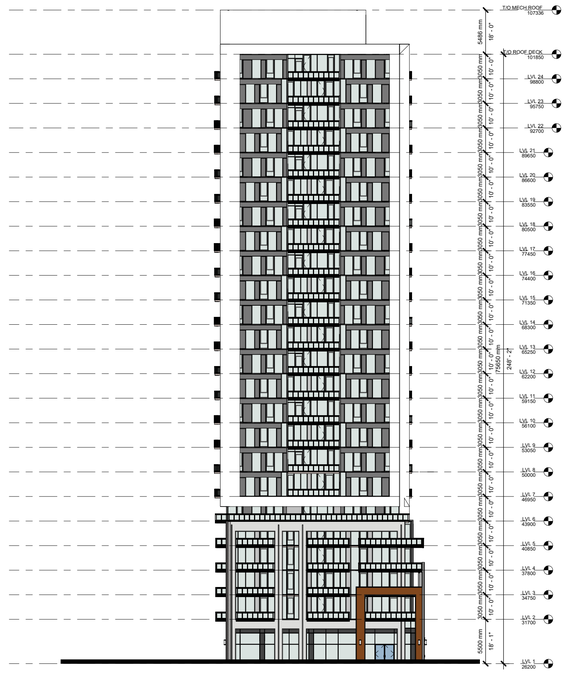

2 A.301 WEST ELEVATION
1 : 350

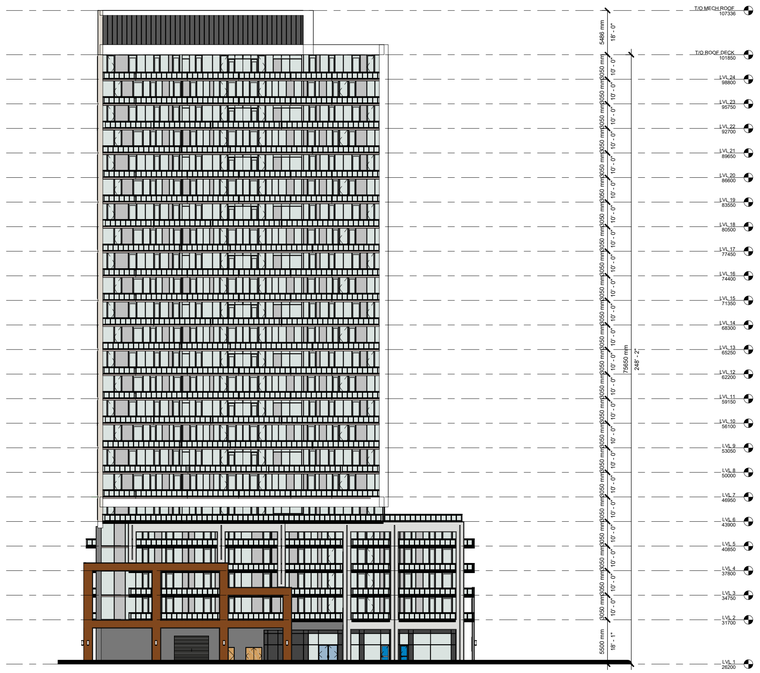

3 A.301 NORTH ELEVATION
1 : 350



1 A.301 EAST ELEVATION
1 : 350

Architects
Constructors
Managers

Chamberlain Architect Services Limited

4671 Palladium Way (Unit 1)
Burlington, Ontario. L7M 0W9
CANADA

Phone: 905.631.7777

www.chamberlainIPD.com

NO.	ISSUED	DATE
1	CLIENT REVIEW	2022-02-23
2	CLIENT REVIEW	2022-03-09
3	CLIENT REVIEW	2022-03-11
4	CLIENT REVIEW	2024-03-26
5	CLIENT REVIEW	2024-03-27
6	CLIENT REVIEW	2024-04-12
7	CITY SUBMISSION	2024-04-19
8	CLIENT REVIEW	2024.08.02
9	CLIENT REVIEW	2024.08.12
10	CLIENT REVIEW	2024.09.09
11	CLIENT REVIEW	2024.10.17
12	CITY SUBMISSION	2024.10.25

Plains Road- Option 01 Updates-2024.08.02

- The geometry of the podium was adjusted according to the new survey and setback lines and therefore total areas of some rooms have been slightly reduced.
- The geometry of units on level 7-26 were changed to accommodate the new survey and setback lines and therefore some total areas of some rooms have been slightly reduced.
- The roof plan was adjusted according to the new setback lines and survey.
- The property and setback lines were updated according to the new survey.
- The fire route which is located on Plains Road was highlighted.

DO NOT SCALE DRAWINGS. USE ONLY DRAWINGS MARKED "ISSUED FOR CONSTRUCTION". VERIFY CONFIGURATIONS AND DIMENSIONS ON SITE BEFORE BEGINNING WORK. NOTIFY ARCHITECT IMMEDIATELY OF ANY ERRORS, OMISSIONS OR DISCREPANCIES.

CHAMBERLAIN ARCHITECT SERVICES LIMITED AND CHAMBERLAIN CONSTRUCTION SERVICES LIMITED HAVE SIMILAR OWNERSHIP.

CHAMBERLAIN ARCHITECT SERVICES LIMITED HAS COPYRIGHT. CONSTRUCTING A SUBSTANTIALLY SIMILAR BUILDING WITHOUT PERMISSION MAY INFRINGE THE COPYRIGHT OWNER'S RIGHTS. MAKING MINOR CHANGES TO PLANS DOES NOT NECESSARILY AVOID COPYRIGHT INFRINGEMENT. INNOCENT INFRINGEMENT IS NOT A DEFENSE TO COPYRIGHT INFRINGEMENT. ©

SEAL

127 PLAINS ROAD (OPTION 2)

127 PLAINS ROAD,
BURLINGTON, ONTARIO

SHEET NAME

ELEVATIONS

START DATE	FEB 2022
DRAWN BY	HK/BE/MW /MR
CHECKED BY	CMC/JM
SCALE	1 : 350
PROJECT NO.	122010

DRAWING

A.301

C:\Users\kamin\Documents\122010 - 127 Plains Road - Building_RVT24-Option 02 - 2024.10.01_kamin.ANDRP.rvt

10/29/2024 7:18:01 PM