


Legend

- Existing Trees to Remain
- Proposed Deciduous Tree
- Proposed Coniferous Tree
- Proposed Shrub/Perennial
- Property Line
- Tree Preservation Fencing
- Extent of U/G Parking
- Prop. Sodded Area Typ.
- Prop. Unit Paving Type 1
- Prop. Unit Paving Type 2
- Proposed Planting Area
- Detail Reference Key
- Plant Material Reference Key
- Proposed Seatwall
- Proposed Bike Ring
- Proposed Bollards

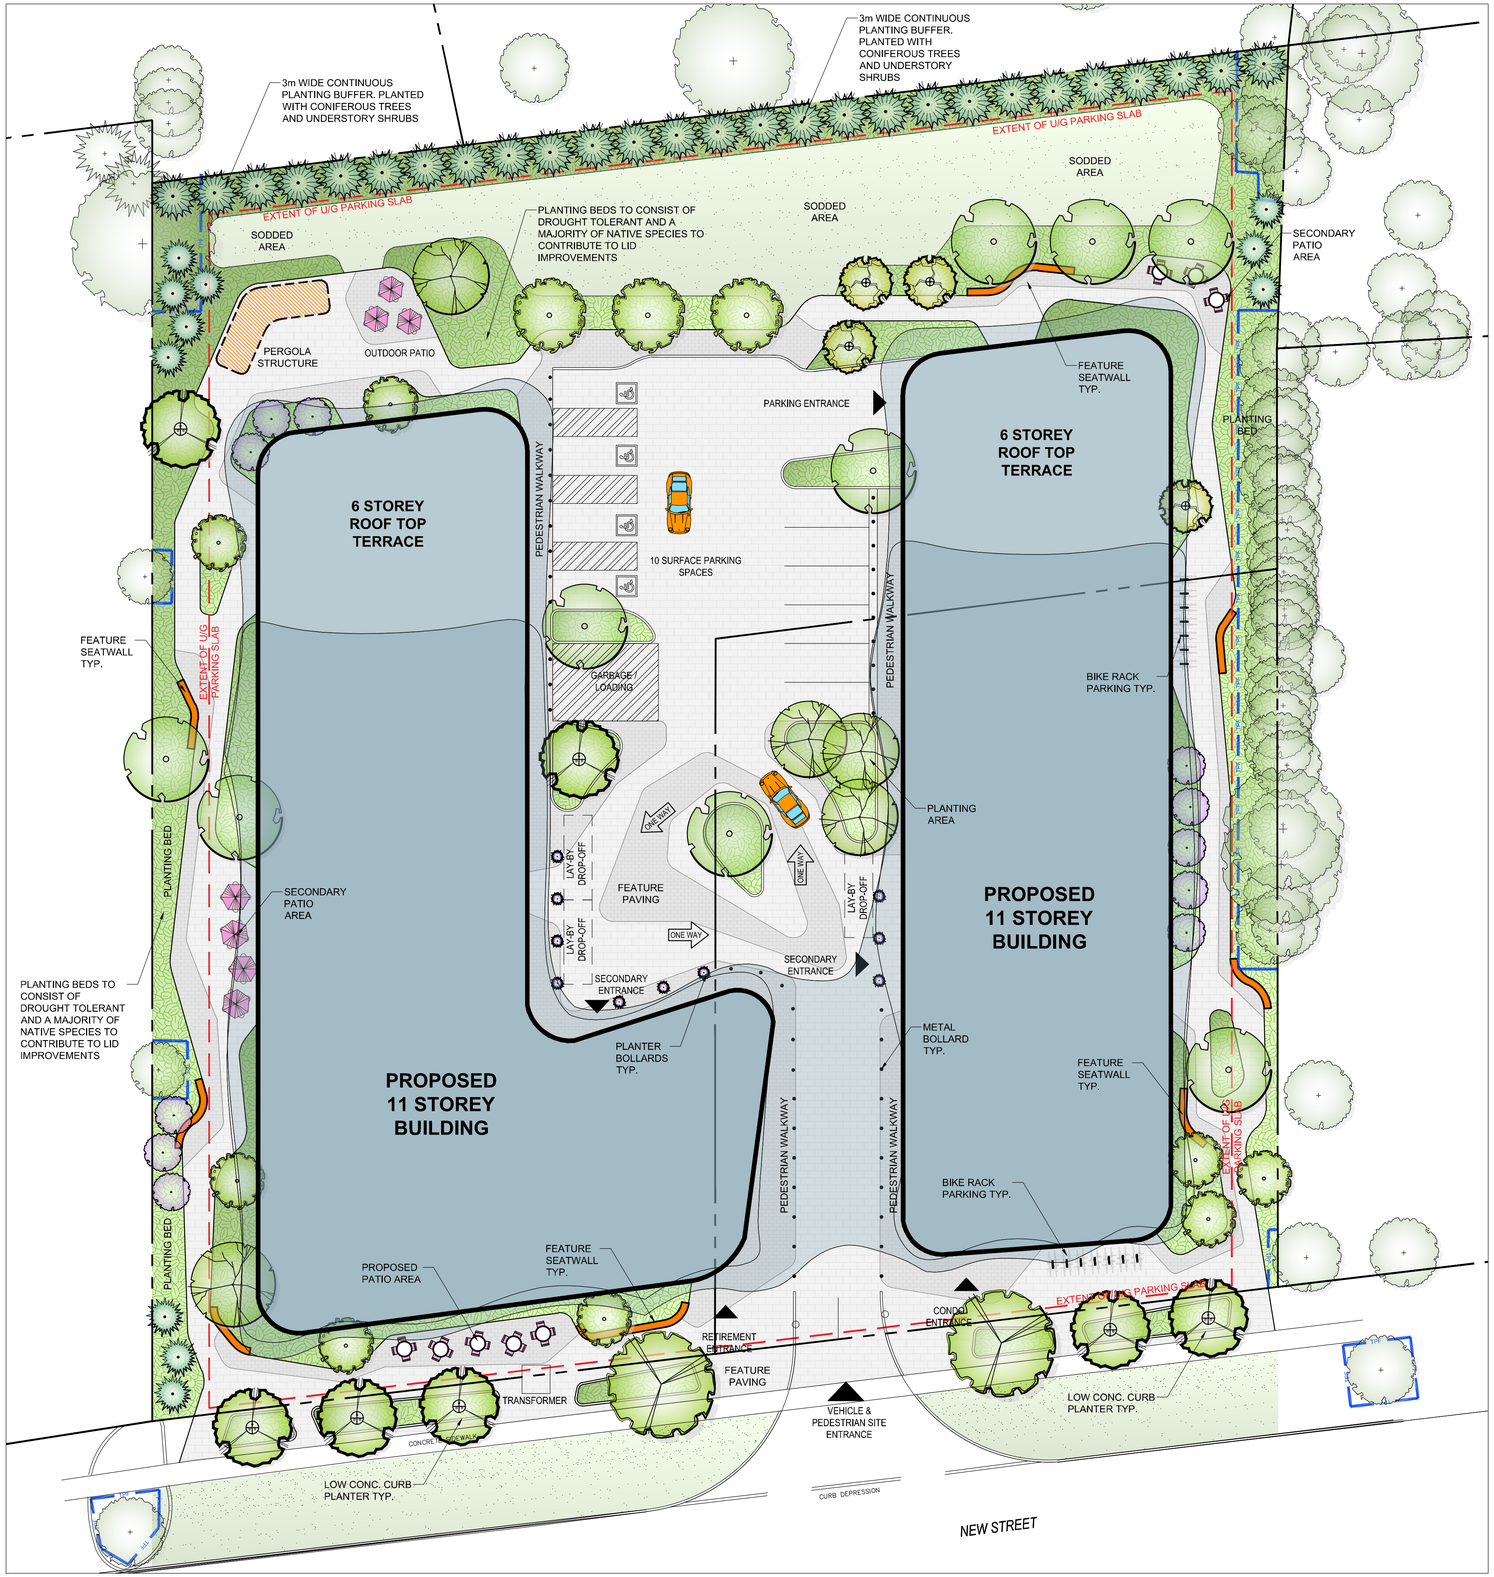

Pedestrian Circulation Plan

Scale 1:500



msla
MARTON SMITH LANDSCAPE ARCHITECTS
170 The Donway W Suite 206.
Toronto, Ontario, Canada. M3C 2G3
tel. 416.492.9966 I email. info@msla.ca

Architect:
WZMH ARCHITECTS
95 St. Clair Avenue West, Suite 1500
Toronto, Ontario, Canada. M4V 1N6
T 416 961 4111
F 416 961 3176
wzmhtor@wzmh.com

Client/Owner:

Notes:

No.	Revision	Date
05	Revised per Comments	04/09/19
04	Revised per Site Plan	01/28/19
03	Issued for Review	01/08/19
02	Issued for Review	12/12/17
01	Issued for Review	12/06/17

North:

Stamp: ASSOCIATION OF LANDSCAPE DESIGNERS ONTARIO OALA MEMBER

Project:

Proposed Retirement Housing and Condominium Development
2421 & 2431 New Street
Burlington, Ontario

Scale: **1:200** Date: **Nov. 2017**
Drawn By: **S.L.** Checked By: **L.M.**

Drawing Title:

Landscape Master Plan

Project No. **17190** Sheet No. **L2-01**

All information contained in these plans shall be checked by the contractor. All discrepancies shall be reported to the Landscape Architect (L.A.) before commencing with construction. All drawings have copyright and shall remain the property of the Landscape Architect. Copying or any reproduction in part or whole shall only be permitted with written consent of L. A. Drawings shall not be used for construction unless sealed & SIGNED. All drawings patterns must contain positively proof from buildings or structures at 2% min. The position of existing above ground and underground utilities and facilities are not necessarily shown on the drawings, and where shown, the accuracy of the position of utilities or facilities is not guaranteed. Before starting work, the contractor shall confirm the exact location of all existing utilities and facilities, and shall assume liability for damages. DO NOT SCALE DRAWINGS • PRELIMINARY NOT FOR CONSTRUCTION • THESE DRAWINGS ARE NOT TO BE USED FOR CONSTRUCTION UNTIL COUNTERSIGNED BY L. ARCHITECT • SIGNED _____ DATE _____