


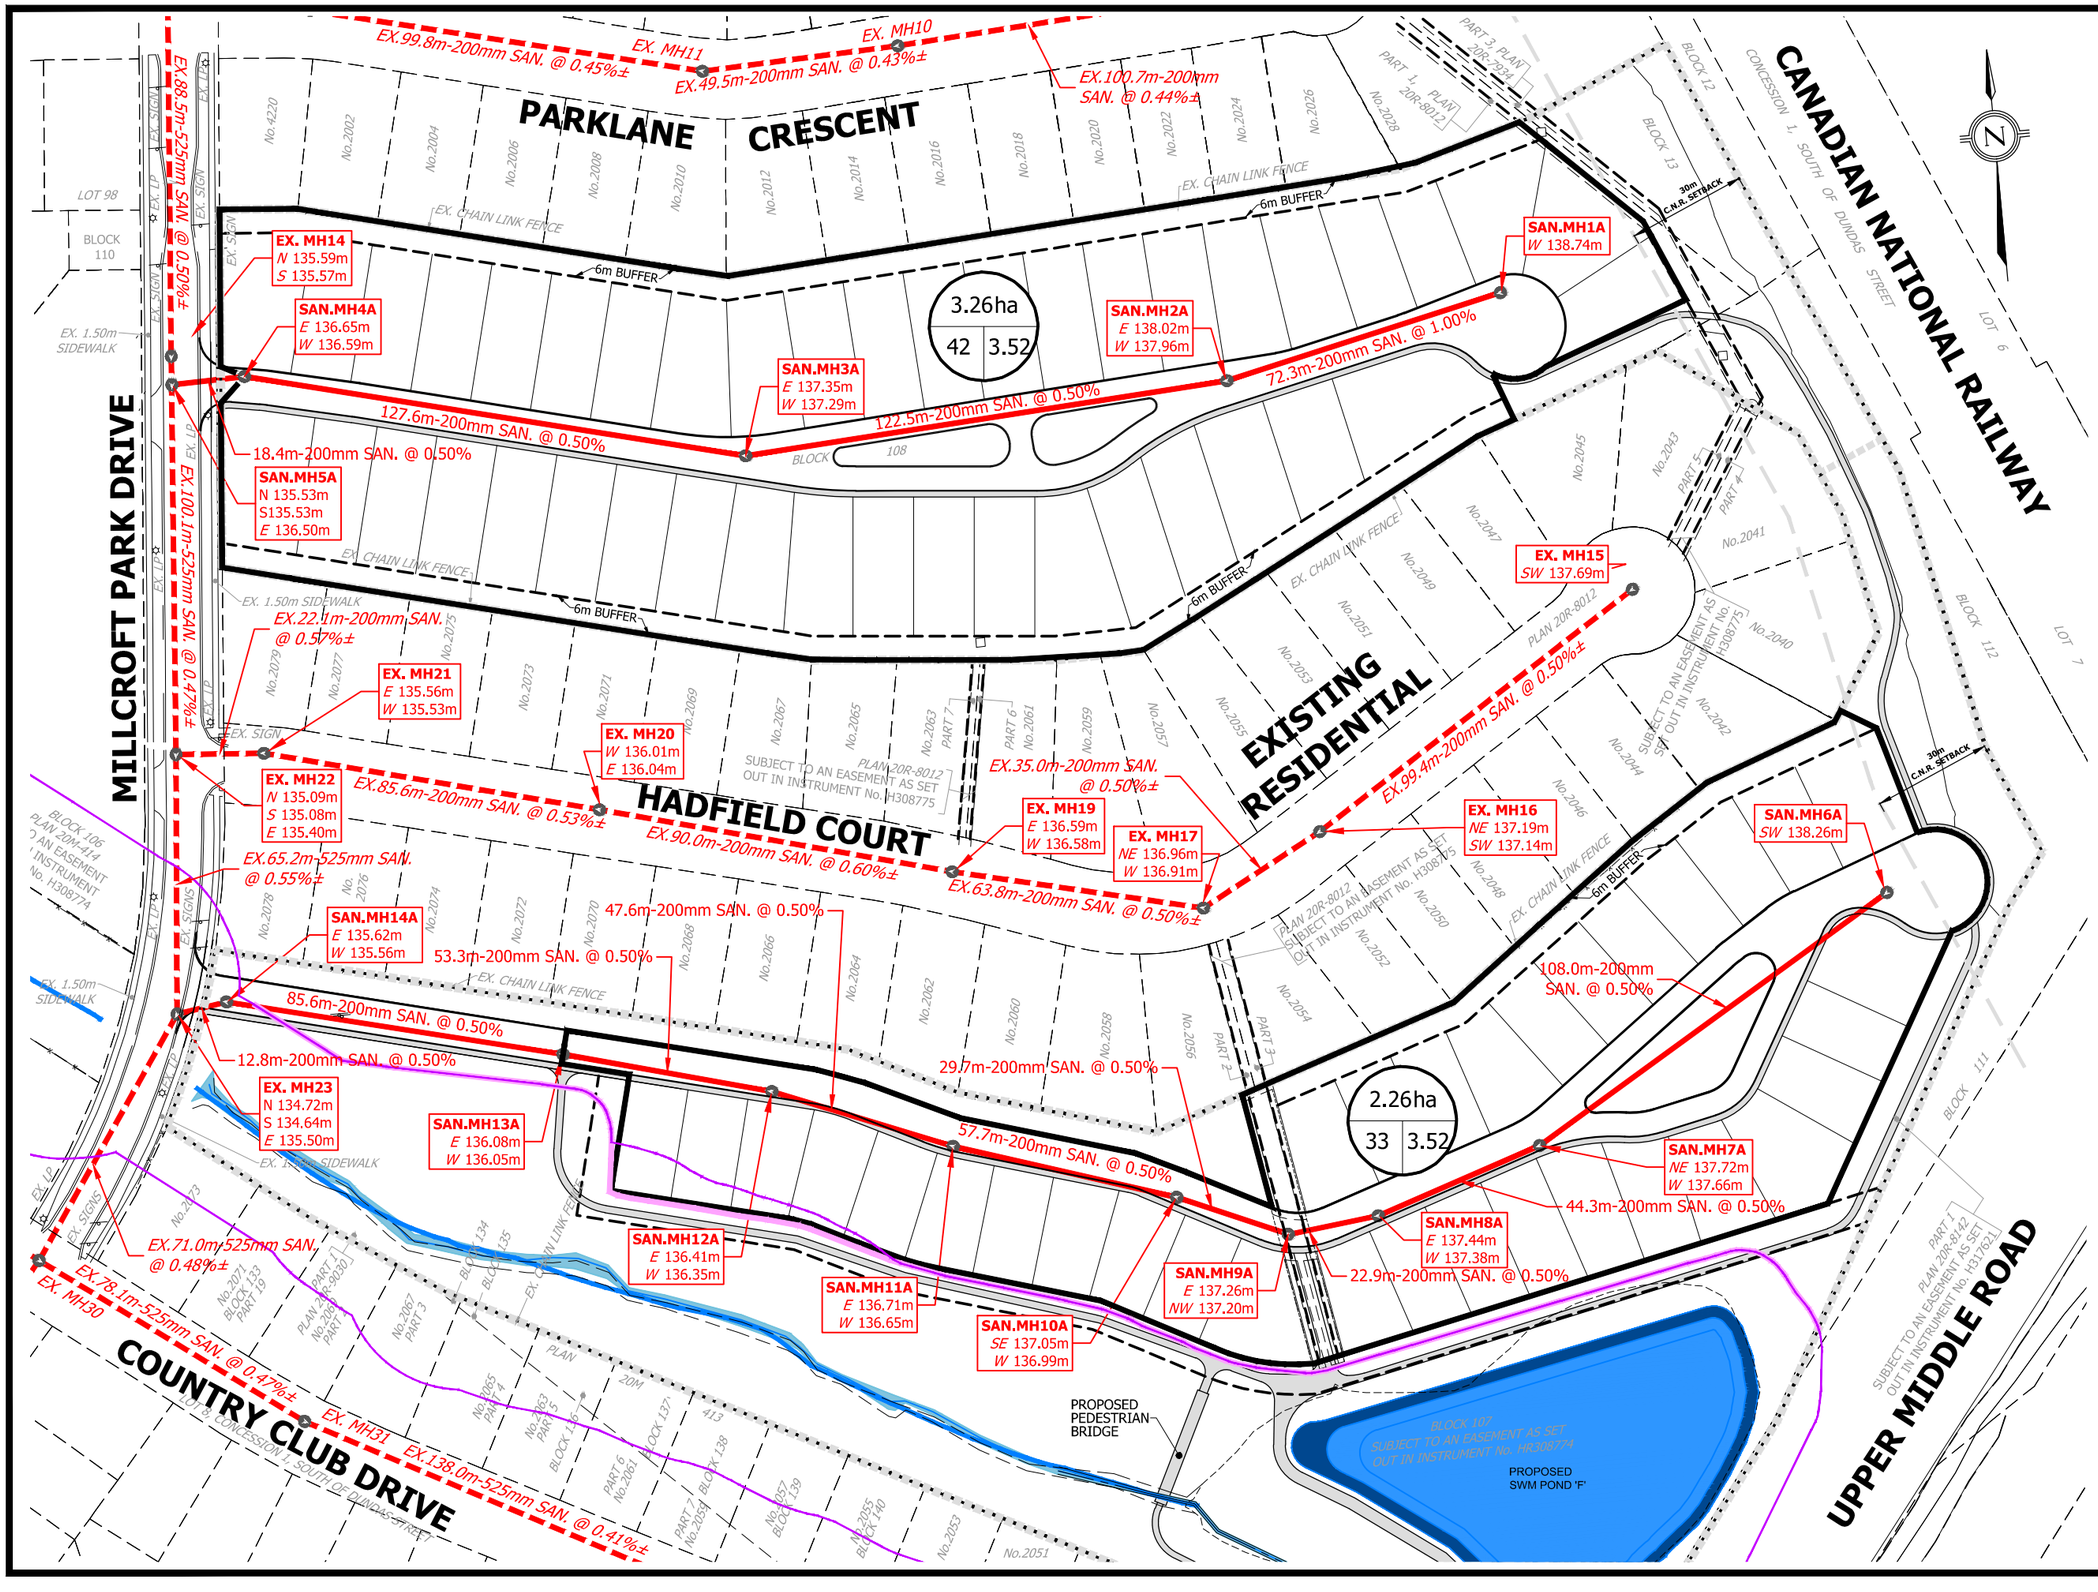

KEY PLAN
N.T.S.

LEGEND

- PROPOSED SANITARY SEWER
- EXISTING SANITARY SEWER
- 0.32ha / 10 / 3.2 — DRAIANGE AREA; POPULATION PER UNIT; UNITS
- SANITARY DRAINAGE AREA
- SITE BOUNDARY
- PROPOSED DEVELOPMENT CONSTRAINT LIMIT
- PROPOSED REFINED CH APPROXIMATE REGULATION LIMIT

LICENSED PROFESSIONAL ENGINEER
A. M. FATA
100159069
Dec/18/2020
PROVINCE OF ONTARIO

URBANTECH®
Urbantech® Consulting
A Division of Leighton-Zec Ltd.
3769 14th Avenue, Suite 304,
Markham, ON. L3R 3T7
TEL 905.940.9461 • urbantech.com

MILLCROFT GREEN
CITY OF BURLINGTON

SANITARY DRAINAGE PLAN
(AREA A & B)

PROJECT No.	DATE	SCALE	DWG No.
17-526	DEC. 2020	1:1500	SAN-AB