


WEST ELEVATION VIEW
FROM UPPER MIDDLE ROAD



EAST ELEVATION VIEW
FROM UPPER MIDDLE ROAD

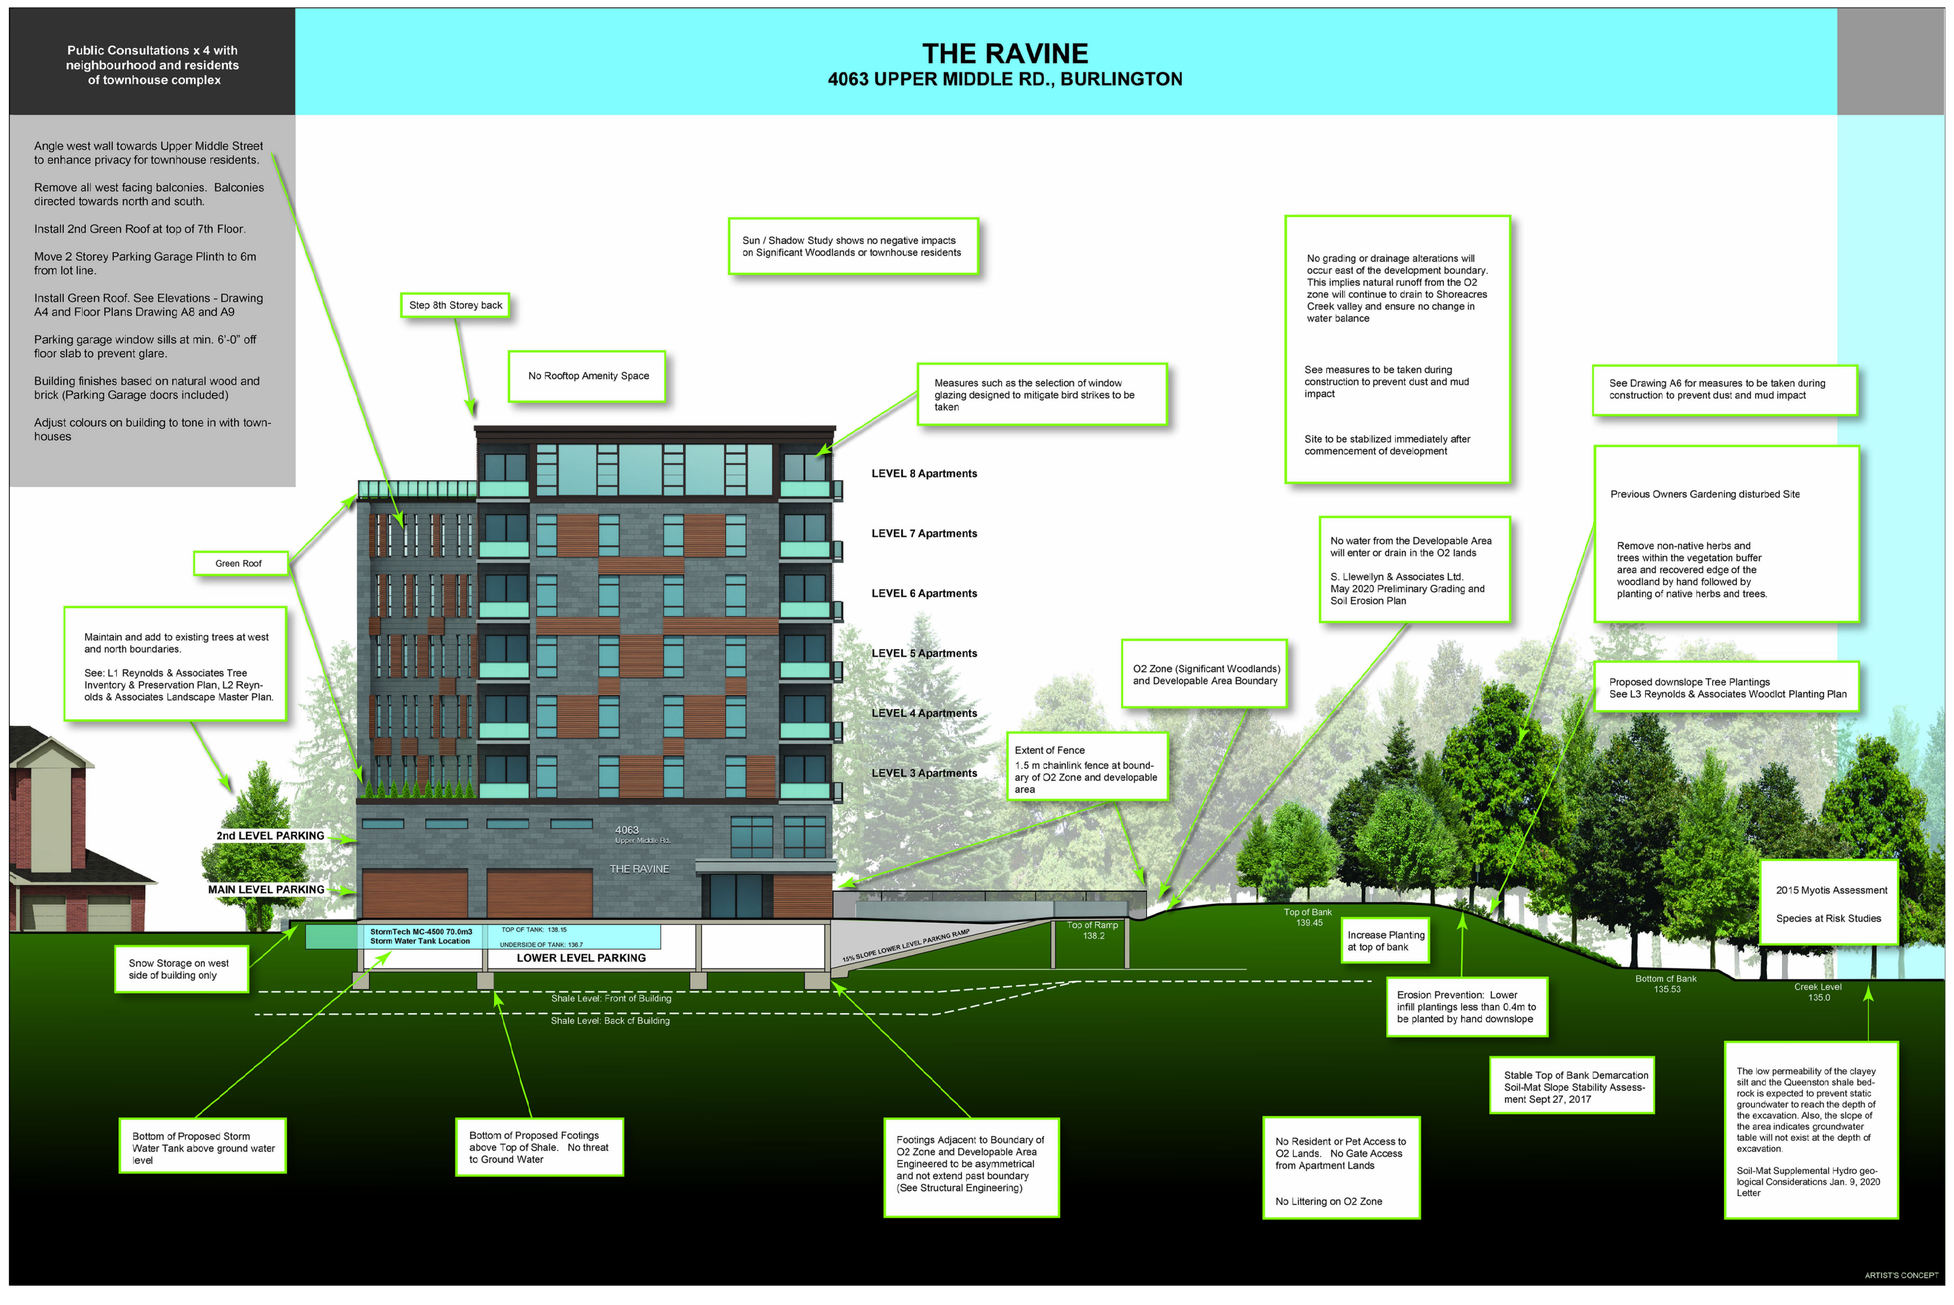

PROJECT & SITE SECTION / PROPOSAL SUMMARY

4063 Upper Middle Road, Burlington

Proposed Rezoning to Residential High Density (RH3) to accommodate an Eight (8) Storey Residential Condominium Apartment Building with Thirty-Two (32) Units and a Density of 160 units per net hectare

Walkers Line



Upper Middle Road

SUBJECT LANDS
4063 Upper Middle Rd
Burlington

CONTRACTOR IS TO CHECK AND VERIFY ALL DIMENSIONS ON THE JOB SITE AND NOTIFY DESIGNERS OF ALL DISCREPANCIES BEFORE INITIATING WORK.
ALL DRAWINGS ARE THE PROPERTY OF THINKGIRAFFE
DRAWINGS ARE NOT TO BE REPRODUCED WITHOUT WRITTEN PERMISSION FROM DESIGNERS.
PRINTS ARE NOT TO BE SCALED.

June 10,2020 ISSUE FOR ZONING AMENDMENT

REMARKS	DATE	NO.
REVISIONS		

thinkGiraffe
ENVIRONMENTAL DESIGN
16 Sulphur Springs Road,
Ancaster, ON, L9G 1L8
905 304 1496
thinkgiraffe@bellnet.ca

PROJECT
Proposed 8 Storey Apartment Building
4063 Upper Middle Rd
Burlington

SHEET TITLE
Cover Page

FOLDER	DRAWN BY M F / M S
FILE	SCALE NTS
DATE	NUMBER

A1