
LEGEND

- TREE PROTECTION
- LIMITS OF CONSTRUCTION/ SECURITY FENCING (6'-0" CONSTRUCTION FENCING)
- SHORING (INTERNAL RAKERS WHERE TIEBACKS CONFLICT)
- TOWER CRANE/SWING
- LIMITS OF UNDERGROUND
- PROPOSED SERVICES
- MATERIAL STORAGE
- CONSTRUCTION MUDMAT WASHDOWN AREA
- TEMP ROAD CLOSURE (STORM)
- TEMP ROAD CLOSURE (SANITARY)
- TEMP ROAD CLOSURE (WATER)
- ENTRANCE GATE

NOTES

1) AS NOTED BY CITY OF BURLINGTON CAPITAL WORKS, "ALL ELEMENTS OF THE UNDERGROUND PARKING STRUCTURE (I.E. WALLS, FOUNDATION DRAINS, SHORING, ETC.) ARE REQUIRED TO BE WITHIN THE LIMITS OF THE SUBJECT PROPERTY"
   i) ALL PERMANENT AND TEMPORARY STRUCTURES ARE WITHIN PROPERTY LINES, TEMPORARY SHORING WILL NOT ENTER R.O.W. AND WILL BE CANTILEVERED OR USE INTERNAL RAKERS.
   ii) WHERE SHORING IS NOT REQUIRED (SOUTHERN HALF OF SITE) AS EX. GRADING LOWERS MOVING SOUTHWARD SLOPING AT THE PERIMITER OF THE EXCAVATION WILL ALSO BE REMAIN WITHIN THE PROPERTY LINES
2) CLOSURES: NO LANE CLOSURES ARE ANTICIPATED AT THIS TIME.
3) CONSTRUCTION STAGING: NO CONSTRUCTION STAGING ANTICIPATED ON CITY RIGHT OF WAY
4) HAUL ROUTE: IN REVIEW WITH CITY OF BURLINGTON, HAUL ROUTE ANTICIPATED TO BE MAINLY FROM NORTH SERVICE ROAD.
5) CRANE LOCATION & RADIUS - APPROXIMATE LOCATION AND RADIUS INDICATED ON PLANS
6) NO TRADES PARKING OR TRUCK STAGING IS PERMITTED ON THE MUNICIPAL RIGHT OF WAY.
7) BURLINGTON HYDRO HAS BEEN CONTACTED, SERVICE ESTIMATES HAVE BEEN PROVIDED FOR REVIEW
8) UNION GAS (ENBRIDGE GAS) HAS BEEN CONTACTED AND HAS EXPRESSED NO CONCERNS REGARDING FUTURE DEVELOPMENT
9) PER CITY OF BURLINGTON CAPITAL WORKS, "PRECONDITION SURVEY OF AREA BUILDINGS PRIOR TO START OF EXCAVATION AND VIBRATION MONITORING FOR THE DURATION OF CONSTRUCTION, WILL BE REQUIRED, LIMITS OF STUDY AREA TO BE DETERMINED."
10) TEMPORARY CLOSURES OF ROAD AND/OR SIDEWALK ARE ANTICIPATED TO BE MINIMAL AT THIS STAGE.

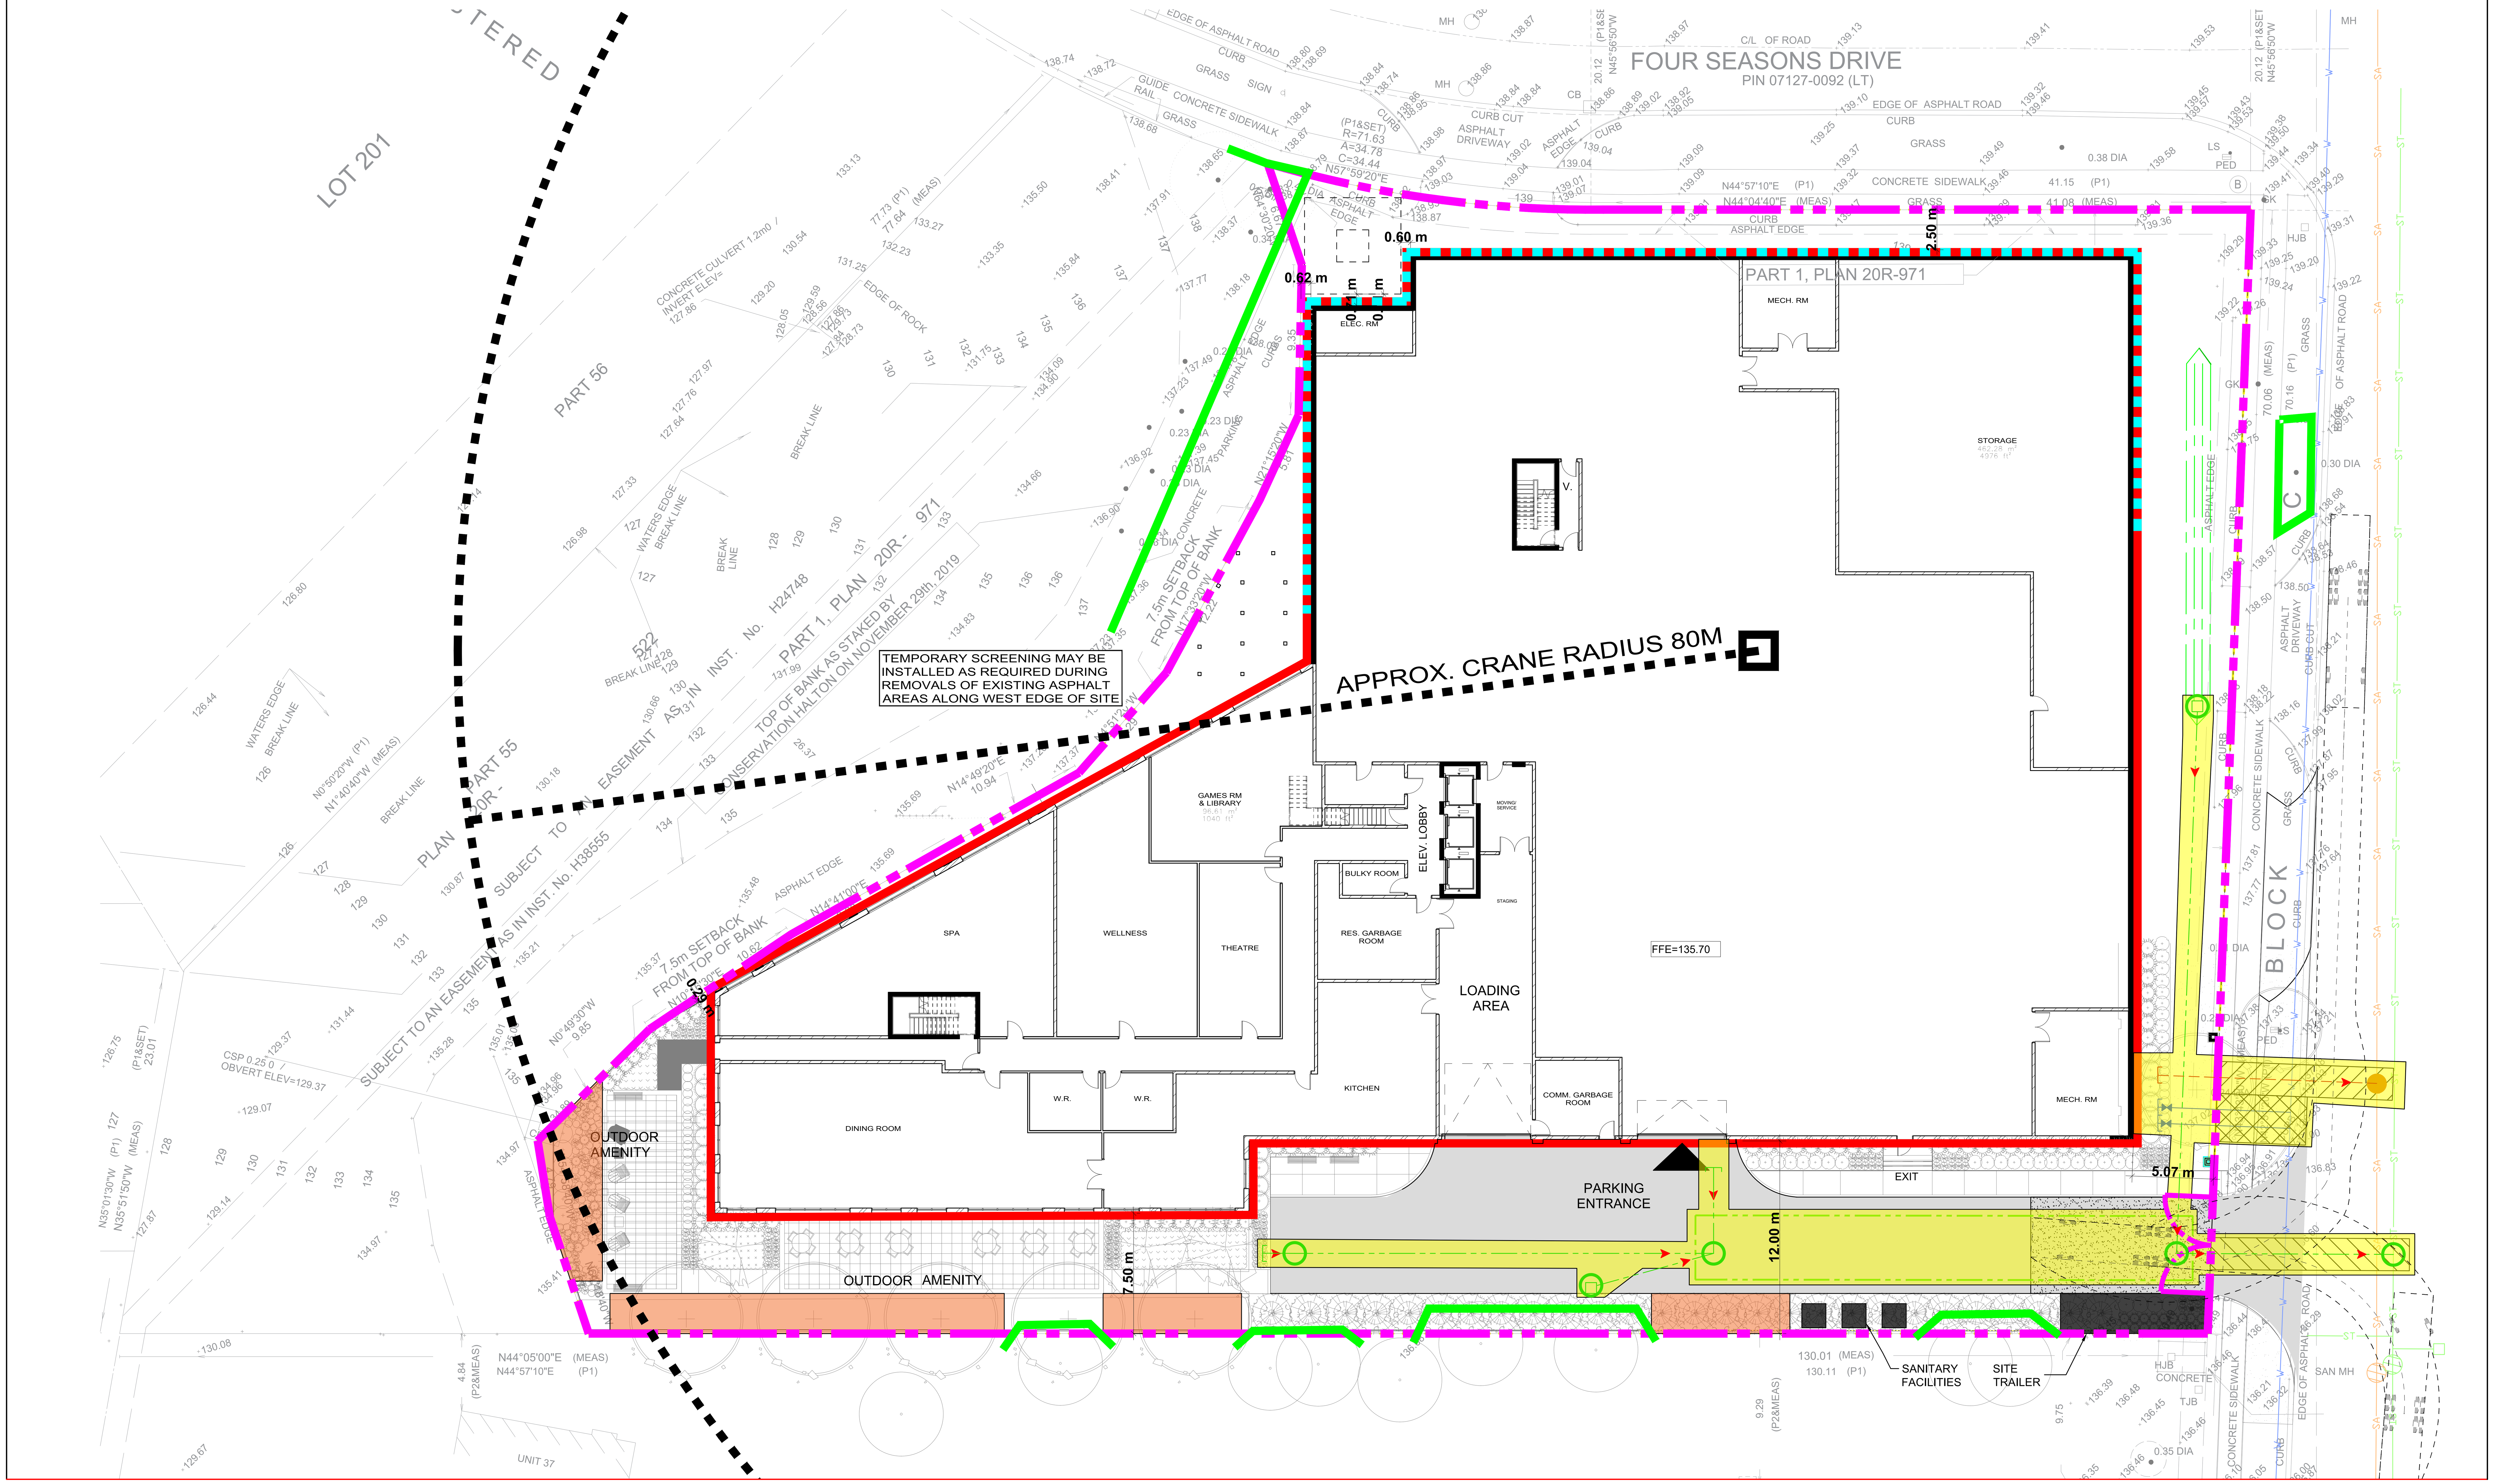

Construction Management and Mobility Plan (1 / CMMP1)
Scale: 1 : 200

No.:	Revision:	Date:

No :	Issued For:	Date:

Drawing Title:
Construction Management and Mobility Plan

Project:
FIELDGATE PROPERTIES

1600 KERNS RETIREMENT HOME

1600 KERNS ROAD, BURLINGTON, ON

Scale:	1 : 200
Drawn by:	J.D.
Checked by:	J.D.
Project No.:	1600K
Date:	21/03/01
Drawing No.:	CMMP1


Plot Date: File Path:

LEGEND

- TREE PROTECTION
- LIMITS OF CONSTRUCTION/ SECURITY FENCING (6'-0" CONSTRUCTION FENCING)
- SHORING (INTERNAL RAKERS WHERE TIEBACKS CONFLICT)
- TOWER CRANE/SWING
- LIMITS OF UNDERGROUND
- PROPOSED SERVICES
- MATERIAL STORAGE
- CONSTRUCTION MUDMAT WASHDOWN AREA
- TEMP ROAD CLOSURE (STORM)
- TEMP ROAD CLOSURE (SANITARY)
- TEMP ROAD CLOSURE (WATER)
- ENTRANCE GATE

NOTES

1) AS NOTED BY CITY OF BURLINGTON CAPITAL WORKS, "ALL ELEMENTS OF THE UNDERGROUND PARKING STRUCTURE (I.E. WALLS, FOUNDATION DRAINS, SHORING, ETC.) ARE REQUIRED TO BE WITHIN THE LIMITS OF THE SUBJECT PROPERTY"
   i) ALL PERMANENT AND TEMPORARY STRUCTURES ARE WITHIN PROPERTY LINES, TEMPORARY SHORING WILL NOT ENTER R.O.W. AND WILL BE CANTILEVERED OR USE INTERNAL RAKERS.
   ii) WHERE SHORING IS NOT REQUIRED (SOUTHERN HALF OF SITE) AS EX. GRADING LOWERS MOVING SOUTHWARD SLOPING AT THE PERIMITER OF THE EXCAVATION WILL ALSO BE REMAIN WITHIN THE PROPERTY LINES
2) CLOSURES: NO LANE CLOSURES ARE ANTICIPATED AT THIS TIME.
3) CONSTRUCTION STAGING: NO CONSTRUCTION STAGING ANTICIPATED ON CITY RIGHT OF WAY
4) HAUL ROUTE: IN REVIEW WITH CITY OF BURLINGTON, HAUL ROUTE ANTICIPATED TO BE MAINLY FROM NORTH SERVICE ROAD.
5) CRANE LOCATION & RADIUS - APPROXIMATE LOCATION AND RADIUS INDICATED ON PLANS
6) NO TRADES PARKING OR TRUCK STAGING IS PERMITTED ON THE MUNICIPAL RIGHT OF WAY.
7) BURLINGTON HYDRO HAS BEEN CONTACTED, SERVICE ESTIMATES HAVE BEEN PROVIDED FOR REVIEW
8) UNION GAS (ENBRIDGE GAS) HAS BEEN CONTACTED AND HAS EXPRESSED NO CONCERNS REGARDING FUTURE DEVELOPMENT
9) PER CITY OF BURLINGTON CAPITAL WORKS, "PRECONDITION SURVEY OF AREA BUILDINGS PRIOR TO START OF EXCAVATION AND VIBRATION MONITORING FOR THE DURATION OF CONSTRUCTION, WILL BE REQUIRED, LIMITS OF STUDY AREA TO BE DETERMINED."
10) TEMPORARY CLOSURES OF ROAD AND/OR SIDEWALK ARE ANTICIPATED TO BE MINIMAL AT THIS STAGE.

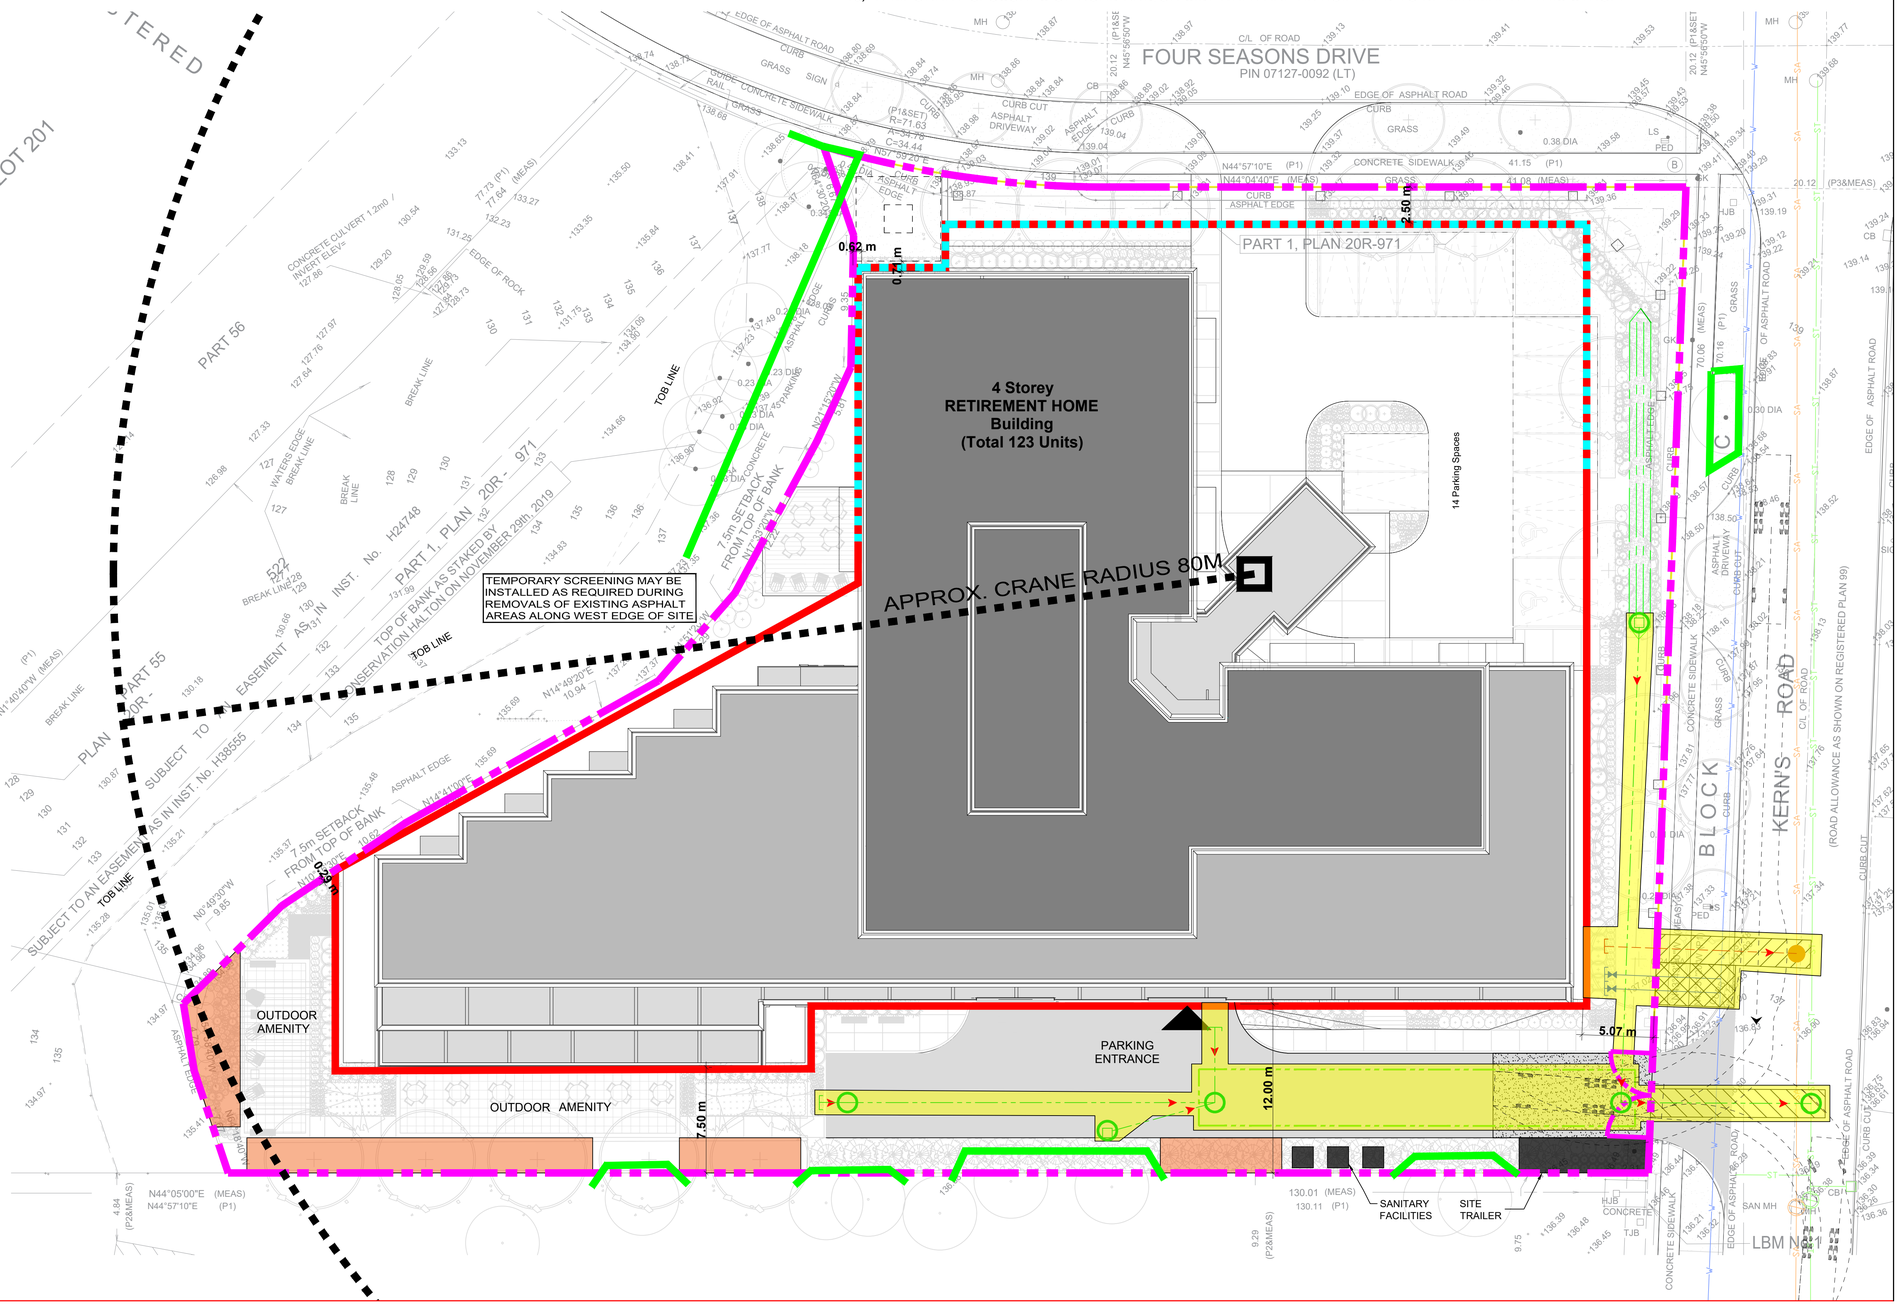

Construction Management and Mobility Plan - SITE PLAN

Scale: 1 : 200

1 CMMP2

No.:	Revision:	Date:

No :	Issued For:	Date:

Drawing Title:

Construction Management and Mobility Plan
SITE PLAN

Project:
FIELDGATE PROPERTIES

1600 KERNS RETIREMENT HOME

1600 KERNS ROAD, BURLINGTON, ON

Scale:	1 : 200
Drawn by:	J.D.
Checked by:	J.D.
Project No.:	1600K
Date:	21/03/01

Drawing No.:

CMMP2

Plot Date: File Path: