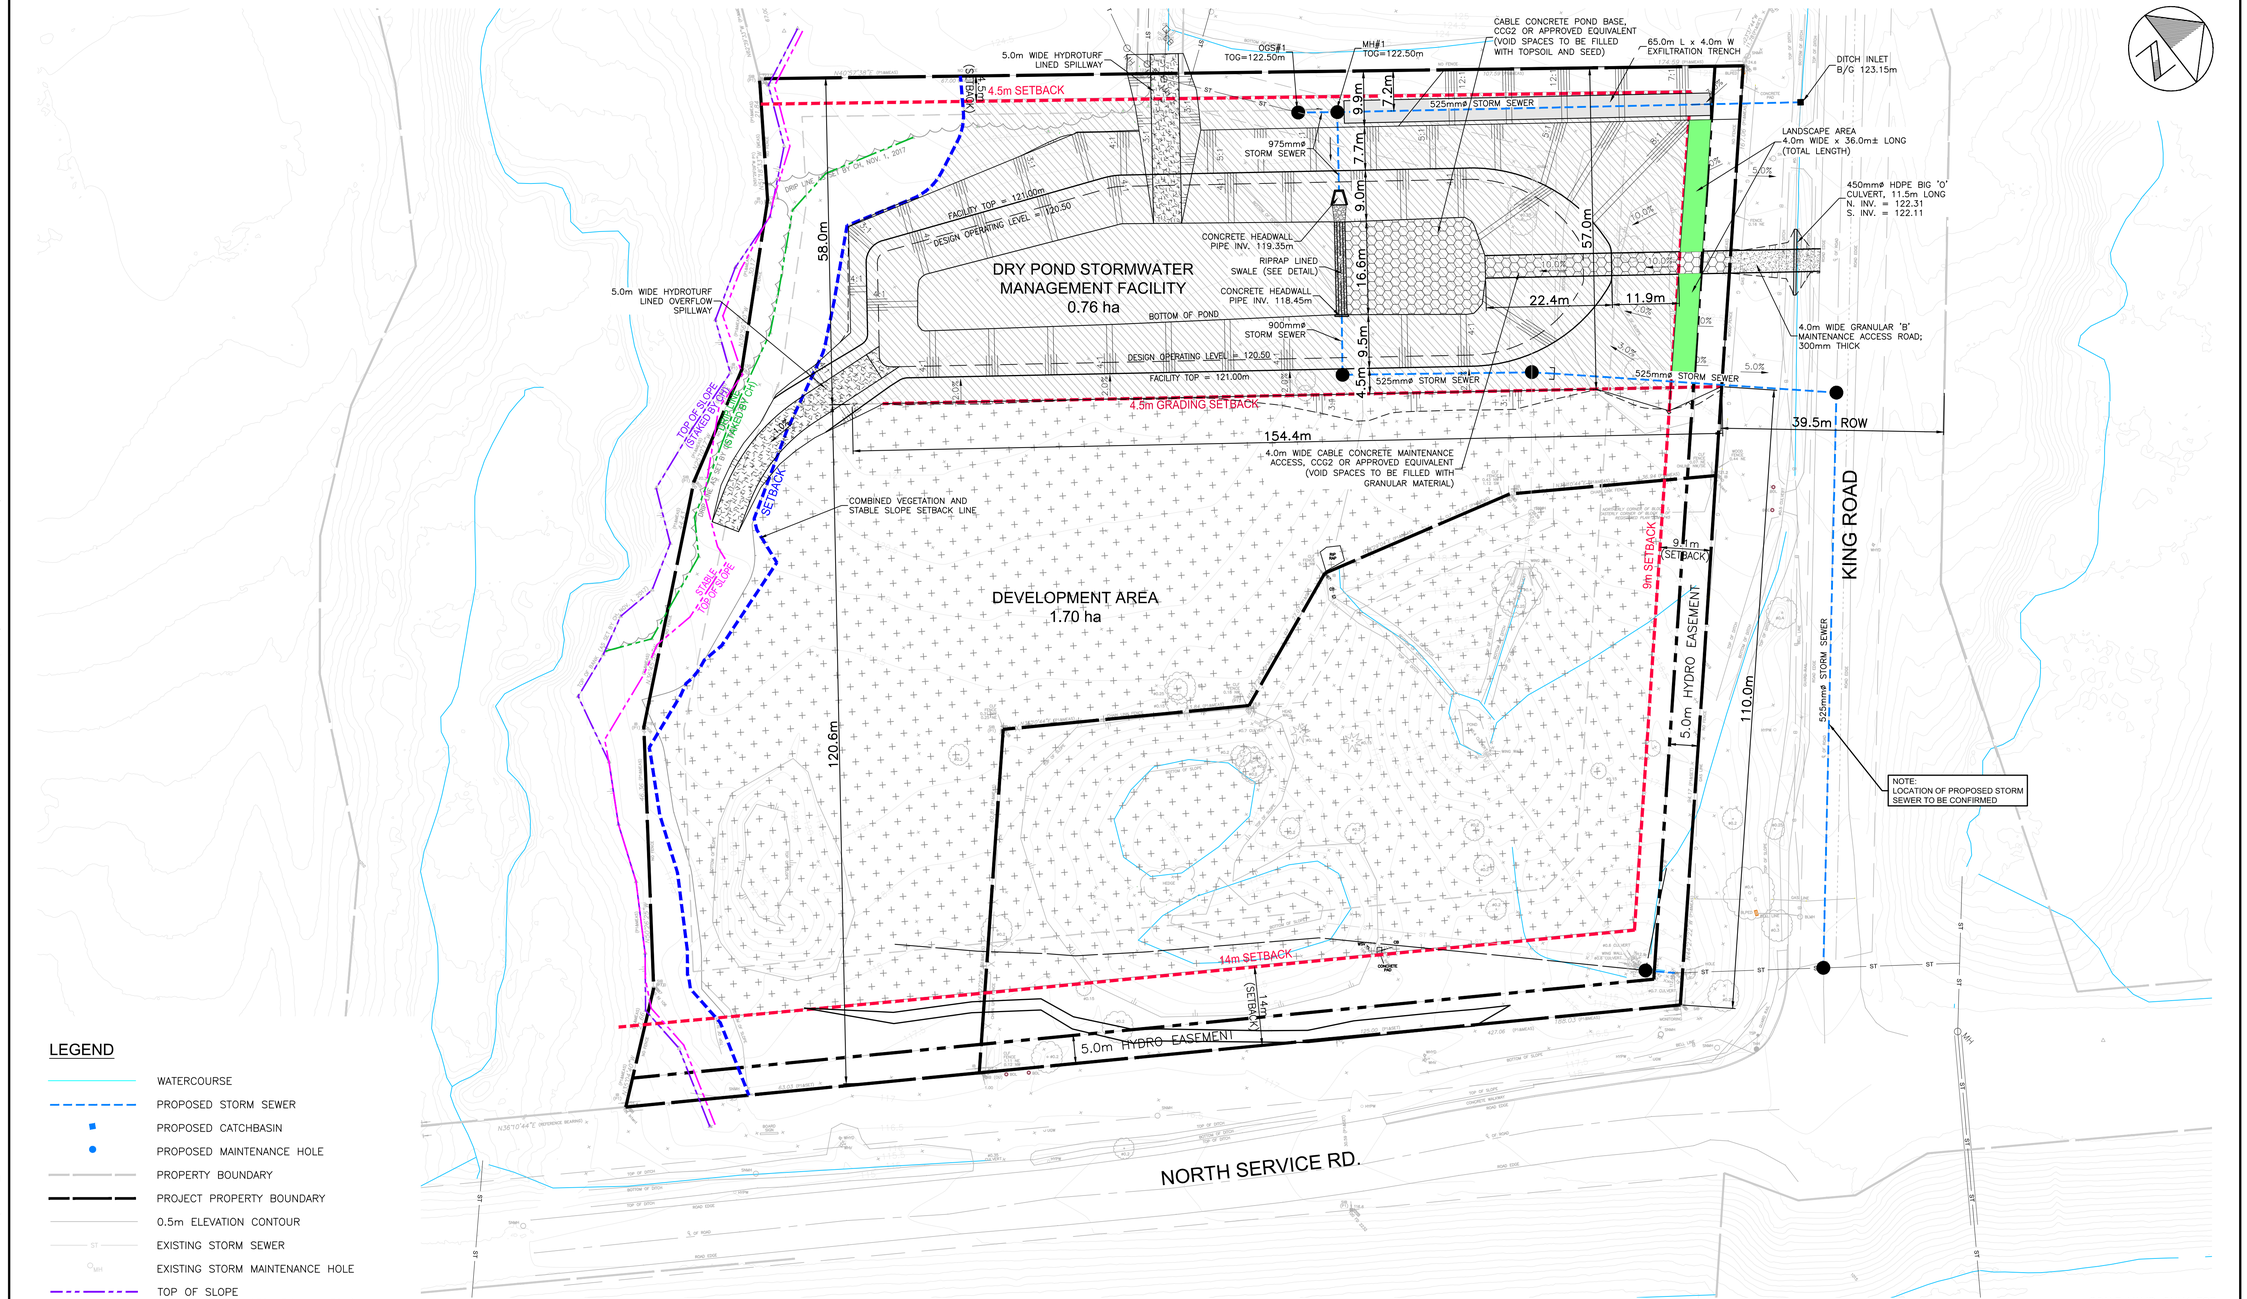


LEGEND

- WATERCOURSE
- PROPOSED STORM SEWER
- PROPOSED CATCHBASIN
- PROPOSED MAINTENANCE HOLE
- PROPERTY BOUNDARY
- PROJECT PROPERTY BOUNDARY
- 0.5m ELEVATION CONTOUR
- EXISTING STORM SEWER
- EXISTING STORM MAINTENANCE HOLE
- TOP OF SLOPE (STAKED BY CONSERVATION HALTON)
- STABLE TOP OF SLOPE (DETERMINED BY GEOTECHNICAL ASSESSMENT)
- DRIP LINE (STAKED BY CONSERVATION HALTON)
- UPDATED SETBACK LIMIT
- ROW SETBACK LIMIT

SCALE VALID ONLY FOR 24"x36" VERSION

1450 KING ROAD ASTRA REALTY MANAGEMENT INCORPORATED	SITE LAYOUT PLAN	wsp	Scale 1:500 (0 5 10 20) Consultant File No. WW21012079 Drawing No. SP1

Path: D:\WW21012079 – Quantum\14 CAD\WR\PROJECTS\2023-04 (Update)\Dwg SP1-Site Plan (DIM).dwg
Plotted By: wds_richard.bartolo
Last Saved By: wds_richard.bartolo
Plotted: 2023-11-06
Last Saved: 2023-11-06