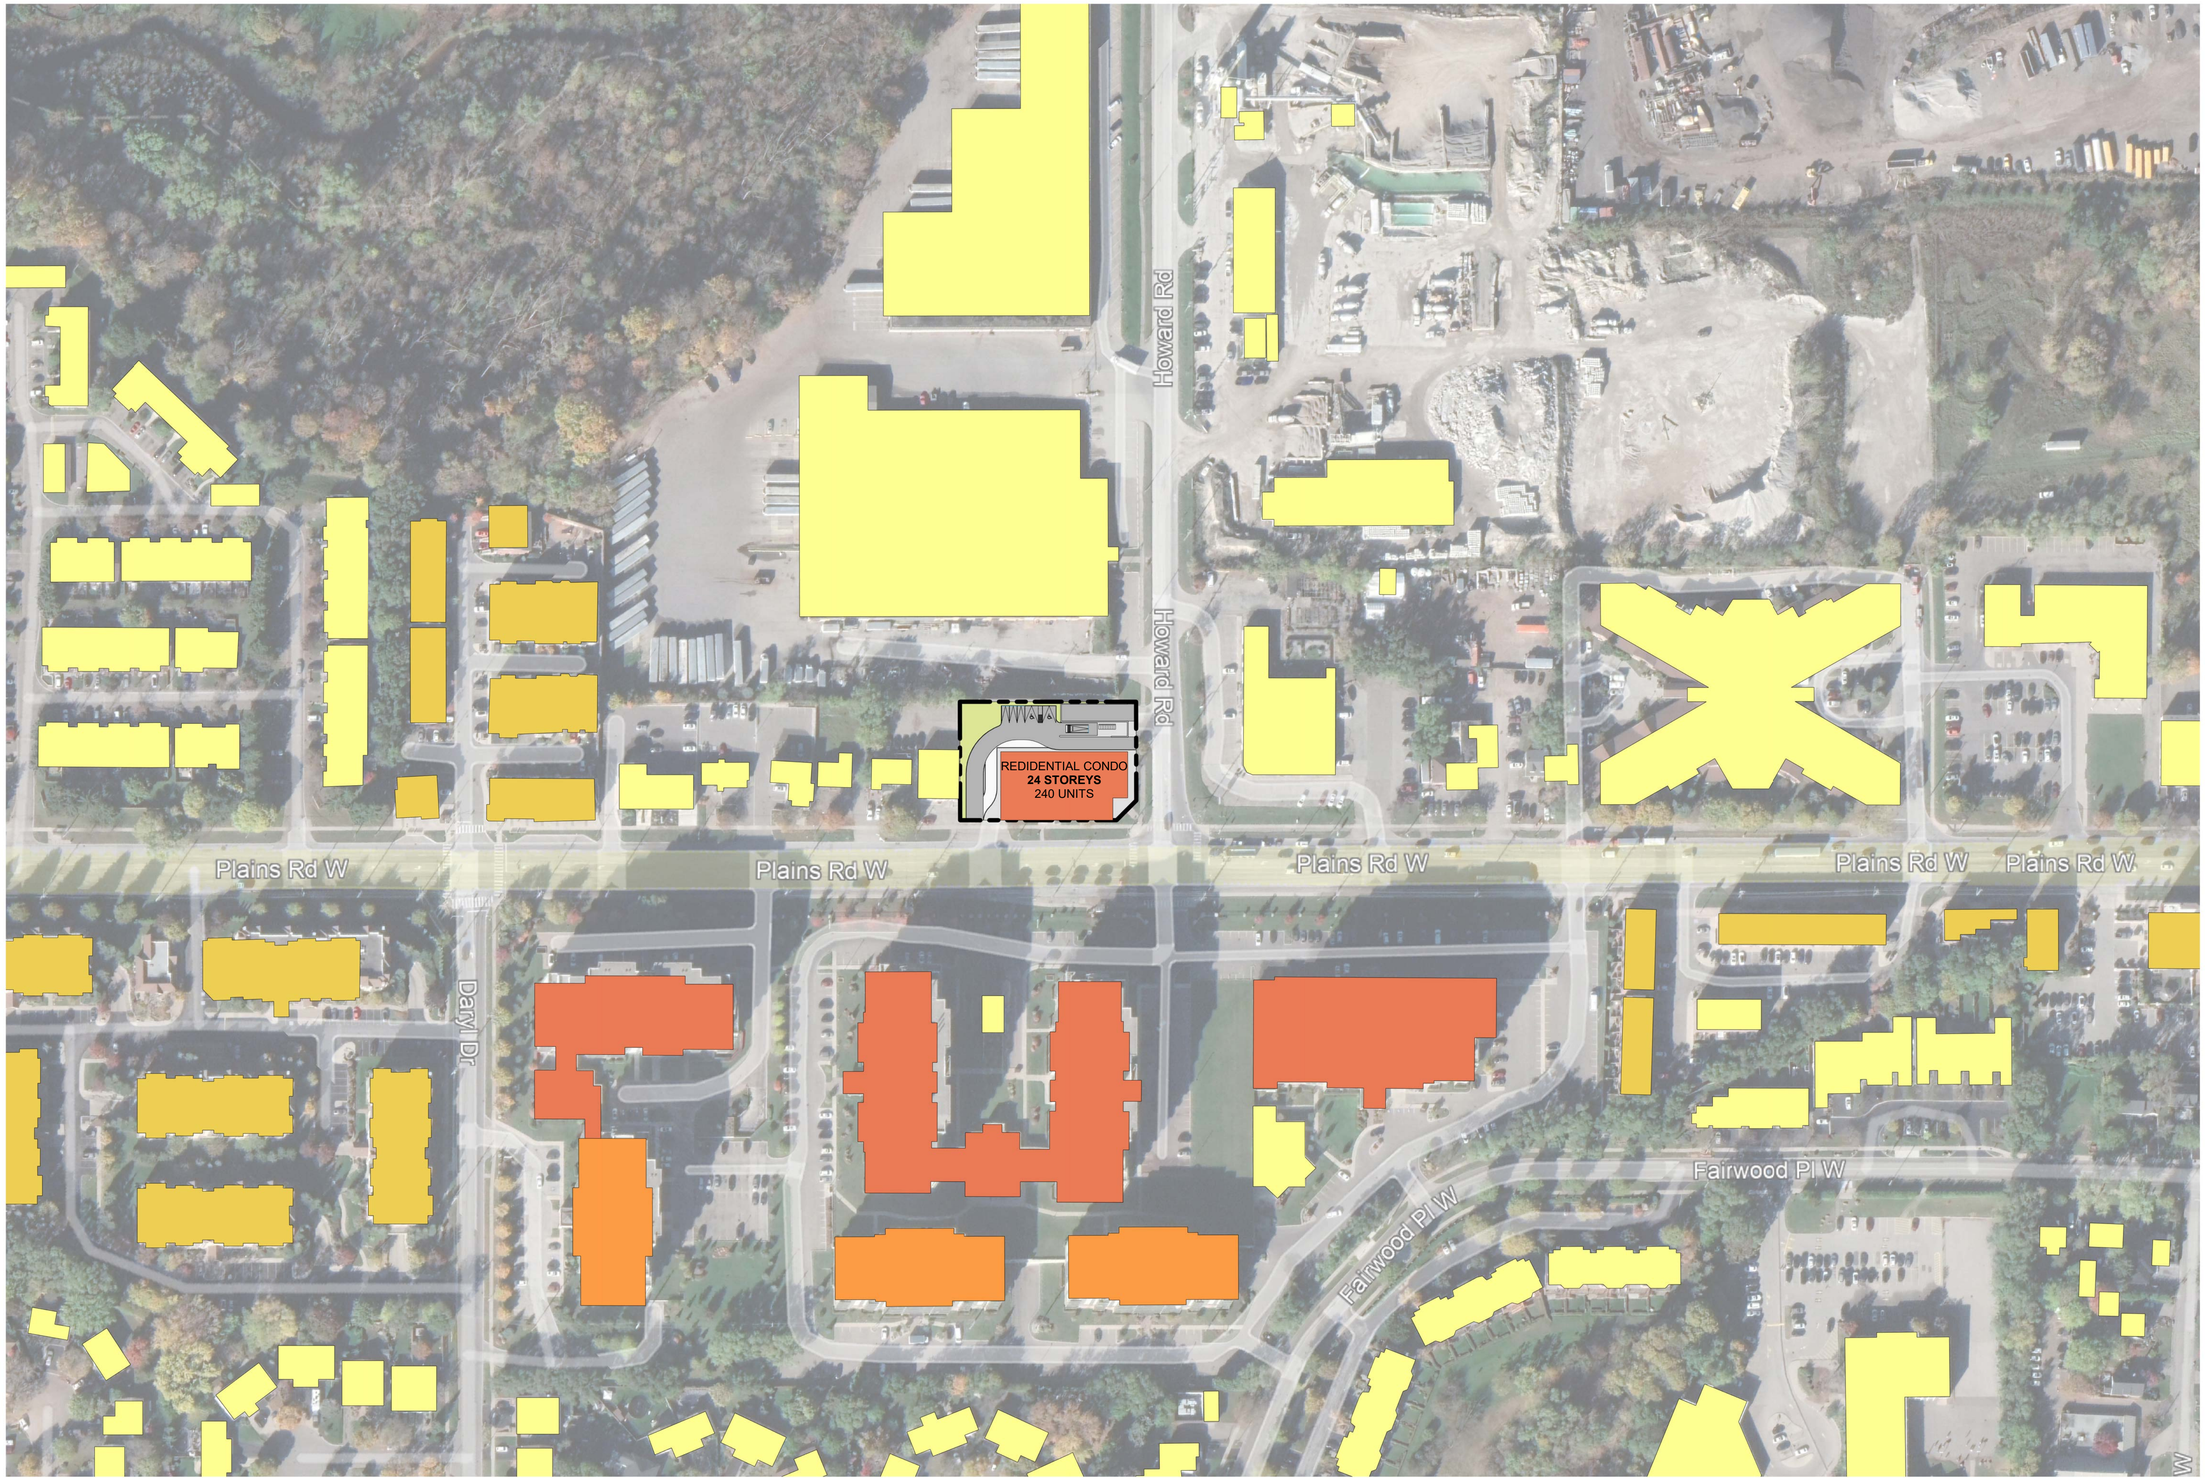


Chamberlain Architects Constructors Managers

Chamberlain Architect Services Limited

4671 Palladium Way (Unit 1)
Burlington, Ontario. L7M 0W9
CANADA

Phone: 905.631.7777

www.chamberlainIPD.com

NO.	ISSUED	DATE

DO NOT SCALE DRAWINGS. USE ONLY DRAWINGS MARKED "ISSUED FOR CONSTRUCTION". VERIFY CONFIGURATIONS AND DIMENSIONS ON SITE BEFORE BEGINNING WORK. NOTIFY ARCHITECT IMMEDIATELY OF ANY ERRORS, OMISSIONS OR DISCREPANCIES.

CHAMBERLAIN ARCHITECT SERVICES LIMITED AND CHAMBERLAIN CONSTRUCTION SERVICES LIMITED HAVE SIMILAR OWNERSHIP.

CHAMBERLAIN ARCHITECT SERVICES LIMITED HAS COPYRIGHT. CONSTRUCTING A SUBSTANTIALLY SIMILAR BUILDING WITHOUT PERMISSION MAY INFRINGE THE COPYRIGHT OWNER'S RIGHTS. MAKING MINOR CHANGES TO PLANS DOES NOT NECESSARILY AVOID COPYRIGHT INFRINGEMENT. INNOCENT INFRINGEMENT IS NOT A DEFENSE TO COPYRIGHT INFRINGEMENT. ©

SEAL

CONSTRUCTION NORTH TRUE NORTH

127 PLAINS ROAD (OPTION 2)

127 PLAINS ROAD,
BURLINGTON, ON

SHEET NAME

SITE PLAN HEIGHT MAP

START DATE	APRIL 2024
DRAWN BY	MW
CHECKED BY	CMC
SCALE	As indicated
PROJECT NO.	122010
DRAWING	A005

C:\Users\mwoodcock\Documents\11 Revit Local Files\122010 - 127 Plains Road - Site - RVT24-Option 02 - 2024.08.08_mwoodcock7TBRG.rvt
2025-01-14 10:17:47 AM