

2076 OLD LAKESHORE ROAD
PROPOSED RESIDENTIAL AND HOTEL DEVELOPMENT

CONCEPTUAL ARCHITECTURAL DRAWINGS
ISSUED FOR THE CITY OF BURLINGTON OPA/ZBA SUBMISSION

ARCHITECTURAL DRAWING LIST	
Sheet Number	Sheet Name
A000	COVER SHEET
A001	ARCHITECTURAL RENDERS
A002	MASSING PERSPECTIVES
A003	PROJECT STATISTICS
A004	CONTEXT SITE PLAN
A100	SITE PLAN
A200	TYPICAL FLOOR PLAN - PARKING LEVEL 3-4
A201	FLOOR PLAN - PARKING LEVEL 2
A202	FLOOR PLAN - PARKING LEVEL 1
A203	FLOOR PLAN - GROUND LEVEL
A204	FLOOR PLAN - MEZZANINE LEVEL
A205	FLOOR PLAN - LEVEL 2
A206	FLOOR PLAN - LEVEL 3
A207	TYPICAL FLOOR PLAN - LEVEL 4-14
A208	TYPICAL FLOOR PLAN - LEVEL 15-21
A209	FLOOR PLAN - LEVEL 22
A210	FLOOR PLAN - LEVEL 23
A211	FLOORPLAN - MECH. ROOF
A401	ELEVATION - NORTH
A402	ELEVATIONS - EAST & WEST
A403	ELEVATION - SOUTH

PROJECT
2076 OLD LAKESHORE ROAD

LOCATION
BURLINGTON, ON

PROJET No.
13159

GENERAL NOTES

1. These architectural documents are the exclusive property of NEUF ARCHITECTS INC. and cannot be used, copied or reproduced without written pre-authorization.
2. All dimensions on these documents must be verified by the contractor before start of work.
3. The architect must be notified of any errors, omissions and discrepancies between these documents and those of other professionals.
4. The dimensions on these documents must be read and not measured.

PLANNING CONSULTANT
Bousfields Inc.
1 Main Street East, Suite 200
Hamilton ON L8N 1E7

PROJECT MANAGER
Horn Design & Consulting Inc.
1827 W.8 Scarlett Dr.
Mississauga, ON L5K 1J6

ARCHITECT
NEUF Architects Inc.
8 Market Street, Suite 600, Toronto, ON M5E 1M65

LANDSCAPE ARCHITECT
Adesso Design Inc.
69 John Street South, Suite 250, Hamilton, ON L8N 2B9

NEUF ARCHITECTEIS

PROJECT NORTH

TRUE NORTH

CLIENT
1959025 Ontario Inc.
366 King Street West
Hamilton, ON L8P 1B3

NO	REVISION	DATE (dd-mm-yyyy)
1	ISSUED FOR PRELIMINARY DESIGN	07 SEPT 2023
2	ISSUED FOR SITE DESIGN UPDATES	11 APR 2025
3	ISSUED FOR BUD APPLICATION	20 JUNE 2025
4	ISSUED FOR OPA-ZBA APPLICATION	29 AUG 2025

DRAWN BY
BB / GG

CHECKED BY
LK / KN

DATE (dd.mm.yy)
08/29/2025

SCALE

FORMAT
24" x 36" (Full-scale)
11" x 17" (Half-scale)

DRAWING TITLE
COVER SHEET

Revision
4

Drawing Number
A000



VIEW FROM WATERFRONT TRAIL LOOKING NORTH



VIEW FROM LAKESHORE ROAD AND PEARL STREET INTERSECTION



VIEW OF PROPOSED RESIDENTIAL AND HOTEL LOBBY



VIEW FROM A BALCONY OF THE DEVELOPMENT AT 2042 LAKESHORE ROAD

PROJECT

2076 OLD LAKESHORE ROAD

LOCATION
BURLINGTON, ON

PROJET No.
13159

GENERAL NOTES

1. These architectural documents are the exclusive property of NEUF ARCHITECTS INC. and cannot be used, copied or reproduced without written pre-authorization.
2. All dimensions on these documents must be verified by the contractor before start of work.
3. The architect must be notified of any errors, omissions and discrepancies between these documents and those of other professionals.
4. The dimensions on these documents must be read and not measured.

PLANNING CONSULTANT
Bousfields Inc.
1 Main Street East, Suite 200
Hamilton ON L8N 1E7

PROJECT MANAGER
Horn Design & Consulting Inc.
1827 W.lll Scarlett Dr.
Mississauga, ON L5K 1J6

ARCHITECT
NEUF Architects Inc.
8 Market Street, Suite 600, Toronto, ON M5E 1M6

LANDSCAPE ARCHITECT
Adesso Design Inc.
69 John Street South, Suite 250, Hamilton, ON L8N 2B9

NEUF ARCHITECTEIS

PROJECT NORTH

TRUE NORTH

CLIENT
1959025 Ontario Inc.
366 King Street West
Hamilton, ON L8P 1B3

NO	REVISION	DATE (dd-mm-yyyy)
1	ISSUED FOR PRELIMINARY DESIGN	07 SEPT 2023
2	ISSUED FOR SITE DESIGN UPDATES	11 APR 2025
3	ISSUED FOR BUD APPLICATION	20 JUNE 2025
4	ISSUED FOR OPA-ZBA APPLICATION	29 AUG 2025

DRAWN BY
BB / GG

CHECKED BY
LK / KN

DATE (dd.mm.yy)
08/29/2025

SCALE

FORMAT
24" x 36" (Full-scale)
11" x 17" (Half-scale)

DRAWING TITLE
ARCHITECTURAL RENDERS

Revision
4

Drawing Number
A001



SOUTH WEST AXONOMETRIC 1 A002



NORTH WEST AXONOMETRIC 2 A002



SOUTH EAST AXONOMETRIC 3 A002



NORTH EAST AXONOMETRIC 4 A002

PROJECT

2076 OLD LAKESHORE ROAD

LOCATION
BURLINGTON, ON

PROJET No.
13159

[redacted]

GENERAL NOTES

1. These architectural documents are the exclusive property of NEUF ARCHITECTS INC. and cannot be used, copied or reproduced without written pre-authorization.
2. All dimensions on these documents must be verified by the contractor before start of work.
3. The architect must be notified of any errors, omissions and discrepancies between these documents and those of other professionals.
4. The dimensions on these documents must be read and not measured.

PLANNING CONSULTANT
Bousfields Inc.
1 Main Street East, Suite 200
Hamilton ON L8N 1E7

PROJECT MANAGER
Horn Design & Consulting Inc.
1827 W.II Scarlett Dr.
Mississauga, ON L5K 1J6

ARCHITECT
NEUF Architects Inc.
8 Market Street, Suite 600, Toronto, ON M5E 1M65

LANDSCAPE ARCHITECT
Adesso Design Inc.
69 John Street South, Suite 250, Hamilton, ON L8N 2B9

NEUF ARCHITECTEIS

PROJECT NORTH TRUE NORTH

CLIENT
1959025 Ontario Inc.
366 King Street West
Hamilton, ON L8P 1B3

NO	REVISION	DATE (dd-mm-yyyy)
1	ISSUED FOR PRELIMINARY DESIGN	07 SEPT 2023
2	ISSUED FOR SITE DESIGN UPDATES	11 APR 2025
3	ISSUED FOR BUD APPLICATION	20 JUNE 2025
4	ISSUED FOR OPA-ZBA APPLICATION	29 AUG 2025

DRAWN BY
BB / GG

CHECKED BY
LK / KN

DATE (dd.mm.yy)
08/29/2025

SCALE

FORMAT
24" x 36" (Full-scale)
11" x 17" (Half-scale)

DRAWING TITLE
MASSING PERSPECTIVES

Revision
4

Drawing Number
A002

SITE STATISTICS

PROJECT DATA

APPLICABLE BY LAW	CITY OF BURLINGTON
PROJECT DESCRIPTION	MIX USE HOTEL AND RESIDENTIAL TOWER
MUNICIPAL ADDRESS	2076 OLD LAKESHORE ROAD
ZONING INFORMATION	DL-C, SUBJECT TO PART 1 SECTION 2.30 AND DL-A ZONE REGULATIONS, SITE ABUTTING PC
MAJOR OCCUPANCY	PRINCIPAL USAGE: RESIDENTIAL
AVERAGE GRADE	82.30 ABOVE SEA LEVEL

SITE DATA

	REQUIRED	PROVIDED
6.4.1 LOT AREA		2185.9 m²
6.4.1 FRONT YARD	1m FRONT YARD SETBACK	2m FRONT YARD SETBACK, 92 m²
6.4.1 SIDE YARD	NONE REQUIRED	5.5m TOWER SEPARATION DISTANCE ON THE WEST SIDE OF THE BUILDING 4.45m TOWER SIDE YARD SETBACK ON THE EAST SIDE OF THE BUILDING
6.4.2 - YARD ABUTTING A STREET	FOR BUILDINGS CONTAINING GREATER THAN 4 FLOORS, FLOORS 1 TO 2 MUST BE A MINIMUM OF 4.5m EACH	GROUND - 5.7 m LEVEL 2 - 3.5m
6.4.2 - MAXIMUM BUILDING HEIGHT	10 STOREYS AND 31.5M	79.4 m, 22 STOREYS + MECH
6.4.6 - LANDSCAPE AREA AND BUFFER	3m ABUTTING A PC ZONE	~36m OF MIXED LANDSCAPE AND PARK LAND DEDICATION TO CITY OF BURLINGTON. AREA DETERMINED BY ENGINEERED DEVELOPMENT SETBACK
PARK LAND DEDICATION		MODIFICATION OF SHORELINE PROTECTION TO ALLOW FOR EXTENSION OF WATERFRONT TRAIL AND PART OF LAND DEDICAITON TO CITY
TOWER SEPARATION	25m MIN. TOWER SEPARATION (WEST OF BUILDING)	26.9m TOWER SEPARATION (WEST OF BUILDING)
BUILDING SETBACK FROM PROPERTY LINE	NONE REQUIRED	- 3m SETBACK ON TOWER (STOREYS 4-22) - 5.5m TOWER SEPARATION DISTANCE (STOREYS 4-22) - ENGINEERED DEVELOPMENT SETBACK
PROPERTY EASEMENTS	NONE RECORDED ON THE PROPERTY	-

BUILDING DATA

	REQUIRED	PROVIDED
LOT COVERAGE (%)	NONE REQUIRED	36% (WITHOUT FAIRGLAND DEDICATION)
BUILDING AREA (m²), (ft²)	NONE REQUIRED	792 m², 8,524 ft²
6.4.2 - MAXIMUM BUILDING HEIGHT (m)	31.5m	79.4 m
6.4.5. - NUMBER OF STOREYS	10 STOREYS	23 STOREYS
6.4.5. - BUILT FORM	1ST FLOOR STREET FACING ELEVATION SHALL HAVE MINIMUM 60% GLAZING	60%
AMENITY (m²), (ft²)	20m² PER RESIDENTIAL UNIT 20m² x 50 UNITS = 1,000m², 10,764ft²	INTERIOR HOTEL AMENITIES: 805 m² 8,665 ft² INTERIOR RESIDENTIAL AMENITIES: 0 0 INTERIOR SHARED AMENITIES: 666m² 7,169 ft² OUTDOOR HOTEL AMENITIES: 214 m² 2,303 ft² OUTDOOR RESIDENTIAL AMENITIES: 488 m² 5,252 ft² OUTDOOR SHARED AMENITIES: 547 m² 5,886 ft² COMBINED: 1680m² 20,236 ft²
PROPOSED DENSITY - FLOOR AREA RATIO	4.5:1 MAXIMUM	6.37

BICYCLE PARKING DATA

	REQUIRED	PROVIDED
RESIDENTIAL LONG TERM	0.5 SPACES PER RESIDENTIAL UNIT 0.5 x 50 UNITS = 25 SPACES MIN.	16 DOUBLE STACKED **32 SPACES TOTAL.**
RESIDENTIAL SHORT TERM	0.05 SPACES PER RESIDENTIAL UNIT 0.05 x 50 UNITS = 3 SPACES MIN	3 SPACES
HOTEL	NONE REQUIRED	0

VEHICLE PARKING DATA

	REQUIRED	PROVIDED
TOTAL PARKING OF P1	1.25 SPACES PER APARTMENT DWELLING UNIT 1.25 SPACES X 50 APARTMENT DWELLING UNITS = 63 SPACES	12 DOUBLE STACKED 2 REGULAR SPACES = 26 TOTAL
TOTAL PARKING OF P2		18 SPACES
TOTAL PARKING OF P3		19 SPACES
TOTAL PARKING OF P4		19 SPACES
6.6.2 - VISITORS PARKING	0.25 SPACES PER UNIT, DEDICATED TO VISITORS : 0.25 SPACES X 50 APARTMENT DWELLING UNITS = 13 SPACES	6 SPACES
6.4.7 - ON GRADE TYPICAL PARKING	TEMPORARY PARKING FOR DROP OFF OR DELIVERY EXPECTED, LONG TERM NOT PERMITTED IN A FRONT YARD	31m VEHICULAR LAY-BY AREA
OVERALL TOTAL PARKING		**RATE PROVIDED FOR RESIDENTS = 1.00 = 50 SPACES** **RATE PROVIDED FOR VISITORS/HOTEL = 0.64 = 32 SPACES** **TOTAL = 82 SPACES** **ACCESSIBLE PARKING TBD**

***NOTE PARKING IS TO BE HANDLED BY ON SITE VALET SERVICE**

SOLID WASTE MANAGEMENT DATA

AS PER HALTON REGION DEVELOPER DESIGN GUIDELINES

	GHD RECOMMENDATIONS :	PROVIDED :
1.8.1.1 - GARBAGE WASTE - ALL UNITS	1 SEMI AUTOMATED 3 CUBIC YARD BIN MINIMUM (RESIDENTIAL) 2 SEMI AUTOMATED 4 CUBIC YARD BINS MINIMUM (COMMERCIAL/HOTEL)	1 SEMI AUTOMATED 3 CUBIC YARD BIN + 2 SEMI AUTOMATED 4 CUBIC YARD BINS MINIMUM
1.8.1.2 - RECYCLING WASTE - ALL UNITS	7 95-GALLON CART MINIMUM (RESIDENTIAL) 2 4 CUBIC YARD BINS MINIMUM (COMMERCIAL/HOTEL)	7 95-GALLON CART MINIMUM (RESIDENTIAL) + 2 4 CUBIC YARD BINS MINIMUM (COMMERCIAL/HOTEL)
1.8.1.3 - ORGANIC WASTE - ALL UNITS	2 95 GALLON CART MINIMUM (RESIDENTIAL)	2 95-GALLON CART MINIMUM (RESIDENTIAL)
1.9.2.4 - BULK STORAGE	10 (m²) MINIMUM	10 (m²)
2.3 - LOADING	7.5m CLEARANCE HEIGHT X 6m WIDE X 18m LONG FITTING FOR TYPE 1, 2 AND 3 SERVICE TRUCKS	5.4m CLEARANCE HEIGHT X 6m WIDE X 18m LONG FITTING FOR TYPE 1, 2 AND 3 SERVICE TRUCKS
2.3.1.8 - STAGING / COLLECTION POINT	MUST BE LEVELED, MUST SUPPORT MIN. 35 TONES	

***NOTE PRIVATE WASTE COLLECTION IS ARRANGED FOR COMMERCIAL AND POTENTIALLY RESIDENTIAL WASTE**
***ALL THE COMMERCIAL AND RESIDENTIAL WASTE CONTAINERS WILL BE LABELED AS SUCH**

BUILDING DATA

LEVEL	GROSS CONSTRUCTION FLOOR AREA (BALCONIES INCLUDED) (m²)	(ft²)	GROSS BUILDING FLOOR AREA (BALCONIES NOT INCLUDED) (m²)	(ft²)	GROSS FLOOR AREA (m²)	(ft²)	FLOOR AREA RATIO	AMENITIES (INTERIOR) (m²)	(ft²)	AMENITIES (EXTERIOR)		GROSS RENTABLE AREA (BALCONIES NOT INCLUDED) (m²)	(ft²)	HEIGHT m	ft
P4	934	10,053	517	5,565	340	3,660								3	10
P3	934	10,053	517	5,565	340	3,660								3	10
P2	934	10,053	517	5,565	340	3,660								3	10
P1	934	10,053	580	6,243	336	3,617								4.5	14'9"
GROUND FLOOR	792	8,525	792	8,525	625	6,727		26	280	547	5,886			5.7	
MEZZANINE LEVEL	189	2,034	189	2,034	55	592								2.7 (INCLUDED IN GROUND FLOOR HEIGHT)	8' 10" (INCLUDED IN GROUND FLOOR HEIGHT)
2	891	9,591	891	9,591	741	7,976		603	6,491	38	405			3.5	11'-6"
3	928	9,989	928	9,989	823	8,859		666	7,169					3.5	11'-6"
4	650	6,997	635	6,835	544	5,856						478	5,145	3	9' 10"
5	650	6,997	635	6,835	544	5,856						478	5,145	3	9' 10"
6	650	6,997	635	6,835	544	5,856						478	5,145	3	9' 10"
7	650	6,997	635	6,835	544	5,856						478	5,145	3	9' 10"
8	650	6,997	635	6,835	544	5,856						478	5,145	3	9' 10"
9	650	6,997	635	6,835	544	5,856						478	5,145	3	9' 10"
10	650	6,997	635	6,835	544	5,856						478	5,145	3	9' 10"
11	650	6,997	635	6,835	544	5,856						478	5,145	3	9' 10"
12	650	6,997	635	6,835	544	5,856						478	5,145	3	9' 10"
13	650	6,997	635	6,835	544	5,856						478	5,145	3	9' 10"
14	650	6,997	635	6,835	544	5,856						478	5,145	3	9' 10"
Designated Area for Hotel (Level 4-14)	**8,041**	**86,553**	**7,876**	**84,776**	**6,725**	**72,387**		**629**	**6,770**	**214**	**2,303**	**5,258**	**56,597**		
15	650	6,997	592	6,372	519	5,586						446	4,801	3	9' 10"
16	650	6,997	592	6,372	519	5,586						446	4,801	3	9' 10"
17	650	6,997	592	6,372	519	5,586						446	4,801	3	9' 10"
18	650	6,997	592	6,372	519	5,586						446	4,801	3	9' 10"
19	650	6,997	592	6,372	519	5,586						446	4,801	3	9' 10"
20	650	6,997	592	6,372	519	5,586						446	4,801	3	9' 10"
21	650	6,997	592	6,372	519	5,586						446	4,801	3	9' 10"
22	650	6,997	601	6,469	528	5,683						455	4,898	4.5	14'9"
23	359	3,864	358	3,864	169	1,819						137	1,475	8.2	29'8"
Designated Area for Residential (Level 15-23)	**5,559**	**59,837**	**5,104**	**54,939**	**4,330**	**46,608**		**0**	**0**	**488**	**5252**	**3,714**	**38,502**		
Shared Areas (All Levels)								**666**	**7,169**	**547**	**5,886**				
TOTAL AREAS	**19,245**	**207,151**	**17,020**	**183,202**	**13,914**	**149,769**	**6.37**	**1,295**	**13,939**	**585**	**6,297**	**7,428**	**191,673**	**79.4**	**260'6"**

***NOTE GROSS CONTRUCTION FLOOR AREA: THE TOTAL AREA OF THE FLOOR MEASURED TO THE OUTSIDE WALLS INCLUDING BALCONIES.**

***NOTE GROSS BUILDING FLOOR AREA : THE TOTAL AREA OF THE FLOOR MEASURED TO THE OUTSIDE WALLS, INCLUDING A BASEMENT OR CELLAR BUT EXCLUDING AREAS USED FOR PARKING OF MOTOR VEHICLES OR AREAS ABOVE AN ATRIUM.**

***NOTE GROSS FLOOR AREA: THE SUM OF THE AREAS OF EACH FLOOR OF A BUILDING...THIS COUNT SHALL NOT INCLUDE ELEMENTS STATED BY CITY OF BURLINGTON IN PART 16-DEFINITONS (PAGE 12).**

***NOTE FLOOR AREA RATIO: THE MATHEMATICAL RELATIONSHIP BETWEEN BUILDING FLOOR AREA AND LOT AREA.**

RESIDENTIAL UNIT MIX

LEVEL	1 BD	1BD+D	2BD	3BD	PENTHOUSE	TOTAL
4						
5						
6						
7						
8						
9						
10						
11						
12						
13						
14						
15	3	1	1	1		
16	3	1	1	1		
17	3	1	1	1		
18	3	1	1	1		
19	3	1	1	1		
20	3	1	1	1		
21	3	1	1	1		
22	3		2	1		
23			2			
TOTAL PER TYPE	**24**	**7**	**11**	**8**	**0**	**99**
AVERAGE AREA (m²)	53	61	105	124	397	
AVERAGE AREA (ft²)	570	657	1,132	1,339	4,273	
PROPORTION (%)	**48**	**14.00**	**22.00**	**16.00**	**0.00**	100
TOWER FLOOR PLATE AREA (INCLUDING BALCONIES)					**650 m², 7,005 ft²**	

HOTEL UNIT MIX


	METRO	ACCESSIBLE METRO	STANDARD KING	ACCESSIBLE KING	ACCESSIBLE DOUBLE DOUBLE	STANDARD DOUBLE DOUBLE	TOTAL
	5	1	1	2	1	4	
	5	1	1	2	1	4	
	5	1	1	2	1	4	
	5	1	1	2	1	4	
	5	1	1	2	1	4	
	5	1	1	2	1	4	
	5	1	1	2	1	4	
	5	1	1	2	1	4	
	5	1	1	2	1	4	
	5	1	1	2	1	4	
	5	1	1	2	1	4	
TOTAL PER TYPE	**55**	**11**	**11**	**22**	**11**	**44**	**154**
AVERAGE AREA (m²)	27	30	33.0	43	57	35	
AVERAGE AREA (ft²)	291	323	355	463	614	377	
PROPORTION (%)	**35.71**	**7.14**	**7.14**	**14.29**	**7.14**	**28.57**	100
TOWER FLOOR PLATE AREA						**650 m², 7,005 ft²**	

SITE AREA CALCULATIONS	TOTAL AREA
TOTAL BUILDING GFA	13,914 m²
LOT AREA (EXISTING PROPERTY LINE)	2,186 m²
WATERFRONT TRAIL DEDICATION AREA	631 m²
LOT AREA (AFTER DEDICATION AREA)	1,555 m²
FLOOR AREA RATIO (FAR) AFTER DEDICATION AREA	8.95

GLAZED OPENINGS CALCULATIONS	TOTALS
OLD LAKESHORE ROAD ELEVATION NET AREA	237.39 m²
OLD LAKESHORE ROAD ELEVATION GLAZED AREA	142.69 m²
PERCENTAGE OF GLAZED OPENINGS	60.1 %

NORTH ELEVATION - STREET FRONT GLAZING DIAGRAM

1 : 300

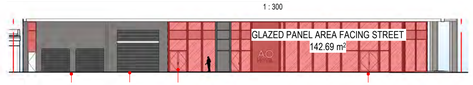

PROJECT
2076 OLD LAKESHORE ROAD

LOCATION
BURLINGTON, ON

PROJET No.
13159

[redacted]

GENERAL NOTES

1. These architectural documents are the exclusive property of NEUF ARCHITECTS INC. and cannot be used, copied or reproduced without written pre-authorization.
2. All dimensions on these documents must be verified by the contractor before start of work.
3. The architect must be notified of any errors, omissions and discrepancies between these documents and those of other professionals.
4. The dimensions on these documents must be read and not measured.

PLANNING CONSULTANT
Bousfields Inc.
1 Main Street East, Suite 200
Hamilton ON L8N 1E7

PROJECT MANAGER
Horn Design & Consulting Inc.
1827 W.8 Scarlett Dr.
Mississauga, ON L5K 1J6

ARCHITECT
NEUF Architects Inc.
8 Market Street, Suite 600, Toronto, ON M5E 1M6

LANDSCAPE ARCHITECT
Adesso Design Inc.
69 John Street South, Suite 250, Hamilton, ON L8N 2B9

NEUF ARCHITECTEIS

PROJECT NORTH TRUE NORTH

CLIENT
1959025 Ontario Inc.
366 King Street West
Hamilton, ON L8P 1B3

NO	REVISION	DATE (dd-mm-yyyy)
1	ISSUED FOR PRELIMINARY DESIGN	07 SEPT 2023
2	ISSUED FOR SITE DESIGN UPDATES	11 APR 2025
3	ISSUED FOR BUD APPLICATION	20 JUNE 2025
4	ISSUED FOR OPA-ZBA APPLICATION	29 AUG 2025

DRAWN BY: BB / GG
CHECKED BY: LK / KN
DATE (dd.mm.yy): 08/29/2025
SCALE: As indicated
FORMAT: 24" x 36" (Full-scale) 11" x 17" (Half-scale)

DRAWING TITLE
PROJECT STATISTICS

Revision: 4
Drawing Number: A003



PROJECT

2076 OLD LAKESHORE ROAD

LOCATION
BURLINGTON, ON

PROJET No.
13159

[redacted]

GENERAL NOTES

1. These architectural documents are the exclusive property of NEUF ARCHITECTS INC. and cannot be used, copied or reproduced without written pre-authorization.
2. All dimensions on these documents must be verified by the contractor before start of work.
3. The architect must be notified of any errors, omissions and discrepancies between these documents and those of other professionals.
4. The dimensions on these documents must be read and not measured.

PLANNING CONSULTANT
Bousfields Inc.
1 Main Street East, Suite 200
Hamilton ON L8N 1E7

PROJECT MANAGER
Horn Design & Consulting Inc.
1827 W.II Scarlett Dr.
Mississauga, ON L5K 1J6

ARCHITECT
NEUF Architects Inc.
8 Market Street, Suite 600, Toronto, ON M5E 1M6S

LANDSCAPE ARCHITECT
Adesso Design Inc.
69 John Street South, Suite 250, Hamilton, ON L8N 2B9

NEUF
ARCHITECTEIS

PROJECT NORTH

TRUE NORTH

CLIENT
1959025 Ontario Inc.
366 King Street West
Hamilton, ON L8P 1B3

NO	REVISION	DATE (dd-mm-yyyy)
1	ISSUED FOR PRELIMINARY DESIGN	07 SEPT 2023
2	ISSUED FOR SITE DESIGN UPDATES	11 APR 2025
3	ISSUED FOR BUD APPLICATION	20 JUNE 2025
4	ISSUED FOR OPA-ZBA APPLICATION	29 AUG 2025

DRAWN BY
BB / GG

CHECKED BY
LK / KN

DATE (dd.mm.yy)
08/29/2025


SCALE
1 : 600

FORMAT
24" x 36" (Full-scale)
11" x 17" (Half-scale)

DRAWING TITLE
CONTEXT SITE PLAN

Revision
4

Drawing Number
A004

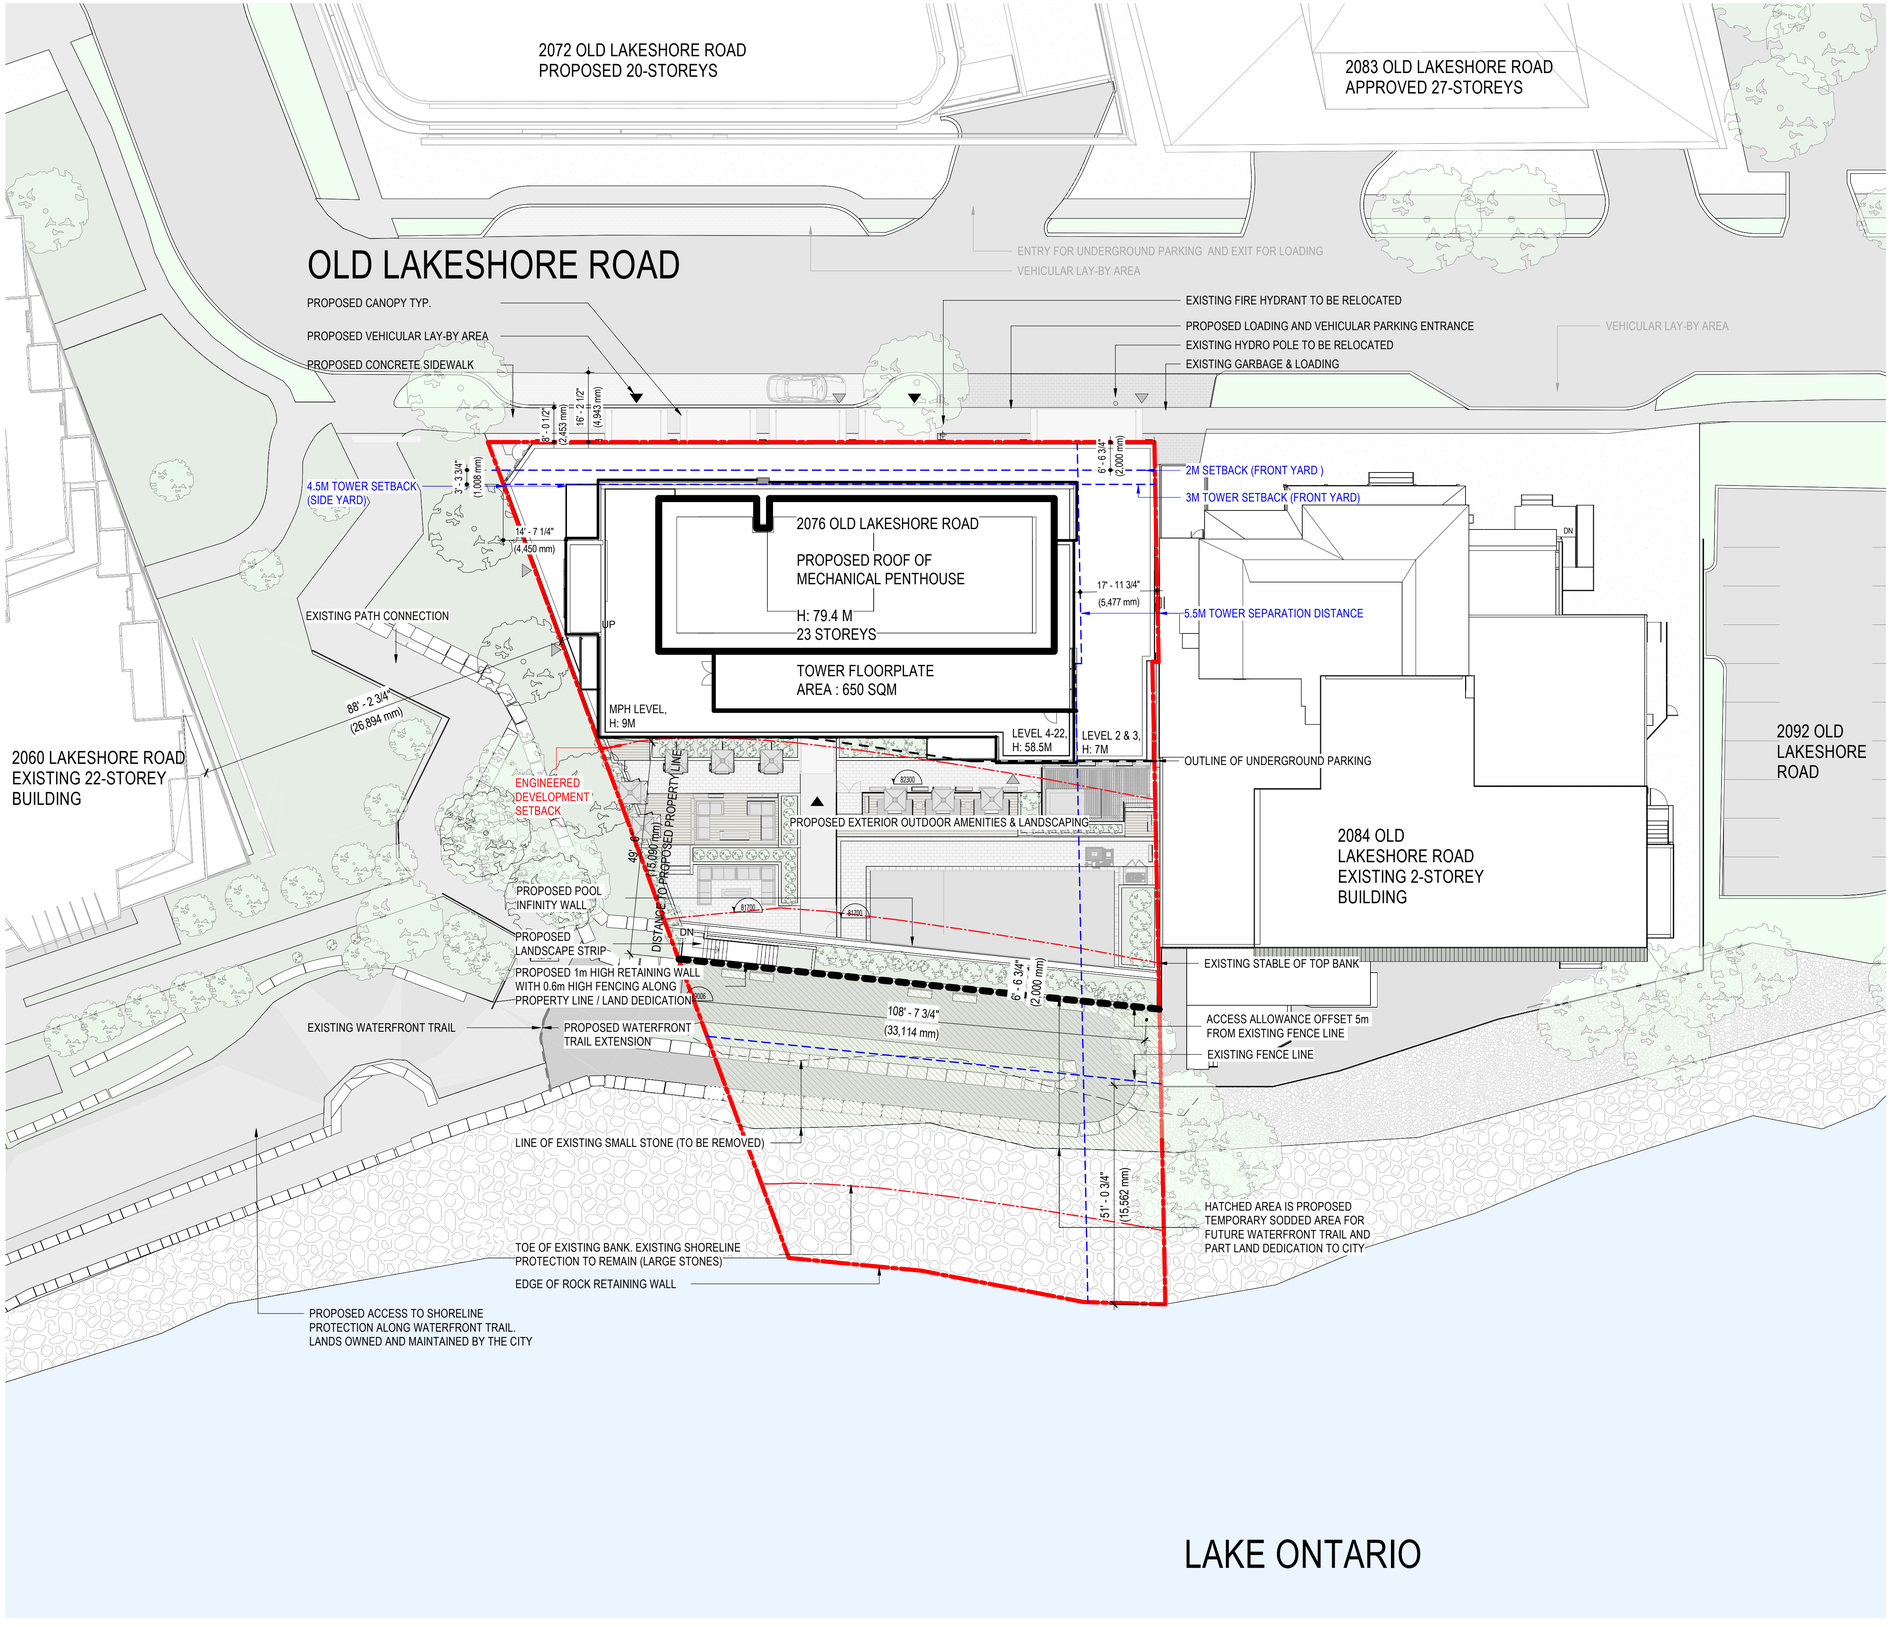

PROJECT

2076 OLD LAKESHORE ROAD

LOCATION
BURLINGTON, ON

PROJET No.
13159

GENERAL NOTES

1. These architectural documents are the exclusive property of NEUF ARCHITECTS INC. and cannot be used, copied or reproduced without written pre-authorization.
2. All dimensions on these documents must be verified by the contractor before start of work.
3. The architect must be notified of any errors, omissions and discrepancies between these documents and those of other professionals.
4. The dimensions on these documents must be read and not measured.

PLANNING CONSULTANT
Bousfields Inc.
1 Main Street East, Suite 200
Hamilton ON L8N 1E7

PROJECT MANAGER
Horn Design & Consulting Inc.
1827 W.II Scarlett Dr.
Mississauga, ON L5K 1J6

ARCHITECT
NEUF Architects Inc.
8 Market Street, Suite 600, Toronto, ON M5E 1M6

LANDSCAPE ARCHITECT
Adesso Design Inc.
69 John Street South, Suite 250, Hamilton, ON L8N 2B9

NEUF ARCHITECTES

PROJECT NORTH

TRUE NORTH

CLIENT
1959025 Ontario Inc.
366 King Street West
Hamilton, ON L8P 1B3

NO	REVISION	DATE (dd-mm-yyyy)
1	ISSUED FOR PRELIMINARY DESIGN	07 SEPT 2023
2	ISSUED FOR SITE DESIGN UPDATES	11 APR 2025
3	ISSUED FOR BUD APPLICATION	20 JUNE 2025
4	ISSUED FOR OPA-ZBA APPLICATION	29 AUG 2025

DRAWN BY
BB / GG

CHECKED BY
LK / KN

DATE (dd.mm.yy)
08/29/2025


SCALE
As indicated

FORMAT
24" x 36" (Half Scale)
11" x 17" (Half Scale)

DRAWING TITLE
SITE PLAN

Revision
4

Drawing Number
A100

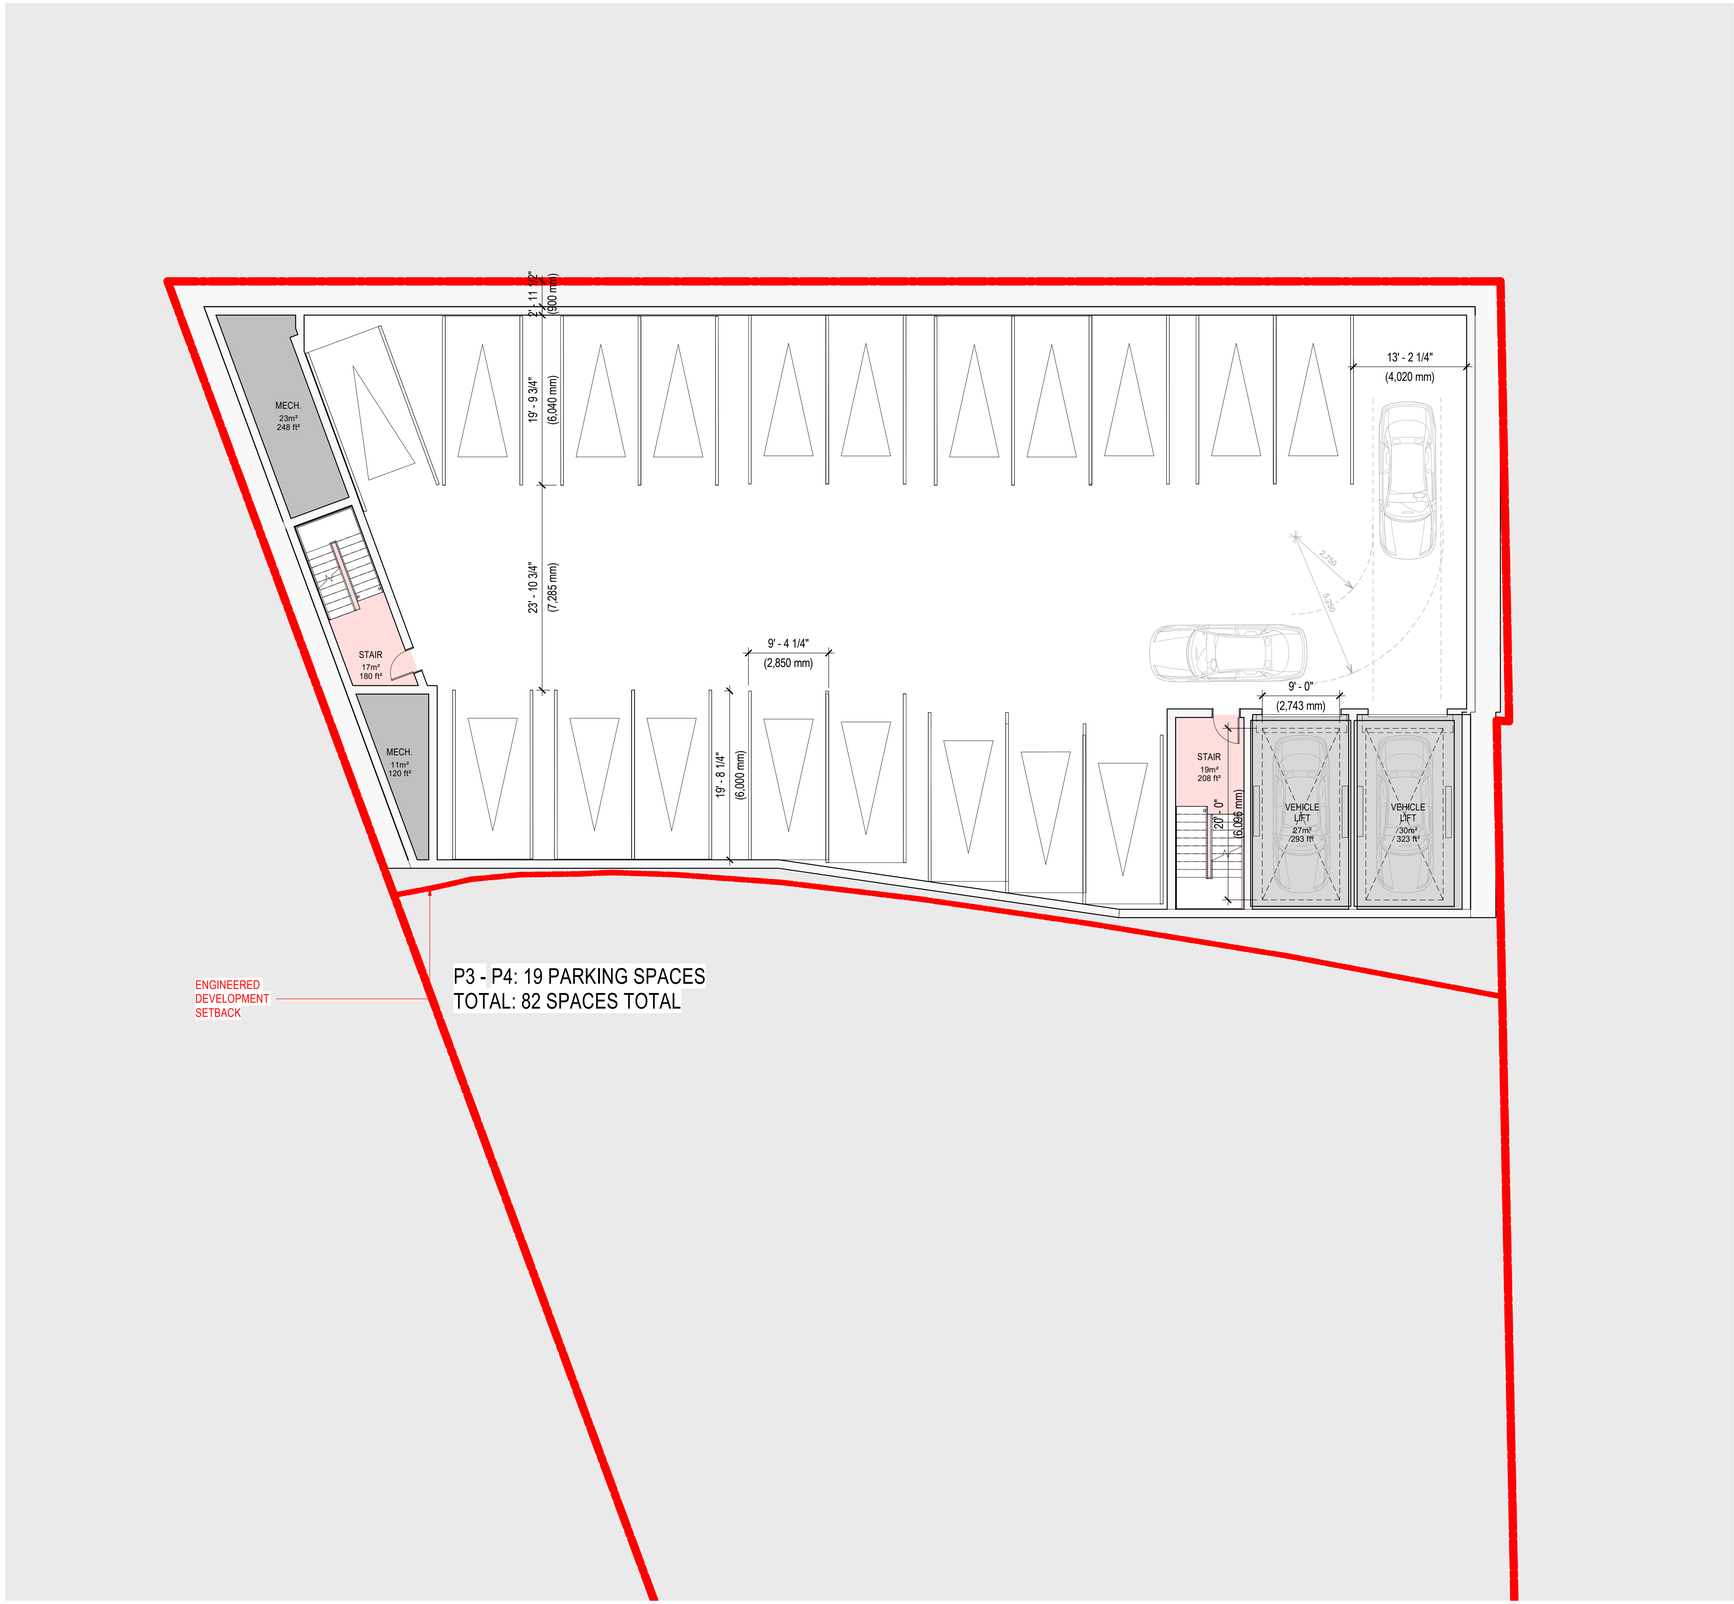

VEHICLE PARKING	
LEVEL	CAPACITY
P1	26
P2	18
P3	19
P4	19
TOTAL	82

PROGRAM LEGEND

- RESIDENTIAL PROGRAM
- OUTDOOR AMENITIES
- HOTEL PROGRAM
- SHARED AMENITIES
- MEZZANINE LEVEL
- LOBBY AT GRADE
- UNDERGROUND PARKING

PROJECT

2076 OLD LAKESHORE ROAD

LOCATION
BURLINGTON, ON

PROJET No.
13159

[redacted]

GENERAL NOTES

1. These architectural documents are the exclusive property of NEUF ARCHITECTS INC. and cannot be used, copied or reproduced without written pre-authorization.
2. All dimensions on these documents must be verified by the contractor before start of work.
3. The architect must be notified of any errors, omissions and discrepancies between these documents and those of other professionals.
4. The dimensions on these documents must be read and not measured.

PLANNING CONSULTANT
Bousfields Inc.
1 Main Street East, Suite 200
Hamilton ON L8N 1E7

PROJECT MANAGER
Horn Design & Consulting Inc.
1827 W.lll Scarlett Dr.
Mississauga, ON L5K 1J6

ARCHITECT
NEUF Architects Inc.
8 Market Street, Suite 600, Toronto, ON M5E 1M65

LANDSCAPE ARCHITECT
Adesso Design Inc.
69 John Street South, Suite 250, Hamilton, ON L8N 2B9

NEUF ARCHITECTEIS

PROJECT NORTH TRUE NORTH


CLIENT
1959025 Ontario Inc.
366 King Street West
Hamilton, ON L8P 1B3

NO	REVISION	DATE (dd-mm-yyyy)
1	ISSUED FOR PRELIMINARY DESIGN	07 SEPT 2023
2	ISSUED FOR SITE DESIGN UPDATES	11 APR 2025
3	ISSUED FOR BUD APPLICATION	20 JUNE 2025
4	ISSUED FOR OPA-ZBA APPLICATION	29 AUG 2025

DRAWN BY: BB / GG
CHECKED BY: LK / KN
DATE (dd.mm.yy): 08/29/2025
SCALE: 1 : 100
FORMAT: 24" x 36" (Full-scale) 11" x 17" (Half-scale)

DRAWING TITLE
TYPICAL FLOOR PLAN - PARKING LEVEL 3-4

Revision: 4
Drawing Number: A200

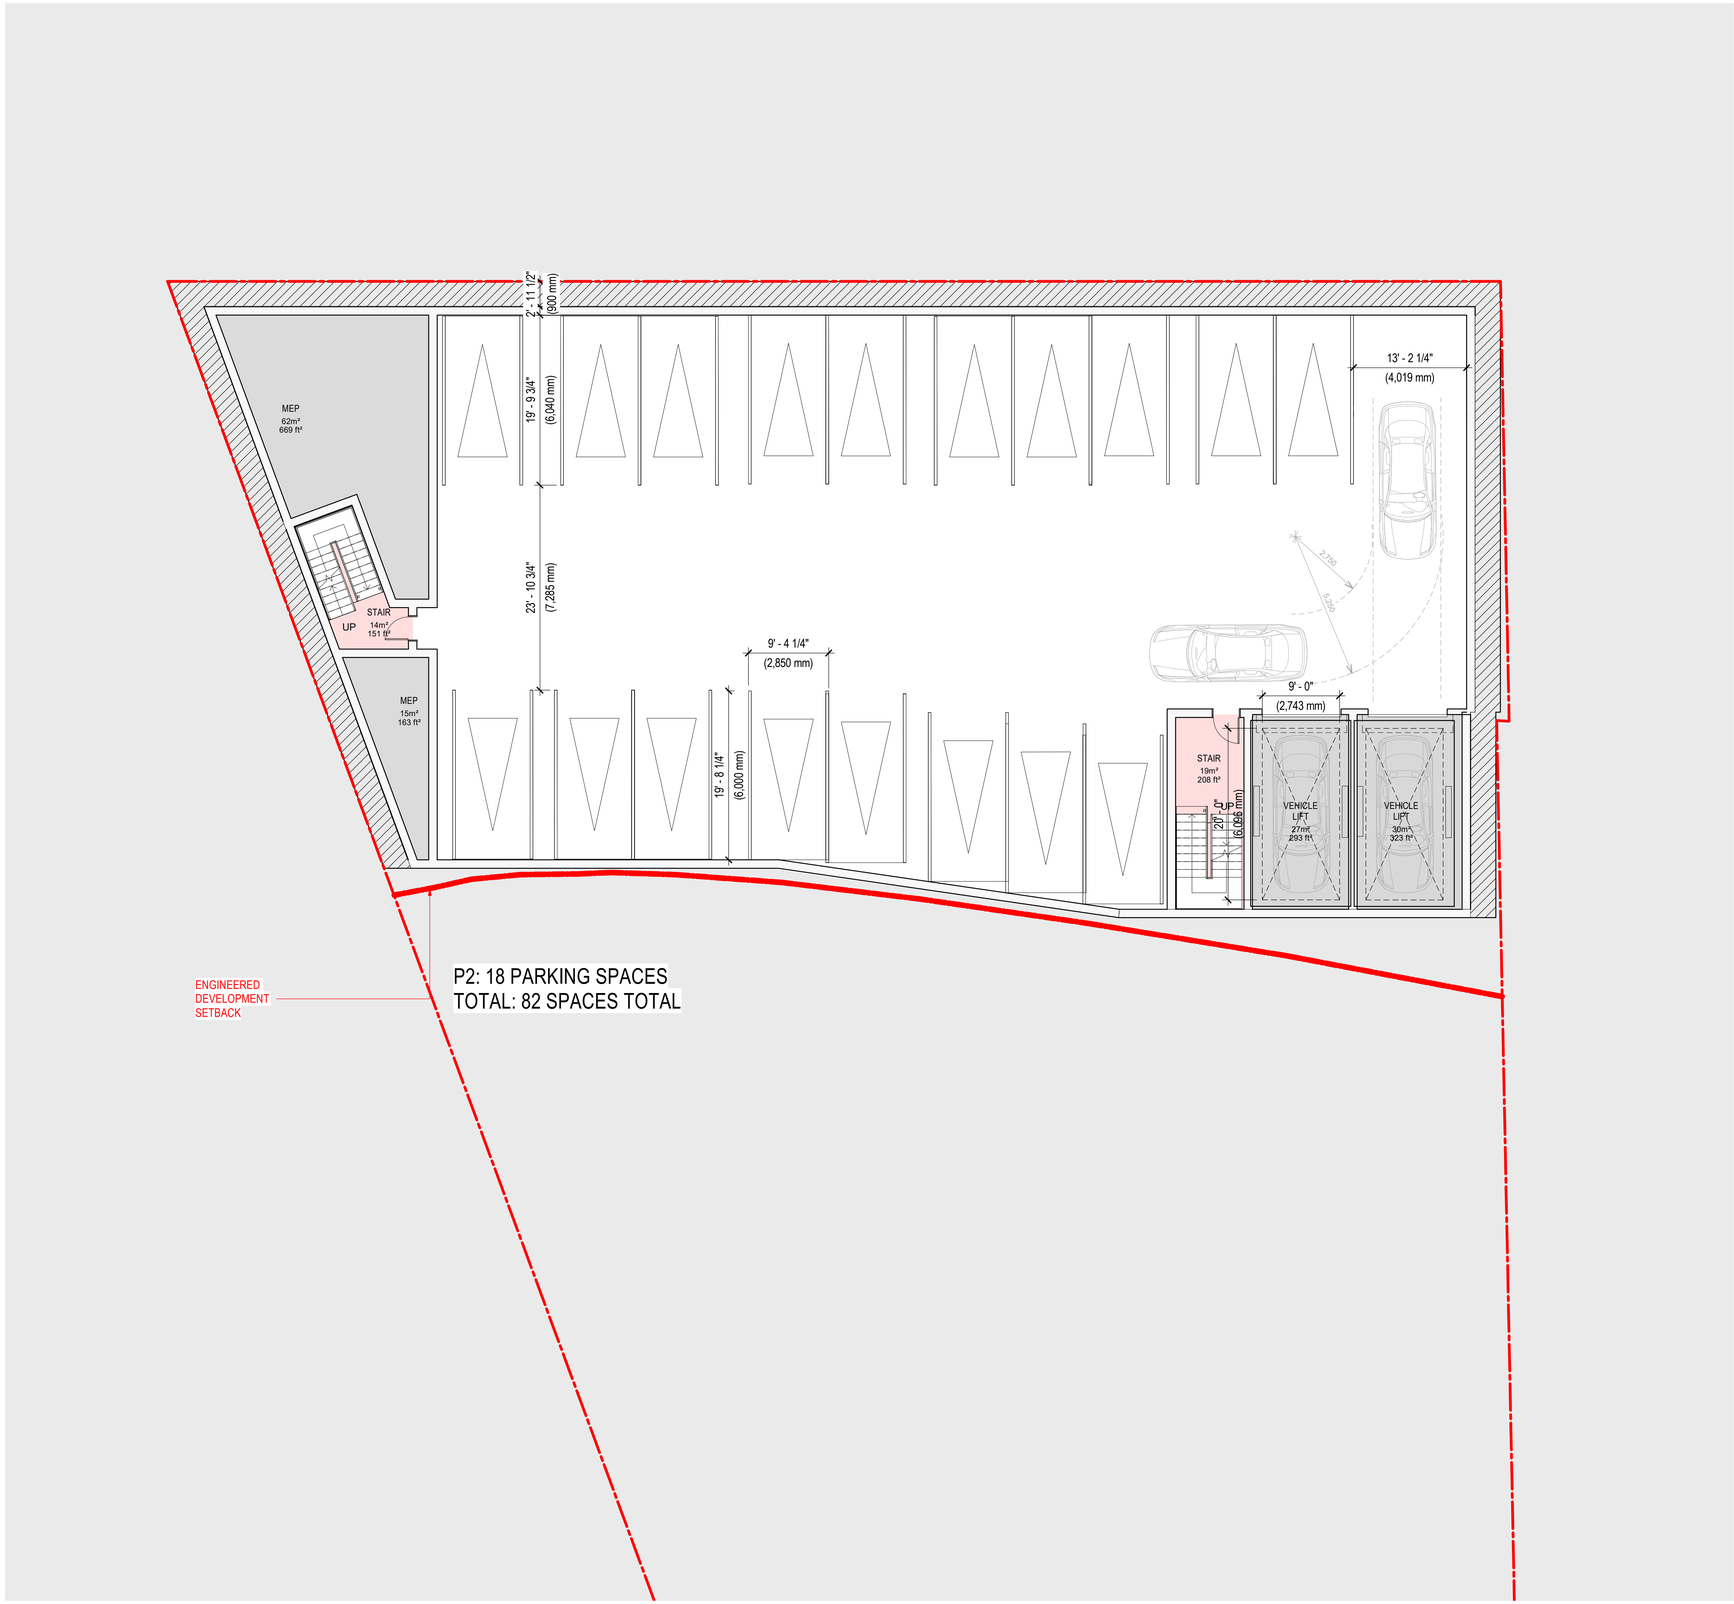

VEHICLE PARKING	
LEVEL	CAPACITY
P1	26
P2	18
P3	19
P4	19
TOTAL	82

PROGRAM LEGEND

- RESIDENTIAL PROGRAM
- OUTDOOR AMENITIES
- HOTEL PROGRAM
- SHARED AMENITIES
- MEZZANINE LEVEL
- LOBBY AT GRADE
- UNDERGROUND PARKING

PROJECT

2076 OLD LAKESHORE ROAD

LOCATION
BURLINGTON, ON

PROJET No.
13159

[redacted]

GENERAL NOTES

1. These architectural documents are the exclusive property of NEUF ARCHITECTS INC. and cannot be used, copied or reproduced without written pre-authorization.
2. All dimensions on these documents must be verified by the contractor before start of work.
3. The architect must be notified of any errors, omissions and discrepancies between these documents and those of other professionals.
4. The dimensions on these documents must be read and not measured.

PLANNING CONSULTANT
Bousfields Inc.
1 Main Street East, Suite 200
Hamilton ON L8N 1E7

PROJECT MANAGER
Horn Design & Consulting Inc.
1827 W.II Scarlett Dr.
Mississauga, ON L5K 1J6

ARCHITECT
NEUF Architects Inc.
8 Market Street, Suite 600, Toronto, ON M5E 1M65

LANDSCAPE ARCHITECT
Adesso Design Inc.
69 John Street South, Suite 250, Hamilton, ON L8N 2B9

NEUF ARCHITECTEIS

PROJECT NORTH TRUE NORTH

CLIENT
1959025 Ontario Inc.
366 King Street West
Hamilton, ON L8P 1B3

NO	REVISION	DATE (dd-mm-yyyy)
1	ISSUED FOR PRELIMINARY DESIGN	07 SEPT 2023
2	ISSUED FOR SITE DESIGN UPDATES	11 APR 2025
3	ISSUED FOR BUD APPLICATION	20 JUNE 2025
4	ISSUED FOR OPA-ZBA APPLICATION	29 AUG 2025

DRAWN BY
BB / GG

CHECKED BY
LK / KN

DATE (dd.mm.yy)
08/29/2025

SCALE
1 : 100


FORMAT
24" x 36" (Full-scale)
11" x 17" (Half-scale)

DRAWING TITLE

FLOOR PLAN - PARKING LEVEL 2

Revision
4

Drawing Number
A201

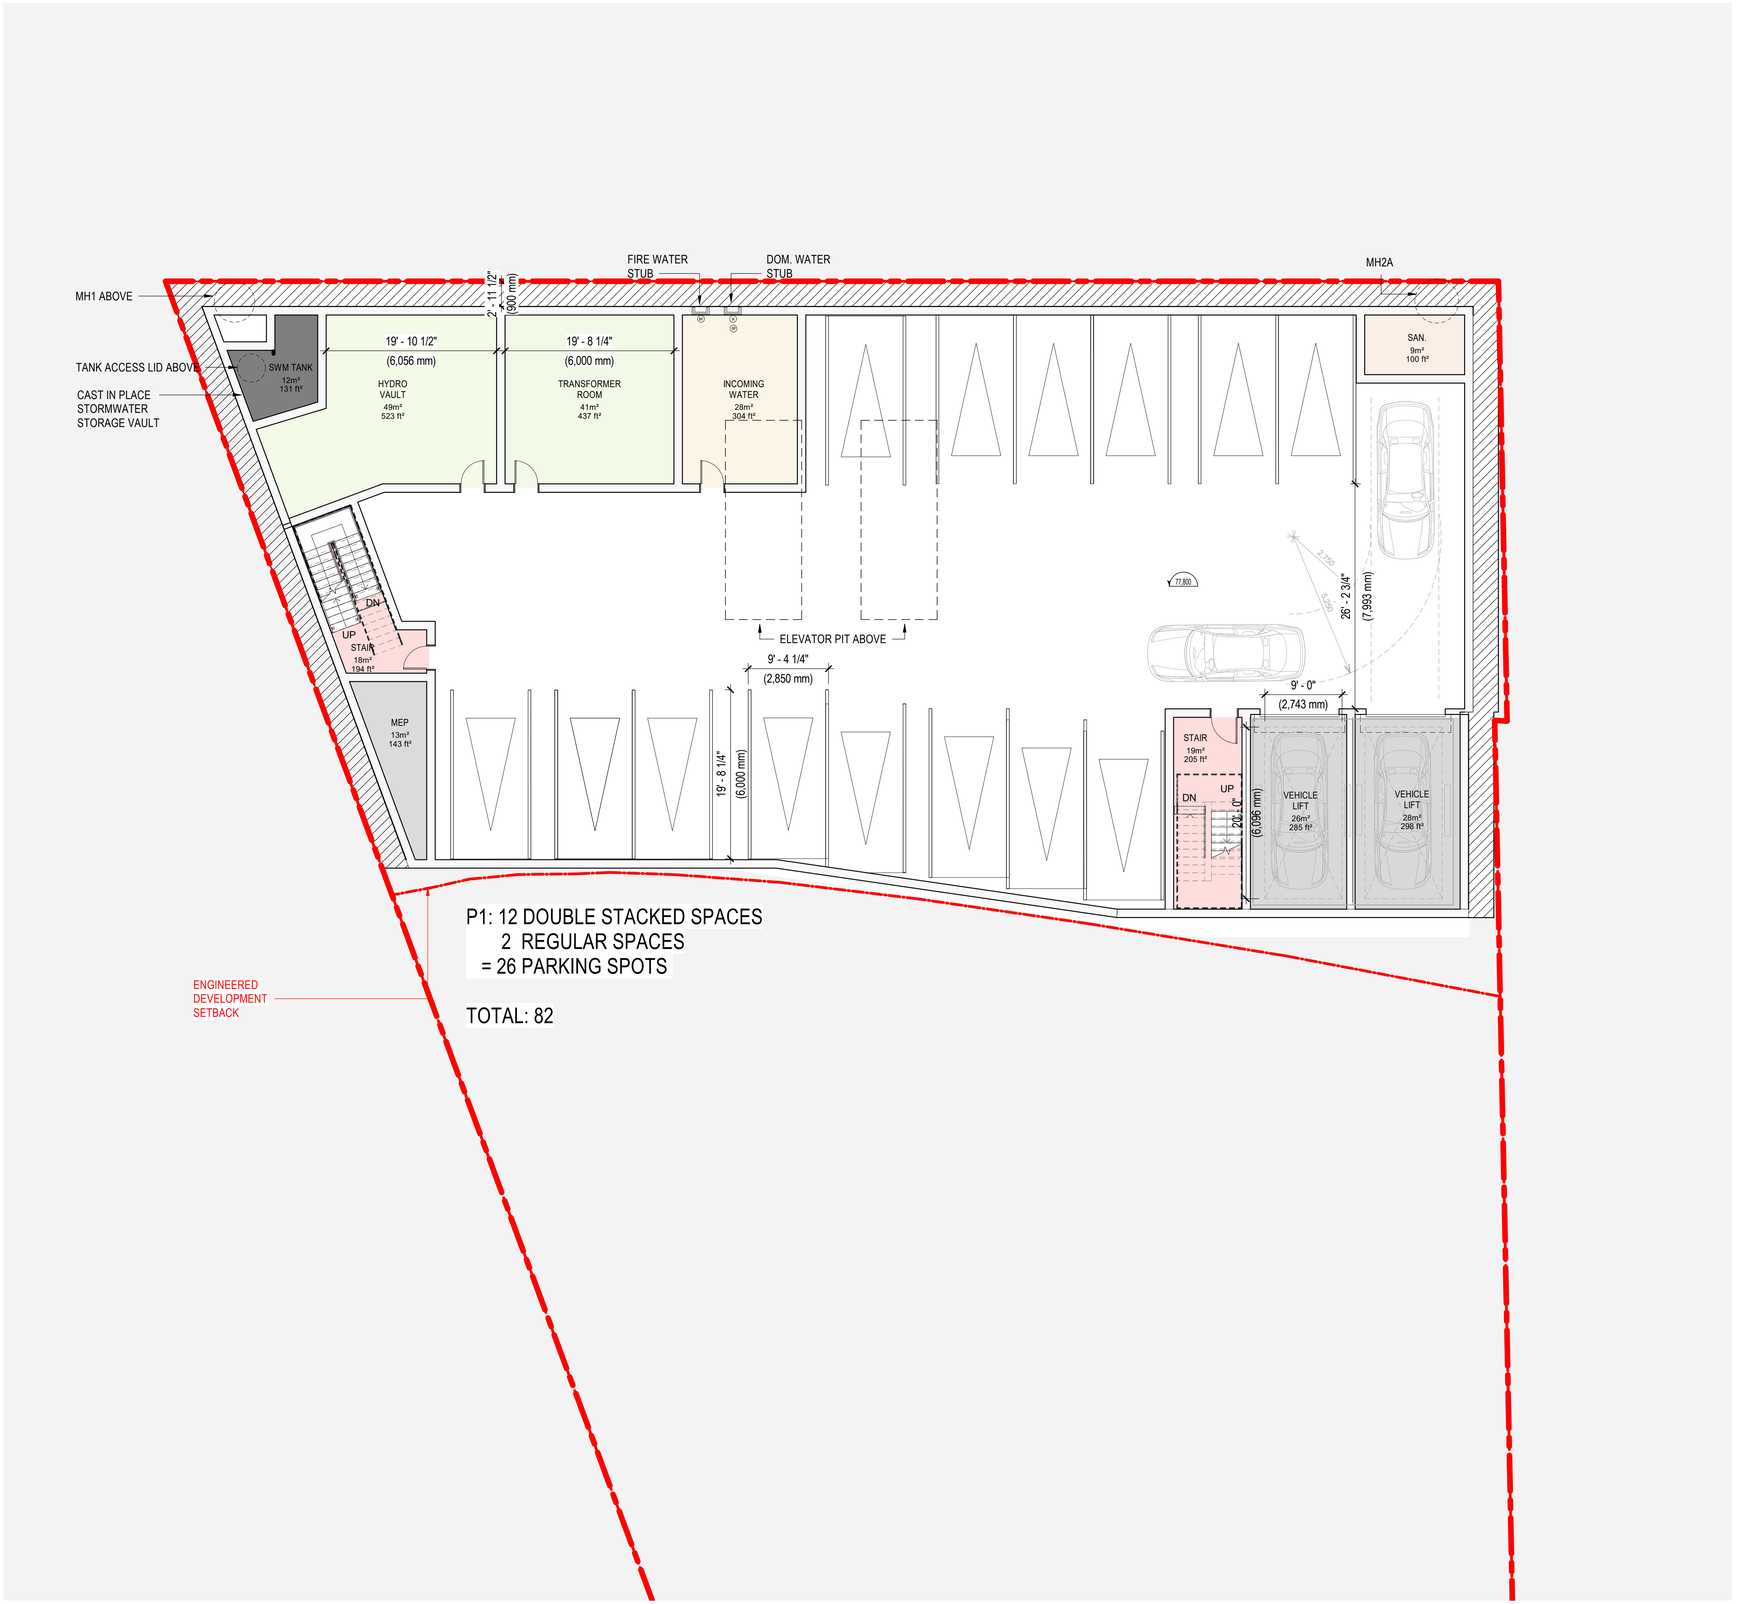

VEHICLE PARKING	
LEVEL	CAPACITY
P1	26
P2	18
P3	19
P4	19
TOTAL	82

PROGRAM LEGEND

- RESIDENTIAL PROGRAM
- OUTDOOR AMENITIES
- HOTEL PROGRAM
- SHARED AMENITIES
- MEZZANINE LEVEL
- LOBBY AT GRADE
- UNDERGROUND PARKING

PROJECT

2076 OLD LAKESHORE ROAD

LOCATION
BURLINGTON, ON

PROJET No.
13159

GENERAL NOTES

1. These architectural documents are the exclusive property of NEUF ARCHITECTS INC. and cannot be used, copied or reproduced without written pre-authorization.
2. All dimensions on these documents must be verified by the contractor before start of work.
3. The architect must be notified of any errors, omissions and discrepancies between these documents and those of other professionals.
4. The dimensions on these documents must be read and not measured.

PLANNING CONSULTANT
Bousfields Inc.
1 Main Street East, Suite 200
Hamilton ON L8N 1E7

PROJECT MANAGER
Horn Design & Consulting Inc.
1827 W.II Scarlett Dr.
Mississauga, ON L5K 1J6

ARCHITECT
NEUF Architects Inc.
8 Market Street, Suite 600, Toronto, ON M5E 1M65

LANDSCAPE ARCHITECT
Adesso Design Inc.
69 John Street South, Suite 250, Hamilton, ON L8N 2B9

NEUF ARCHITECTEIS

PROJECT NORTH TRUE NORTH


CLIENT
1959025 Ontario Inc.
366 King Street West
Hamilton, ON L8P 1B3

NO	REVISION	DATE (dd-mm-yyyy)
1	ISSUED FOR PRELIMINARY DESIGN	07 SEPT 2023
2	ISSUED FOR SITE DESIGN UPDATES	11 APR 2025
3	ISSUED FOR BUD APPLICATION	20 JUNE 2025
4	ISSUED FOR OPA-ZBA APPLICATION	29 AUG 2025

DRAWN BY: BB / GG
CHECKED BY: LK / KN
DATE (dd.mm.yy): 08/29/2025
SCALE: 1 : 100
FORMAT: 24" x 36" (Full-scale) 11" x 17" (Half-scale)

DRAWING TITLE
FLOOR PLAN - PARKING LEVEL 1

Revision: 4
Drawing Number: A202

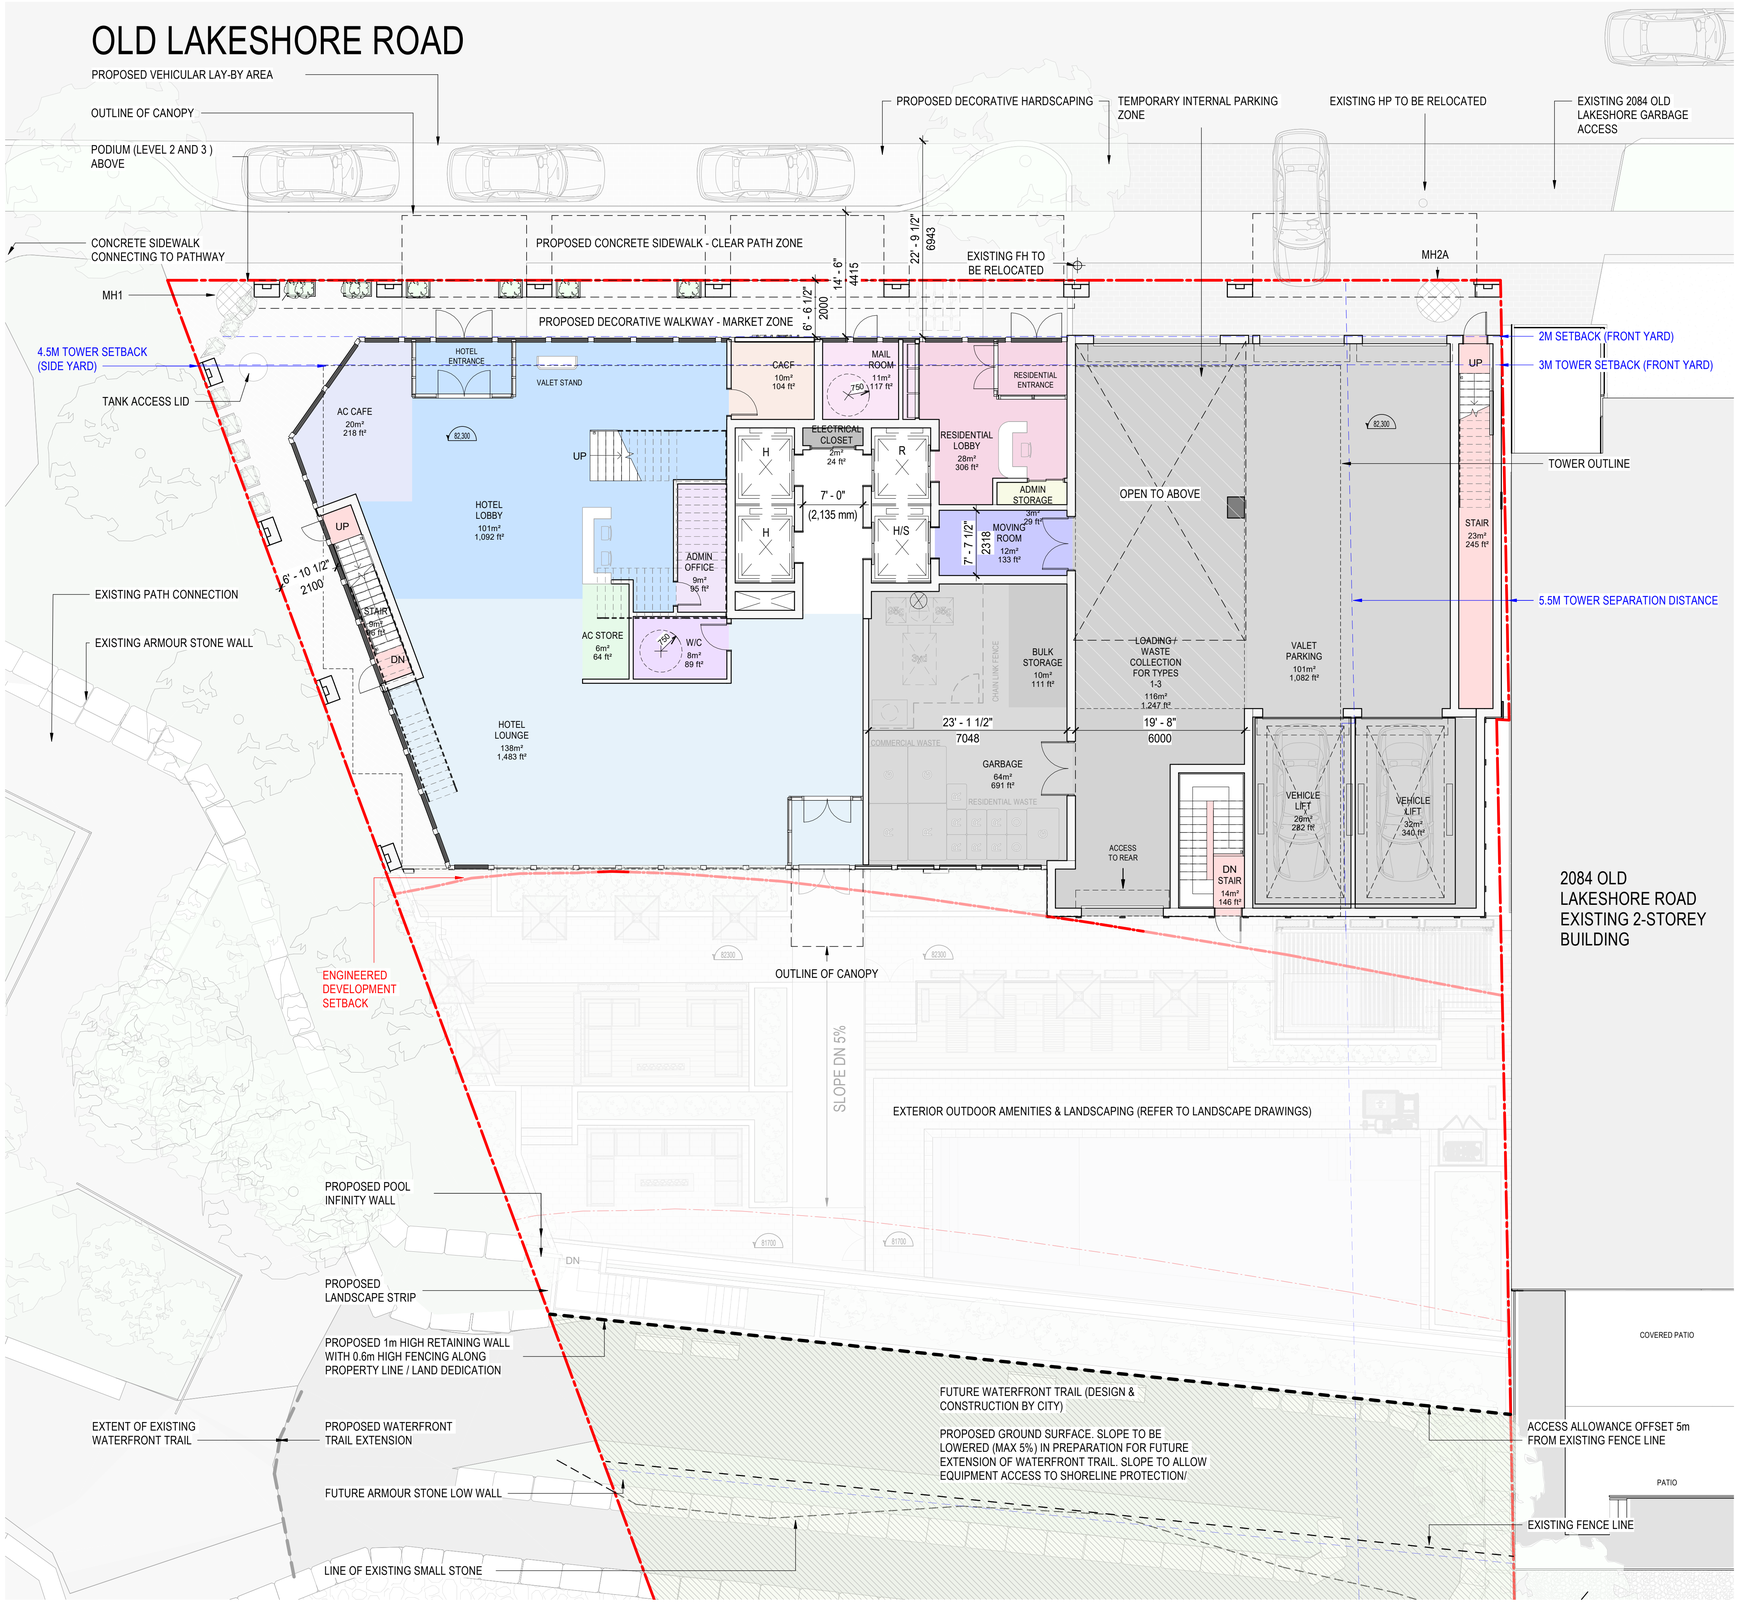

BICYCLE PARKING	
TYPE	CAPACITY
SHORT TERM	3

REQUIREMENT: 0.05 SPACES PER RESIDENTIAL UNIT

46 UNITS X 0.05 = 3 SPACES

PROGRAM LEGEND

- RESIDENTIAL PROGRAM
- OUTDOOR AMENITIES
- HOTEL PROGRAM
- SHARED AMENITIES
- MEZZANINE LEVEL
- LOBBY AT GRADE
- UNDERGROUND PARKING

PROJECT

2076 OLD LAKESHORE ROAD

LOCATION
BURLINGTON, ON

PROJET No.
13159

GENERAL NOTES

1. These architectural documents are the exclusive property of NEUF ARCHITECTS INC. and cannot be used, copied or reproduced without written pre-authorization.
2. All dimensions on these documents must be verified by the contractor before start of work.
3. The architect must be notified of any errors, omissions and discrepancies between these documents and those of other professionals.
4. The dimensions on these documents must be read and not measured.

PLANNING CONSULTANT
Bousfields Inc.
1 Main Street East, Suite 200
Hamilton ON L8N 1E7

PROJECT MANAGER
Horn Design & Consulting Inc.
1827 W.II Scarlett Dr.
Mississauga, ON L5K 1J6

ARCHITECT
NEUF Architects Inc.
8 Market Street, Suite 600, Toronto, ON M5E 1M65

LANDSCAPE ARCHITECT
Adesso Design Inc.
69 John Street South, Suite 250, Hamilton, ON L8N 2B9

NEUF ARCHITECTEIS

PROJECT NORTH TRUE NORTH


CLIENT
1959025 Ontario Inc.
366 King Street West
Hamilton, ON L8P 1B3

NO	REVISION	DATE (dd-mm-yyyy)
1	ISSUED FOR PRELIMINARY DESIGN	07 SEPT 2023
2	ISSUED FOR SITE DESIGN UPDATES	11 APR 2025
3	ISSUED FOR BUD APPLICATION	20 JUNE 2025
4	ISSUED FOR OPA-ZBA APPLICATION	29 AUG 2025

DRAWN BY BB / GG
CHECKED BY LK / KN
DATE (dd.mm.yy) 08/29/2025
SCALE 1 : 100
FORMAT 24" x 36" (Full-scale) 11" x 17" (Half-scale)

DRAWING TITLE
FLOOR PLAN - GROUND LEVEL

Revision **4**
Drawing Number **A203**

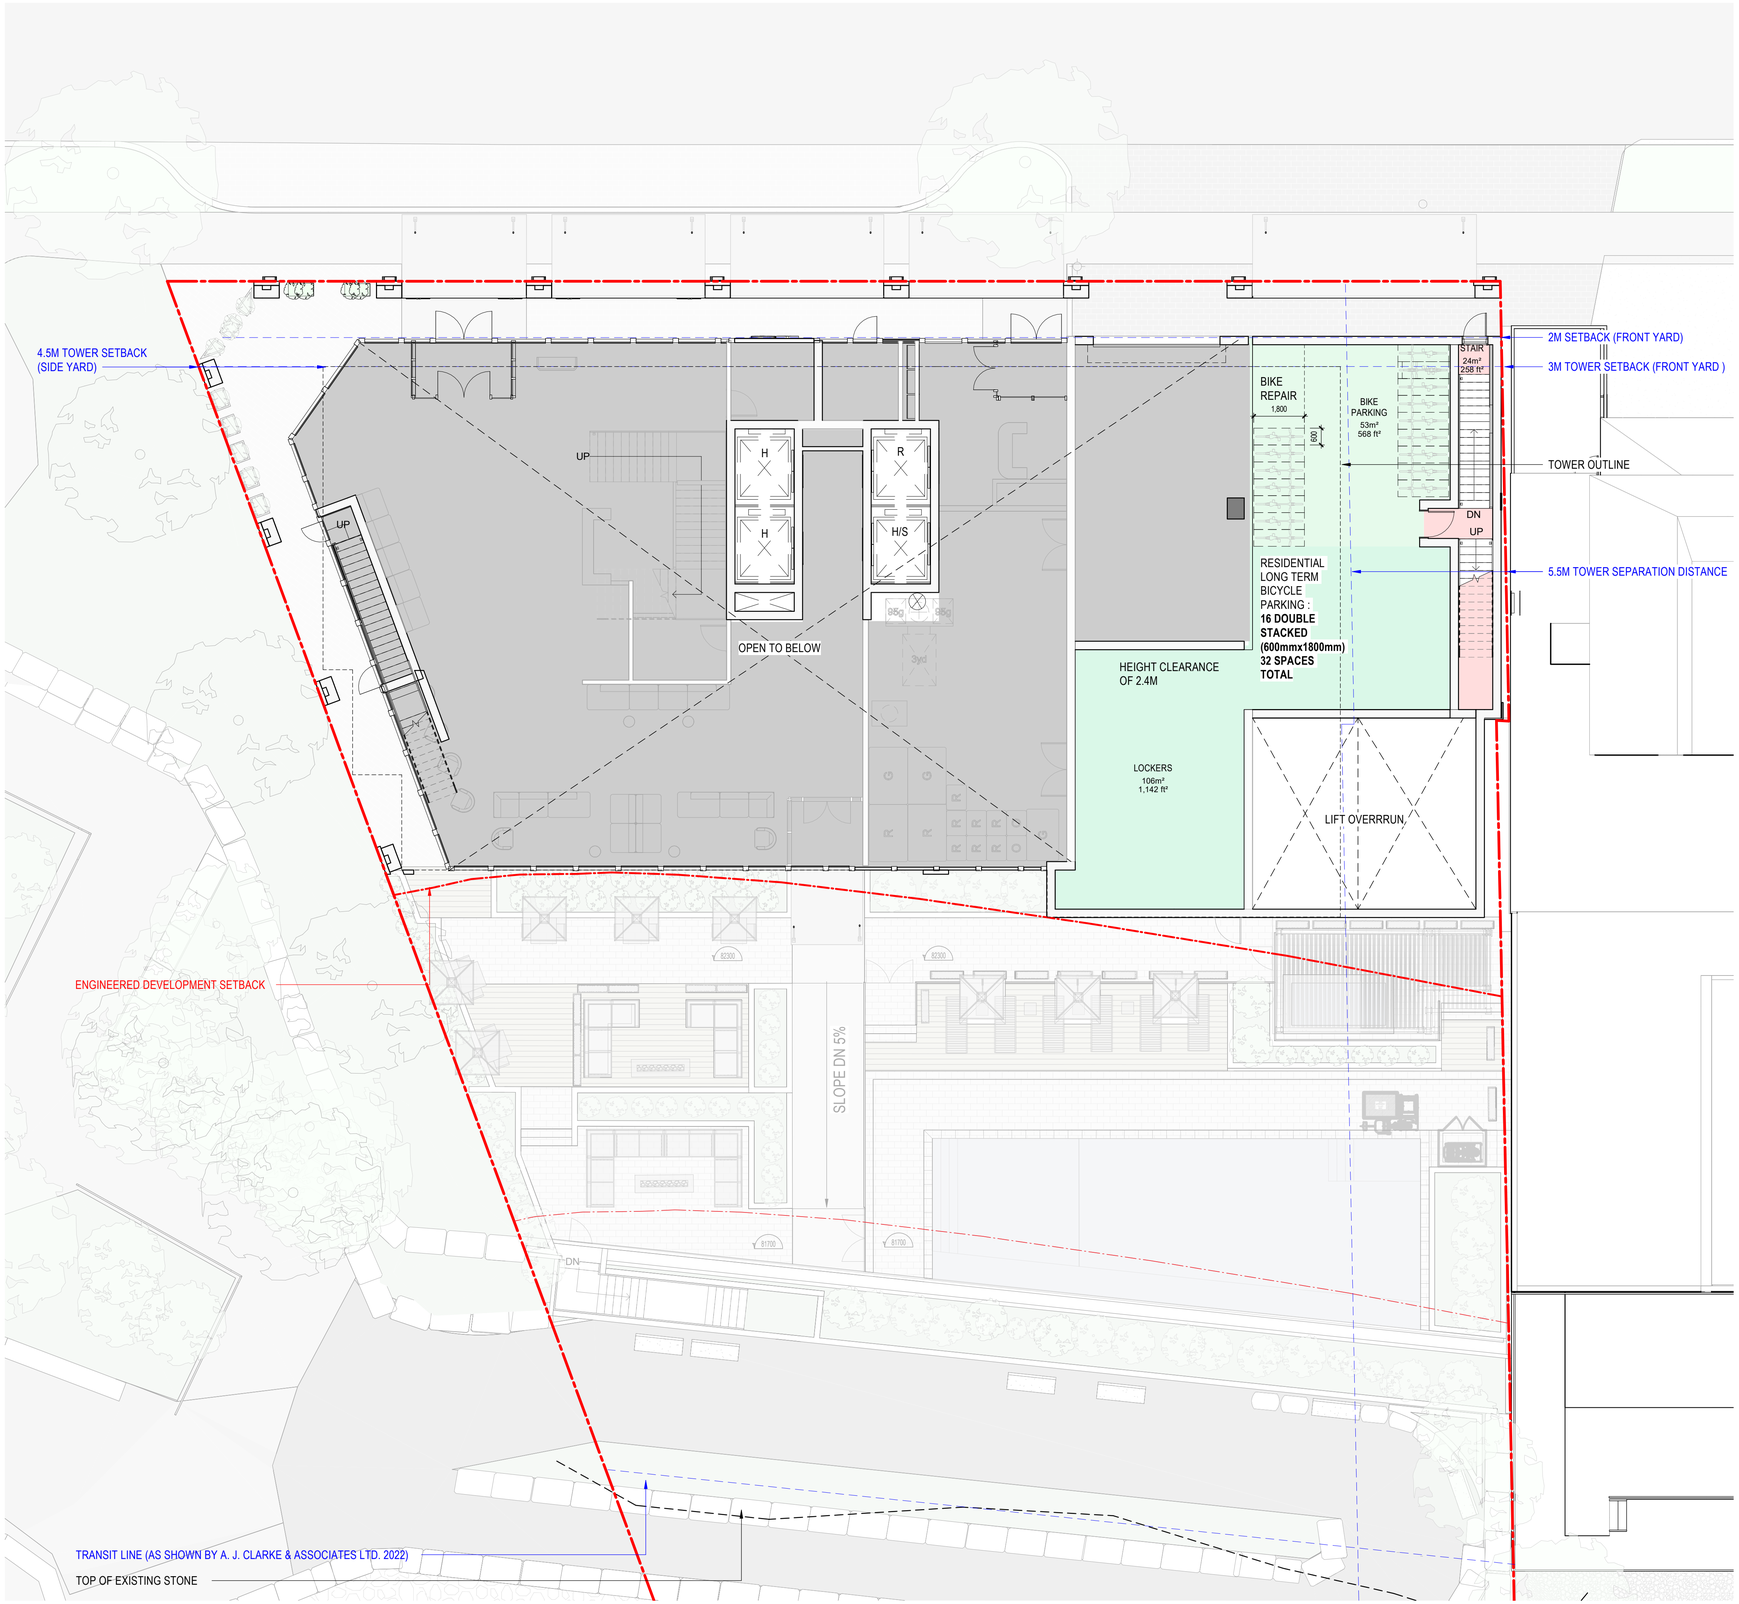

BICYCLE PARKING	
TYPE	CAPACITY
SHORT TERM	3
LONG TERM	32

SHORT TERM PARKING REQUIREMENT: 0.05 SPACES PER RESIDENTIAL UNIT

46 UNITS X 0.05 = 3 SPACES MINIMUM

LONG TERM PARKING REQUIREMENT: 0.5 SPACES PER RESIDENTIAL UNIT

46 UNITS X 0.5 = 23 SPACES MINIMUM



PROGRAM LEGEND

- RESIDENTIAL PROGRAM
- OUTDOOR AMENITIES
- HOTEL PROGRAM
- SHARED AMENITIES
- MEZZANINE LEVEL
- LOBBY AT GRADE
- UNDERGROUND PARKING

PROJECT

2076 OLD LAKESHORE ROAD

LOCATION
BURLINGTON, ON

PROJET No.
13159

[redacted]

GENERAL NOTES

1. These architectural documents are the exclusive property of NEUF ARCHITECTS INC. and cannot be used, copied or reproduced without written pre-authorization.
2. All dimensions on these documents must be verified by the contractor before start of work.
3. The architect must be notified of any errors, omissions and discrepancies between these documents and those of other professionals.
4. The dimensions on these documents must be read and not measured.

PLANNING CONSULTANT
Bousfields Inc.
1 Main Street East, Suite 200
Hamilton ON L8N 1E7

PROJECT MANAGER
Horn Design & Consulting Inc.
1827 W.lll Scarlett Dr.
Mississauga, ON L5K 1J6

ARCHITECT
NEUF Architects Inc.
8 Market Street, Suite 600, Toronto, ON M5E 1M65

LANDSCAPE ARCHITECT
Adesso Design Inc.
69 John Street South, Suite 250, Hamilton, ON L8N 2B9

NEUF ARCHITECTEIS

PROJECT NORTH TRUE NORTH

CLIENT
1959025 Ontario Inc.
366 King Street West
Hamilton, ON L8P 1B3

NO	REVISION	DATE (dd-mm-yyyy)
1	ISSUED FOR PRELIMINARY DESIGN	07 SEPT 2023
2	ISSUED FOR SITE DESIGN UPDATES	11 APR 2025
3	ISSUED FOR BUD APPLICATION	20 JUNE 2025
4	ISSUED FOR OPA-ZBA APPLICATION	29 AUG 2025

DRAWN BY
BB / GG

CHECKED BY
LK / KN

DATE (dd.mm.yy)
08/29/2025

SCALE
1 : 100


FORMAT
24" x 36" (Full-scale)
11" x 17" (Half-scale)

DRAWING TITLE

FLOOR PLAN - MEZZANINE LEVEL

Revision
4

Drawing Number
A204

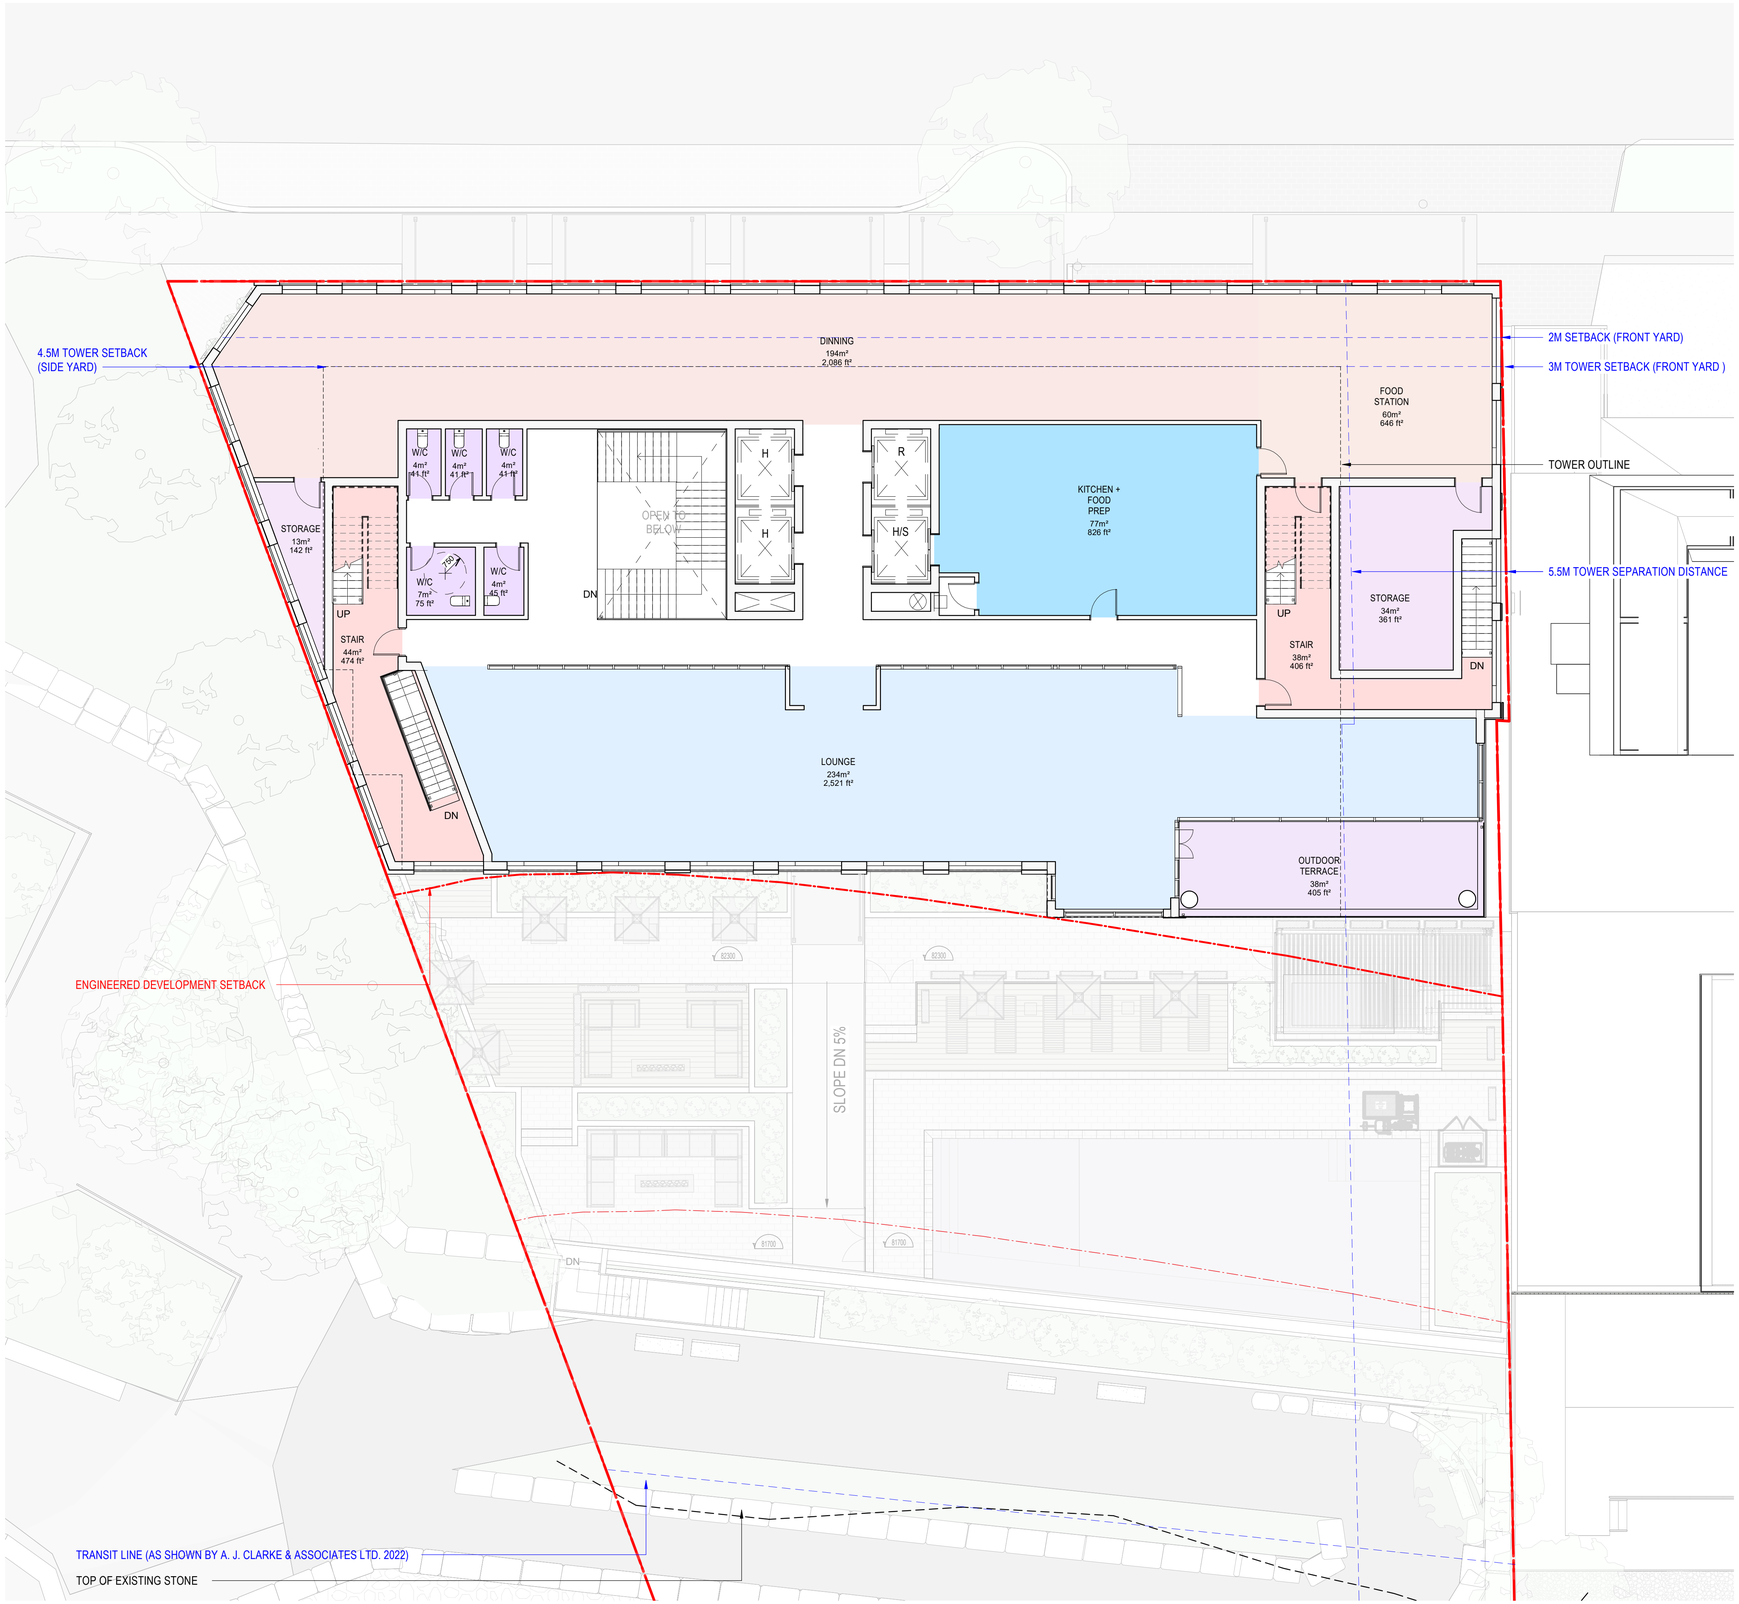

PROGRAM LEGEND

- RESIDENTIAL PROGRAM
- OUTDOOR AMENITIES
- HOTEL PROGRAM
- SHARED AMENITIES
- MEZZANINE LEVEL
- LOBBY AT GRADE
- UNDERGROUND PARKING

PROJECT

2076 OLD LAKESHORE ROAD

LOCATION
BURLINGTON, ON

PROJET No.
13159

GENERAL NOTES

1. These architectural documents are the exclusive property of NEUF ARCHITECTS INC. and cannot be used, copied or reproduced without written pre-authorization.
2. All dimensions on these documents must be verified by the contractor before start of work.
3. The architect must be notified of any errors, omissions and discrepancies between these documents and those of other professionals.
4. The dimensions on these documents must be read and not measured.

PLANNING CONSULTANT
Bousfields Inc.
1 Main Street East, Suite 200
Hamilton ON L8N 1E7

PROJECT MANAGER
Horn Design & Consulting Inc.
1827 W.II Scarlett Dr.
Mississauga, ON L5K 1J6

ARCHITECT
NEUF Architects Inc.
8 Market Street, Suite 600, Toronto, ON M5E 1M65

LANDSCAPE ARCHITECT
Adesso Design Inc.
69 John Street South, Suite 250, Hamilton, ON L8N 2B9

NEUF ARCHITECTES

PROJECT NORTH TRUE NORTH

CLIENT
1959025 Ontario Inc.
366 King Street West
Hamilton, ON L8P 1B3

NO	REVISION	DATE (dd-mm-yyyy)
1	ISSUED FOR PRELIMINARY DESIGN	07 SEPT 2023
2	ISSUED FOR SITE DESIGN UPDATES	11 APR 2025
3	ISSUED FOR BUD APPLICATION	20 JUNE 2025
4	ISSUED FOR OPA-ZBA APPLICATION	29 AUG 2025

DRAWN BY
BB / GG

CHECKED BY
LK / KN

DATE (dd.mm.yy)
08/29/2025


SCALE
1 : 100

FORMAT
24" x 36" (Full-scale)
11" x 17" (Half-scale)

DRAWING TITLE
FLOOR PLAN - LEVEL 2

Revision
4

Drawing Number
A205

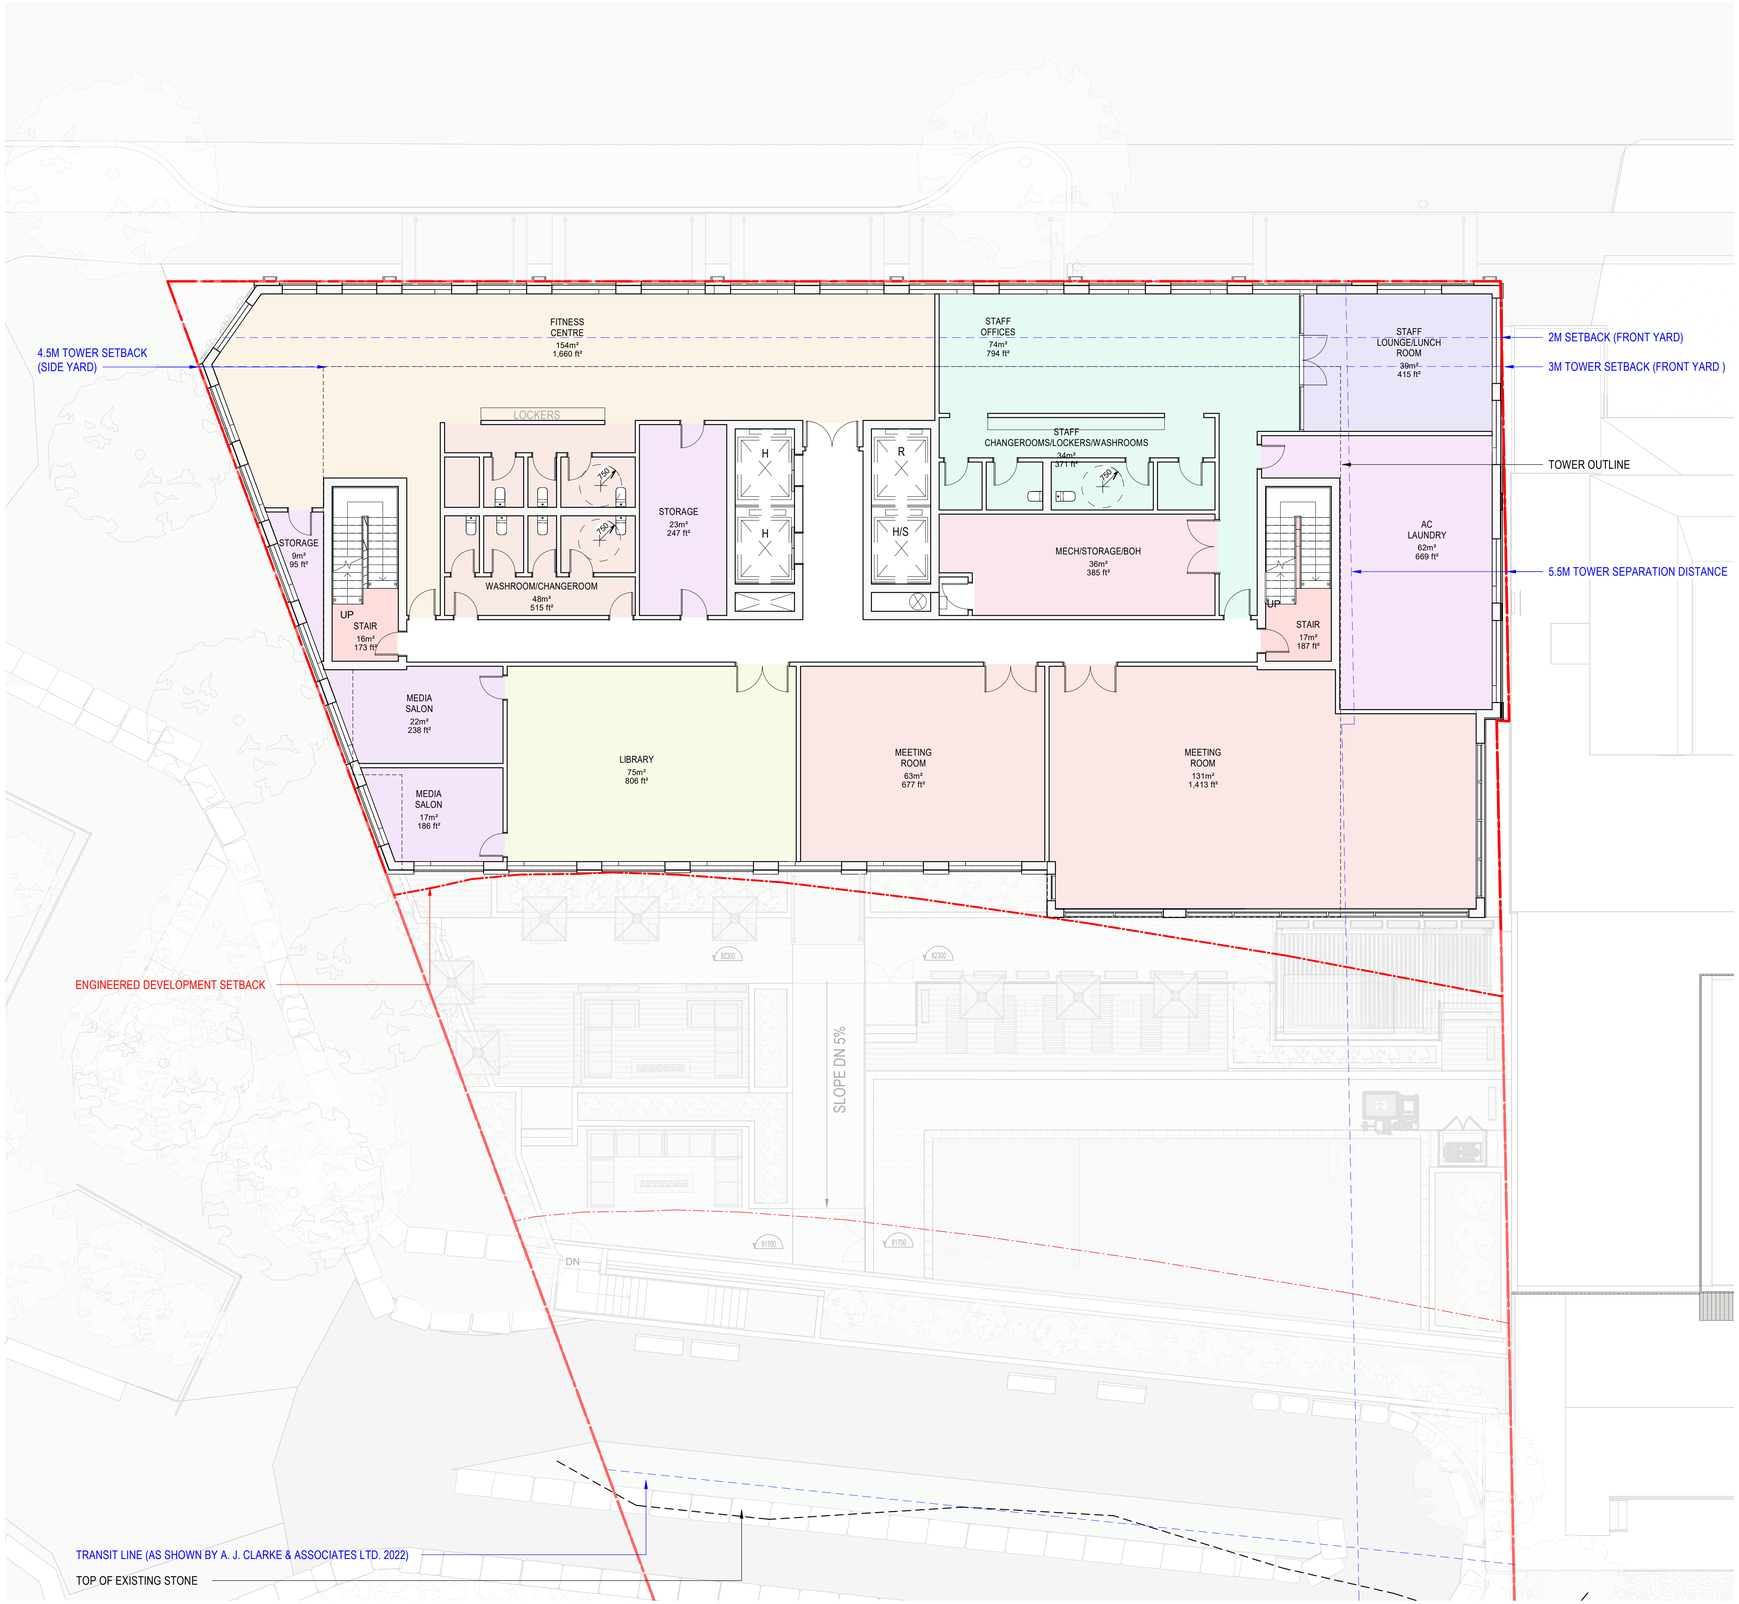

PROGRAM LEGEND

- RESIDENTIAL PROGRAM
- OUTDOOR AMENITIES
- HOTEL PROGRAM
- SHARED AMENITIES
- MEZZANINE LEVEL
- LOBBY AT GRADE
- UNDERGROUND PARKING

PROJECT

2076 OLD LAKESHORE ROAD

LOCATION
BURLINGTON, ON

PROJET No.
13159

[redacted]

GENERAL NOTES

1. These architectural documents are the exclusive property of NEUF ARCHITECTS INC. and cannot be used, copied or reproduced without written pre-authorization.
2. All dimensions on these documents must be verified by the contractor before start of work.
3. The architect must be notified of any errors, omissions and discrepancies between these documents and those of other professionals.
4. The dimensions on these documents must be read and not measured.

PLANNING CONSULTANT
Bousfields Inc.
1 Main Street East, Suite 200
Hamilton ON L8N 1E7

PROJECT MANAGER
Horn Design & Consulting Inc.
1927 W.R Scarlett Dr.
Mississauga, ON L5K 1J6

ARCHITECT
NEUF Architects Inc.
8 Market Street, Suite 600, Toronto, ON M5E 1M65

LANDSCAPE ARCHITECT
Adesso Design Inc.
69 John Street South, Suite 250, Hamilton, ON L8N 2B9

NEUF ARCHITECTEIS

PROJECT NORTH TRUE NORTH

CLIENT
1959025 Ontario Inc.
366 King Street West
Hamilton, ON L8P 1B3

NO	REVISION	DATE (dd-mm-yyyy)
1	ISSUED FOR PRELIMINARY DESIGN	07 SEPT 2023
2	ISSUED FOR SITE DESIGN UPDATES	11 APR 2025
3	ISSUED FOR BUD APPLICATION	20 JUNE 2025
4	ISSUED FOR OPA-ZBA APPLICATION	29 AUG 2025

DRAWN BY
BB / GG

CHECKED BY
LK / KN

DATE (dd.mm.yy)
08/29/2025

SCALE
1 : 100

FORMAT
24" x 36" (Full-scale)
11" x 17" (Half-scale)

DRAWING TITLE
FLOOR PLAN - LEVEL 3

Revision
4

Drawing Number
A206



PROGRAM LEGEND

- RESIDENTIAL PROGRAM
- OUTDOOR AMENITIES
- HOTEL PROGRAM
- SHARED AMENITIES
- MEZZANINE LEVEL
- LOBBY AT GRADE
- UNDERGROUND PARKING

PROJECT

2076 OLD LAKESHORE ROAD

LOCATION
BURLINGTON, ON

PROJET No.
13159

[redacted]

GENERAL NOTES

1. These architectural documents are the exclusive property of NEUF ARCHITECTS INC. and cannot be used, copied or reproduced without written pre-authorization.
2. All dimensions on these documents must be verified by the contractor before start of work.
3. The architect must be notified of any errors, omissions and discrepancies between these documents and those of other professionals.
4. The dimensions on these documents must be read and not measured.

PLANNING CONSULTANT
Bousfields Inc.
1 Main Street East, Suite 200
Hamilton ON L8N 1E7

PROJECT MANAGER
Horn Design & Consulting Inc.
1827 W.lll Scarlett Dr.
Mississauga, ON L5K 1J6

ARCHITECT
NEUF Architects Inc.
8 Market Street, Suite 600, Toronto, ON M5E 1M65

LANDSCAPE ARCHITECT
Adesso Design Inc.
69 John Street South, Suite 250, Hamilton, ON L8N 2B9

NEUF ARCHITECTEIS

PROJECT NORTH TRUE NORTH

CLIENT
1959025 Ontario Inc.
366 King Street West
Hamilton, ON L8P 1B3

NO	REVISION	DATE (dd-mm-yyyy)
1	ISSUED FOR PRELIMINARY DESIGN	07 SEPT 2023
2	ISSUED FOR SITE DESIGN UPDATES	11 APR 2025
3	ISSUED FOR BUD APPLICATION	20 JUNE 2025
4	ISSUED FOR OPA-ZBA APPLICATION	29 AUG 2025

DRAWN BY
BB / GG

CHECKED BY
LK / KN

DATE (dd.mm.yy)
08/29/2025


SCALE
1 : 100

FORMAT
24" x 36" (Full-scale)
11" x 17" (Half-scale)

DRAWING TITLE
TYPICAL FLOOR PLAN - LEVEL 4-14

Revision
4

Drawing Number
A207

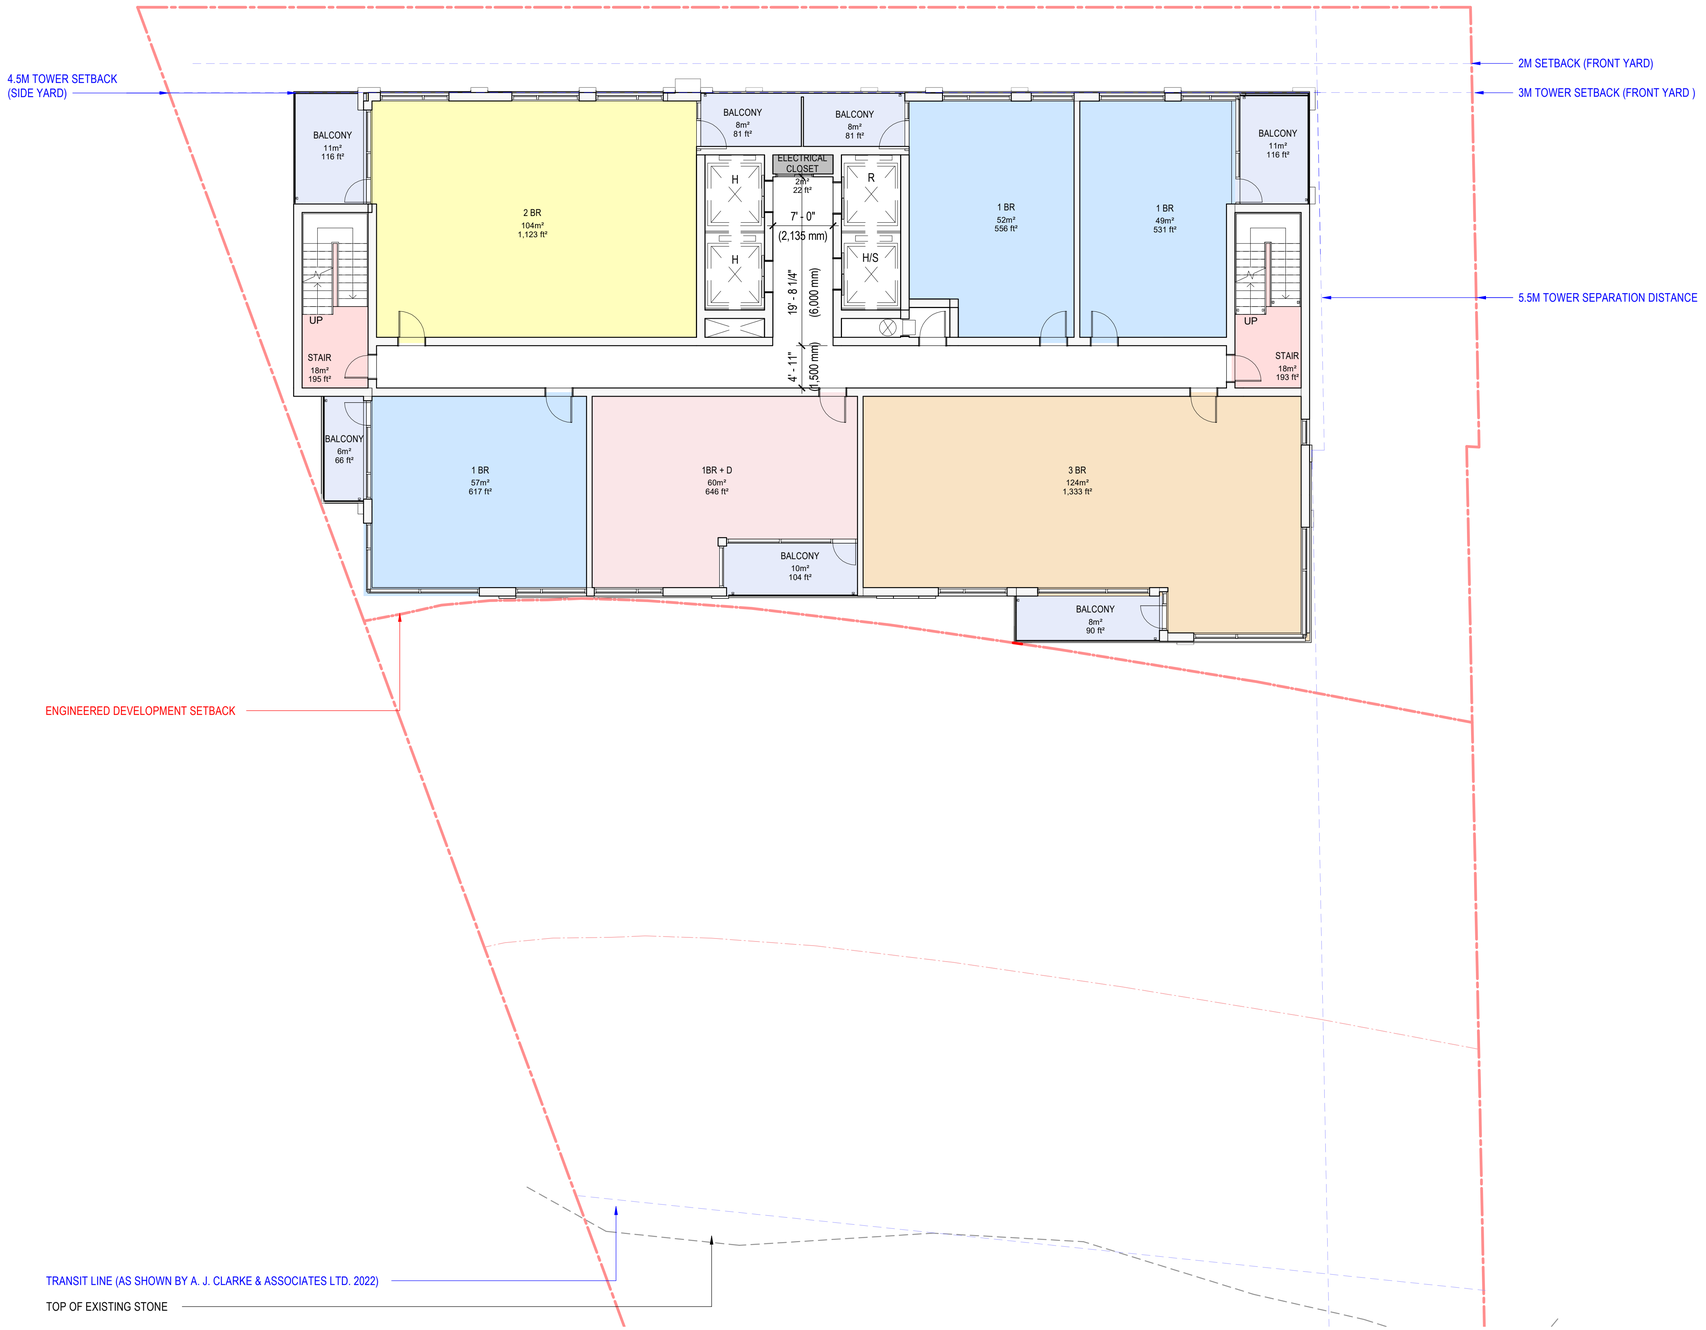

PROGRAM LEGEND

- RESIDENTIAL PROGRAM
- OUTDOOR AMENITIES
- HOTEL PROGRAM
- SHARED AMENITIES
- MEZZANINE LEVEL
- LOBBY AT GRADE
- UNDERGROUND PARKING

PROJECT

2076 OLD LAKESHORE ROAD

LOCATION
BURLINGTON, ON

PROJET No.
13159

[redacted]

GENERAL NOTES

1. These architectural documents are the exclusive property of NEUF ARCHITECTS INC. and cannot be used, copied or reproduced without written pre-authorization.
2. All dimensions on these documents must be verified by the contractor before start of work.
3. The architect must be notified of any errors, omissions and discrepancies between these documents and those of other professionals.
4. The dimensions on these documents must be read and not measured.

PLANNING CONSULTANT
Bousfields Inc.
1 Main Street East, Suite 200
Hamilton ON L8N 1E7

PROJECT MANAGER
Horn Design & Consulting Inc.
1827 W.II Scarlett Dr.
Mississauga, ON L5K 1J6

ARCHITECT
NEUF Architects Inc.
8 Market Street, Suite 600, Toronto, ON M5E 1M65

LANDSCAPE ARCHITECT
Adesso Design Inc.
69 John Street South, Suite 250, Hamilton, ON L8N 2B9

NEUF ARCHITECTES

PROJECT NORTH TRUE NORTH


CLIENT
1959025 Ontario Inc.
366 King Street West
Hamilton, ON L8P 1B3

NO	REVISION	DATE (dd-mm-yyyy)
1	ISSUED FOR PRELIMINARY DESIGN	07 SEPT 2023
2	ISSUED FOR SITE DESIGN UPDATES	11 APR 2025
3	ISSUED FOR BUD APPLICATION	20 JUNE 2025
4	ISSUED FOR OPA-ZBA APPLICATION	29 AUG 2025

DRAWN BY: BB / GG
CHECKED BY: LK / KN
DATE (dd.mm.yy): 08/29/2025
SCALE: 1 : 100
FORMAT: 24" x 36" (Full-scale) 11" x 17" (Half-scale)

DRAWING TITLE
TYPICAL FLOOR PLAN - LEVEL 15-21

Revision: 4
Drawing Number: A208

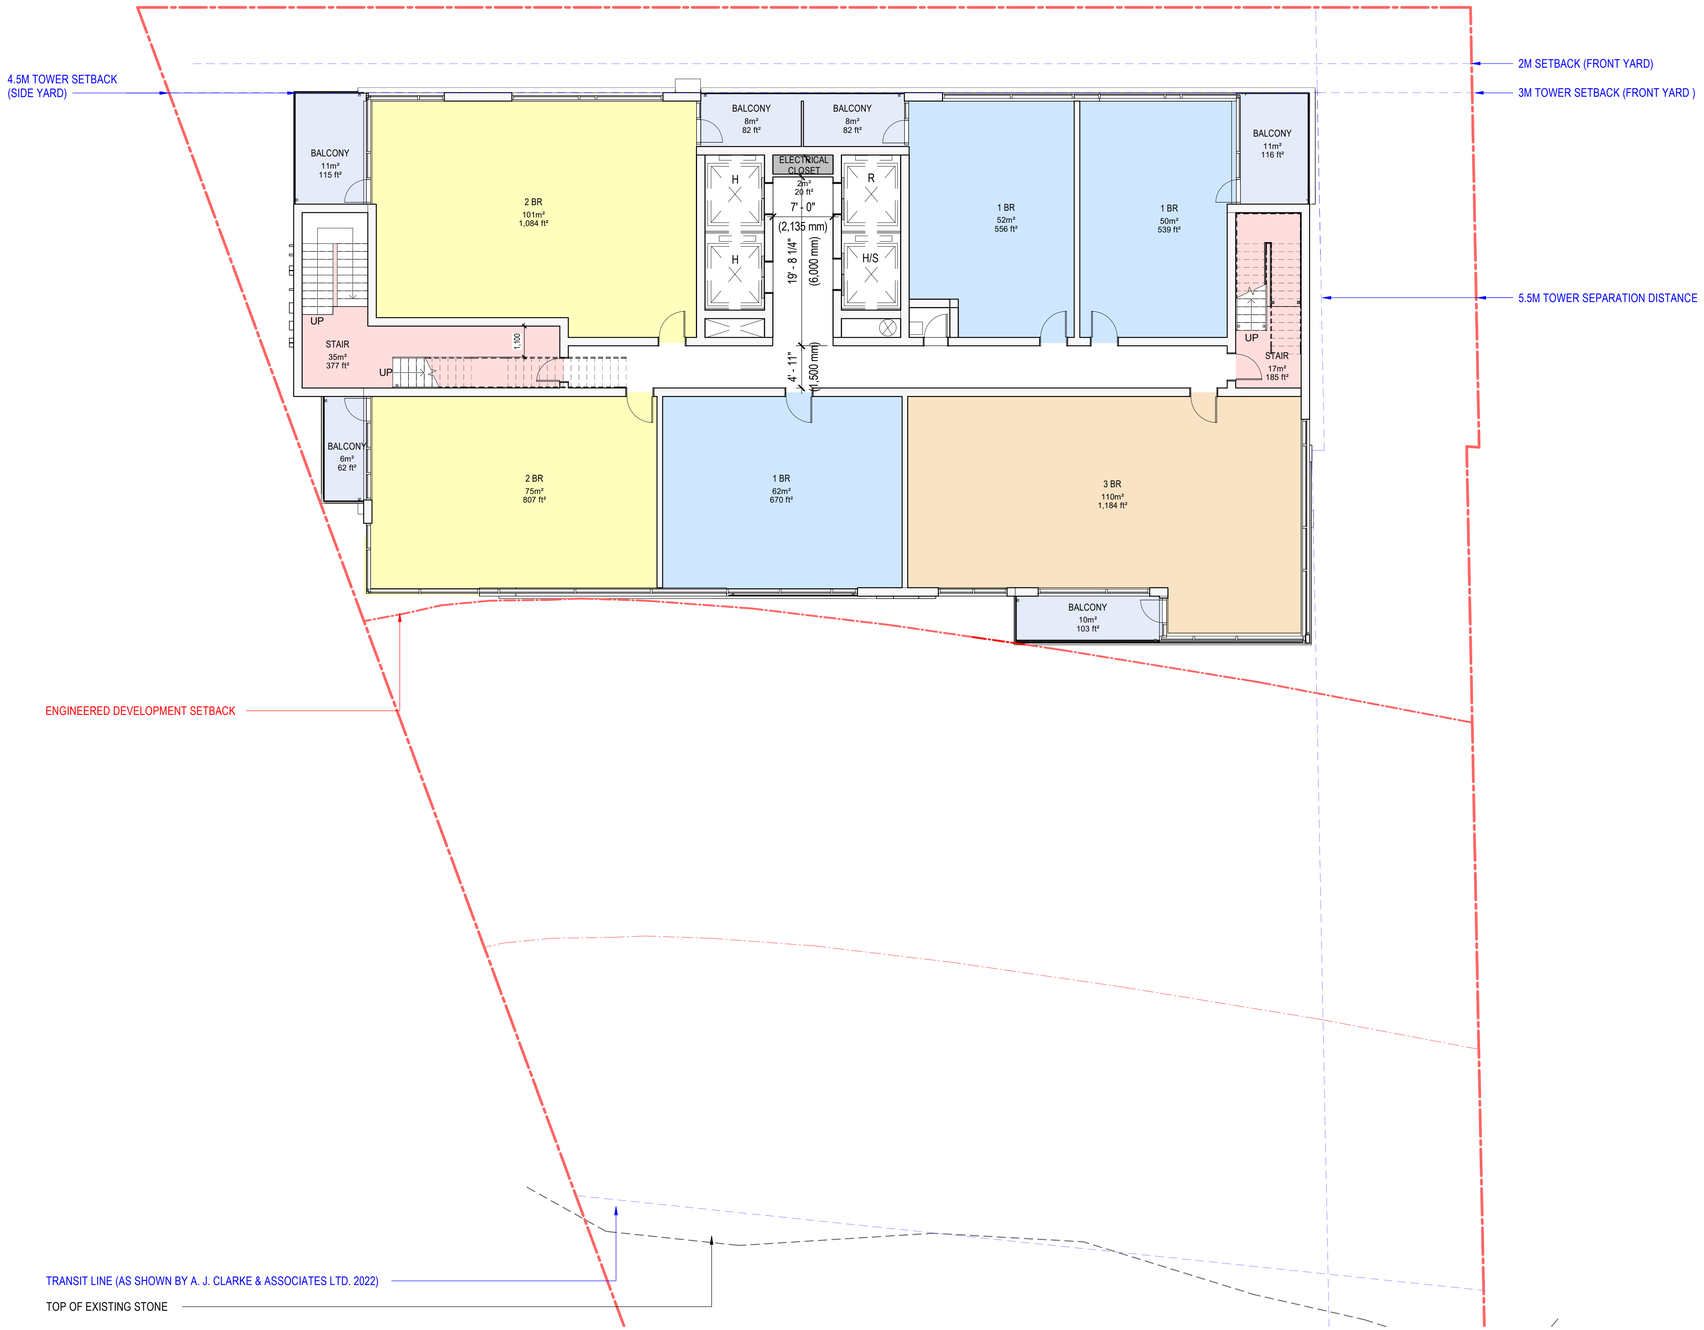

PROGRAM LEGEND

- RESIDENTIAL PROGRAM
- OUTDOOR AMENITIES
- HOTEL PROGRAM
- SHARED AMENITIES
- MEZZANINE LEVEL
- LOBBY AT GRADE
- UNDERGROUND PARKING

PROJECT

2076 OLD LAKESHORE ROAD

LOCATION
BURLINGTON, ON

PROJET No.
13159

[redacted]

GENERAL NOTES

1. These architectural documents are the exclusive property of NEUF ARCHITECTS INC. and cannot be used, copied or reproduced without written pre-authorization.
2. All dimensions on these documents must be verified by the contractor before start of work.
3. The architect must be notified of any errors, omissions and discrepancies between these documents and those of other professionals.
4. The dimensions on these documents must be read and not measured.

PLANNING CONSULTANT
Bousfields Inc.
1 Main Street East, Suite 200
Hamilton ON L8N 1E7

PROJECT MANAGER
Horn Design & Consulting Inc.
1827 W.II Scarlett Dr.
Mississauga, ON L5K 1J6

ARCHITECT
NEUF Architects Inc.
8 Market Street, Suite 600, Toronto, ON M5E 1M65

LANDSCAPE ARCHITECT
Adesso Design Inc.
69 John Street South, Suite 250, Hamilton, ON L8N 2B9

NEUF ARCHITECTEIS

PROJECT NORTH TRUE NORTH

CLIENT
1959025 Ontario Inc.
366 King Street West
Hamilton, ON L8P 1B3

NO	REVISION	DATE (dd-mm-yyyy)
1	ISSUED FOR PRELIMINARY DESIGN	07 SEPT 2023
2	ISSUED FOR SITE DESIGN UPDATES	11 APR 2025
3	ISSUED FOR BUD APPLICATION	20 JUNE 2025
4	ISSUED FOR OPA-ZBA APPLICATION	29 AUG 2025

DRAWN BY
BB / GG

CHECKED BY
LK / KN

DATE (dd.mm.yy)
08/29/2025


SCALE
1 : 100

FORMAT
24" x 36" (Full-scale)
11" x 17" (Half-scale)

DRAWING TITLE
FLOOR PLAN - LEVEL 22

Revision
4

Drawing Number
A209

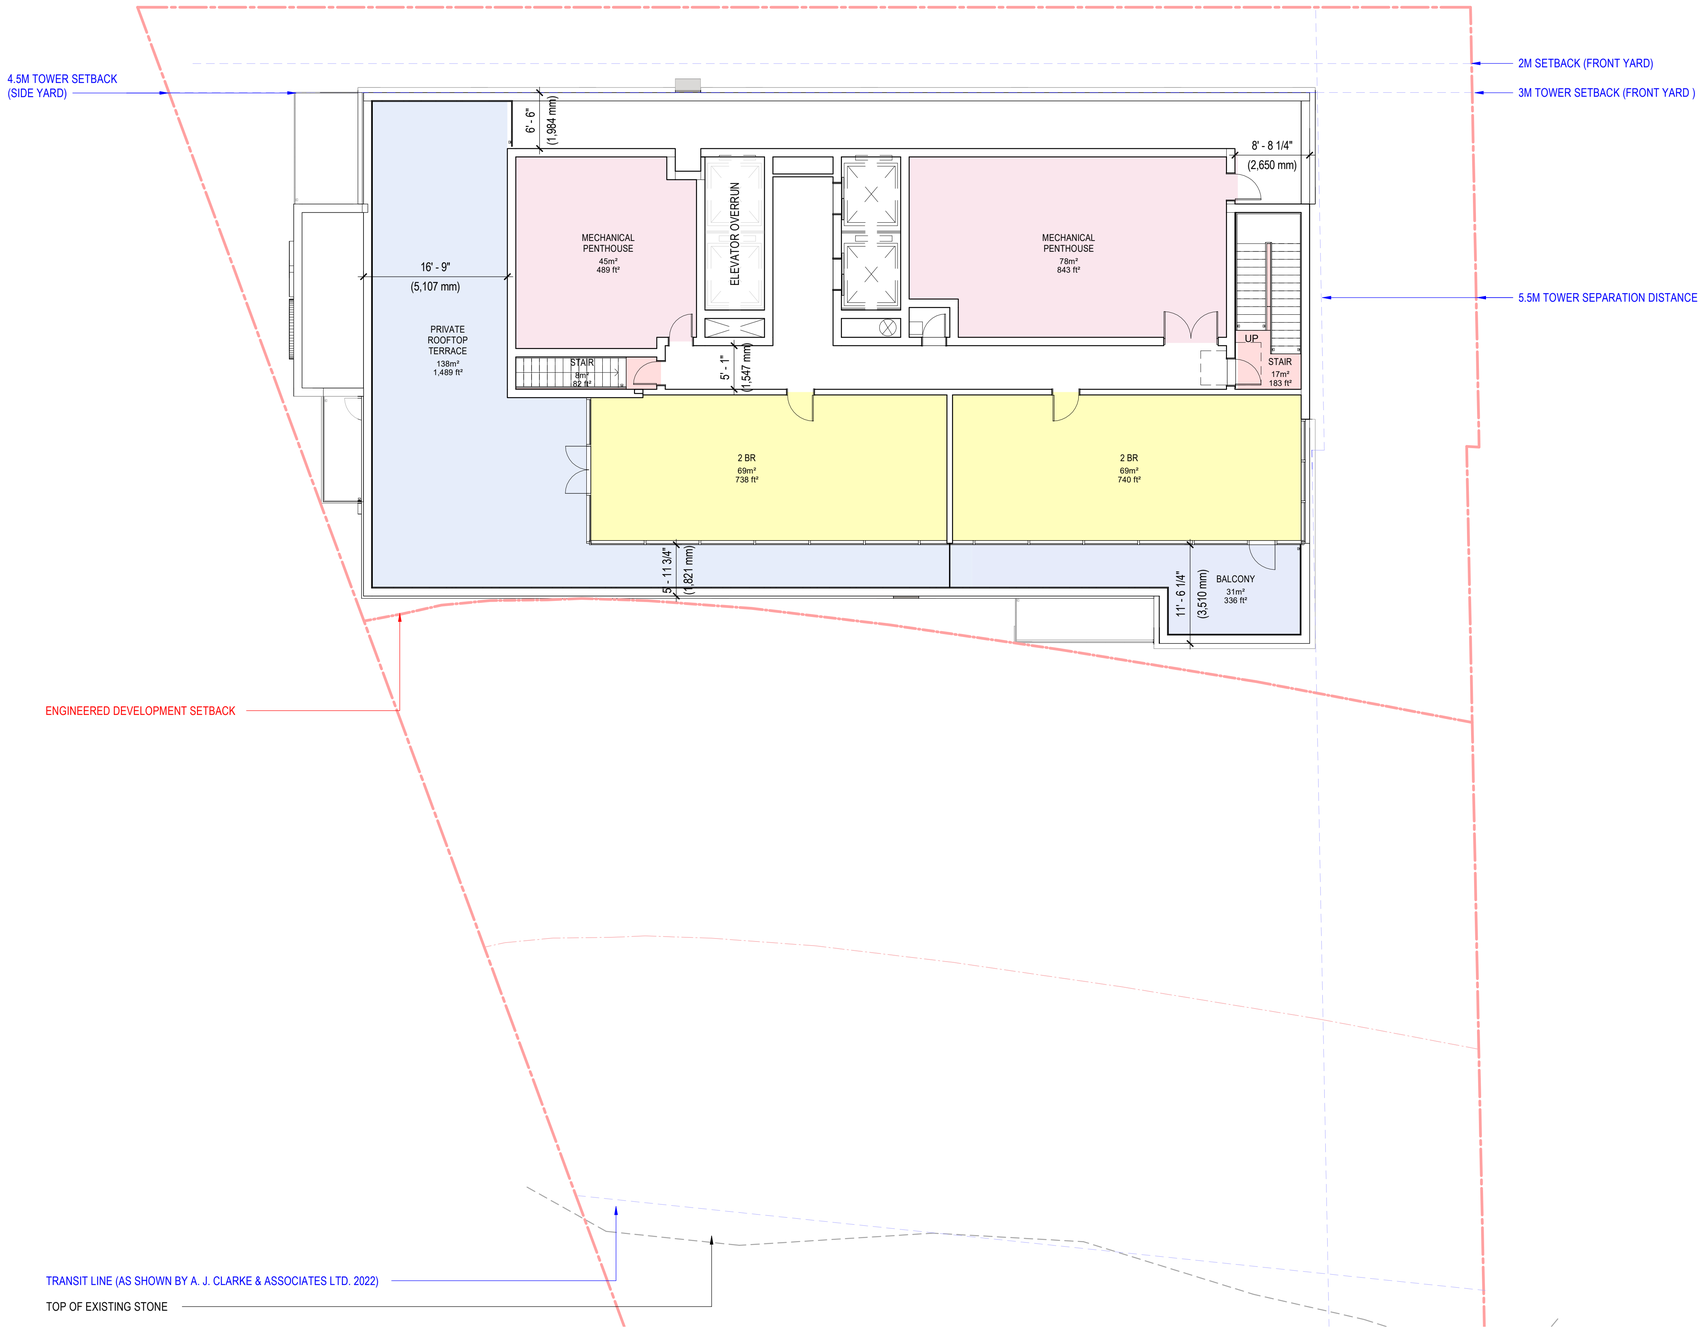

PROJECT

2076 OLD LAKESHORE ROAD

LOCATION
BURLINGTON, ON

PROJET No.
13159

[redacted]

GENERAL NOTES

1. These architectural documents are the exclusive property of NEUF ARCHITECTS INC. and cannot be used, copied or reproduced without written pre-authorization.
2. All dimensions on these documents must be verified by the contractor before start of work.
3. The architect must be notified of any errors, omissions and discrepancies between these documents and those of other professionals.
4. The dimensions on these documents must be read and not measured.

PLANNING CONSULTANT
Bousfields Inc.
1 Main Street East, Suite 200
Hamilton ON L8N 1E7

PROJECT MANAGER
Horn Design & Consulting Inc.
1827 W.lll Scarlett Dr.
Mississauga, ON L5K 1J6

ARCHITECT
NEUF Architects Inc.
8 Market Street, Suite 600, Toronto, ON M5E 1M65

LANDSCAPE ARCHITECT
Adesso Design Inc.
69 John Street South, Suite 250, Hamilton, ON L8N 2B9

NEUF ARCHITECTES

PROJECT NORTH TRUE NORTH

CLIENT
1959025 Ontario Inc.
366 King Street West
Hamilton, ON L8P 1B3

NO	REVISION	DATE (dd-mm-yyyy)
1	ISSUED FOR PRELIMINARY DESIGN	07 SEPT 2023
2	ISSUED FOR SITE DESIGN UPDATES	11 APR 2025
3	ISSUED FOR BUD APPLICATION	20 JUNE 2025
4	ISSUED FOR OPA-ZBA APPLICATION	29 AUG 2025

DRAWN BY
BB / GG

CHECKED BY
LK / KN

DATE (dd.mm.yy)
08/29/2025


SCALE
1 : 100

FORMAT
24" x 36" (Full-scale)
11" x 17" (Half-scale)

DRAWING TITLE
FLOOR PLAN - LEVEL 23

Revision
4

Drawing Number
A210

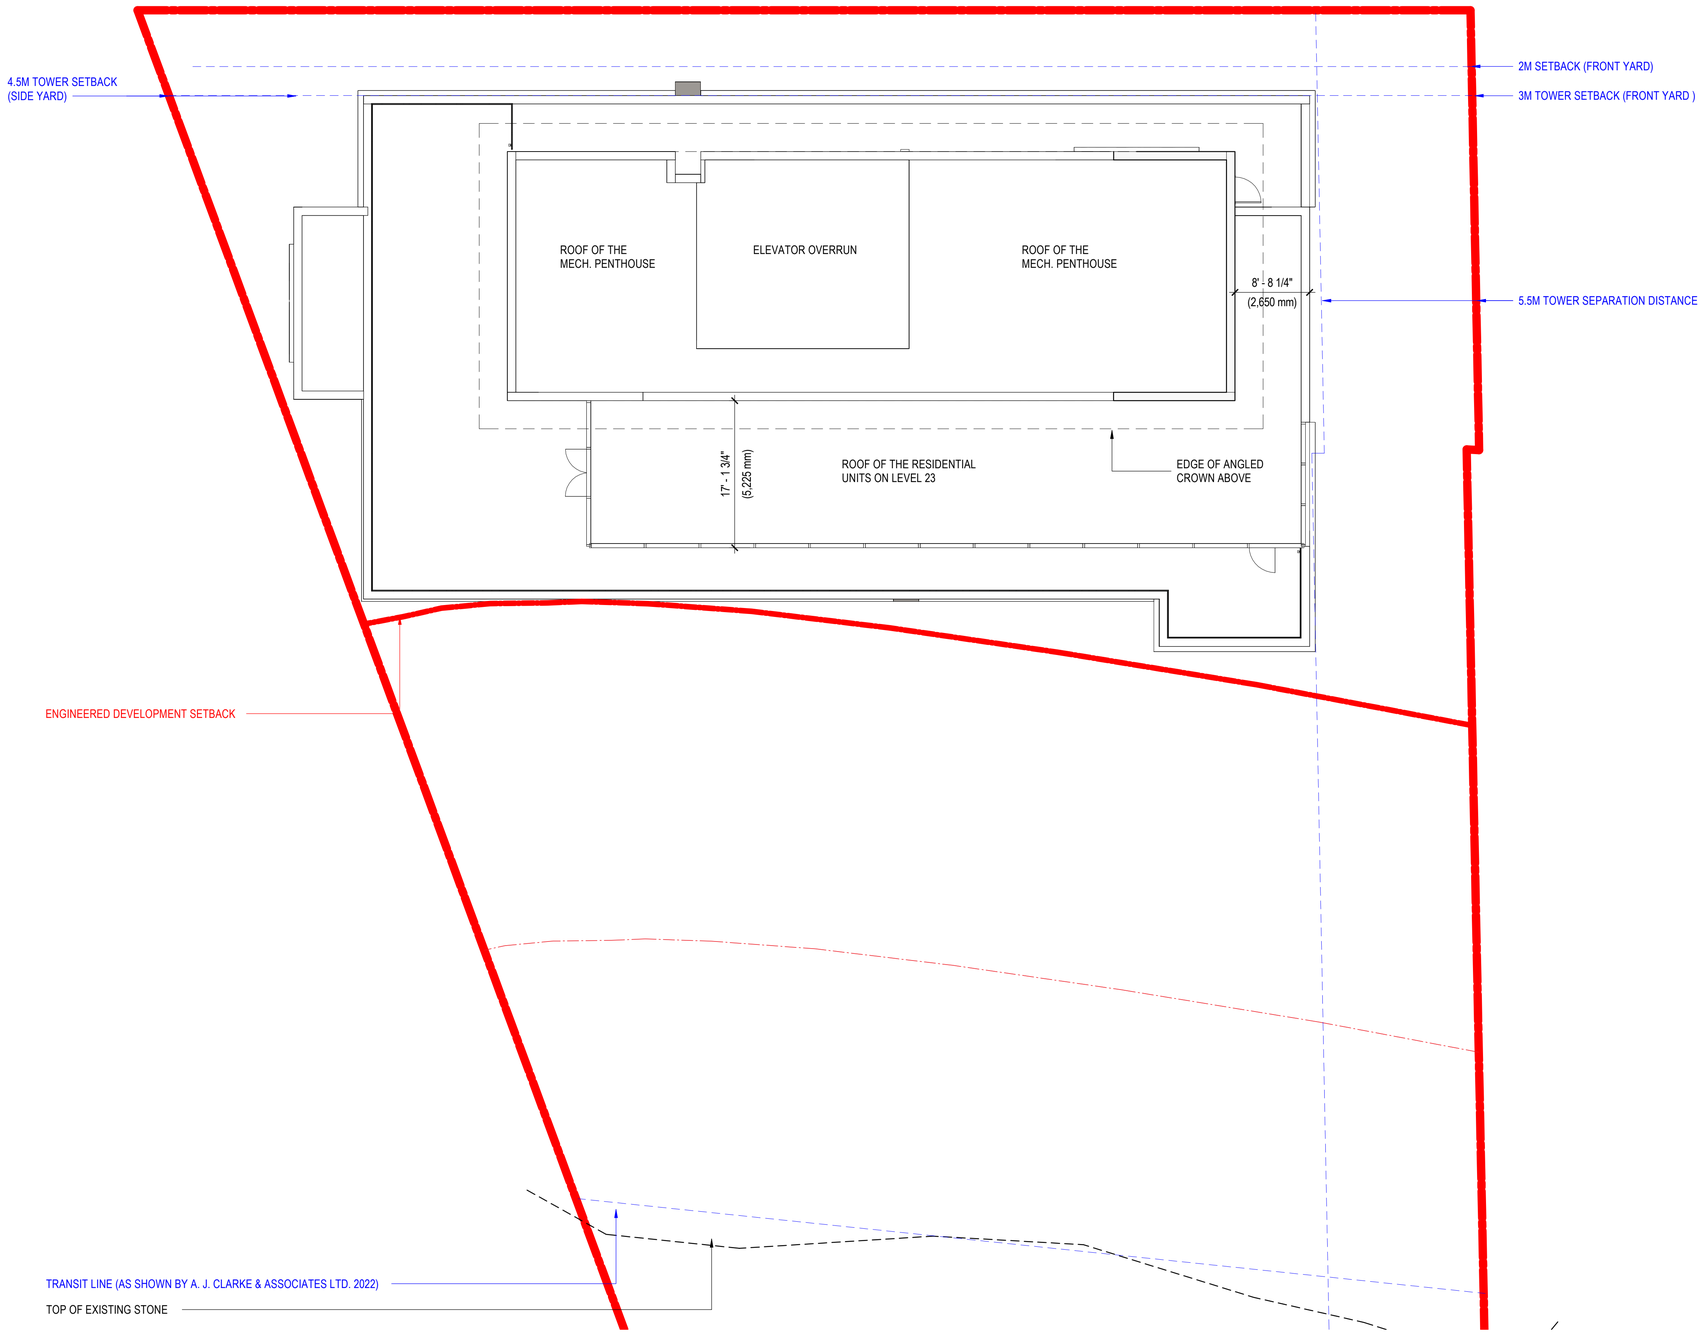

PROJECT

2076 OLD LAKESHORE ROAD

LOCATION
BURLINGTON, ON

PROJET No.
13159

[redacted]

GENERAL NOTES

1. These architectural documents are the exclusive property of NEUF ARCHITECTS INC. and cannot be used, copied or reproduced without written pre-authorization.
2. All dimensions on these documents must be verified by the contractor before start of work.
3. The architect must be notified of any errors, omissions and discrepancies between these documents and those of other professionals.
4. The dimensions on these documents must be read and not measured.

PLANNING CONSULTANT
Bousfields Inc.
1 Main Street East, Suite 200
Hamilton ON L8N 1E7

PROJECT MANAGER
Horn Design & Consulting Inc.
1827 W.II Scarlett Dr.
Mississauga, ON L5K 1J6

ARCHITECT
NEUF Architects Inc.
8 Market Street, Suite 600, Toronto, ON M5E 1M65

LANDSCAPE ARCHITECT
Adesso Design Inc.
69 John Street South, Suite 250, Hamilton, ON L8N 2B9

NEUF ARCHITECTES

PROJECT NORTH TRUE NORTH

CLIENT
1959025 Ontario Inc.
366 King Street West
Hamilton, ON L8P 1B3


NO	REVISION	DATE (dd-mm-yyyy)
1	ISSUED FOR PRELIMINARY DESIGN	07 SEPT 2023
2	ISSUED FOR SITE DESIGN UPDATES	11 APR 2025
3	ISSUED FOR BUD APPLICATION	20 JUNE 2025
4	ISSUED FOR OPA-ZBA APPLICATION	29 AUG 2025

DRAWN BY: BB / GG
CHECKED BY: LK / KN
DATE (dd mm yy): 08/29/2025
SCALE: 1 : 100
FORMAT: 24" x 36" (Full-scale) 11" x 17" (Half-scale)

DRAWING TITLE

FLOORPLAN - MECH. ROOF

Revision: 4
Drawing Number: A211

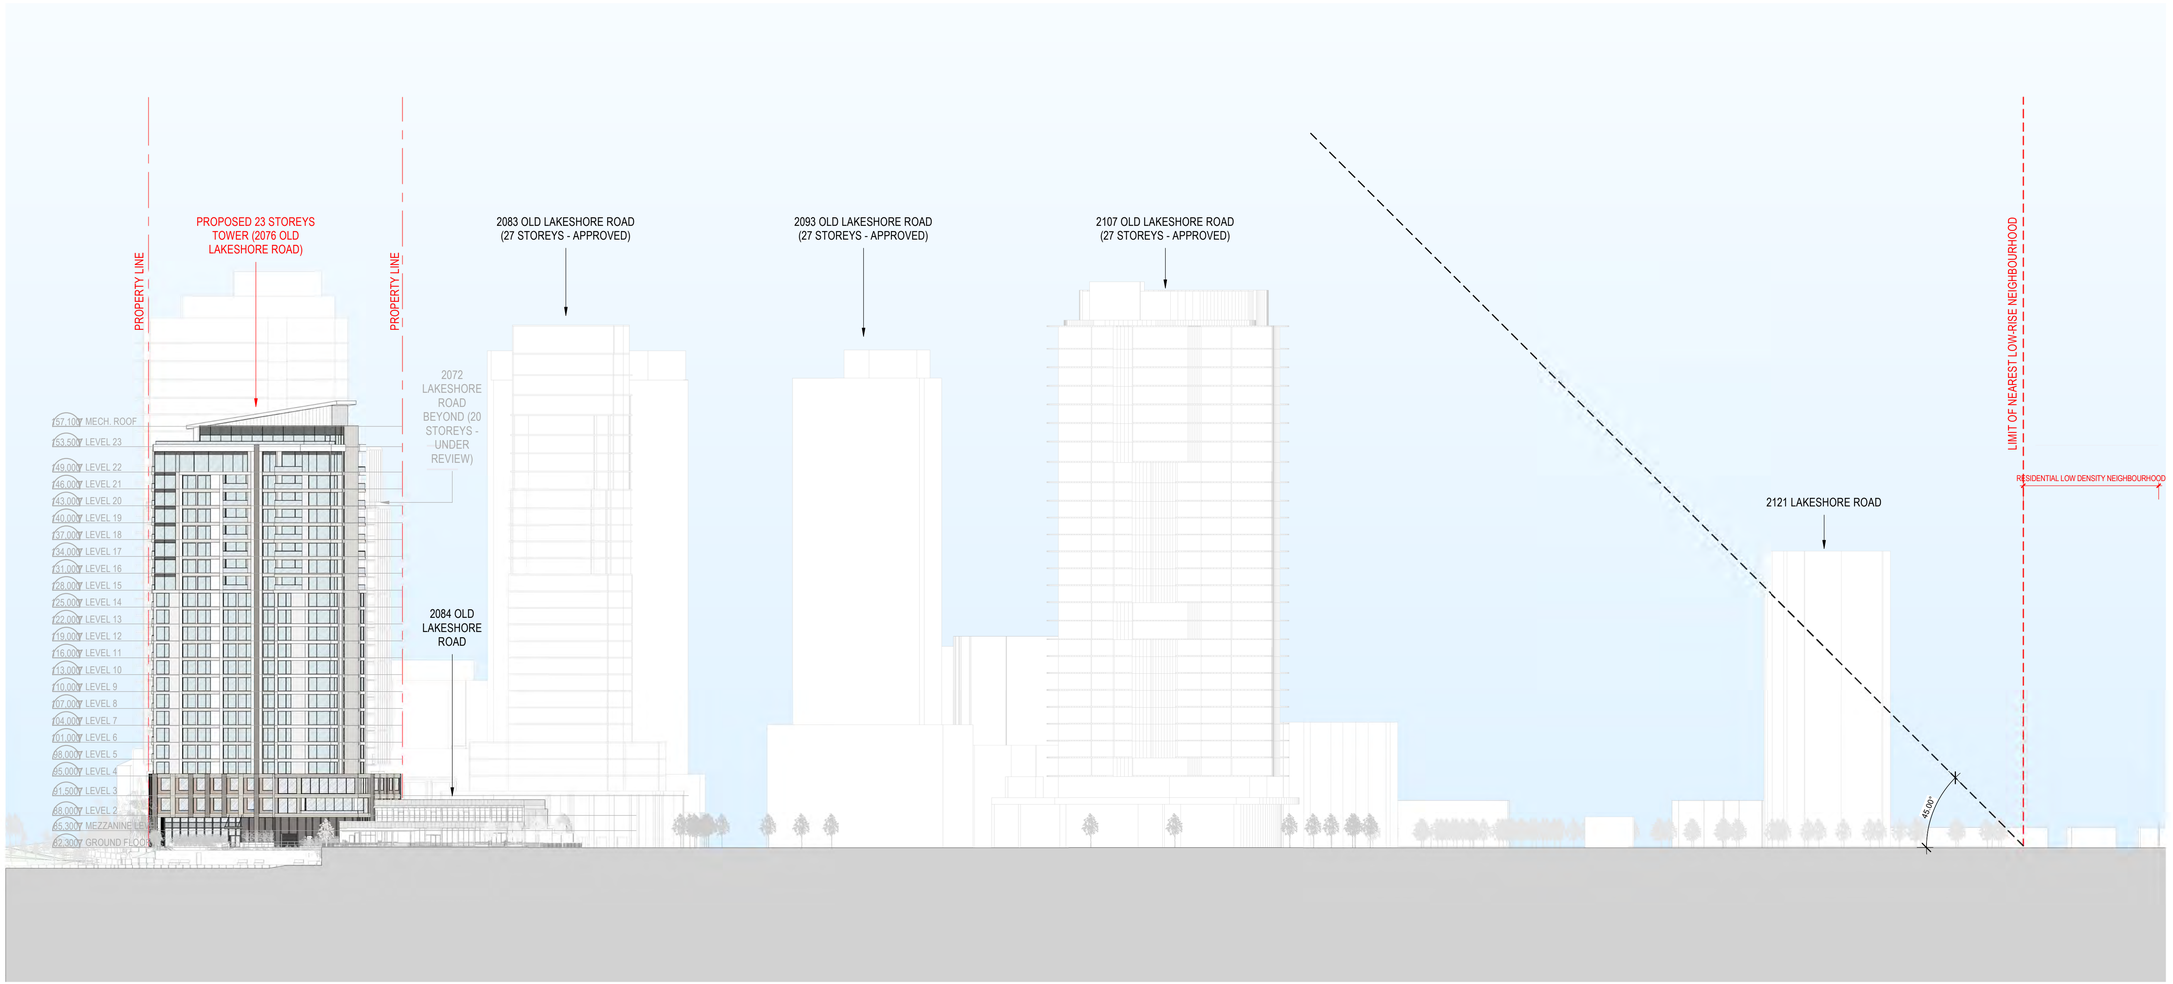

ANGULAR PLANE STUDY (1 / A304)

1 : 500

PROJECT

2076 OLD LAKESHORE ROAD

LOCATION
BURLINGTON, ON

PROJET No.
13159

GENERAL NOTES

1. These architectural documents are the exclusive property of NEUF ARCHITECTS INC. and cannot be used, copied or reproduced without written pre-authorization.
2. All dimensions on these documents must be verified by the contractor before start of work.
3. The architect must be notified of any errors, omissions and discrepancies between these documents and those of other professionals.
4. The dimensions on these documents must be read and not measured.

PLANNING CONSULTANT
Bousfields Inc.
1 Main Street East, Suite 200
Hamilton ON L8N 1E7

PROJECT MANAGER
Horn Design & Consulting Inc.
1927 W.R Scarlett Dr.
Mississauga, ON L5K 1J6

ARCHITECT
NEUF Architects Inc.
8 Market Street, Suite 600, Toronto, ON M5E 1M65

LANDSCAPE ARCHITECT
Adesso Design Inc.
69 John Street South, Suite 250, Hamilton, ON L8N 2B9

NEUF ARCHITECTES

PROJECT NORTH TRUE NORTH

CLIENT
1959025 Ontario Inc.
366 King Street West
Hamilton, ON L8P 1B3

NO	REVISION	DATE (dd-mm-yyyy)
1	ISSUED FOR BUD APPLICATION	20 JUNE 2025
2	ISSUED FOR OPA-ZBA APPLICATION	29 AUG 2025

DRAWN BY: BB / GG
CHECKED BY: LK / KN
DATE (dd.mm.yy): 08/29/2025
SCALE: 1 : 500
FORMAT: 24" x 36" (Full-scale) 11" x 17" (Half-scale)

DRAWING TITLE
ANGULAR PLANE STUDY

Revision: 2
Drawing Number: A304





TOWER MATERIAL CONCEPTS





Victorian Gothic


Queen Anne Revival Gable Peak

Bronze Metal Detailing: Inspired by the Historic details over entrances as described in the City of Burlington document "Keeping Place: Heritage-Based Urban Design Guidelines for Downtown Burlington"





PODIUM MATERIAL CONCEPTS

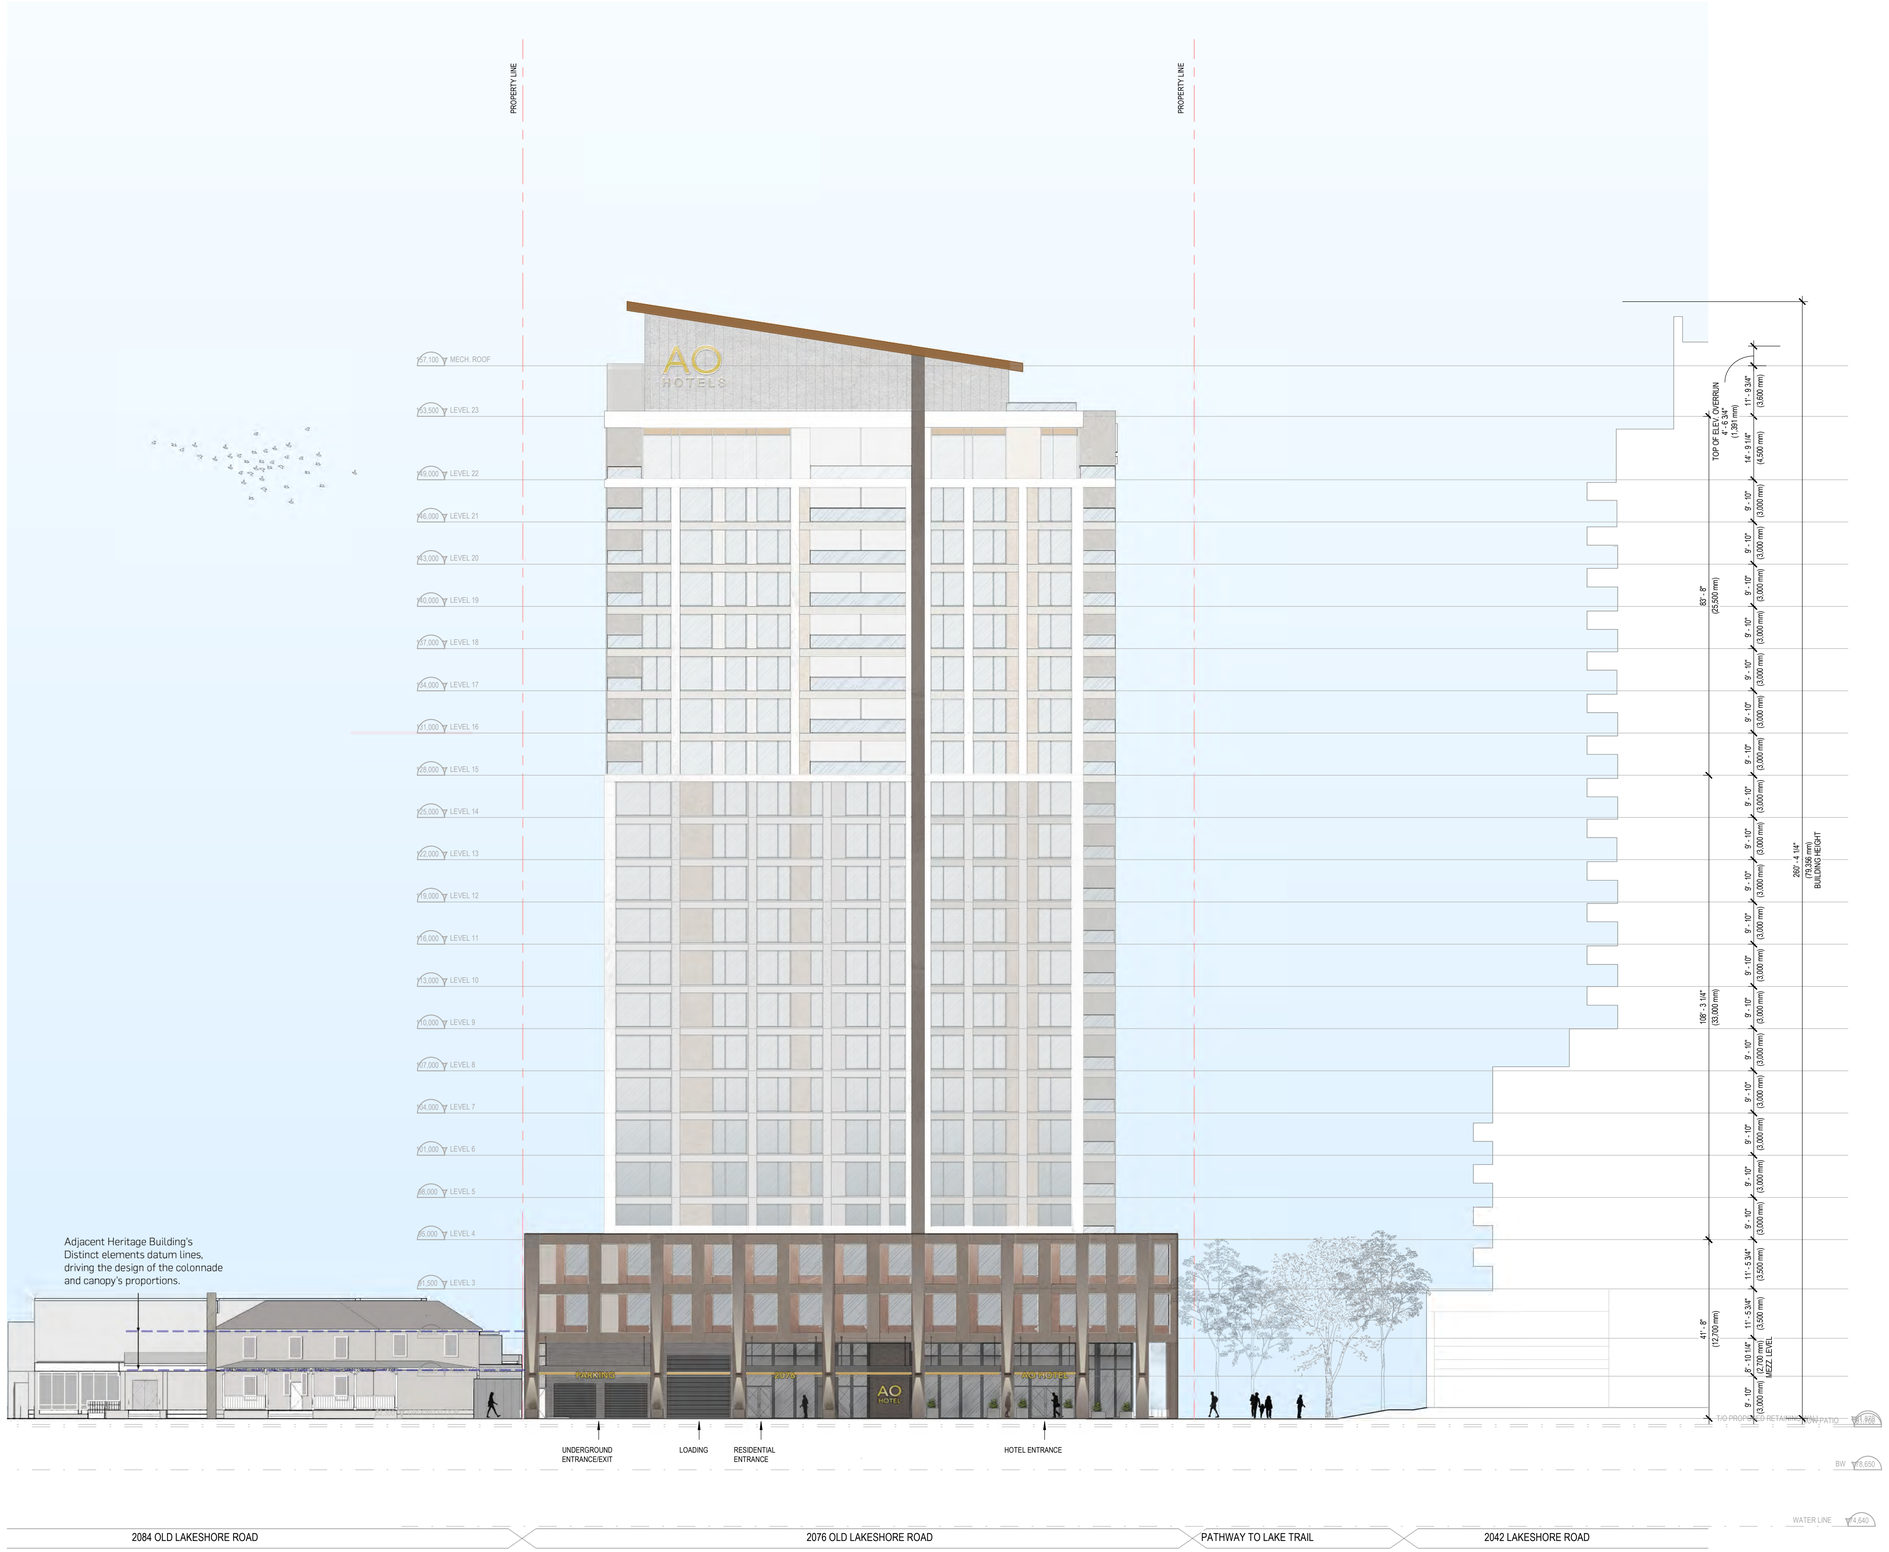

PROJECT

2076 OLD LAKESHORE ROAD

LOCATION
BURLINGTON, ON

PROJET No.
13159

[redacted]

GENERAL NOTES

1. These architectural documents are the exclusive property of NEUF ARCHITECTS INC. and cannot be used, copied or reproduced without written pre-authorization.
2. All dimensions on these documents must be verified by the contractor before start of work.
3. The architect must be notified of any errors, omissions and discrepancies between these documents and those of other professionals.
4. The dimensions on these documents must be read and not measured.

PLANNING CONSULTANT
Bousfields Inc.
1 Main Street East, Suite 200
Hamilton ON L8N 1E7

PROJECT MANAGER
Horn Design & Consulting Inc.
1827 W.lll Scarlett Dr.
Mississauga, ON L5K 1J6

ARCHITECT
NEUF Architects Inc.
8 Market Street, Suite 600, Toronto, ON M5E 1M65

LANDSCAPE ARCHITECT
Adesso Design Inc.
69 John Street South, Suite 250, Hamilton, ON L8N 2B9

NEUF ARCHITECTES

PROJECT NORTH TRUE NORTH

CLIENT
1959025 Ontario Inc.
366 King Street West
Hamilton, ON L8P 1B3


NO	REVISION	DATE (dd-mm-yyyy)
1	ISSUED FOR PRELIMINARY DESIGN	07 SEPT 2023
2	ISSUED FOR SITE DESIGN UPDATES	11 APR 2025
3	ISSUED FOR BUD APPLICATION	20 JUNE 2025
4	ISSUED FOR OPA-ZBA APPLICATION	29 AUG 2025

DRAWN BY: BB / GG
CHECKED BY: LK / KN
DATE (dd.mm.yy): 08/29/2025
SCALE: 1 : 200
FORMAT: 24" x 36" (Full-scale) 11" x 17" (Half-scale)

DRAWING TITLE
ELEVATION - NORTH

Revision: 4
Drawing Number: A401


C:\Fichiers Revit Locaux\2076 OLSR_13159_ARC_R22_NEUF-GGAROFALO.rvt

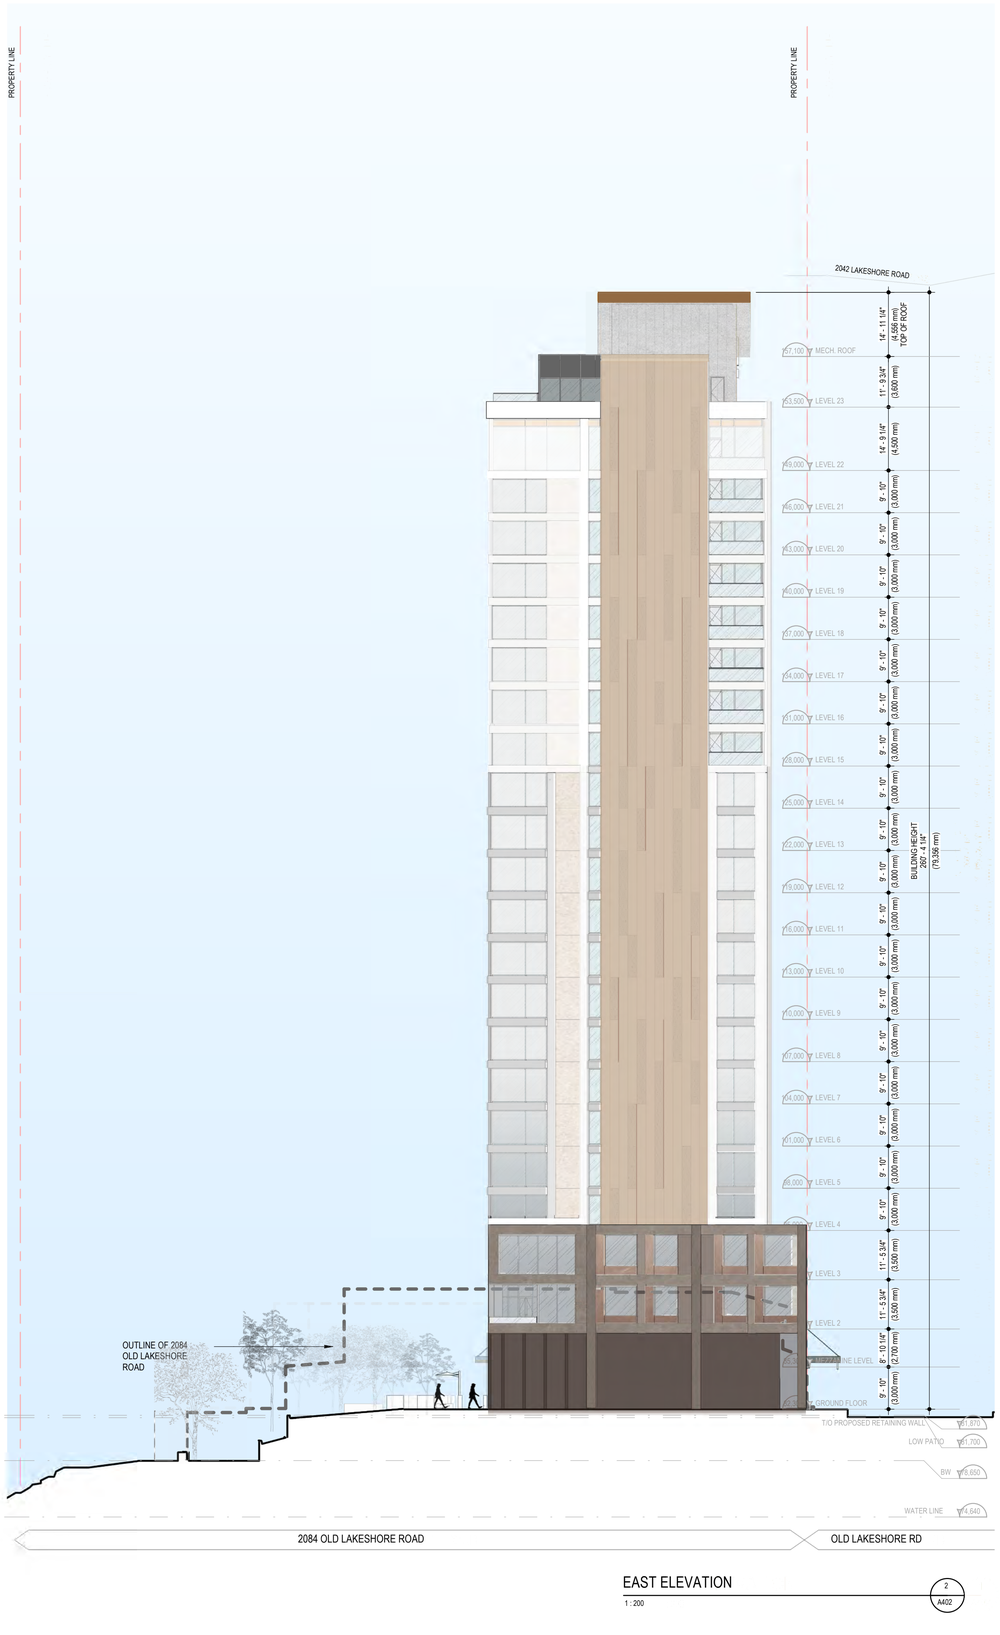

EAST ELEVATION

1 : 200

2 / A402

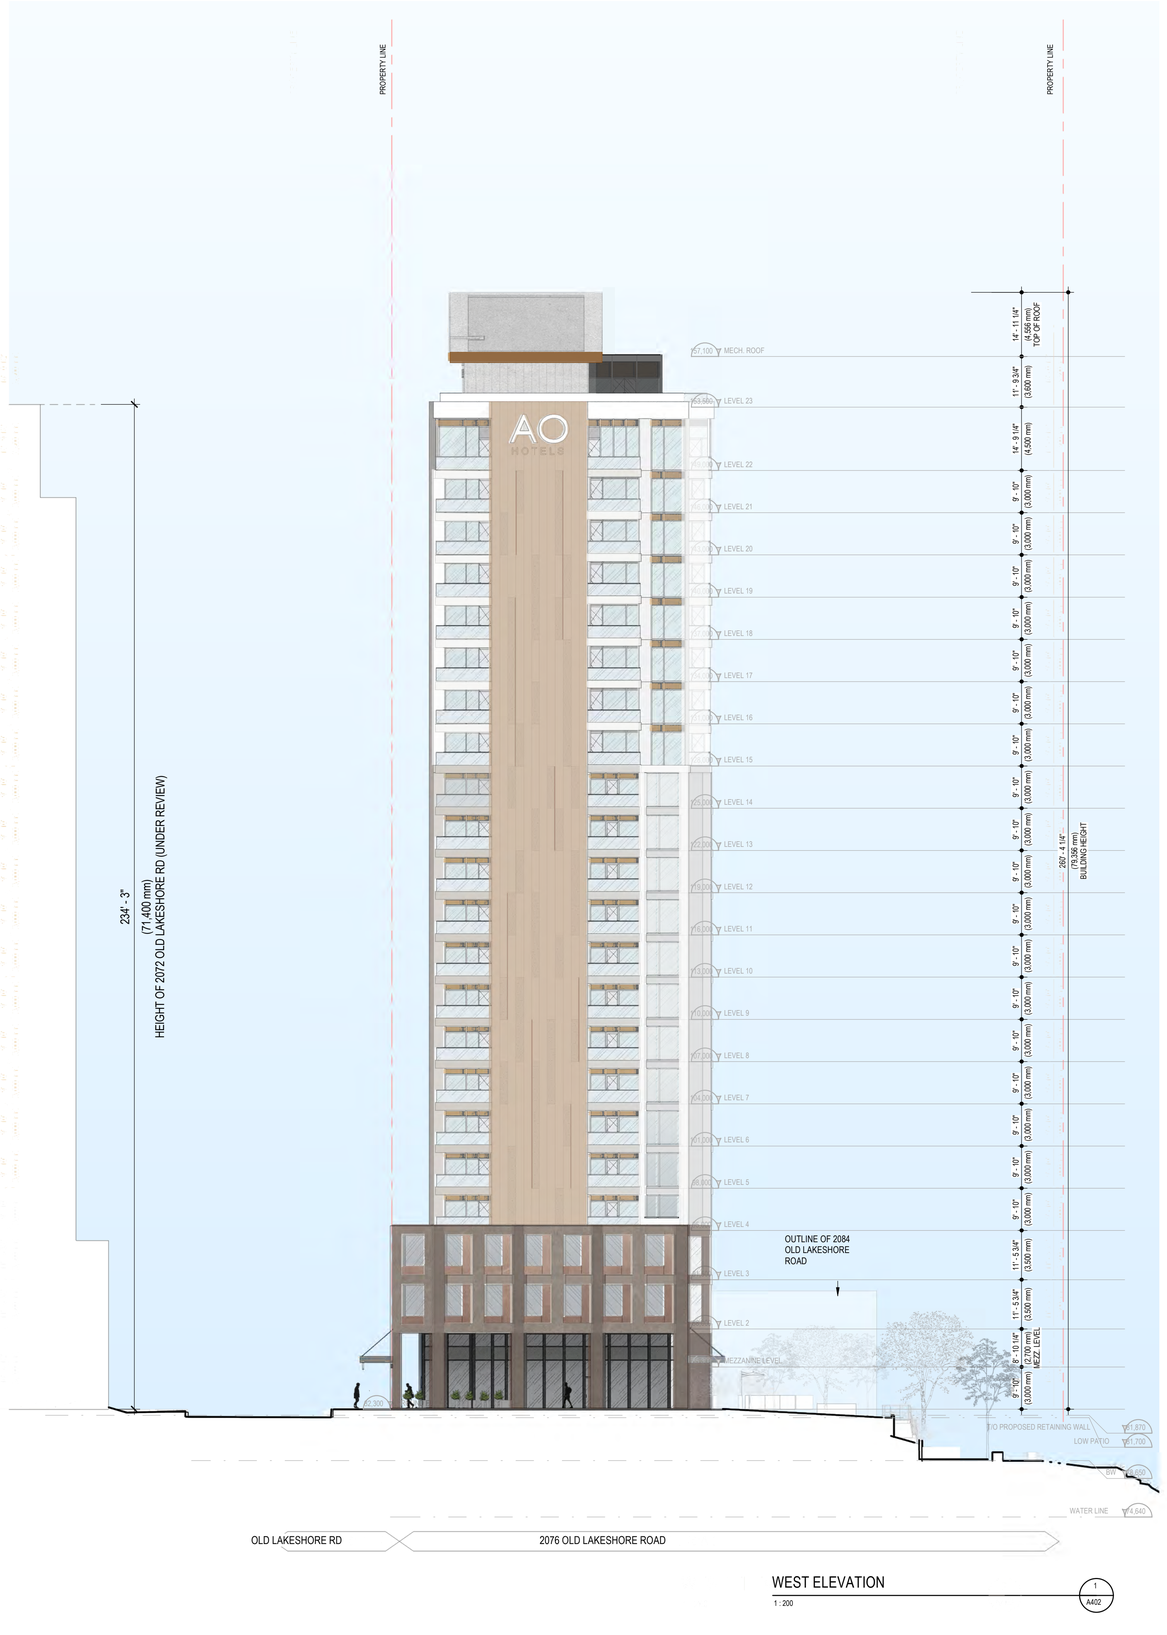

WEST ELEVATION

1 : 200

1 / A402

C:\Fichiers Revit Locaux\2076 OLSR_13159_ARC_R22_NEUF-GGAROFALO.rvt

PROJECT

2076 OLD LAKESHORE ROAD

LOCATION
BURLINGTON, ON

PROJET No.
13159

[redacted]

GENERAL NOTES

1. These architectural documents are the exclusive property of NEUF ARCHITECTS INC. and cannot be used, copied or reproduced without written pre-authorization.
2. All dimensions on these documents must be verified by the contractor before start of work.
3. The architect must be notified of any errors, omissions and discrepancies between these documents and those of other professionals.
4. The dimensions on these documents must be read and not measured.

PLANNING CONSULTANT
Bousfields Inc.
1 Main Street East, Suite 200
Hamilton ON L8N 1E7

PROJECT MANAGER
Horn Design & Consulting Inc.
1827 W.lll Scarlett Dr.
Mississauga, ON L5K 1J6

ARCHITECT
NEUF Architects Inc.
8 Market Street, Suite 600, Toronto, ON M5E 1M65

LANDSCAPE ARCHITECT
Adesso Design Inc.
69 John Street South, Suite 250, Hamilton, ON L8N 2B9

NEUF ARCHITECTES

PROJECT NORTH TRUE NORTH


CLIENT
1959025 Ontario Inc.
366 King Street West
Hamilton, ON L8P 1B3

NO	REVISION	DATE (dd-mm-yyyy)
1	ISSUED FOR PRELIMINARY DESIGN	07 SEPT 2023
2	ISSUED FOR SITE DESIGN UPDATES	11 APR 2025
3	ISSUED FOR BUD APPLICATION	20 JUNE 2025
4	ISSUED FOR OPA-ZBA APPLICATION	29 AUG 2025

DRAWN BY: BB / GG
CHECKED BY: LK / KN
DATE (dd.mm.yy): 08/29/2025
SCALE: 1 : 200
FORMAT: 24" x 36" (Full-scale) 11" x 17" (Half-scale)

DRAWING TITLE
ELEVATIONS - EAST & WEST

Revision: 4
Drawing Number: A402

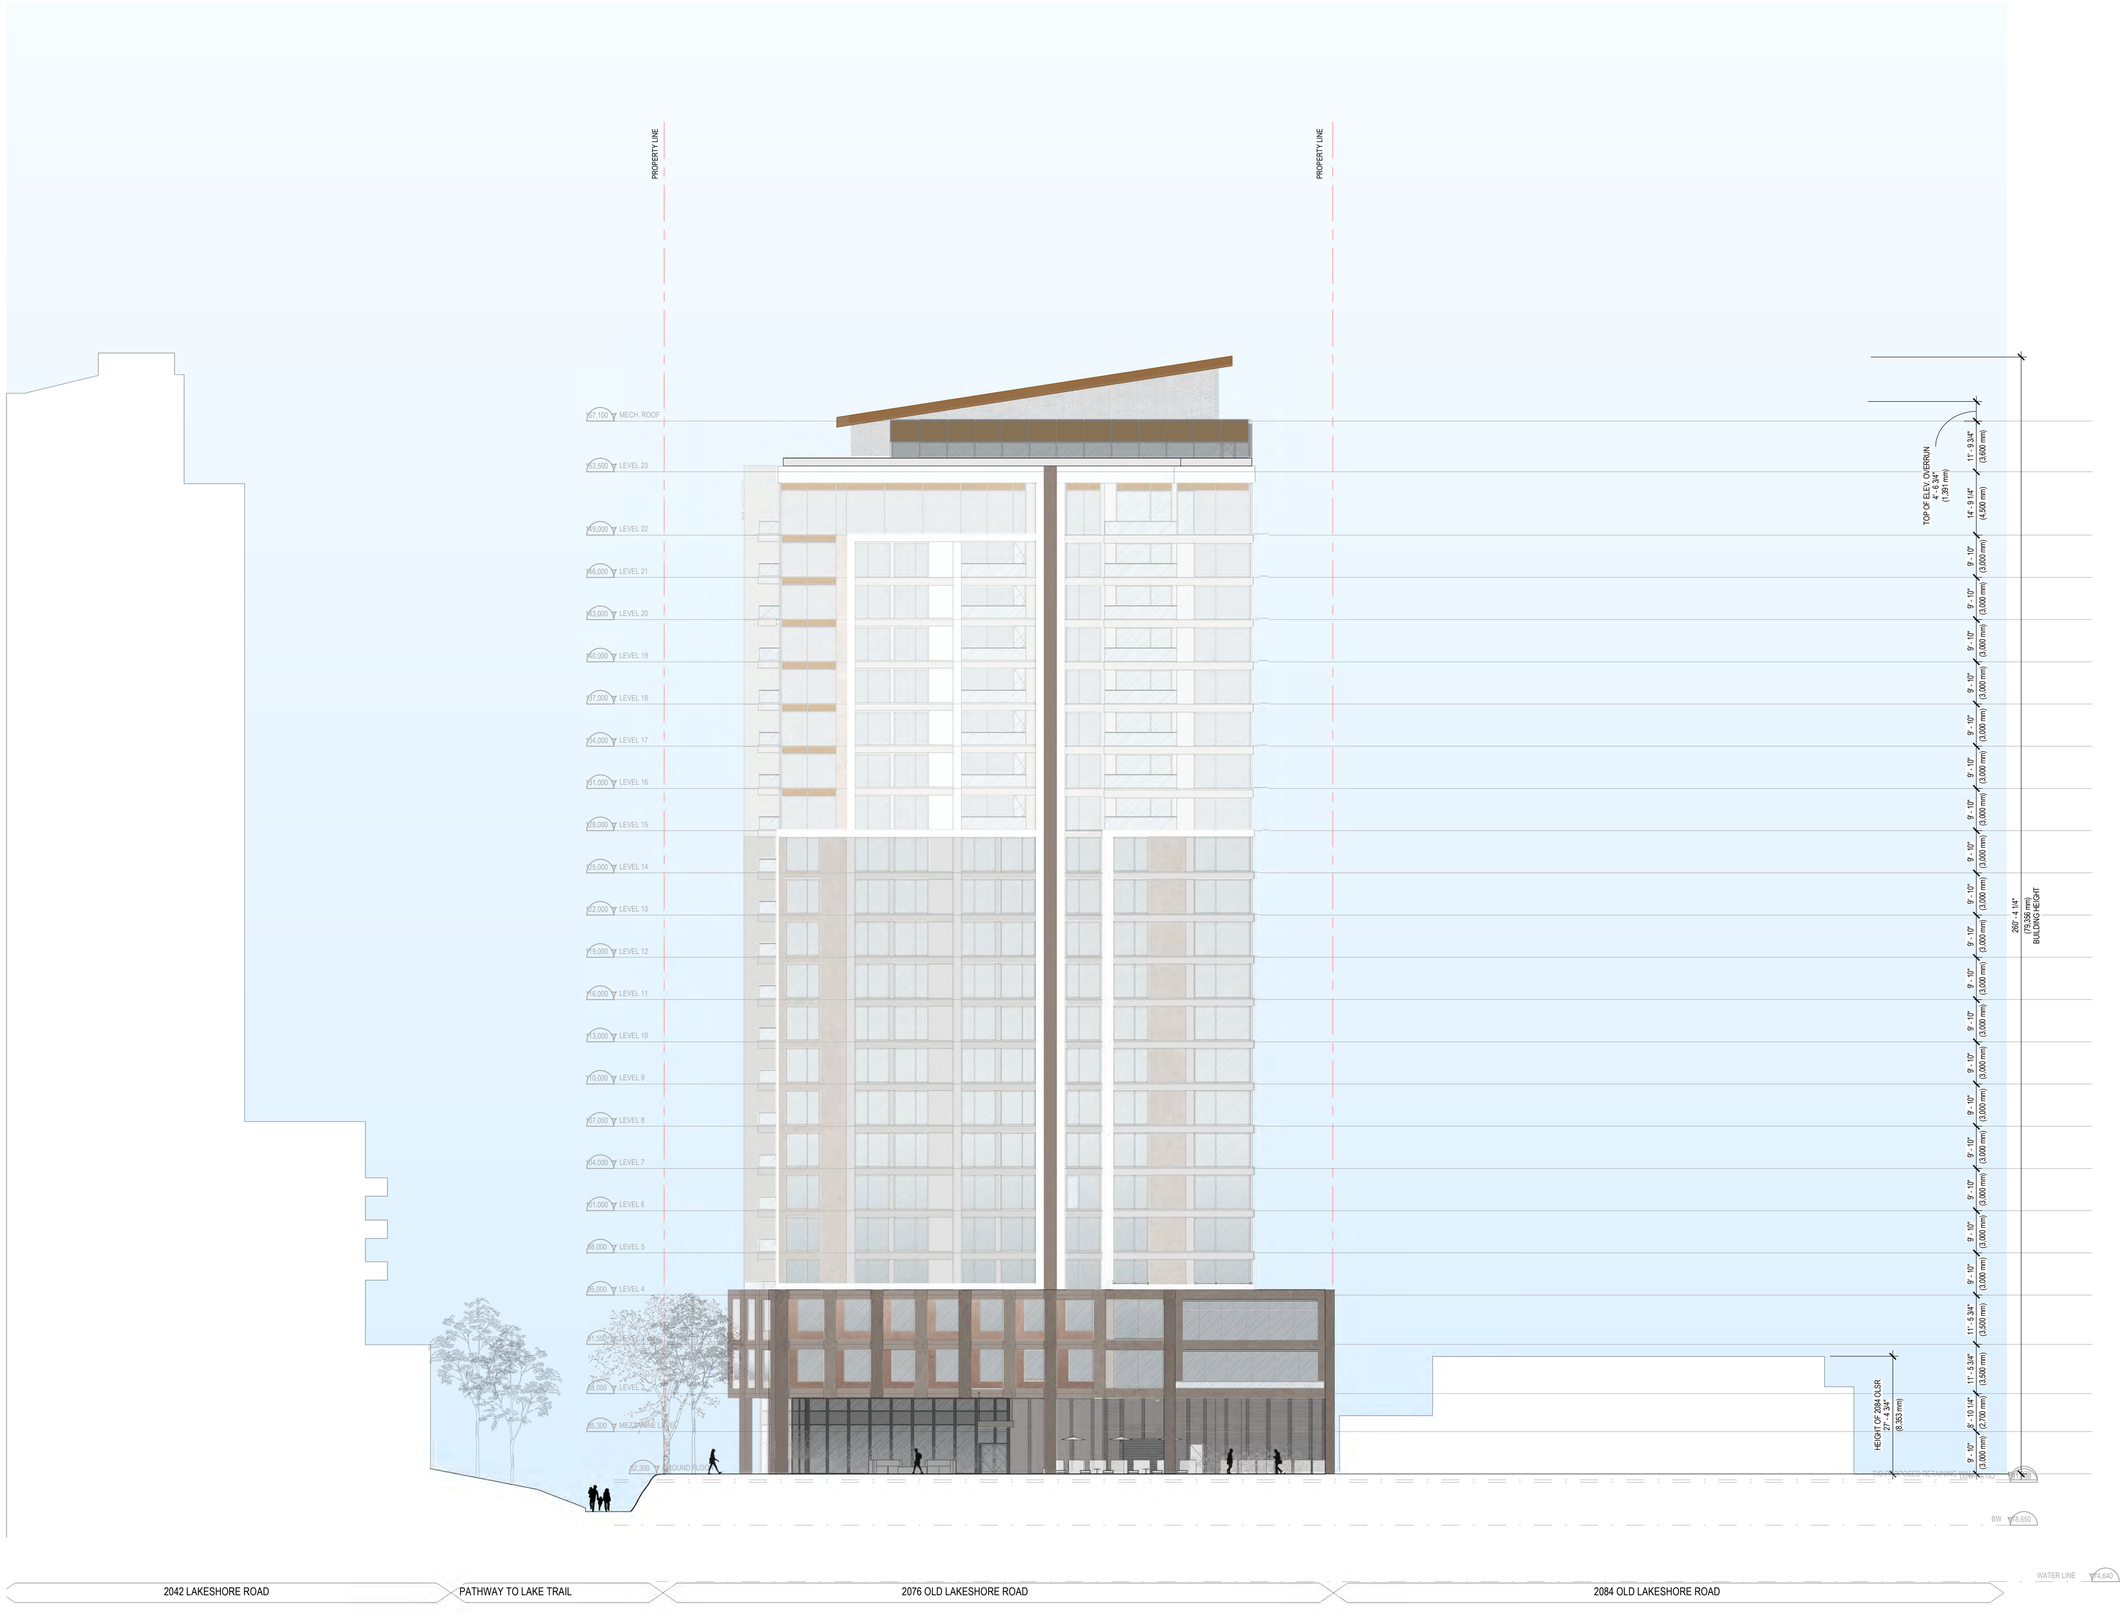

C:\Fichiers Revit Locaux\2076 OLSR_13159_ARC_R22_NEUF-GGAROFALO.rvt

PROJECT

2076 OLD LAKESHORE ROAD

LOCATION
BURLINGTON, ON

PROJET No.
13159

[redacted]

GENERAL NOTES

1. These architectural documents are the exclusive property of NEUF ARCHITECTS INC. and cannot be used, copied or reproduced without written pre-authorization.
2. All dimensions on these documents must be verified by the contractor before start of work.
3. The architect must be notified of any errors, omissions and discrepancies between these documents and those of other professionals.
4. The dimensions on these documents must be read and not measured.

PLANNING CONSULTANT
Bousfields Inc.
1 Main Street East, Suite 200
Hamilton ON L8N 1E7

PROJECT MANAGER
Horn Design & Consulting Inc.
1827 W.lll Scarlett Dr.
Mississauga, ON L5K 1J6

ARCHITECT
NEUF Architects Inc.
8 Market Street, Suite 600, Toronto, ON M5E 1M65

LANDSCAPE ARCHITECT
Adesso Design Inc.
69 John Street South, Suite 250, Hamilton, ON L8N 2B9

NEUF ARCHITECTEIS

PROJECT NORTH TRUE NORTH

CLIENT
1959025 Ontario Inc.
366 King Street West
Hamilton, ON L8P 1B3

NO	REVISION	DATE (dd-mm-yyyy)
1	ISSUED FOR PRELIMINARY DESIGN	07 SEPT 2023
2	ISSUED FOR SITE DESIGN UPDATES	11 APR 2025
3	ISSUED FOR BUD APPLICATION	20 JUNE 2025
4	ISSUED FOR OPA-ZBA APPLICATION	29 AUG 2025

DRAWN BY: BB / GG
CHECKED BY: LK / KN
DATE (dd.mm.yy): 08/29/2025
SCALE: 1 : 200
FORMAT: 24" x 36" (Full-scale) 11" x 17" (Half-scale)

DRAWING TITLE
ELEVATION - SOUTH

Revision: 4
Drawing Number: A403