
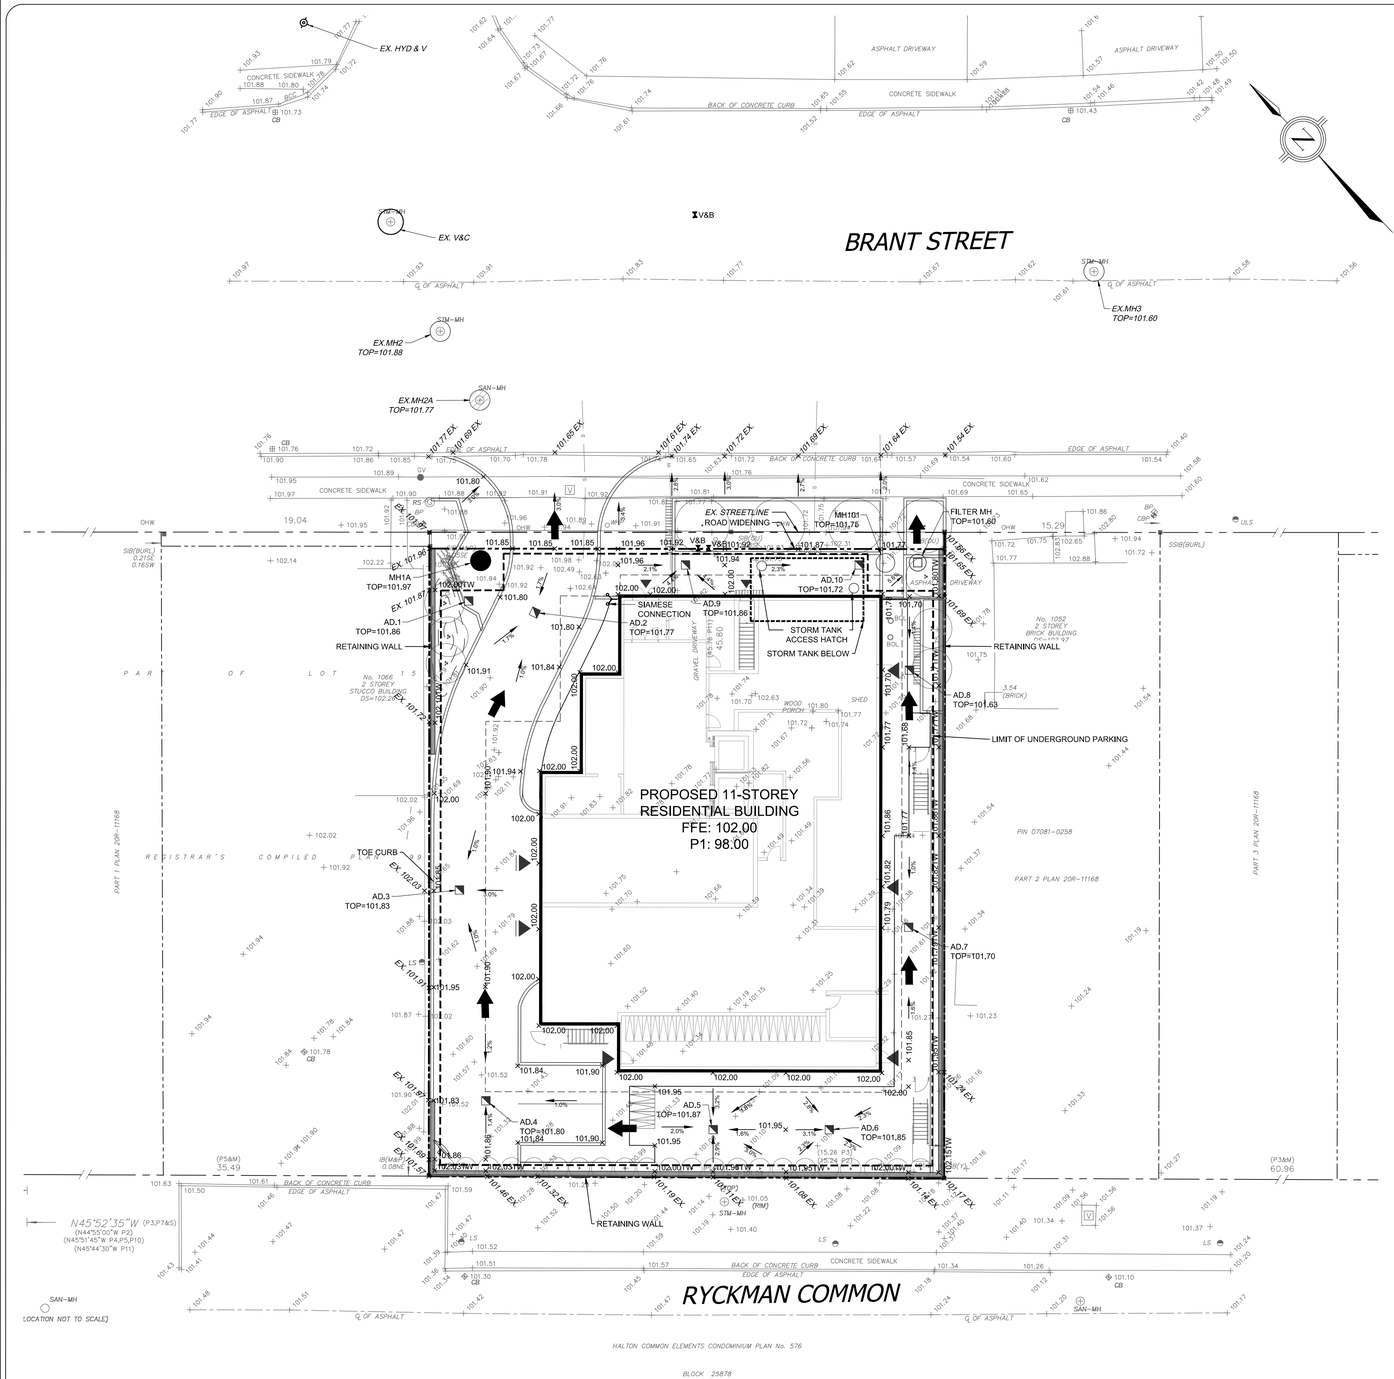


LEGEND

- EXISTING ELEVATION
- EXISTING CONTOUR
- PROPOSED ELEVATION
- PROPOSED TOP/BOTTOM OF CURB ELEVATION
- PROPOSED TOP/BOTTOM OF WALL ELEVATION
- EXISTING STORM MANHOLE
- EXISTING SANITARY MANHOLE
- PROPOSED FIRE HYDRANT AND VALVE
- PROPOSED VALVE AND BOX
- PROPOSED STORM MANHOLE
- PROPOSED SANITARY MANHOLE
- PROPOSED CATCHBASIN
- PROPOSED DOUBLE CATCHBASIN
- PROPOSED CATCHBASIN MANHOLE
- PROPERTY LINE
- PROPOSED GRADE
- OVERLAND FLOW
- RETAINING WALL
- LIMIT OF P1 PARKING LEVEL
- SWALE
- DRIVE IN DOOR
- BUILDING ENTRANCE

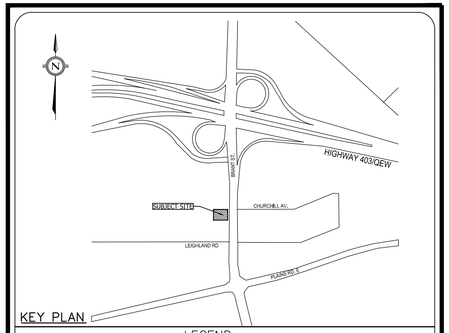

KEY PLAN

LEGEND

SITEPLAN

PROVIDED BY: WZMH ARCHITECTS LIMITED
95 ST. CLAIR W, SUITE 1500
TORONTO, ON M4V 1N6
PHONE: 416-961-4111

LANDSCAPE PLAN

PROVIDED BY: PMA LANDSCAPE ARCHITECTS LIMITED
359 KEELE STREET
TORONTO, ON M6P 2K6
PHONE: 416-239-9818

LEGAL & TOPOGRAPHY

PROVIDED BY: MACKAY, MACKAY & PETERS LIMITED
3380 SOUTH SERVICE ROAD, UNIT 101
TORONTO, ON L7N 3J5
PHONE: 905-639-1375

ORIGINAL SURVEY DATE: JUNE 16, 2023

BENCHMARK NOTE

CITY OF BURLINGTON BENCHMARK No. 1066
ELEVATION = 93.044 METRES (CGVD28:78 ADJUSTMENT)

BRASS CAP IS SET IN CONCRETE SIDEWALK ON NORTH SIDE OF DEYNCOURT DRIVE WEST OF GEORGE STREET

No.	REVISIONS/ISSUED	DATE	BY	CITY
2.0	SECOND SUBMISSION	2025/12/22	PM	
1.0	FIRST SUBMISSION	2025/06/09	PM	

counterpoint ENGINEERING
COUNTERPOINT ENGINEERING INC.
8395 Jane St., Suite 100, Vaughan, ON L4K 5Y2 Phone 905.326.1404 Fax 905.326.1405

LICENSED PROFESSIONAL ENGINEER
P. G MATHUMO
100179607
2025-12-22
PROVINCE OF ONTARIO

ENGINEER'S STAMP

APPLICANT:

2735842 ONTARIO INC.;, 2060188 ONTARIO INC.;
2735841 ONTARIO INC. & 2059977 ONTARIO INC.

SITE LOCATION:

1056 & 1060 BRANT STREET
BURLINGTON, ONTARIO
PROPOSED HIGH RISE RESIDENTIAL BUILDING

GRADING PLAN

DESIGNED BY:	PM	CHECKED BY:	AD	DATE:	MARCH 04, 2025
DRAWING BY:	PM	PROJECT NO.	23077	DRAWING NO.	C201
SWM BY:	PM				
SCALE: 1:200	5 0m 2 4 6 8 10			PLAN NO.	

REGION FILE No.: