
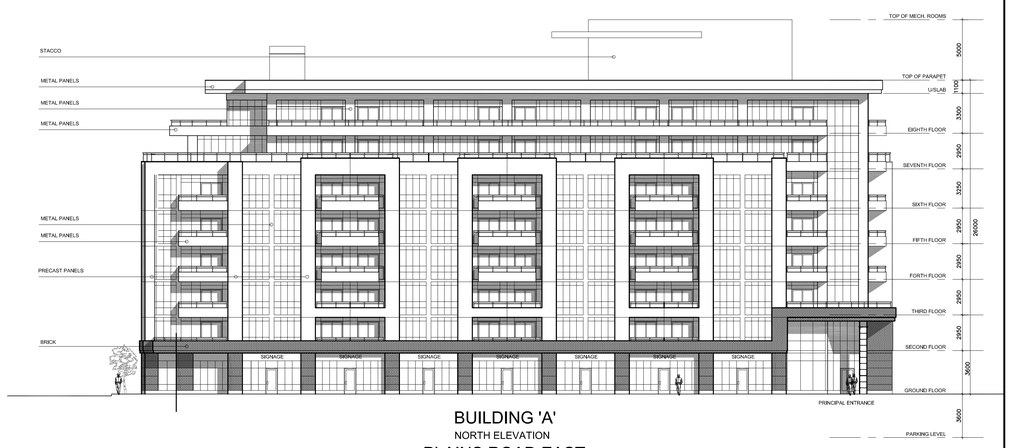



BUILDING 'A'
NORTH ELEVATION
PLAINS ROAD EAST

Building A - North Elevation 4
1:200 RZ-05

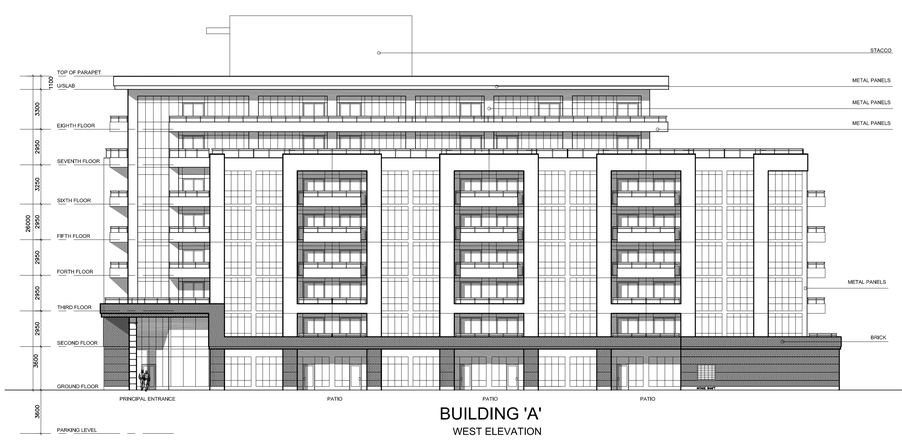


BUILDING 'A'
WEST ELEVATION

Building A - West Elevation 3
1:200 RZ-05

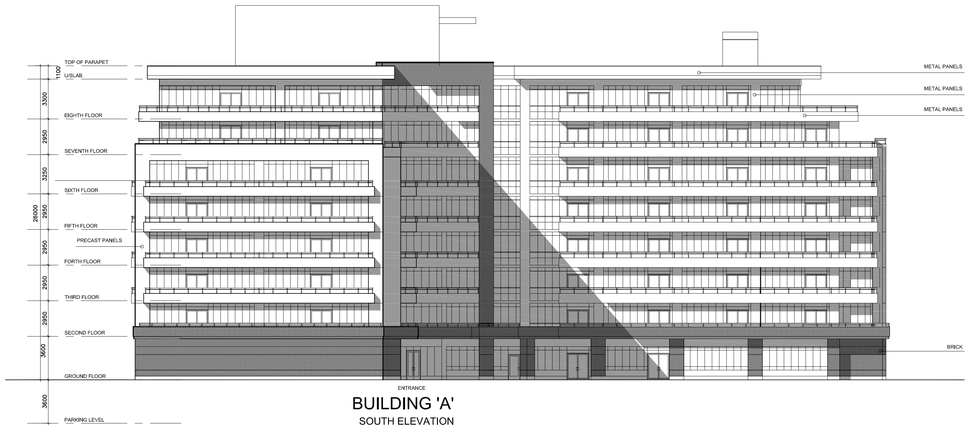

BUILDING 'A'
SOUTH ELEVATION

Building A - West Elevation 2
1:200 RZ-05

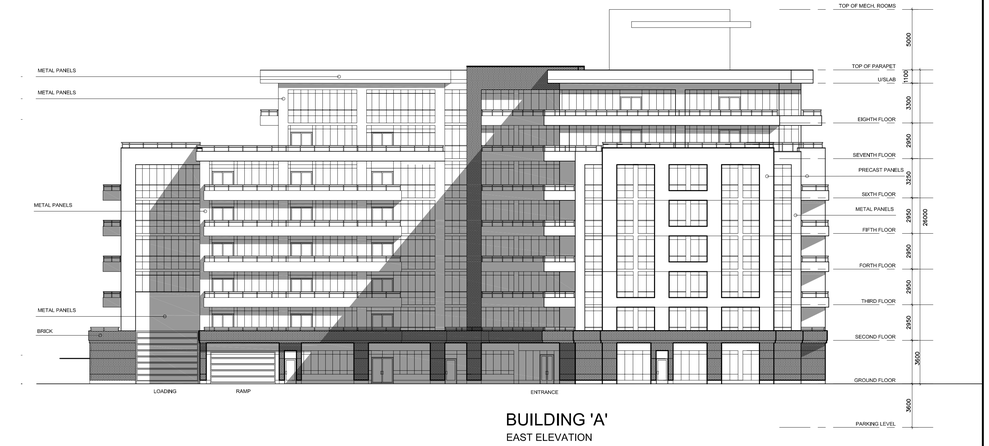

BUILDING 'A'
EAST ELEVATION

Building A - East Elevation 1
1:200 RZ-05

Contractor Must Check And Verify All Dimensions On The Job.

Do Not Scale The Drawings.

All Drawings, Specifications And Related Documents Are The Copyright Of The Architect And Must Be Returned Upon Request.

Reproduction Of Drawings, Specifications And Related Documents In Part Or Whole Is Forbidden Without The Architects Written Permission.

This Drawing Is Not To Be Used For Construction Until Signed By The Architect.

Date:

KIRKOR ARCHITECTS + PLANNERS
20 De Boers Dr. Suite #400 Toronto ON M3J 0H1
T(416) 665-6060, F(416) 665-1234, www.kirkorarchitects.com

No	Revision	Date

No.	ISSUED	DATE
1.	RE-ZONING	OCT. 30/2017

Drawing Title:

Building A Elevations

Project:

Phase 12

NATIONAL HOMES
Proposed


484 PLAINS ROAD Residential Development

CITY OF BURLINGTON
ONTARIO


Scale: AS NOTED
Drawn by: Iliya.L
Checked by: Shazad.M
File No.: 17-047
Plot Date: Oct. 30, 2017

RZ-05

FILENAME: 17047-484 Plains Road

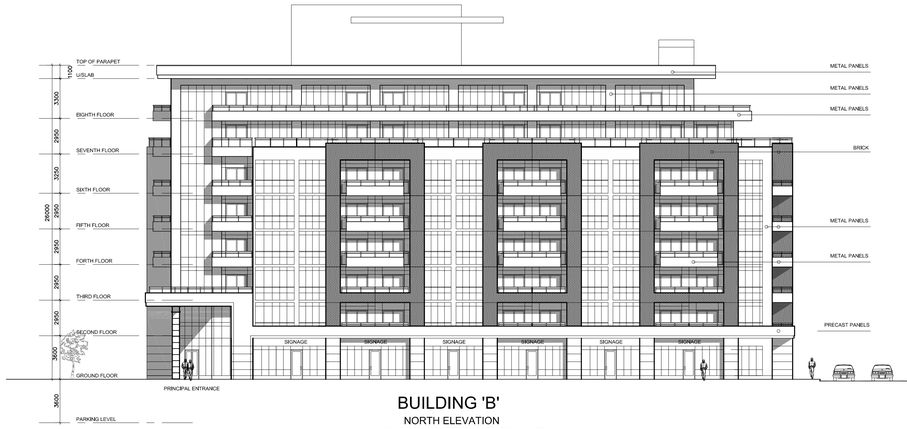


BUILDING 'B'
NORTH ELEVATION
PLAINS ROAD EAST

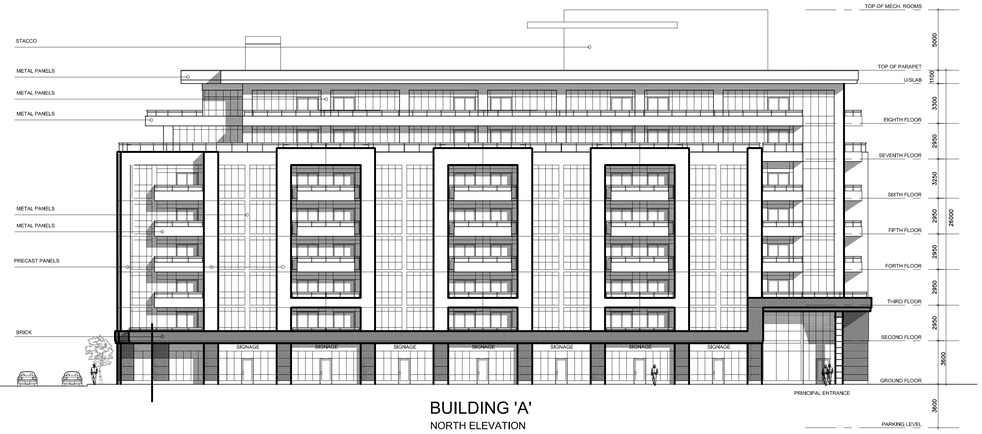


BUILDING 'A'
NORTH ELEVATION
PLAINS ROAD EAST

Streetscape - Buildings A and B - Plains Road
1:200
5
RZ-06

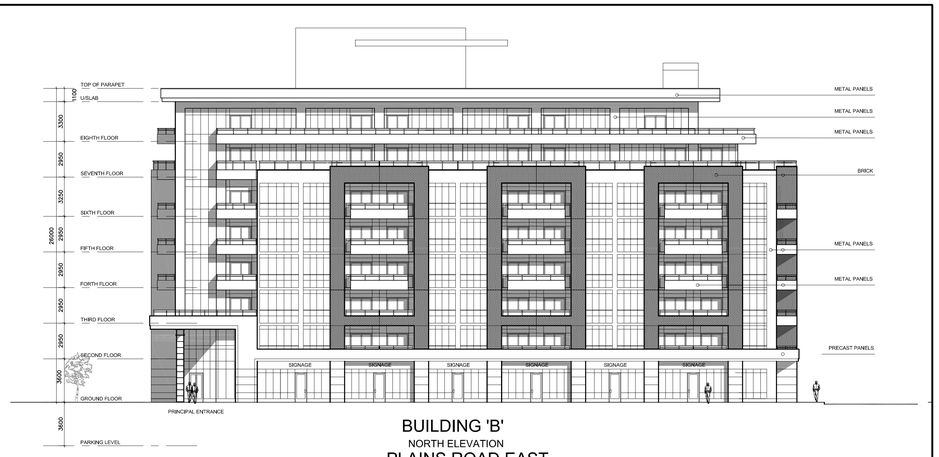


BUILDING 'B'
NORTH ELEVATION
PLAINS ROAD EAST

Building B - North Elevation
1:200
4
RZ-06

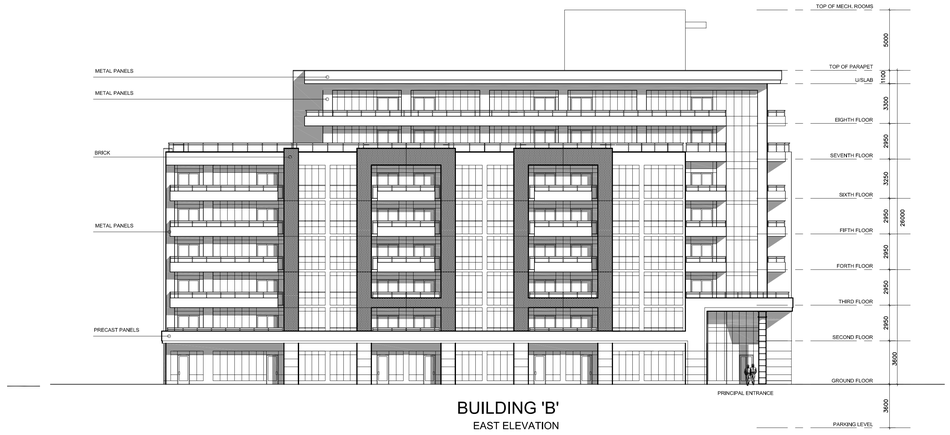


BUILDING 'B'
EAST ELEVATION

Building B - East Elevations
1:200
3
RZ-06

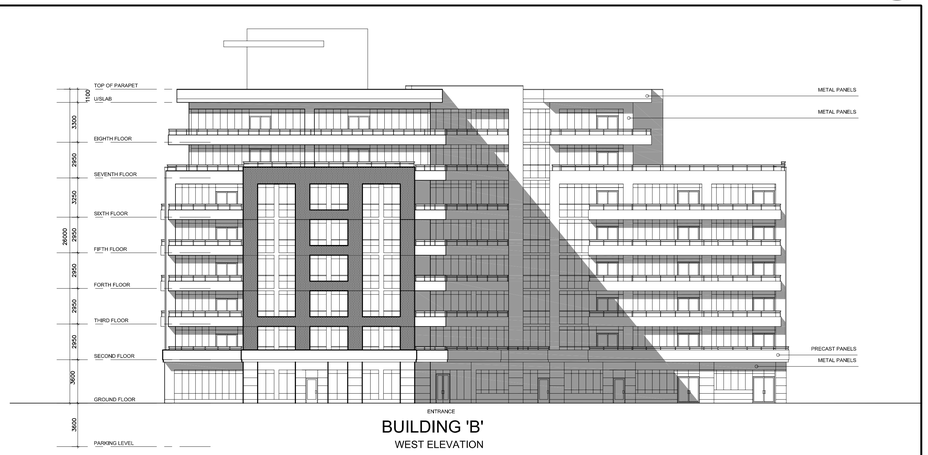

BUILDING 'B'
WEST ELEVATION

Building B - West Elevation
1:200
2
RZ-06

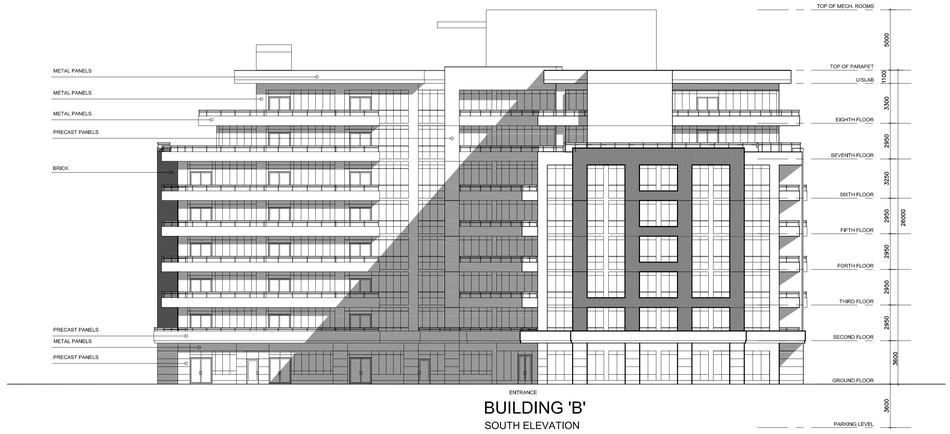

BUILDING 'B'
SOUTH ELEVATION

Building B - South Elevation
1:200
1
RZ-06

Contractor Must Check And Verify All Dimensions On The Job.

Do Not Scale The Drawings.

All Drawings, Specifications And Related Documents Are The Copyright Of The Architect And Must Be Returned Upon Request.

Reproduction Of Drawings, Specifications And Related Documents In Part Or Whole Is Forbidden Without The Architects Written Permission.

This Drawing Is Not To Be Used For Construction Until Signed By The Architect.

Date:

KIRKOR ARCHITECTS + PLANNERS
20 De Boers Dr. Suite #400 Toronto ON M3J 0H1
T(416) 665-6060, F(416) 665-1234, www.kirkorarchitects.com

No	Revision	Date

No.	ISSUED	DATE
1.	RE-ZONING	OCT. 30/2017

Drawing Title:

Building B Elevations

Project:

Phase 12

NATIONAL HOMES

Proposed


484 PLAINS ROAD Residential Development

CITY OF BURLINGTON
ONTARIO

Scale: AS NOTED
Drawn by: Iliya.L
Checked by: Shazad.M
File No.: 17-047
Plot Date: Oct. 30, 2017

RZ-06

FILENAME: 17047-484 Plains Road

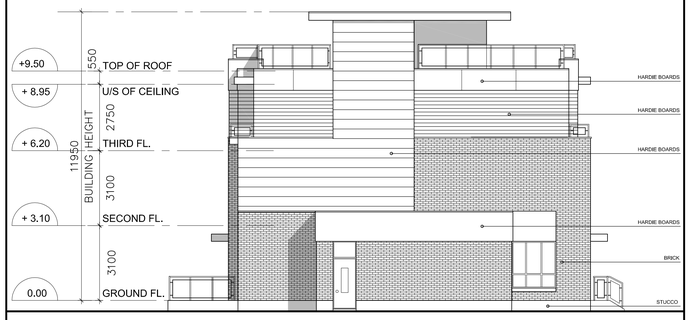


EAST ELEVATION

Townhouse Block-West Elevation 4
1:100 RZ-08



SOUTH ELEVATION

Townhouse Block-South Elevation 2
1:100 RZ-08

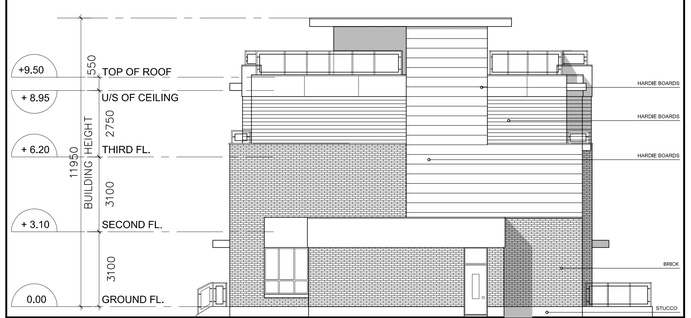

WEST ELEVATION

Townhouse Block-West Elevation 3
1:100 RZ-08



NORTH ELEVATION

Townhouse Block-North Elevation 1
1:100 RZ-08

FILENAME - 17047-484 Plains Road

Contractor Must Check And Verify All Dimensions On The Job.

Do Not Scale The Drawings.

All Drawings, Specifications And Related Documents Are The Copyright Of The Architect And Must Be Returned Upon Request.

Reproduction Of Drawings, Specifications And Related Documents In Part Or Whole Is Forbidden Without The Architects Written Permission.

This Drawing Is Not To Be Used For Construction Until Signed By The Architect.

Date:

KIRKOR ARCHITECTS + PLANNERS
20 De Boers Dr. Suite #400 Toronto ON M3J 0H1
T(416) 665-6060, F(416) 665-1234, www.kirkorarchitects.com

No	Revision	Date

No.	ISSUED	DATE
1.	RE-ZONING	OCT. 30/2017

Drawing Title:

Townhouse Block East,West,South & North Elevations

Project:

Phase 12

NATIONAL HOMES
Proposed

484 PLAINS ROAD
Residential
Development

CITY OF BURLINGTON
ONTARIO

Scale:
AS NOTED

Drawn by:
Iliya.L

Checked by:
Shazad.M

File No.:
17-047

Plot Date:
Oct. 30, 2017

RZ-08