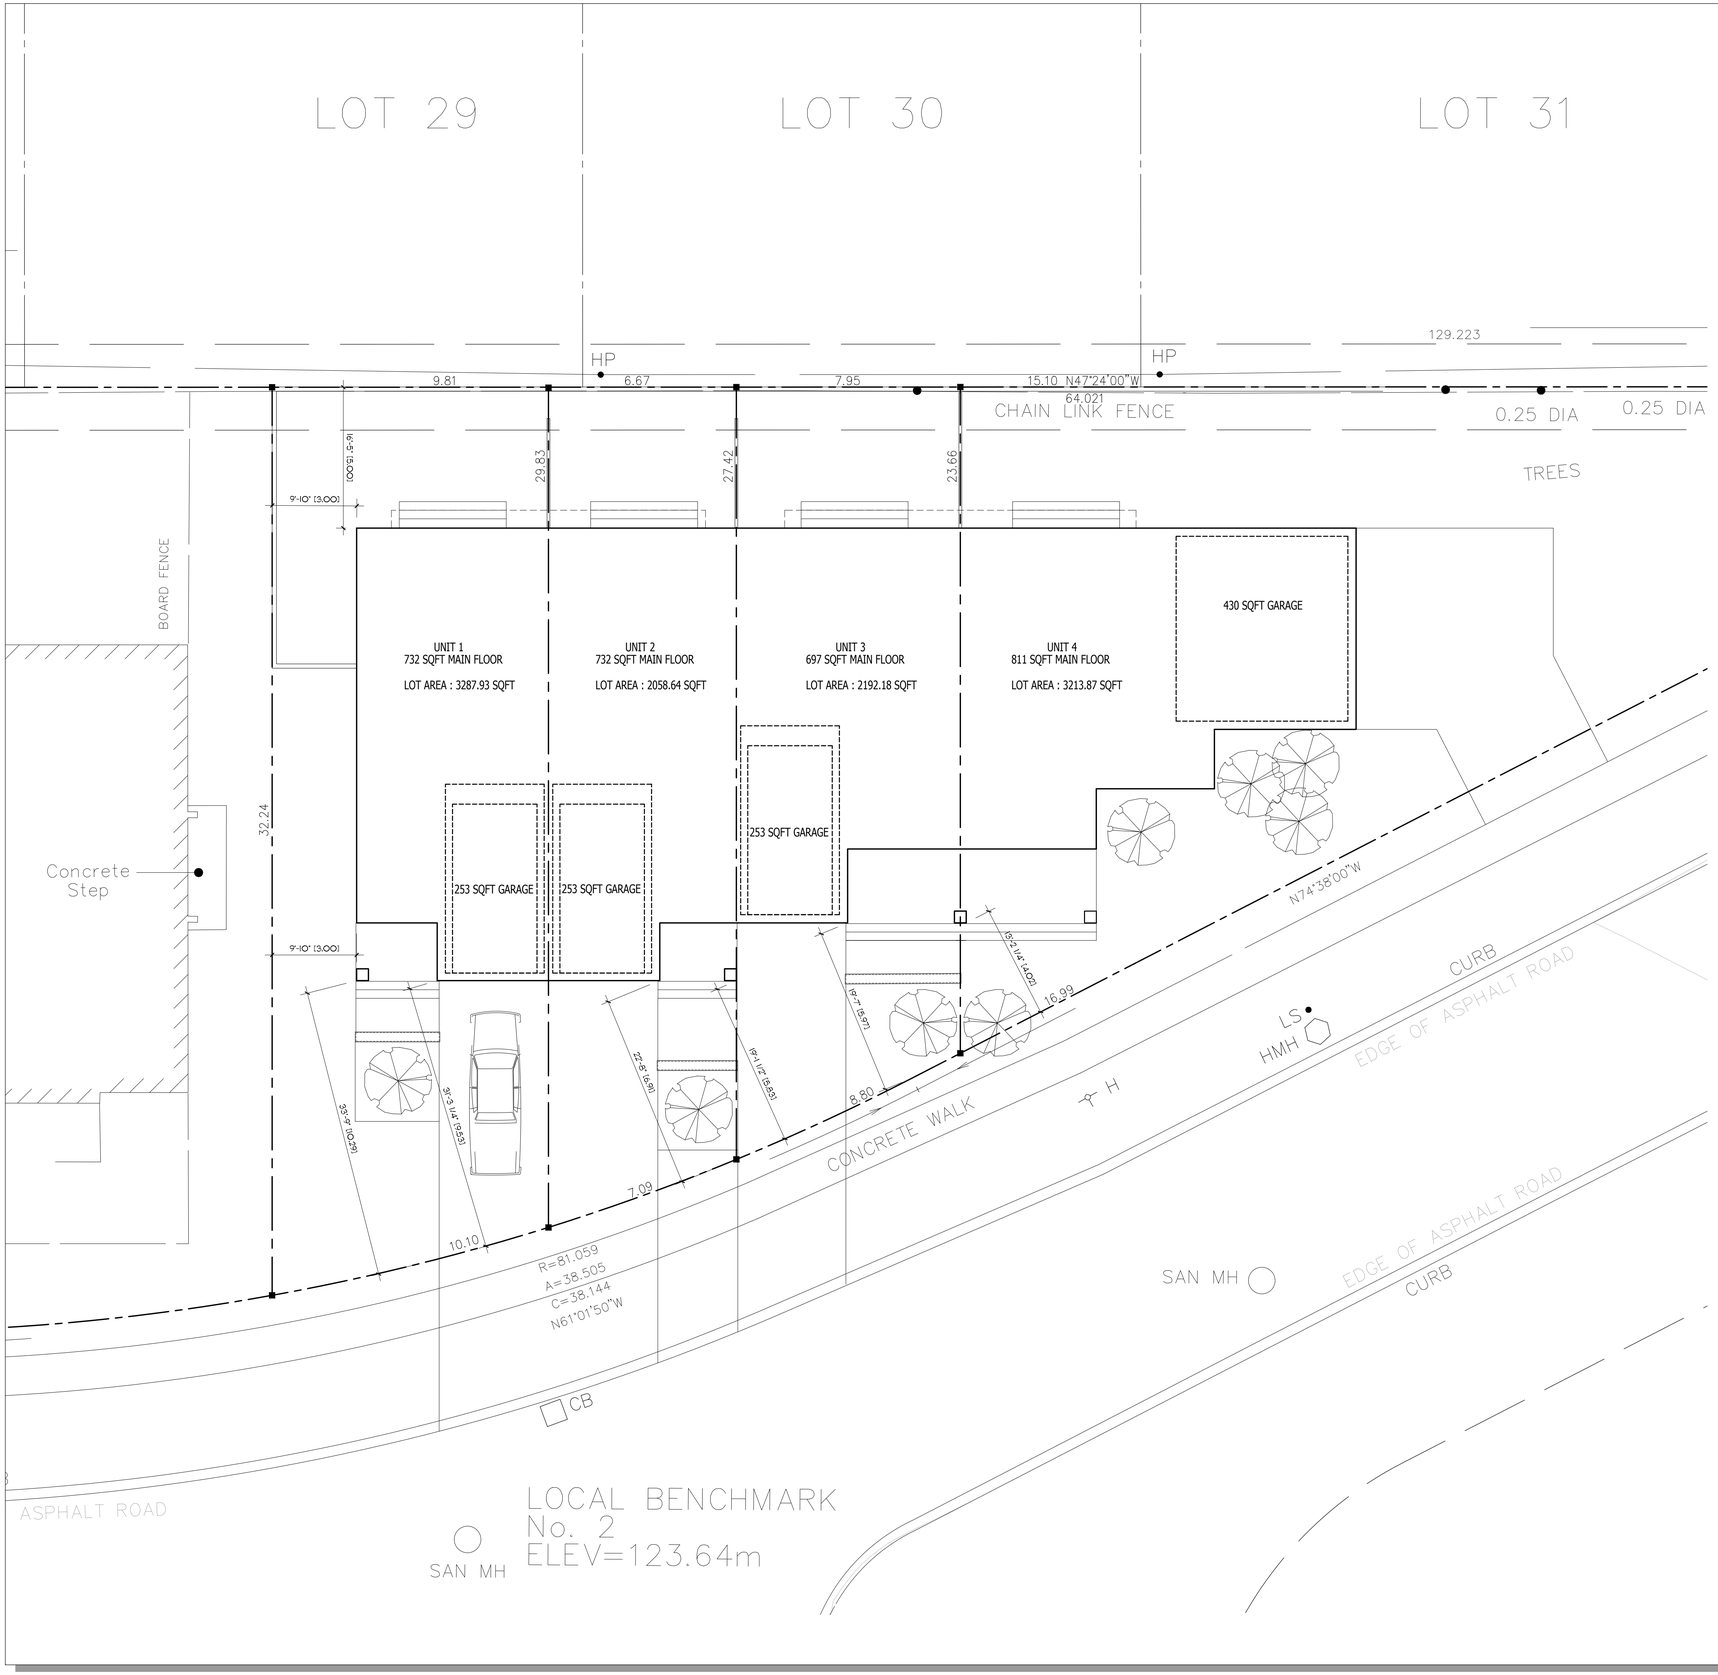


TOPOGRAPHIC SKETCH OF AS-BUILT CONDITIONS ON LOT 34 REGISTERED PLAN 1319 CITY OF BURLINGTON REGIONAL MUNICIPALITY OF HALTON

J.D. BARNES LIMITED

© COPYRIGHT

METRIC DISTANCES AND/OR COORDINATES SHOWN ON THIS PLAN ARE IN METRES AND CAN BE CONVERTED TO FEET BY DIVIDING BY 0.3048.

LEGEND

□	CB	DENOTES CATCHBASIN
○	WMH	DENOTES WATER MANHOLE
○	SAN MH	DENOTES SANITARY MANHOLE
•	GK	DENOTES GAS KEY
•	HP	DENOTES HYDRO POLE
•	LS	DENOTES LIGHT STANDARD
⊣	H	DENOTES FIRE HYDRANT
⬡	HMH	DENOTES HYDRO MANHOLE FOR LIGHT STANDARD
	FFE	DENOTES FINISHED FLOOR ELEVATION

ELEVATION NOTE

ELEVATIONS SHOWN ON THIS PLAN ARE DERIVED FROM CITY OF BURLINGTON BENCHMARK No. 403
ELEVATION = 124.893m

LOCAL BENCHMARK No. 1

TOP OF MANHOLE NORTHWEST END ON MEADOWBROOK ROAD AS SHOWN ON SKETCH
ELEVATION = 124.61m

LOCAL BENCHMARK No. 2

TOP OF MANHOLE SOUTHEAST END ON MEADOWBROOK ROAD AS SHOWN ON SKETCH
ELEVATION = 123.64m

ELEVATIONS ON CURB ARE TAKEN FROM THE TOP.

IT IS THE RESPONSIBILITY OF THE CONTRACTOR TO VERIFY THAT THE LOCAL BENCHMARKS HAVE NOT BEEN ALTERED OR DISTURBED AND THAT THE RELATIVE ELEVATONS AND DESCRIPTIONS AGREE WITH THE INFORMATION SHOWN ON THIS SKETCH.

BEFORE DIGGING, UNDERGROUND SERVICES SHOULD BE LOCATED ON SITE BY THE RESPECTIVE AGENCIES.

BOUNDARY DIMENSIONS SHOWN HERON ARE COMPILED FROM REGISTERED PLAN 1319, BEARINGS ROTATED TO MATCH UTM NAD83(CSRS) AND NOT FROM ACTUAL FIELD SURVEY

J.D.BARNES LIMITED
SURVEYING MAPPING GIS
LAND INFORMATION SPECIALISTS
401 WHEELABRATOR WAY, SUITE A, MILTON, ON L9T 3C1
T: (905) 875-9955 F: (905) 875-9956 www.jdbarnes.com

DRAWN BY:	CHECKED BY:	REFERENCE NO.:
CE		15-30-850-00-A

Project North:

Eng. Stamp:

BCIN Stamp:

OBC REGISTRATION

I DARREN SANGER-SMITH DECLARE THAT I HAVE REVIEWED AND TAKE RESPONSIBILITY FOR THE DESIGN ON BEHALF OF A FIRM REGISTERED UNDER SUBSECTION 3.2.4 OF THE ONTARIO BUILDING CODE. I AM REGISTERED, AND THE FIRM IS REGISTERED IN THE APPROPRIATE CLASSES/CATEGORIES.

27/06/16
DATE

SIGNATURE OF DESIGNER

D. Sanger-Smith, B.Arch BCIN26286

Structured Creations Inc. BCIN 29617

No.	Date:	Issue/Revision	By:
4	14.06.17	REV 1 AS PER CITY	D.S.S.
3	06.04.17	ISSUE FOR FINAL APPR	D.S.S.
2	04.04.17	ISSUE FOR FINAL APPR	D.S.S.
1	28.02.17	INIT DESIGN PRES	D.S.S.

Drawing Issues/Revisions:

General Notes:

ALL DIMENSIONS AND INFORMATION SHOWN ON THESE DRAWINGS MUST BE CHECKED AND VERIFIED ON SITE AND ANY DISCREPANCIES REPORTED TO THE ARCHITECT PRIOR TO CONSTRUCTION AND FABRICATION OF ITS COMPONENTS. SHOULD EXISTING CONDITIONS OR SERVICES BE FOUND TO VARY FROM THAT INDICATED ON THE DRAWINGS, THE ARCHITECT MUST BE NOTIFIED IMMEDIATELY.

FEATURES OF CONSTRUCTION NOT FULLY SHOWN ARE ASSUMED TO BE THE SAME CHARACTER AS THOSE NOTED FOR SIMILAR CONDITIONS.

UNLESS SPECIFICALLY NOTED OTHERWISE ON THE DRAWINGS, NO PROVISION HAS BEEN MADE IN THE DESIGN FOR CONDITIONS OCCURRING DURING CONSTRUCTION. IT SHALL BE THE RESPONSIBILITY OF THE CONTRACTOR TO PROVIDE ALL NECESSARY BRACING, SHORINGS, SHEET PILING OR OTHER TEMPORARY SUPPORTS, TO SAFEGUARD ALL EXISTING OR ADJACENT STRUCTURES AFFECTED BY THIS WORK.

ALL DRAWINGS AND RELATED DOCUMENTS SHALL REMAIN THE PROPERTY AND COPYRIGHT OF STRUCTURED CREATIONS. USE LATEST REVISED DRAWINGS. DO NOT SCALE DRAWINGS.

CONTRACTOR IS RESPONSIBLE TO OBTAIN ALL REQUIRED ELECTRICAL PERMITS PERTAINING TO THIS PROJECT. ALL WORK PERFORMED AND APPROVALS OF ELECTRICAL PERMITS ARE THE RESPONSIBILITY OF THE CONTRACTOR.

CONTRACTOR TO NOTIFY DESIGNER OF ANY CONFLICTS PERTAINING TO PROPOSED MECHANICAL DUCTWORK AND STRUCTURE PRIOR TO CONSTRUCTION AND INSTALLATION.

CONTRACTOR TO PROVIDE STRUCTURED CREATIONS INC. WITH WINDOW SHOP DRAWINGS FOR REVIEW PRIOR TO ORDERING. CONTRACTOR TO COORDINATE WITH THE WINDOW COMPANY FOR ON-SITE MEASUREMENTS OF FRAMING/CONSTRUCTION CONDITIONS TO CONFIRM ALL NEW AND EXISTING WINDOW SIZES PRIOR TO ORDERING. CONTRACTOR AND WINDOW COMPANY TO VERIFY ALL PROPOSED WINDOW SIZES WITH STANDARD WINDOW COMPANY FRAME SIZES AND INFORM DESIGNER OF ANY COMPLICATIONS DUE TO CUSTOM SIZES AND ASSOCIATED COSTS AS A RESULT PRIOR TO ORDERING.

CONTRACTOR TO REVIEW ALL FINAL DRAWINGS AND CONFIRM AVAILABILITY OF SPECIFIED NOMINAL AND ENGINEERED LUMBER. ANY SUBSTITUTION FOR JOIST OR BEAM SIZE AND/OR TYPE DUE TO TIMING AND/OR AVAILABILITY ISSUES ARE TO BE SUBMITTED TO THE DESIGNER FOR REVIEW AND APPROVAL PRIOR TO ORDERING. IT IS THE CONTRACTOR'S RESPONSIBILITY TO INFORM THE CLIENT AND DESIGNER OF ANY/ALL COST DIFFERENCES ASSOCIATED WITH THE CHANGE PRIOR TO ORDERING. STRUCTURED CREATIONS INC. IS NOT RESPONSIBLE ISSUES PERTAINING TO AVAILABILITY AND/OR TIMING OF SPECIFIED LUMBER AND MATERIAL DELIVERY.

CONTRACTOR TO PROVIDE STRUCTURED CREATIONS INC. WITH TRUSS DRAWINGS PRIOR TO ORDERING FOR REVIEW. CONTRACTOR TO COORDINATE WITH TRUSS COMPANY FOR ON-SITE MEASUREMENTS TO VERIFY ALL NEW/EXISTING FRAMING CONDITIONS AND VERIFY/CONFIRM WITH TRUSS SHOP DRAWINGS.

CONTRACTOR TO REVIEW SUBMITTED FINAL DRAWINGS FOR ANY/ALL HANGER LOCATIONS THROUGHOUT FLOOR, WALL AND/OR ROOF FRAMING AND COORDINATE WITH LUMBER COMPANY FOR THE MANUFACTURING OF ANY CUSTOM HANGERS PRIOR TO CONSTRUCTION.

CONTRACTOR TO COORDINATE WITH STAIR MANUFACTURER FOR ALL STAIR AND LANDING STRUCTURE, HEIGHTS, CONSTRUCTION AND INSTALLATION, AND CONTACT DESIGNER FOR ANY/ALL CLARIFICATIONS. PROVIDE SHOP DRAWINGS UPON REQUEST FOR REVIEW.

[STRUCTURED CREATIONS]
BY DARREN SANGER-SMITH
453 Brant St
Burlington, ON, L7R 2G3
(O) 416.204.0351
(E): info@structuredcreations.com

Project:

1906452 ONTARIO INC NEW TOWNHOMES

2076 MEADOWBROOK RD

BURLINGTON **ONTARIO**


Sheet Title:

SITE PLAN FLOOR PLAN

Design By:	Drawn By:	Approved By:
D.S.S.	M.G.	D.S.S.
Scale:	Date:	Project No.:
1:100	JUNE 14/17	16-258

Drawing No:

A0

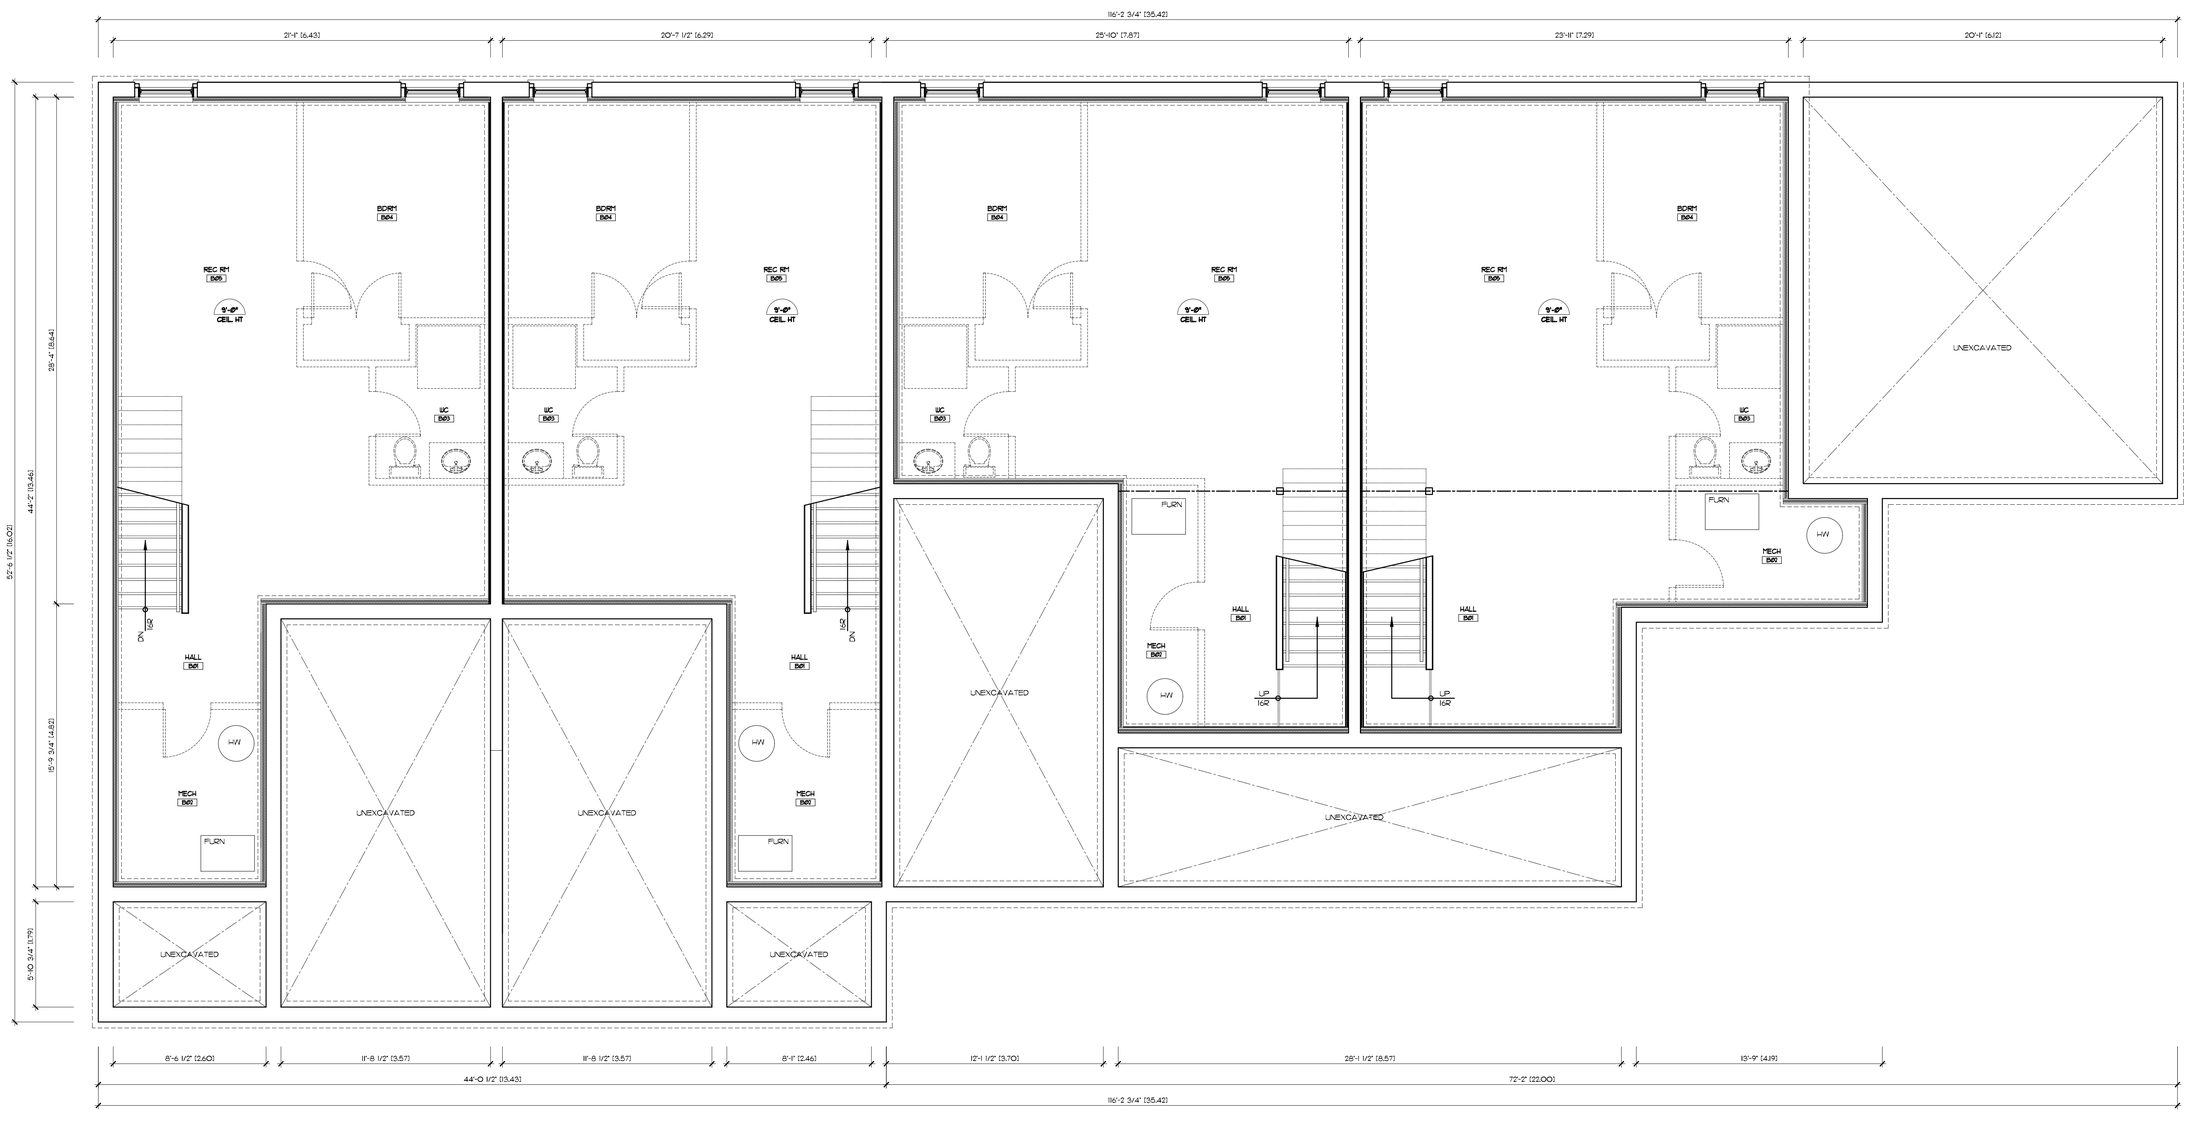

1 / A1 PROPOSED BASEMENT PLAN
1/4"=1'-0"

Project North: TRUE

Eng. Stamp:

BCIN Stamp:

OBC REGISTRATION

I, DARREN SANGER-SMITH, DECLARE THAT I HAVE REVIEWED AND TAKE RESPONSIBILITY FOR THE DESIGN ON BEHALF OF A FIRM REGISTERED UNDER SUBSECTION 3.2.4 OF THE ONTARIO BUILDING CODE. I AM REGISTERED, AND THE FIRM IS REGISTERED IN THE APPROPRIATE CLASSES/CATEGORIES.

27/06/16
DATE

SIGNATURE OF DESIGNER

D. Sanger-Smith, B.Arch BCIN26286

Structured Creations Inc. BCIN 29617

No.	Date:	Issue/Revision	By:
4	14.06.17	REV 1 AS PER CITY	D.S.S.
3	06.04.17	ISSUED FOR APPROVAL	D.S.S.
2	04.04.17	ISSUED FOR FINAL APPR	D.S.S.
1	28.02.17	INIT DESIGN PRES	D.S.S.

Drawing Issues/Revisions:

General Notes:

ALL DIMENSIONS AND INFORMATION SHOWN ON THESE DRAWINGS MUST BE CHECKED AND VERIFIED ON SITE AND ANY DISCREPANCIES REPORTED TO THE ARCHITECT PRIOR TO CONSTRUCTION AND FABRICATION OF ITS COMPONENTS. SHOULD EXISTING CONDITIONS OR SERVICES BE FOUND TO VARY FROM THAT INDICATED ON THE DRAWINGS, THE ARCHITECT MUST BE NOTIFIED IMMEDIATELY.

FEATURES OF CONSTRUCTION NOT FULLY SHOWN ARE ASSUMED TO BE THE SAME CHARACTER AS THOSE NOTED FOR SIMILAR CONDITIONS.

UNLESS SPECIFICALLY NOTED OTHERWISE ON THE DRAWINGS, NO PROVISION HAS BEEN MADE IN THE DESIGN FOR CONDITIONS OCCURRING DURING CONSTRUCTION. IT SHALL BE THE RESPONSIBILITY OF THE CONTRACTOR TO PROVIDE ALL NECESSARY BRACING, SHORINGS, SHEET PILING OR OTHER TEMPORARY SUPPORTS, TO SAFEGUARD ALL EXISTING OR ADJACENT STRUCTURES AFFECTED BY THIS WORK.

ALL DRAWINGS AND RELATED DOCUMENTS SHALL REMAIN THE PROPERTY AND COPYRIGHT OF STRUCTURED CREATIONS. USE LATEST REVISED DRAWINGS. DO NOT SCALE DRAWINGS.

CONTRACTOR IS RESPONSIBLE TO OBTAIN ALL REQUIRED ELECTRICAL PERMITS PERTAINING TO THIS PROJECT. ALL WORK PERFORMED AND APPROVALS OF ELECTRICAL PERMITS ARE THE RESPONSIBILITY OF THE CONTRACTOR.

CONTRACTOR TO NOTIFY DESIGNER OF ANY CONFLICTS PERTAINING TO PROPOSED MECHANICAL DUCTWORK AND STRUCTURE PRIOR TO CONSTRUCTION AND INSTALLATION.

CONTRACTOR TO PROVIDE STRUCTURED CREATIONS INC. WITH WINDOW SHOP DRAWINGS FOR REVIEW PRIOR TO ORDERING. CONTRACTOR TO COORDINATE WITH THE WINDOW COMPANY FOR ON-SITE MEASUREMENTS OF FRAMING/CONSTRUCTION CONDITIONS TO CONFIRM ALL NEW AND EXISTING WINDOW SIZES PRIOR TO ORDERING. CONTRACTOR AND WINDOW COMPANY TO VERIFY ALL PROPOSED WINDOW SIZES WITH STANDARD WINDOW COMPANY FRAME SIZES AND INFORM DESIGNER OF ANY COMPLICATIONS DUE TO CUSTOM SIZES AND ASSOCIATED COSTS AS A RESULT PRIOR TO ORDERING.

CONTRACTOR TO REVIEW ALL FINAL DRAWINGS AND CONFIRM AVAILABILITY OF SPECIFIED NOMINAL AND ENGINEERED LUMBER. ANY SUBSTITUTION FOR JOIST OR BEAM SIZE AND/OR TYPE DUE TO TIMING AND/OR AVAILABILITY ISSUES ARE TO BE SUBMITTED TO THE DESIGNER FOR REVIEW AND APPROVAL PRIOR TO ORDERING. IT IS THE CONTRACTOR'S RESPONSIBILITY TO INFORM THE CLIENT AND DESIGNER OF ANY/ALL COST DIFFERENCES ASSOCIATED WITH THE CHANGE PRIOR TO ORDERING. STRUCTURED CREATIONS INC. IS NOT RESPONSIBLE ISSUES PERTAINING TO AVAILABILITY AND/OR TIMING OF SPECIFIED LUMBER AND MATERIAL DELIVERY.

CONTRACTOR TO PROVIDE STRUCTURED CREATIONS INC. WITH TRUSS DRAWINGS PRIOR TO ORDERING FOR REVIEW. CONTRACTOR TO COORDINATE WITH TRUSS COMPANY FOR ON-SITE MEASUREMENTS TO VERIFY ALL NEW/EXISTING FRAMING CONDITIONS AND VERIFY/CONFIRM WITH TRUSS SHOP DRAWINGS.

CONTRACTOR TO REVIEW SUBMITTED FINAL DRAWINGS FOR ANY/ALL HANGER LOCATIONS THROUGHOUT FLOOR, WALL AND/OR ROOF FRAMING AND COORDINATE WITH LUMBER COMPANY FOR THE MANUFACTURING OF ANY CUSTOM HANGERS PRIOR TO CONSTRUCTION.

CONTRACTOR TO COORDINATE WITH STAIR MANUFACTURER FOR ALL STAIR AND LANDING STRUCTURE, HEIGHTS, CONSTRUCTION AND INSTALLATION, AND CONTACT DESIGNER FOR ANY/ALL CLARIFICATIONS. PROVIDE SHOP DRAWINGS UPON REQUEST FOR REVIEW.

[STRUCTURED CREATIONS]
BY DARREN SANGER-SMITH
453 Brant St
Burlington, ON, L7R 2G3
(O) 416.204.0351
(E): info@structuredcreations.com

Project:

1906452 ONTARIO INC NEW TOWNHOMES

2076 MEADOWBROOK RD

BURLINGTON ONTARIO


Sheet Title:

PROPOSED BASEMENT FLOOR PLAN

Design By:	Drawn By:	Approved By:
D.S.S.	M.G.	D.S.S.
Scale: 1/4"=1'-0"	Date: JUNE 14/17	Project No.: 16-258

Drawing No:

A1

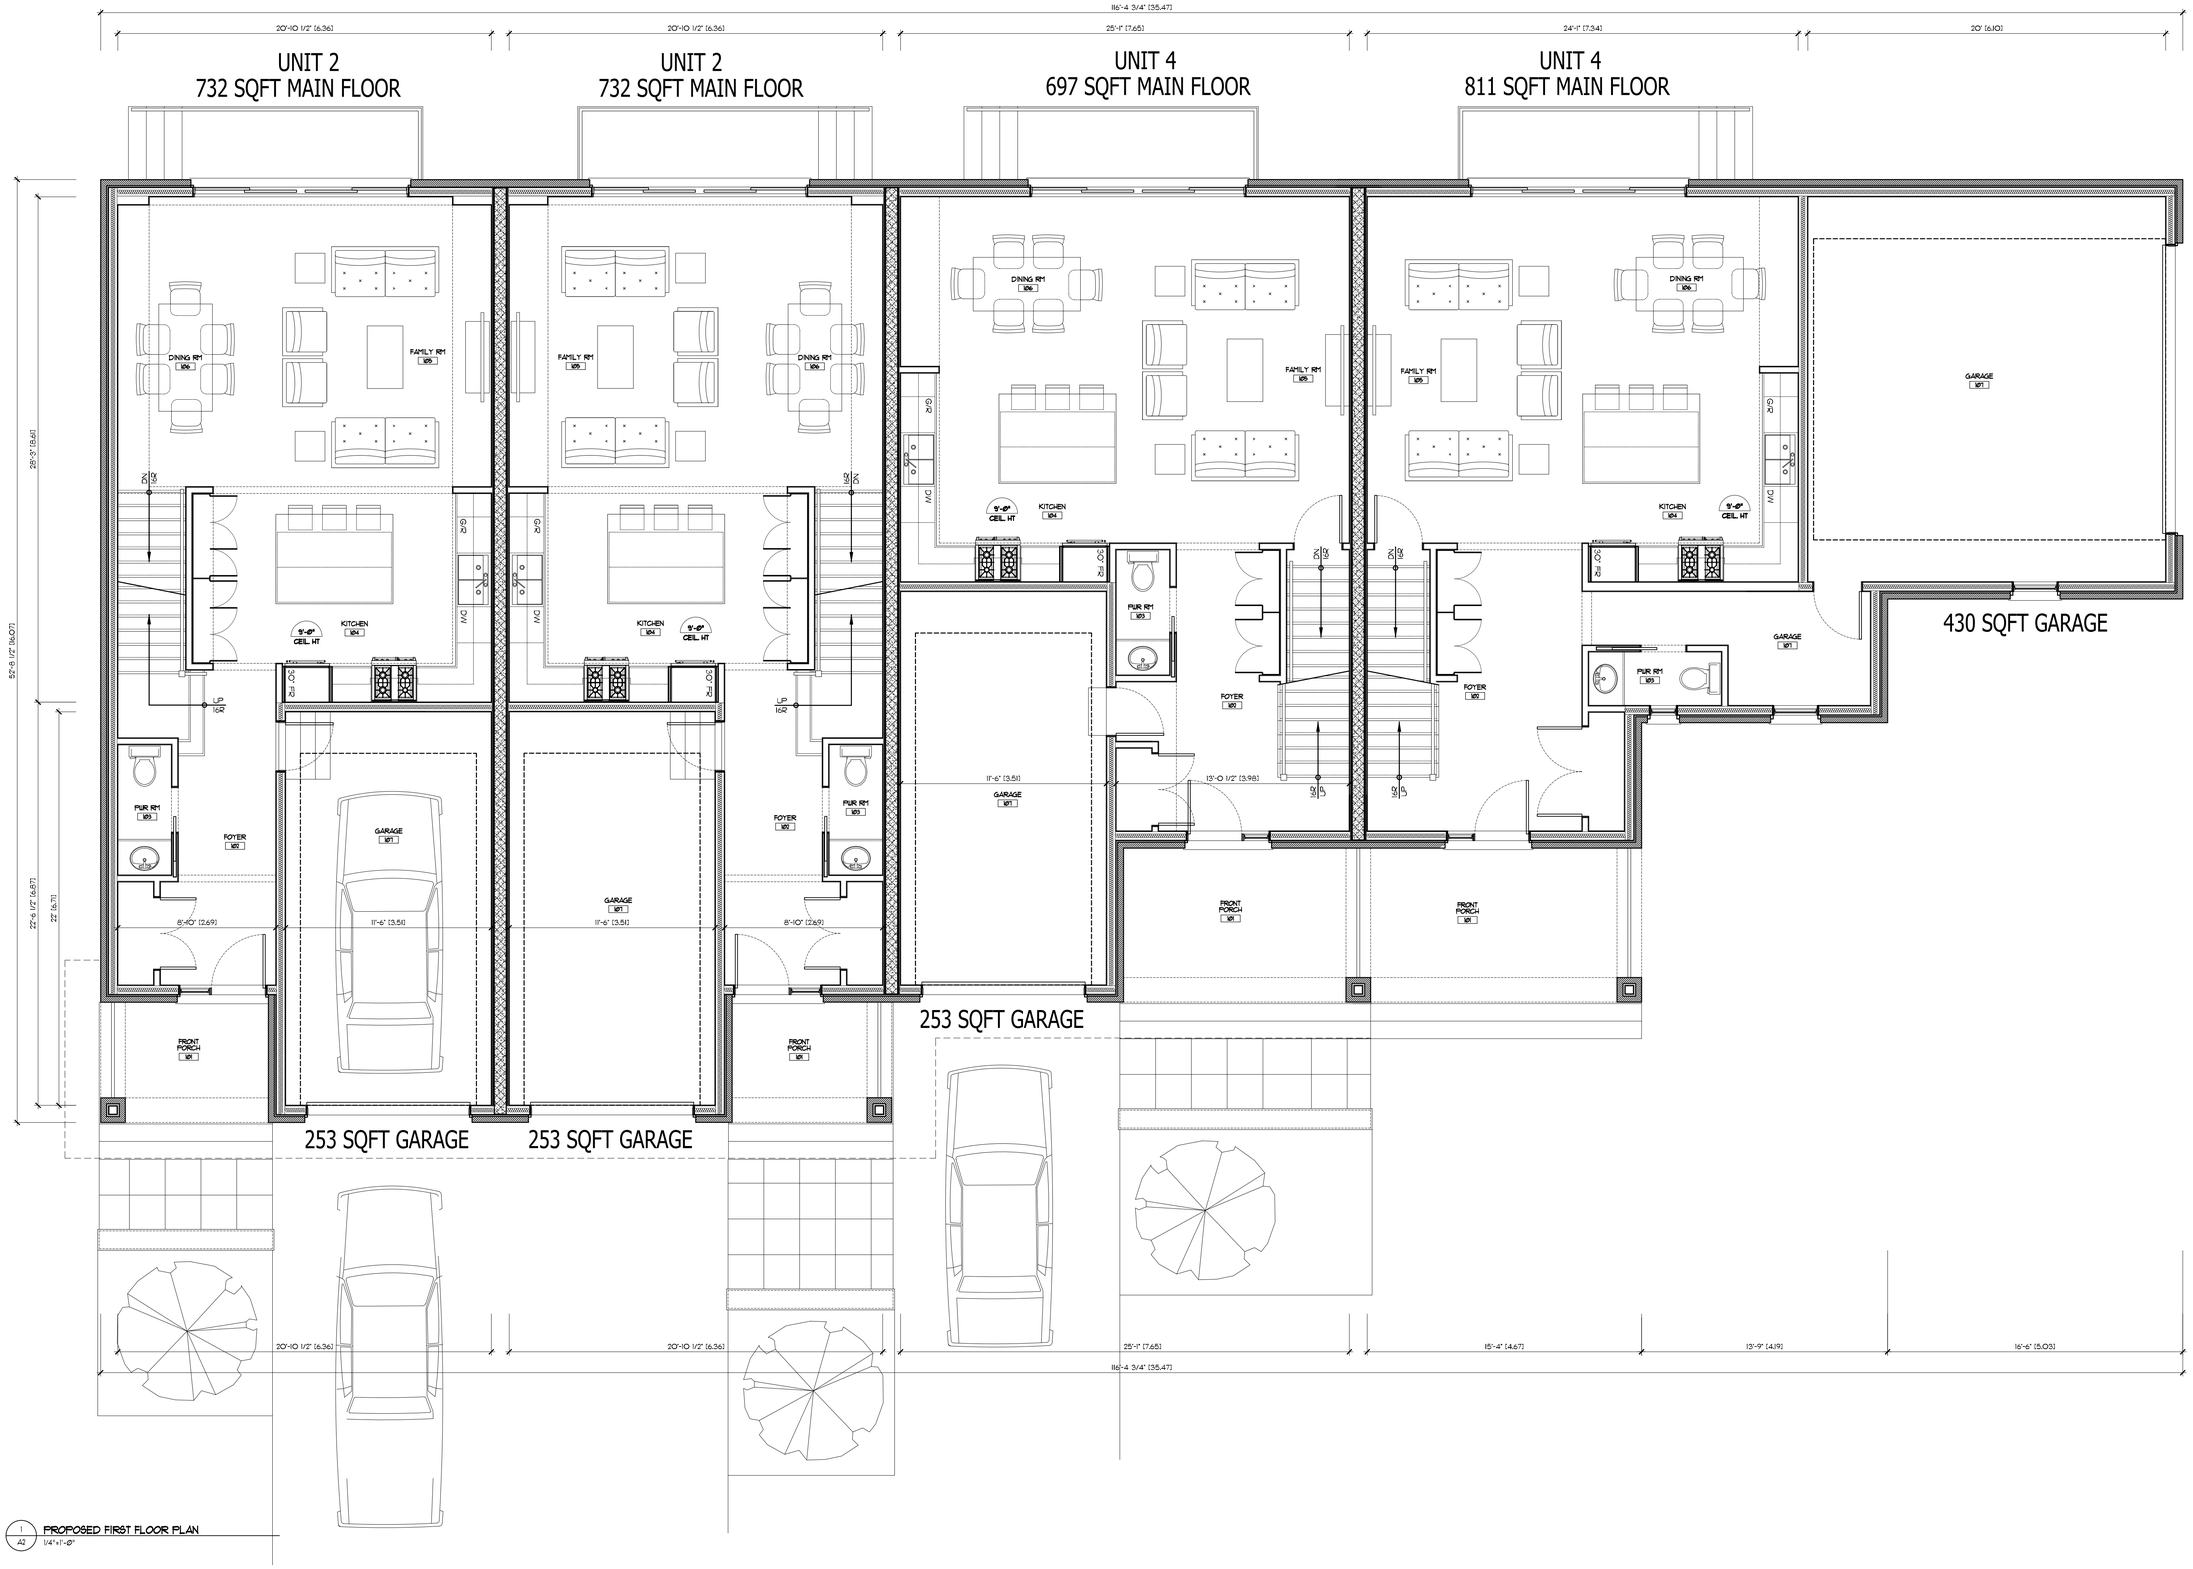

1 / A2 PROPOSED FIRST FLOOR PLAN
1/4"=1'-0"

Project North: TRUE

Eng. Stamp:

BCIN Stamp:

OBC REGISTRATION

I DARREN SANGER-SMITH DECLARE THAT I HAVE REVIEWED AND TAKE RESPONSIBILITY FOR THE DESIGN ON BEHALF OF A FIRM REGISTERED UNDER SUBSECTION 3.2.4 OF THE ONTARIO BUILDING CODE. I AM REGISTERED, AND THE FIRM IS REGISTERED IN THE APPROPRIATE CLASSES/CATEGORIES.

27/06/16
DATE — SIGNATURE OF DESIGNER

D. Sanger-Smith, B.Arch BCIN 26286
Structured Creations Inc. BCIN 29617

No.	Date:	Issue/Revision	By:
4	14.06.17	REV 1 AS PER CITY	D.S.S.
3	06.04.17	ISSUE FOR FINAL APPR	D.S.S.
2	04.04.17	ISSUED FOR FINAL APPR	D.S.S.
1	28.02.17	INIT DESIGN PRES	D.S.S.

Drawing Issues/Revisions:

General Notes:

ALL DIMENSIONS AND INFORMATION SHOWN ON THESE DRAWINGS MUST BE CHECKED AND VERIFIED ON SITE AND ANY DISCREPANCIES REPORTED TO THE ARCHITECT PRIOR TO CONSTRUCTION AND FABRICATION OF ITS COMPONENTS. SHOULD EXISTING CONDITIONS OR SERVICES BE FOUND TO VARY FROM THAT INDICATED ON THE DRAWINGS, THE ARCHITECT MUST BE NOTIFIED IMMEDIATELY.

FEATURES OF CONSTRUCTION NOT FULLY SHOWN ARE ASSUMED TO BE THE SAME CHARACTER AS THOSE NOTED FOR SIMILAR CONDITIONS.

UNLESS SPECIFICALLY NOTED OTHERWISE ON THE DRAWINGS, NO PROVISION HAS BEEN MADE IN THE DESIGN FOR CONDITIONS OCCURRING DURING CONSTRUCTION. IT SHALL BE THE RESPONSIBILITY OF THE CONTRACTOR TO PROVIDE ALL NECESSARY BRACING, SHORINGS, SHEET PILING OR OTHER TEMPORARY SUPPORTS, TO SAFEGUARD ALL EXISTING OR ADJACENT STRUCTURES AFFECTED BY THIS WORK.

ALL DRAWINGS AND RELATED DOCUMENTS SHALL REMAIN THE PROPERTY AND COPYRIGHT OF STRUCTURED CREATIONS. USE LATEST REVISED DRAWINGS. DO NOT SCALE DRAWINGS.

CONTRACTOR IS RESPONSIBLE TO OBTAIN ALL REQUIRED ELECTRICAL PERMITS PERTAINING TO THIS PROJECT. ALL WORK PERFORMED AND APPROVALS OF ELECTRICAL PERMITS ARE THE RESPONSIBILITY OF THE CONTRACTOR.

CONTRACTOR TO NOTIFY DESIGNER OF ANY CONFLICTS PERTAINING TO PROPOSED MECHANICAL DUCTWORK AND STRUCTURE PRIOR TO CONSTRUCTION AND INSTALLATION.

CONTRACTOR TO PROVIDE STRUCTURED CREATIONS INC. WITH WINDOW SHOP DRAWINGS FOR REVIEW PRIOR TO ORDERING. CONTRACTOR TO COORDINATE WITH THE WINDOW COMPANY FOR ON-SITE MEASUREMENTS OF FRAMING/CONSTRUCTION CONDITIONS TO CONFIRM ALL NEW AND EXISTING WINDOW SIZES PRIOR TO ORDERING. CONTRACTOR AND WINDOW COMPANY TO VERIFY ALL PROPOSED WINDOW SIZES WITH STANDARD WINDOW COMPANY FRAME SIZES AND INFORM DESIGNER OF ANY COMPLICATIONS DUE TO CUSTOM SIZES AND ASSOCIATED COSTS AS A RESULT PRIOR TO ORDERING.

CONTRACTOR TO REVIEW ALL FINAL DRAWINGS AND CONFIRM AVAILABILITY OF SPECIFIED NOMINAL AND ENGINEERED LUMBER. ANY SUBSTITUTION FOR JOIST OR BEAM SIZE AND/OR TYPE DUE TO TIMING AND/OR AVAILABILITY ISSUES ARE TO BE SUBMITTED TO THE DESIGNER FOR REVIEW AND APPROVAL PRIOR TO ORDERING. IT IS THE CONTRACTOR'S RESPONSIBILITY TO INFORM THE CLIENT AND DESIGNER OF ANY/ALL COST DIFFERENCES ASSOCIATED WITH THE CHANGE PRIOR TO ORDERING. STRUCTURED CREATIONS INC. IS NOT RESPONSIBLE ISSUES PERTAINING TO AVAILABILITY AND/OR TIMING OF SPECIFIED LUMBER AND MATERIAL DELIVERY.

CONTRACTOR TO PROVIDE STRUCTURED CREATIONS INC. WITH TRUSS DRAWINGS PRIOR TO ORDERING FOR REVIEW. CONTRACTOR TO COORDINATE WITH TRUSS COMPANY FOR ON-SITE MEASUREMENTS TO VERIFY ALL NEW/EXISTING FRAMING CONDITIONS AND VERIFY/CONFIRM WITH TRUSS SHOP DRAWINGS.

CONTRACTOR TO REVIEW SUBMITTED FINAL DRAWINGS FOR ANY/ALL HANGER LOCATIONS THROUGHOUT FLOOR, WALL AND/OR ROOF FRAMING AND COORDINATE WITH LUMBER COMPANY FOR THE MANUFACTURING OF ANY CUSTOM HANGERS PRIOR TO CONSTRUCTION.

CONTRACTOR TO COORDINATE WITH STAIR MANUFACTURER FOR ALL STAIR AND LANDING STRUCTURE, HEIGHTS, CONSTRUCTION AND INSTALLATION, AND CONTACT DESIGNER FOR ANY/ALL CLARIFICATIONS. PROVIDE SHOP DRAWINGS UPON REQUEST FOR REVIEW.


[STRUCTURED CREATIONS]
BY DARREN SANGER-SMITH
453 Brant St.
Burlington, ON, L7R 2G3
(O) 416.204.0351
(E): info@structuredcreations.com

Project:
1906452 ONTARIO INC NEW TOWNHOMES
2076 MEADOWBROOK RD
BURLINGTON ONTARIO

Sheet Title:
PROPOSED FIRST FLOOR PLAN

Design By:	Drawn By:	Approved By:
D.S.S.	M.G.	D.S.S.
Scale: 1/4"=1'-0"	Date: JUNE 14/17	Project No.: 16-258

Drawing No: **A2**

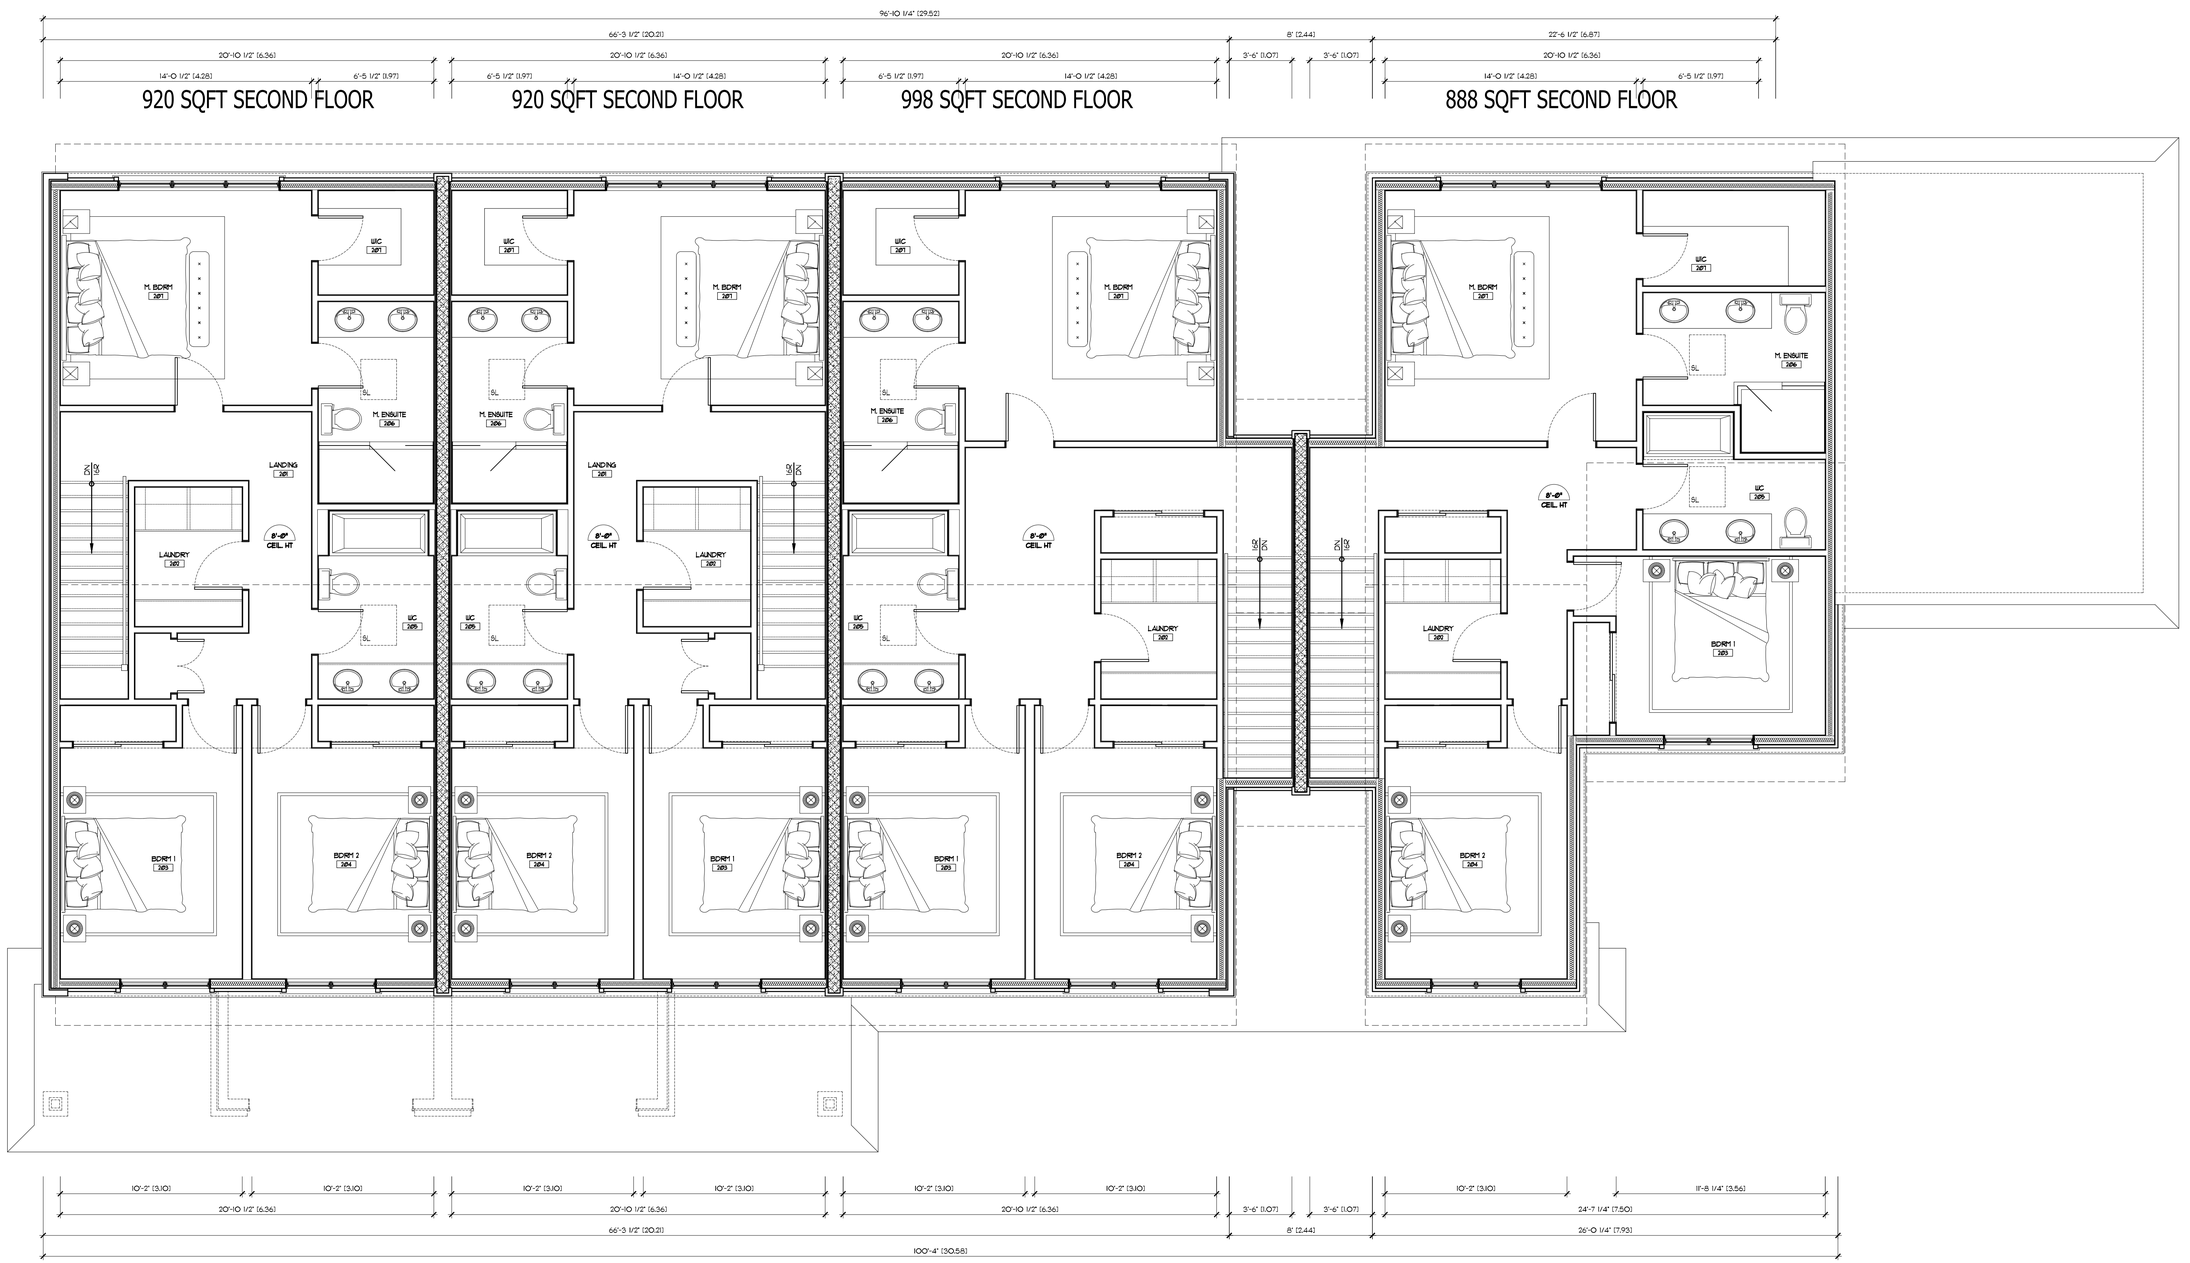

1 / A3 PROPOSED SECOND FLOOR PLAN
1/4"=1'-0"

Project North:

Eng. Stamp:

BCIN Stamp:

OBC REGISTRATION

I DARREN SANGER-SMITH DECLARE THAT I HAVE REVIEWED AND TAKE RESPONSIBILITY FOR THE DESIGN ON BEHALF OF A FIRM REGISTERED UNDER SUBSECTION 3.2.4 OF THE ONTARIO BUILDING CODE. I AM REGISTERED, AND THE FIRM IS REGISTERED IN THE APPROPRIATE CLASSES/CATEGORIES.

27/06/16
DATE

SIGNATURE OF DESIGNER

D. Sanger-Smith, B.Arch BCIN26286

Structured Creations Inc. BCIN 29617

No.	Date:	Issue/Revision	By:
4	14.06.17	REV 1 AS PER CITY	D.S.S.
3	06.04.17	ISSUE FOR FINAL APPR	D.S.S.
2	04.04.17	ISSUED FOR FINAL APPR	D.S.S.
1	28.02.17	INIT DESIGN PRES	D.S.S.

Drawing Issues/Revisions:

General Notes:

ALL DIMENSIONS AND INFORMATION SHOWN ON THESE DRAWINGS MUST BE CHECKED AND VERIFIED ON SITE AND ANY DISCREPANCIES REPORTED TO THE ARCHITECT PRIOR TO CONSTRUCTION AND FABRICATION OF ITS COMPONENTS. SHOULD EXISTING CONDITIONS OR SERVICES BE FOUND TO VARY FROM THAT INDICATED ON THE DRAWINGS, THE ARCHITECT MUST BE NOTIFIED IMMEDIATELY.

FEATURES OF CONSTRUCTION NOT FULLY SHOWN ARE ASSUMED TO BE THE SAME CHARACTER AS THOSE NOTED FOR SIMILAR CONDITIONS.

UNLESS SPECIFICALLY NOTED OTHERWISE ON THE DRAWINGS, NO PROVISION HAS BEEN MADE IN THE DESIGN FOR CONDITIONS OCCURRING DURING CONSTRUCTION. IT SHALL BE THE RESPONSIBILITY OF THE CONTRACTOR TO PROVIDE ALL NECESSARY BRACING, SHORINGS, SHEET PILING OR OTHER TEMPORARY SUPPORTS, TO SAFEGUARD ALL EXISTING OR ADJACENT STRUCTURES AFFECTED BY THIS WORK.

ALL DRAWINGS AND RELATED DOCUMENTS SHALL REMAIN THE PROPERTY AND COPYRIGHT OF STRUCTURED CREATIONS. USE LATEST REVISED DRAWINGS. DO NOT SCALE DRAWINGS.

CONTRACTOR IS RESPONSIBLE TO OBTAIN ALL REQUIRED ELECTRICAL PERMITS PERTAINING TO THIS PROJECT. ALL WORK PERFORMED AND APPROVALS OF ELECTRICAL PERMITS ARE THE RESPONSIBILITY OF THE CONTRACTOR.

CONTRACTOR TO NOTIFY DESIGNER OF ANY CONFLICTS PERTAINING TO PROPOSED MECHANICAL DUCTWORK AND STRUCTURE PRIOR TO CONSTRUCTION AND INSTALLATION.

CONTRACTOR TO PROVIDE STRUCTURED CREATIONS INC. WITH WINDOW SHOP DRAWINGS FOR REVIEW PRIOR TO ORDERING. CONTRACTOR TO COORDINATE WITH THE WINDOW COMPANY FOR ON-SITE MEASUREMENTS OF FRAMING/CONSTRUCTION CONDITIONS TO CONFIRM ALL NEW AND EXISTING WINDOW SIZES PRIOR TO ORDERING. CONTRACTOR AND WINDOW COMPANY TO VERIFY ALL PROPOSED WINDOW SIZES WITH STANDARD WINDOW COMPANY FRAME SIZES AND INFORM DESIGNER OF ANY COMPLICATIONS DUE TO CUSTOM SIZES AND ASSOCIATED COSTS AS A RESULT PRIOR TO ORDERING.

CONTRACTOR TO REVIEW ALL FINAL DRAWINGS AND CONFIRM AVAILABILITY OF SPECIFIED NOMINAL AND ENGINEERED LUMBER. ANY SUBSTITUTION FOR JOIST OR BEAM SIZE AND/OR TYPE DUE TO TIMING AND/OR AVAILABILITY ISSUES ARE TO BE SUBMITTED TO THE DESIGNER FOR REVIEW AND APPROVAL PRIOR TO ORDERING. IT IS THE CONTRACTOR'S RESPONSIBILITY TO INFORM THE CLIENT AND DESIGNER OF ANY/ALL COST DIFFERENCES ASSOCIATED WITH THE CHANGE PRIOR TO ORDERING. STRUCTURED CREATIONS INC. IS NOT RESPONSIBLE ISSUES PERTAINING TO AVAILABILITY AND/OR TIMING OF SPECIFIED LUMBER AND MATERIAL DELIVERY.

CONTRACTOR TO PROVIDE STRUCTURED CREATIONS INC. WITH TRUSS DRAWINGS PRIOR TO ORDERING FOR REVIEW. CONTRACTOR TO COORDINATE WITH TRUSS COMPANY FOR ON-SITE MEASUREMENTS TO VERIFY ALL NEW/EXISTING FRAMING CONDITIONS AND VERIFY/CONFIRM WITH TRUSS SHOP DRAWINGS.

CONTRACTOR TO REVIEW SUBMITTED FINAL DRAWINGS FOR ANY/ALL HANGER LOCATIONS THROUGHOUT FLOOR, WALL AND/OR ROOF FRAMING AND COORDINATE WITH LUMBER COMPANY FOR THE MANUFACTURING OF ANY CUSTOM HANGERS PRIOR TO CONSTRUCTION.

CONTRACTOR TO COORDINATE WITH STAIR MANUFACTURER FOR ALL STAIR AND LANDING STRUCTURE, HEIGHTS, CONSTRUCTION AND INSTALLATION, AND CONTACT DESIGNER FOR ANY/ALL CLARIFICATIONS. PROVIDE SHOP DRAWINGS UPON REQUEST FOR REVIEW.

[STRUCTURED CREATIONS]

BY DARREN SANGER-SMITH

453 Brant St
Burlington, ON, L7R 2G3

(O) 416.204.0351
(E): info@structuredcreations.com

Project:

1906452 ONTARIO INC NEW TOWNHOMES

2076 MEADOWBROOK RD

BURLINGTON ONTARIO


Sheet Title:

PROPOSED SECOND FLOOR PLAN

Design By:	Drawn By:	Approved By:
D.S.S.	M.G.	D.S.S.
Scale:	Date:	Project No.:
1/4"=1'-0"	JUNE 14/17	16-258

Drawing No:

A3

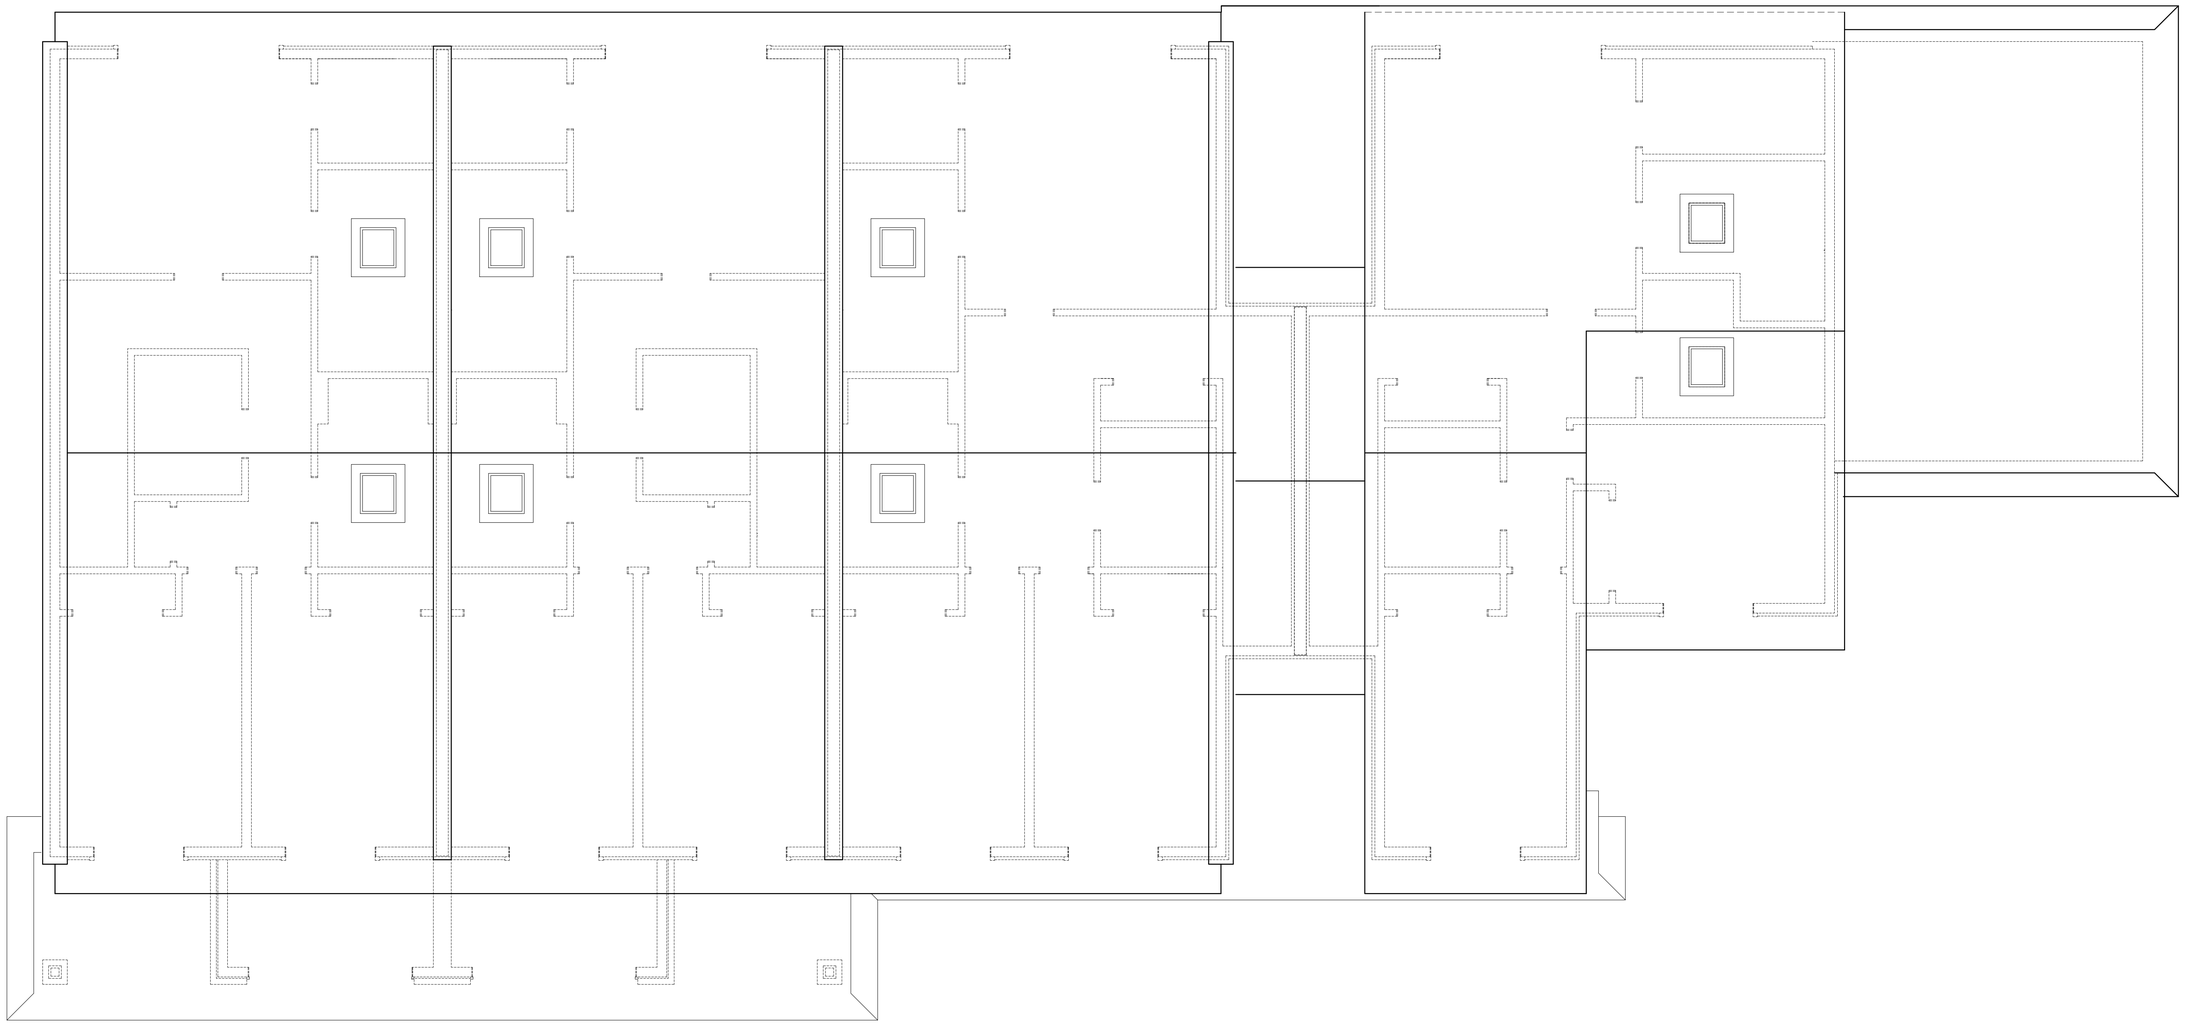

1/A4 PROPOSED ROOF PLAN
1/4"=1'-0"

Project North:	Eng. Stamp:
TRUE	

BCIN Stamp:

OBC REGISTRATION

I DARREN SANGER-SMITH DECLARE THAT I HAVE REVIEWED AND TAKE RESPONSIBILITY FOR THE DESIGN ON BEHALF OF A FIRM REGISTERED UNDER SUBSECTION 3.2.4 OF THE ONTARIO BUILDING CODE. I AM REGISTERED, AND THE FIRM IS REGISTERED IN THE APPROPRIATE CLASSES/CATEGORIES.

27/06/16
DATE

SIGNATURE OF DESIGNER

D. Sanger-Smith, B.Arch BCIN26286

Structured Creations Inc. BCIN 29617

4	14.06.17	REV 1 AS PER CITY	D.S.S.
3	06.04.17	ISSUE FOR FINAL APPR	D.S.S.
2	04.04.17	ISSUED FOR FINAL APPR	D.S.S.
1	28.02.17	INIT DESIGN PRES	D.S.S.
No.	Date:	Issue/Revision	By:

Drawing Issues/Revisions:

General Notes:

ALL DIMENSIONS AND INFORMATION SHOWN ON THESE DRAWINGS MUST BE CHECKED AND VERIFIED ON SITE AND ANY DISCREPANCIES REPORTED TO THE ARCHITECT PRIOR TO CONSTRUCTION AND FABRICATION OF ITS COMPONENTS. SHOULD EXISTING CONDITIONS OR SERVICES BE FOUND TO VARY FROM THAT INDICATED ON THE DRAWINGS, THE ARCHITECT MUST BE NOTIFIED IMMEDIATELY.

FEATURES OF CONSTRUCTION NOT FULLY SHOWN ARE ASSUMED TO BE THE SAME CHARACTER AS THOSE NOTED FOR SIMILAR CONDITIONS.

UNLESS SPECIFICALLY NOTED OTHERWISE ON THE DRAWINGS, NO PROVISION HAS BEEN MADE IN THE DESIGN FOR CONDITIONS OCCURRING DURING CONSTRUCTION. IT SHALL BE THE RESPONSIBILITY OF THE CONTRACTOR TO PROVIDE ALL NECESSARY BRACING, SHORINGS, SHEET PILING OR OTHER TEMPORARY SUPPORTS, TO SAFEGUARD ALL EXISTING OR ADJACENT STRUCTURES AFFECTED BY THIS WORK.

ALL DRAWINGS AND RELATED DOCUMENTS SHALL REMAIN THE PROPERTY AND COPYRIGHT OF STRUCTURED CREATIONS. USE LATEST REVISED DRAWINGS. DO NOT SCALE DRAWINGS.

CONTRACTOR IS RESPONSIBLE TO OBTAIN ALL REQUIRED ELECTRICAL PERMITS PERTAINING TO THIS PROJECT. ALL WORK PERFORMED AND APPROVALS OF ELECTRICAL PERMITS ARE THE RESPONSIBILITY OF THE CONTRACTOR.

CONTRACTOR TO NOTIFY DESIGNER OF ANY CONFLICTS PERTAINING TO PROPOSED MECHANICAL DUCTWORK AND STRUCTURE PRIOR TO CONSTRUCTION AND INSTALLATION.

CONTRACTOR TO PROVIDE STRUCTURED CREATIONS INC. WITH WINDOW SHOP DRAWINGS FOR REVIEW PRIOR TO ORDERING. CONTRACTOR TO COORDINATE WITH THE WINDOW COMPANY FOR ON-SITE MEASUREMENTS OF FRAMING/CONSTRUCTION CONDITIONS TO CONFIRM ALL NEW AND EXISTING WINDOW SIZES PRIOR TO ORDERING. CONTRACTOR AND WINDOW COMPANY TO VERIFY ALL PROPOSED WINDOW SIZES WITH STANDARD WINDOW COMPANY FRAME SIZES AND INFORM DESIGNER OF ANY COMPLICATIONS DUE TO CUSTOM SIZES AND ASSOCIATED COSTS AS A RESULT PRIOR TO ORDERING.

CONTRACTOR TO REVIEW ALL FINAL DRAWINGS AND CONFIRM AVAILABILITY OF SPECIFIED NOMINAL AND ENGINEERED LUMBER. ANY SUBSTITUTION FOR JOIST OR BEAM SIZE AND/OR TYPE DUE TO TIMING AND/OR AVAILABILITY ISSUES ARE TO BE SUBMITTED TO THE DESIGNER FOR REVIEW AND APPROVAL PRIOR TO ORDERING. IT IS THE CONTRACTOR'S RESPONSIBILITY TO INFORM THE CLIENT AND DESIGNER OF ANY/ALL COST DIFFERENCES ASSOCIATED WITH THE CHANGE PRIOR TO ORDERING. STRUCTURED CREATIONS INC. IS NOT RESPONSIBLE ISSUES PERTAINING TO AVAILABILITY AND/OR TIMING OF SPECIFIED LUMBER AND MATERIAL DELIVERY.

CONTRACTOR TO PROVIDE STRUCTURED CREATIONS INC. WITH TRUSS DRAWINGS PRIOR TO ORDERING FOR REVIEW. CONTRACTOR TO COORDINATE WITH TRUSS COMPANY FOR ON-SITE MEASUREMENTS TO VERIFY ALL NEW/EXISTING FRAMING CONDITIONS AND VERIFY/CONFIRM WITH TRUSS SHOP DRAWINGS.

CONTRACTOR TO REVIEW SUBMITTED FINAL DRAWINGS FOR ANY/ALL HANGER LOCATIONS THROUGHOUT FLOOR, WALL AND/OR ROOF FRAMING AND COORDINATE WITH LUMBER COMPANY FOR THE MANUFACTURING OF ANY CUSTOM HANGERS PRIOR TO CONSTRUCTION.

CONTRACTOR TO COORDINATE WITH STAIR MANUFACTURER FOR ALL STAIR AND LANDING STRUCTURE, HEIGHTS, CONSTRUCTION AND INSTALLATION, AND CONTACT DESIGNER FOR ANY/ALL CLARIFICATIONS. PROVIDE SHOP DRAWINGS UPON REQUEST FOR REVIEW.

[STRUCTURED CREATIONS]

BY DARREN SANGER-SMITH

453 Brant St
Burlington, ON, L7R 2G3

(O) 416.204.0351
(E): info@structuredcreations.com

Project:

1906452 ONTARIO INC NEW TOWNHOMES

2076 MEADOWBROOK RD

BURLINGTON **ONTARIO**

Sheet Title:

PROPOSED ROOF PLAN


Design By:	Drawn By:	Approved By:
D.S.S.	M.G.	D.S.S.
Scale:	Date:	Project No.:
1/4"=1'-0"	JUNE 14/17	16-258

Drawing No:

A4



1 A5 **PROPOSED REAR (NORTH) ELEVATION**
3/16"=1'-0"

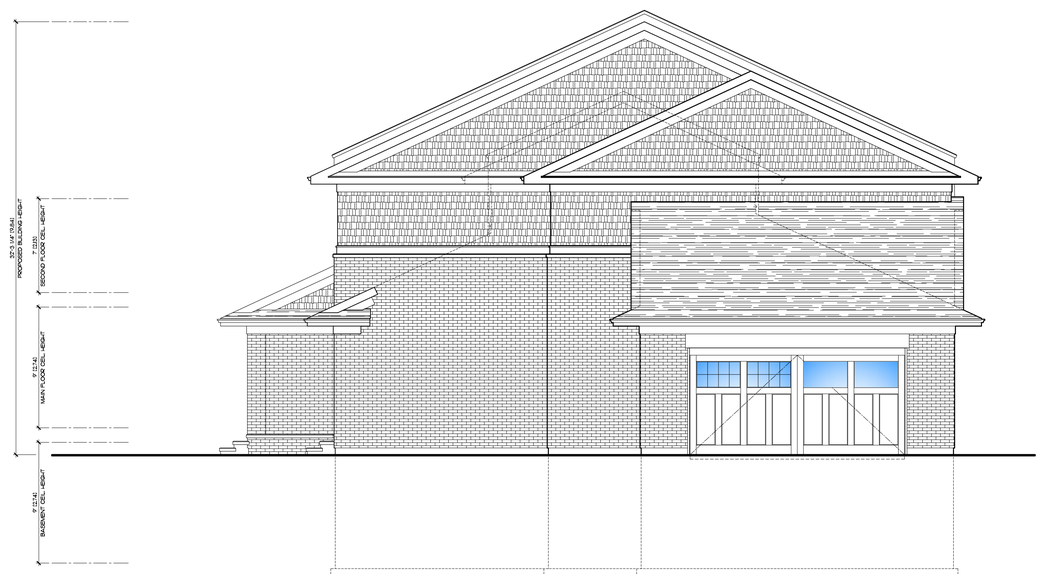

2 A5 **PROPOSED SIDE (EAST) ELEVATION**
3/16"=1'-0"

Project North: TRUE

Eng. Stamp:

BCIN Stamp:

OBC REGISTRATION

I DARREN SANGER-SMITH DECLARE THAT I HAVE REVIEWED AND TAKE RESPONSIBILITY FOR THE DESIGN ON BEHALF OF A FIRM REGISTERED UNDER SUBSECTION 3.2.4 OF THE ONTARIO BUILDING CODE. I AM REGISTERED, AND THE FIRM IS REGISTERED IN THE APPROPRIATE CLASSES/CATEGORIES.

27/06/16
DATE

SIGNATURE OF DESIGNER

D. Sanger-Smith, B.Arch BCIN26286

Structured Creations Inc. BCIN 29617

No.	Date:	Issue/Revision	By:
4	14.06.17	REV 1 AS PER CITY	D.S.S.
3	06.04.17	ISSUE FOR FINAL APPR	D.S.S.
2	04.04.17	ISSUED FOR FINAL APPR	D.S.S.
1	28.02.17	INIT DESIGN PRES	D.S.S.

Drawing Issues/Revisions:

General Notes:

ALL DIMENSIONS AND INFORMATION SHOWN ON THESE DRAWINGS MUST BE CHECKED AND VERIFIED ON SITE AND ANY DISCREPANCIES REPORTED TO THE ARCHITECT PRIOR TO CONSTRUCTION AND FABRICATION OF ITS COMPONENTS. SHOULD EXISTING CONDITIONS OR SERVICES BE FOUND TO VARY FROM THAT INDICATED ON THE DRAWINGS, THE ARCHITECT MUST BE NOTIFIED IMMEDIATELY.

FEATURES OF CONSTRUCTION NOT FULLY SHOWN ARE ASSUMED TO BE THE SAME CHARACTER AS THOSE NOTED FOR SIMILAR CONDITIONS.

UNLESS SPECIFICALLY NOTED OTHERWISE ON THE DRAWINGS, NO PROVISION HAS BEEN MADE IN THE DESIGN FOR CONDITIONS OCCURRING DURING CONSTRUCTION. IT SHALL BE THE RESPONSIBILITY OF THE CONTRACTOR TO PROVIDE ALL NECESSARY BRACING, SHORINGS, SHEET PILING OR OTHER TEMPORARY SUPPORTS, TO SAFEGUARD ALL EXISTING OR ADJACENT STRUCTURES AFFECTED BY THIS WORK.

ALL DRAWINGS AND RELATED DOCUMENTS SHALL REMAIN THE PROPERTY AND COPYRIGHT OF STRUCTURED CREATIONS. USE LATEST REVISED DRAWINGS. DO NOT SCALE DRAWINGS.

CONTRACTOR IS RESPONSIBLE TO OBTAIN ALL REQUIRED ELECTRICAL PERMITS PERTAINING TO THIS PROJECT. ALL WORK PERFORMED AND APPROVALS OF ELECTRICAL PERMITS ARE THE RESPONSIBILITY OF THE CONTRACTOR.

CONTRACTOR TO NOTIFY DESIGNER OF ANY CONFLICTS PERTAINING TO PROPOSED MECHANICAL DUCTWORK AND STRUCTURE PRIOR TO CONSTRUCTION AND INSTALLATION.

CONTRACTOR TO PROVIDE STRUCTURED CREATIONS INC. WITH WINDOW SHOP DRAWINGS FOR REVIEW PRIOR TO ORDERING. CONTRACTOR TO COORDINATE WITH THE WINDOW COMPANY FOR ON-SITE MEASUREMENTS OF FRAMING/CONSTRUCTION CONDITIONS TO CONFIRM ALL NEW AND EXISTING WINDOW SIZES PRIOR TO ORDERING. CONTRACTOR AND WINDOW COMPANY TO VERIFY ALL PROPOSED WINDOW SIZES WITH STANDARD WINDOW COMPANY FRAME SIZES AND INFORM DESIGNER OF ANY COMPLICATIONS DUE TO CUSTOM SIZES AND ASSOCIATED COSTS AS A RESULT PRIOR TO ORDERING.

CONTRACTOR TO REVIEW ALL FINAL DRAWINGS AND CONFIRM AVAILABILITY OF SPECIFIED NOMINAL AND ENGINEERED LUMBER. ANY SUBSTITUTION FOR JOIST OR BEAM SIZE AND/OR TYPE DUE TO TIMING AND/OR AVAILABILITY ISSUES ARE TO BE SUBMITTED TO THE DESIGNER FOR REVIEW AND APPROVAL PRIOR TO ORDERING. IT IS THE CONTRACTOR'S RESPONSIBILITY TO INFORM THE CLIENT AND DESIGNER OF ANY/ALL COST DIFFERENCES ASSOCIATED WITH THE CHANGE PRIOR TO ORDERING. STRUCTURED CREATIONS INC. IS NOT RESPONSIBLE ISSUES PERTAINING TO AVAILABILITY AND/OR TIMING OF SPECIFIED LUMBER AND MATERIAL DELIVERY.

CONTRACTOR TO PROVIDE STRUCTURED CREATIONS INC. WITH TRUSS DRAWINGS PRIOR TO ORDERING FOR REVIEW. CONTRACTOR TO COORDINATE WITH TRUSS COMPANY FOR ON-SITE MEASUREMENTS TO VERIFY ALL NEW/EXISTING FRAMING CONDITIONS AND VERIFY/CONFIRM WITH TRUSS SHOP DRAWINGS.

CONTRACTOR TO REVIEW SUBMITTED FINAL DRAWINGS FOR ANY/ALL HANGER LOCATIONS THROUGHOUT FLOOR, WALL AND/OR ROOF FRAMING AND COORDINATE WITH LUMBER COMPANY FOR THE MANUFACTURING OF ANY CUSTOM HANGERS PRIOR TO CONSTRUCTION.

CONTRACTOR TO COORDINATE WITH STAIR MANUFACTURER FOR ALL STAIR AND LANDING STRUCTURE, HEIGHTS, CONSTRUCTION AND INSTALLATION, AND CONTACT DESIGNER FOR ANY/ALL CLARIFICATIONS. PROVIDE SHOP DRAWINGS UPON REQUEST FOR REVIEW.

[STRUCTURED CREATIONS]

BY DARREN SANGER-SMITH

453 Brant St
Burlington, ON, L7R 2G3

(O) 416.204.0351
(E): info@structuredcreations.com

Project:

1906452 ONTARIO INC NEW TOWNHOMES

2076 MEADOWBROOK RD

BURLINGTON ONTARIO

Sheet Title:

PROPOSED EXTERIOR ELEVATIONS


Design By:	Drawn By:	Approved By:
D.S.S.	M.G.	D.S.S.
Scale:	Date:	Project No.:
3/16"=1'-0"	JUNE 14/17	16-258

Drawing No:

A5



1 / A6 PROPOSED FRONT (SOUTH) ELEVATION
3/16"=1'-0"

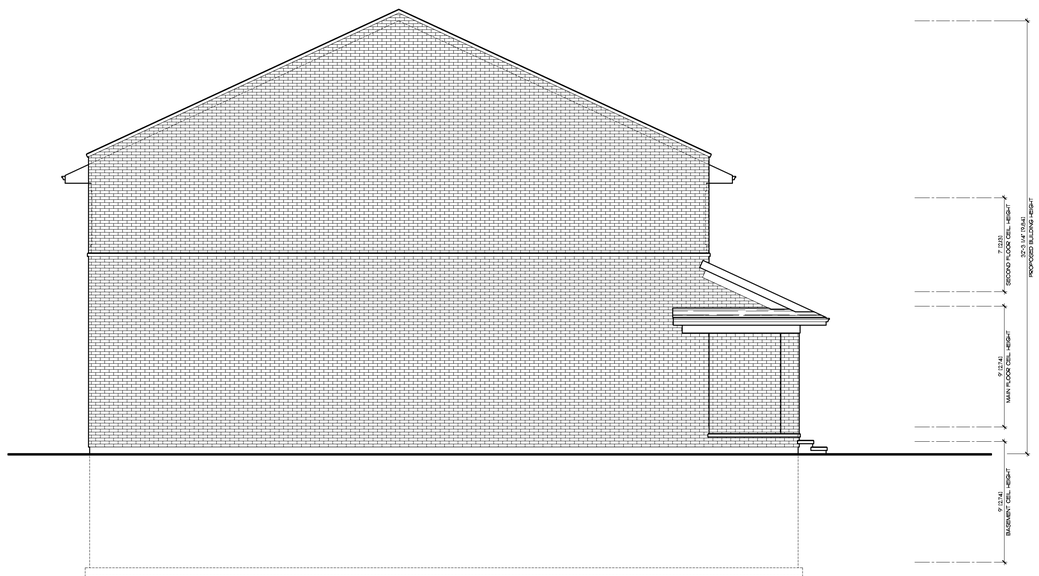

2 / A6 PROPOSED SIDE (WEST) ELEVATION
3/16"=1'-0"

Project North: TRUE

Eng. Stamp:

BCIN Stamp:

OBC REGISTRATION

I DARREN SANGER-SMITH DECLARE THAT I HAVE REVIEWED AND TAKE RESPONSIBILITY FOR THE DESIGN ON BEHALF OF A FIRM REGISTERED UNDER SUBSECTION 3.2.4 OF THE ONTARIO BUILDING CODE. I AM REGISTERED, AND THE FIRM IS REGISTERED IN THE APPROPRIATE CLASSES/CATEGORIES.

27/06/16
DATE

SIGNATURE OF DESIGNER

D. Sanger-Smith, B.Arch BCIN26286

Structured Creations Inc. BCIN 29617

No.	Date:	Issue/Revision	By:
4	14.06.17	REV 1 AS PER CITY	D.S.S.
3	06.04.17	ISSUE FOR FINAL APPR	D.S.S.
2	04.04.17	ISSUED FOR FINAL APPR	D.S.S.
1	28.02.17	INIT DESIGN PRES	D.S.S.

Drawing Issues/Revisions:

General Notes:

ALL DIMENSIONS AND INFORMATION SHOWN ON THESE DRAWINGS MUST BE CHECKED AND VERIFIED ON SITE AND ANY DISCREPANCIES REPORTED TO THE ARCHITECT PRIOR TO CONSTRUCTION AND FABRICATION OF ITS COMPONENTS. SHOULD EXISTING CONDITIONS OR SERVICES BE FOUND TO VARY FROM THAT INDICATED ON THE DRAWINGS, THE ARCHITECT MUST BE NOTIFIED IMMEDIATELY.

FEATURES OF CONSTRUCTION NOT FULLY SHOWN ARE ASSUMED TO BE THE SAME CHARACTER AS THOSE NOTED FOR SIMILAR CONDITIONS.

UNLESS SPECIFICALLY NOTED OTHERWISE ON THE DRAWINGS, NO PROVISION HAS BEEN MADE IN THE DESIGN FOR CONDITIONS OCCURRING DURING CONSTRUCTION. IT SHALL BE THE RESPONSIBILITY OF THE CONTRACTOR TO PROVIDE ALL NECESSARY BRACING, SHORINGS, SHEET PILING OR OTHER TEMPORARY SUPPORTS, TO SAFEGUARD ALL EXISTING OR ADJACENT STRUCTURES AFFECTED BY THIS WORK.

ALL DRAWINGS AND RELATED DOCUMENTS SHALL REMAIN THE PROPERTY AND COPYRIGHT OF STRUCTURED CREATIONS. USE LATEST REVISED DRAWINGS. DO NOT SCALE DRAWINGS.

CONTRACTOR IS RESPONSIBLE TO OBTAIN ALL REQUIRED ELECTRICAL PERMITS PERTAINING TO THIS PROJECT. ALL WORK PERFORMED AND APPROVALS OF ELECTRICAL PERMITS ARE THE RESPONSIBILITY OF THE CONTRACTOR.

CONTRACTOR TO NOTIFY DESIGNER OF ANY CONFLICTS PERTAINING TO PROPOSED MECHANICAL DUCTWORK AND STRUCTURE PRIOR TO CONSTRUCTION AND INSTALLATION.

CONTRACTOR TO PROVIDE STRUCTURED CREATIONS INC. WITH WINDOW SHOP DRAWINGS FOR REVIEW PRIOR TO ORDERING. CONTRACTOR TO COORDINATE WITH THE WINDOW COMPANY FOR ON-SITE MEASUREMENTS OF FRAMING/CONSTRUCTION CONDITIONS TO CONFIRM ALL NEW AND EXISTING WINDOW SIZES PRIOR TO ORDERING. CONTRACTOR AND WINDOW COMPANY TO VERIFY ALL PROPOSED WINDOW SIZES WITH STANDARD WINDOW COMPANY FRAME SIZES AND INFORM DESIGNER OF ANY COMPLICATIONS DUE TO CUSTOM SIZES AND ASSOCIATED COSTS AS A RESULT PRIOR TO ORDERING.

CONTRACTOR TO REVIEW ALL FINAL DRAWINGS AND CONFIRM AVAILABILITY OF SPECIFIED NOMINAL AND ENGINEERED LUMBER. ANY SUBSTITUTION FOR JOIST OR BEAM SIZE AND/OR TYPE DUE TO TIMING AND/OR AVAILABILITY ISSUES ARE TO BE SUBMITTED TO THE DESIGNER FOR REVIEW AND APPROVAL PRIOR TO ORDERING. IT IS THE CONTRACTOR'S RESPONSIBILITY TO INFORM THE CLIENT AND DESIGNER OF ANY/ALL COST DIFFERENCES ASSOCIATED WITH THE CHANGE PRIOR TO ORDERING. STRUCTURED CREATIONS INC. IS NOT RESPONSIBLE ISSUES PERTAINING TO AVAILABILITY AND/OR TIMING OF SPECIFIED LUMBER AND MATERIAL DELIVERY.

CONTRACTOR TO PROVIDE STRUCTURED CREATIONS INC. WITH TRUSS DRAWINGS PRIOR TO ORDERING FOR REVIEW. CONTRACTOR TO COORDINATE WITH TRUSS COMPANY FOR ON-SITE MEASUREMENTS TO VERIFY ALL NEW/EXISTING FRAMING CONDITIONS AND VERIFY/CONFIRM WITH TRUSS SHOP DRAWINGS.

CONTRACTOR TO REVIEW SUBMITTED FINAL DRAWINGS FOR ANY/ALL HANGER LOCATIONS THROUGHOUT FLOOR, WALL AND/OR ROOF FRAMING AND COORDINATE WITH LUMBER COMPANY FOR THE MANUFACTURING OF ANY CUSTOM HANGERS PRIOR TO CONSTRUCTION.

CONTRACTOR TO COORDINATE WITH STAIR MANUFACTURER FOR ALL STAIR AND LANDING STRUCTURE, HEIGHTS, CONSTRUCTION AND INSTALLATION, AND CONTACT DESIGNER FOR ANY/ALL CLARIFICATIONS. PROVIDE SHOP DRAWINGS UPON REQUEST FOR REVIEW.

[STRUCTURED CREATIONS]

BY DARREN SANGER-SMITH

453 Brant St
Burlington, ON, L7R 2G3

(O) 416.204.0351
(E): info@structuredcreations.com

Project:

1906452 ONTARIO INC
NEW TOWNHOMES

2076 MEADOWBROOK RD

BURLINGTON **ONTARIO**

Sheet Title:

PROPOSED EXTERIOR ELEVATIONS

Design By:	Drawn By:	Approved By:
D.S.S.	M.G.	D.S.S.
Scale:	Date:	Project No.:
3/16"=1'-0"	JUNE 14/17	16-258

Drawing No:

A6