
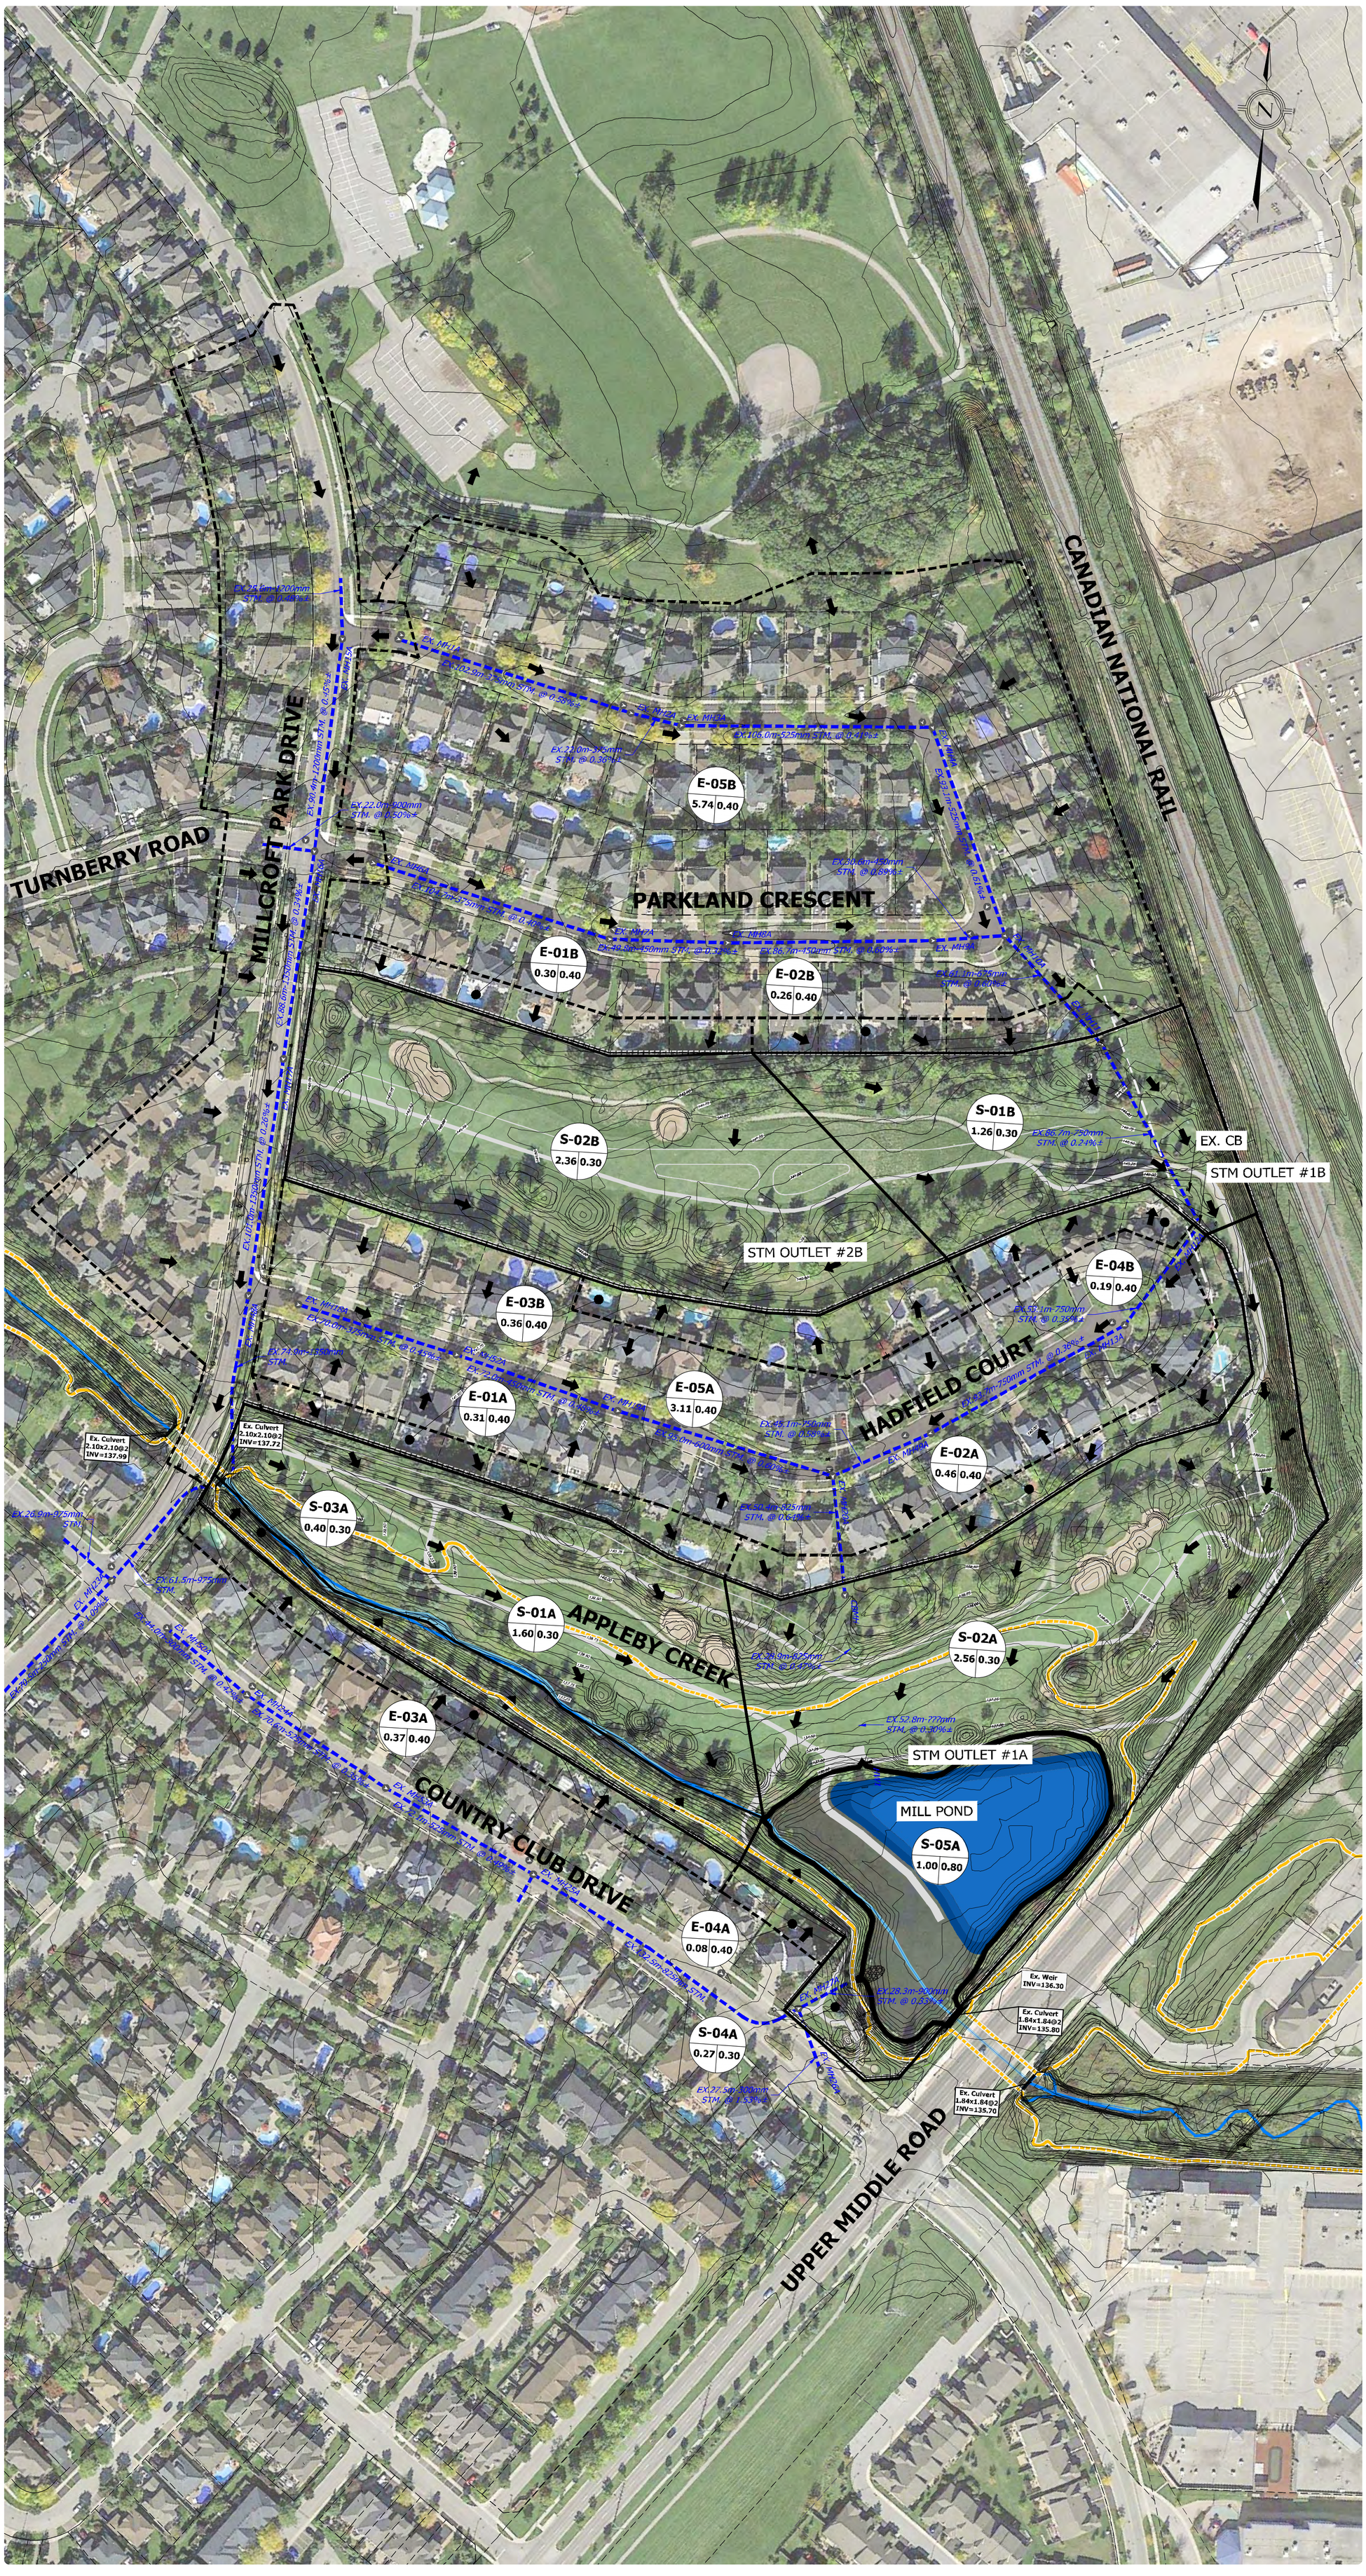


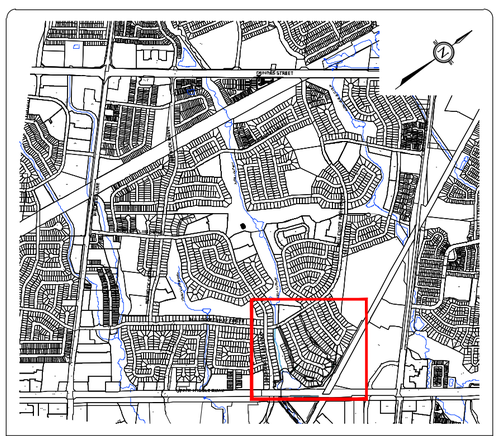

KEY PLAN
N.T.S.

LEGEND:

- EXISTING CONTOURS & LABELS
- EXISTING SITE DRAINAGE BOUNDARY
- EXISTING EXTERNAL DRAINAGE BOUNDARY
- DRAINAGE DIRECTION
- EASEMENT
- EXISTING STORM SEWER AND MANHOLE
- PROPERTY LIMIT LINE
- AREA ID
- WEIGHTED RUNOFF COEFFICIENT
- DRAINAGE AREA
- EXISTING FLOODLINE

LICENSED PROFESSIONAL ENGINEER
A. M. FATA
100159069
Dec/18/2020
PROVINCE OF ONTARIO

BENCHMARK

ELEVATIONS ARE GEODETIC AND ARE REFERRED TO THE CITY OF BURLINGTON VERTICAL BENCHMARK NUMBER 414 HAVING AN ORTHOMETRIC ELEVATION OF 139.893 METRES. ELEVATIONS ARE REFERENCED TO THE CANADIAN GEODETIC VERTICAL DATUM OF 1928, 1978 ADJUSTMENT (CGVD-1928:1978).
BRASS PLAQUE SET ON SOUTHWEST CORNER OF WING WALL OF CULVERT 0.50m FROM SOUTH END AND 0.13m BELOW TOP OF WALL ON MILLCROFT PARK DRIVE AND APPROXIMATELY 40m EAST OF COUNTRY CLUB DRIVE ON THE SOUTH SIDE OF THE ROAD.

URBANTECH

Urbantech® Consulting
A Division of Leighton-Zec Ltd.
3760 14th Avenue, Suite 301,
Markham, ON. L3R 3T7
TEL 905.946.9461 • urbantech.com

MILLCROFT GREEN
CITY OF BURLINGTON

EXISTING DRAINAGE PLAN
(PARCEL A & B)

PROJECT No.	DATE	SCALE	DWG No.
17-526	DEC. 2020	1:1250	EX-AB