




FUNCTIONAL SECTION A-A'
1:50

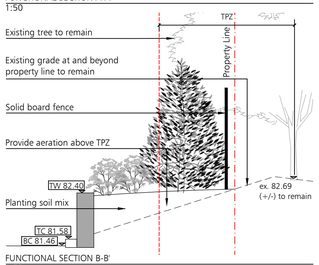


FUNCTIONAL SECTION B-B'
1:50

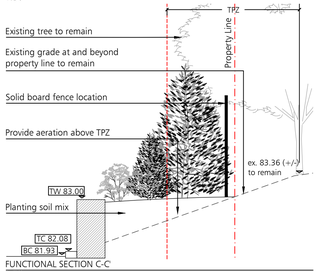


FUNCTIONAL SECTION C-C
1:50

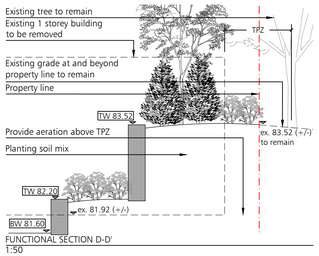


FUNCTIONAL SECTION D-D'
1:50

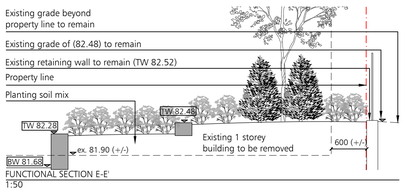


FUNCTIONAL SECTION E-E'
1:50

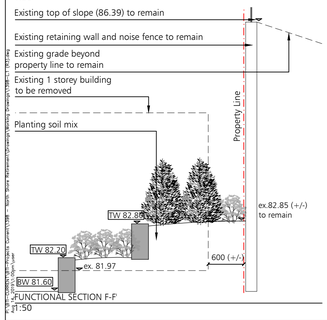

FUNCTIONAL SECTION F-F'
1:50

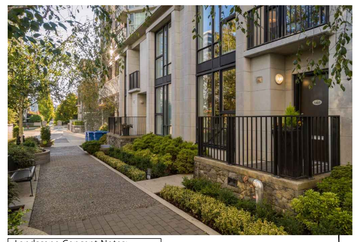



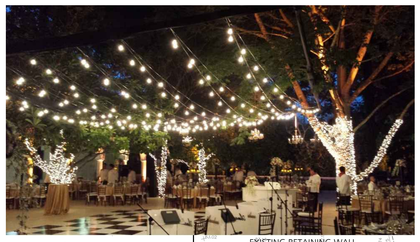






Landscape Concept Notes:

This concept landscape plan has been prepared for submission as part of a rezoning application for the subject lands and has regard to the currently applicable requirements for a rezoning application. Number and details of trees and plants to be determined through the site plan submission process. Areas, locations and types of hardscape for walkways, amenity space etc. to be determined through the site plan submission process.

Site design (pedestrian circulation, site furnishings, etc.) to comply with the City of Burlington Accessibility Design Standards. All walkways should be hard surfaced and exceed 1.8m in width, include areas for seating along walkways.

Refer to Functional Grading and Servicing Plans by Odan Detech.

Sections are subject to detailed engineering and geotechnical design. Grades at property line to remain, and no grading within the TPZ of adjacent property trees.

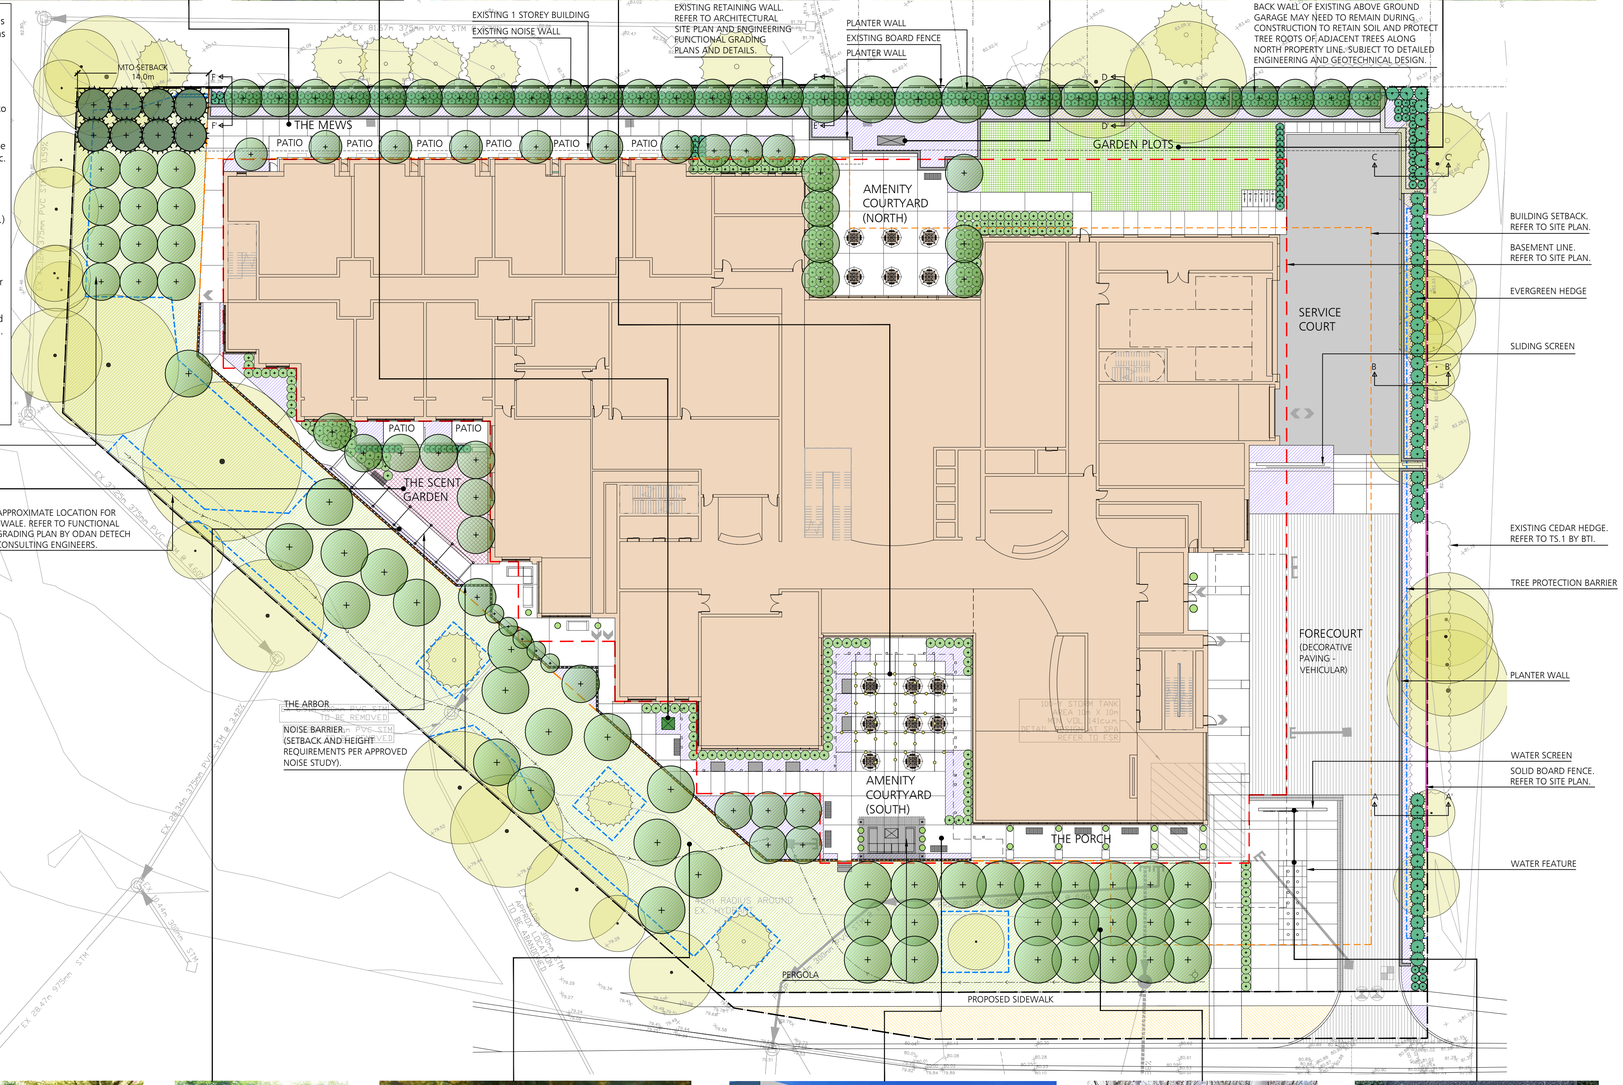












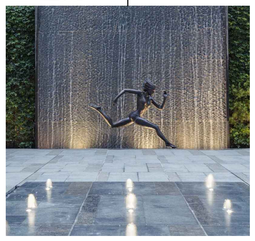

LEGEND

- EXISTING TREES (REFER TO TS.1 BY BTi) (AS INVENTORIED ON JULY 17, 2019 AND MAY 14, 2018)
- DECIDUOUS TREES
- EVERGREEN TREES
- DECIDUOUS SHRUBS
- EVERGREEN SHRUBS
- PERENNIALS AND GROUNDCOVERS
- GARDEN PLOTS
- MOWN LAWN
- NATURAL PLANTING (GRASSES & PERENNIALS)
- DECORATIVE PAVING (PEDESTRIAN)
- DECORATIVE PAVING (VEHICULAR)
- HEAVY DUTY ASPHALT
- WATER ELEMENT (ILLUSTRATIVE LOCATIONS)
- SCULPTURE (ILLUSTRATIVE LOCATIONS)
- OUTDOOR FURNITURE AND PLANTER POTS (ILLUSTRATIVE LOCATIONS)
- NOISE BARRIER (SUBJECT TO FINAL REQUIREMENTS OF NOISE STUDY)
- EXISTING NOISE BARRIER
- RETAINING WALL
- SOLID BOARD FENCE
- PLANTER WALL

NO TREE REMOVAL SHALL OCCUR PRIOR TO APPROVAL OF APPLICATION

NOTE:
- REFER TO SURVEY BY MACKY MACKAY & PETERS LTD. FOR EXISTING ELEMENTS.
- REFER TO ENGINEERING DRAWINGS FOR GRADING PLAN.
- REFER TO ARCHITECTURAL DRAWINGS FOR SITE PLAN.

Note: All Drawings by Baker Turner inc. to be Printed in Colour.

REVISIONS

2019.08.14 Issued for Rezoning Submission

DATE DESCRIPTION

NOTE: Contractor is to check and verify all dimensions and conditions on the project, and is to immediately report any discrepancies to the landscape architect before proceeding with the work.

BTi Baker Turner inc.

Landscape Architecture | Site Design

Suite 300
8501 Mississauga Road
Brampton Ontario L6Y 5G8

Tel: (905) 453-9398
Fax: (905) 453-9376
email: tba@bakerturner.com

Project Title

Amica

Amica North Shore

1157-1171 North Shore Boulevard
Burlington, ON

DEVELOPMENT REVIEW LANDSCAPE CONCEPT

Date	Issued
July 2019	
Job Number	Drawn By
BTI-1398	MY
Scale	Checked By
1:300	SB/TT
Sheet Number	File Number
LC.1	FILE NO.