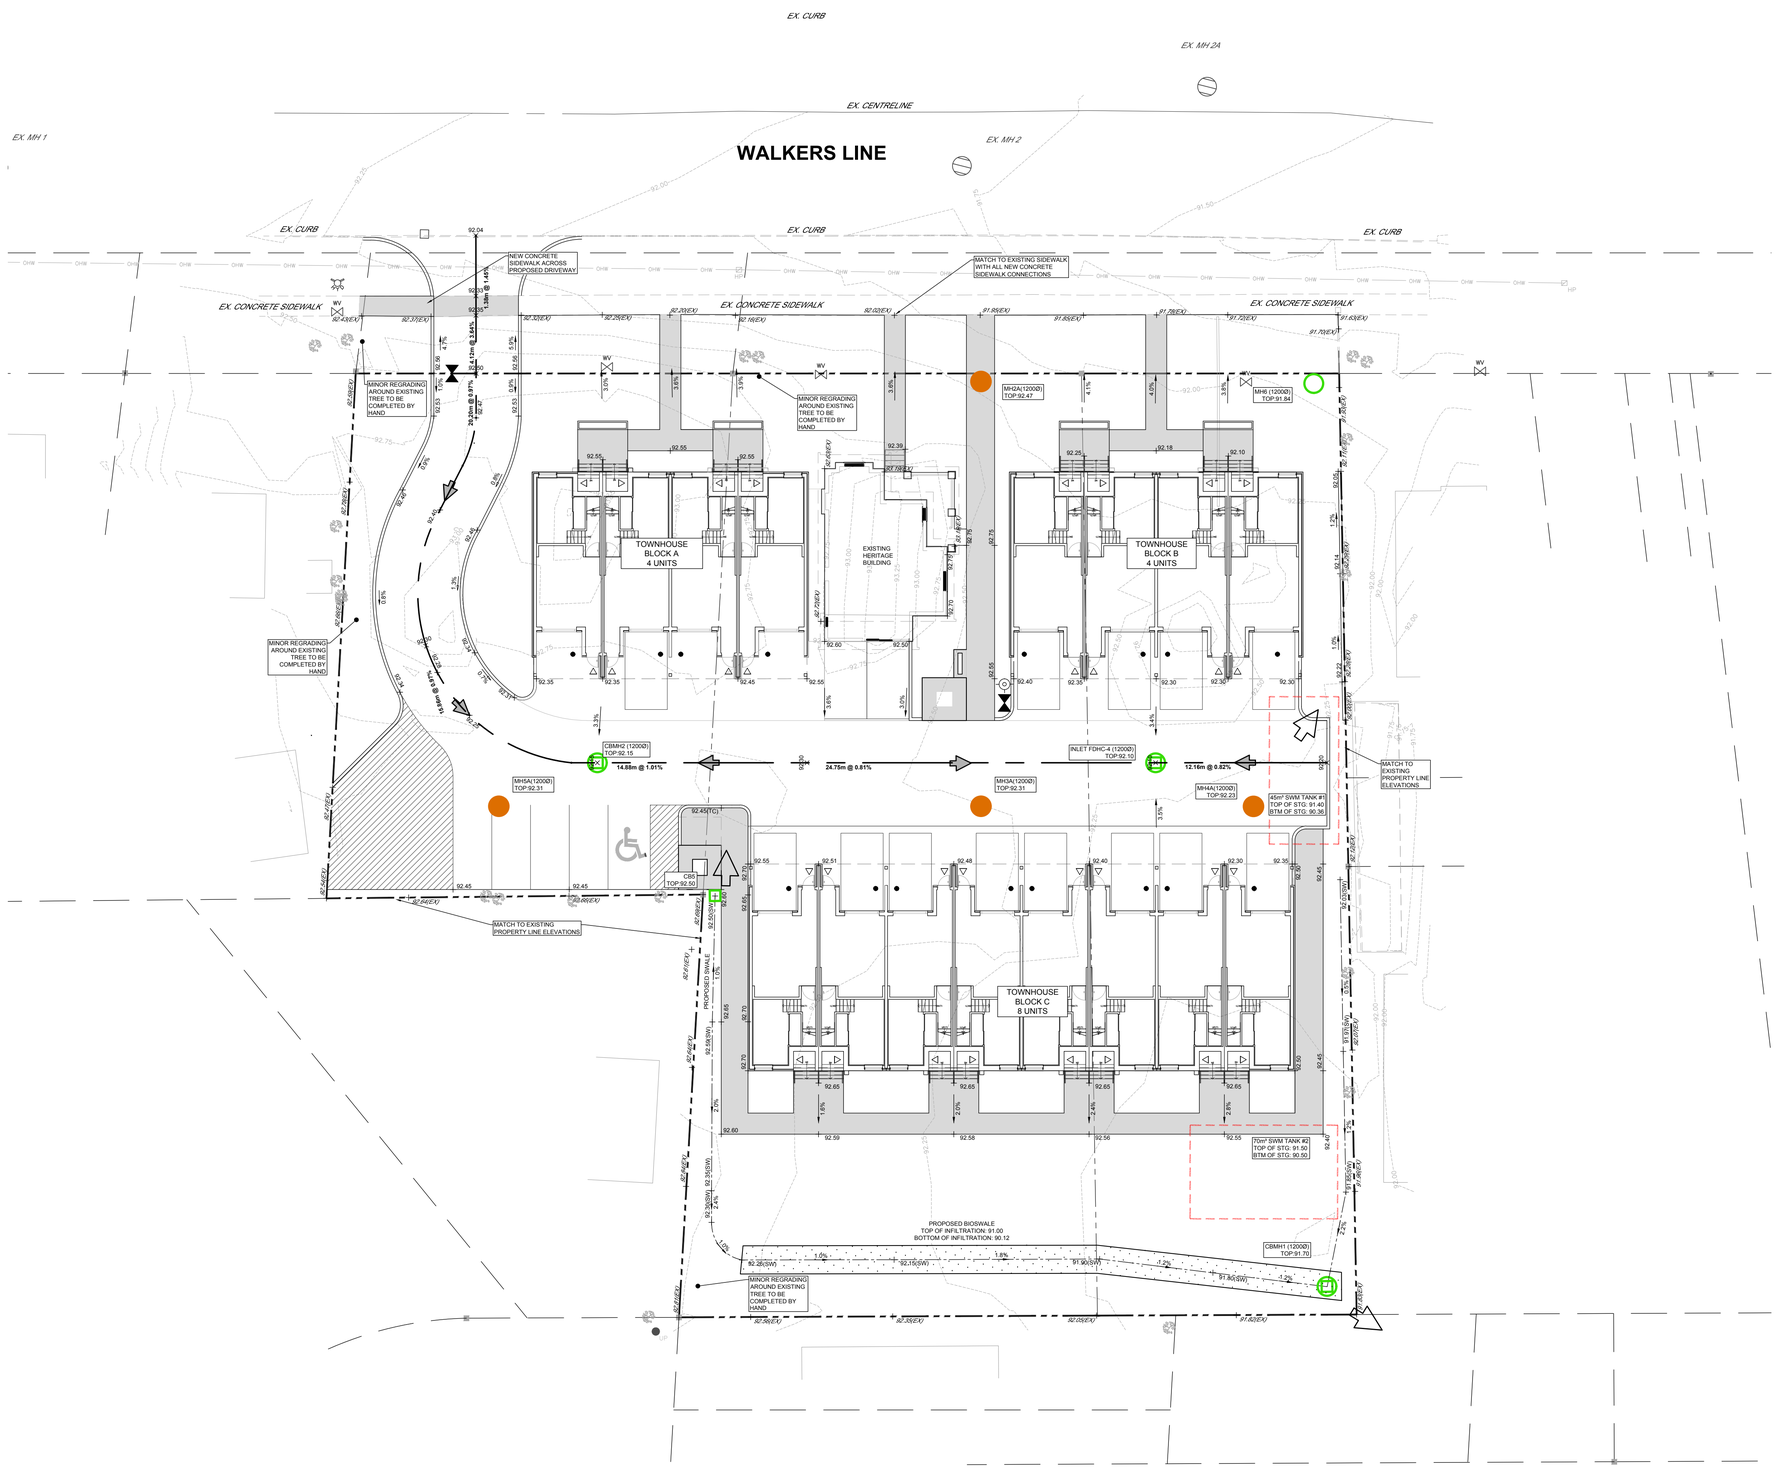


LEGEND

- 100.00 — PROPOSED ELEVATION
- 100.00 (TC) — PROPOSED TO OF CURB ELEVATION
- 100.00(SW) — PROPOSED SWALE ELEVATION
- *100.00(EX)* — EXISTING ELEVATION
- PROPOSED STORM MANHOLE (SIZE AS SHOWN)
- PROPOSED STORM CATCHBASIN MANHOLE (SIZE AS SHOWN)
- PROPOSED CATCHBASIN
- PROPOSED OVERLAND FLOW ALONG CENTRELINE
- EMERGENCY OVERLAND FLOW DIRECTION
- MAXIMUM 3:1 SLOPE (UNLESS OTHERWISE NOTED)
- EXISTING STORM MANHOLE (SIZE AS SHOWN)
- EXISTING CATCHBASIN
- PROPOSED SANITARY MANHOLE (SIZE AS SHOWN)
- EXISTING SANITARY MANHOLE
- PROPOSED HYDRANT AND VALVE
- PROPOSED VALVE AND BOX
- EXISTING HYDRANT
- EXISTING VALVE AND BOX
- 100.00 — EXISTING CONTOUR
- PROPOSED BOTTOM OF SWALE
- PROPERTY LIMIT

REVISION BLOCK

#	DATE	DESCRIPTION
1.	03/28/24	ISSUED FOR ZBA
2.	11/15/24	ISSUED FOR ZBA

REGISTERED PROFESSIONAL ENGINEER
B.JACKSON
100210382
Nov. 15, 2024
PROVINCE OF ONTARIO

KWA SITE DEVELOPMENT CONSULTING INC.
2055 Appleby Line, Unit 1
Burlington, ON L7L 7A9

NORTH ARROW

METRIC SCALE
0 5 10 Meters
1:200

SITE GRADING PLAN

HAIDER AL-DABBAGH
2381792 ONTARIO LTD.
490-508 WALKERS LINE
BURLINGTON, ON

CHECKED BY: RA
DRAWN BY: BJ
PROJECT No: 23811

SGP