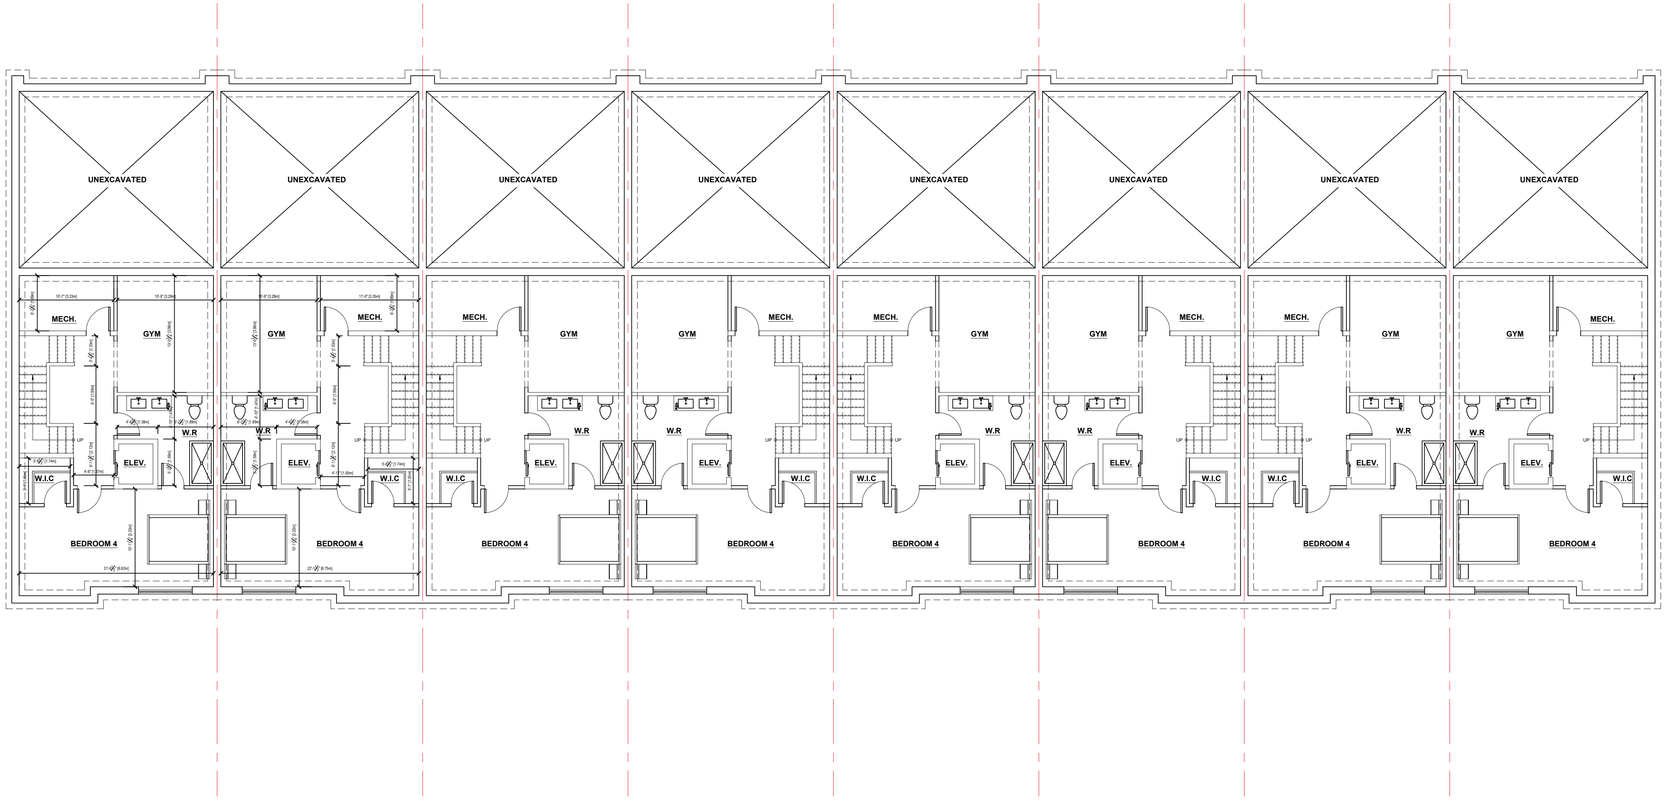


1 / A0 BASEMENT FLOOR PLAN

1/8" = 1'-0"

- ALL MEASUREMENTS MUST BE CHECKED ON THE JOB SITE BY THE CONTRACTOR.
- ALL ORIGINAL DRAWINGS AND SPECIFICATIONS ARE THE PROPERTY OF VITALI DESIGN/BUILD INC.
- THE FABRICATOR WILL SUBMIT SHOP DRAWINGS OF ALL ITEMS TO BE MANUFACTURED, PROCESSED OR ASSEMBLED BY HIM/HER FOR VITALI DESIGN/BUILD INC. APPROVAL PRIOR TO COMMENCING THE ORDERING OF MATERIALS.
- THE FABRICATOR WILL INFORM VITALI DESIGN/BUILD INC. OF ALL DEFICIENCIES OR EXEMPTIONS TO THE BEST TRADE PRACTICES BEFORE COMMENCING CONSTRUCTION.
- FULL RESPONSIBILITY FOR THE QUALITY OF MATERIALS FINISH, AND OPERATION OF ALL PRODUCTION IS ASSUMED BY THE FABRICATOR WHEN CONSTRUCTION IS COMMENCED.

THIS DRAWING NOT TO BE USED FOR CONSTRUCTION PURPOSES UNTIL COUNTERSIGNED.

JEC PROPERTIES
5341 John Lucas Drive
Burlington | ON L7L 6A8
T: 519.404.8360
E: info@jecproperties.com

	REVISIONS	DATE
6.	REVERSION	26/03/2026
5.	REVERSION	04/03/2026
4.	REVERSION	26/02/2026
3.	REVERSION	19/09/2025
2.	REVERSION	17/09/2025
1.	PROPOSAL	04/07/2025

Title:

2105 Headon Rd.


2105 Headon Rd.
Burlington | ON

BASEMENT FLOOR PLAN

Designer	M.C.
Design Assist.	R.A.
Date	AS NOTED
Scale	AS NOTED

PROPOSAL

Project No.:	Drawing No.:
09	A0

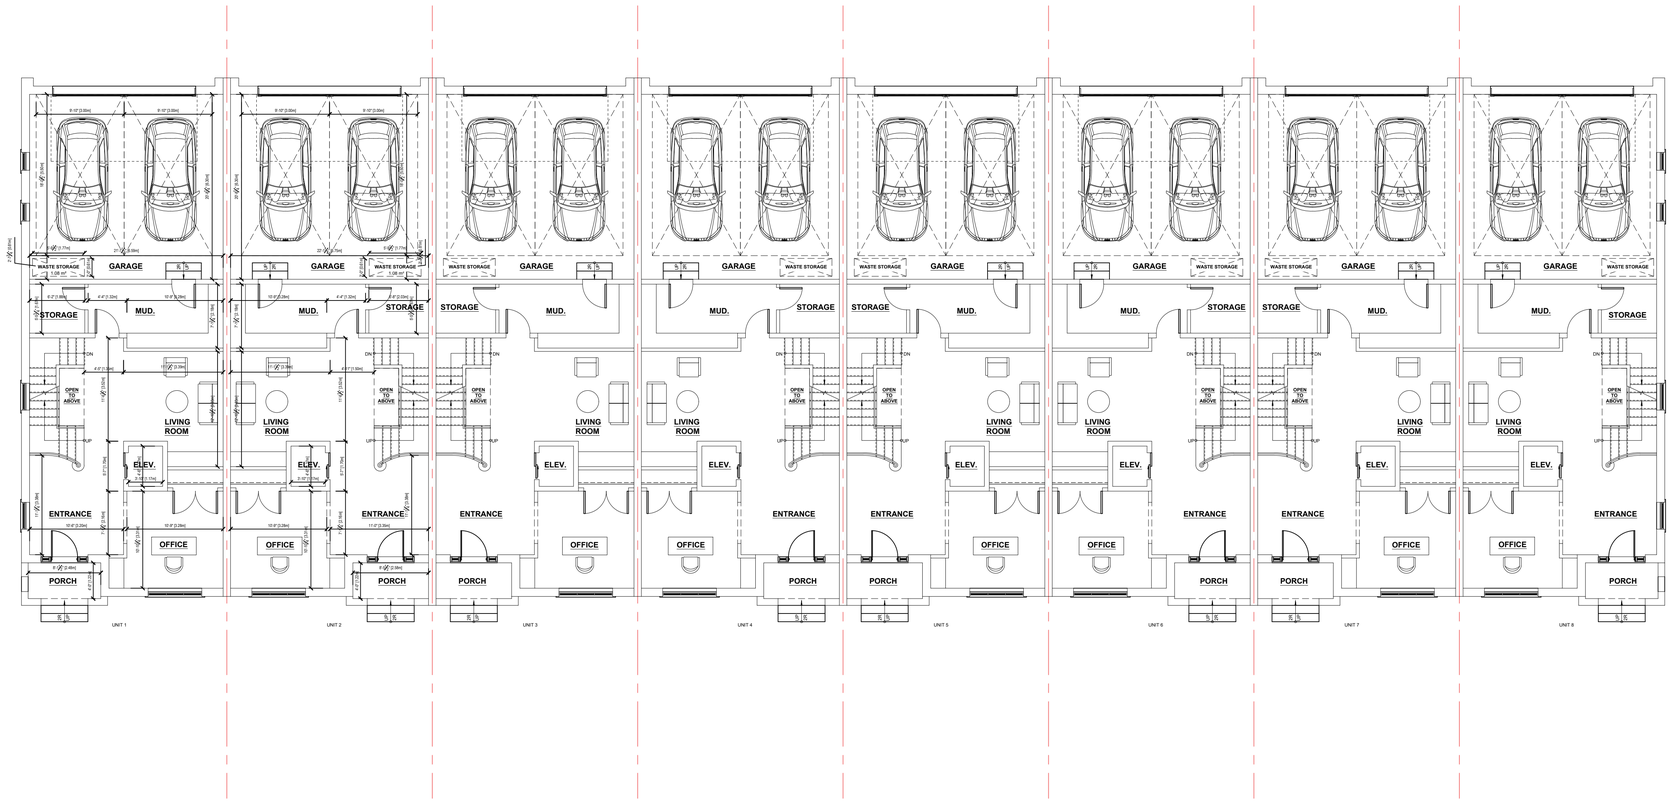

1 / A1 GROUND FLOOR PLAN

1/8" = 1'-0"

- ALL MEASUREMENTS MUST BE CHECKED ON THE JOB SITE BY THE CONTRACTOR.
- ALL ORIGINAL DRAWINGS AND SPECIFICATIONS ARE THE PROPERTY OF VITALI DESIGN/BUILD INC.
- THE FABRICATOR WILL SUBMIT SHOP DRAWINGS OF ALL ITEMS TO BE MANUFACTURED, PROCESSED OR ASSEMBLED BY HIM/HER FOR VITALI DESIGN/BUILD INC. APPROVAL PRIOR TO COMMENCING THE ORDERING OF MATERIALS.
- THE FABRICATOR WILL INFORM VITALI DESIGN/BUILD INC. OF ALL DEFICIENCIES OR EXEMPTIONS TO THE BEST TRADE PRACTICES BEFORE COMMENCING CONSTRUCTION.
- FULL RESPONSIBILITY FOR THE QUALITY OF MATERIALS FINISH, AND OPERATION OF ALL PRODUCTION IS ASSUMED BY THE FABRICATOR WHEN CONSTRUCTION IS COMMENCED.

THIS DRAWING NOT TO BE USED FOR CONSTRUCTION PURPOSES UNTIL COUNTERSIGNED.

JEC PROPERTIES
5341 John Lucas Drive
Burlington | ON L7L 6A8
T: 519.404.8360
E: info@jecproperties.com

	REVISIONS	DATE
6.	REVERSION	26/03/2026
5.	REVERSION	04/03/2026
4.	REVERSION	26/02/2026
3.	REVERSION	19/09/2025
2.	REVERSION	17/09/2025
1.	PROPOSAL	04/07/2025

Title:

2105 Headon Rd.


2105 Headon Rd.
Burlington | ON

GROUND FLOOR PLAN

Designer	M.C.
Design Assist.	R.A.
Date	AS NOTED
Scale	AS NOTED

PROPOSAL

Project No.:	Drawing No.:
09	A1

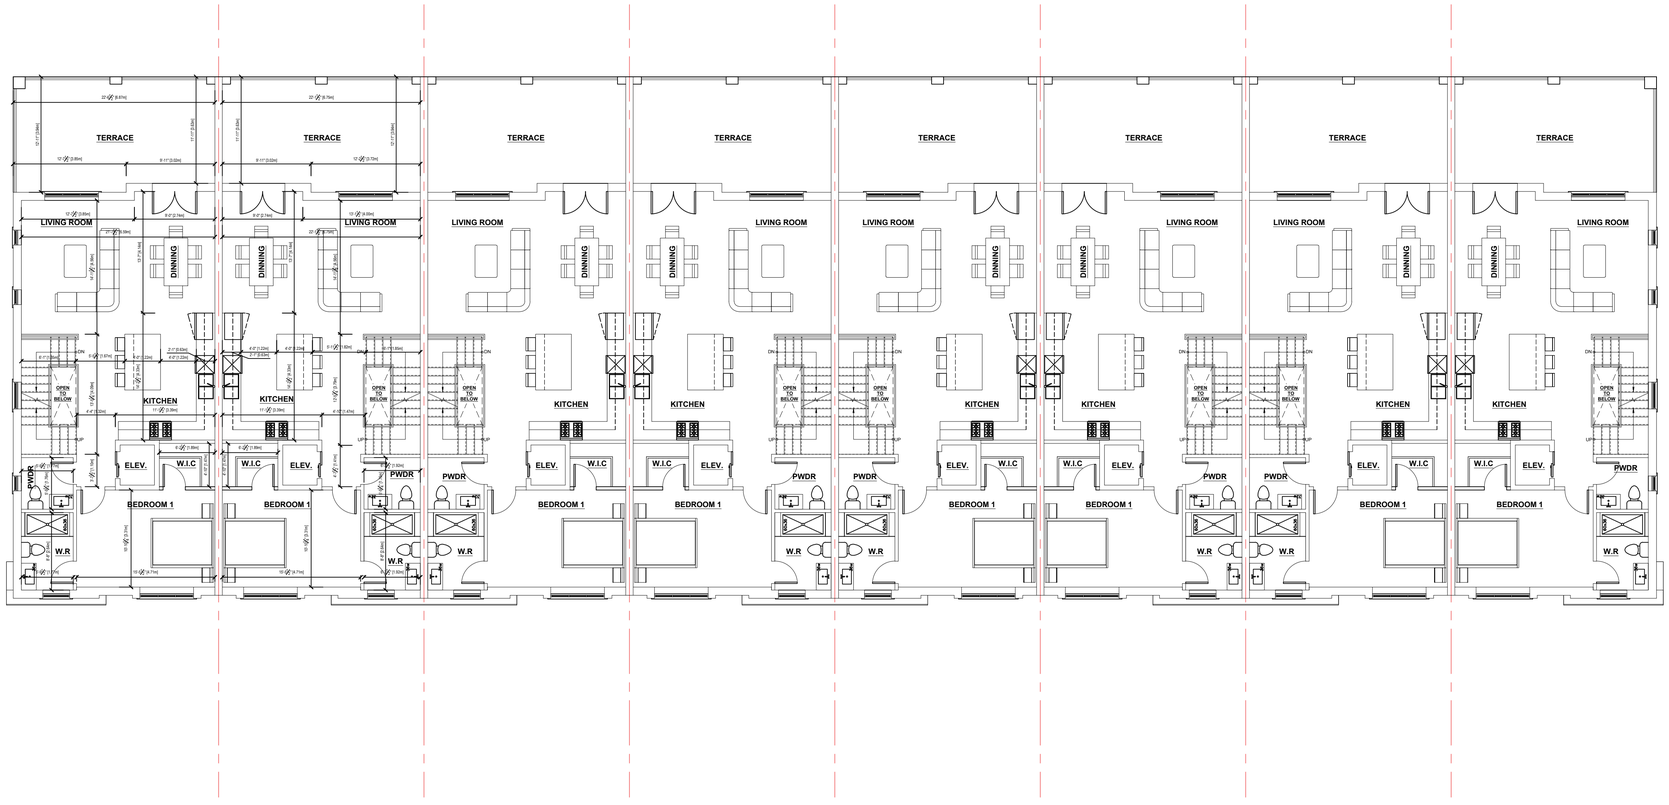

1 / A2 FIRST FLOOR PLAN

1/8" = 1'-0"

- ALL MEASUREMENTS MUST BE CHECKED ON THE JOB SITE BY THE CONTRACTOR.
- ALL ORIGINAL DRAWINGS AND SPECIFICATIONS ARE THE PROPERTY OF VITALI DESIGN/BUILD INC.
- THE FABRICATOR WILL SUBMIT SHOP DRAWINGS OF ALL ITEMS TO BE MANUFACTURED, PROCESSED OR ASSEMBLED BY HIM/HER FOR VITALI DESIGN/BUILD INC. APPROVAL PRIOR TO COMMENCING THE ORDERING OF MATERIALS.
- THE FABRICATOR WILL INFORM VITALI DESIGN/BUILD INC. OF ALL DEFICIENCIES OR EXEMPTIONS TO THE BEST TRADE PRACTICES BEFORE COMMENCING CONSTRUCTION.
- FULL RESPONSIBILITY FOR THE QUALITY OF MATERIALS FINISH, AND OPERATION OF ALL PRODUCTION IS ASSUMED BY THE FABRICATOR WHEN CONSTRUCTION IS COMMENCED.

THIS DRAWING NOT TO BE USED FOR CONSTRUCTION PURPOSES UNTIL COUNTERSIGNED.

JEC PROPERTIES
5341 John Lucas Drive
Burlington | ON L7L 6A8
T: 519.404.8360
E: info@jecproperties.com

	REVISIONS	DATE
6.	REVERSION	26/03/2026
5.	REVERSION	04/03/2026
4.	REVERSION	26/02/2026
3.	REVERSION	19/09/2025
2.	REVERSION	17/09/2025
1.	PROPOSAL	04/07/2025

Title:

2105 Headon Rd.


2105 Headon Rd.
Burlington | ON

FIRST FLOOR PLAN

Designer	M.C.
Design Assist.	R.A.
Date	AS NOTED
Scale	AS NOTED

PROPOSAL

Project No.:	Drawing No.:
09	A2

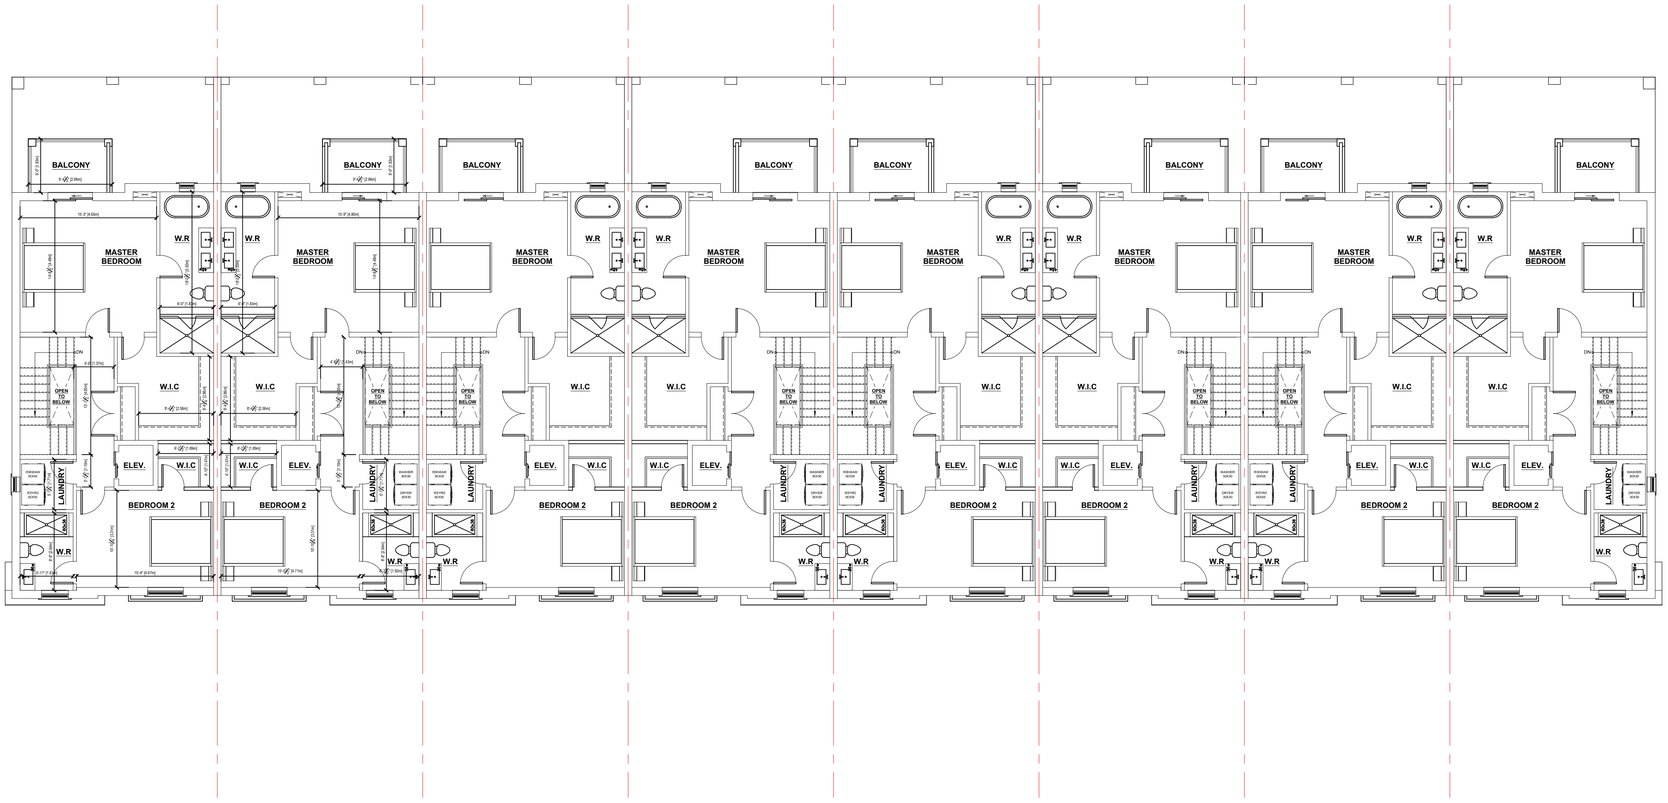

1 / A3 SECOND FLOOR PLAN

1/8" = 1'-0"

- ALL MEASUREMENTS MUST BE CHECKED ON THE JOB SITE BY THE CONTRACTOR.
- ALL ORIGINAL DRAWINGS AND SPECIFICATIONS ARE THE PROPERTY OF VITALI DESIGN/BUILD INC.
- THE FABRICATOR WILL SUBMIT SHOP DRAWINGS OF ALL ITEMS TO BE MANUFACTURED, PROCESSED OR ASSEMBLED BY HIM/HER FOR VITALI DESIGN/BUILD INC. APPROVAL PRIOR TO COMMENCING THE ORDERING OF MATERIALS.
- THE FABRICATOR WILL INFORM VITALI DESIGN/BUILD INC. OF ALL DEFICIENCIES OR EXEMPTIONS TO THE BEST TRADE PRACTICES BEFORE COMMENCING CONSTRUCTION.
- FULL RESPONSIBILITY FOR THE QUALITY OF MATERIALS FINISH, AND OPERATION OF ALL PRODUCTION IS ASSUMED BY THE FABRICATOR WHEN CONSTRUCTION IS COMMENCED.

THIS DRAWING NOT TO BE USED FOR CONSTRUCTION PURPOSES UNTIL COUNTERSIGNED.

JEC PROPERTIES
5341 John Lucas Drive
Burlington | ON L7L 6A8
T: 519.404.8360
E: info@jecproperties.com

	REVISIONS	DATE
6.	REVERSION	26/03/2026
5.	REVERSION	04/03/2026
4.	REVERSION	26/02/2026
3.	REVERSION	19/09/2025
2.	REVERSION	17/09/2025
1.	PROPOSAL	04/07/2025

Title:

2105 Headon Rd.


2105 Headon Rd.
Burlington | ON

SECOND FLOOR PLAN

Designer	M.C.
Design Assist.	R.A.
Date	AS NOTED
Scale	AS NOTED

PROPOSAL

Project No.:	Drawing No.:
09	A3

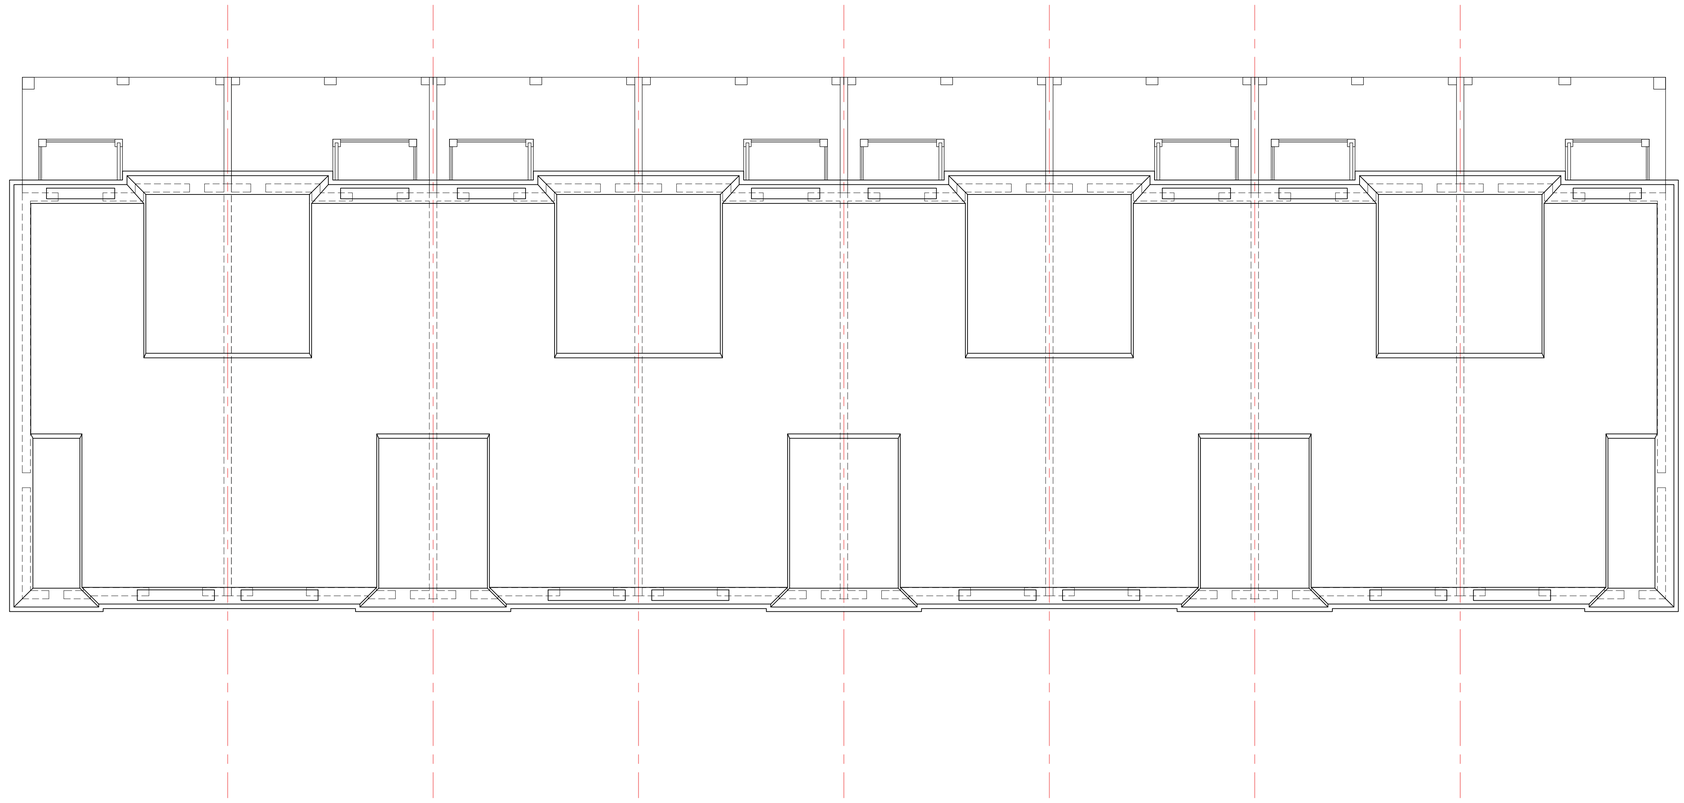

1 / A4 ROOF PLAN

1/8" = 1'-0"

- ALL MEASUREMENTS MUST BE CHECKED ON THE JOB SITE BY THE CONTRACTOR.
- ALL ORIGINAL DRAWINGS AND SPECIFICATIONS ARE THE PROPERTY OF VITALI DESIGN/BUILD INC.
- THE FABRICATOR WILL SUBMIT SHOP DRAWINGS OF ALL ITEMS TO BE MANUFACTURED, PROCESSED OR ASSEMBLED BY HIM/HER FOR VITALI DESIGN/BUILD INC. APPROVAL PRIOR TO COMMENCING THE ORDERING OF MATERIALS.
- THE FABRICATOR WILL INFORM VITALI DESIGN/BUILD INC. OF ALL DEFICIENCIES OR EXEMPTIONS TO THE BEST TRADE PRACTICES BEFORE COMMENCING CONSTRUCTION.
- FULL RESPONSIBILITY FOR THE QUALITY OF MATERIALS FINISH, AND OPERATION OF ALL PRODUCTION IS ASSUMED BY THE FABRICATOR WHEN CONSTRUCTION IS COMMENCED.

THIS DRAWING NOT TO BE USED FOR CONSTRUCTION PURPOSES UNTIL COUNTERSIGNED.

JEC PROPERTIES

5341 John Lucas Drive
Burlington | ON L7L 6A8
T: 519.404.8360
E: info@jecproperties.com

	REVISIONS	DATE
6.	REVERSION	26/03/2026
5.	REVERSION	04/03/2026
4.	REVERSION	26/02/2026
3.	REVERSION	19/09/2025
2.	REVERSION	17/09/2025
1.	PROPOSAL	04/07/2025

Title:

2105 Headon Rd.

2105 Headon Rd.
Burlington | ON

ROOF PLAN

Designer	M.C.
Design Assist.	R.A.
Date	AS NOTED
Scale	AS NOTED

PROPOSAL

Project No.:	Drawing No.:
09	A4



1
A5

FRONT ELEVATION

1/8" = 1'-0"

- ALL MEASUREMENTS MUST BE CHECKED ON THE JOB SITE BY THE CONTRACTOR.
- ALL ORIGINAL DRAWINGS AND SPECIFICATIONS ARE THE PROPERTY OF VITALI DESIGN/BUILD INC.
- THE FABRICATOR WILL SUBMIT SHOP DRAWINGS OF ALL ITEMS TO BE MANUFACTURED, PROCESSED OR ASSEMBLED BY HIM/HER FOR VITALI DESIGN/BUILD INC. APPROVAL PRIOR TO COMMENCING THE ORDERING OF MATERIALS.
- THE FABRICATOR WILL INFORM VITALI DESIGN/BUILD INC. OF ALL DEFICIENCIES OR EXEMPTIONS TO THE BEST TRADE PRACTICES BEFORE COMMENCING CONSTRUCTION.
- FULL RESPONSIBILITY FOR THE QUALITY OF MATERIALS FINISH, AND OPERATION OF ALL PRODUCTION IS ASSUMED BY THE FABRICATOR WHEN CONSTRUCTION IS COMMENCED.

THIS DRAWING NOT TO BE USED FOR CONSTRUCTION PURPOSES UNTIL COUNTERSIGNED.

JEC PROPERTIES
5341 John Lucas Drive
Burlington | ON L7L 6A8
T: 519.404.8360
E: info@jecproperties.com

	REVISIONS	DATE
6.	REVERSION	26/03/2026
5.	REVERSION	04/03/2026
4.	REVERSION	26/02/2026
3.	REVERSION	19/09/2025
2.	REVERSION	17/09/2025
1.	PROPOSAL	04/07/2025

Title:

2105 Headon Rd.

2105 Headon Rd.
Burlington | ON

FRONT ELEVATION

Designer	M.C.
Design Assist.	R.A.
Date	AS NOTED
Scale	AS NOTED

PROPOSAL

Project No.:	Drawing No.:
09	A5



1
A6

RIGHT ELEVATION

1/8" = 1'-0"



2
A6

LEFT ELEVATION

1/8" = 1'-0"

- ALL MEASUREMENTS MUST BE CHECKED ON THE JOB SITE BY THE CONTRACTOR.
- ALL ORIGINAL DRAWINGS AND SPECIFICATIONS ARE THE PROPERTY OF VITALI DESIGN/BUILD INC.
- THE FABRICATOR WILL SUBMIT SHOP DRAWINGS OF ALL ITEMS TO BE MANUFACTURED, PROCESSED OR ASSEMBLED BY HIM/HER FOR VITALI DESIGN/BUILD INC. APPROVAL PRIOR TO COMMENCING THE ORDERING OF MATERIALS.
- THE FABRICATOR WILL INFORM VITALI DESIGN/BUILD INC. OF ALL DEFICIENCIES OR EXEMPTIONS TO THE BEST TRADE PRACTICES BEFORE COMMENCING CONSTRUCTION.
- FULL RESPONSIBILITY FOR THE QUALITY OF MATERIALS FINISH, AND OPERATION OF ALL PRODUCTION IS ASSUMED BY THE FABRICATOR WHEN CONSTRUCTION IS COMMENCED.

THIS DRAWING NOT TO BE USED FOR CONSTRUCTION PURPOSES UNTIL COUNTERSIGNED.

JEC PROPERTIES

5341 John Lucas Drive
Burlington | ON L7L 6A8
T: 519.404.8360
E: info@jecproperties.com

	REVISIONS	DATE
6.	REVERSION	26/03/2026
5.	REVERSION	04/03/2026
4.	REVERSION	26/02/2026
3.	REVERSION	19/09/2025
2.	REVERSION	17/09/2025
1.	PROPOSAL	04/07/2025

Title:

2105 Headon Rd.

2105 Headon Rd.
Burlington | ON

SIDE ELEVATIONS

Designer	M.C.
Design Assist.	R.A.
Date	AS NOTED
Scale	AS NOTED

PROPOSAL

Project No.:	Drawing No.:
09	A6



1 / A7 REAR ELEVATION

1/8" = 1'-0"

- ALL MEASUREMENTS MUST BE CHECKED ON THE JOB SITE BY THE CONTRACTOR.
- ALL ORIGINAL DRAWINGS AND SPECIFICATIONS ARE THE PROPERTY OF VITALI DESIGN/BUILD INC.
- THE FABRICATOR WILL SUBMIT SHOP DRAWINGS OF ALL ITEMS TO BE MANUFACTURED, PROCESSED OR ASSEMBLED BY HIM/HER FOR VITALI DESIGN/BUILD INC. APPROVAL PRIOR TO COMMENCING THE ORDERING OF MATERIALS.
- THE FABRICATOR WILL INFORM VITALI DESIGN/BUILD INC. OF ALL DEFICIENCIES OR EXEMPTIONS TO THE BEST TRADE PRACTICES BEFORE COMMENCING CONSTRUCTION.
- FULL RESPONSIBILITY FOR THE QUALITY OF MATERIALS FINISH, AND OPERATION OF ALL PRODUCTION IS ASSUMED BY THE FABRICATOR WHEN CONSTRUCTION IS COMMENCED.

THIS DRAWING NOT TO BE USED FOR CONSTRUCTION PURPOSES UNTIL COUNTERSIGNED.

JEC PROPERTIES
5341 John Lucas Drive
Burlington | ON L7L 6A8
T: 519.404.8360
E: info@jecproperties.com

	REVISIONS	DATE
6.	REVERSION	26/03/2026
5.	REVERSION	04/03/2026
4.	REVERSION	26/02/2026
3.	REVERSION	19/09/2025
2.	REVERSION	17/09/2025
1.	PROPOSAL	04/07/2025

Title:

2105 Headon Rd.

2105 Headon Rd.
Burlington | ON

REAR ELEVATION

Designer	M.C.
Design Assist.	R.A.
Date	AS NOTED
Scale	AS NOTED

PROPOSAL

Project No.:	Drawing No.:
09	A7