

Key Map – NTS

No.	REVISION	By	DATE

LEGEND

- PROPERTY LINE
- STORMLINE
- ID — OUTFALL LOCATION
- CITY PROPERTY LINE

THE POSITION OF THE POLE LINES, CONDUITS, WATERMAINS, SEWERS, AND OTHER UTILITIES AND STRUCTURES ARE NOT NECESSARILY SHOWN ON THE CONTRACT DRAWINGS, AND WHERE SHOWN, THE ACCURACY OF THE POSITION OF SUCH UTILITIES AND STRUCTURES IS NOT GUARANTEED.

BEFORE STARTING WORK

THE CONTRACTOR SHALL CONFIRM THE POSITION AND EXACT LOCATION OF ALL SUCH UTILITIES, AND SHALL ASSUME ALL LIABILITY FOR ANY DAMAGE TO THEM MADE DURING THE COURSE OF THE CONTRACT WORK.

JOB TITLE

Appleby Creek Erosion Control E.A.

BURLINGTON, ONTARIO

SHEET TITLE

Storm Outfall Location
General Plan - Overview


DESIGNED BY:	APPROVED BY:


CITY OF Burlington

Aquafor Beech Limited

#6-202-2600 SKYMARK Ave,
MISSISSAUGA, ONTARIO, L4W 5B2
PHONE: (905) 629-0099, FAX: (905) 629-0089

SCALE: HOR.–1:5000	REVIEWED BY:	CONTRACT No.	
DRAWN BY: T.S.	DESIGNED BY:	FILE No.	
DATE: 14 AUGUST, 2019	SHEET NO: 1/8	DRAWING No.	

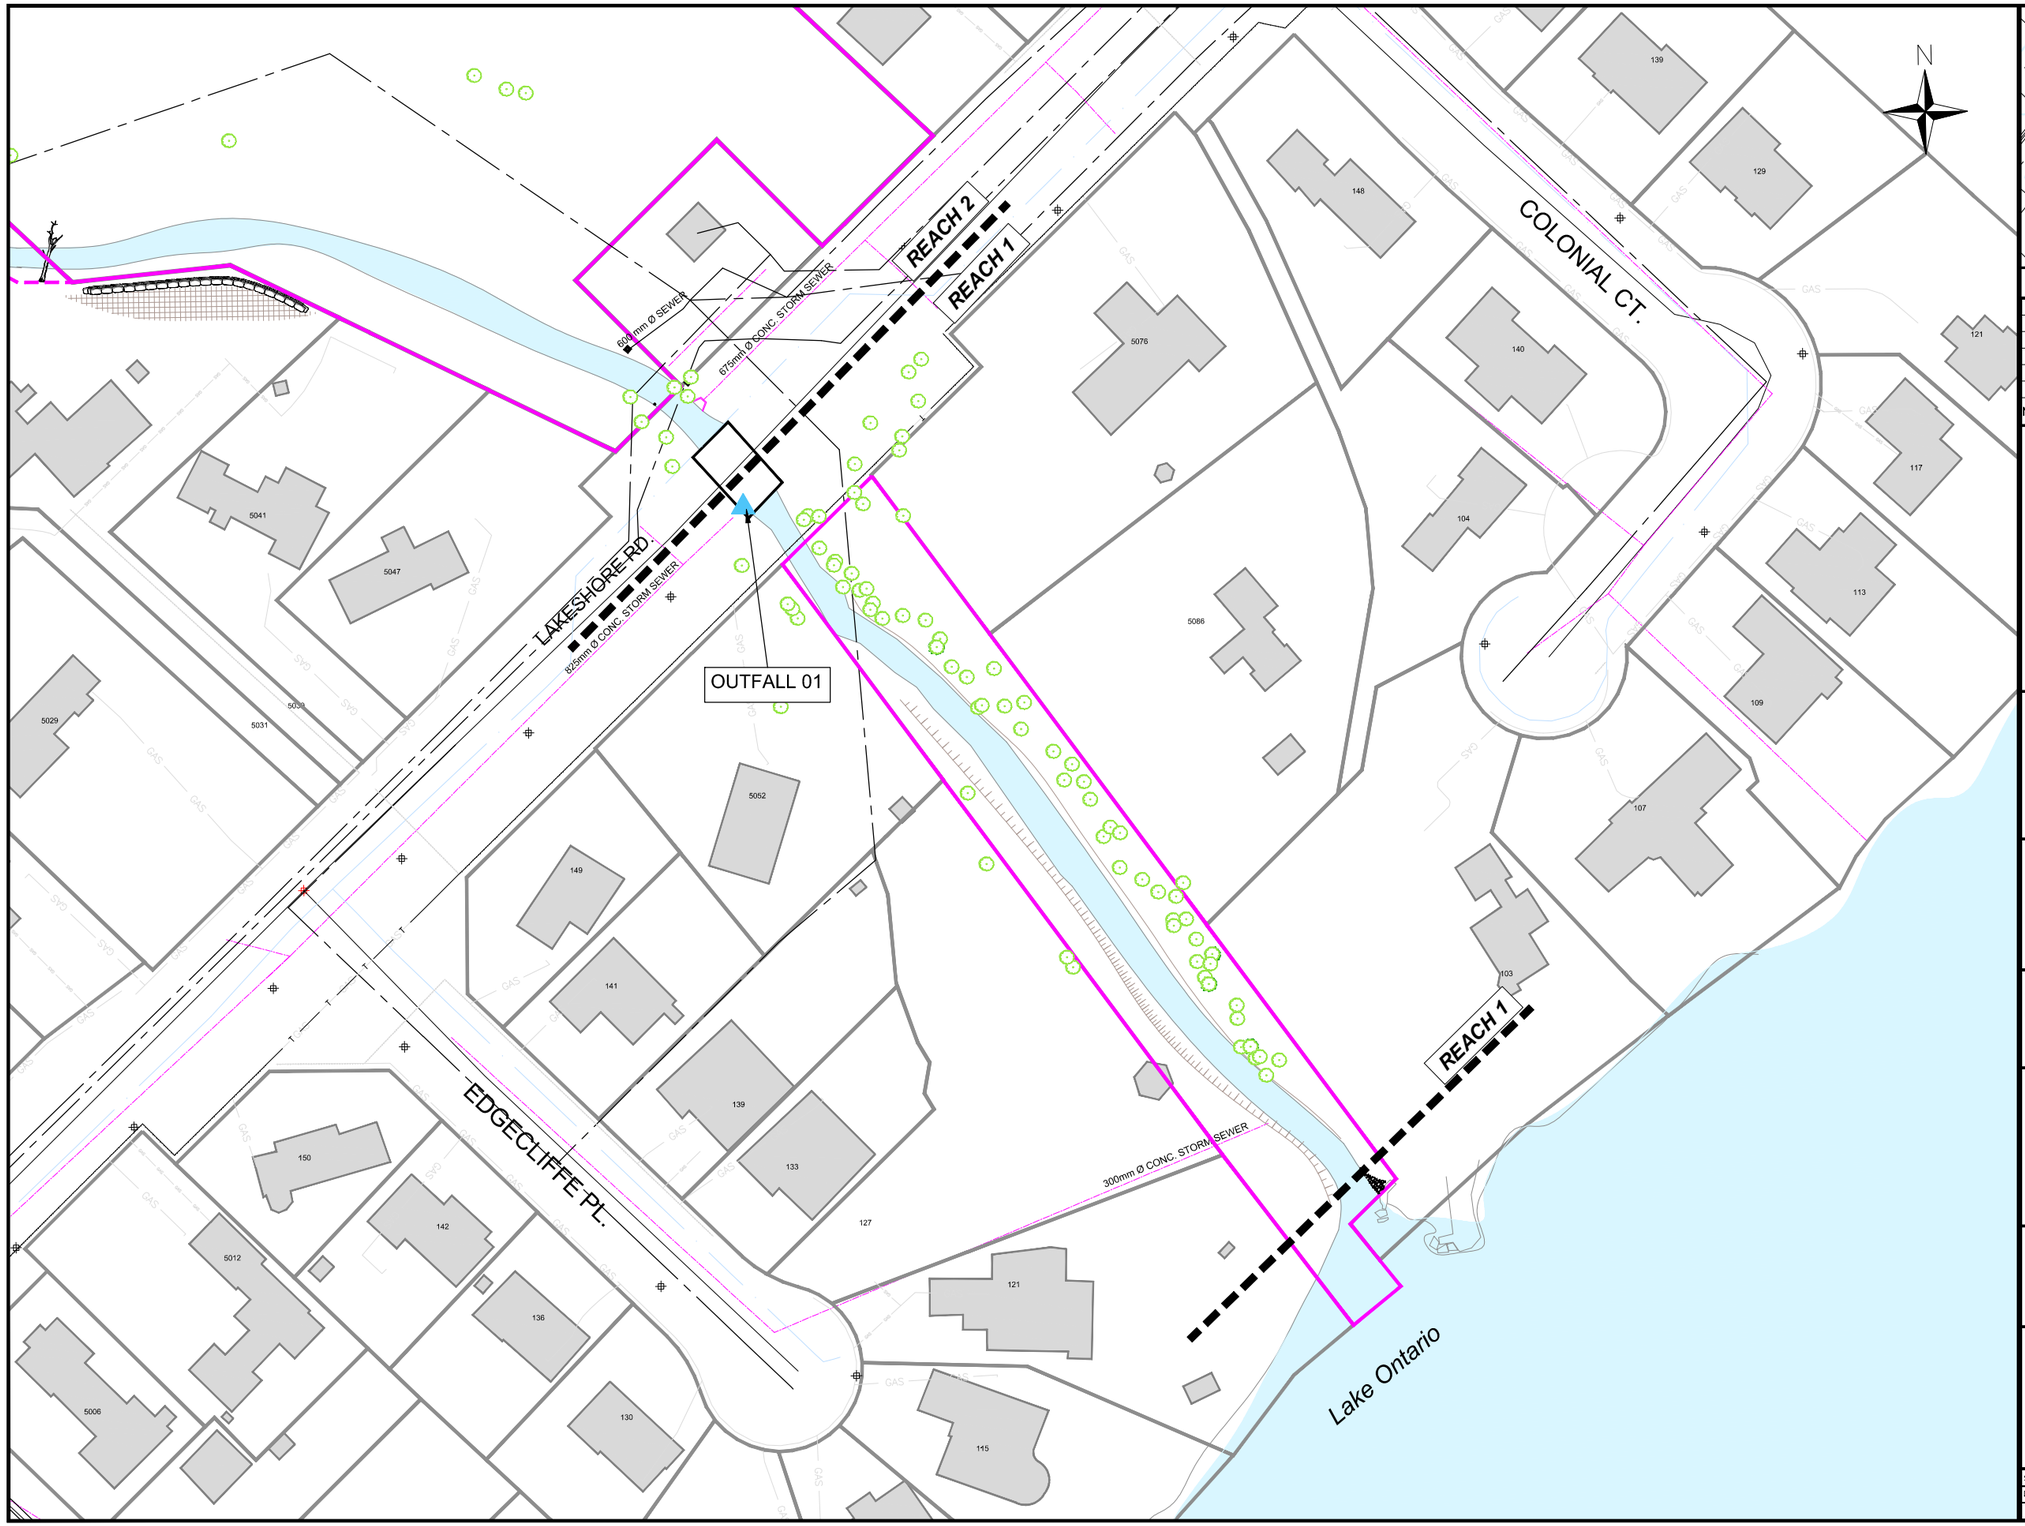

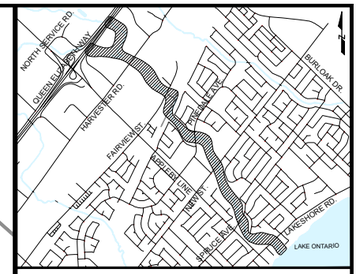

Key Map – NTS

No.	REVISION	By	DATE

LEGEND

- PROPERTY LINE
- STORMLINE
- OUTFALL
- OUTFALL WITH HEADWALL
- CITY PROPERTY LINE

THE POSITION OF THE POLE LINES, CONDUITS, WATERMAINS, SEWERS, AND OTHER UTILITIES AND STRUCTURES ARE NOT NECESSARILY SHOWN ON THE CONTRACT DRAWINGS, AND WHERE SHOWN, THE ACCURACY OF THE POSITION OF SUCH UTILITIES AND STRUCTURES IS NOT GUARANTEED.

BEFORE STARTING WORK

THE CONTRACTOR SHALL CONFIRM THE POSITION AND EXACT LOCATION OF ALL SUCH UTILITIES, AND SHALL ASSUME ALL LIABILITY FOR ANY DAMAGE TO THEM MADE DURING THE COURSE OF THE CONTRACT WORK.

JOB TITLE

Appleby Creek Erosion Control E.A.
BURLINGTON, ONTARIO

SHEET TITLE


Storm Outfall Location
General Plan - Reach 1


DESIGNED BY:	APPROVED BY:

CITY OF Burlington

Aquafor Beech Limited
#6-202-2600 SKYMARK Ave,
MISSISSAUGA, ONTARIO, L4W 5B2
PHONE: (905) 629-0099, FAX: (905) 629-0089

SCALE: HOR.–1:500	REVIEWED BY:	CONTRACT No.	
DRAWN BY: T.S.	DESIGNED BY:	FILE No.	
DATE: 14 AUGUST, 2019	SHEET NO: 2/8	DRAWING No.	

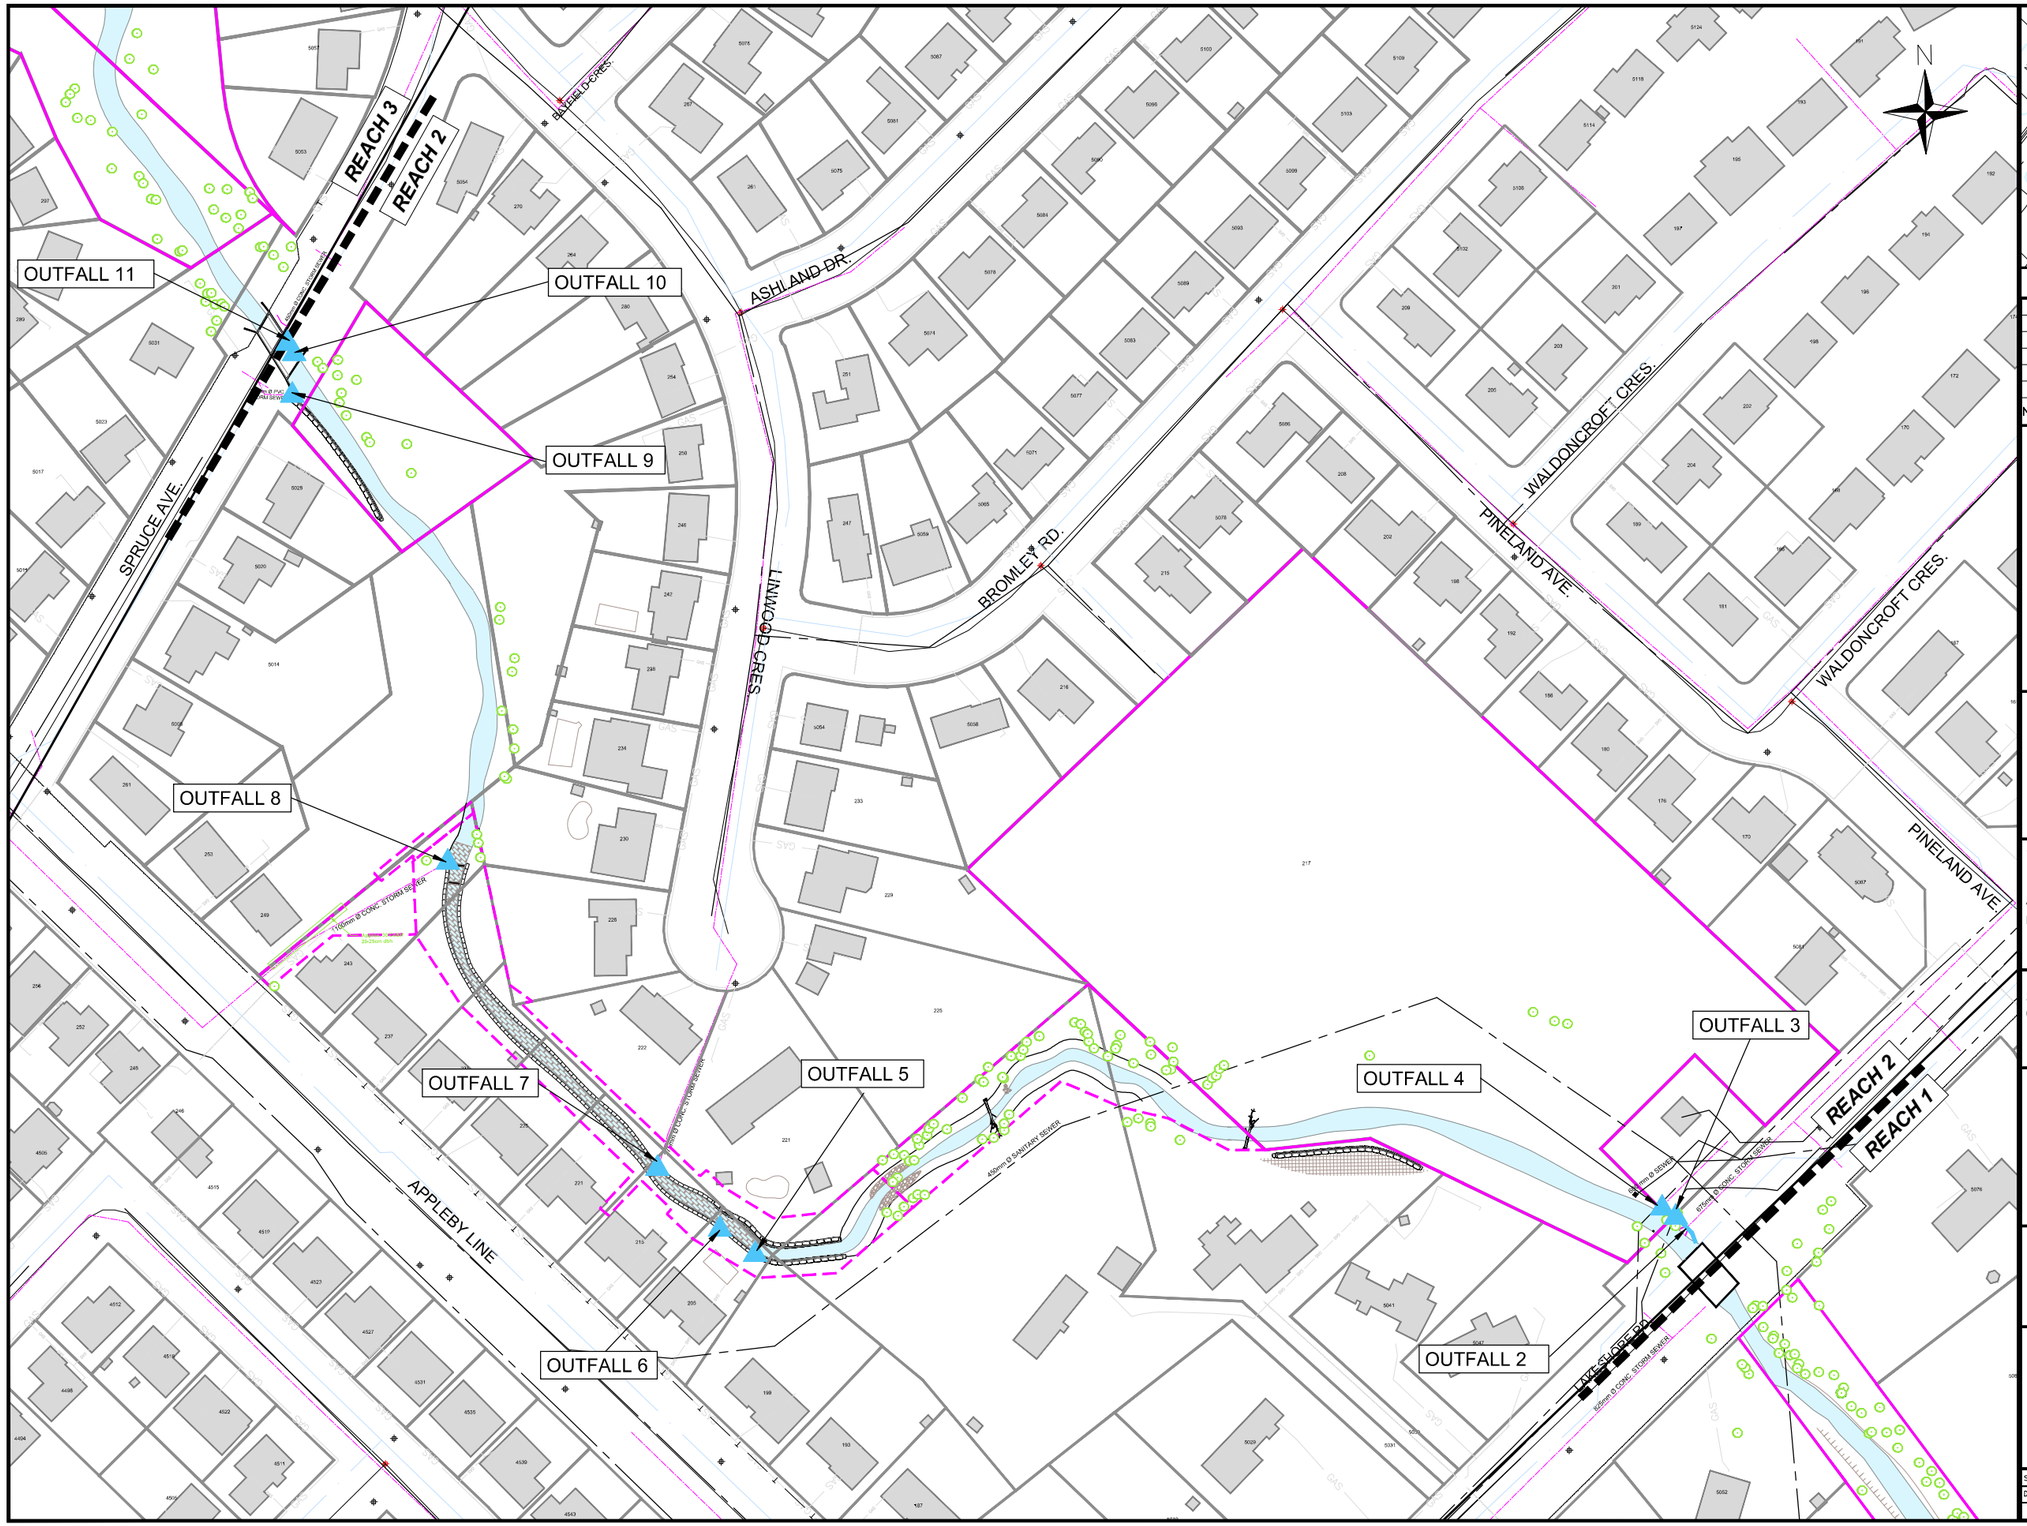

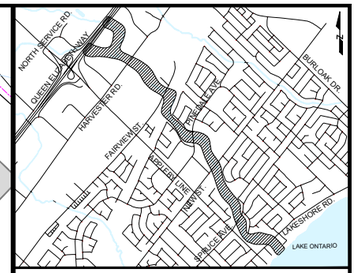

Key Map – NTS

No.	REVISION	By	DATE

LEGEND

- PROPERTY LINE
- STORMLINE
- OUTFALL
- OUTFALL WITH HEADWALL
- CITY PROPERTY LINE

THE POSITION OF THE POLE LINES, CONDUITS, WATERMAINS, SEWERS, AND OTHER UTILITIES AND STRUCTURES ARE NOT NECESSARILY SHOWN ON THE CONTRACT DRAWINGS, AND WHERE SHOWN, THE ACCURACY OF THE POSITION OF SUCH UTILITIES AND STRUCTURES IS NOT GUARANTEED.

BEFORE STARTING WORK

THE CONTRACTOR SHALL CONFIRM THE POSITION AND EXACT LOCATION OF ALL SUCH UTILITIES, AND SHALL ASSUME ALL LIABILITY FOR ANY DAMAGE TO THEM MADE DURING THE COURSE OF THE CONTRACT WORK.

JOB TITLE

Appleby Creek Erosion Control E.A.

BURLINGTON, ONTARIO

SHEET TITLE


Storm Outfall Location General Plan - Reach 2


DESIGNED BY:	APPROVED BY:

CITY OF Burlington

Aquafor Beech Limited
#6-202-2600 SKYMARK Ave.
MISSISSAUGA, ONTARIO, L4W 5B2
PHONE: (905) 629-0099, FAX: (905) 629-0089

SCALE: HOR.–1:750	REVIEWED BY:	CONTRACT No.	
DRAWN BY: T.S.	DESIGNED BY:	FILE No.	
DATE: 14 AUGUST, 2019	SHEET NO: 3/8	DRAWING No.	

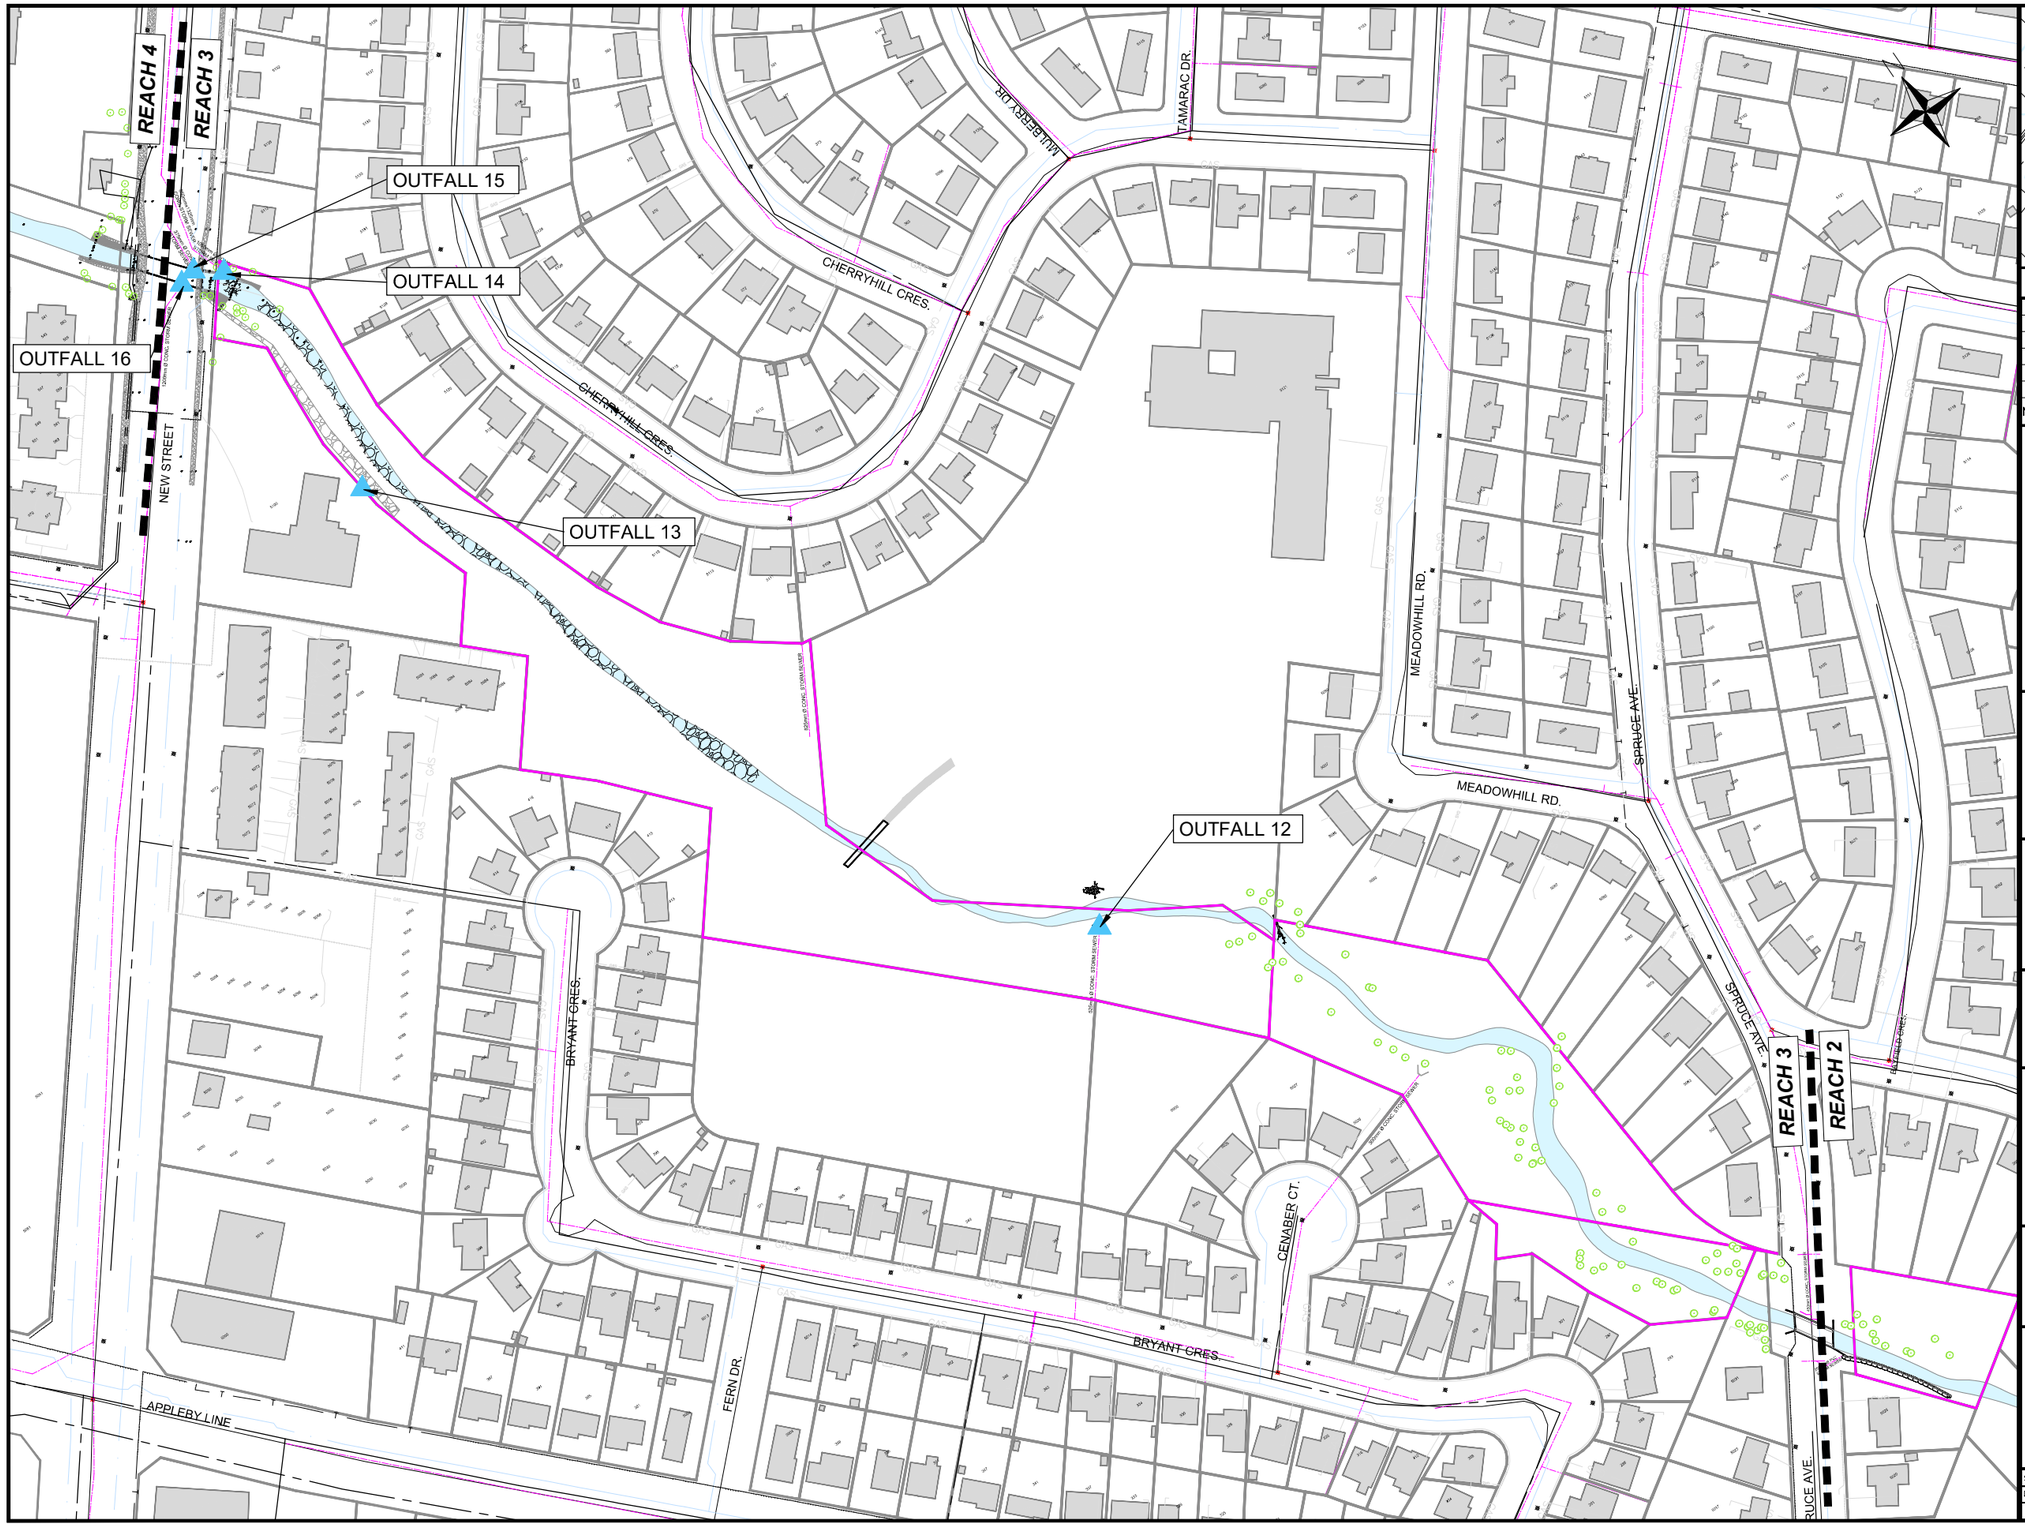

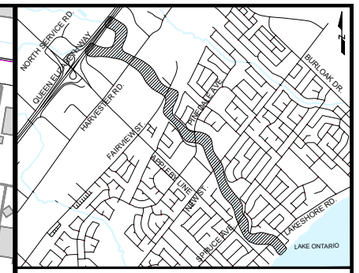

Key Map – NTS

No.	REVISION	By	DATE

LEGEND

- PROPERTY LINE
- STORMLINE
- OUTFALL
- OUTFALL WITH HEADWALL
- CITY PROPERTY LINE

THE POSITION OF THE POLE LINES, CONDUITS, WATERMAINS, SEWERS, AND OTHER UTILITIES AND STRUCTURES ARE NOT NECESSARILY SHOWN ON THE CONTRACT DRAWINGS, AND WHERE SHOWN, THE ACCURACY OF THE POSITION OF SUCH UTILITIES AND STRUCTURES IS NOT GUARANTEED.

BEFORE STARTING WORK
THE CONTRACTOR SHALL CONFIRM THE POSITION AND EXACT LOCATION OF ALL SUCH UTILITIES, AND SHALL ASSUME ALL LIABILITY FOR ANY DAMAGE TO THEM MADE DURING THE COURSE OF THE CONTRACT WORK.

JOB TITLE

Appleby Creek Erosion Control E.A.
BURLINGTON, ONTARIO

SHEET TITLE

Storm Outfall Location General Plan - Reach 3

DESIGNED BY:	APPROVED BY:

CITY OF Burlington

Aquafor Beech Limited
#6-202-2600 SKYMARK Ave,
MISSISSAUGA, ONTARIO, L4W 5B2
PHONE: (905) 629-0099, FAX: (905) 629-0089

SCALE: HOR.–1:1000	REVIEWED BY:	CONTRACT No.	
DRAWN BY: T.S.	DESIGNED BY:	FILE No.	
DATE: 14 AUGUST, 2019	SHEET NO: 4/8	DRAWING No.	

OUTFALL 21

OUTFALL 22

OUTFALL 20

OUTFALL19

OUTFALL 18

OUTFALL 17

REACH 4

REACH 5


REACH 4

REACH 3

ADAMS STREET

NEW STREET

TIMBER LANE

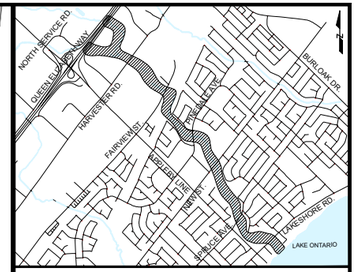

Key Map – NTS

No.	REVISION	By	DATE

LEGEND

- PROPERTY LINE
- STORMLINE
- OUTFALL
- OUTFALL WITH HEADWALL
- CITY PROPERTY LINE

THE POSITION OF THE POLE LINES, CONDUITS, WATERMAINS, SEWERS, AND OTHER UTILITIES AND STRUCTURES ARE NOT NECESSARILY SHOWN ON THE CONTRACT DRAWINGS, AND WHERE SHOWN, THE ACCURACY OF THE POSITION OF SUCH UTILITIES AND STRUCTURES IS NOT GUARANTEED.

BEFORE STARTING WORK

THE CONTRACTOR SHALL CONFIRM THE POSITION AND EXACT LOCATION OF ALL SUCH UTILITIES, AND SHALL ASSUME ALL LIABILITY FOR ANY DAMAGE TO THEM MADE DURING THE COURSE OF THE CONTRACT WORK.

JOB TITLE

Appleby Creek Erosion Control E.A.

BURLINGTON, ONTARIO

SHEET TITLE


Storm Outfall Location General Plan - Reach 4


DESIGNED BY:	APPROVED BY:

City of Burlington

Aquafor Beech Limited
#6-202-2600 SKYMARK Ave.
MISSISSAUGA, ONTARIO, L4W 5B2
PHONE (905) 629-0099, FAX (905) 629-0089

SCALE: HOR.–1:750	REVIEWED BY:	CONTRACT No.
DRAWN BY: T.S.	DESIGNED BY:	FILE No.
DATE: 14 AUGUST, 2019	SHEET NO: 5/8	DRAWING No.

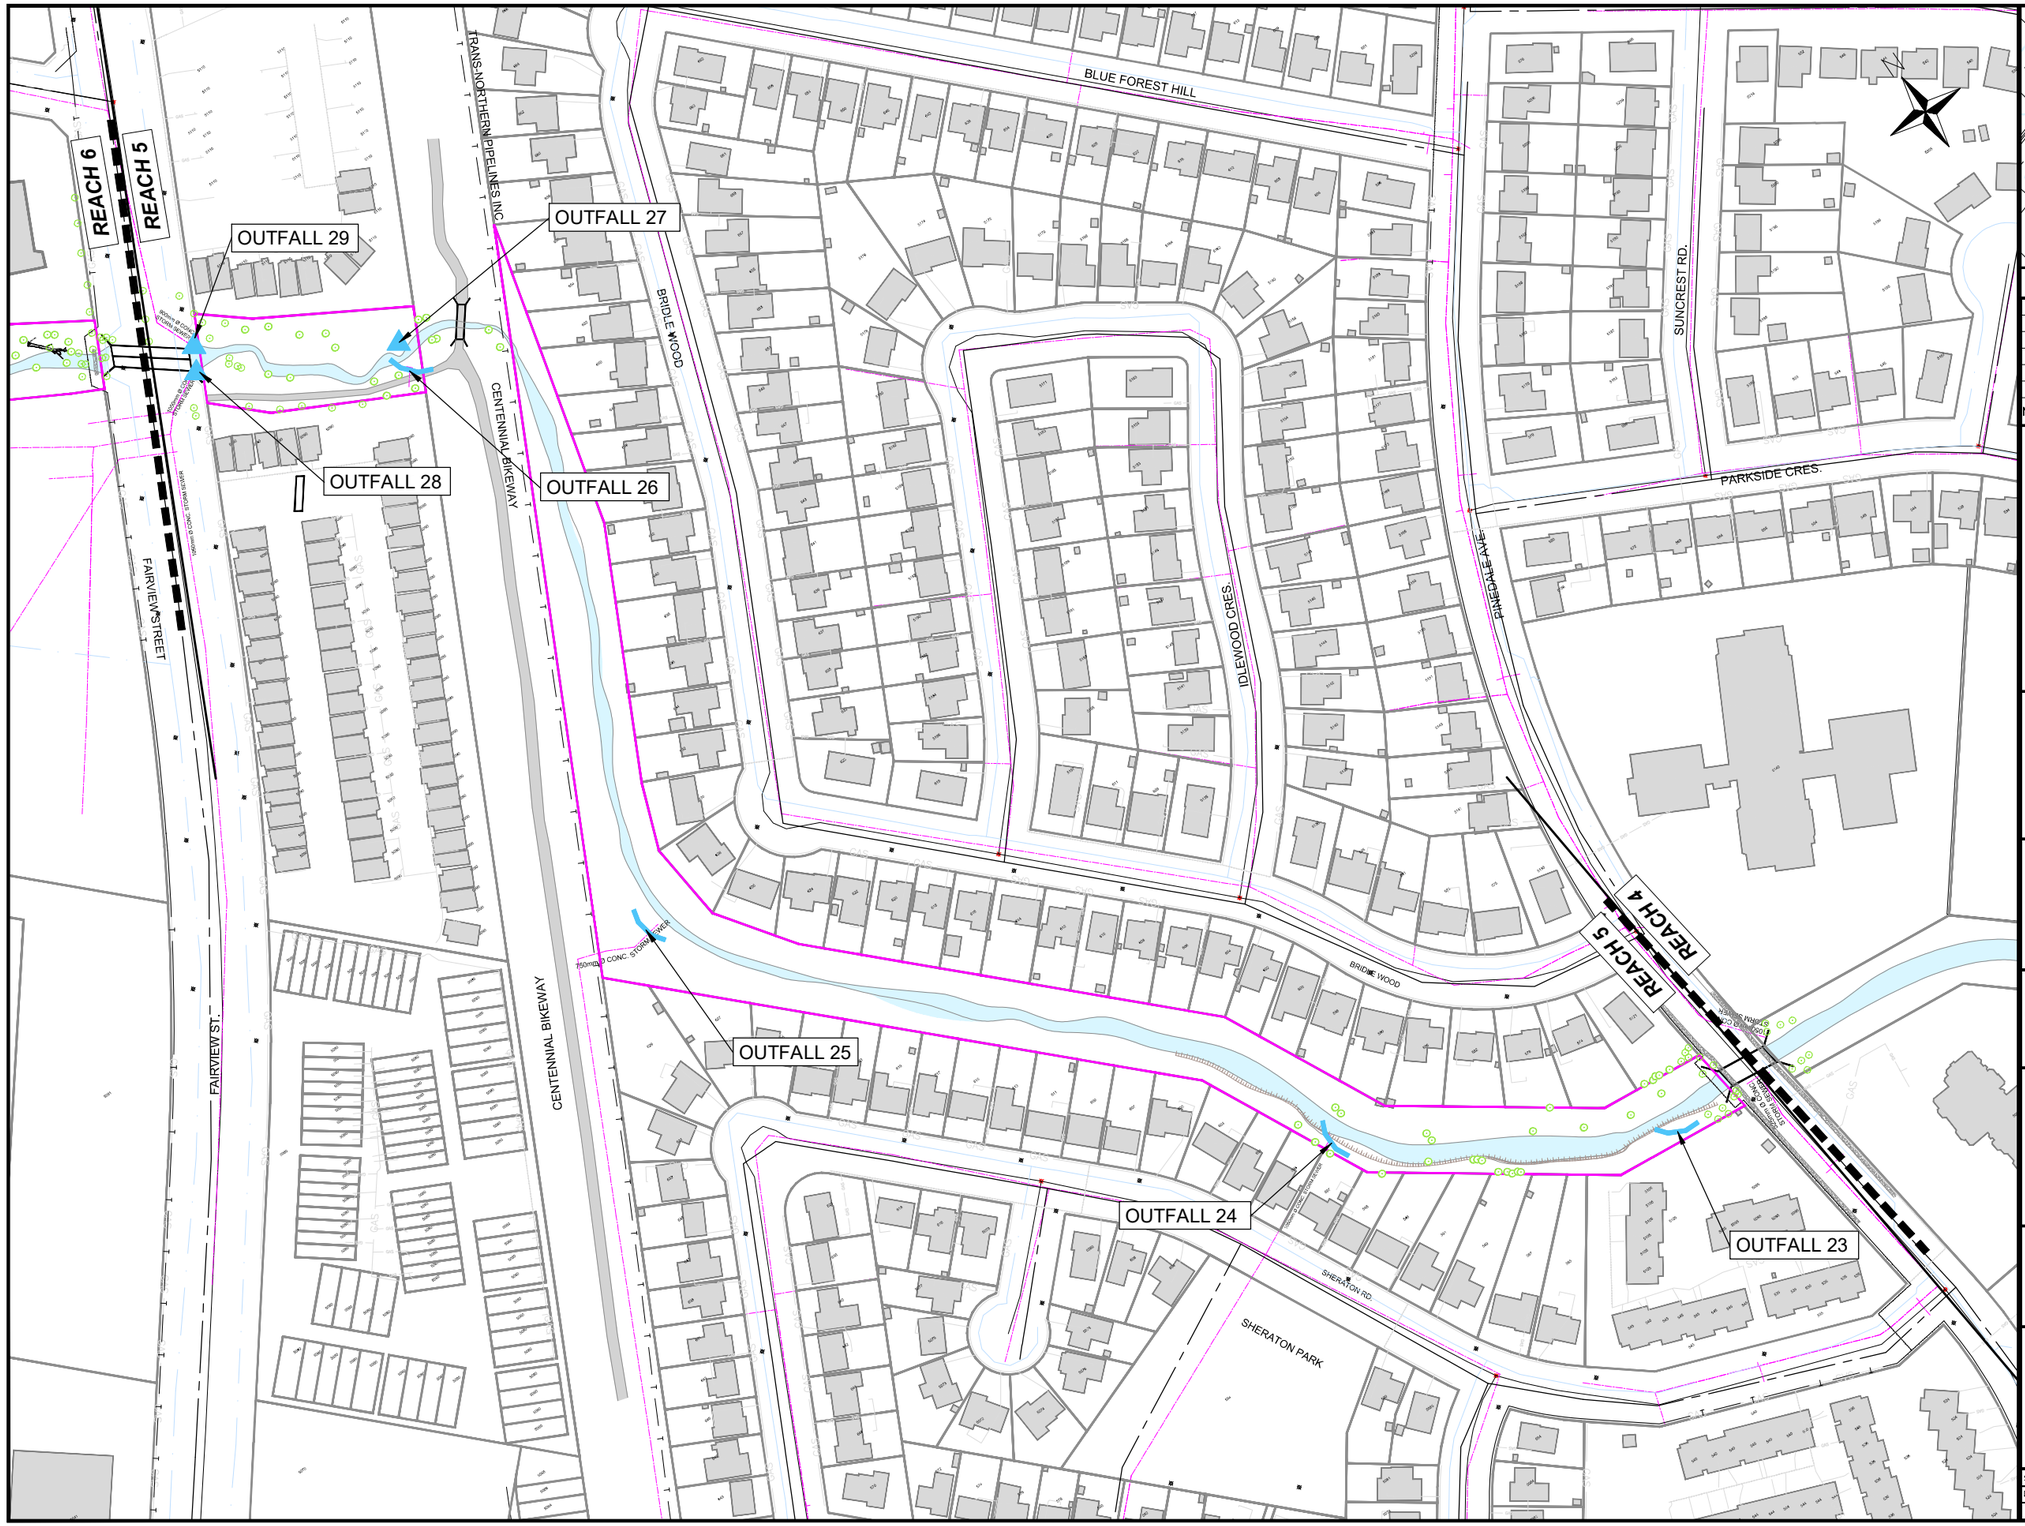

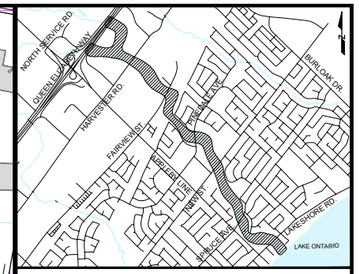

Key Map – NTS

No.	REVISION	By	DATE

LEGEND

- PROPERTY LINE
- STORMLINE
- OUTFALL
- OUTFALL WITH HEADWALL
- CITY PROPERTY LINE

THE POSITION OF THE POLE LINES, CONDUITS, WATERMAINS, SEWERS, AND OTHER UTILITIES AND STRUCTURES ARE NOT NECESSARILY SHOWN ON THE CONTRACT DRAWINGS, AND WHERE SHOWN, THE ACCURACY OF THE POSITION OF SUCH UTILITIES AND STRUCTURES IS NOT GUARANTEED.

BEFORE STARTING WORK

THE CONTRACTOR SHALL CONFIRM THE POSITION AND EXACT LOCATION OF ALL SUCH UTILITIES, AND SHALL ASSUME ALL LIABILITY FOR ANY DAMAGE TO THEM MADE DURING THE COURSE OF THE CONTRACT WORK.

JOB TITLE

Appleby Creek Erosion Control E.A.

BURLINGTON, ONTARIO

SHEET TITLE

Storm Outfall Location General Plan - Reach 5

DESIGNED BY:	APPROVED BY:

CITY OF Burlington

Aquafor Beech Limited
#6-202-2600 SKYMARK Ave.
MISSISSAUGA, ONTARIO, L4W 5B2
PHONE: (905) 629-0099, FAX: (905) 629-0089

SCALE: HOR.–1:1000	REVIEWED BY:		CONTRACT No.
DRAWN BY: T.S.	DESIGNED BY:		FILE No.
DATE: 14 AUGUST, 2019	SHEET NO: 6/8		DRAWING No.

SHERWOOD FOREST PARK

REACH 7

REACH 6

REACH 5

OUTFALL 33

OUTFALL 32

OUTFALL 31

OUTFALL 30

HARVESTER RD.

FAIRVIEW ST.

OVAL CRT.

METROLINX RAIL CORRIDOR

APPLEBY GO STATION

FAIRVIEW STREET

ACCESS FROM HARVESTER ROAD

NG AND STORAGE AREA

675mm Ø CONC. STORM SEWER

600mm Ø CONC. STORM SEWER

200mm Ø CONC. STORM SEWER


1500mm Ø CONC. STORM SEWER

1800mm Ø CONC. STORM SEWER

1800mm Ø CONC. STORM SEWER

GAS

EDGE OF PARKING LOT

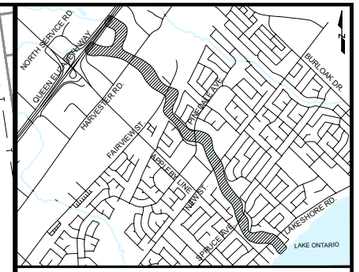

Key Map – NTS

No.	REVISION	By	DATE

LEGEND

- PROPERTY LINE
- STORMLINE
- OUTFALL
- OUTFALL WITH HEADWALL
- CITY PROPERTY LINE

THE POSITION OF THE POLE LINES, CONDUITS, WATERMAINS, SEWERS, AND OTHER UTILITIES AND STRUCTURES ARE NOT NECESSARILY SHOWN ON THE CONTRACT DRAWINGS, AND WHERE SHOWN, THE ACCURACY OF THE POSITION OF SUCH UTILITIES AND STRUCTURES IS NOT GUARANTEED.

BEFORE STARTING WORK

THE CONTRACTOR SHALL CONFIRM THE POSITION AND EXACT LOCATION OF ALL SUCH UTILITIES, AND SHALL ASSUME ALL LIABILITY FOR ANY DAMAGE TO THEM MADE DURING THE COURSE OF THE CONTRACT WORK.

JOB TITLE

Appleby Creek Erosion Control E.A.

BURLINGTON, ONTARIO

SHEET TITLE


Storm Outfall Location General Plan - Reach 6


DESIGNED BY:	APPROVED BY:

CITY OF Burlington

Aquafor Beech Limited
#6-202-2600 SKYMARK Ave.
MISSISSAUGA, ONTARIO, L4W 5B2
PHONE: (905) 629-0099, FAX: (905) 629-0089

SCALE: HOR.–1:1000	REVIEWED BY:	CONTRACT No.
DRAWN BY: T.S.	DESIGNED BY:	FILE No.
DATE: 14 AUGUST, 2019	SHEET NO: 7/8	DRAWING No.

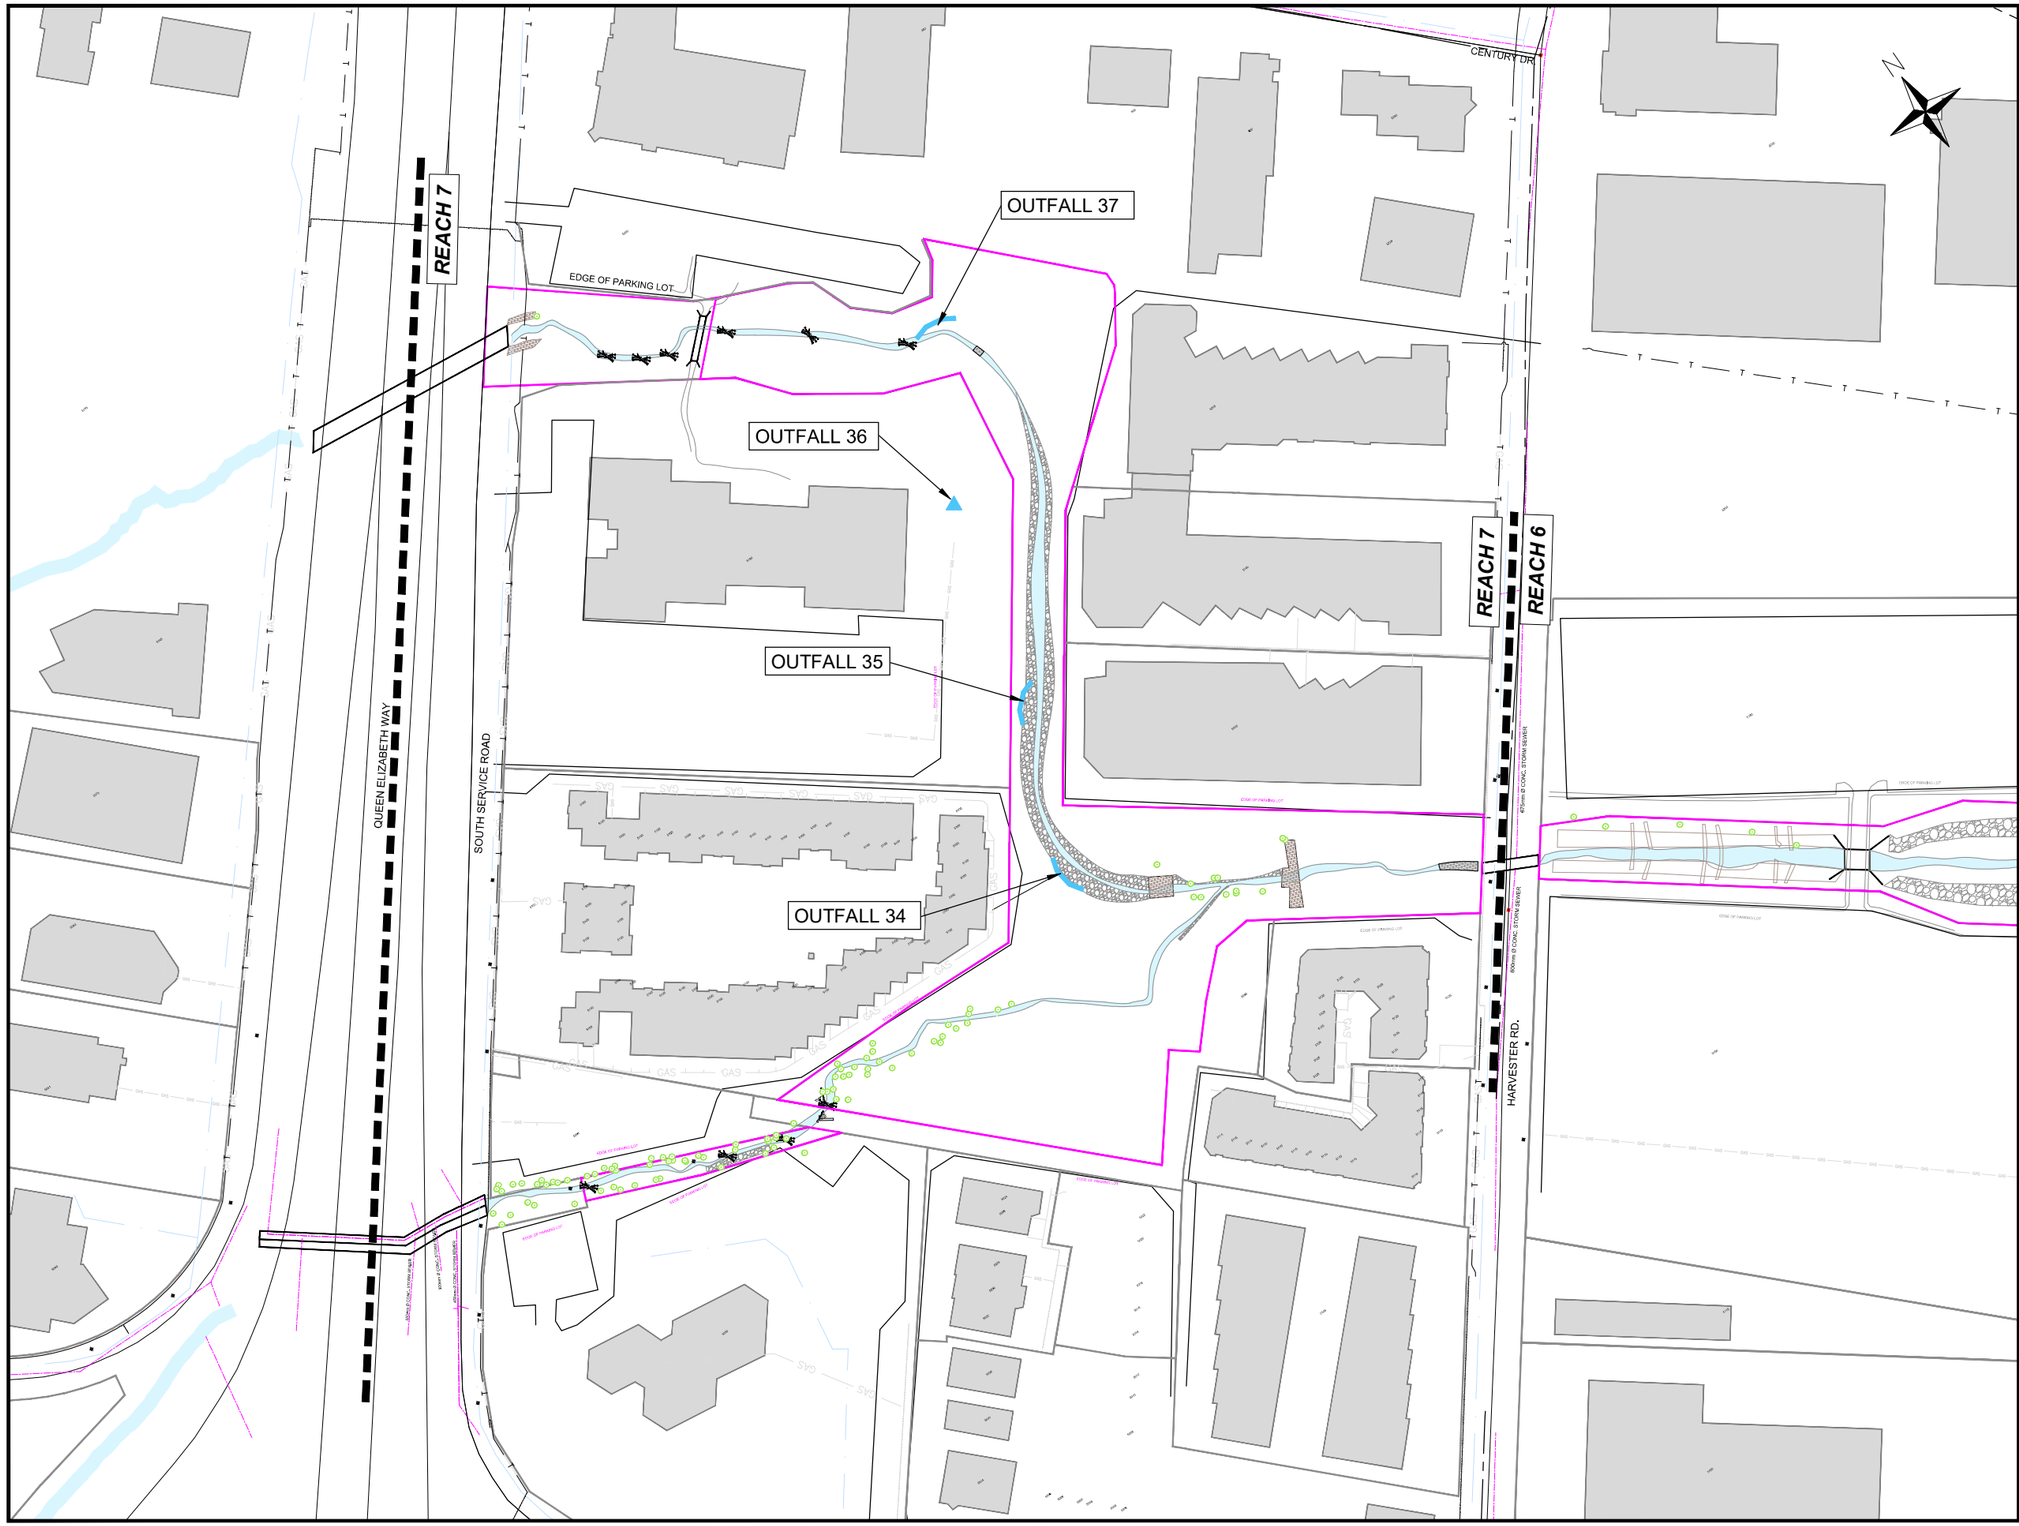

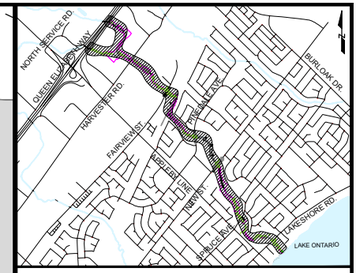

Key Map – NTS

No.	REVISION	By	DATE

LEGEND

- PROPERTY LINE
- STORMLINE
- OUTFALL
- OUTFALL WITH HEADWALL
- CITY PROPERTY LINE

THE POSITION OF THE POLE LINES, CONDUITS, WATERMAINS, SEWERS, AND OTHER UTILITIES AND STRUCTURES ARE NOT NECESSARILY SHOWN ON THE CONTRACT DRAWINGS, AND WHERE SHOWN, THE ACCURACY OF THE POSITION OF SUCH UTILITIES AND STRUCTURES IS NOT GUARANTEED.

BEFORE STARTING WORK

THE CONTRACTOR SHALL CONFIRM THE POSITION AND EXACT LOCATION OF ALL SUCH UTILITIES, AND SHALL ASSUME ALL LIABILITY FOR ANY DAMAGE TO THEM MADE DURING THE COURSE OF THE CONTRACT WORK.

JOB TITLE

Appleby Creek Erosion Control E.A.

BURLINGTON, ONTARIO

SHEET TITLE

Storm Outfall Location General Plan - Reach 7

DESIGNED BY:	APPROVED BY:

CITY OF Burlington

Aquafor Beech Limited
#6-202-2600 SKYMARK Ave.
MISSISSAUGA, ONTARIO, L4W 5B2
PHONE (905) 629-0099, FAX (905) 629-0089

SCALE: HOR.–1:1250	REVIEWED BY:		CONTRACT No.
DRAWN BY: T.S.	DESIGNED BY:		FILE No.
DATE: 14 AUGUST, 2019	SHEET NO: 8/8		DRAWING No.