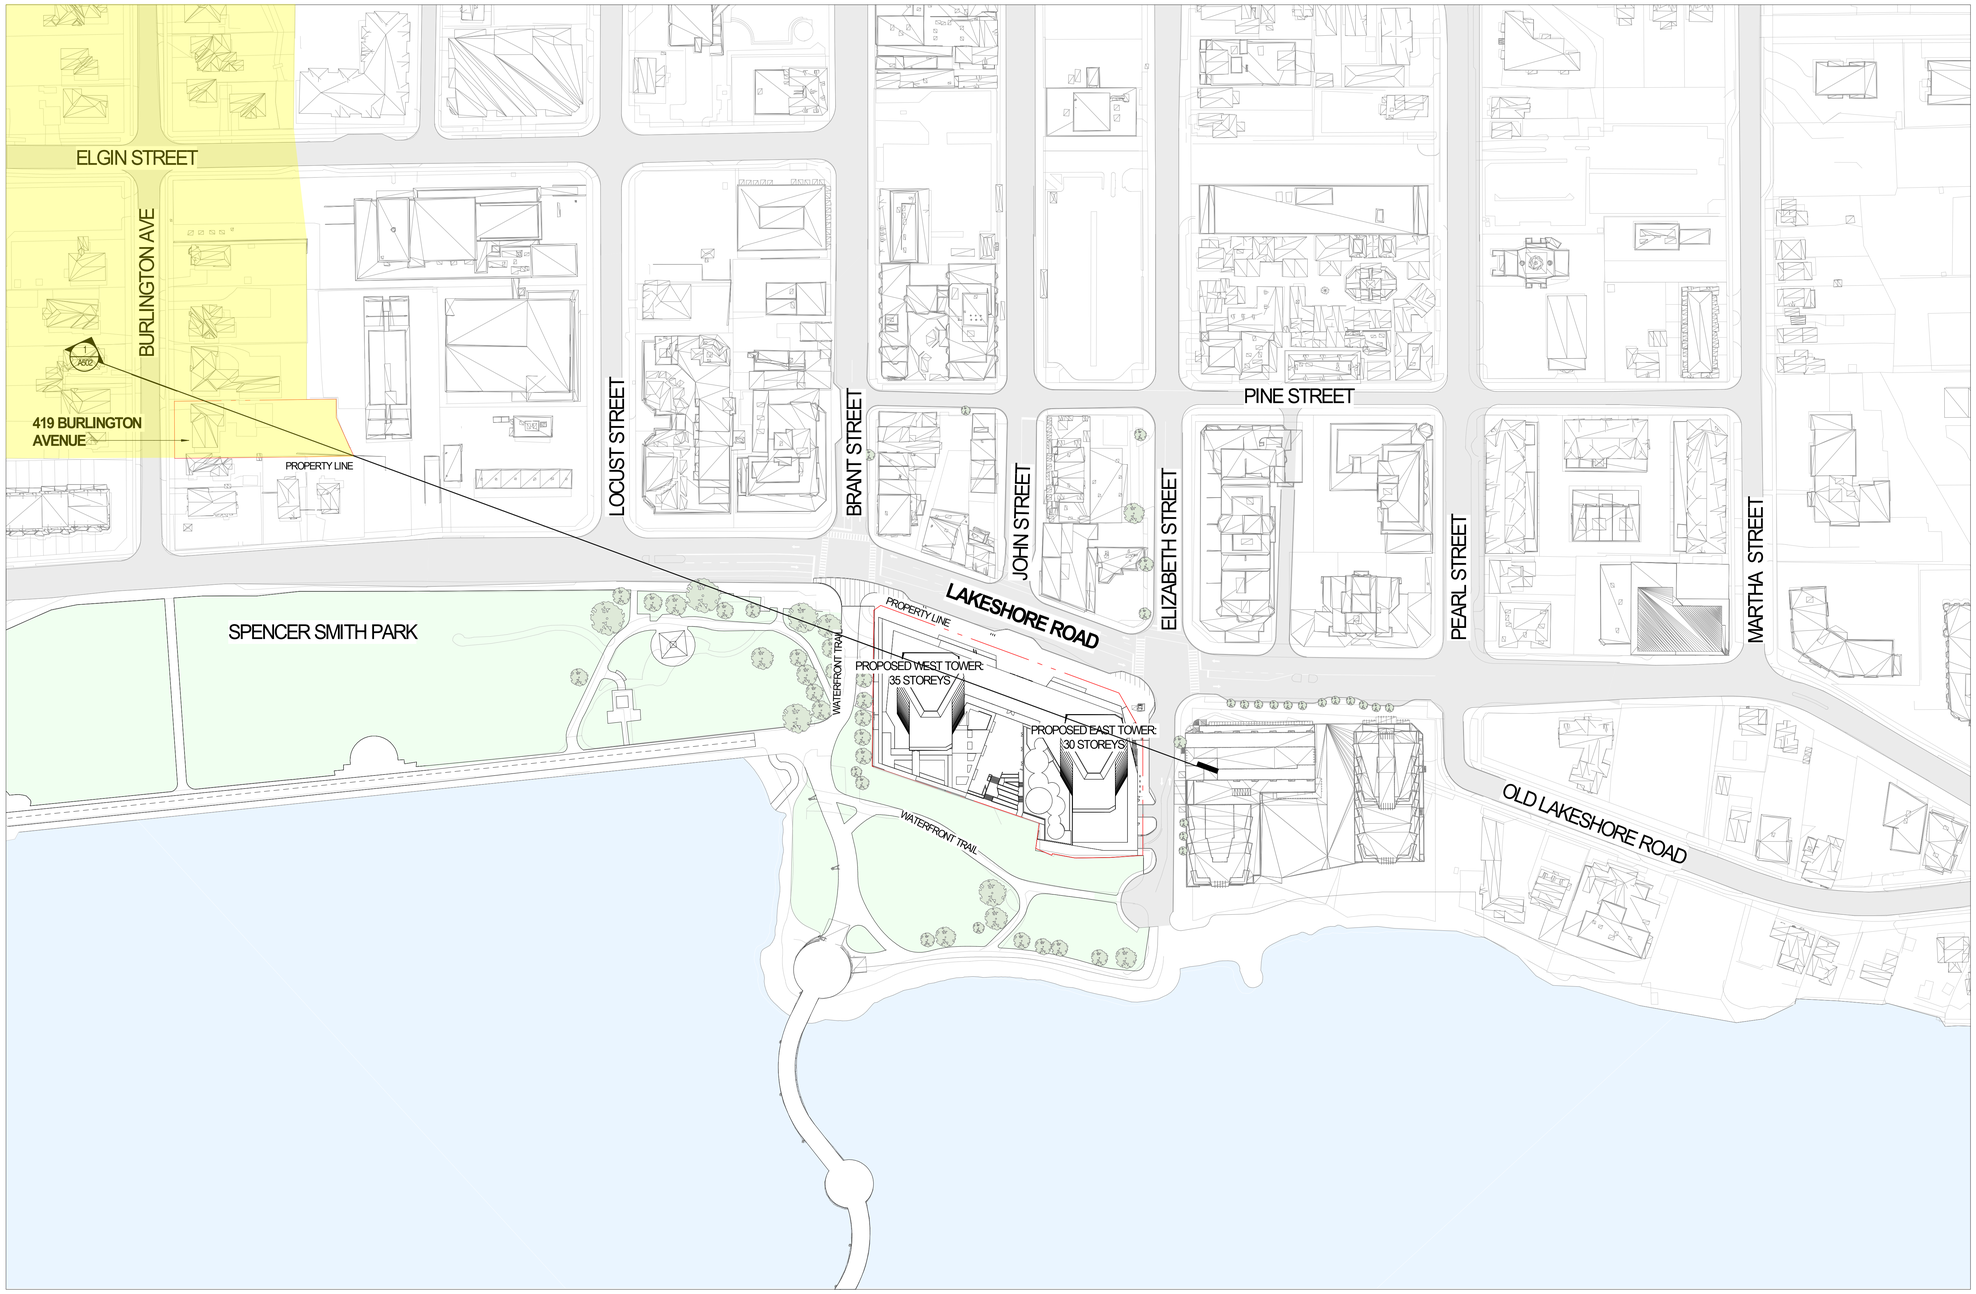


ANGULAR PLANE STUDY PLAN (1 / A501)

1 : 1000

LAND USE LEGEND

ST. LUKES NEIGHBOURHOOD PRECINCT (NEAREST LOW-RISE NEIGHBOURHOOD AS PER CITY OF BURLINGTON OFFICIAL PLAN SCHEDULE E)

© CANNON DESIGN + NEUF ARCHITECTS 2017 ALL RIGHTS RESERVED. NO PART OF THIS DOCUMENT MAY BE REPRODUCED OR UTILIZED IN ANY FORM, WITHOUT PRIOR WRITTEN AUTHORIZATION BY THE CANNON CORPORATION.

C:\Fichiers Revit Locaux\WTRRFL_12576_ARC_ANT_R21_lanpoalmas.rvt 2021-12-17 1:03:05 PM



PROJECT
2020 LAKESHORE

LOCATION
2020 LAKESHORE ROAD, BURLINGTON ON

PROJET NO.
12576.00

CLIENT
BURLINGTON 2020 LAKESHORE INC.
366 King Street West
Hamilton ON L8P 1B3

CIVIL ENGINEERING
S. Llewellyn & Associates
3228 South Service Road, Suite 105, East Wing
Burlington ON L7N 3H8

TRAFFIC ENGINEERING
Paradigm
5A - 150 Pinebush Road
Cambridge ON N1R 8J8

PLANNING CONSULTANT
Bousfields Inc.
1 Main Street East, Suite 200
Hamilton ON L8N 1E7

LANDSCAPE ARCHITECT
adesso design inc.
216 Locke Street South, 2nd Floor
Hamilton ON L8P 4B4

PROJECT MANAGER
Horn Design & Consulting Inc.
1927 Will Scarlett Dr
Mississauga, ON L5K 1J6

ARCHITECT
NEUF architect(e)s CANADA INC.
8 Market Street Suite 600
Toronto, ON M5E 1M6

NEUF ARCHITECTE(S)

PROJECT NORTH / TRUE NORTH

SHEET STATUS
FOR REFERENCE ONLY

NO	REVISION	DATE (yyyy-mm-dd)
0	ISSUED FOR PRE-APPLICATION CONSULTATION	2021-02-26
1	BURLINGTON URBAN DESIGN REVIEW	2021-08-19
2	COMMUNITY CONSULTATION	2021-09-08
3	ISSUED FOR OPA-ZBA APPLICATION	2021-12-17


DRAWN BY: Author
CHECKED BY: Checker
yyyy-mm-dd: 2021-12-17
SCALE: As indicated
FORMAT: 30" x 42" (Full-scale)

DRAWING TITLE
ANGULAR PLANES - SITE PLAN

REVISION: 3
DRAWING NUMBER: A501

© CANNON DESIGN + NEUF ARCHITECTS 2017 ALL RIGHTS RESERVED. NO PART OF THIS DOCUMENT MAY BE REPRODUCED OR UTILIZED IN ANY FORM, WITHOUT PRIOR WRITTEN AUTHORIZATION BY THE CANNON CORPORATION

C:/Fishers Revit Locaux/WTRFL_12576_ARC_INT_R21_bmpoolman.rvt 2021-12-17 1:03:14 PM

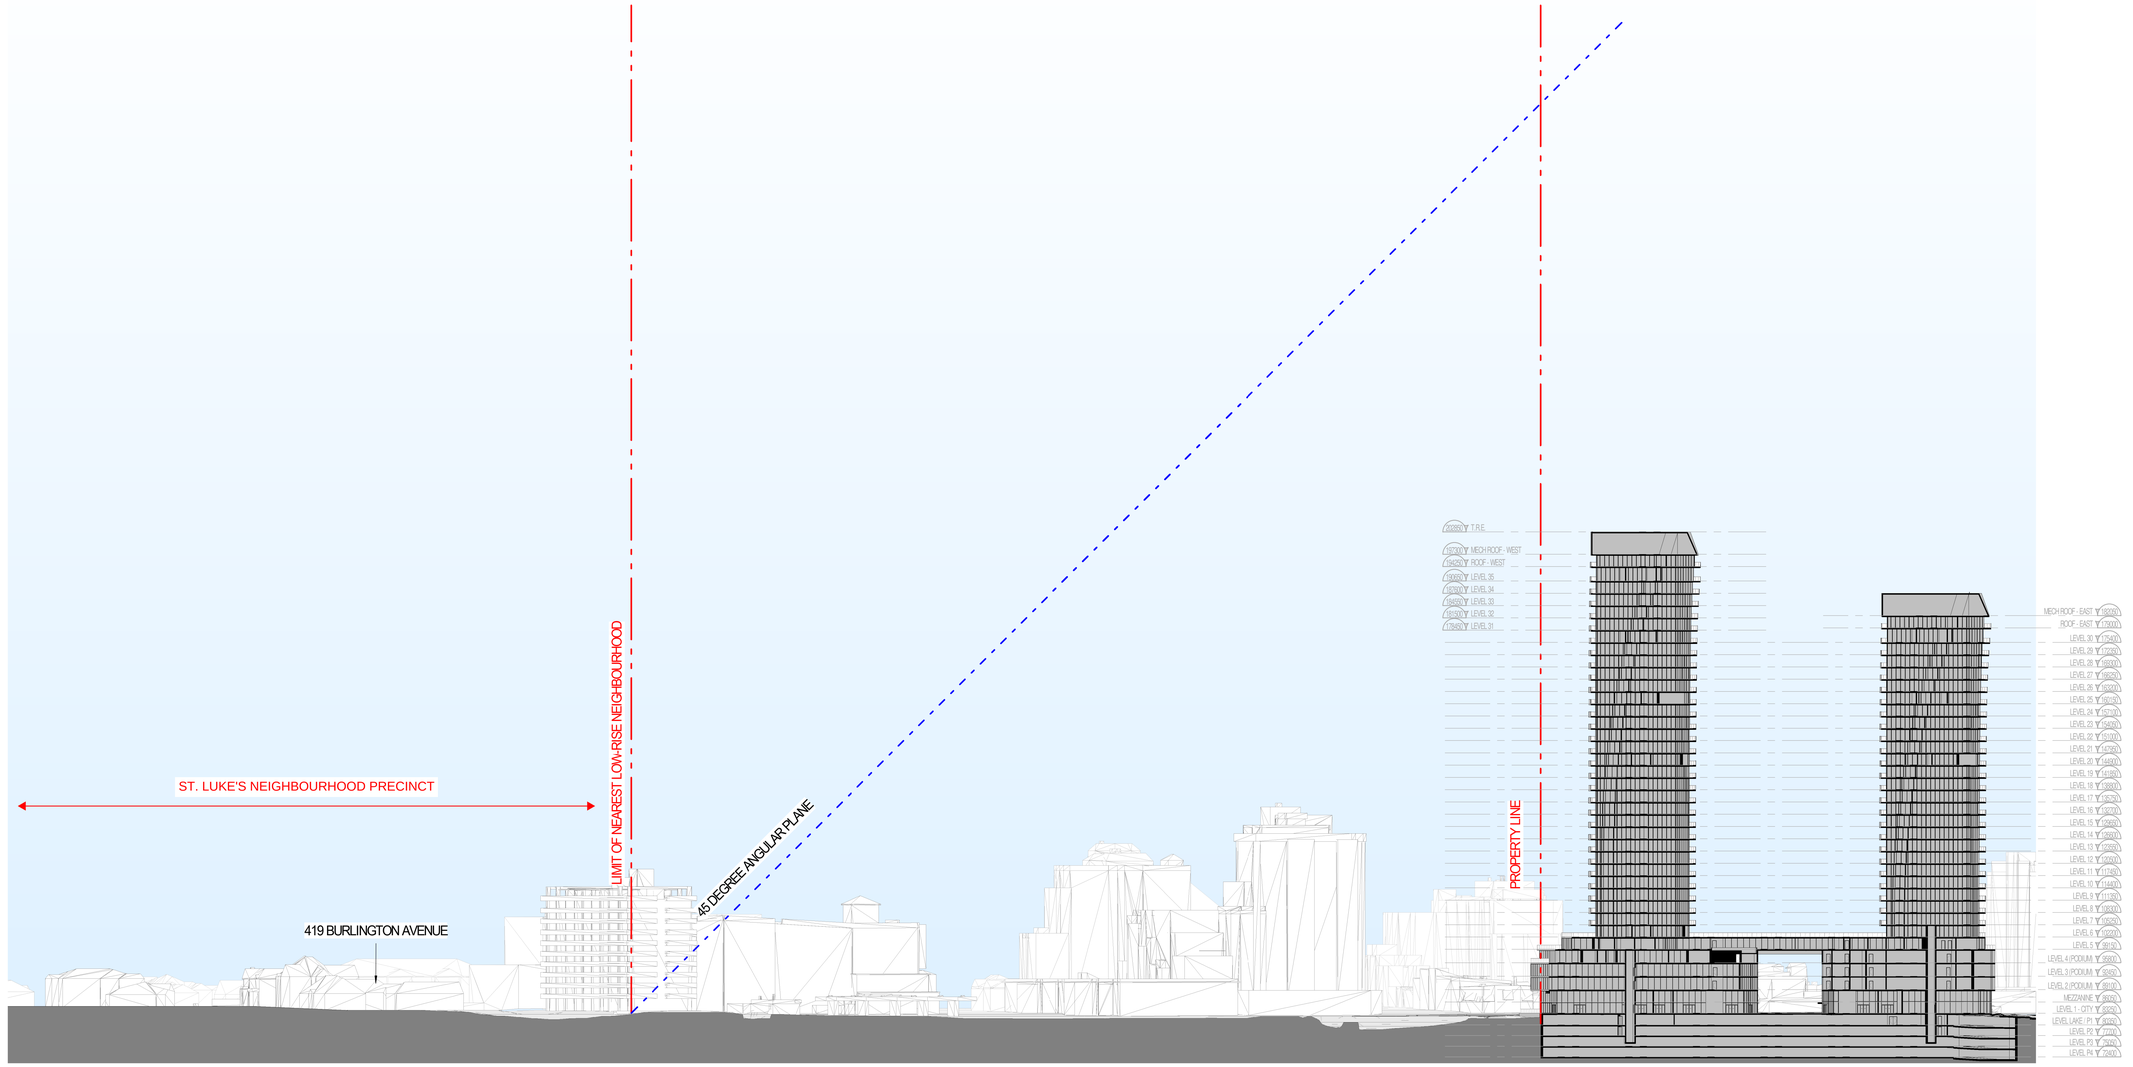

ANGULAR PLANE

1 : 600

1 / A502

ANGULAR PLANE LEGEND
- PROPOSED BUILDING
- EXISTING BUILDINGS



PROJECT
2020 LAKESHORE

LOCATION
2020 LAKESHORE ROAD, BURLINGTON ON

PROJET NO.
12576.00

CLIENT
BURLINGTON 2020 LAKESHORE INC.
366 King Street West
Hamilton ON L8P 1B3

CIVIL ENGINEERING
S. Llewellyn & Associates
3228 South Service Road, Suite 105, East Wing
Burlington ON L7N 3H8

TRAFFIC ENGINEERING
Paradigm
5A - 150 Pinebush Road
Cambridge ON N1R 8J8

PLANNING CONSULTANT
Bousfields Inc.
1 Main Street East, Suite 200
Hamilton ON L8N 1E7

LANDSCAPE ARCHITECT
adesso design inc.
216 Locke Street South, 2nd Floor
Hamilton ON, L8P 4B4

PROJECT MANAGER
Horn Design & Consulting Inc.
1927 Will Scarlett Dr
Mississauga, ON L5K 1J6

ARCHITECT
NEUF architect(e)s CANADA INC.
8 Market Street Suite 600
Toronto, ON M5E 1M6

NEUF ARCHITECT(E)S

SHEET STATUS
FOR REFERENCE ONLY

NO	REVISION	DATE (yyyy-mm-dd)
0	ISSUED FOR PRE-APPLICATION CONSULTATION	2021-02-26
1	BURLINGTON URBAN DESIGN REVIEW	2021-08-19
2	COMMUNITY CONSULTATION	2021-09-08
3	ISSUED FOR OPA-ZBA APPLICATION	2021-12-17

DRAWN BY
Author

CHECKED BY
Checker

yyyy-mm-dd
2021-12-17

SCALE
As indicated

FORMAT
30" x 42" (Full-scale)

DRAWING TITLE
45 DEGREE ANGULAR PLANE SECTION

REVISION
3

DRAWING NUMBER
A502