
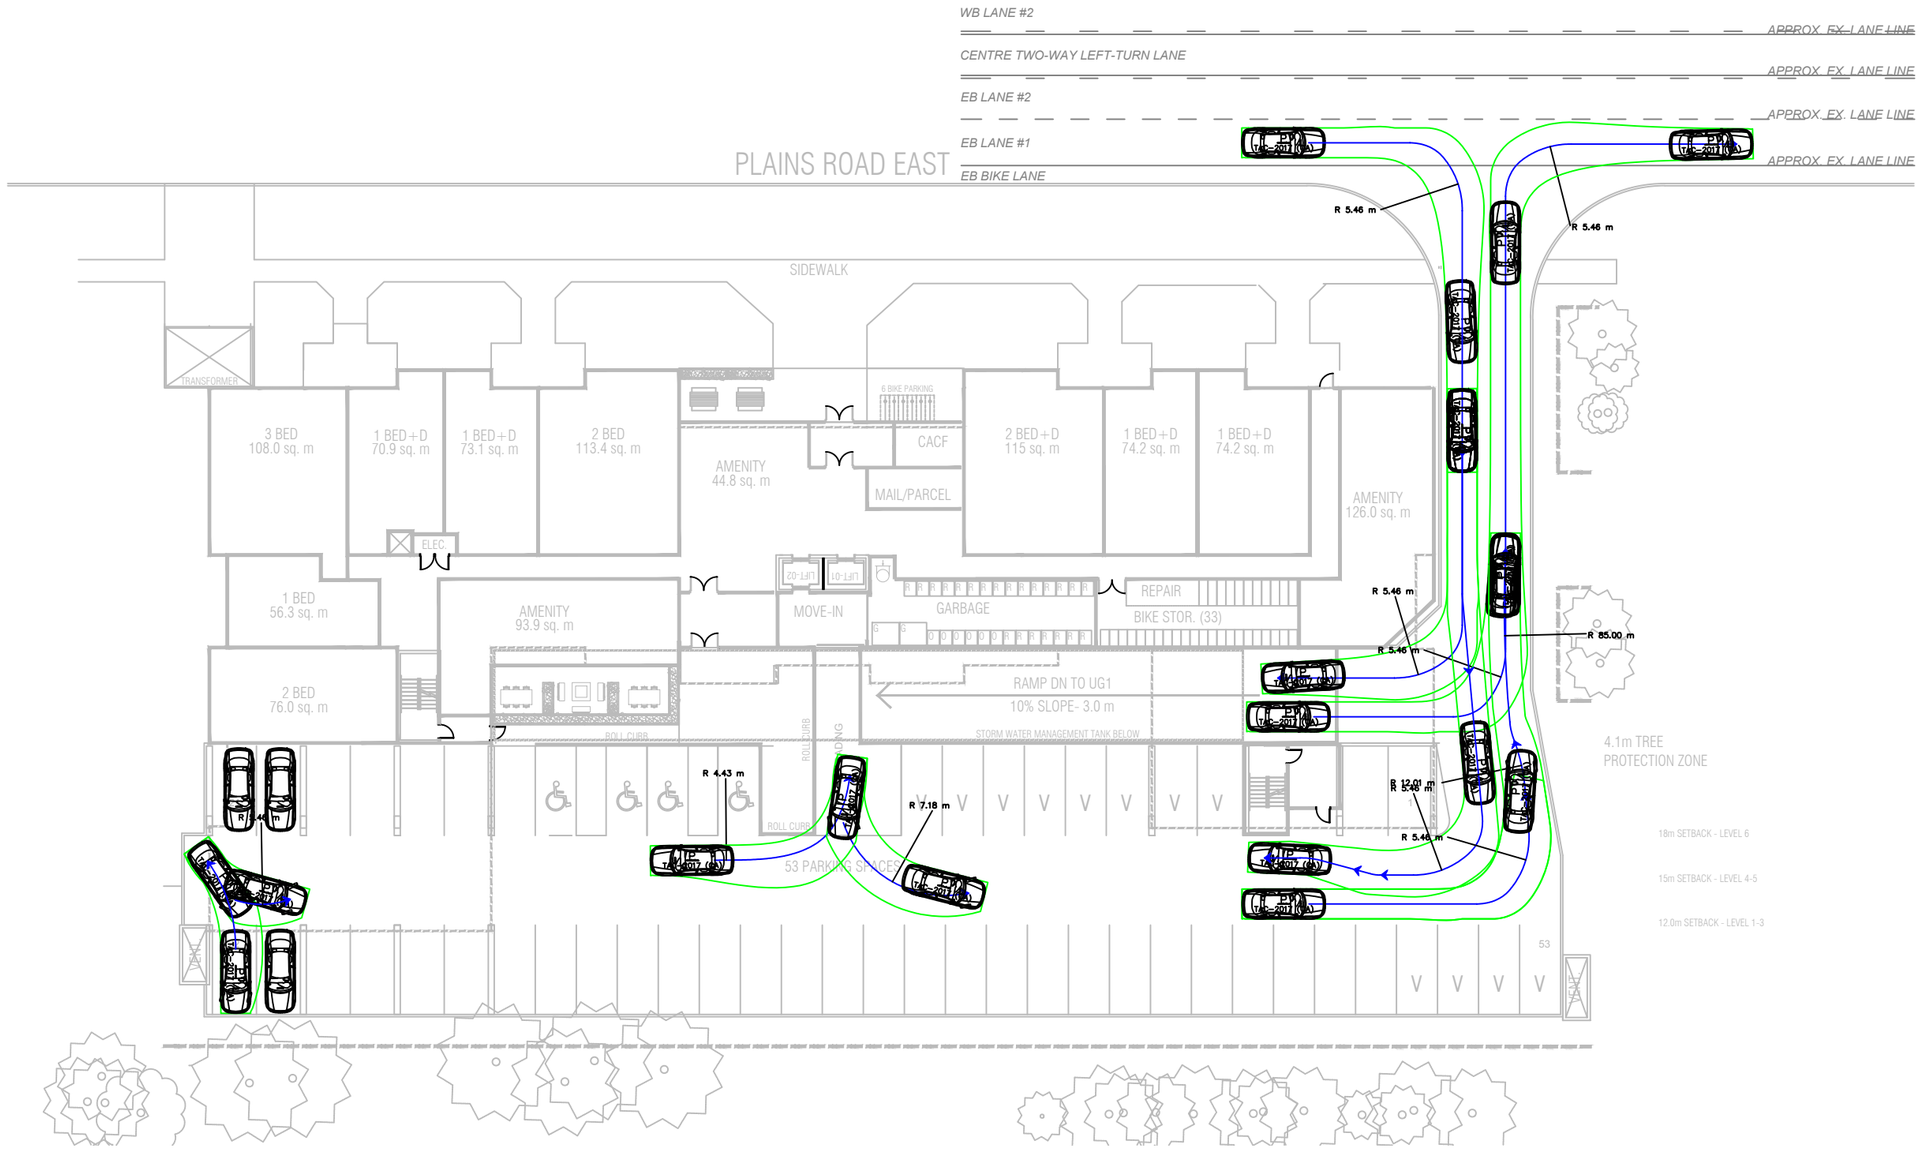


THIS AUTOTURN SWEPT PATH ANALYSIS HAS BEEN PREPARED USING BASE PLANS PROVIDED BY OTHERS. THE PRACTITIONER HAS NOT INSPECTED THE ACCURACY AND/OR THE COMPLETENESS OF THESE BASE PLANS AND SHALL NOT BE RESPONSIBLE FOR ANY ERRORS OR OMISSIONS WHICH MAY BE INCORPORATED HEREIN AS A RESULT.

NO.	DATE	INITIAL	REVISION DETAIL
2	2023-08-14	SC	UPDATED SITE PLAN
1	2023-07-27	SC	UPDATED SITE PLAN

DESIGN VEHICLE:

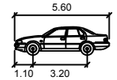


P

	meters
Width	: 2.00
Track	: 2.00
Lock to Lock Time	: 6.0
Steering Angle	: 35.9

AUTOTURN ASSESSMENT
276-292 PLAINS RD E
CITY OF BURLINGTON

paradigm TRANSPORTATION SOLUTIONS LIMITED


PROJECT NO.: 230189	DATE: JULY 2023	SCALE: 1:400	DRAWING NO.: 01
DRAWN: SC	DESIGN: SC	CHECK: EB	

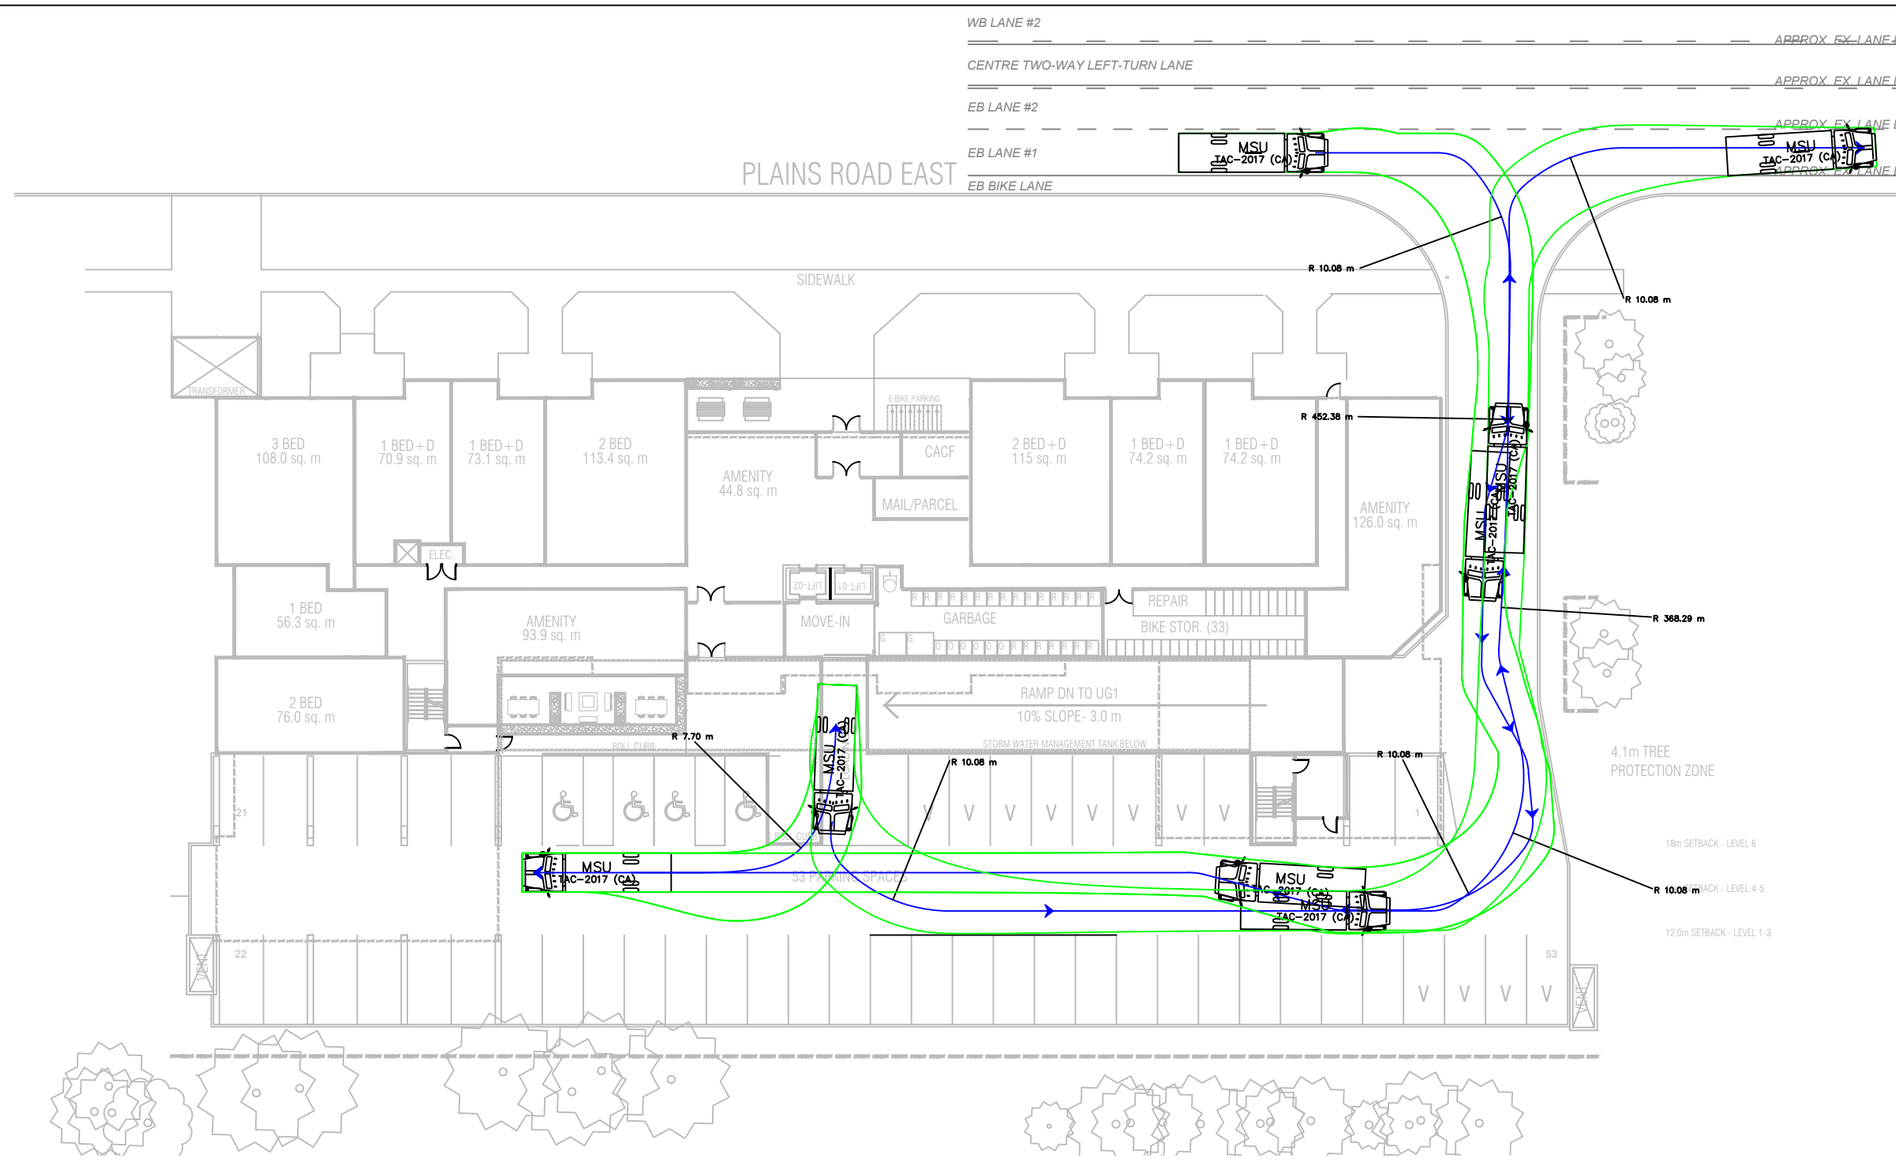

THIS AUTOTURN SWEPT PATH ANALYSIS HAS BEEN PREPARED USING BASE PLANS PROVIDED BY OTHERS. THE PRACTITIONER HAS NOT INSPECTED THE ACCURACY AND/OR THE COMPLETENESS OF THESE BASE PLANS AND SHALL NOT BE RESPONSIBLE FOR ANY ERRORS OR OMISSIONS WHICH MAY BE INCORPORATED HEREIN AS A RESULT.

NO.	DATE	INITIAL	REVISION DETAIL
2	2023-08-14	SC	UPDATED SITE PLAN
1	2023-07-27	SC	UPDATED SITE PLAN

DESIGN VEHICLE:

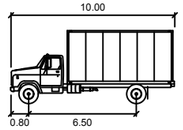


MSU

	meters
Width	2.60
Track	2.60
Lock to Lock Time	6.0
Steering Angle	40.2

AUTOTURN ASSESSMENT
276-292 PLAINS RD E
CITY OF BURLINGTON

paradigm TRANSPORTATION SOLUTIONS LIMITED


PROJECT NO.: 230189	DATE: JULY 2023	SCALE: 1:400	DRAWING NO.: 02
DRAWN: SC	DESIGN: SC	CHECK: EB	

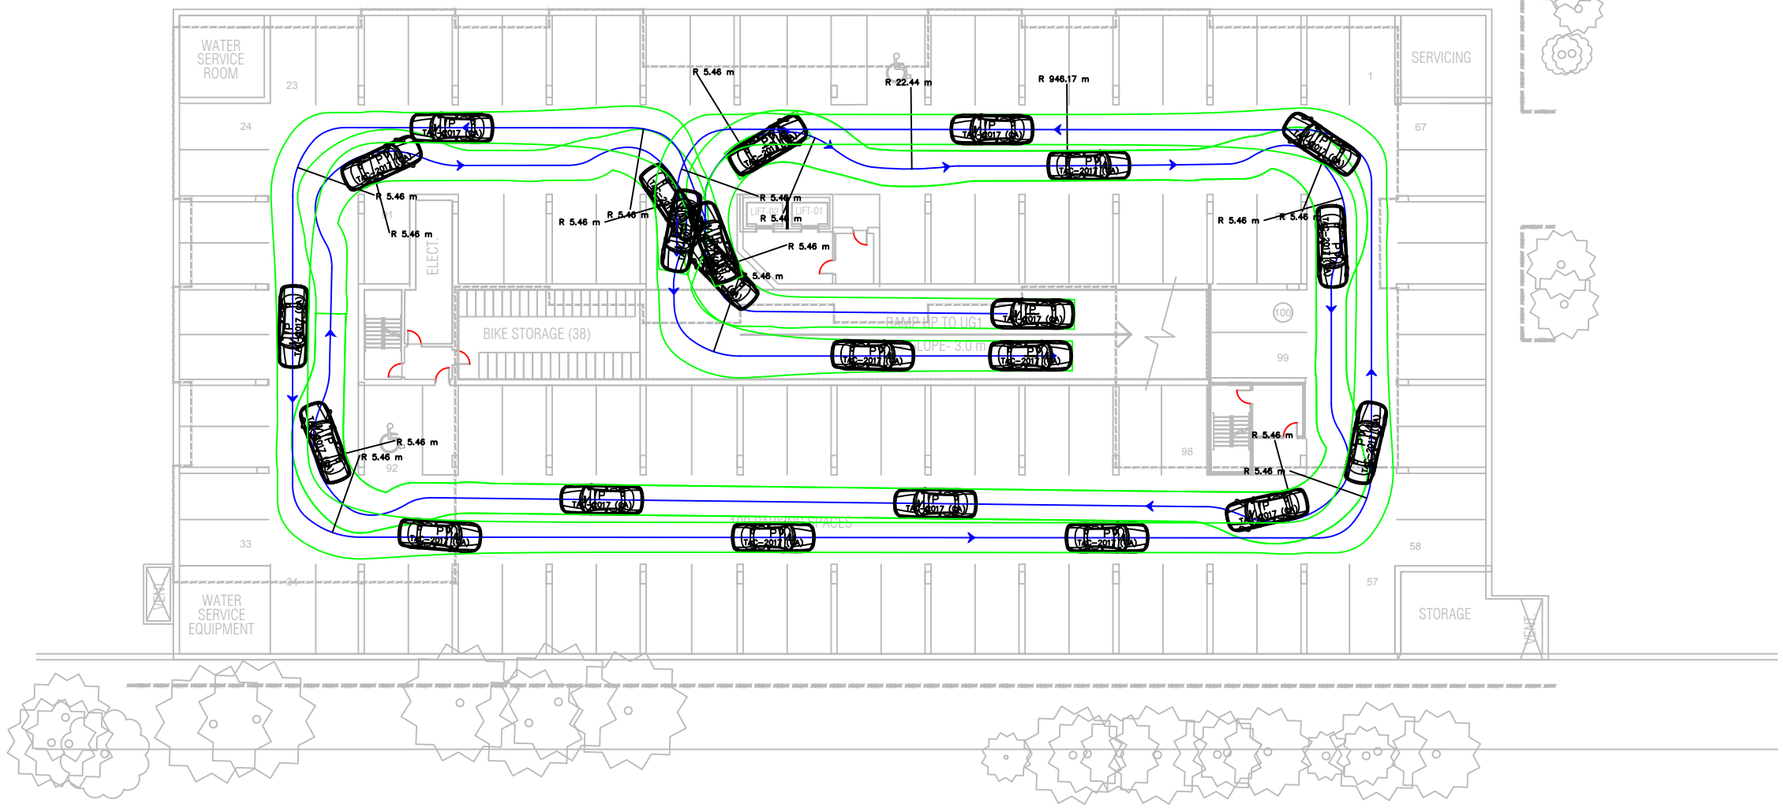

THIS AUTOTURN SWEPT PATH ANALYSIS HAS BEEN PREPARED USING BASE PLANS PROVIDED BY OTHERS. THE PRACTITIONER HAS NOT INSPECTED THE ACCURACY AND/OR THE COMPLETENESS OF THESE BASE PLANS AND SHALL NOT BE RESPONSIBLE FOR ANY ERRORS OR OMISSIONS WHICH MAY BE INCORPORATED HEREIN AS A RESULT.

NO.	DATE	INITIAL	REVISION DETAIL
2	2023-08-14	SC	UPDATED SITE PLAN
1	2023-07-27	SC	UPDATED SITE PLAN

DESIGN VEHICLE:

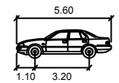


P

	meters
Width	2.00
Track	2.00
Lock to Lock Time	6.0
Steering Angle	35.9

AUTOTURN ASSESSMENT
276-292 PLAINS RD E
CITY OF BURLINGTON

paradigm TRANSPORTATION SOLUTIONS LIMITED

PROJECT NO.: 230189	DATE: JULY 2023	SCALE: 1:400	DRAWING NO.: 03
DRAWN: SC	DESIGN: SC	CHECK: EB	

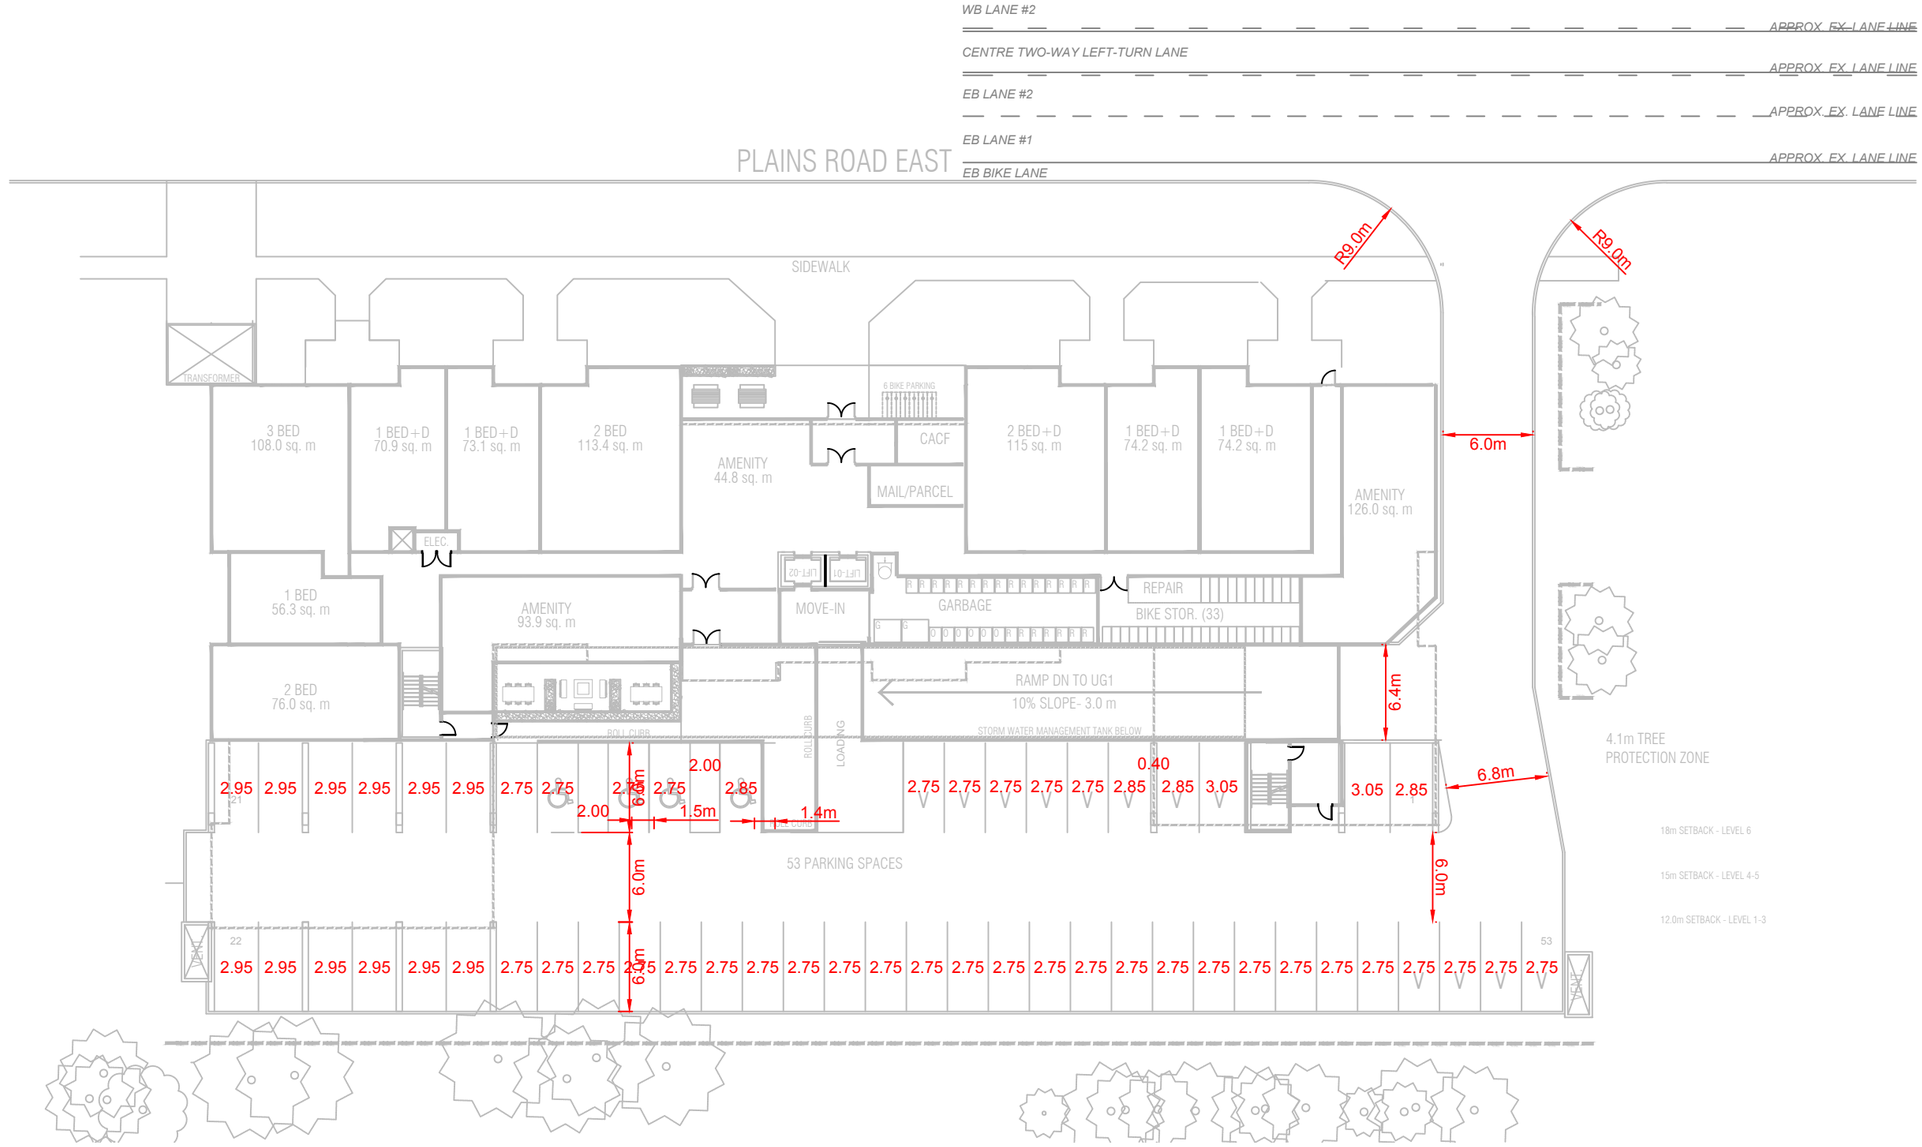


NO.	DATE	INITIAL	REVISION DETAIL
2	2023-08-14	SC	UPDATED SITE PLAN
1	2023-07-27	SC	UPDATED SITE PLAN

PARKING LAYOUT
276-292 PLAINS RD E
CITY OF BURLINGTON

paradigm TRANSPORTATION SOLUTIONS LIMITED

PROJECT NO.: 230189	DATE: JULY 2023	SCALE: 1:400	DRAWING NO.:
DRAWN: SC	DESIGN: SC	CHECK: EB	PR1

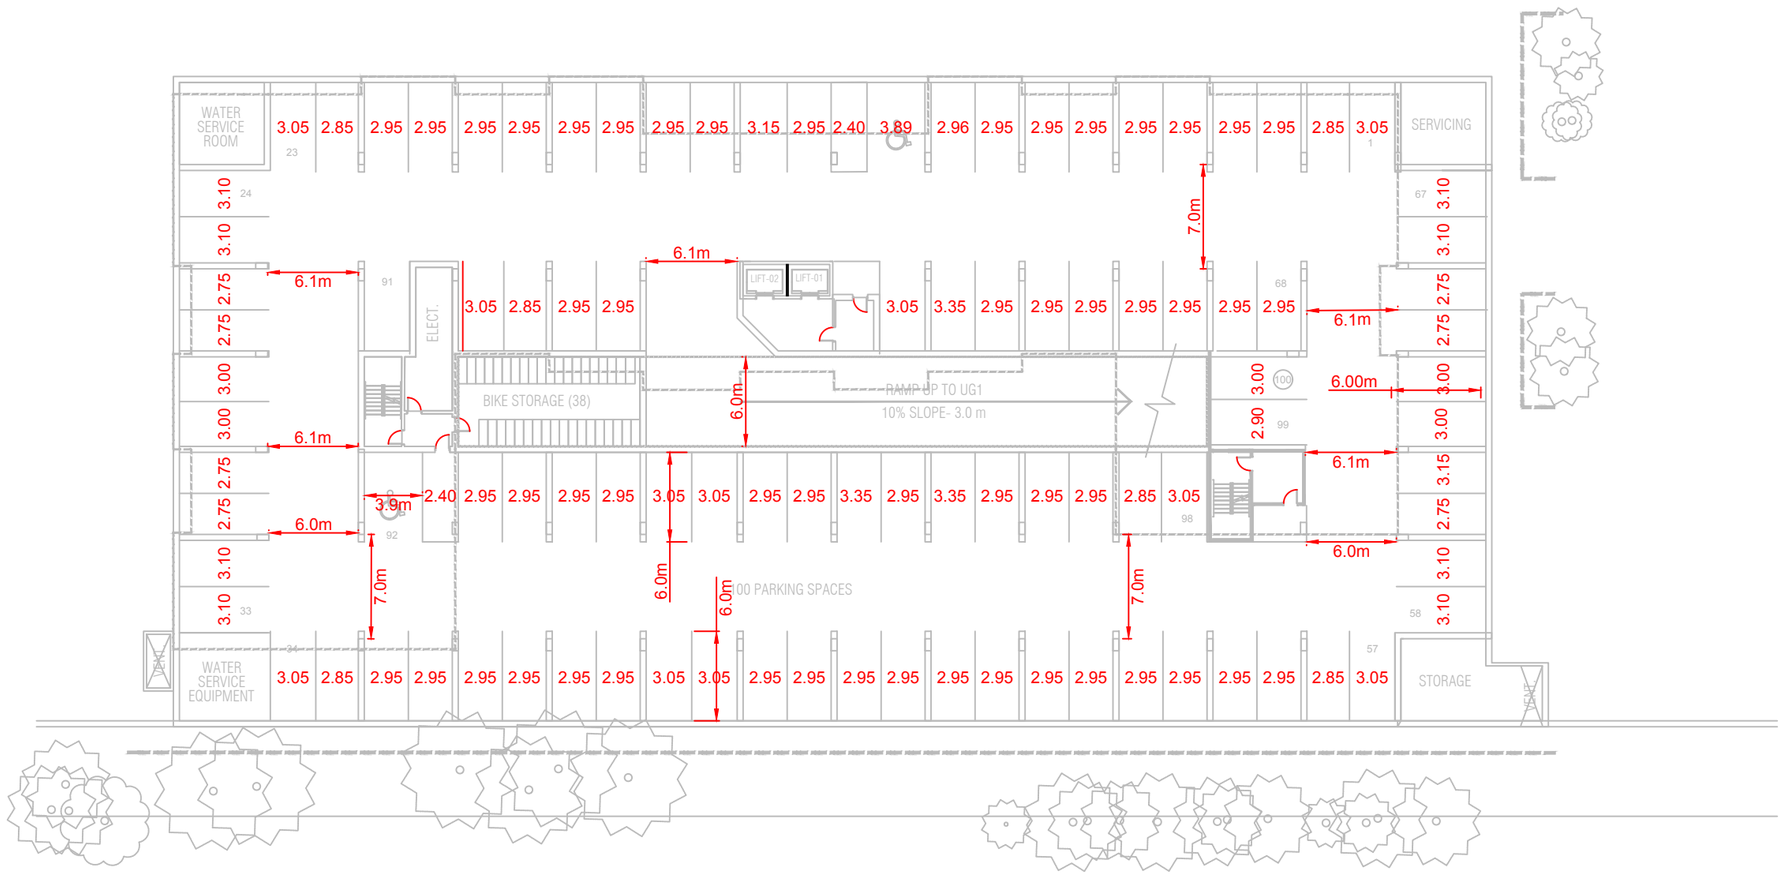

NO.	DATE	INITIAL	REVISION DETAIL
2	2023-08-14	SC	UPDATED SITE PLAN
1	2023-07-27	SC	UPDATED SITE PLAN

PARKING LAYOUT
276-292 PLAINS RD E
CITY OF BURLINGTON

paradigm TRANSPORTATION SOLUTIONS LIMITED

PROJECT NO.: 230189	DATE: JULY 2023	SCALE: 1:400	DRAWING NO.:
DRAWN: SC	DESIGN: SC	CHECK: EB	PR2