
P:\P\48247\100\48247-100-C2
MTE FILE PATH:

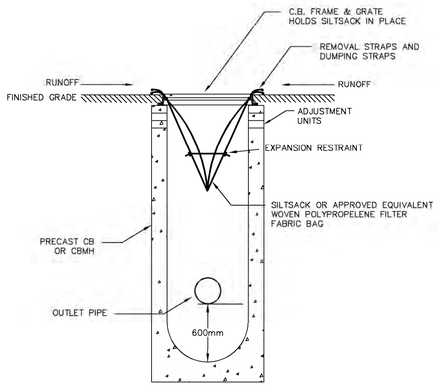


MAINTENANCE SCHEDULE

–INSPECT AFTER EVERY MAJOR RAIN EVENT.
–INSPECT EVERY 3 WEEKS MINIMUM.
–SILTSACK SHOULD NEVER BE OVER HALF FULL.
–FULL BAG CAN BE REMOVED, DUMPED, CLEANED AND REUSED
(TO REMOVE INSERT 25mm REBAR INTO REMOVAL FLAP POCKETS)
(TO DUMP INSERT 25mm REBAR INTO BOTH DUMPING STRAPS)


TEMPORARY SILTSACK SILTATION CONTROL IN CB

N.T.S.

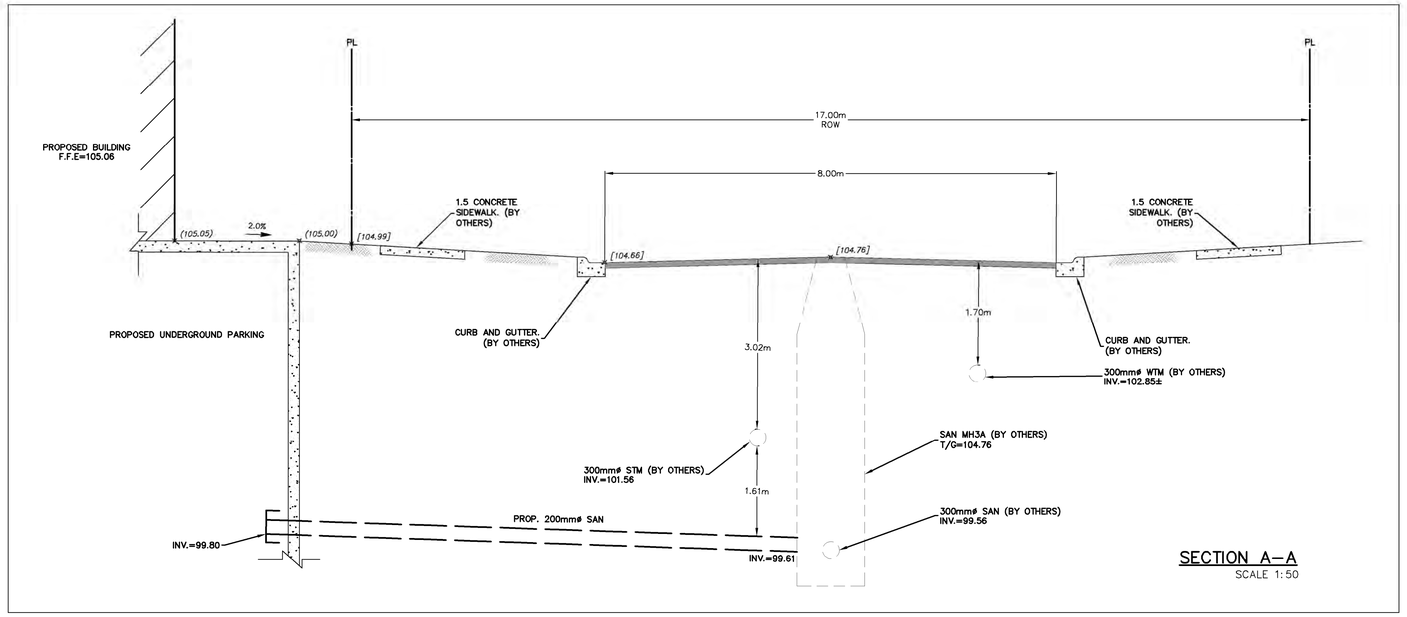


SECTION A–A

SCALE 1:50

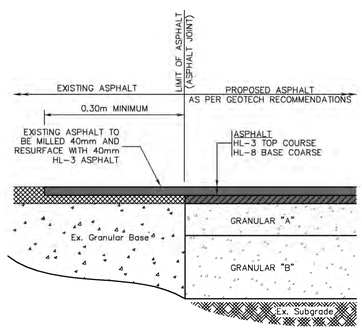

ASPHALT LAP JOINT DETAIL

N.T.S.

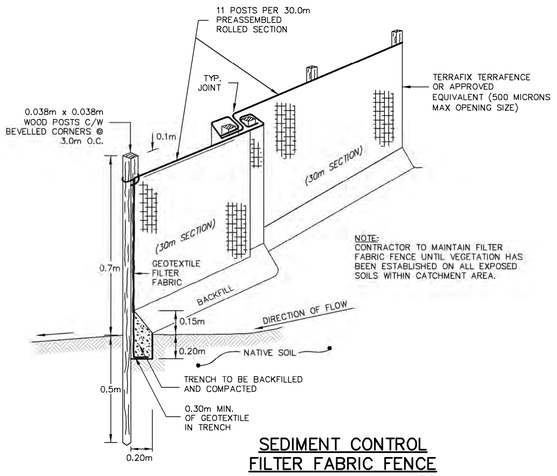


NOTE:
CONTRACTOR TO MAINTAIN FILTER FABRIC FENCE UNTIL VEGETATION HAS BEEN ESTABLISHED ON ALL EXPOSED SOILS WITHIN CATCHMENT AREA.

SEDIMENT CONTROL FILTER FABRIC FENCE

N.T.S.


DESIGNATED ACCESS FOR ALL CONSTRUCTION TRAFFIC.

INSTALL 'MUD MAT', AS PER DETAIL BELOW, PRIOR TO ANY OTHER CONSTRUCTION. MAT TO BE MAINTAINED IN GOOD WORKING ORDER UNTIL GRADING WORKS ARE COMPLETED AND GRANULAR "A" & "B" HAVE BEEN PLACED.

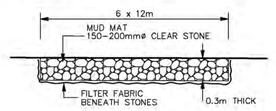

CONSTRUCTION ACCESS DETAIL

N.T.S.

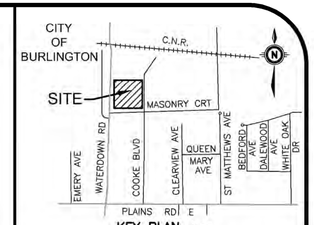

KEY PLAN N.T.S.

GEODETIC BM **ELEV. = 100.718m**
ELEVATIONS ARE REFERRED TO THE CITY OF BURLINGTON BENCHMARK NO. 0011922u2445.

SITE BENCHMARK **ELEV. = m**

NOTE TO CONTRACTOR :

DO NOT SCALE DRAWINGS.

CONTRACTORS MUST CHECK AND VERIFY ALL DIMENSIONS AND REPORT ANY DISCREPANCIES TO THE ENGINEER BEFORE PROCEEDING WITH THE WORK.

ALL DRAWINGS REMAIN THE PROPERTY OF THE ENGINEER AND SHALL NOT BE REPRODUCED OR REUSED WITHOUT THE ENGINEER'S WRITTEN PERMISSION.

THE OWNER/ARCHITECT/CONTRACTOR IS ADVISED THAT M.T.E. CONSULTANTS INC. CANNOT CERTIFY ANY COMPONENT OF THE SITE WORKS NOT INSPECTED DURING CONSTRUCTION. IT IS THE RESPONSIBILITY OF THE GENERAL CONTRACTOR TO NOTIFY M.T.E. CONSULTANTS INC. PRIOR TO COMMENCEMENT OF CONSTRUCTION TO ARRANGE FOR INSPECTION.

NOTE:

1. **PROPERTY–LINE IS APPROXIMATE ONLY.**
2. **EXISTING TOPOGRAPHICAL INFORMATION PROVIDED BY J.H.GELBLOOM SURVEYING LIMITED AND R. AVIS SURVEYING INC. COMPLITED ON MARCH 27, 2021.**
3. **INVERTS DENOTED WITH "±" ARE TAKEN FROM AS–RECORDED PLAN AND PROFILE DRAWINGS COMPLETED BY CITY OF BURLINGTON AND URBANTECH WEST AND ARE CONSIDERED APPROXIMATE ONLY. CONTRACTOR TO FIELD VERIFY AND REPORT ANY DISCREPANCIES TO ENGINEER.**
4. **THIS PLAN IS PART OF A SET OF PLANS WHICH COMPRISE OF THE FOLLOWING: C1.1, C2.1, C2.2, C2.3, C2.4, C2.5, C2.6 AND THE FSR AND SWM REPORT.**

No.	REVISION	BY	YYYY-MM-DD
8.			
7.			
6.			
5.			
4.			
3.	RE-ISSUED FOR CITY COMMENTS	GPB	2023-06-16
2.	RE-ISSUED FOR ZBA	GPB	2023-02-17
1.	ISSUED FOR ZBA	GPB	2021-11-22

MTE
Engineers, Scientists, Surveyors
905-639-2552

LICENSED PROFESSIONAL ENGINEER G.P. BERENYI 100058712 2023-06-30 Digital Original PROVINCE OF ONTARIO 48247-100

NOT FOR CONSTRUCTION

CLIENT
ADI DEVELOPMENT (MASONRY INC)
1100 BURLOAK DR SUITE 700 BURLINGTON, ON

PROJECT
1120 COOKE BLVD
THREE MULTI–STOREY BUILDING
1120 COOKE BLVD BURLINGTON, ON

DRAWING
DETAILS PLAN

Project Manager G. BERENYI	Project No. 48247-100
Design By EXK	Checked By GPB
Drawn By LXQ/DXC	Checked By LXQ
Surveyed By OTHERS	Drawing No. C2.4
Date Jun.23/21	
Scale AS SHOWN	Sheet 7 of 9

June 30, 2023 – 11:54:19 AM – Plotted By: Chirag Mariya