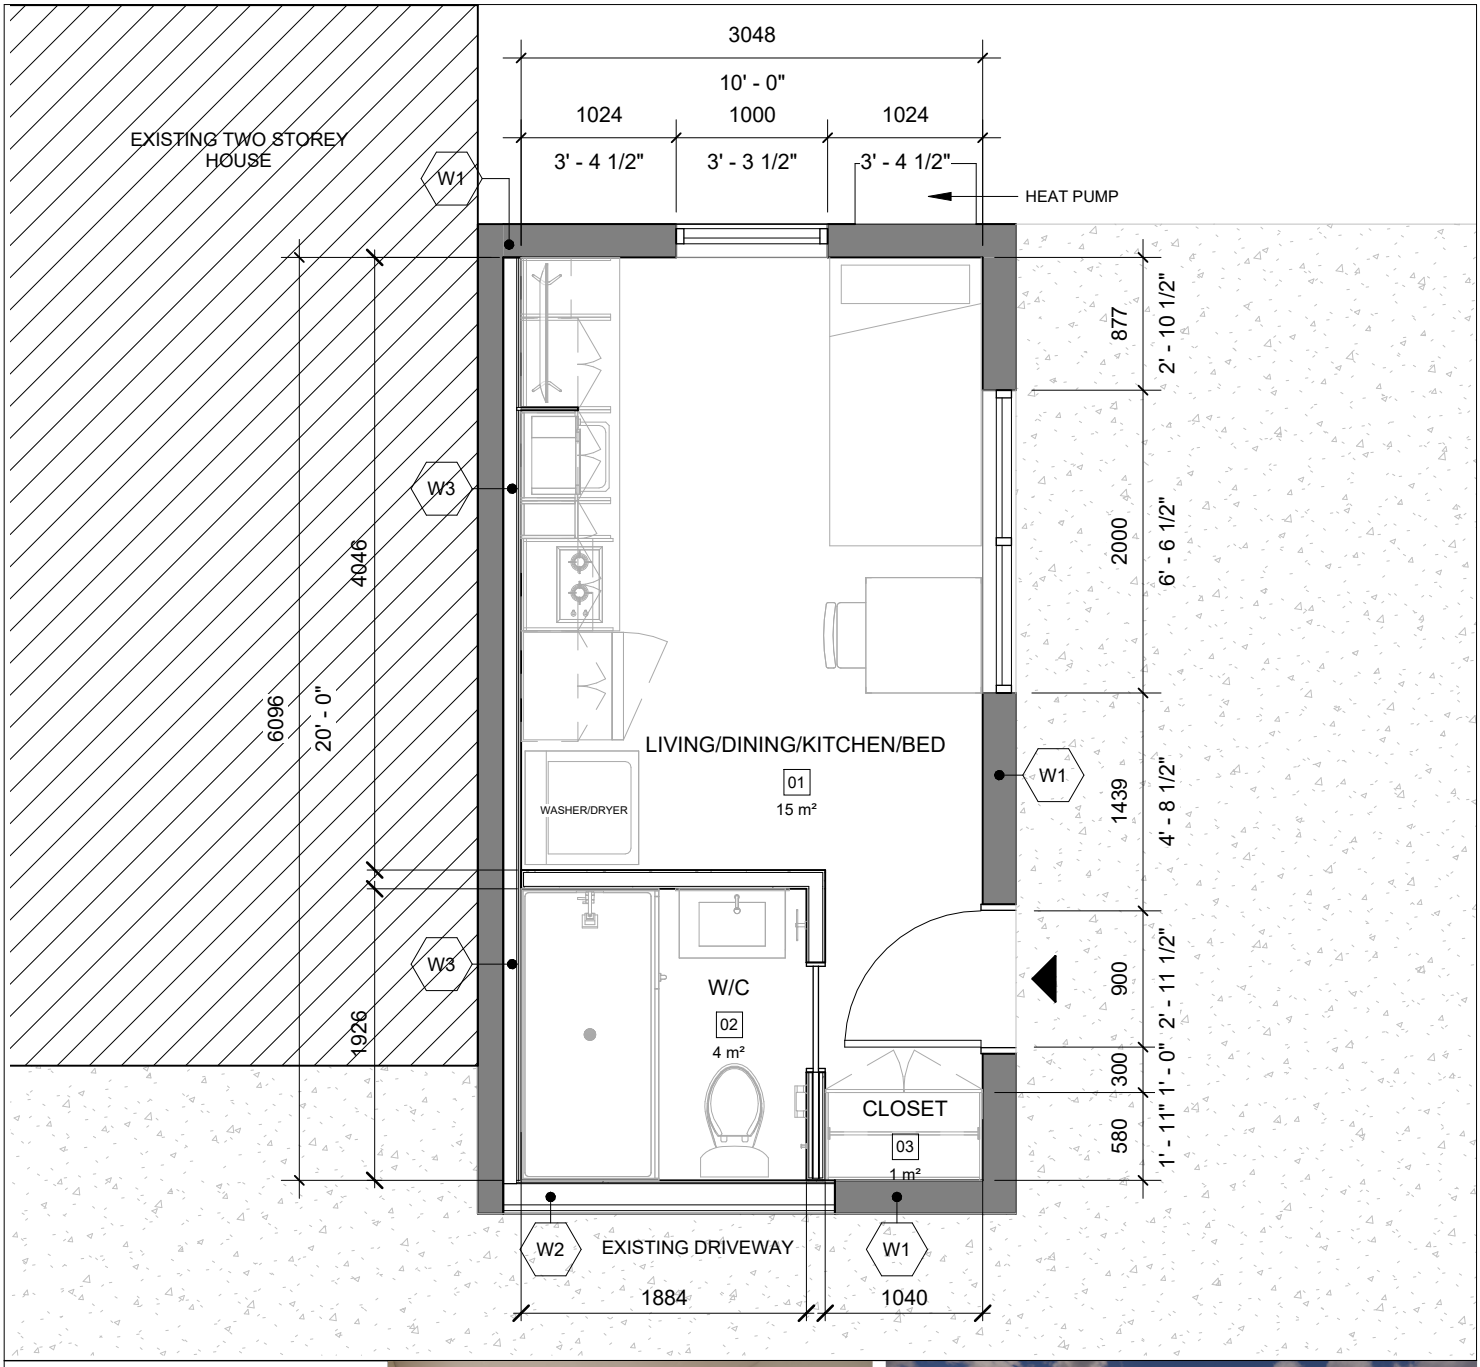

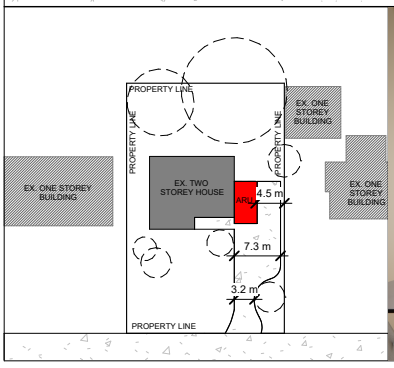

INVIZIJ
Architects Inc.

185 YOUNG STREET
HAMILTON, ON L8S 1V9
T: 905 525 9000 | invizij.ca

PROJECT NAME	DRAWING TITLE		REV. NO
BURLIGTON ADU	ATTACHED ONE CAR GARAGE		
PROJECT NUMBER	SCALE	ADDRESS	DRAWING NO.
24039	1:50	BURLINGTON,ON	A200
ALL DRAWINGS AND RELATED DOCUMENTS ARE THE COPYRIGHT PROPERTY OF THE ARCHITECT AND MUST BE RETURNED UPON REQUEST. REPRODUCTION OF DRAWINGS WITHOUT PERMISSION IS FORBIDDEN.	DRWN: TR	CHKD: EC	DATE: