DATE: FEB 2003	REV. 2

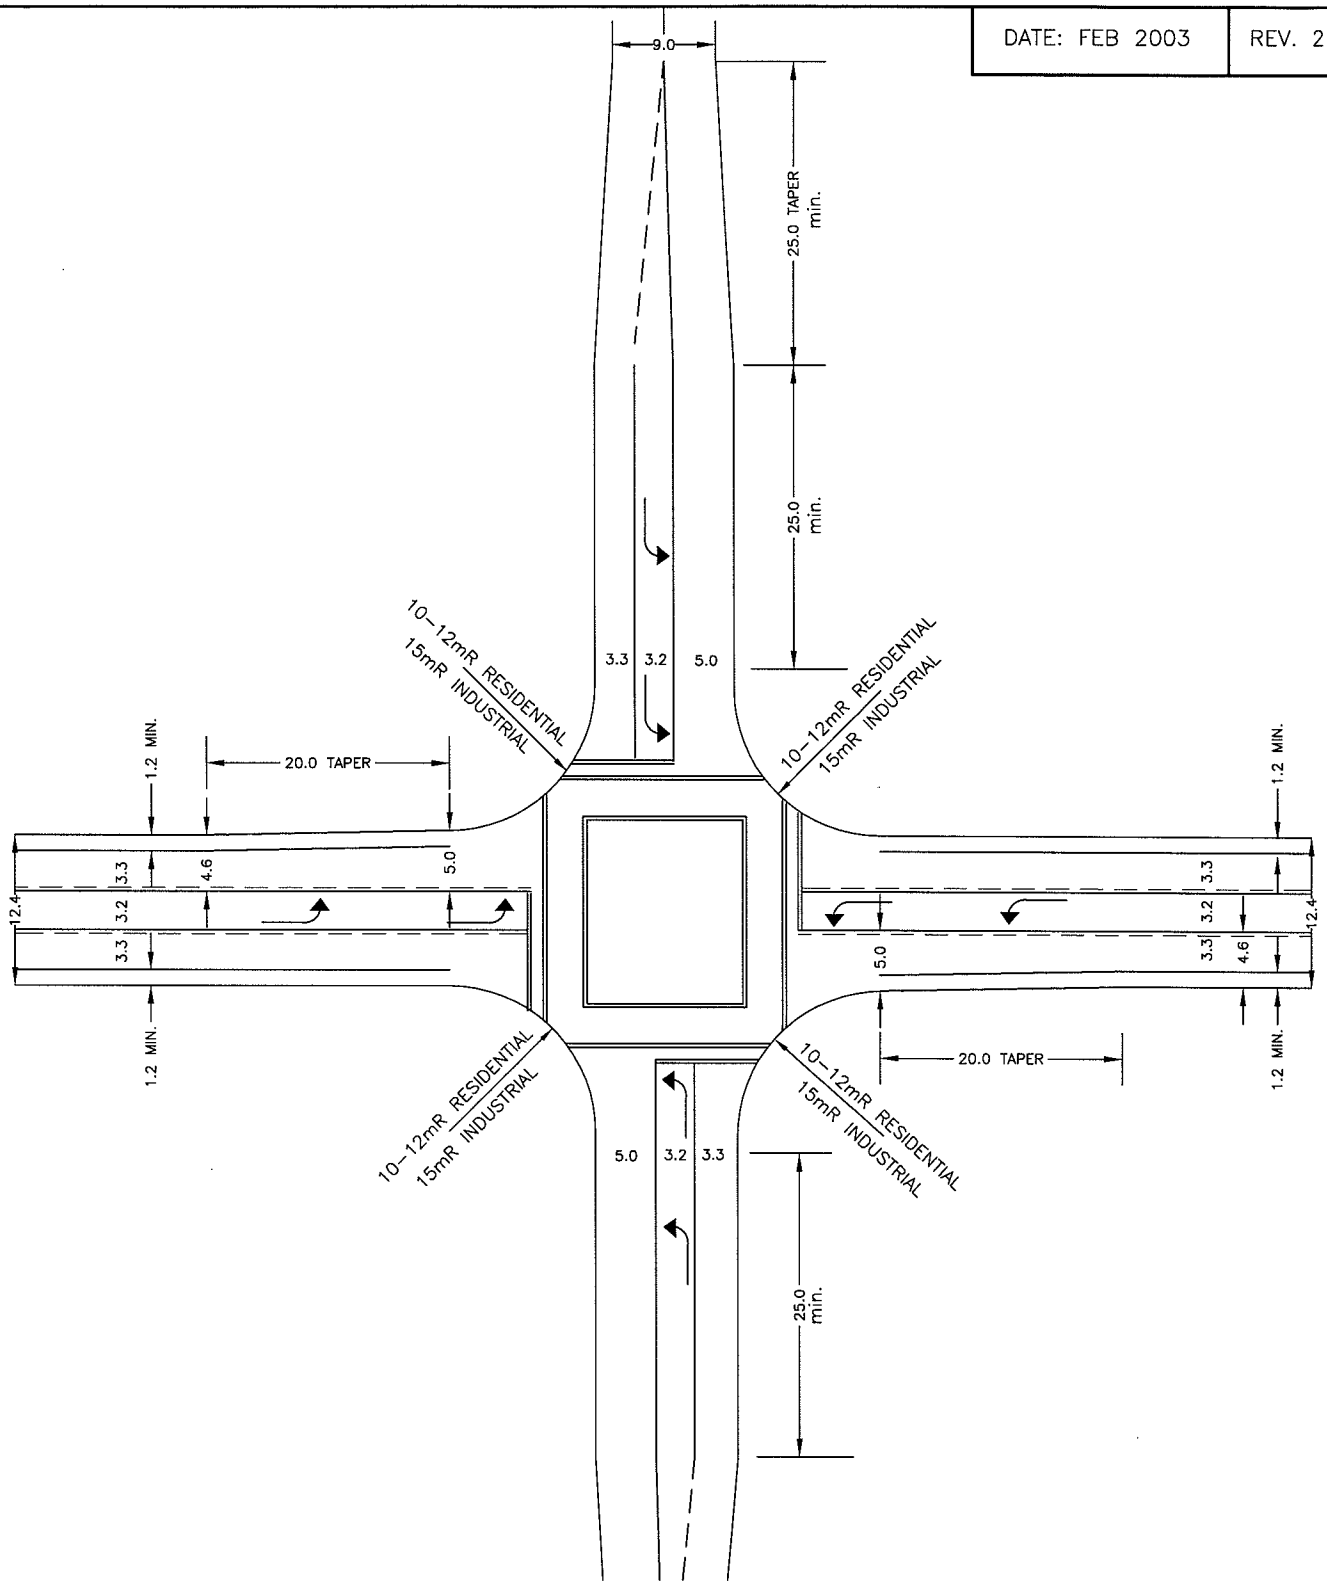

DIMENSIONS IN m EXCEPT AS NOTED

APPROVED DIRECTOR OF ENGINEERING DATE: Feb.10/03	CITY OF BURLINGTON ENGINEERING DEPARTMENT	METRIC SCALE: N.T.S.
	3 LANE ARTERIAL to 2 LANE COLLECTOR	DWG. NO. S-108