DATE: MAY 2012	REV 7

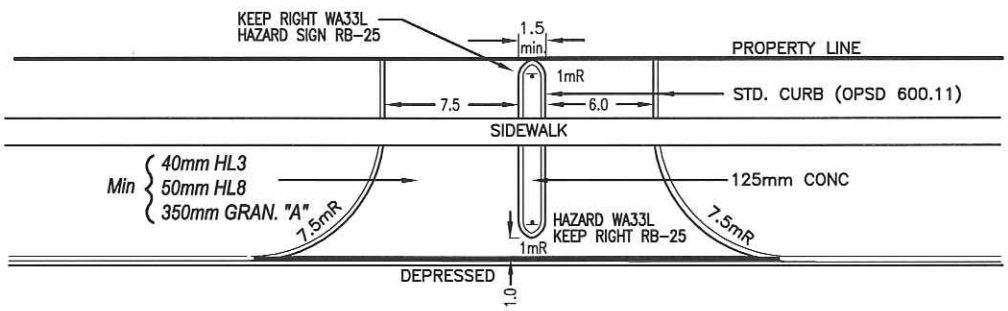

TYPE 'C'
UNRESTRICTED
ACCESS

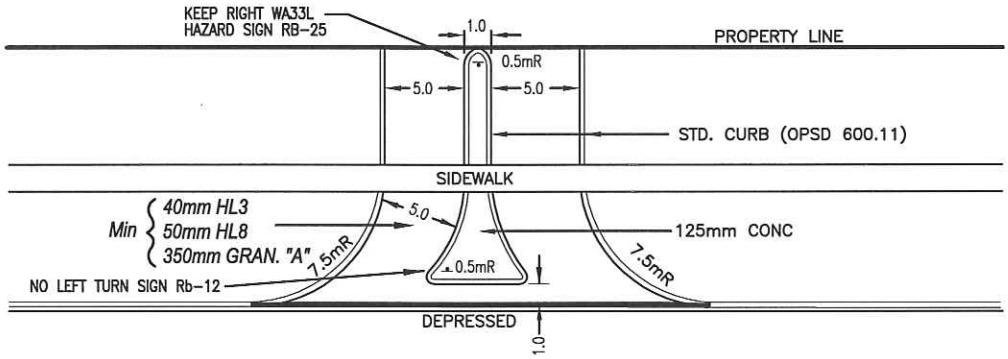

TYPE 'D'
LEFT TURNS
RESTRICTED

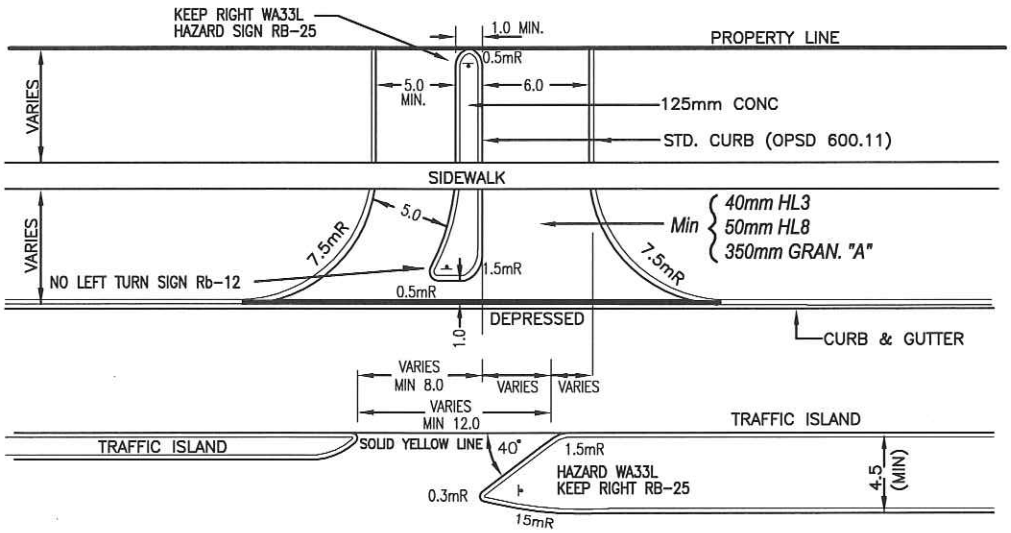

TYPE 'E'
OUTCOMING
LEFT TURNS
RESTRICTED

NOTE: 1) DIMENSIONS AS SPECIFIED UNLESS SHOWN OTHERWISE ON APPROVED PLAN
2) FOR SIGN BASE SEE DETAIL"A", ON STD. S-300
3) FOR SIDEWALK and CURB TREATMENT AT DRIVEWAY SEE STD. S-112

DIMENSIONS IN mm EXCEPT AS NOTED

APPROVED	CITY OF BURLINGTON	METRIC
DIRECTOR OF ENGINEERING FOR T.E. DATE: JUNE 5/12	ENGINEERING DEPARTMENT	SCALE: N.T.S.
	COMMERCIAL, INDUSTRIAL DRIVEWAY RESTRICTED ACCESS ENTRANCES	DWG. NO. S-111