DATE: FEB.2003	REV. 6

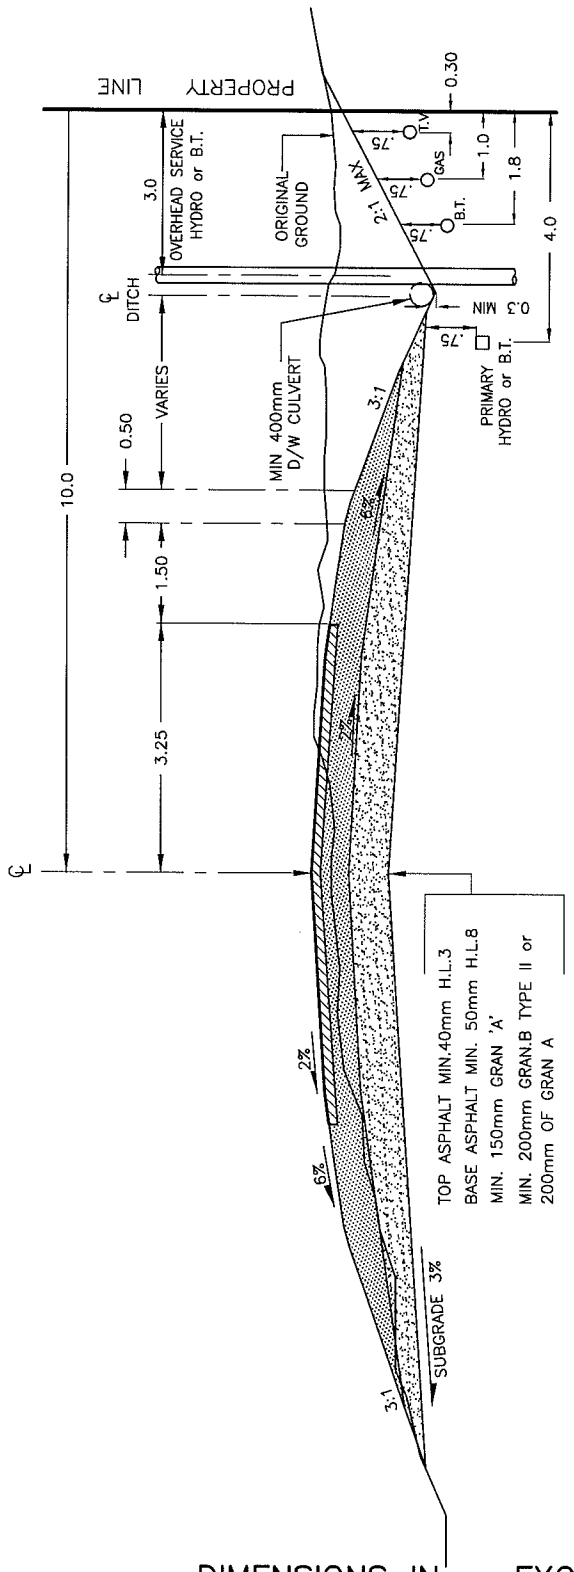

NOTES:

1) DITCH SLOPES TO BE 3:1 (BACK SLOPES 2:1 MAXIMUM)
2) MINIMUM 100mm OF TOPSOIL AND SEED TO BE USED ON DITCHES AND BOULEVARDS UNLESS OTHERWISE SPECIFIED
3) WHERE ADDITIONAL UTILITIES HAVE BEEN IDENTIFIED OR EXTENSIVE GRADING IS REQUIRED A 26m ROAD ALLOWANCE OR GREATER SHOULD BE CONSIDERED
4) FOR RESIDENTIAL SUBDIVISIONS THE BACKSLOPE IS TO BE 4:1.

DIMENSIONS IN m EXCEPT AS NOTED.

APPROVED	CITY OF BURLINGTON	METRIC
T. Eichlebraun	ENGINEERING DEPARTMENT	SCALE: N.T.S.
DIRECTOR OF ENGINEERING	STANDARD ROADWAY SECTION	DWG. NO.
DATE: Feb. 10/03	FOR 20m ROAD ALLOWANCE IN RURAL AREAS	S-20 RURAL