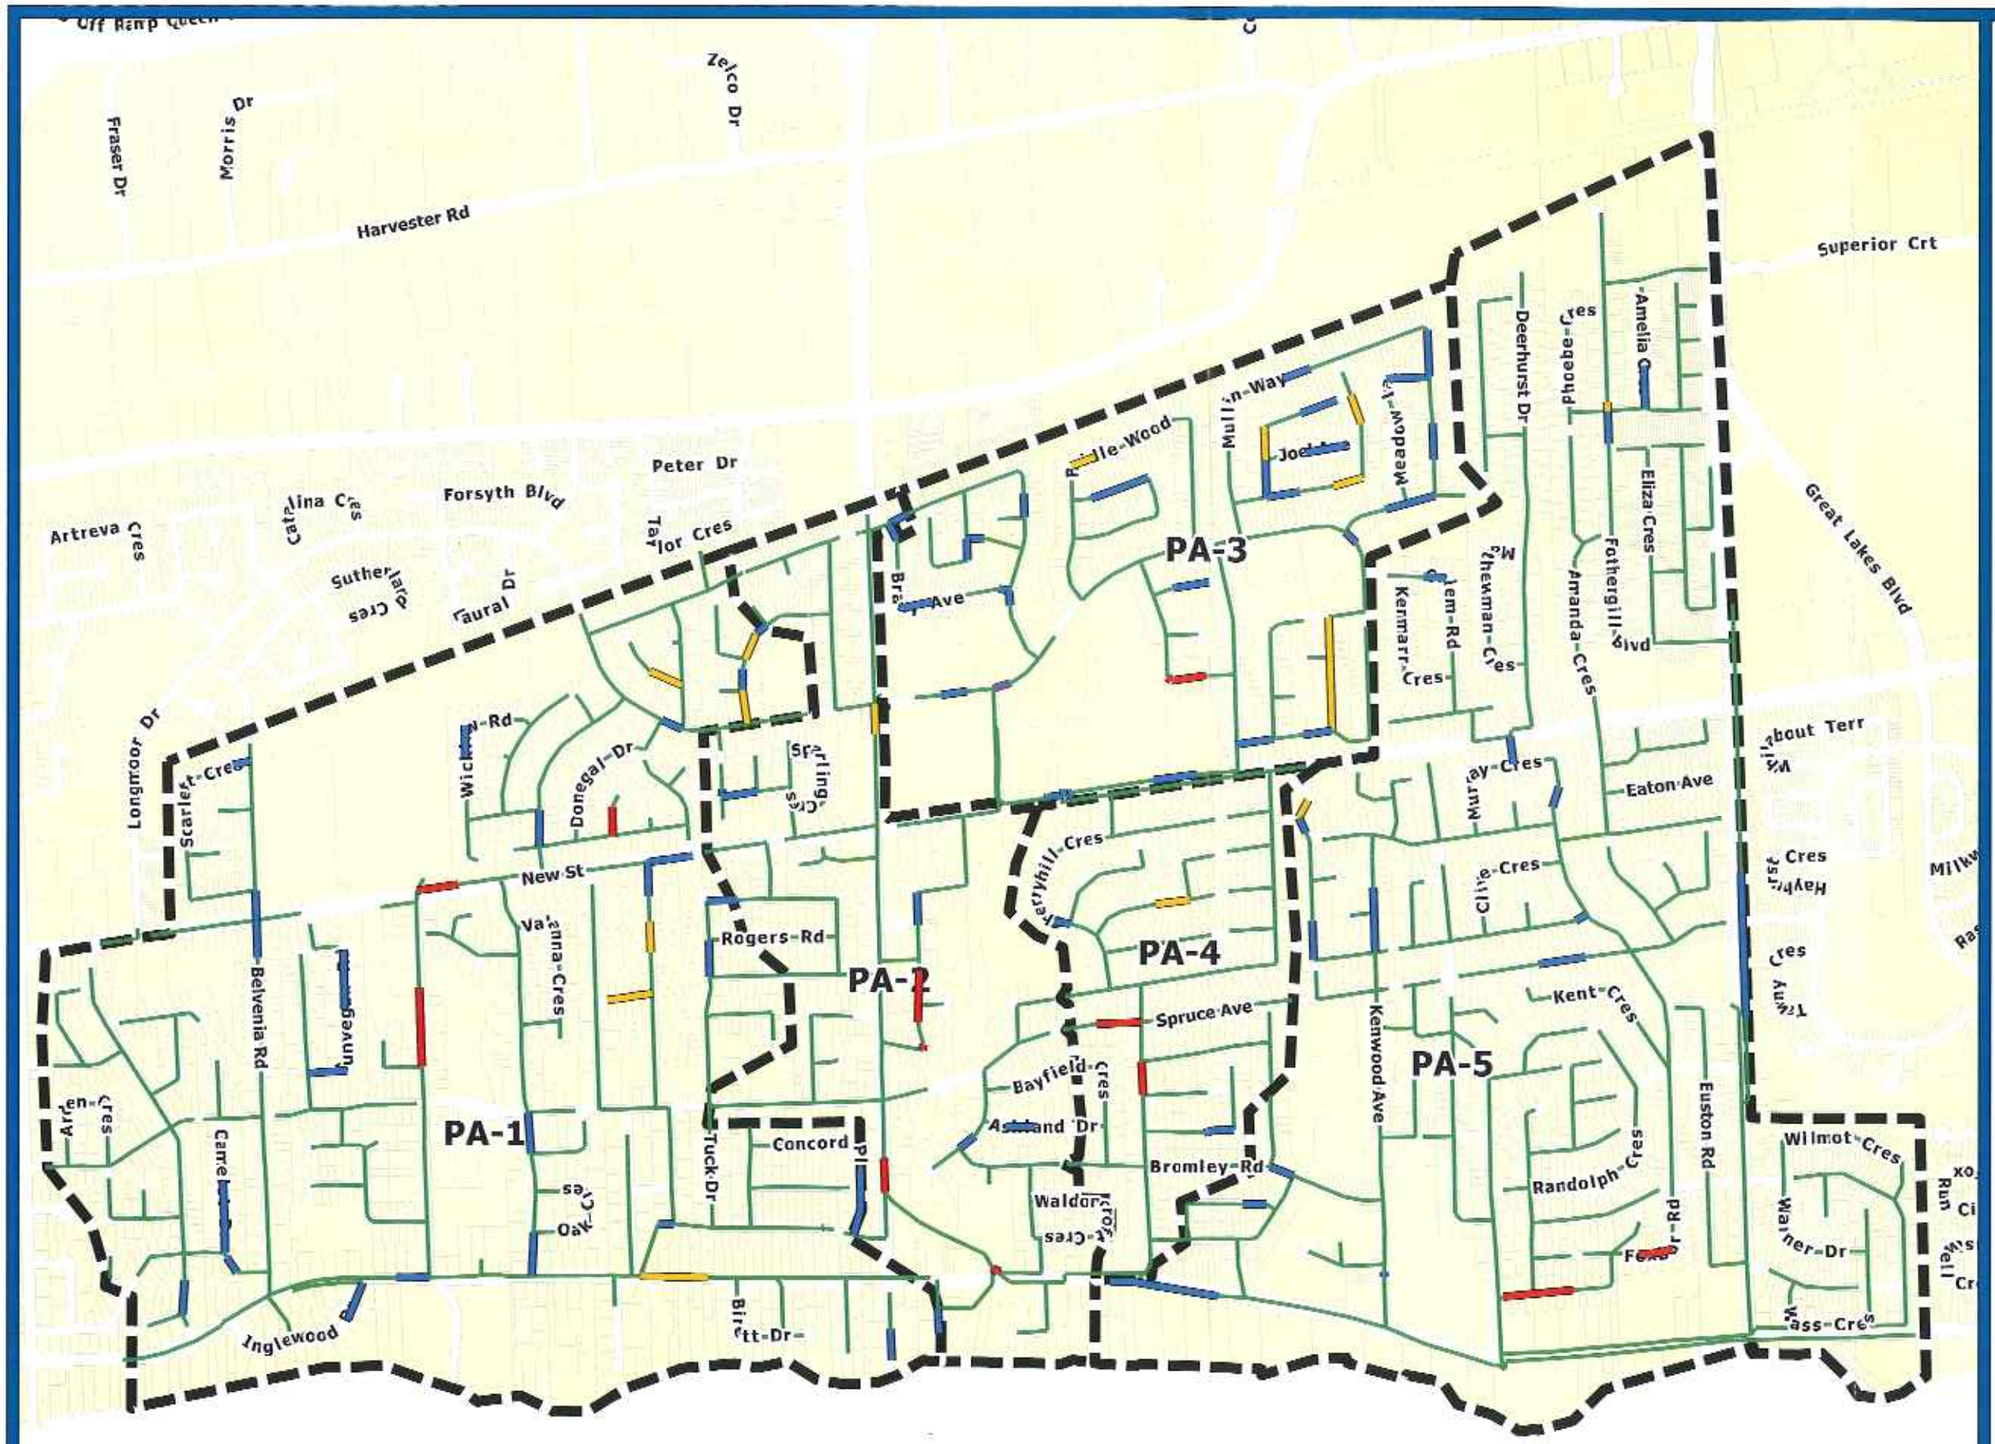

Halton Basement Flooding Analysis

Draft Rehabilitation List
Figure 1
Priority Areas 1-5

Priority Areas
Sanitary Sewers

Recommended Works
- Full Length Open Cut Replacement
- Full Length Trenchless Lining
- Trenchless Spot Repair

0 500 m

BluePlan

April, 2015
<enter BP figure #>
1:<enter scale> | NAD 1983 UTM Zone 17N