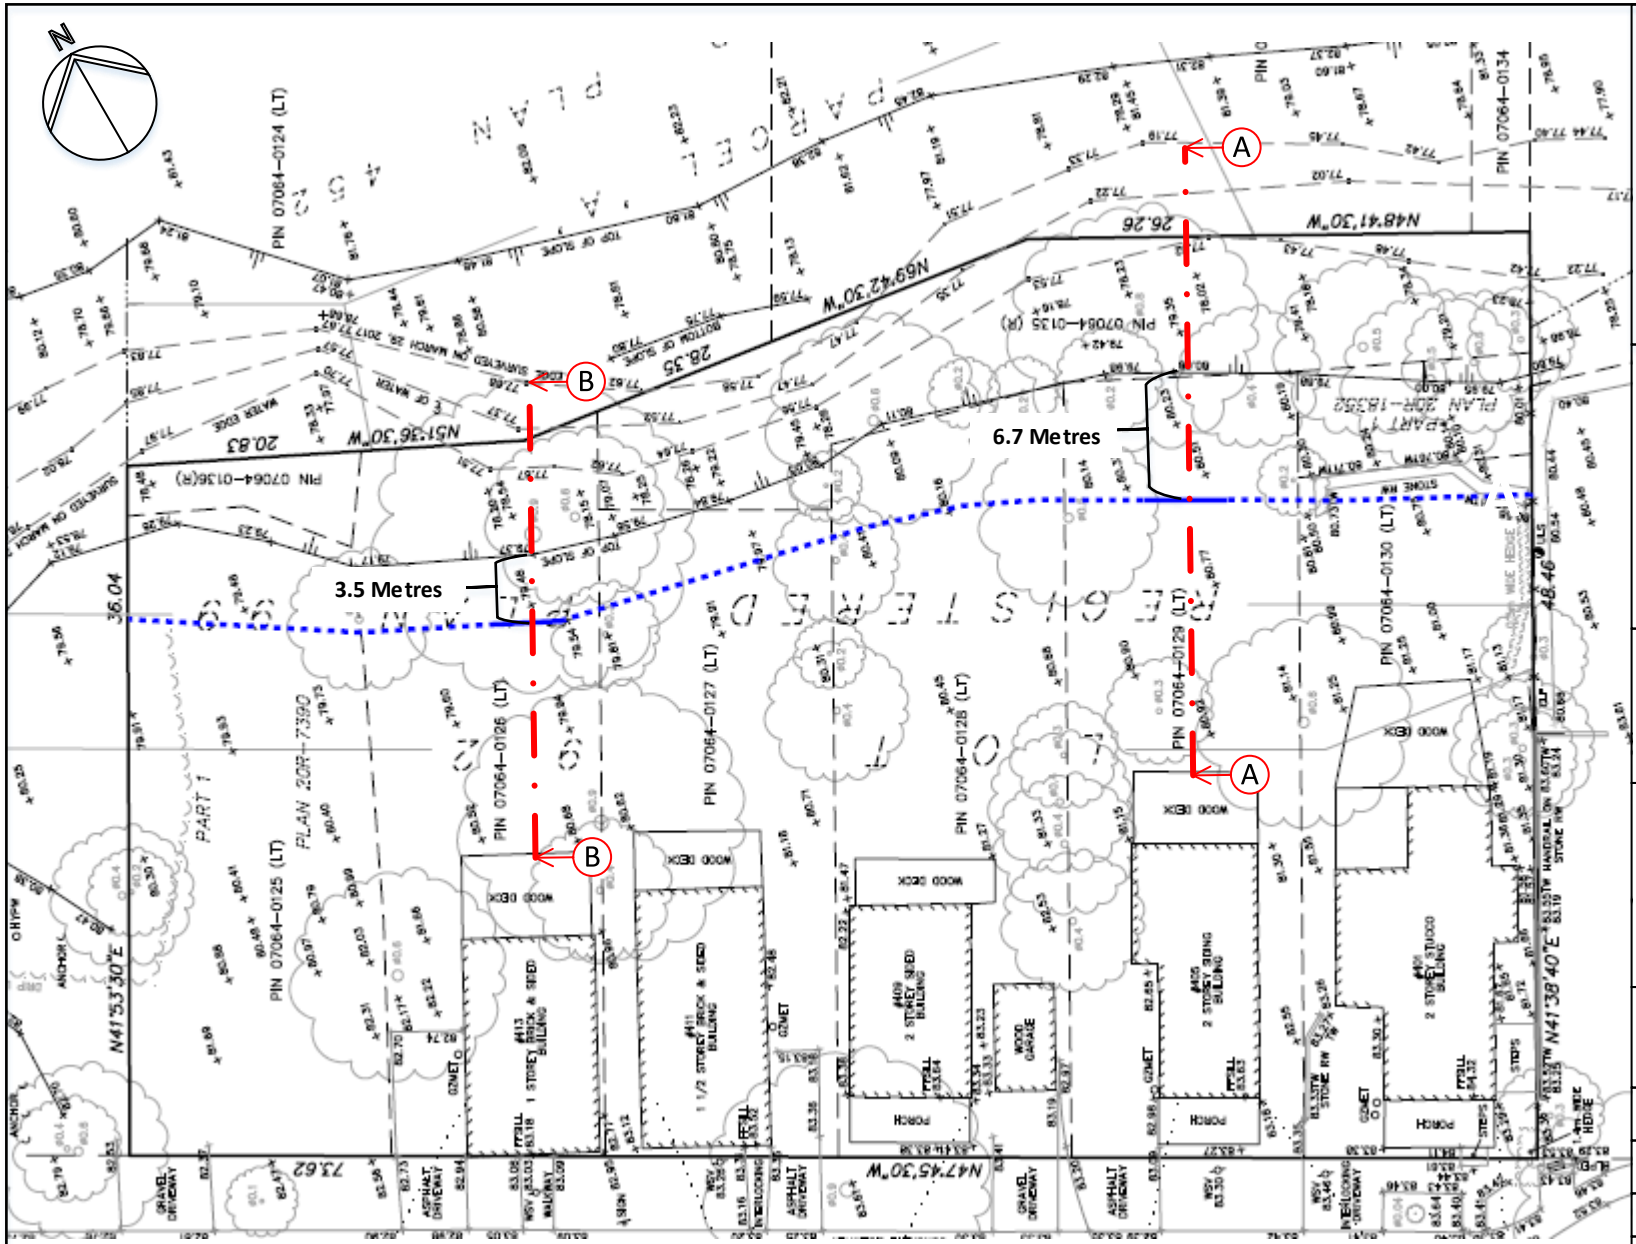

LEGEND

Slope Profile Location

Top of Stable Slope

NOTES

1. This drawing should be read in conjunction with SOIL-MAT ENGINEERS & CONSULTANTS LTD. Supplemental Report No. SM 166905-G.

2. Slope profile and And top of stable slope locations are approximate.

SOIL-MAT

ENGINEERS & CONSULTANTS LTD.

Supplemental Comments
Proposed Condominium Building
401 - 417 Martha Street
Burlington, Ontario

Slope Profile and Borehole Location Plan

Project No. SM 166905-G

Date: March 2019

Drawn: AR	Checked: IS

SM 166905-G Slope Profile Location Plan

Drawing No. 1