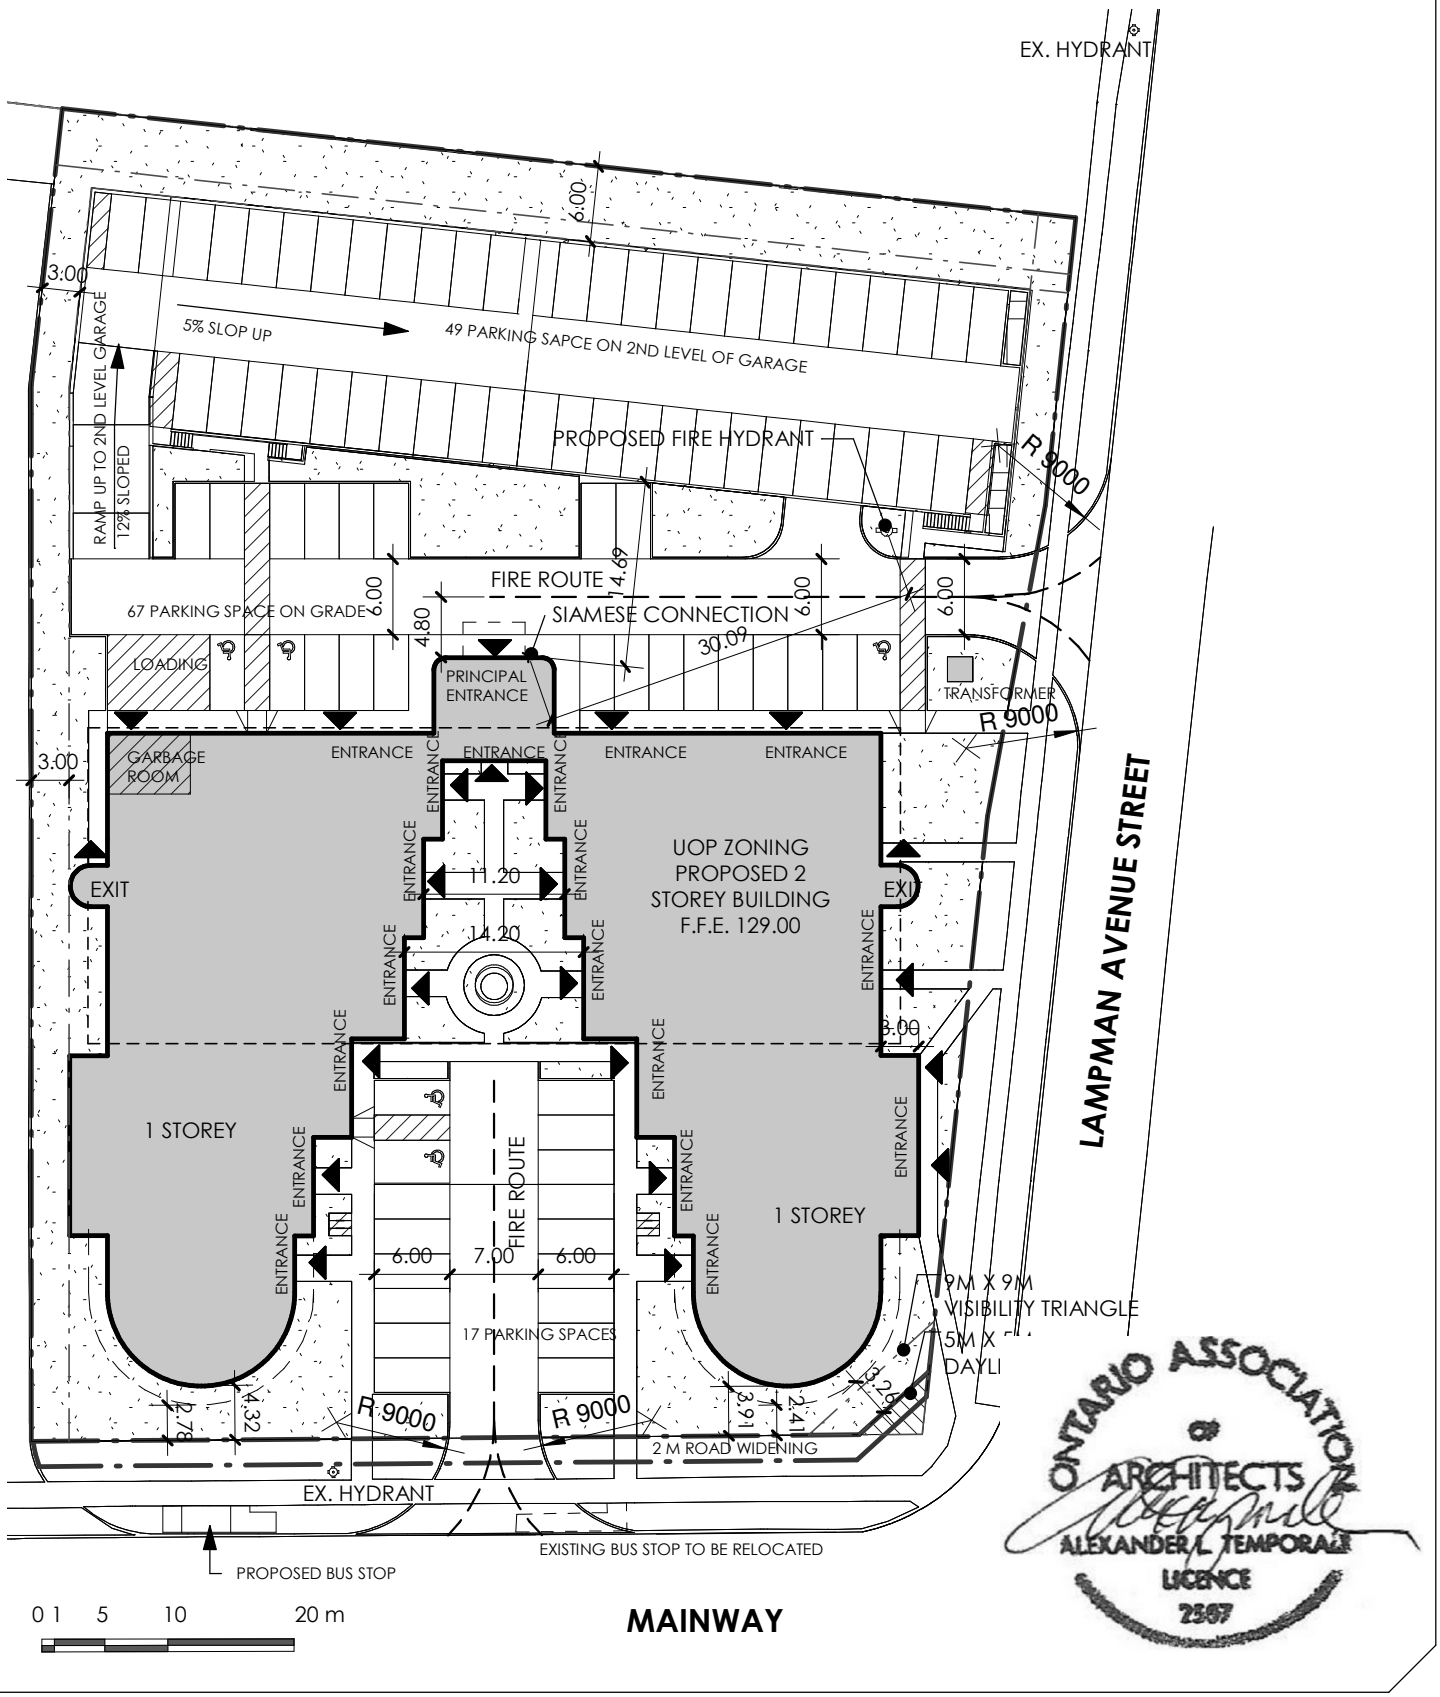


ONTARIO ASSOCIATION OF ARCHITECTS
ALEXANDER L. TEMPORALE
LICENCE
2367

**ATA ARCHITECTS**

ATA ARCHITECT INC.
211 LAKESHORE ROAD EAST,
OAKVILLE ONTARIO L6J 1H7
T 905 849 6986 F 905 849 4369
E info@ataarchitect.com
www.ataarchitect.com

DRAWING TITLE

FIRE ROUTE PLAN

SCALE

PAGE NUMBER

A1.4