trim line

TERRASEED

TERRASEEDING SPECIFICATION

BUFFER PLANTING AREA

5% WILD BERGAMONT (MONARDA FISTULOSA)
5% COMMON EVENING PRIMROSE (OENOTHERA BIENNIS)
10% NEW ENGLAND ASTER (SYMPHYOTRICHUM NOVAE-ANGLIAE)
10% COMMON SUNFLOWER (HELIANTHUS ANNUUS)
10% CREEPING BENT GRASS (AGROSTIS STOLONIFERA)
20% LITTLE BLUESTEM (SCHIZACHYRIUM SCOPARIUM)
20% BLACK-EYED SUSAN (RUDBECKIA HIRTA)
20% CANADIAN WILD RYEGRASS (ELYMUS CANADENSIS)

100% RATE OF APPLICATION- 160 kg PER HECTARE

LANDSOURCE ORGANIX INC.
* 25mm THICK
* LANDSOURCE ORGANIX INC. MILTON (905) 875-1366

MAINTENANCE REQUIREMENTS
* ONE CUT ONCE A YEAR IN LATE FALL
* OVER SEEDING OF BARE OR LIGHT COVERED AREAS
* LANDSOURCE ORGANIX INC. MILTON (905) 875-1366

TRANSITION SOD SPEC.:

USE PURE FINE FESCUE SOD FROM A SEED MIXTURE OF CULTIVARS OF CREEPING RED FESCUE, HARD FESCUE AND CHEWINGS FESCUE.

NURSERY GROWN SOD TO BE INSTALLED OVER 100mm. (4") OF CLEAN TOPSOIL AS SPECIFIED BY THE NURSERY SOD GROWERS ASSOCIATION OF ONTARIO. SOD SHALL NOT BE PERMITTED TO DRY OUT BEFORE PLACEMENT OR TO HEAT UP DUE TO STACKING OR TRANSPORT. BROKEN OR MANGLED SOD SHALL NOT BE LAID. SOD SHALL BE LAID WITHIN 24 HOURS OF CUTTING.
AVAILABLE AT GREENHORIZONS - HAMILTON SOD (905) 389-1315

TOPSOIL NOTE :

ALL SOD AND SEED TO BE INSTALLED OVER +150mm. (+6") OF CLEAN TOPSOIL AS SPECIFIED BY THE NURSERY SOD GROWERS ASSOCIATION OF ONTARIO.

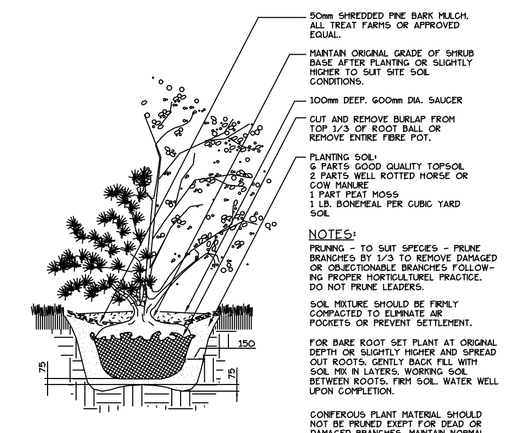

DECIDUOUS / CONIFEROUS SHRUBS

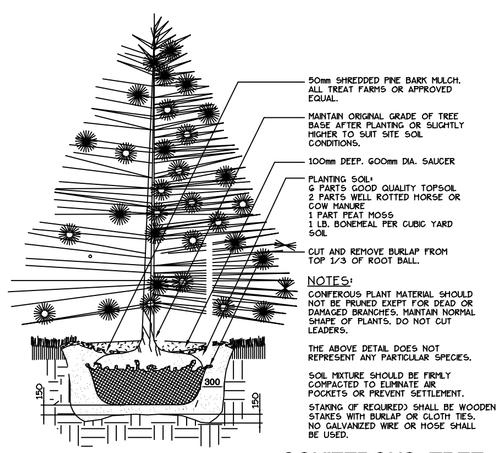

CONIFEROUS TREE

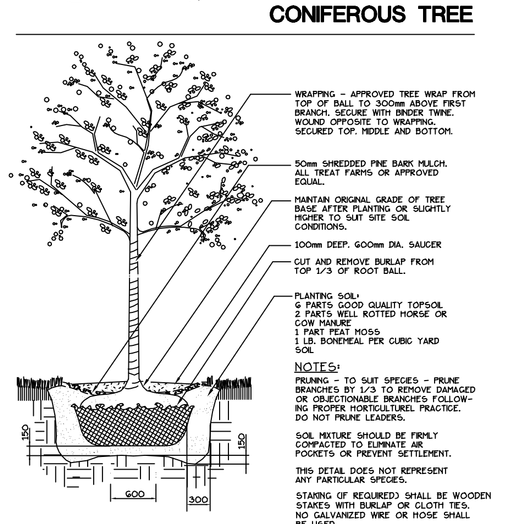

DECIDUOUS TREE

NOTES:

INVASIVE SPECIES REMOVAL NOTE:

DEAN FITZGERALD OF ENVIRONMENTAL LIABILITY MANAGEMENT INC. WILL SUPERVISE THE LOCATION AND REMOVAL OF THE FOLLOWING NON NATIVE AND INVASIVE SPECIES

* 40 PCS. OF BUCKTHORN
* 20 PCS. OF MANITOBA MAPLE
* 30 SQ.M. OF PERIWINKLE
* 10 SQ.M. OF GARLIC MUSTARD

NON NATIVE + INVASIVE SPECIES

AS PER A REQUEST FROM CONSERVATION HALTON WE WILL NOT PLANT THE NON LOCALLY NATIVE OR ANY INVASIVE SPECIES IDENTIFIED BY THE CONSERVATION AUTHORITY WITH IN 15M OF THE REGULATED LANDS.

PLANT LIST (NATIVE MATERIAL PLANTED WITHIN 15M BUFFER ZONE OF WOOD LOT)

KEY	BOTANICAL NAME	COMMON NAME	HEIGHT	SPREAD	CALIPER	ROOT	REMARKS
5 AvW	Acer rubrum	Red Maple	1500		20	POT	FULL FORM
10 AsW	Acer saccharum	Sugar Maple	1500		20	POT	FULL FORM
15 CoW	Carya ovata	Shagbark Hickory	1500		20	POT	FULL FORM
10 QmW	Quercus macrocarpa	Bur Oak	1500		20	POT	FULL FORM
10 TiW	Tilia Americana	American Basswood	1500		20	POT	FULL FORM
							FULL FORM
10 PsW	Pinus strobus	White Pine	1220			POT	FULL FORM
9 JvW	Juniperus virginiana	Red cedar	800			POT	FULL FORM
10 ToW	Thuja occidentalis	Eastern White Cedar	1200			POT	FULL FORM
							FULL FORM
35 CoS	Cornus stolonifera	Red Osier Dogwood	400	300		POT	FULL FORM
34 CoW	Cephalanthus occidentalis	Button Bush	400	300		POT	FULL FORM
							FULL FORM

LEGEND

PROPOSED HIGH BRANCHING DECIDUOUS TREE
PROPOSED HIGH BRANCHING DECIDUOUS TREE
PROPOSED CONIFEROUS TREE
PROPOSED CEDAR TREE
PROPOSED DECIDUOUS SHRUB
PROPOSED CONIFEROUS SHRUB
PROPOSED ORNAMENTAL GRASS
PROPOSED TREE PROTECTION HOARDING
LOCATION OF REMOVED MUNICIPAL TREE

LEGEND

EXISTING HIGH BRANCHING DECIDUOUS TREE
EXISTING CONIFEROUS TREE
EXISTINGTREE MASS

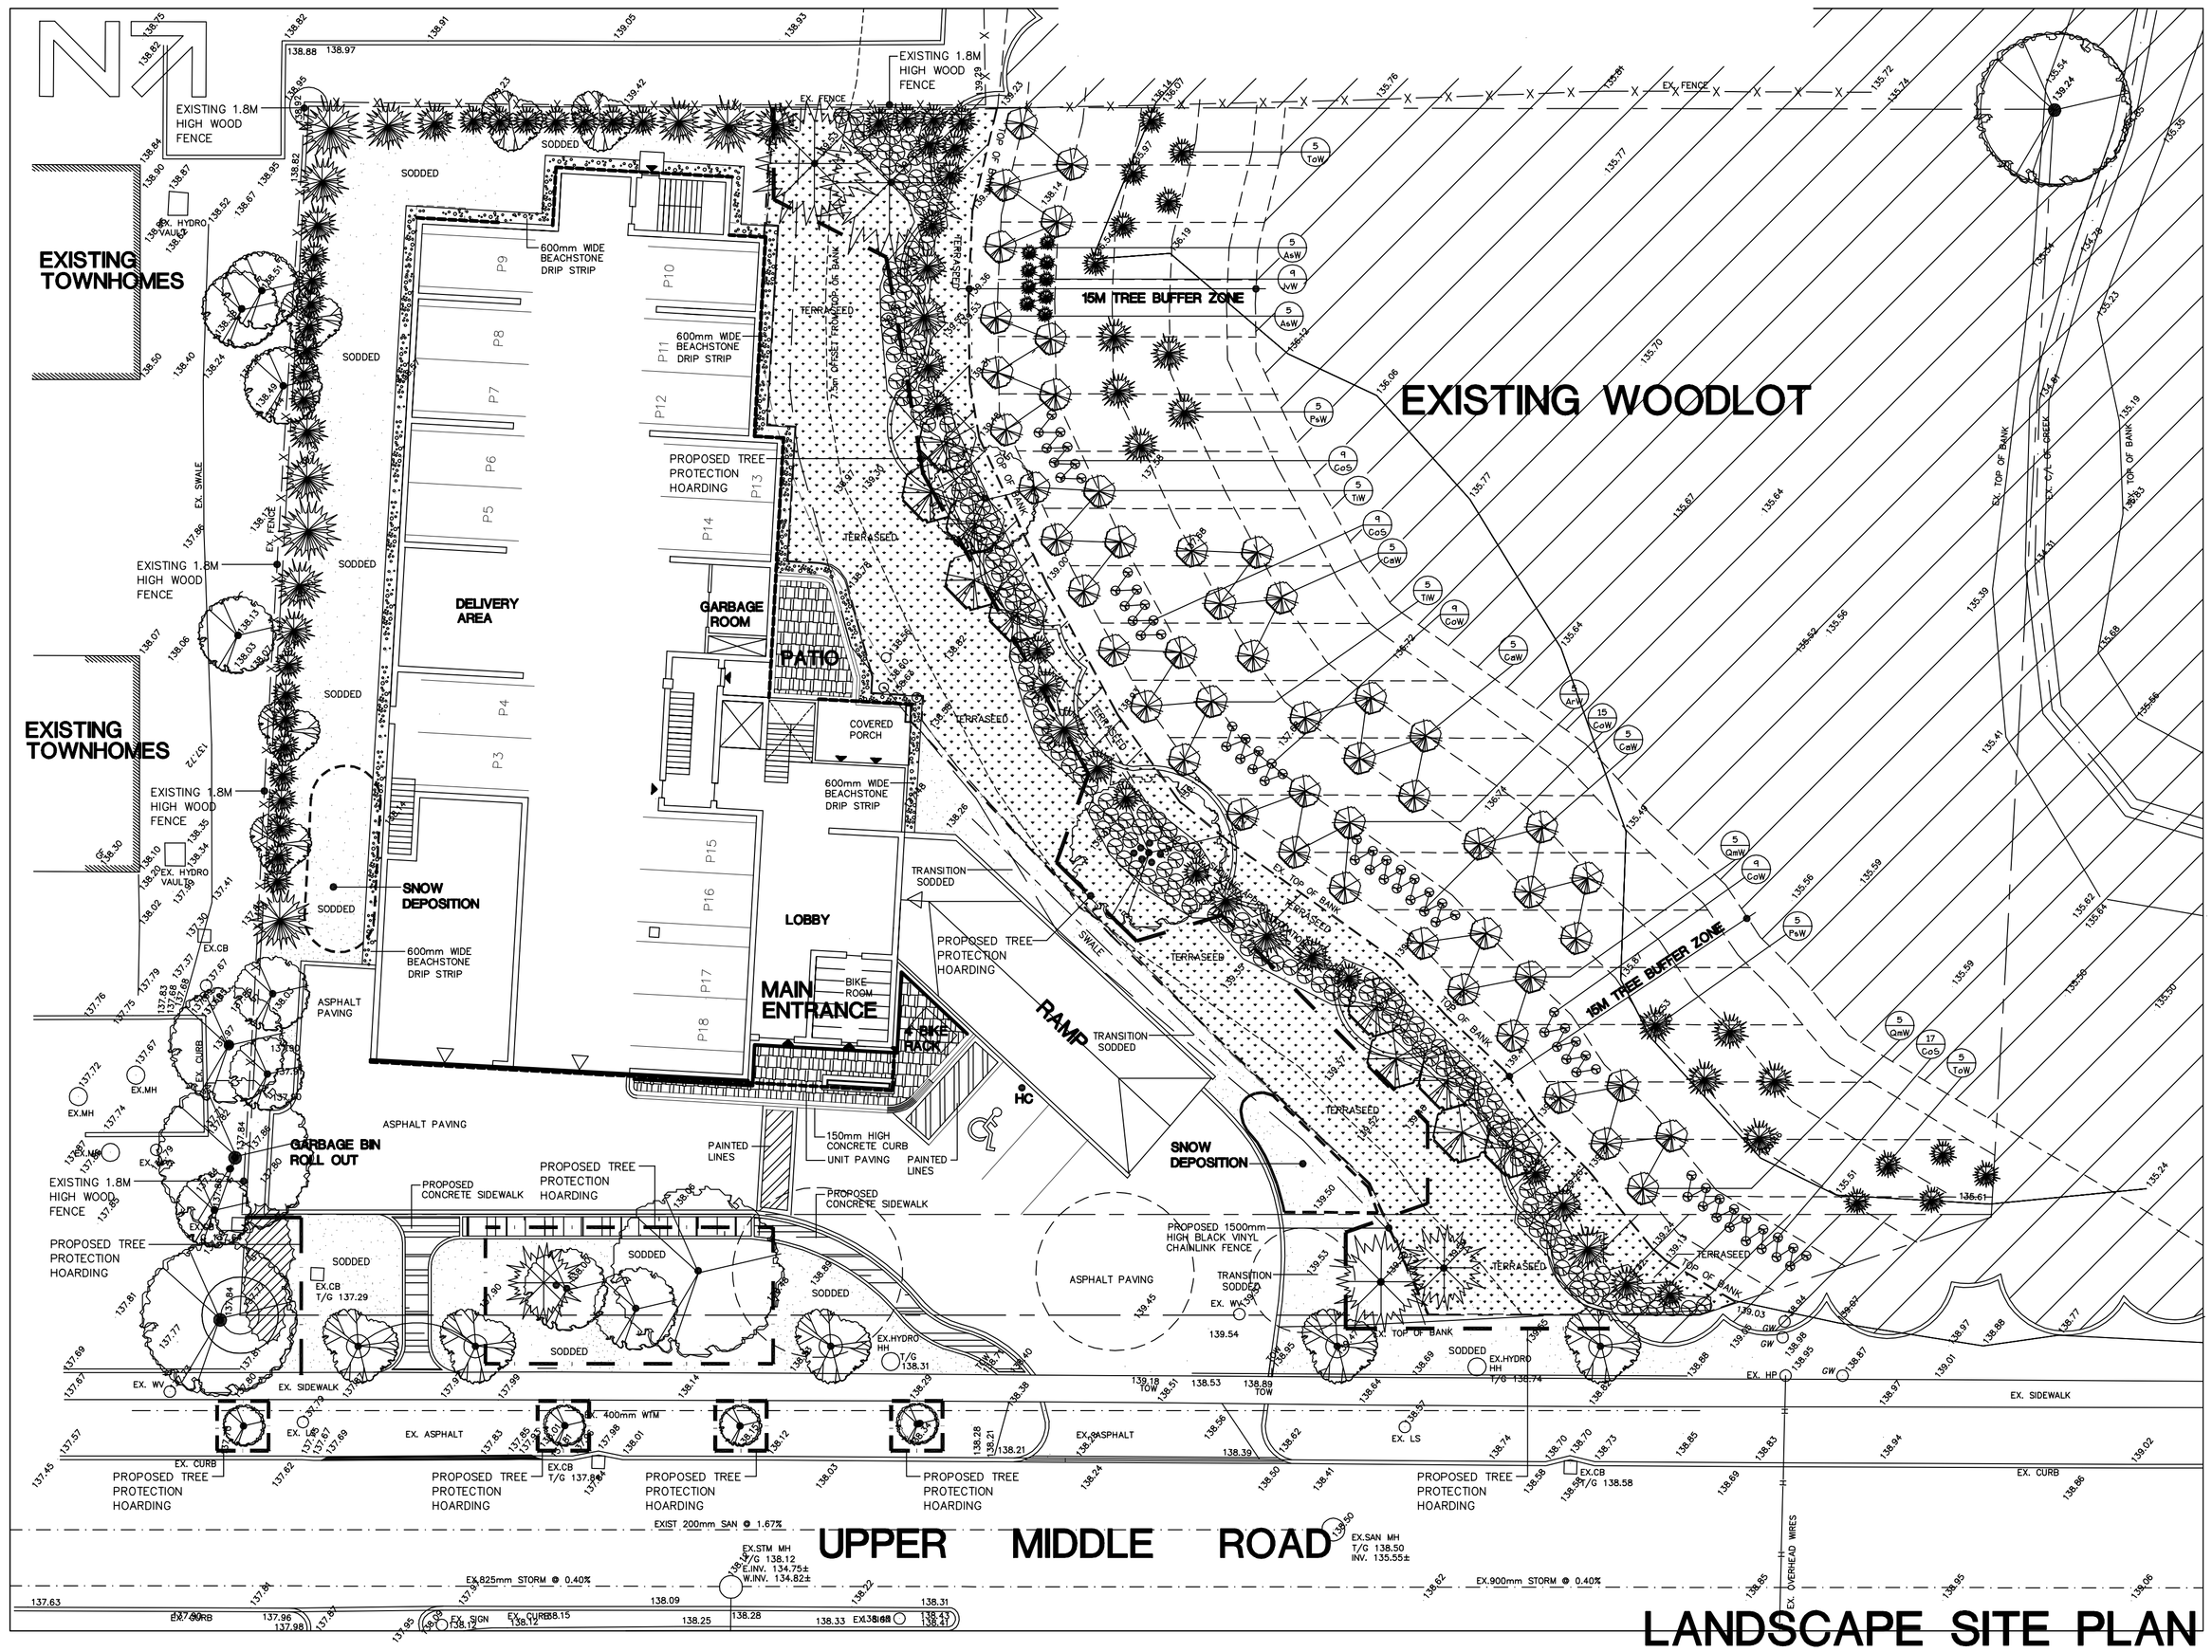

LANDSCAPE SITE PLAN

SCALE 1 : 200 metric

trim line

client
100 HAMILTON LTD.

designer
Think Giraffe
ENVIRONMENTAL DESIGN

engineer
S. LLEWELLYN + ASSOCIATES LIMITED CONSULTING ENGINEERS

surveyor
GUIDO V. CONSOLI

ecologist / horticulturalist
DEAN FITZGERALD

no	revision	date	by
2	ISSUED FOR MUNICIPAL REVIEW	12/13/18	RDR
1	ISSUED FOR CLIENT REVIEW	11/13/18	RDR

reviewed by
R. REYNOLDS

drawn by
R.D.R.

date
OCTOBER 2018

scale 1: 200 metric

4 0 4 8 12

drawing title
WOODLOT PLANTING PLAN

drawing number
L.3

project title
PROPOSED
RESIDENTIAL BUILDING
4063 UPPER MIDDLE ROAD,
BURLINGTON, ONTARIO.

project number
01705

reynolds + associates
landscape architects
17 northlawn avenue,
waterdown, ontario.
l0r 2h1
(905) 689-0554

trim line