



5 0m 5 10 15
SCALE: 1:200



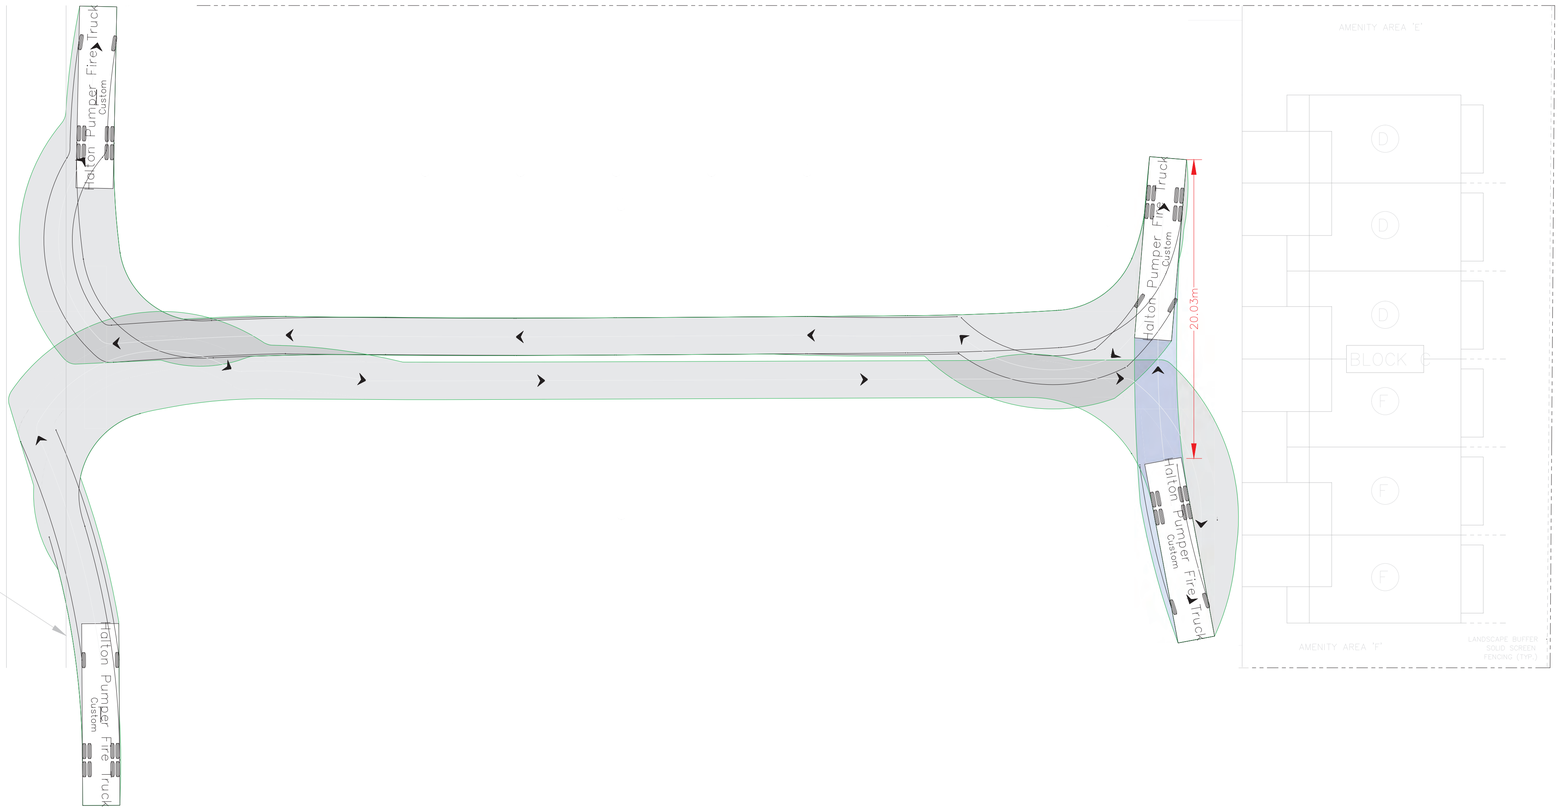


FOR REVIEW
NOT TO BE USED FOR CONSTRUCTION

SWEEP PATH

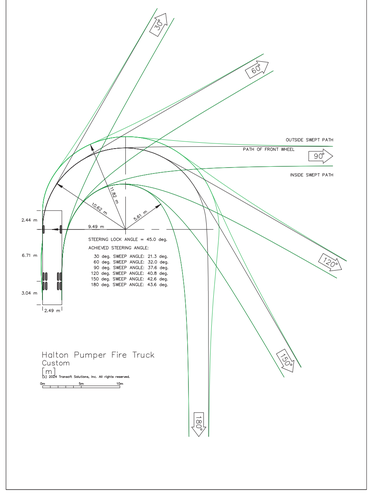

VEHICLE PROFILE

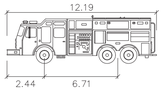

Halton Pumper Fire Truck

	meters
Width	: 2.49
Track	: 2.50
Lock to Lock Time	: 6.0
Steering Angle	: 45.0

No.	ISSUE	DATE: MM/DD/YYYY
1	ISSUED FOR REVIEW	11/18/2024

Project

2170 GHENT AVENUE
CITY OF BURLINGTON

Drawing

VEHICLE MANEUVERING ANALYSIS
FIRE TRUCK


CROZIER
CONSULTING ENGINEERS
2800 High Point Drive
Suite 100
Milton, ON, L9T 6P4
905 875 0026 T
905 875 4915 F
www.cfcrozier.ca
info@cfcrozier.ca


Drawn By	Design By	Project	
I.A.			0912-7186
Check By	Check By	Scale	Drawing
M.C.	A.W.	1:200	T300






FOR REVIEW
NOT TO BE USED FOR CONSTRUCTION

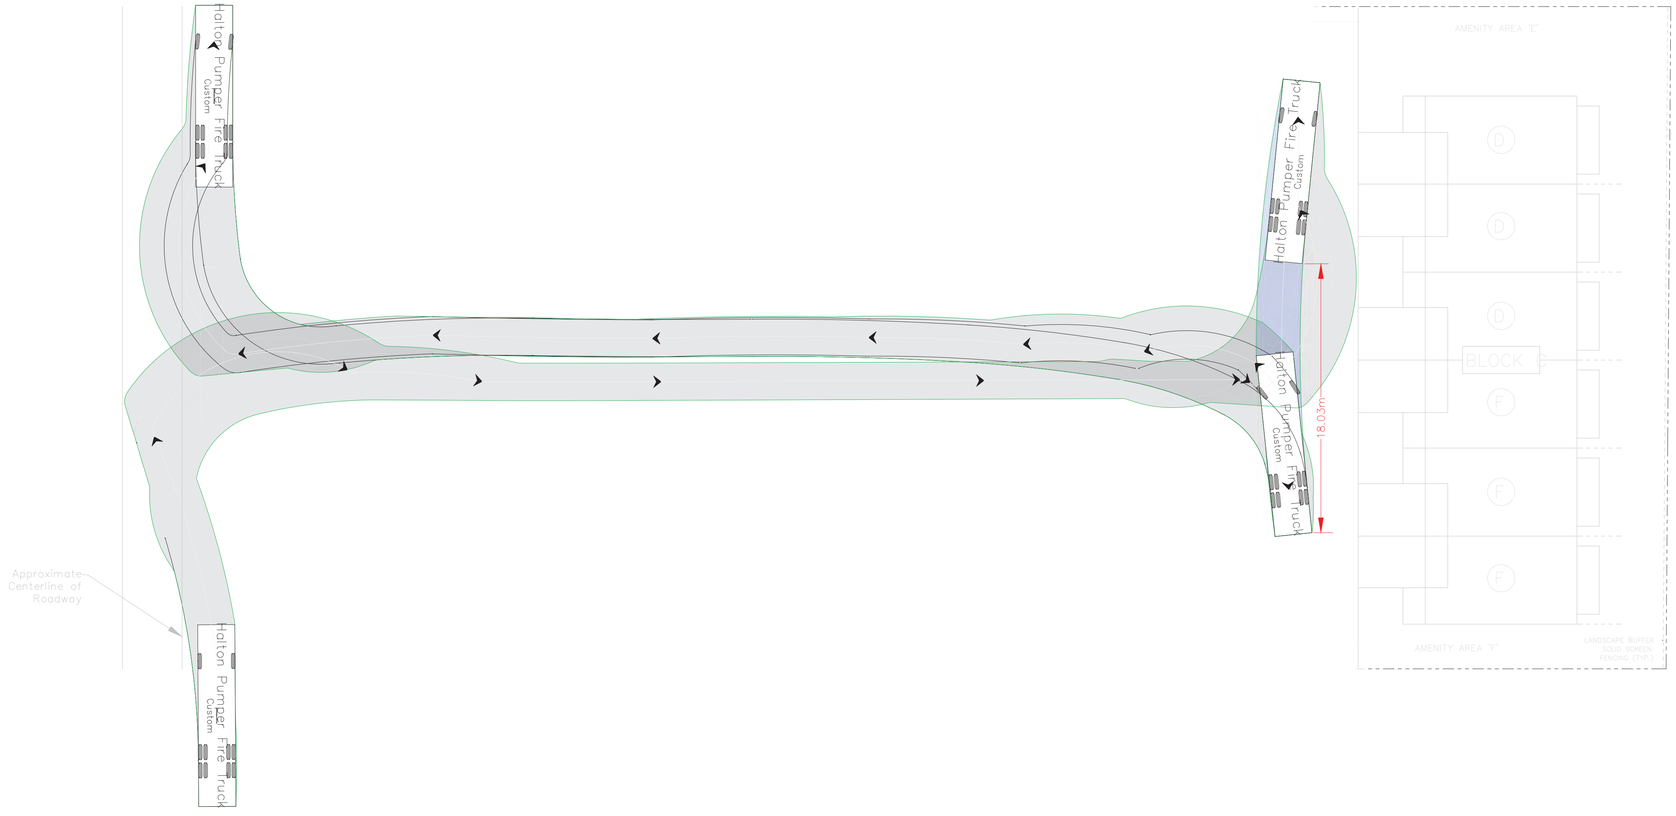

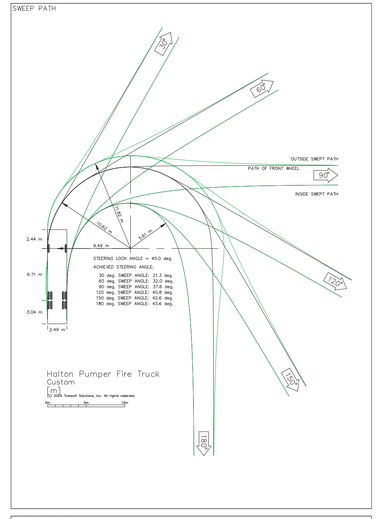

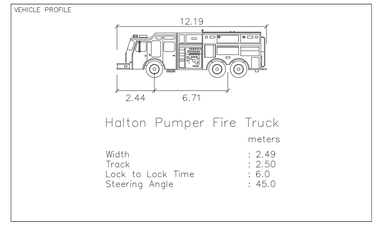

No.	ISSUE	DATE: MM/DD/YYYY
1	ISSUED FOR REVIEW	11/18/2024

Project

2170 GHENT AVENUE
CITY OF BURLINGTON

Drawing

VEHICLE MANEUVERING ANALYSIS
FIRE TRUCK

CROZIER
CONSULTING ENGINEERS
2800 High Point Drive
Suite 100
Milton, ON, L9T 6P4
905 875 0026 T
905 875 4915 F
www.cfcrozier.ca
info@cfcrozier.ca

Drawn By	Design By	Project	
I.A.			0912-7186
Check By	Check By	Scale	Drawing
M.C.	A.W.	1:200	T301


5 0m 5 10 15
SCALE: 1:200



Untitled Map
Powered by Esri
Esri Canada, Esri, TomTom, Garmin, FAO, NOAA, USGS, © OpenStreetMap contributors, and the GIS User Community
Esri Community Maps Contributors, Province of Ontario, Esri Canada, Esri, HERE






FOR REVIEW
NOT TO BE USED FOR CONSTRUCTION

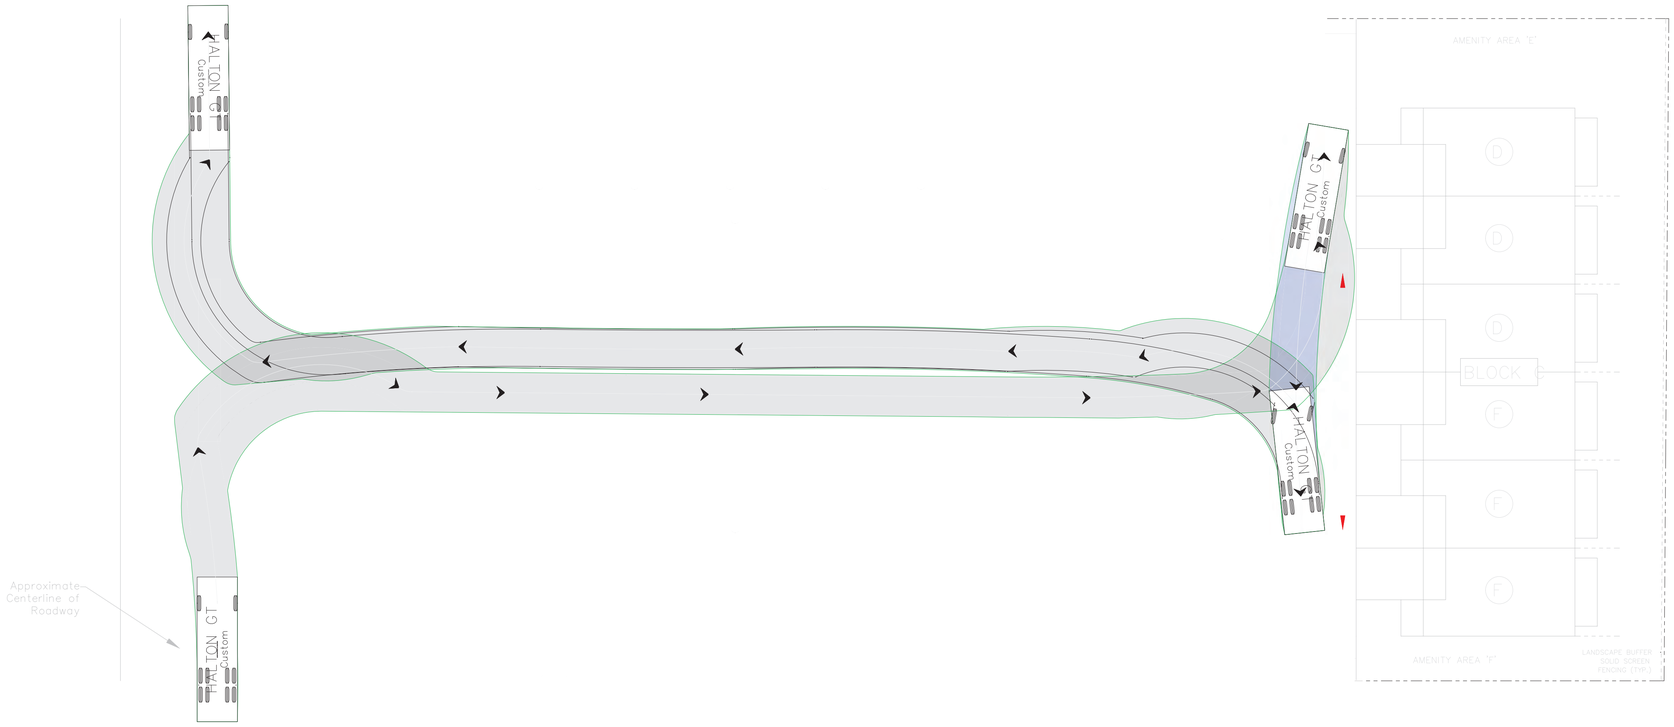


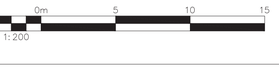

SWEEP PATH

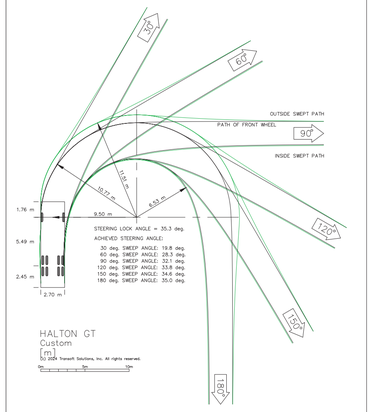

VEHICLE PROFILE

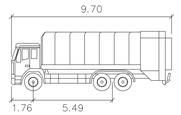

HALTON GT

	meters
Width	: 2.70
Track	: 2.70
Lock to Lock Time	: 6.0
Steering Angle	: 35.3

No.	ISSUE	DATE: MM/DD/YYYY
1	ISSUED FOR REVIEW	11/18/2024

Project

2170 GHENT AVENUE
CITY OF BURLINGTON

Drawing

VEHICLE MANEUVERING ANALYSIS
FIRE TRUCK

CROZIER
CONSULTING ENGINEERS
2800 High Point Drive
Suite 100
Milton, ON, L9T 6P4
905 875 0026 T
905 875 4915 F
www.cfcrozier.ca
info@cfcrozier.ca

Drawn By	Design By	Project	
I.A.			0912-7186
Check By	Check By	Scale	Drawing
M.C.	A.W.	1:200	T303