

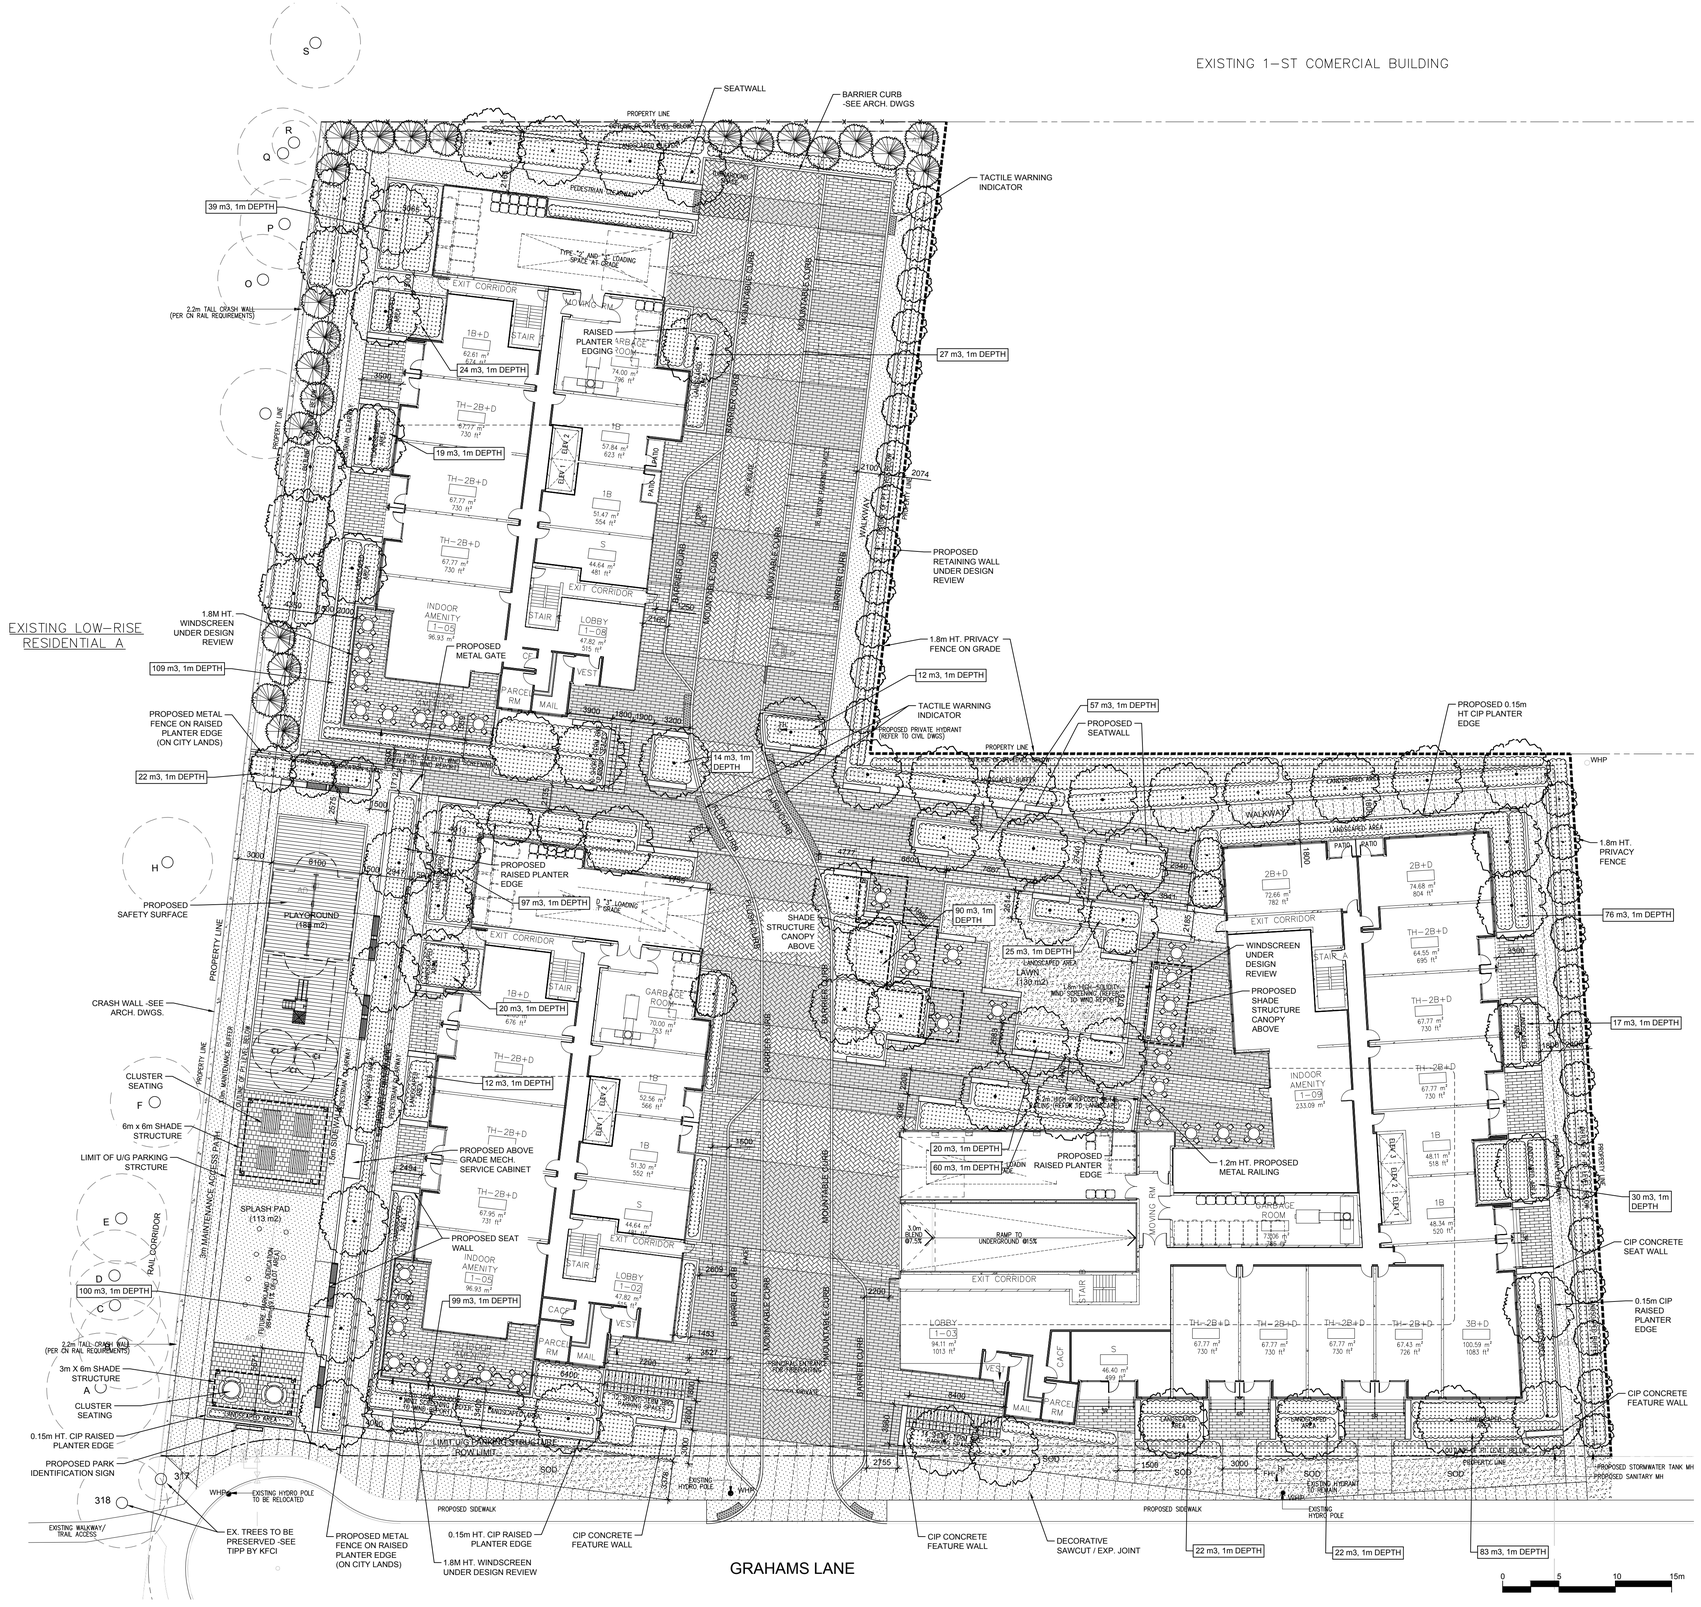


INSPIRATIONAL IMAGERY

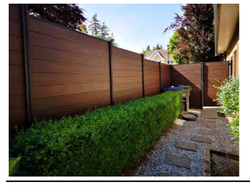

PRIVACY FENCING

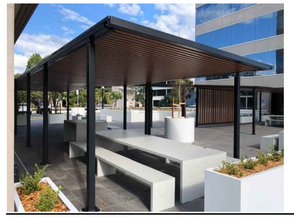

SHADE STRUCTURE




DECORATIVE UNIT PAVING

SEATWALL



PARK PLAYGROUND

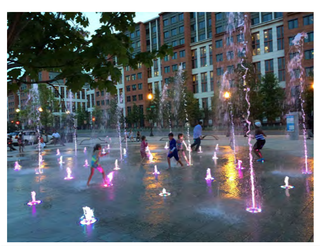

PARK SPLASHPAD

CONTRACTOR SHALL CHECK ALL DIMENSIONS ON THE WORK AND REPORT ANY DISCREPANCY TO THE LANDSCAPE ARCHITECT BEFORE PROCEEDING. ALL DRAWINGS AND SPECIFICATIONS ARE THE PROPERTY OF THE LANDSCAPE ARCHITECT AND MUST BE RETURNED AT THE COMPLETION OF THE WORK. THIS DRAWING IS NOT TO BE USED FOR CONSTRUCTION UNTIL SIGNED BY THE LANDSCAPE ARCHITECT.

KEY MAP



LEGEND

- PROPERTY LINE
- LIMIT OF STRUCTURAL SLAB
- EX. CHAINLINK FENCE
- PROPOSED PRIVACY FENCE

PROPOSED PLANTING

- PROPOSED DECIDUOUS TREE
- PROPOSED CONIFEROUS TREE
- PROPOSED SHRUB/ PERENNIAL BED

SURFACES

- CONCRETE PAVING
- SAWCUT/EXP. JOINT
- UNIT PAVING TYPE A
- UNIT PAVING TYPE B
- H/D UNIT PAVING TYPE A
- H/D UNIT PAVING TYPE B
- SOD

PROPOSED FURNISHINGS

- BENCH
- TABLE & CHAIRS
- CLUSTER SEATING

REVISIONS

No.	Description	Date
-		
-		
-		
-		
-		
-		
1	Issued for ZBA	Mar.15/24

CITY APPROVAL STAMP

ASSOCIATION OF LANDSCAPE DESIGNERS ONTARIO — MEMBER

NAK design strategies
421 RONCESVALLES AVENUE, TORONTO, ON M6R 2N1 CANADA
T 416.340.8700 F 416.340.7100 NAKDESIGNSTRATEGIES.COM

PROJECT

1393 Grahams Lane
Burlington, Ontario

OWNER

Northstone Capital Partners
(2621458 Ontario Inc)

TITLE

LANDSCAPE CONCEPT PLAN

		SHEET
DATE:	MAR.03/23	
SCALE:	1:250	
DRAWN:	XX	
CHECKED:	XX	
JOB NO.:	23-000	L100