SUN/ SHADOW STUDIES
(ZBA SUBMISSION)

SUN/ SHADOW STUDY

1393 GRAHAMS LANE

MARCH 15, 2024

Kohn

Kohn Partnership Architects Inc.
116 Spadina Avenue, Suite 501, Toronto ON M5V 2K6
Tel 416.703.6700 www.kohnarchitects.com


WRITTEN ANALYSIS

This shadow study captures relevant shadow impacts on the site proper and adjacent context per the City of Burlington submission guidelines and terms of reference. This thorough analysis demonstrates that the proposed building heights, massing, orientation, and setbacks promote a high-quality development that facilitates access to sunlight in communal open spaces on site during the March and September equinoxes and June and December solstices. It also demonstrates that adjacent open and recreational spaces used by the broader public will not be negatively impacted by virtue of the same thoughtful building siting.

Context plan views at 1:3000 scale have been prepared for each of the requested times of the day and days of the year illustrating the extent of new shadowing created by the proposed buildings both on internal elements of the site (including outdoor amenity areas and the proposed future parkland), as well as adjacent sites and existing buildings (including open areas and building rooftops). Additionally, the shadow study has been colour coded to match the prescribed requirements of the terms of reference with respect to shadows cast on the ground plane (ex. communal outdoor areas) and existing building rooftops. All existing and proposed outdoor/ open spaces have been delineated clearly in colour and with heavy dashed linework to be easily identifiable. A graphic scale, along with an indication of true north and a colour coded legend, has also been included for easy reference. The last section of the analysis provides a quantitative assessment of the degree of shadowing cast by each proposed building on outdoor amenity spaces at grade and the future parkland dedication to the west.

Through multiple and meticulous adjustments to building massing over the course of design development, the study demonstrates both visually and quantitatively that the shadow impact of the proposed buildings on key communal outdoor areas is minimal in nature, particularly during times of the day and year when access to outdoor amenity space is most desirable. Reductions in overall and localized building heights, as well as building footprint adjustments, were carefully considered to ensure that residents and visitors alike can enjoy and benefit from the significant amount of available outdoor area that this project provides throughout the course of a year.

Kohn
Kohn Partnership Architects Inc.
116 Spadina Avenue, Suite 501, Toronto ON M5V 2K6
Tel 416.703.6700 www.kohnarchitects.com

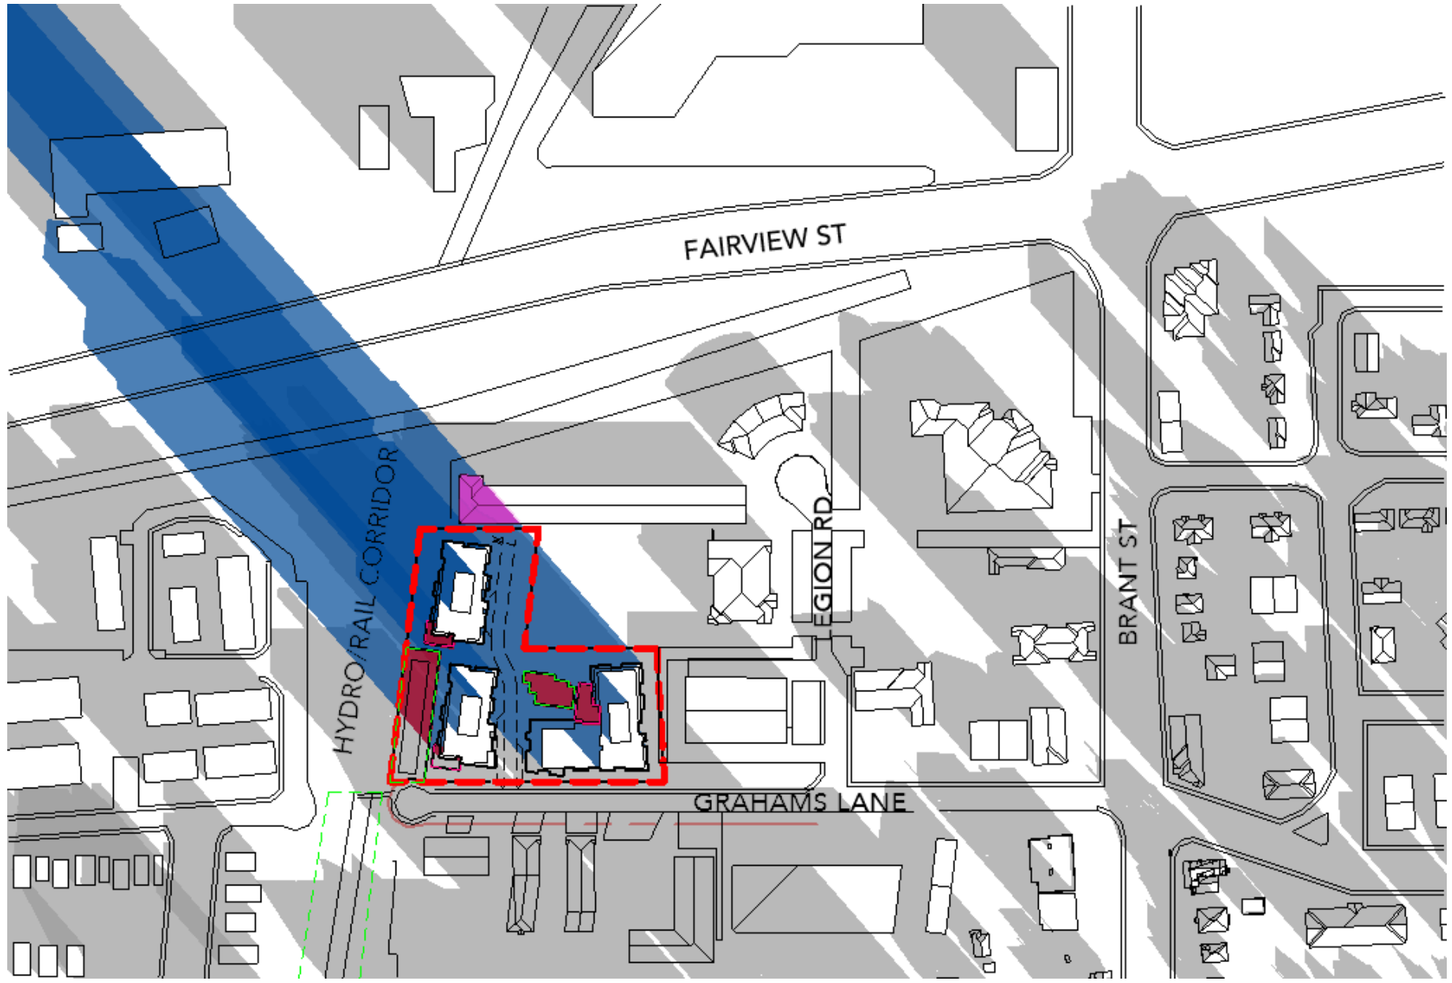

Legend

- Site Boundary
- Open Space
- Private Outdoor Amenity Area
- Net New Shadows cast on roof surfaces
- Net New Shadows cast on ground surfaces
- Existing Shadows cast on ground surfaces

20m — 100m — 200m

N

Scale: 1:3000

MARCH 21 - 8:00am


SUN/ SHADOW STUDY

1393 GRAHAMS LANE

MARCH 15, 2024

Kohn

Kohn Partnership Architects Inc.
116 Spadina Avenue, Suite 501, Toronto ON M5V 2K6
Tel 416.703.6700 www.kohnarchitects.com

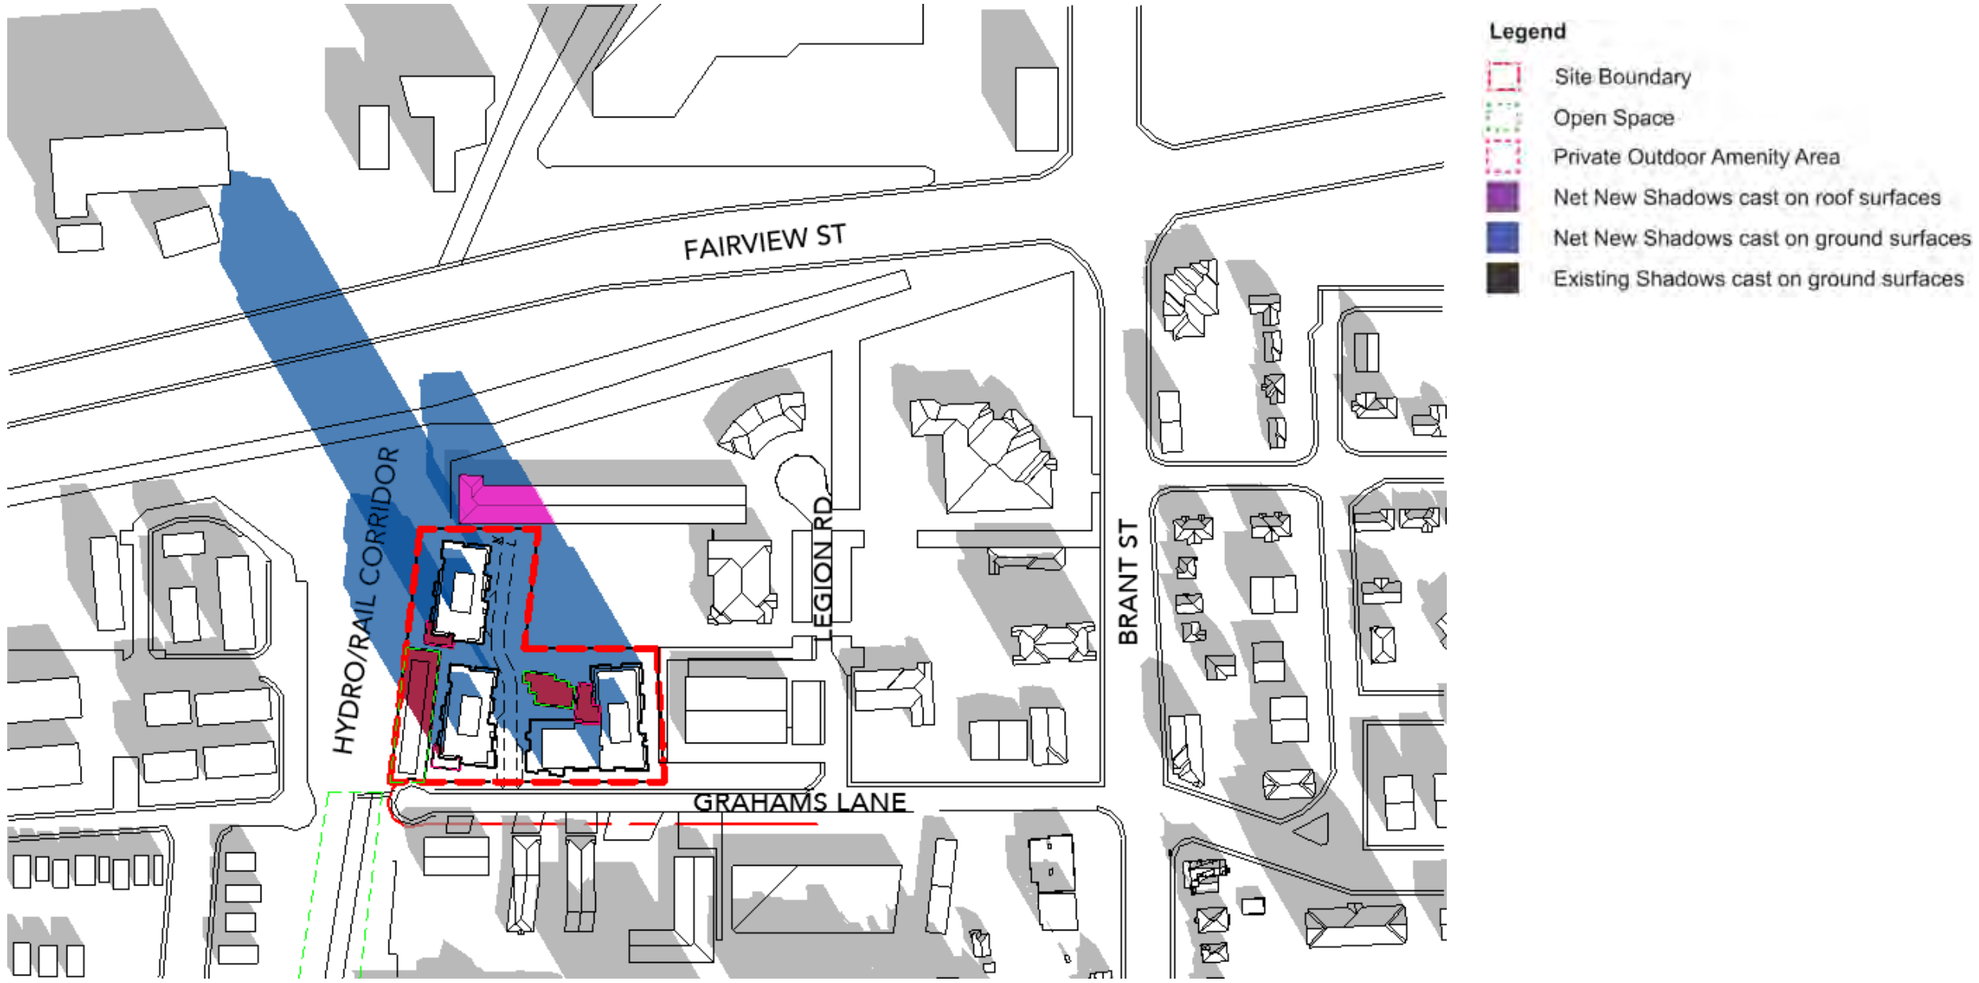

Scale: 1:3000

MARCH 21 - 9:00am


SUN/ SHADOW STUDY

1393 GRAHAMS LANE

MARCH 15, 2024

Kohn

Kohn Partnership Architects Inc.
116 Spadina Avenue, Suite 501, Toronto ON M5V 2K6
Tel 416.703.6700 www.kohnarchitects.com

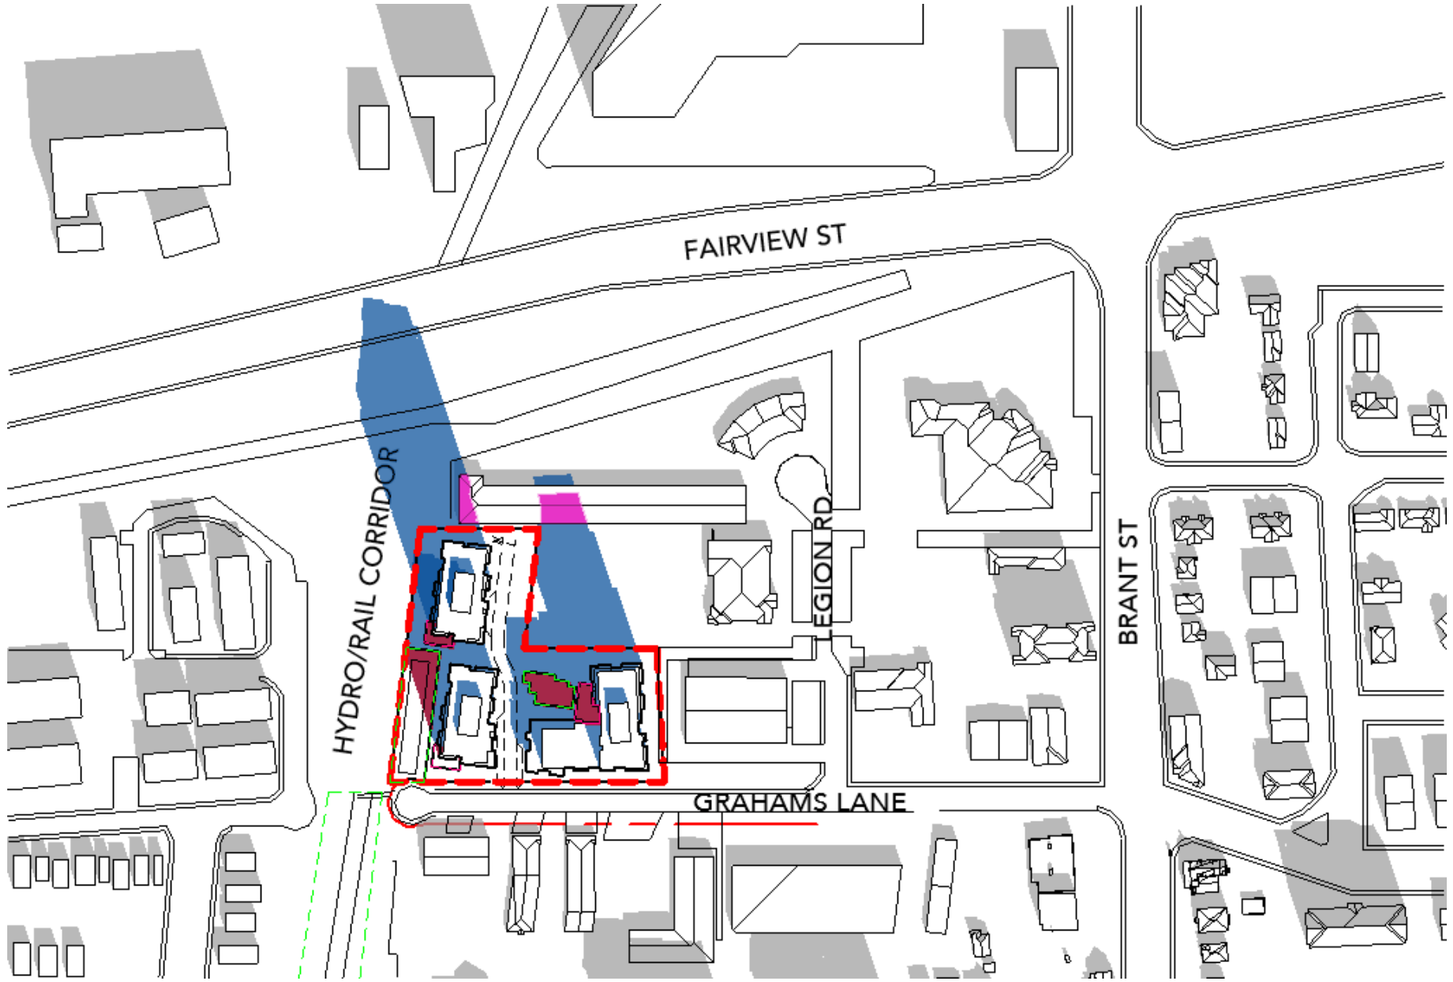

Scale: 1:3000

MARCH 21 - 10:00am


SUN/ SHADOW STUDY

1393 GRAHAMS LANE

MARCH 15, 2024

Kohn

Kohn Partnership Architects Inc.
116 Spadina Avenue, Suite 501, Toronto ON M5V 2K6
Tel 416.703.6700 www.kohnarchitects.com

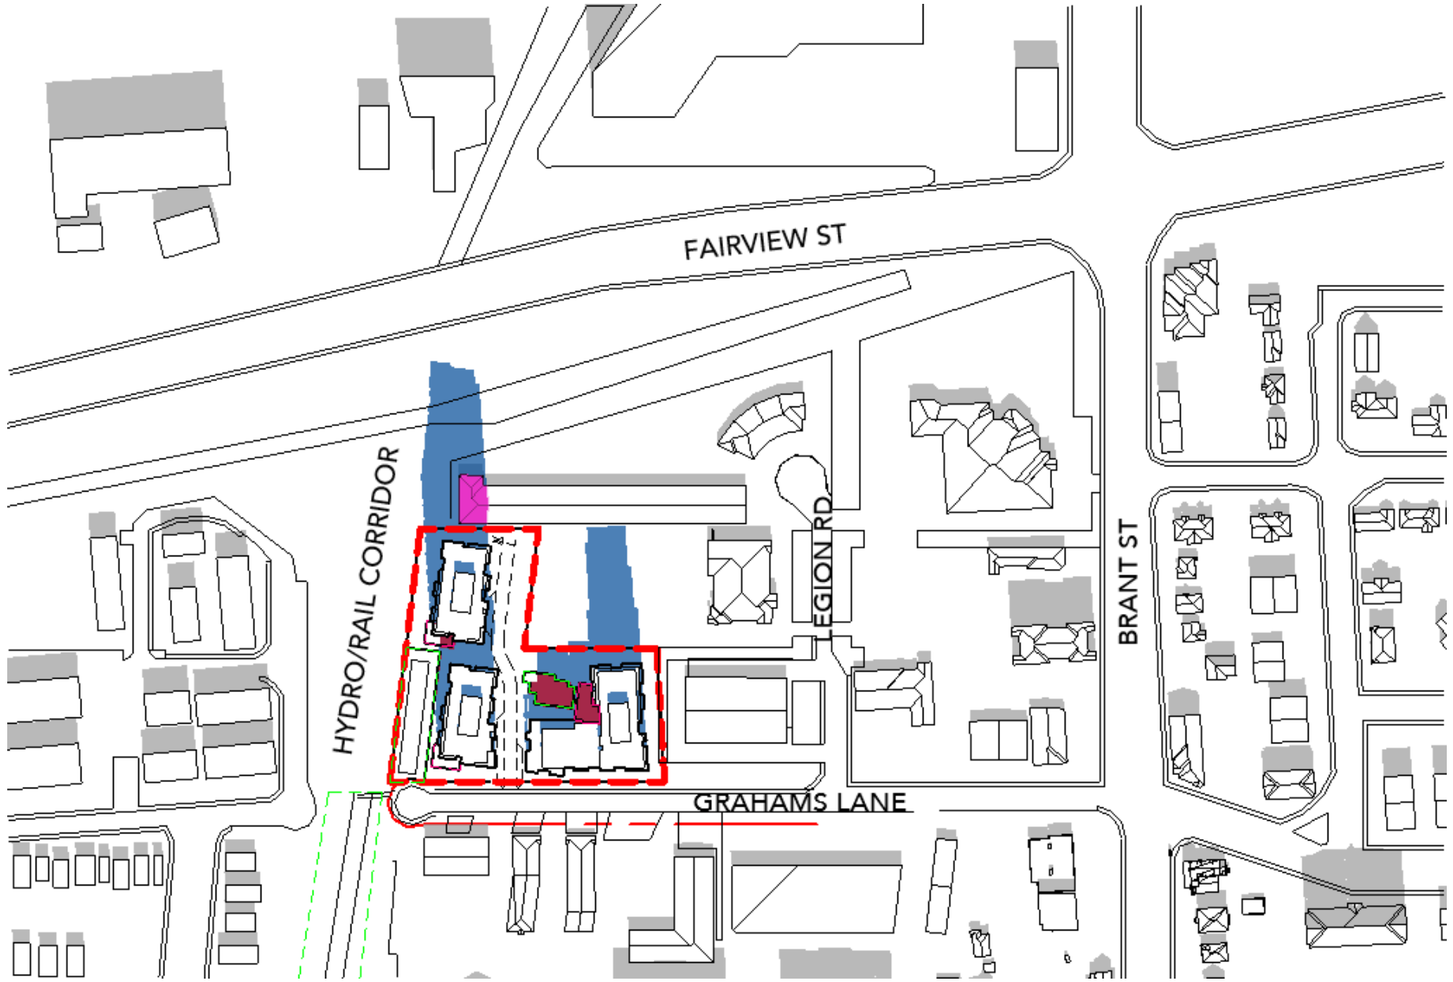

Scale: 1:3000

MARCH 21 - 11:00am


SUN/ SHADOW STUDY

1393 GRAHAMS LANE

MARCH 15, 2024

Kohn

Kohn Partnership Architects Inc.
116 Spadina Avenue, Suite 501, Toronto ON M5V 2K6
Tel 416.703.6700 www.kohnarchitects.com

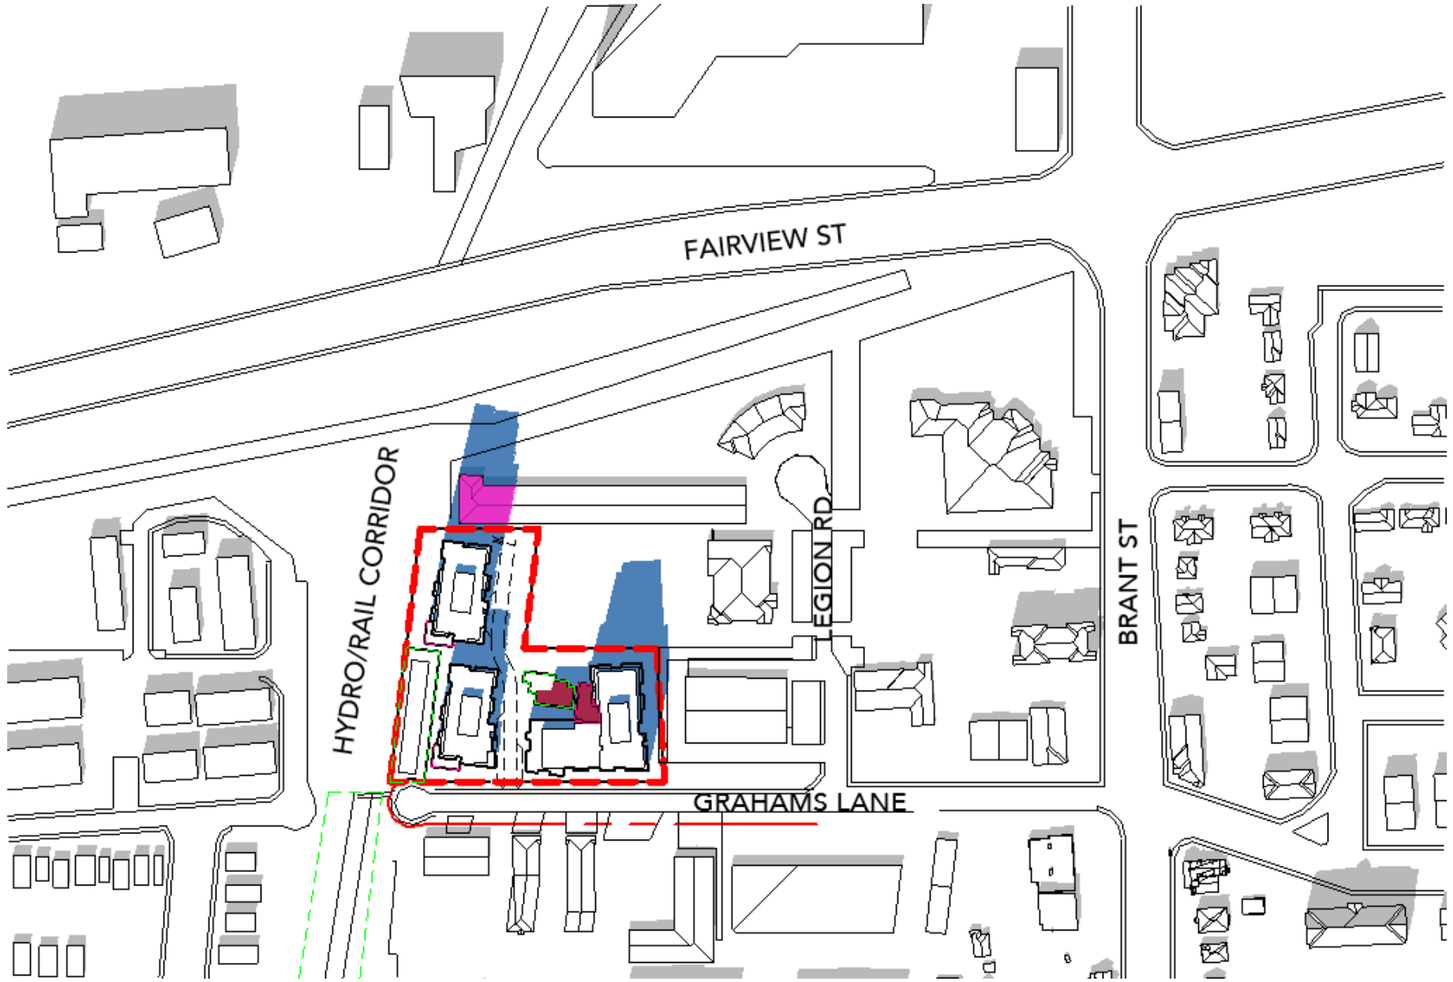

Scale: 1:3000

MARCH 21 - 12:00pm


SUN/ SHADOW STUDY

1393 GRAHAMS LANE

MARCH 15, 2024

Kohn

Kohn Partnership Architects Inc.
116 Spadina Avenue, Suite 501, Toronto ON M5V 2K6
Tel 416.703.6700 www.kohnarchitects.com

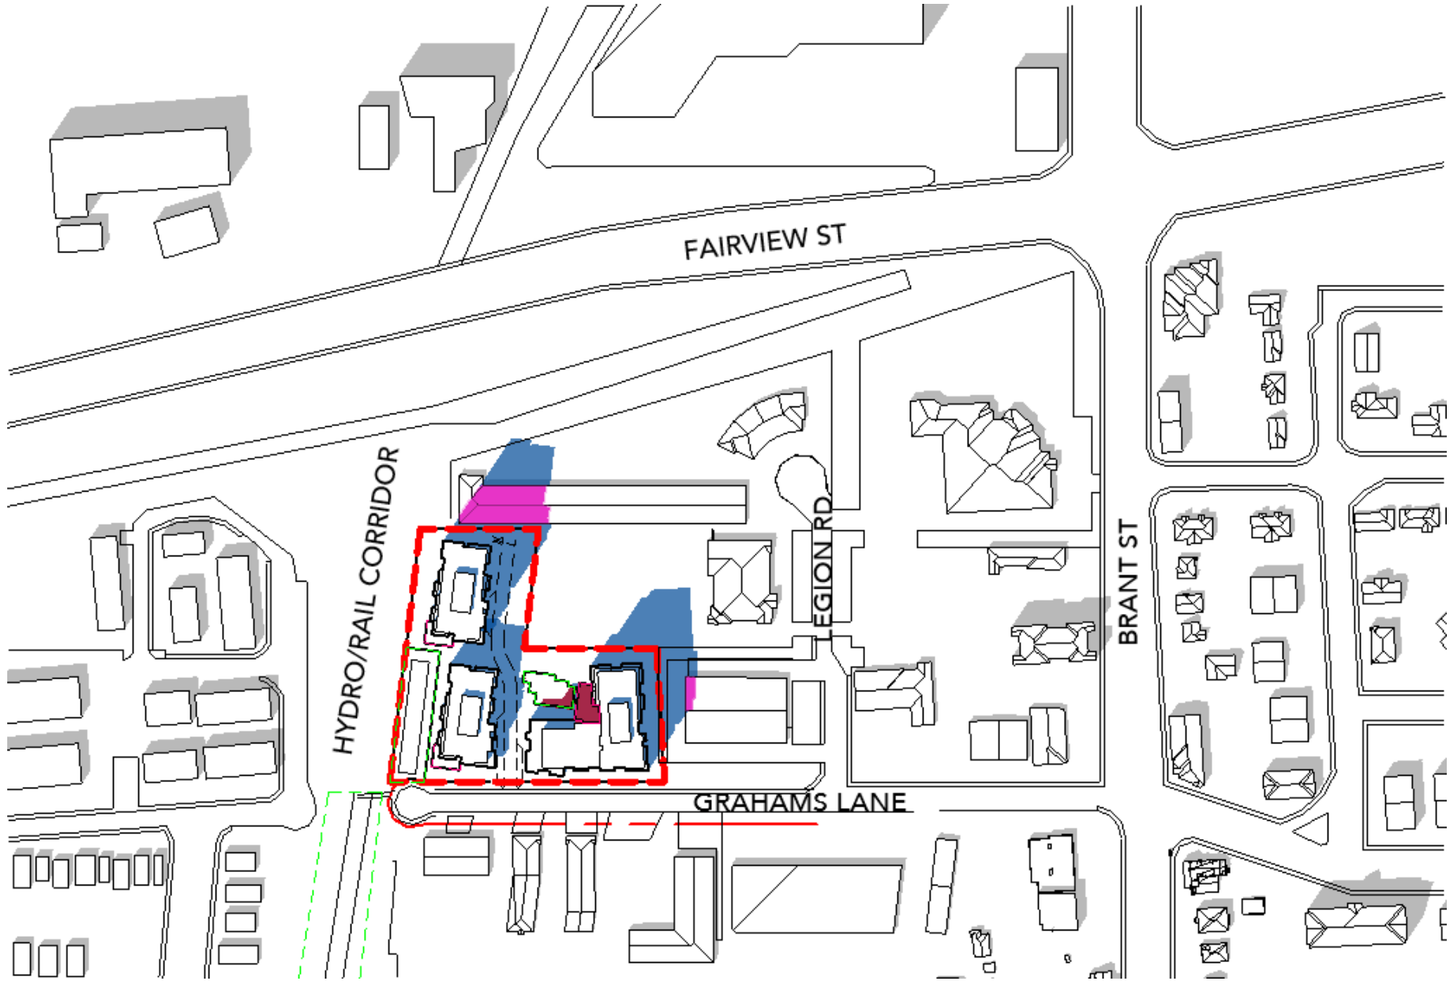

Scale: 1:3000

MARCH 21 - 1:00pm


SUN/ SHADOW STUDY

1393 GRAHAMS LANE

MARCH 15, 2024

Kohn

Kohn Partnership Architects Inc.
116 Spadina Avenue, Suite 501, Toronto ON M5V 2K6
Tel 416.703.6700 www.kohnarchitects.com

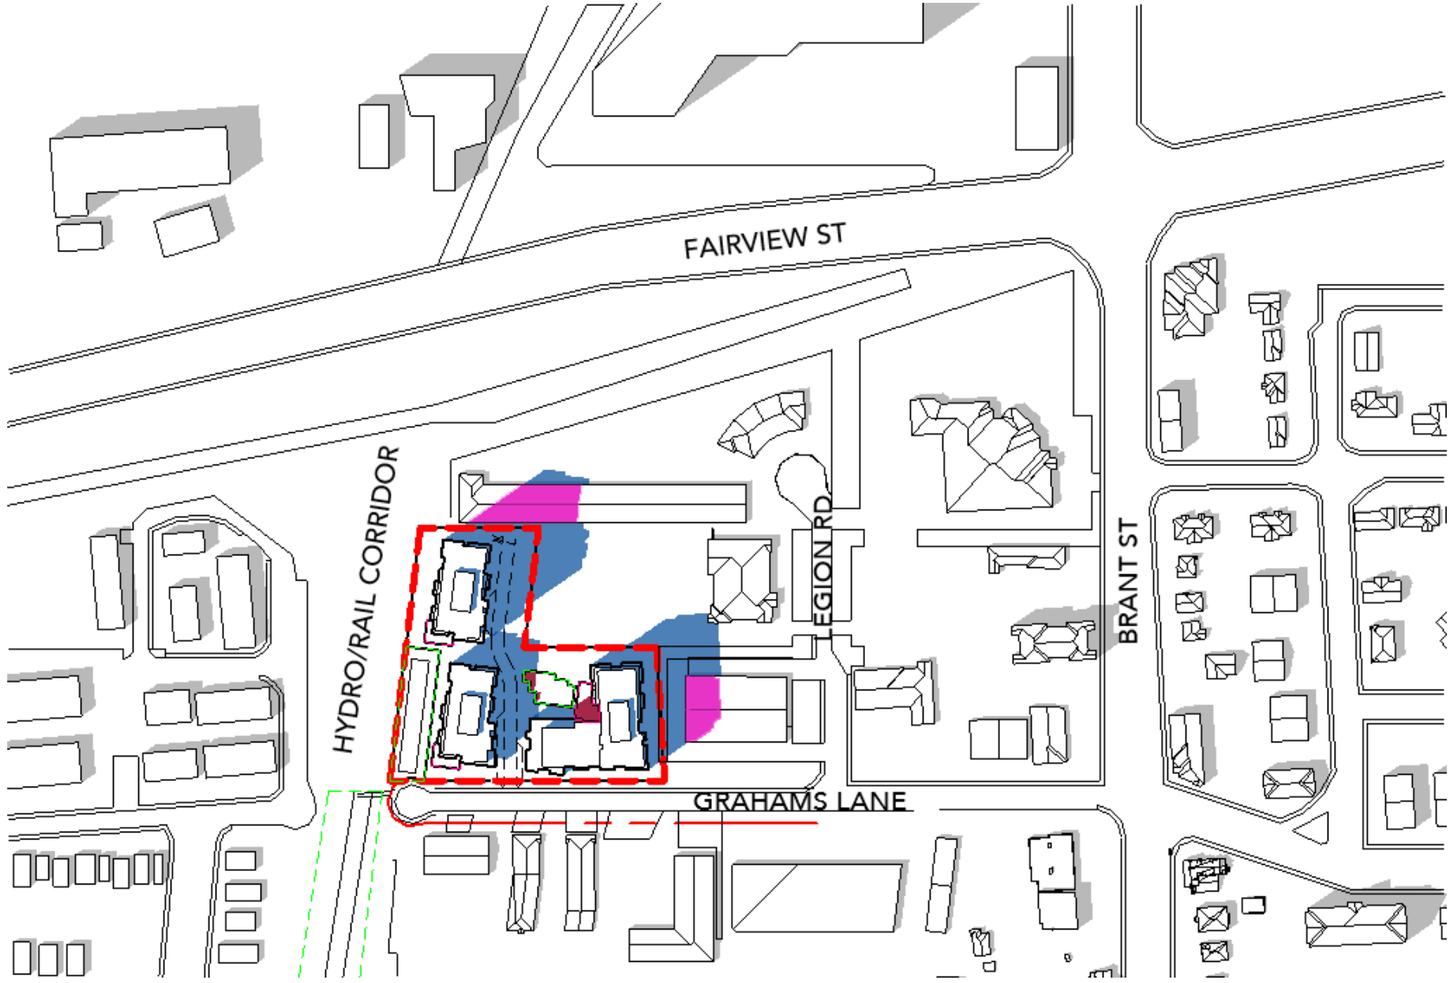

Scale: 1:3000

MARCH 21 - 2:00pm


SUN/ SHADOW STUDY

1393 GRAHAMS LANE

MARCH 15, 2024

Kohn

Kohn Partnership Architects Inc.
116 Spadina Avenue, Suite 501, Toronto ON M5V 2K6
Tel 416.703.6700 www.kohnarchitects.com

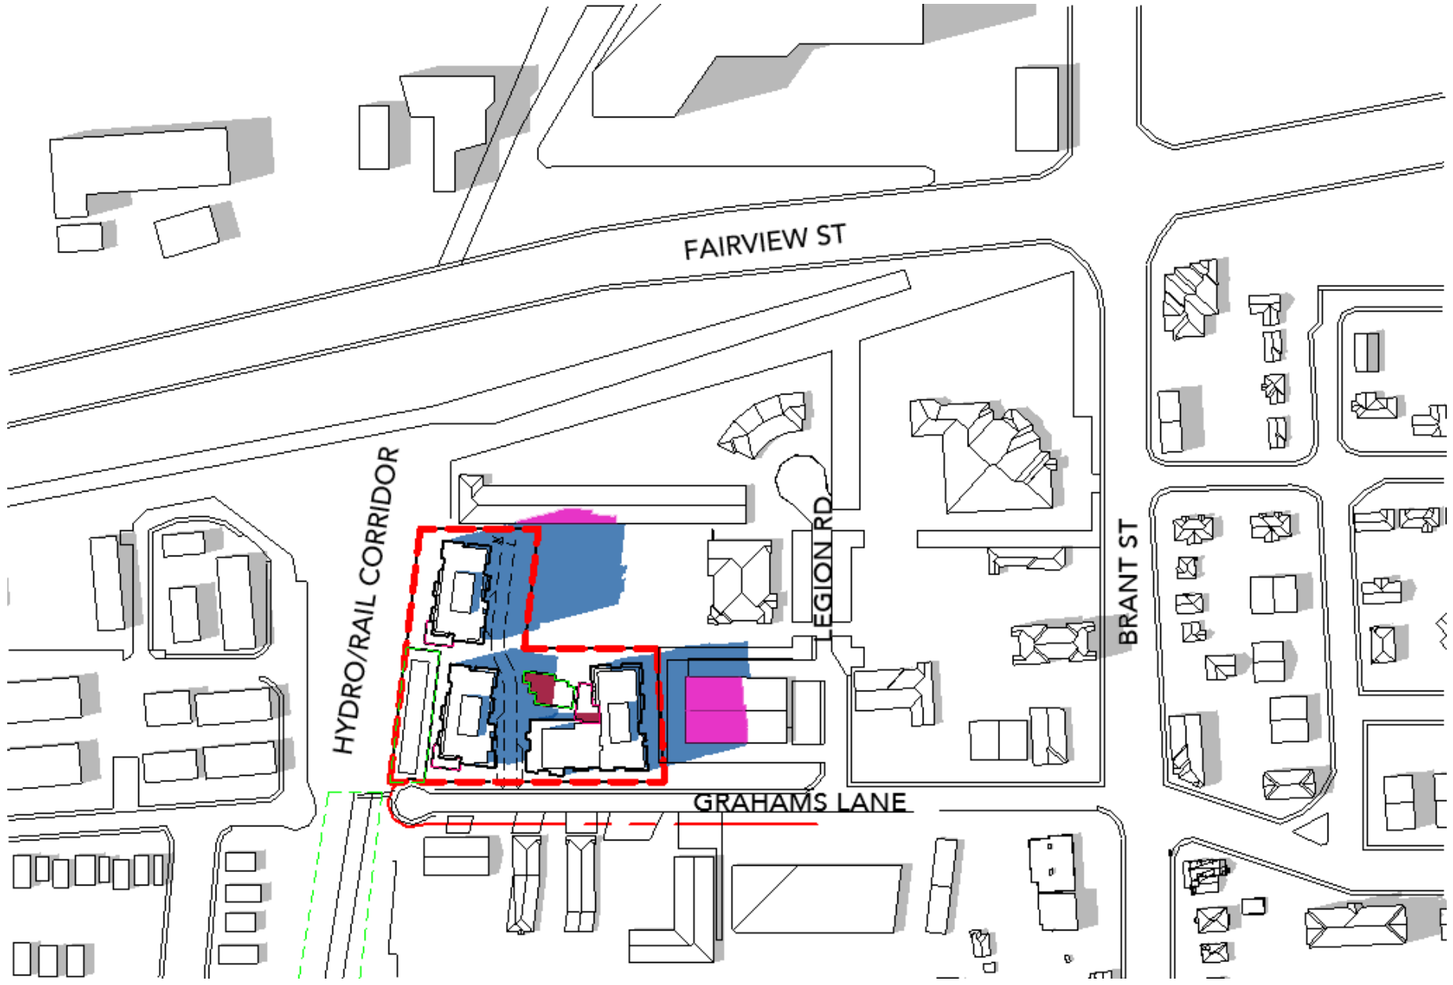

Scale: 1:3000

MARCH 21 - 3:00pm


SUN/ SHADOW STUDY

1393 GRAHAMS LANE

MARCH 15, 2024

Kohn

Kohn Partnership Architects Inc.
116 Spadina Avenue, Suite 501, Toronto ON M5V 2K6
Tel 416.703.6700 www.kohnarchitects.com

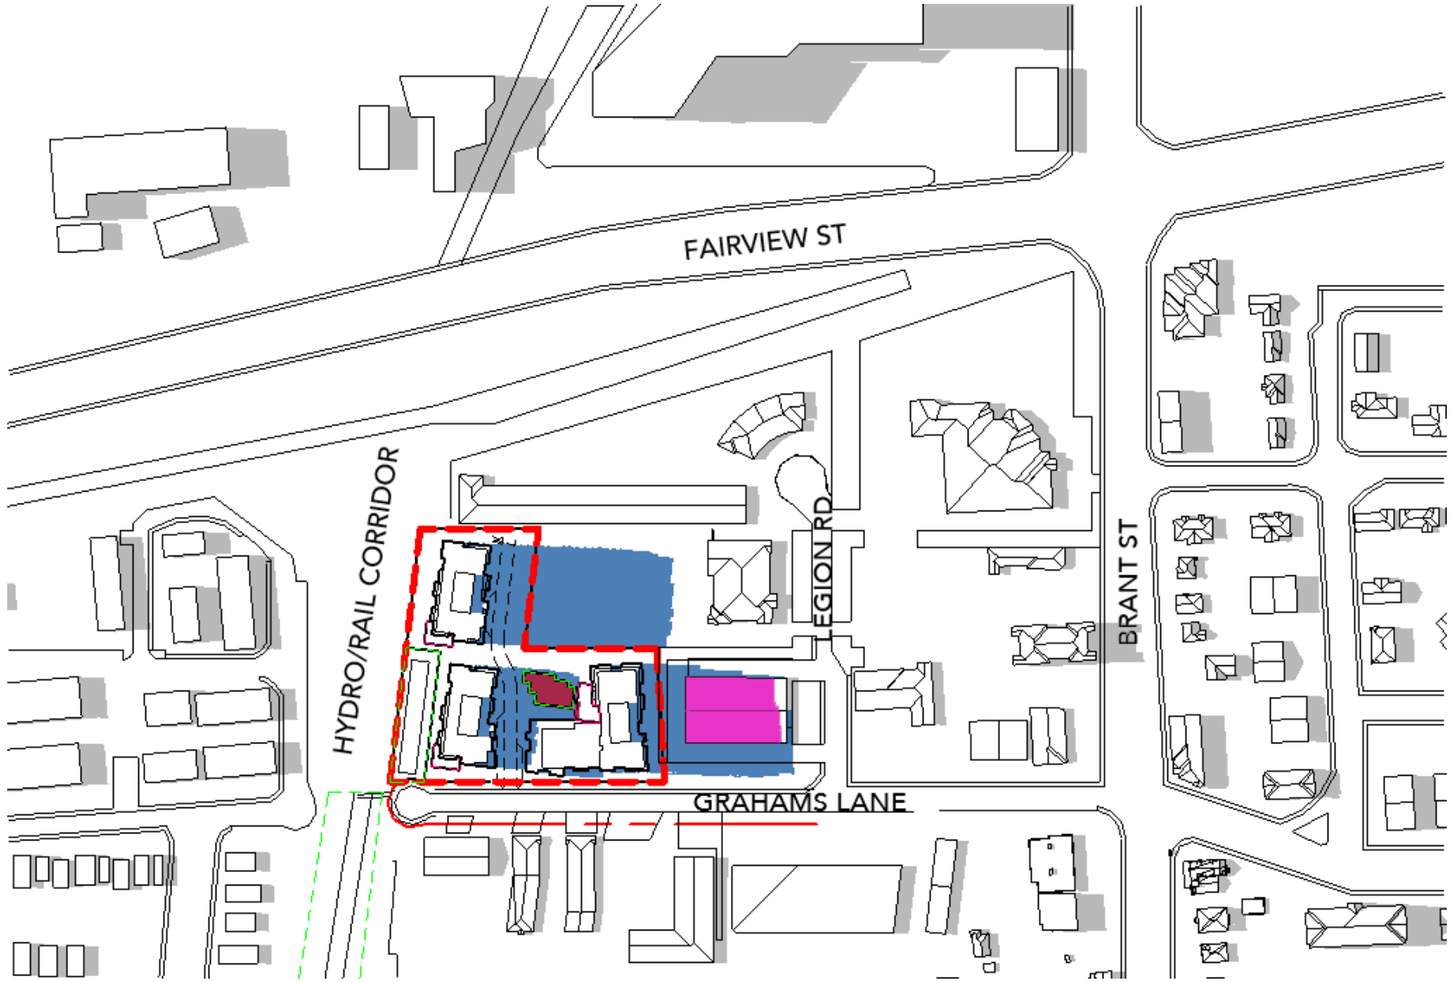

Scale: 1:3000

MARCH 21 - 4:00pm


SUN/ SHADOW STUDY

1393 GRAHAMS LANE

MARCH 15, 2024

Kohn

Kohn Partnership Architects Inc.
116 Spadina Avenue, Suite 501, Toronto ON M5V 2K6
Tel 416.703.6700 www.kohnarchitects.com

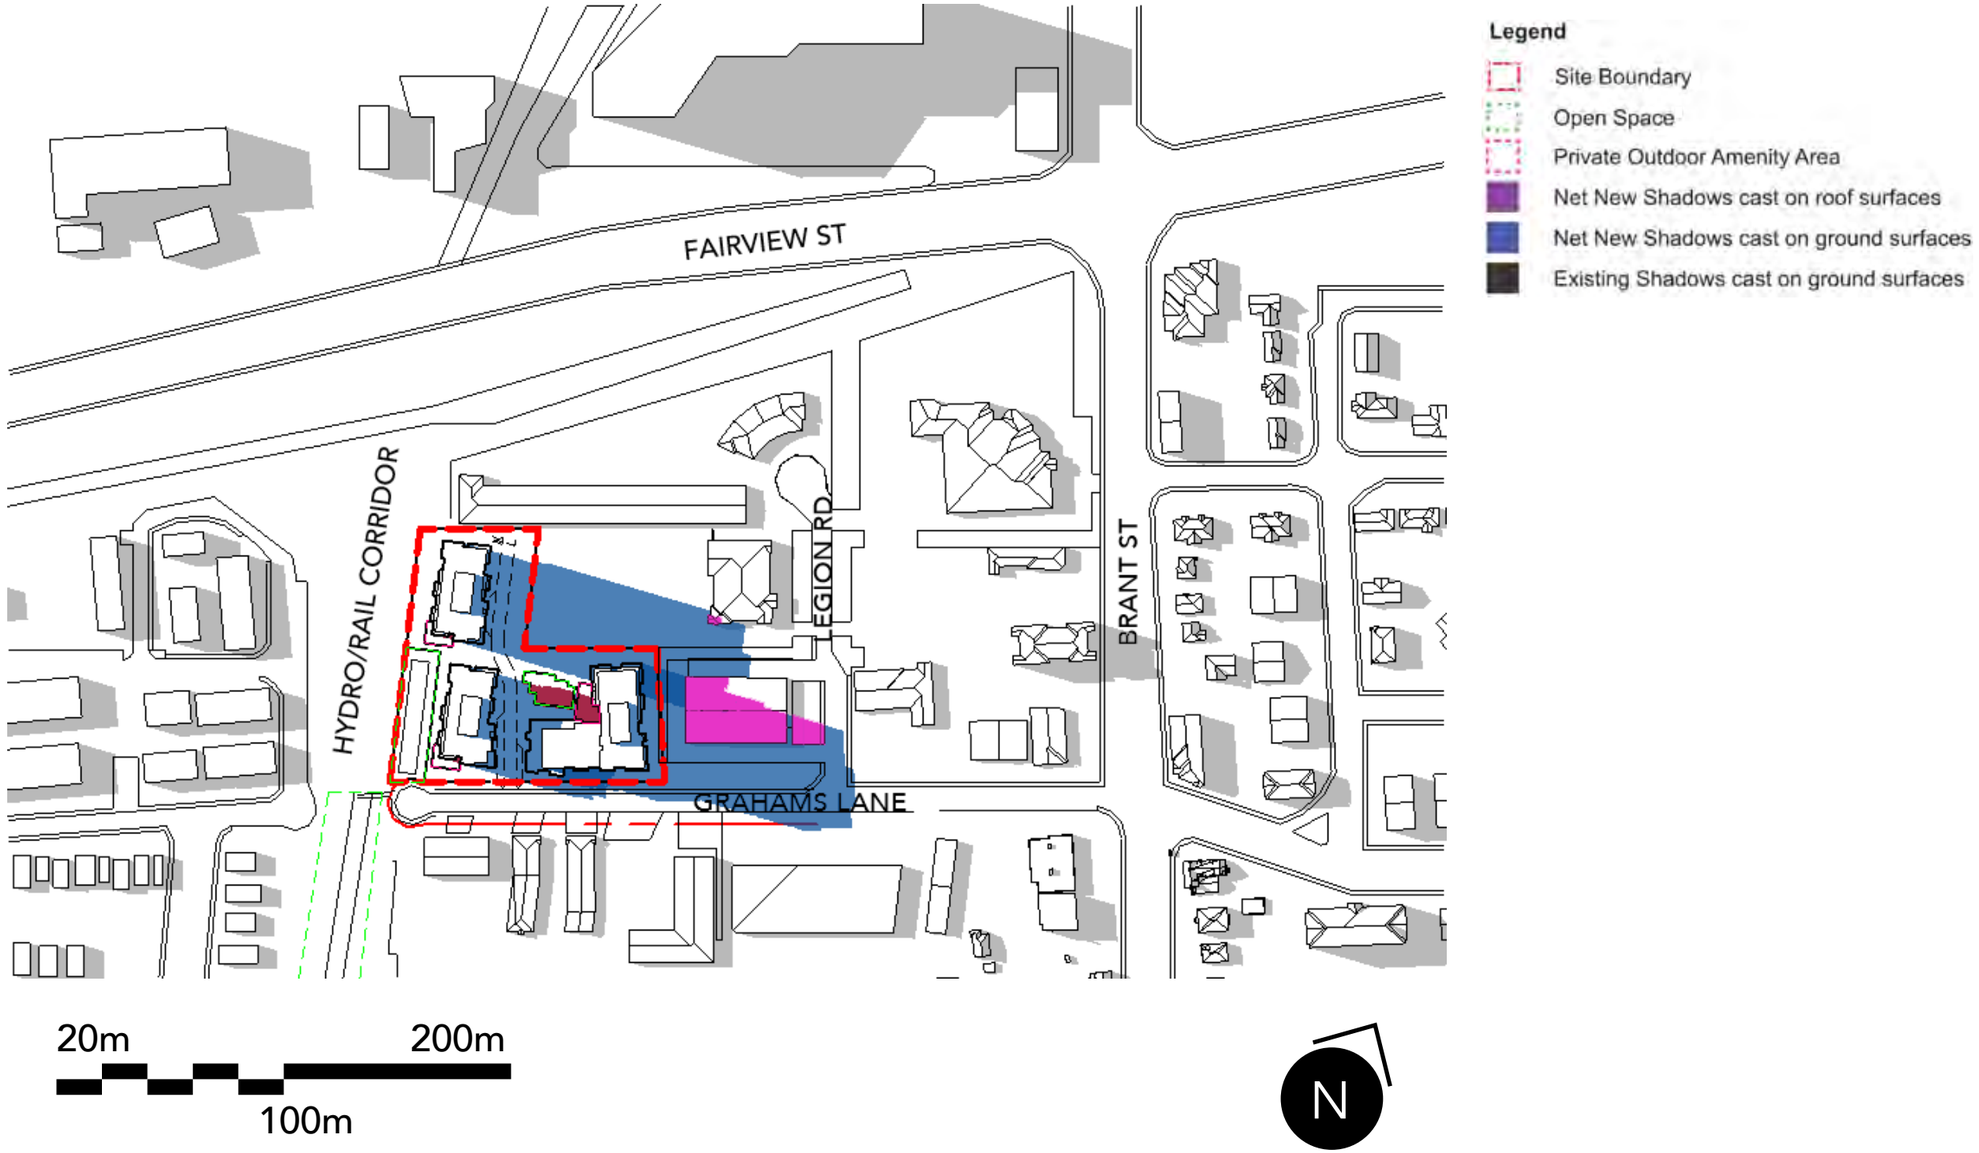

Scale: 1:3000

MARCH 21 - 5:00pm


SUN/ SHADOW STUDY

1393 GRAHAMS LANE

MARCH 15, 2024

Kohn

Kohn Partnership Architects Inc.
116 Spadina Avenue, Suite 501, Toronto ON M5V 2K6
Tel 416.703.6700 www.kohnarchitects.com

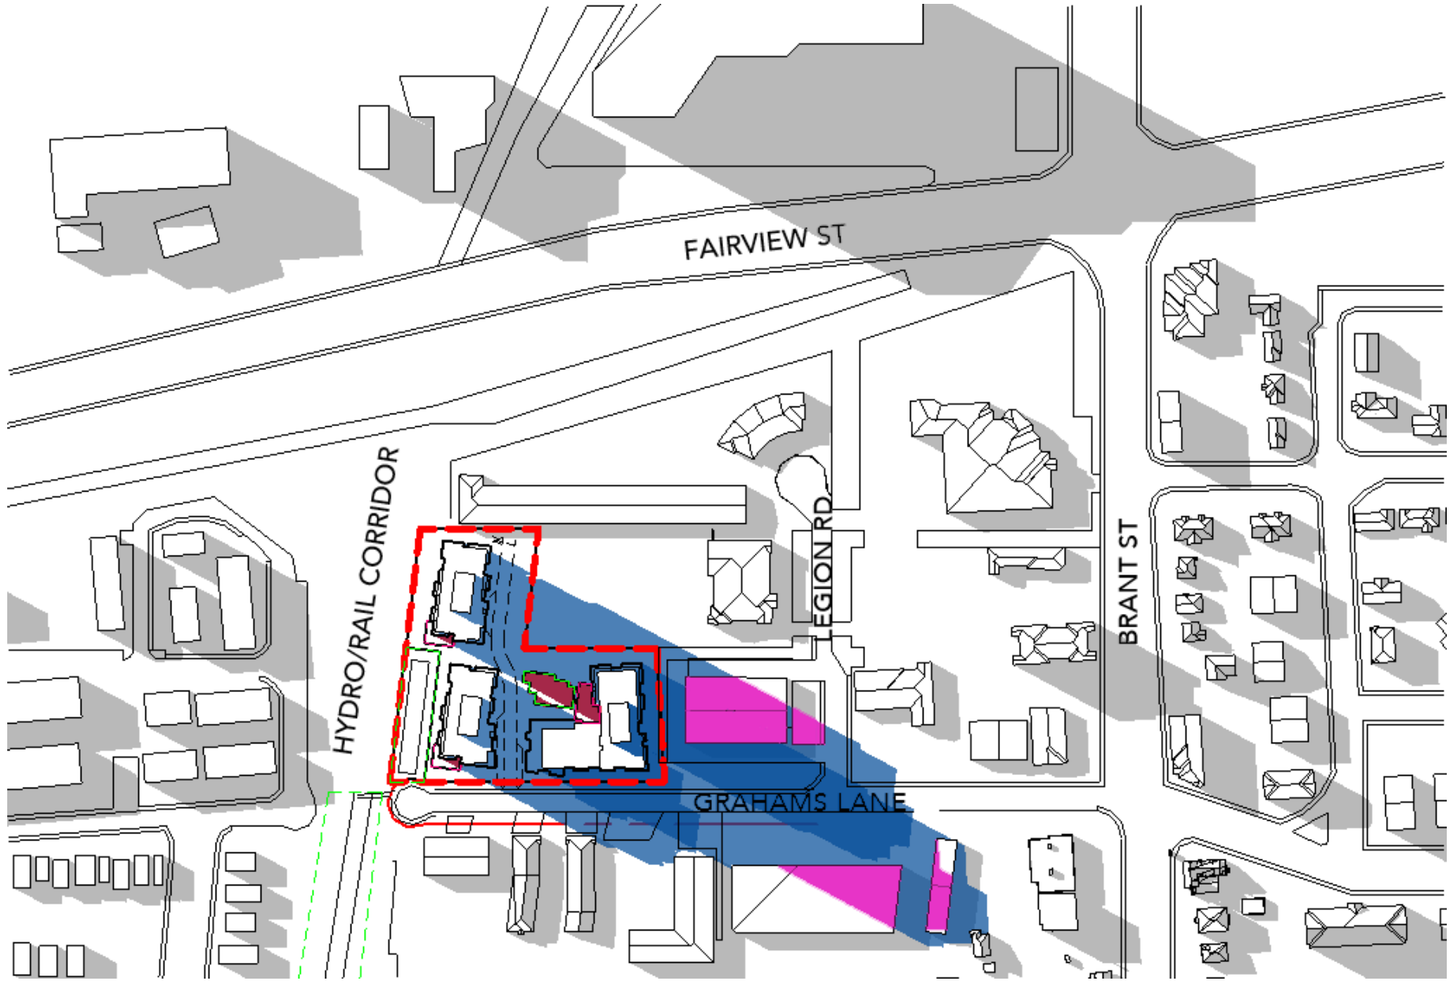

20m 200m 100m

N

Scale: 1:3000

MARCH 21 - 6:00pm


SUN/ SHADOW STUDY

1393 GRAHAMS LANE

MARCH 15, 2024

Kohn

Kohn Partnership Architects Inc.
116 Spadina Avenue, Suite 501, Toronto ON M5V 2K6
Tel 416.703.6700 www.kohnarchitects.com

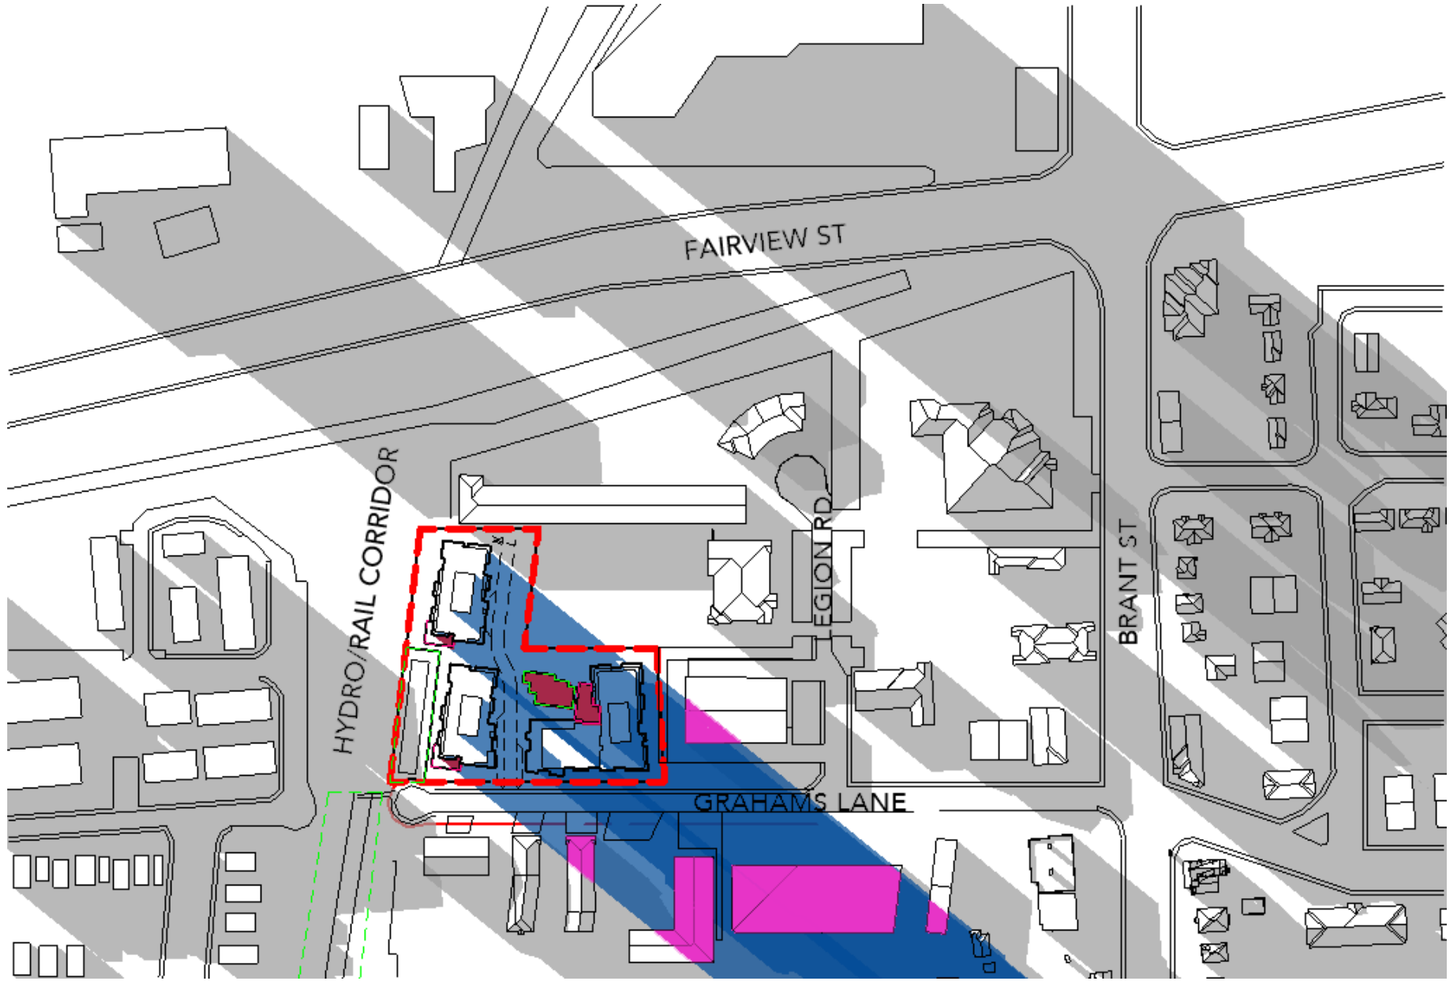

20m 200m

100m

N

Scale: 1:3000

MARCH 21 - 7:00pm


SUN/ SHADOW STUDY

1393 GRAHAMS LANE

MARCH 15, 2024

Kohn

Kohn Partnership Architects Inc.
116 Spadina Avenue, Suite 501, Toronto ON M5V 2K6
Tel 416.703.6700 www.kohnarchitects.com

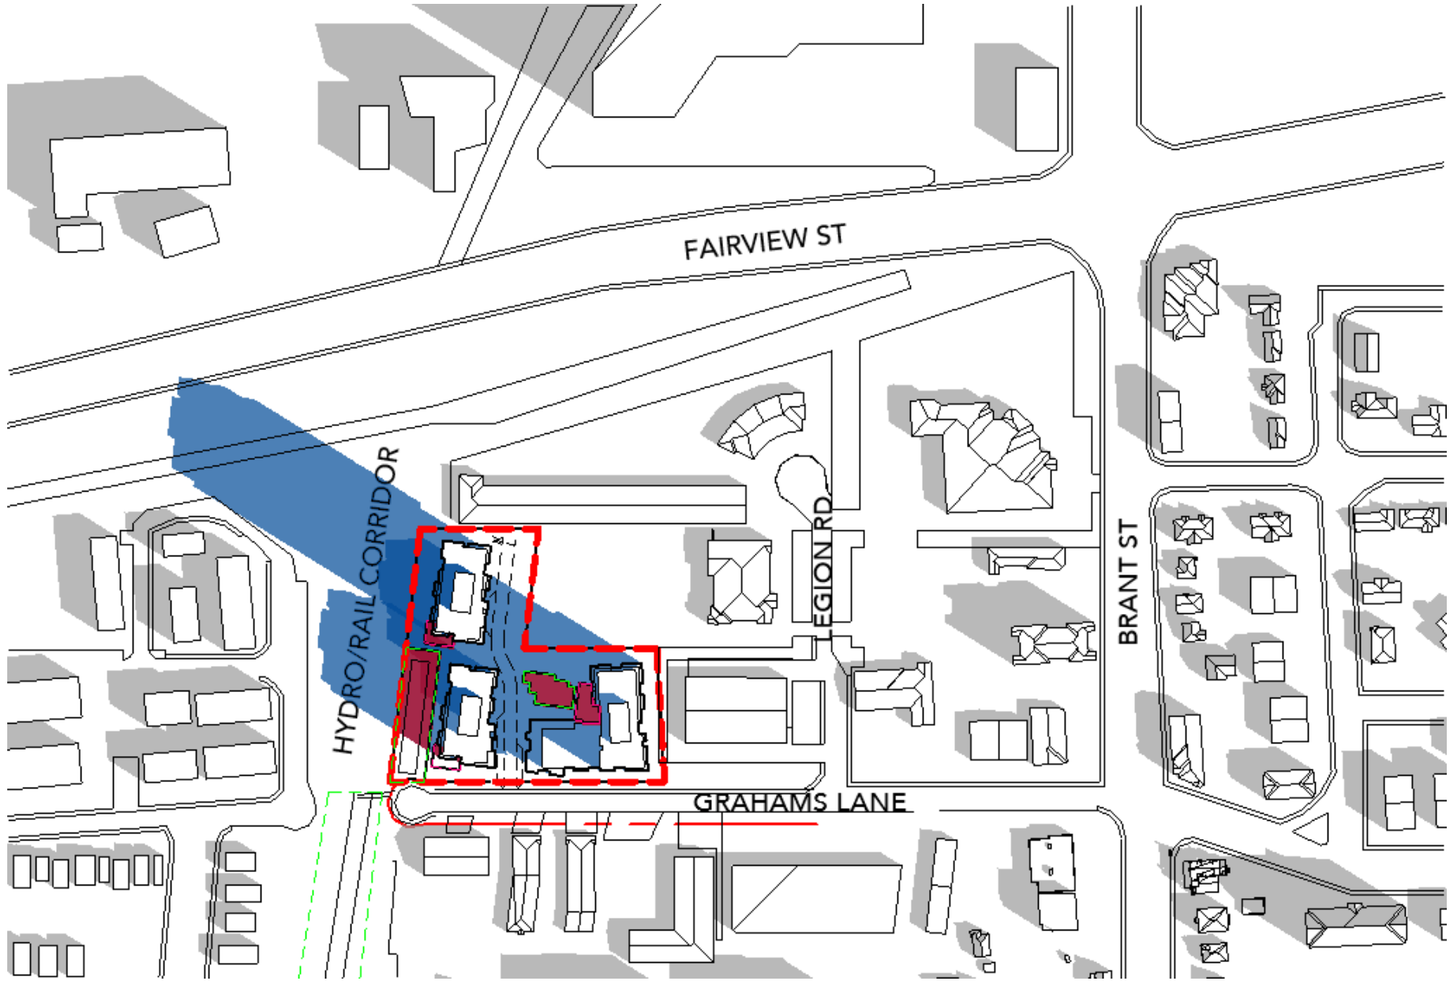

Scale: 1:3000

JUNE 21 - 8:00am


SUN/ SHADOW STUDY

1393 GRAHAMS LANE

MARCH 15, 2024

Kohn

Kohn Partnership Architects Inc.
116 Spadina Avenue, Suite 501, Toronto ON M5V 2K6
Tel 416.703.6700 www.kohnarchitects.com

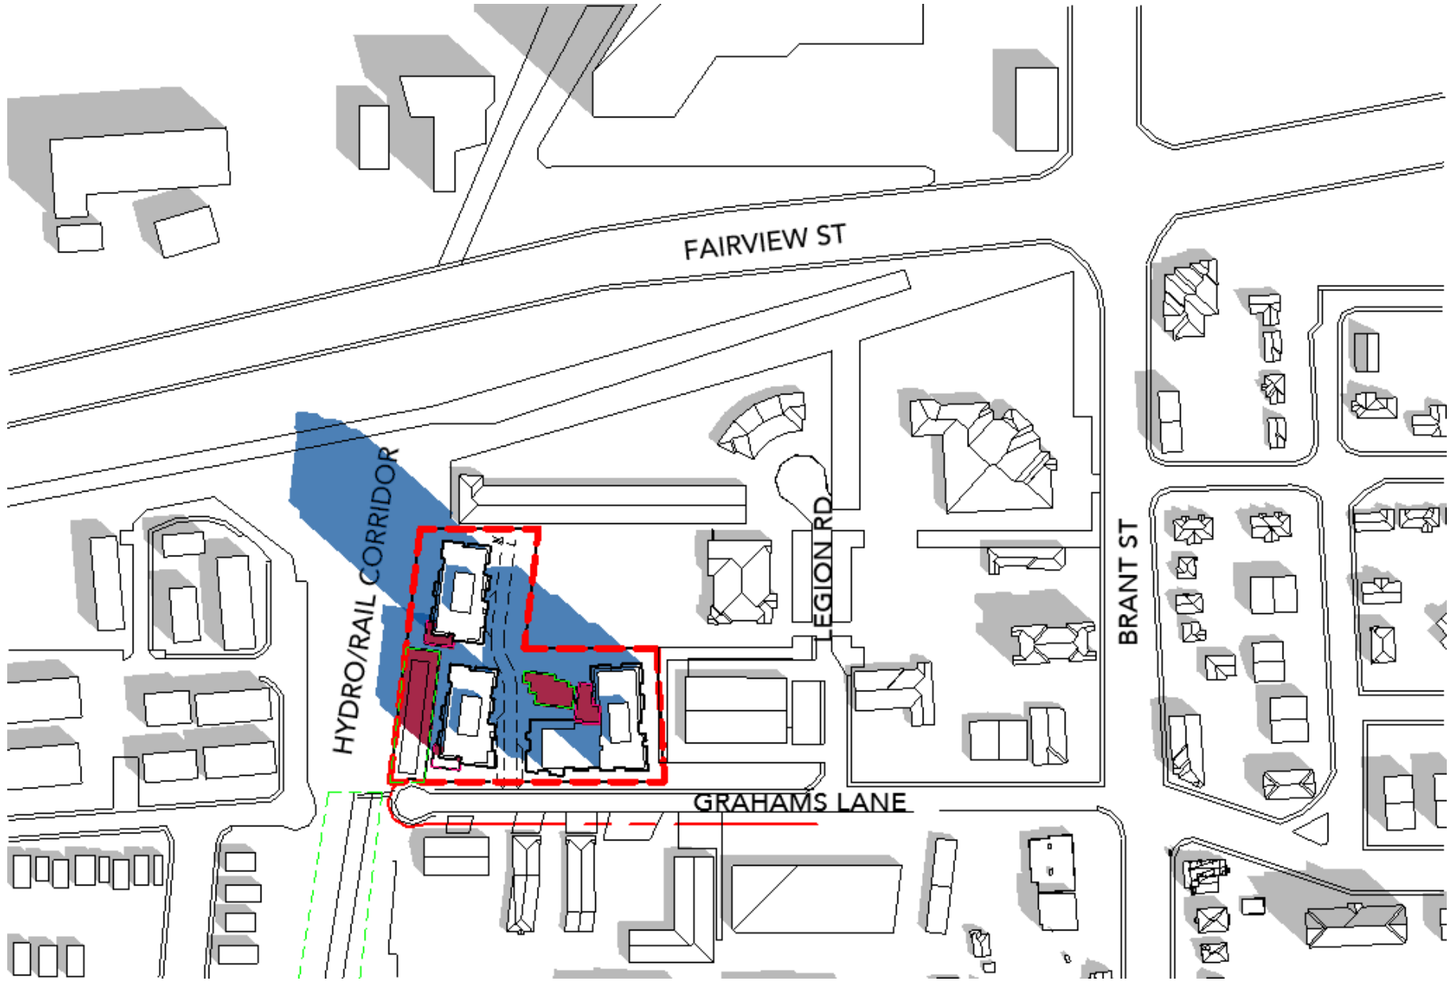

Scale: 1:3000

JUNE 21 - 9:00am


SUN/ SHADOW STUDY

1393 GRAHAMS LANE

MARCH 15, 2024

Kohn

Kohn Partnership Architects Inc.
116 Spadina Avenue, Suite 501, Toronto ON M5V 2K6
Tel 416.703.6700 www.kohnarchitects.com

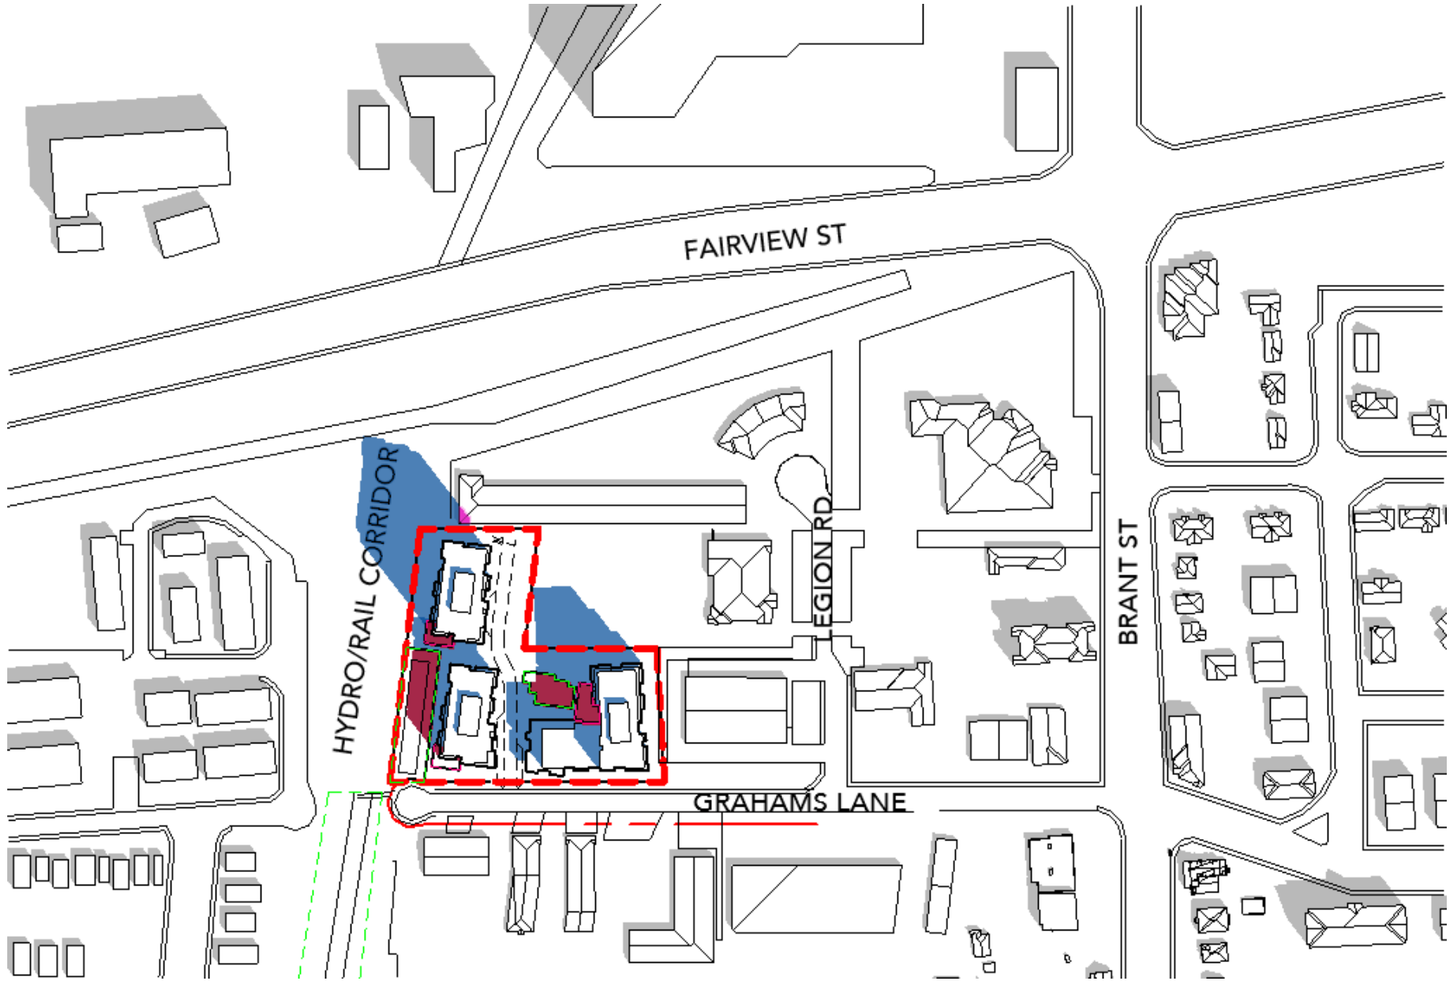

Scale: 1:3000

JUNE 21 - 10:00am


SUN/ SHADOW STUDY

1393 GRAHAMS LANE

MARCH 15, 2024

Kohn

Kohn Partnership Architects Inc.
116 Spadina Avenue, Suite 501, Toronto ON M5V 2K6
Tel 416.703.6700 www.kohnarchitects.com

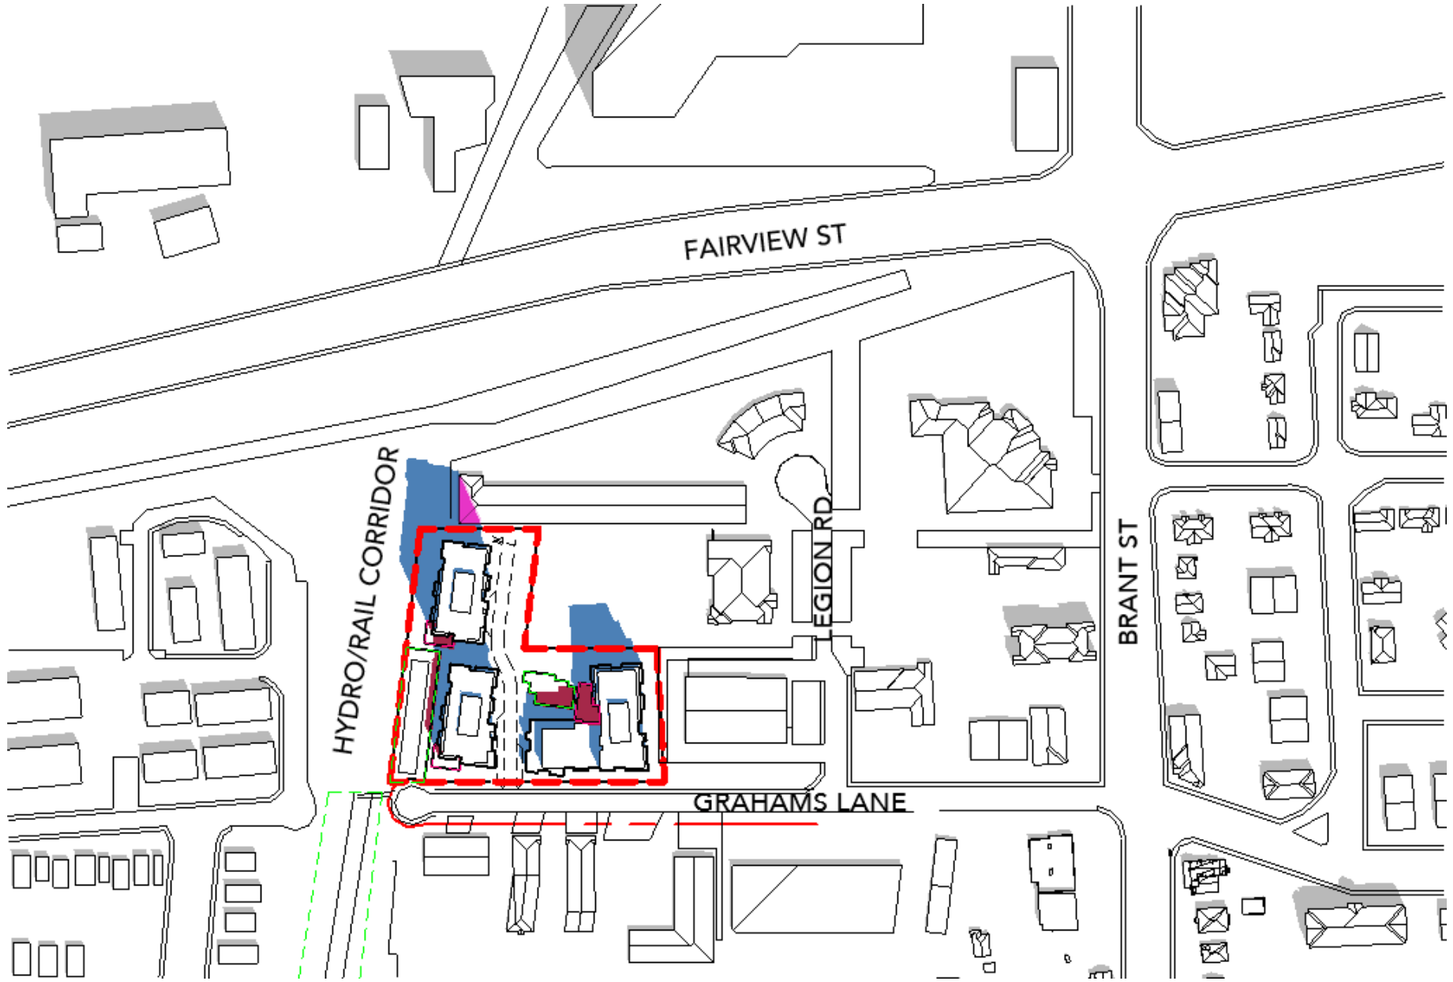

Legend

- Site Boundary
- Open Space
- Private Outdoor Amenity Area
- Net New Shadows cast on roof surfaces
- Net New Shadows cast on ground surfaces
- Existing Shadows cast on ground surfaces

20m — 100m — 200m

N

Scale: 1:3000

JUNE 21 - 11:00am


SUN/ SHADOW STUDY

1393 GRAHAMS LANE

MARCH 15, 2024

Kohn

Kohn Partnership Architects Inc.
116 Spadina Avenue, Suite 501, Toronto ON M5V 2K6
Tel 416.703.6700 www.kohnarchitects.com

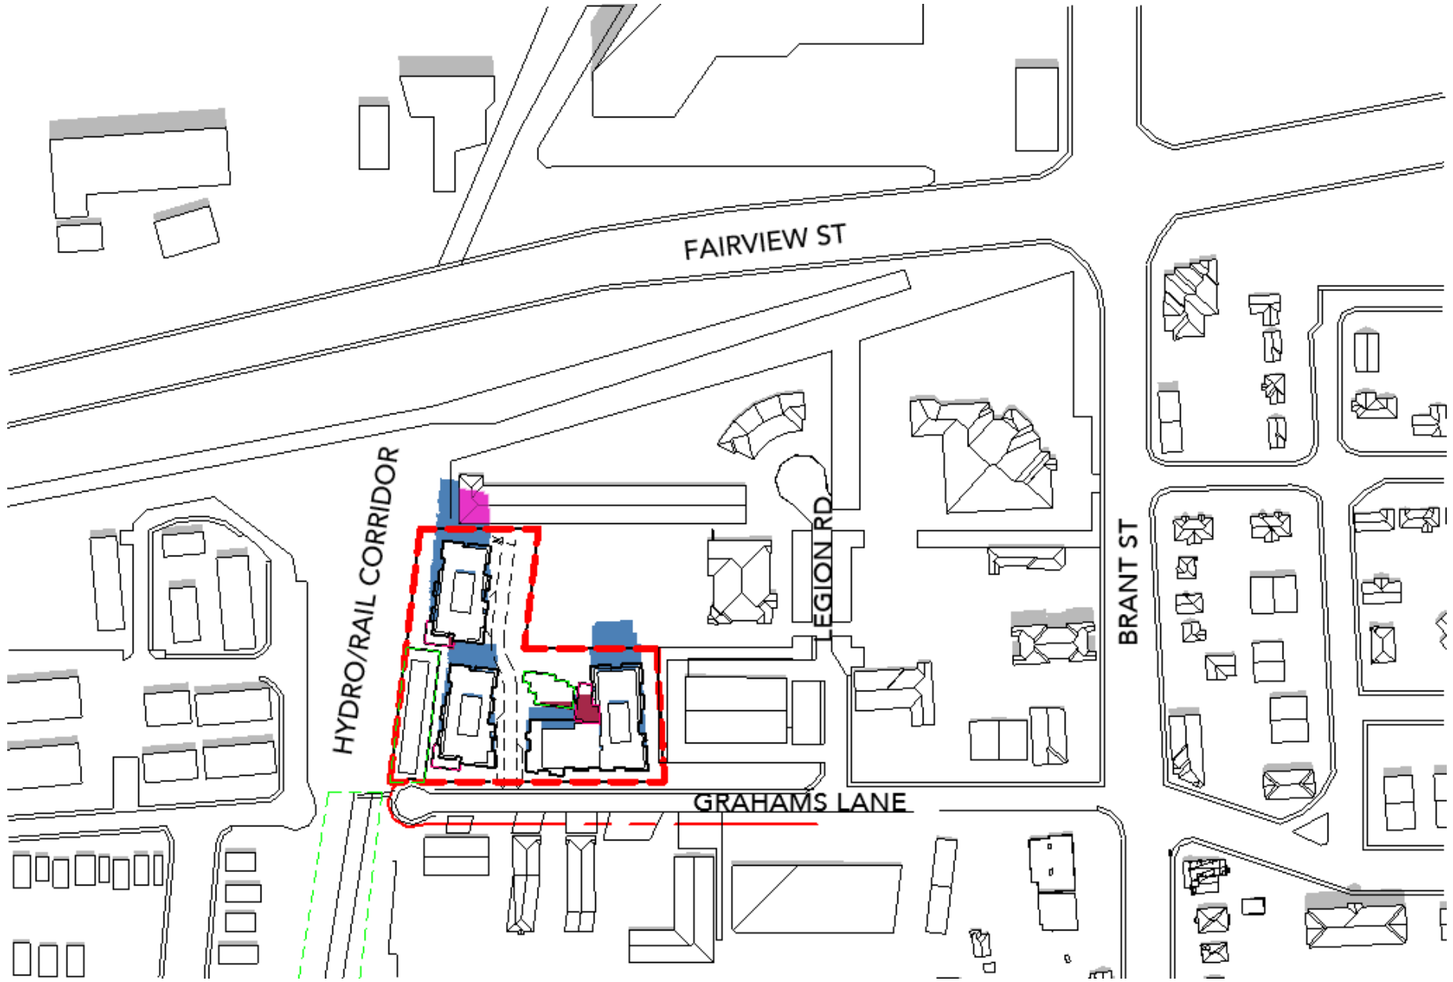

Scale: 1:3000

JUNE 21 - 12:00pm


SUN/ SHADOW STUDY

1393 GRAHAMS LANE

MARCH 15, 2024

Kohn

Kohn Partnership Architects Inc.
116 Spadina Avenue, Suite 501, Toronto ON M5V 2K6
Tel 416.703.6700 www.kohnarchitects.com

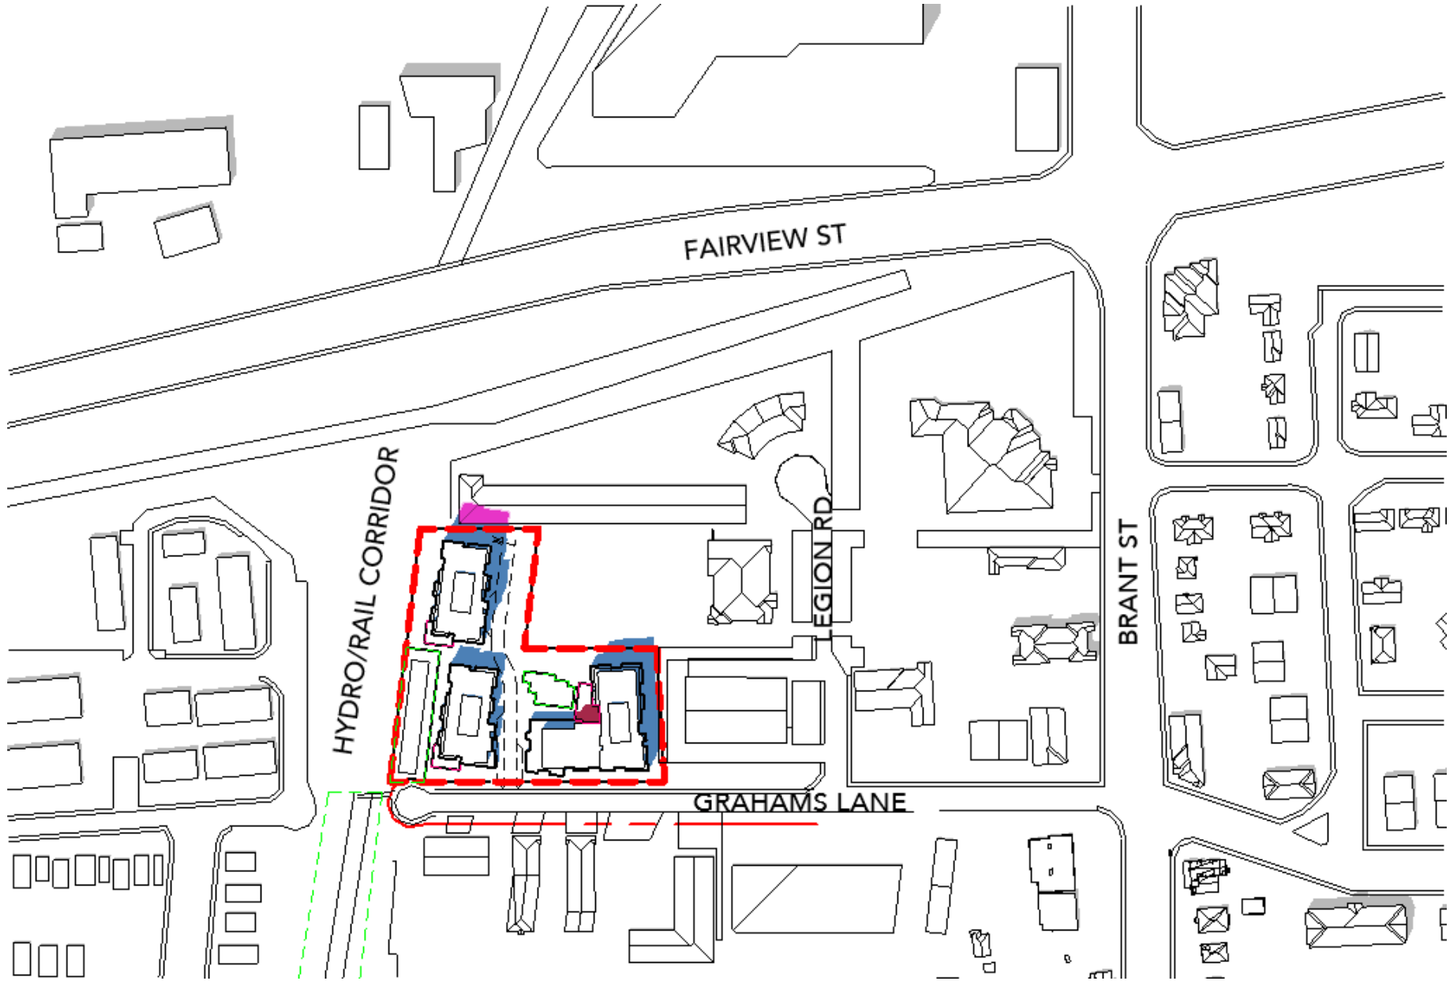

Scale: 1:3000

JUNE 21 - 1:00pm


SUN/ SHADOW STUDY

1393 GRAHAMS LANE

MARCH 15, 2024

Kohn

Kohn Partnership Architects Inc.
116 Spadina Avenue, Suite 501, Toronto ON M5V 2K6
Tel 416.703.6700 www.kohnarchitects.com

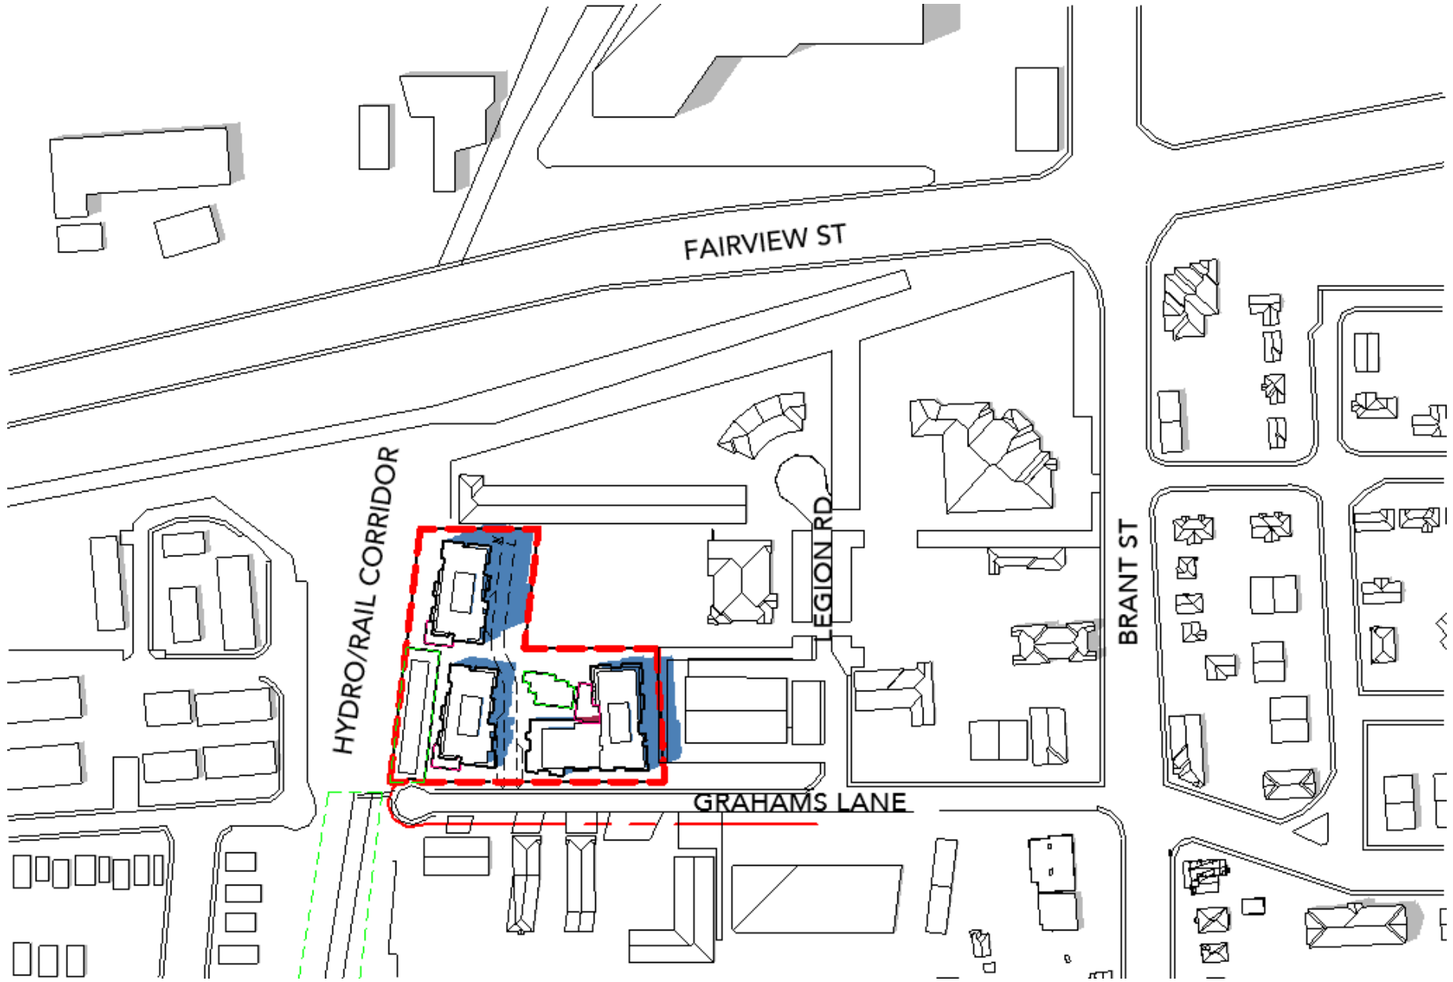

Scale: 1:3000

JUNE 21 - 2:00pm


SUN/ SHADOW STUDY

1393 GRAHAMS LANE

MARCH 15, 2024

Kohn

Kohn Partnership Architects Inc.
116 Spadina Avenue, Suite 501, Toronto ON M5V 2K6
Tel 416.703.6700 www.kohnarchitects.com

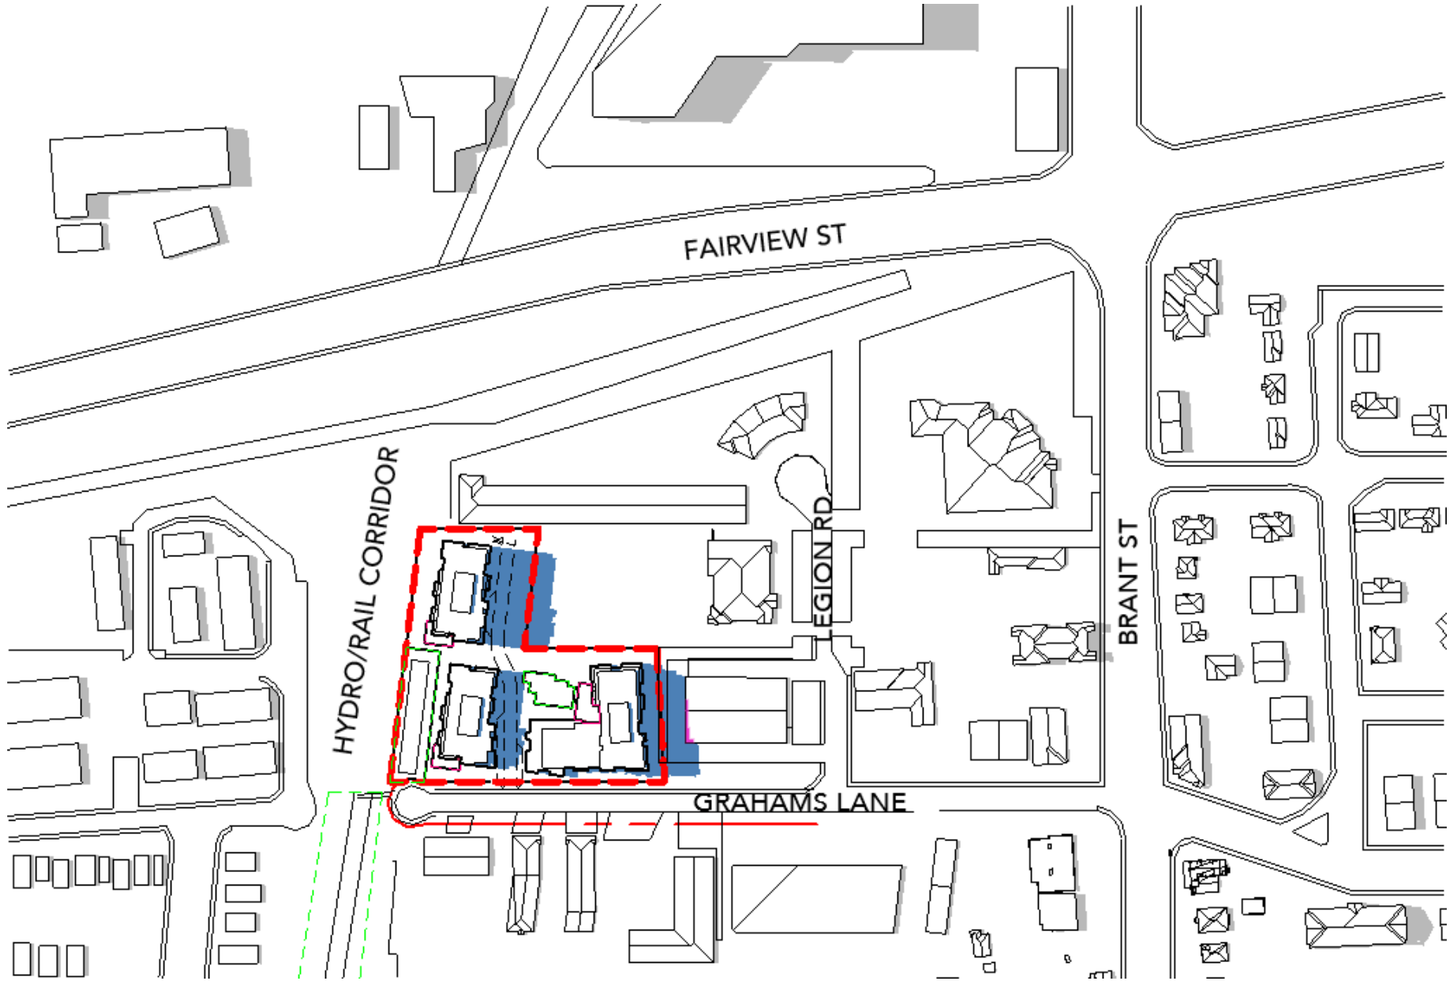

Scale: 1:3000

JUNE 21 - 3:00pm


SUN/ SHADOW STUDY

1393 GRAHAMS LANE

MARCH 15, 2024

Kohn

Kohn Partnership Architects Inc.
116 Spadina Avenue, Suite 501, Toronto ON M5V 2K6
Tel 416.703.6700 www.kohnarchitects.com

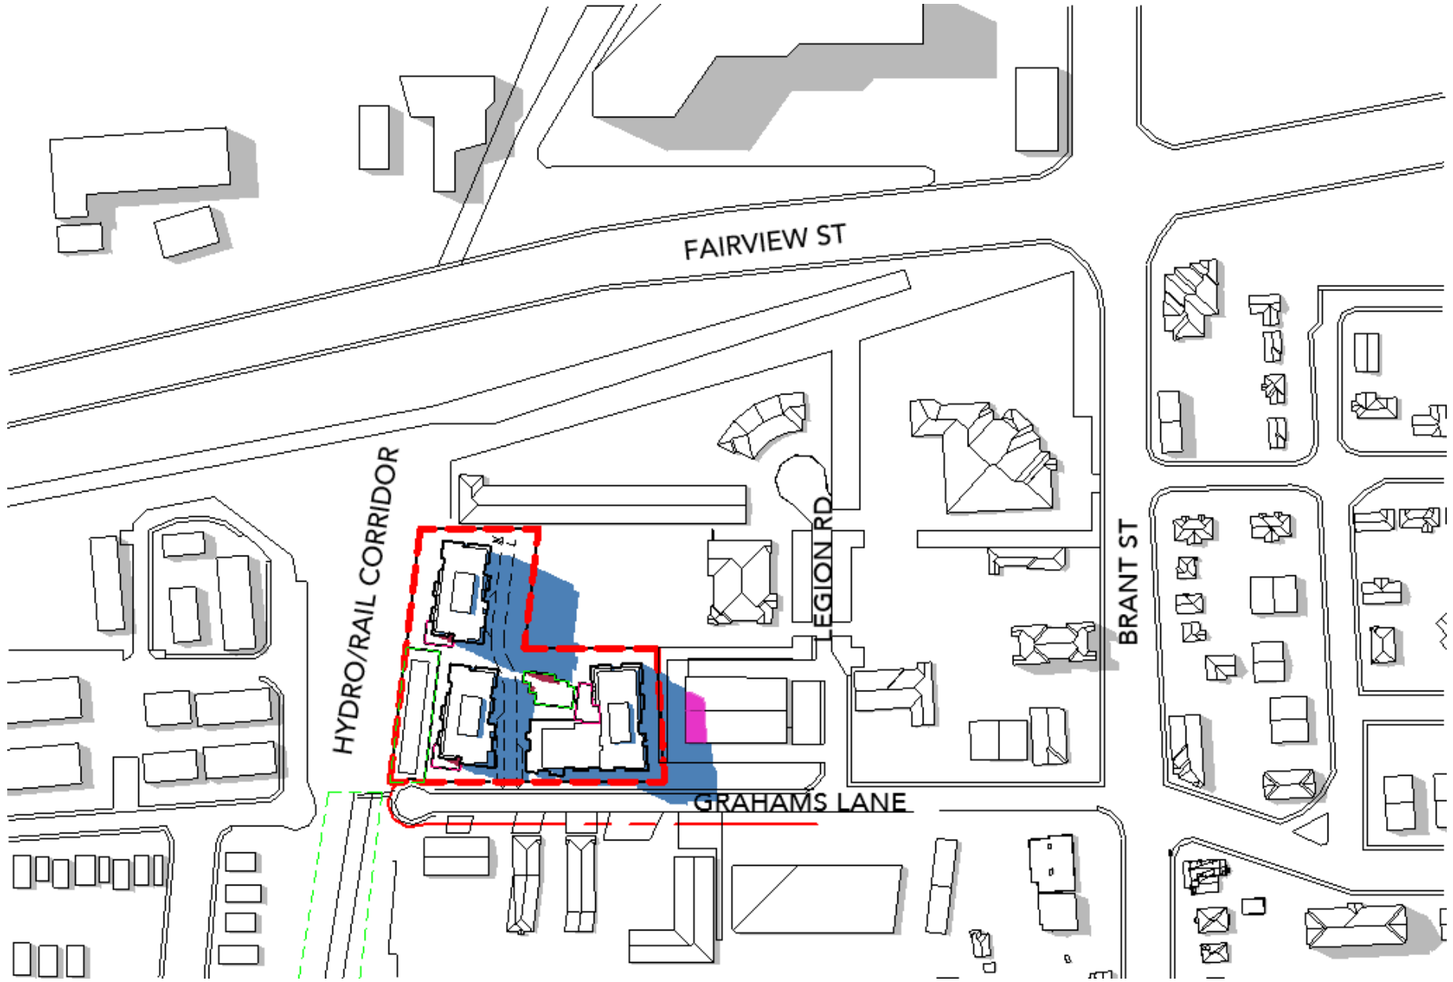

Scale: 1:3000

JUNE 21 - 4:00pm


SUN/ SHADOW STUDY

1393 GRAHAMS LANE

MARCH 15, 2024

Kohn

Kohn Partnership Architects Inc.
116 Spadina Avenue, Suite 501, Toronto ON M5V 2K6
Tel 416.703.6700 www.kohnarchitects.com

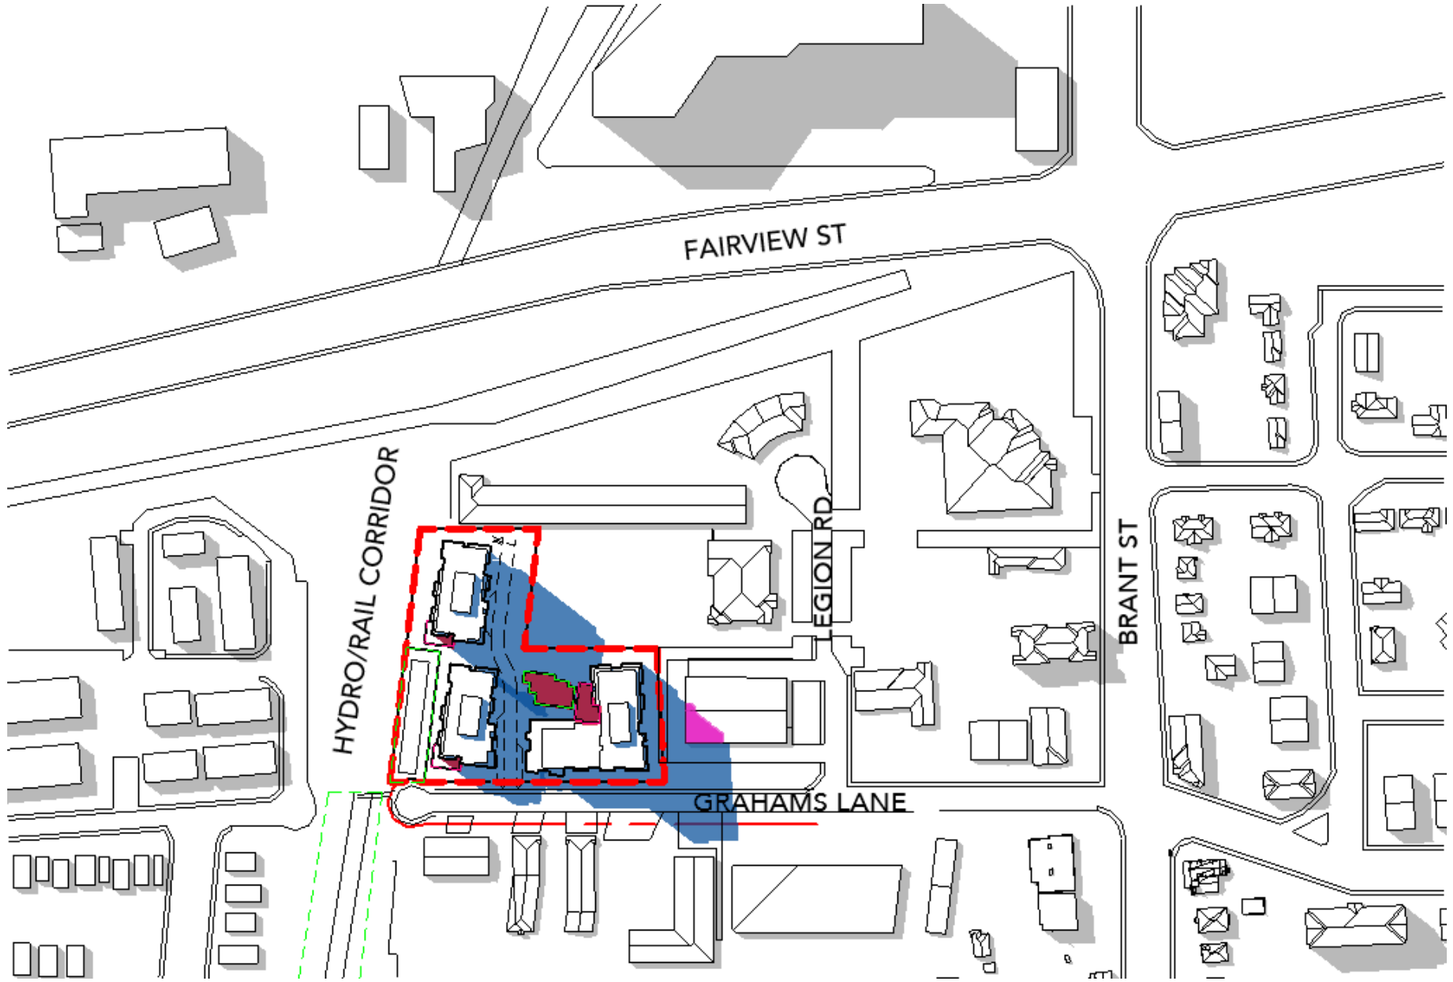

Scale: 1:3000

JUNE 21 - 5:00pm


SUN/ SHADOW STUDY

1393 GRAHAMS LANE

MARCH 15, 2024

Kohn

Kohn Partnership Architects Inc.
116 Spadina Avenue, Suite 501, Toronto ON M5V 2K6
Tel 416.703.6700 www.kohnarchitects.com

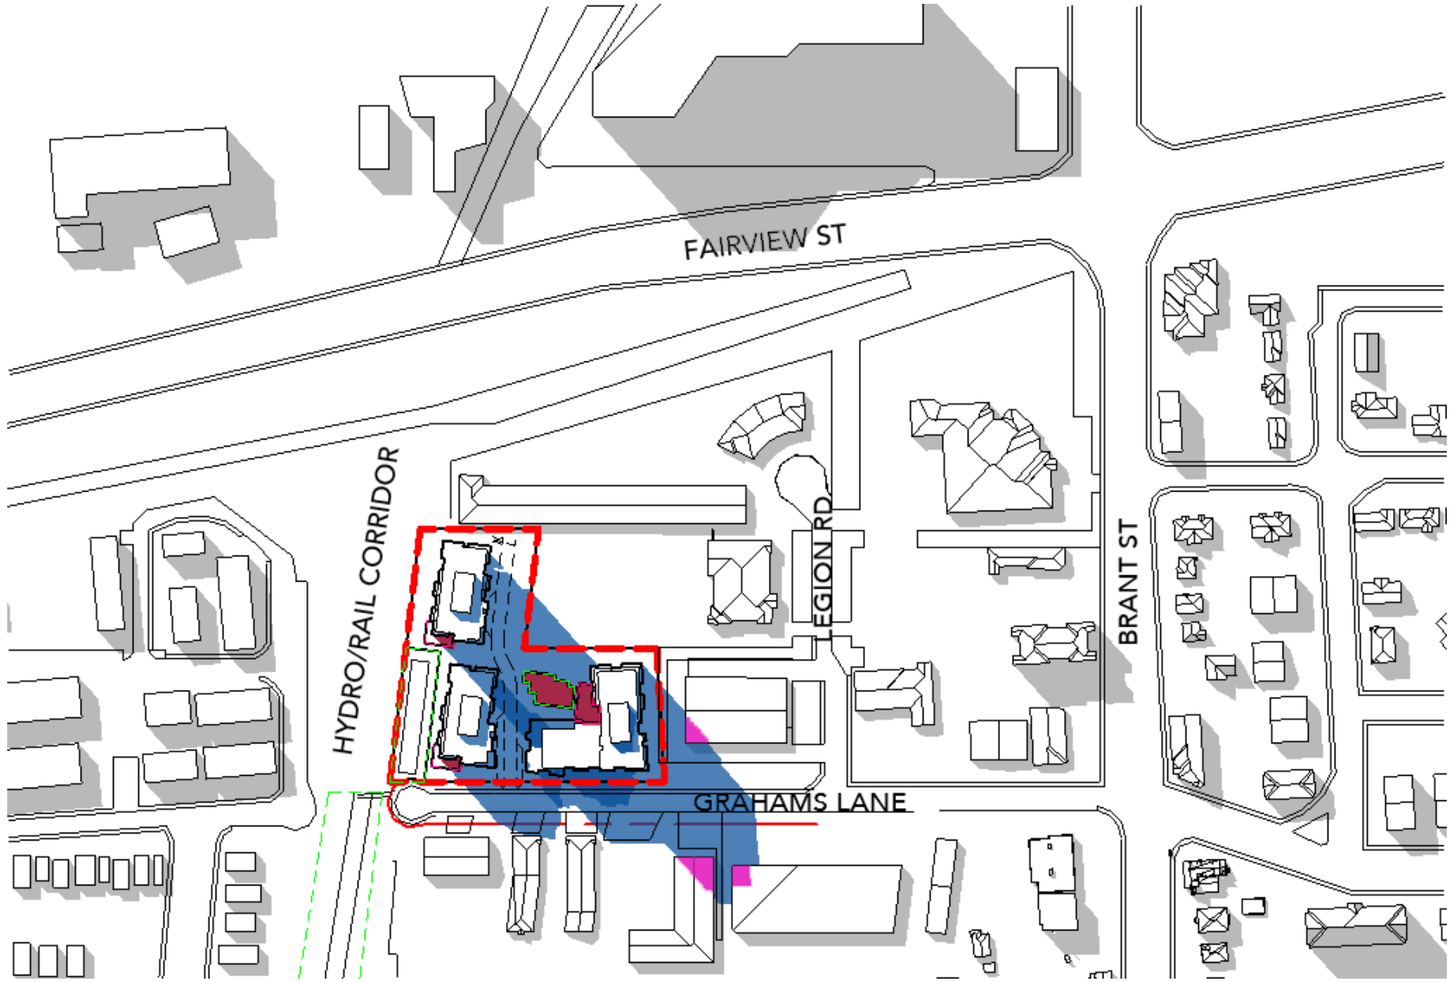

Scale: 1:3000

JUNE 21 - 6:00pm


SUN/ SHADOW STUDY

1393 GRAHAMS LANE

MARCH 15, 2024

Kohn

Kohn Partnership Architects Inc.
116 Spadina Avenue, Suite 501, Toronto ON M5V 2K6
Tel 416.703.6700 www.kohnarchitects.com

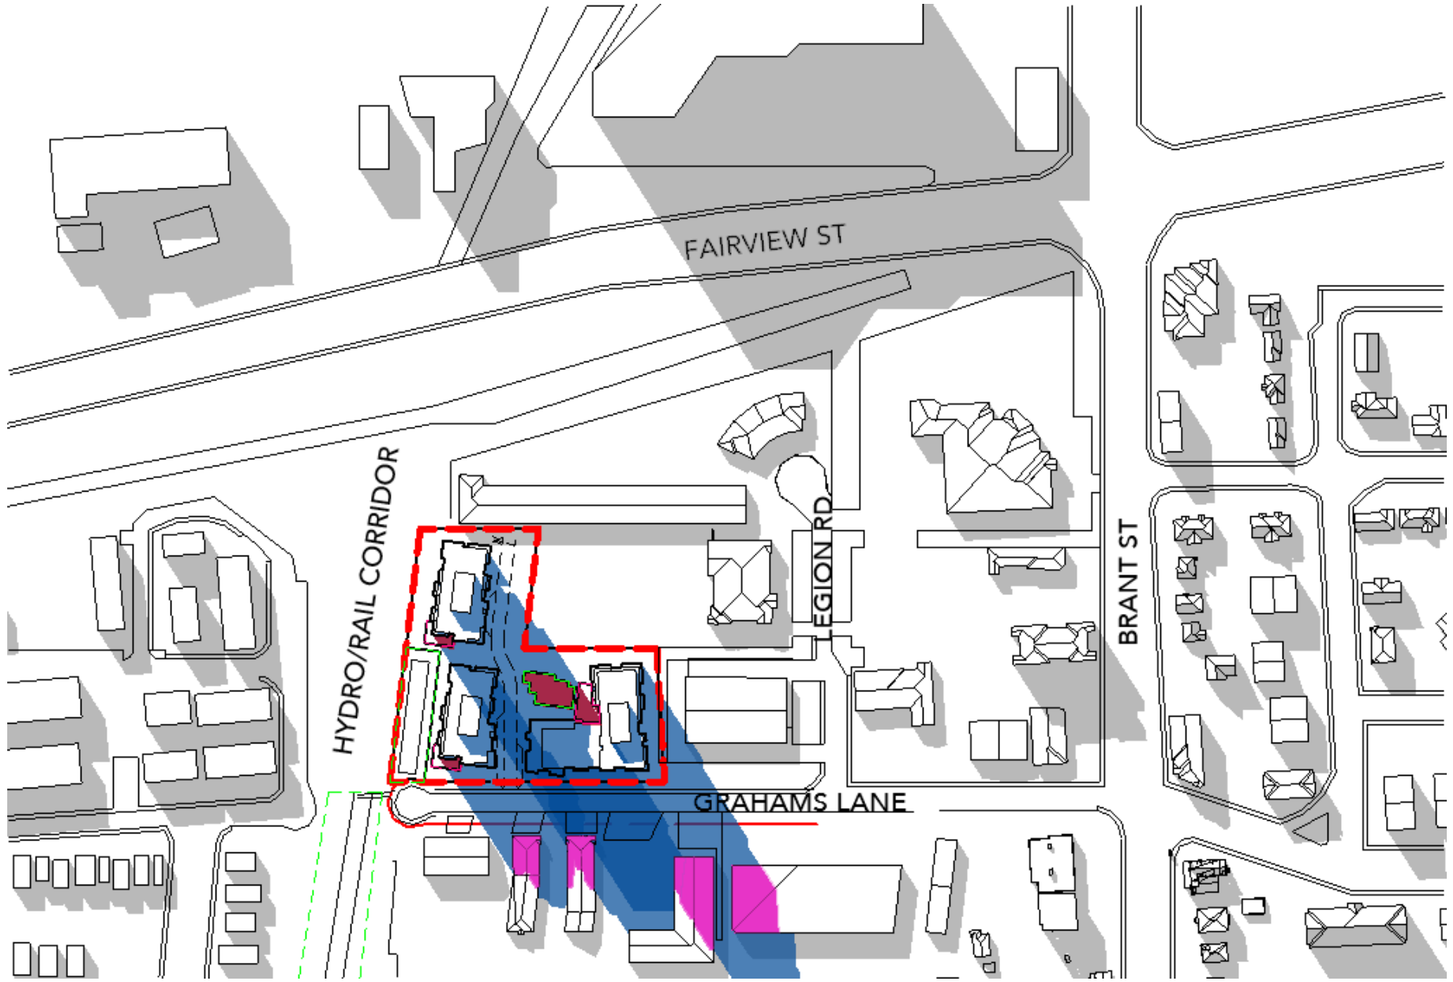

20m 200m 100m

N

Scale: 1:3000

JUNE 21 - 7:00pm


SUN/ SHADOW STUDY

1393 GRAHAMS LANE

MARCH 15, 2024

Kohn

Kohn Partnership Architects Inc.
116 Spadina Avenue, Suite 501, Toronto ON M5V 2K6
Tel 416.703.6700 www.kohnarchitects.com

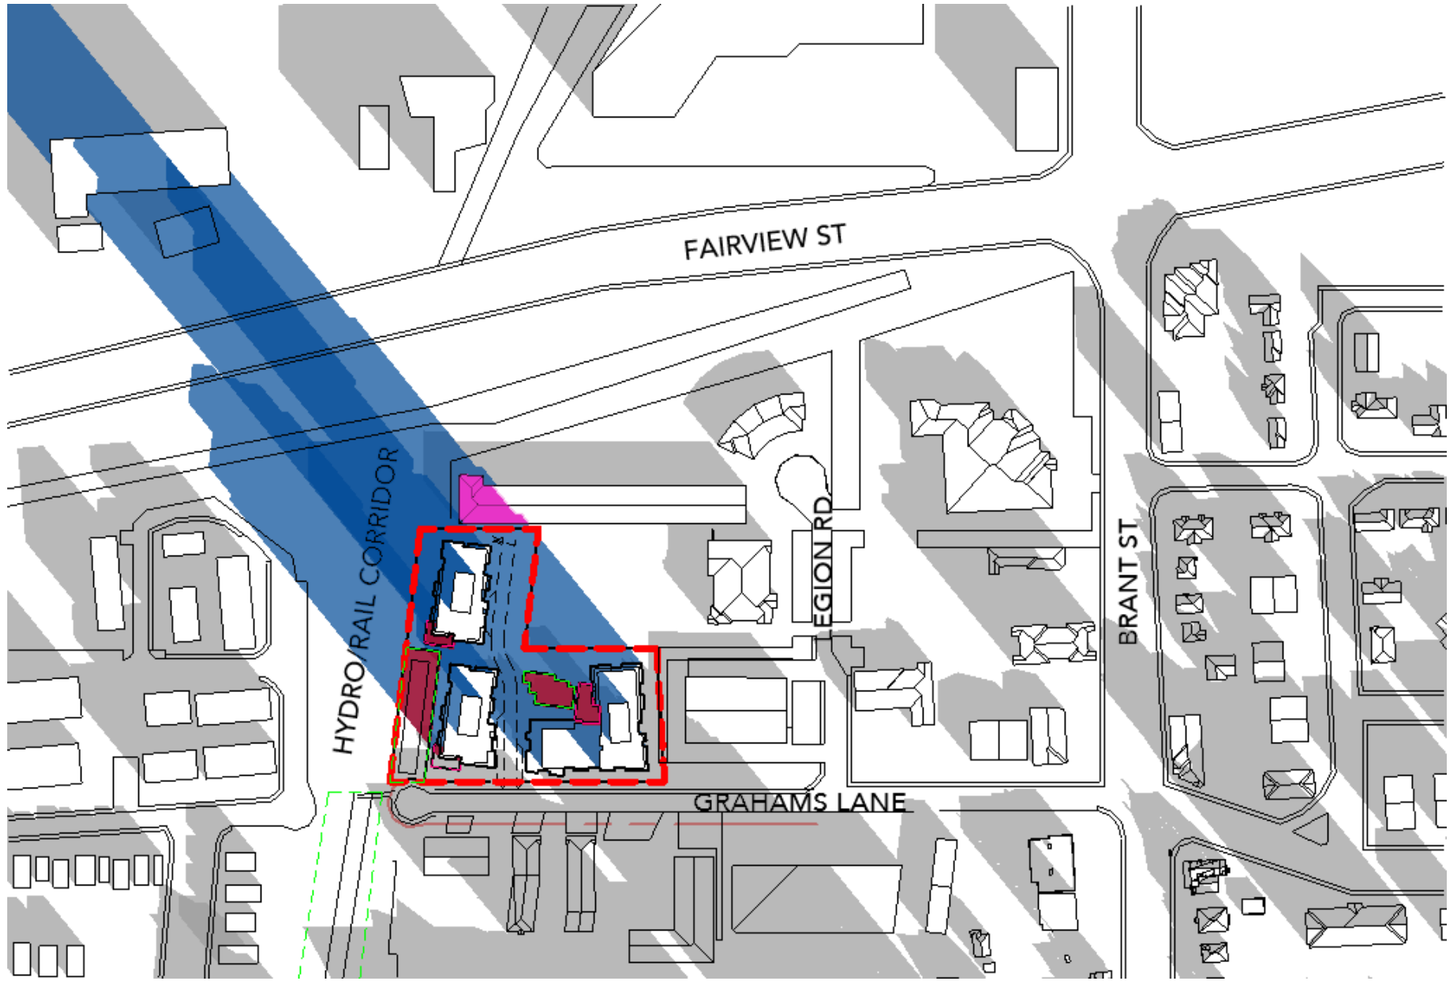

Legend

- Site Boundary
- Open Space
- Private Outdoor Amenity Area
- Net New Shadows cast on roof surfaces
- Net New Shadows cast on ground surfaces
- Existing Shadows cast on ground surfaces

20m 200m 100m

N

Scale: 1:3000

SEPTEMBER 21 - 8:00am


SUN/ SHADOW STUDY

1393 GRAHAMS LANE

MARCH 15, 2024

Kohn

Kohn Partnership Architects Inc.
116 Spadina Avenue, Suite 501, Toronto ON M5V 2K6
Tel 416.703.6700 www.kohnarchitects.com

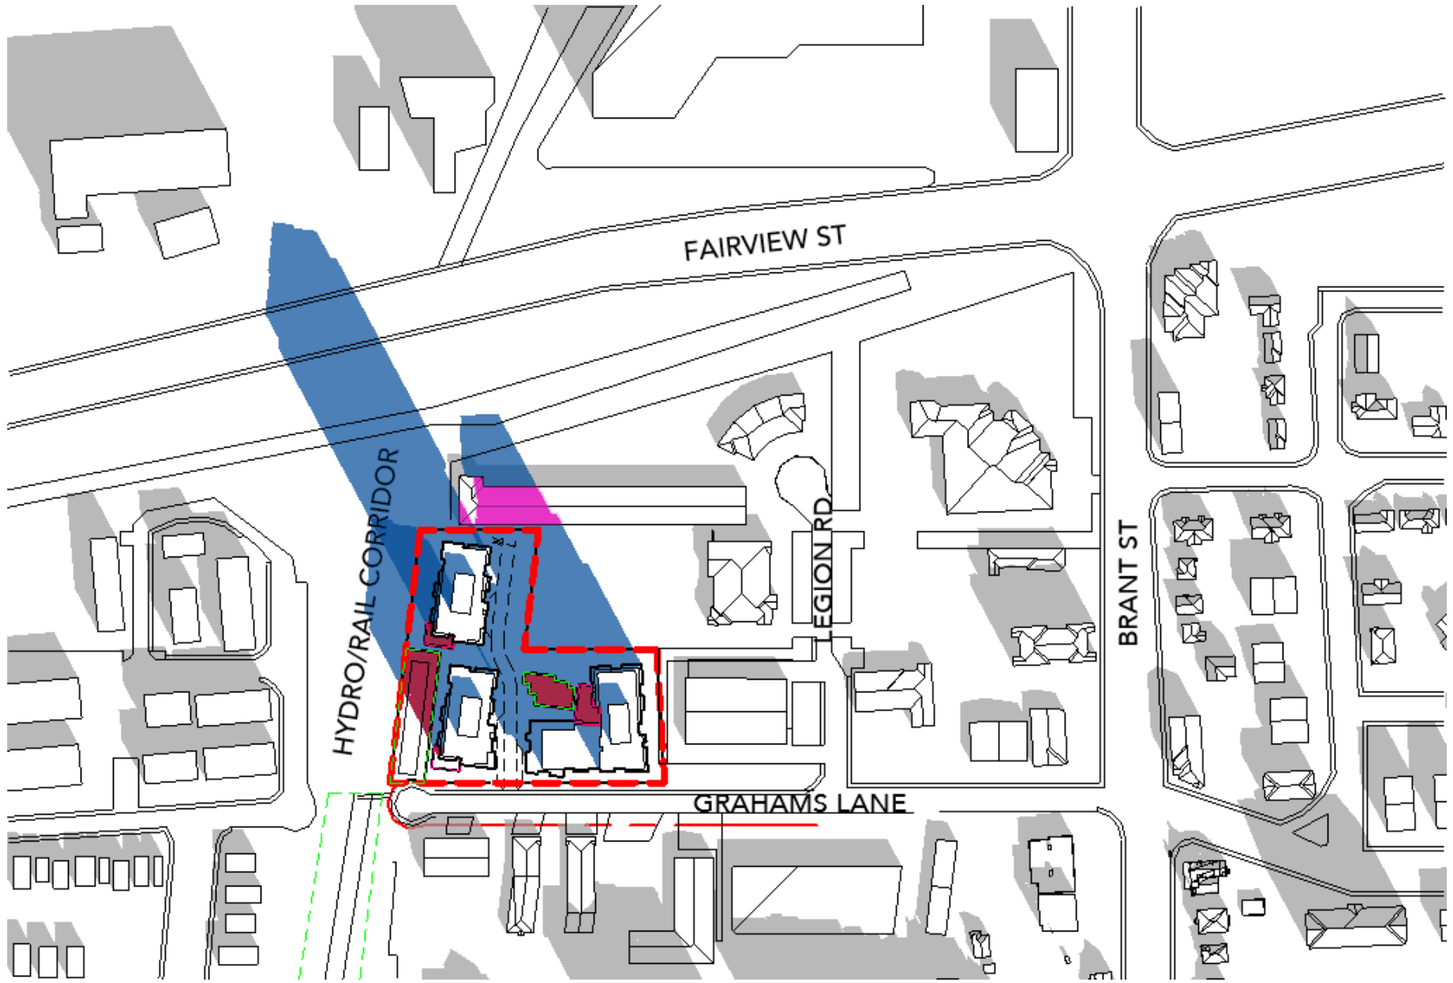

Scale: 1:3000

SEPTEMBER 21 - 9:00am


SUN/ SHADOW STUDY

1393 GRAHAMS LANE

MARCH 15, 2024

Kohn

Kohn Partnership Architects Inc.
116 Spadina Avenue, Suite 501, Toronto ON M5V 2K6
Tel 416.703.6700 www.kohnarchitects.com

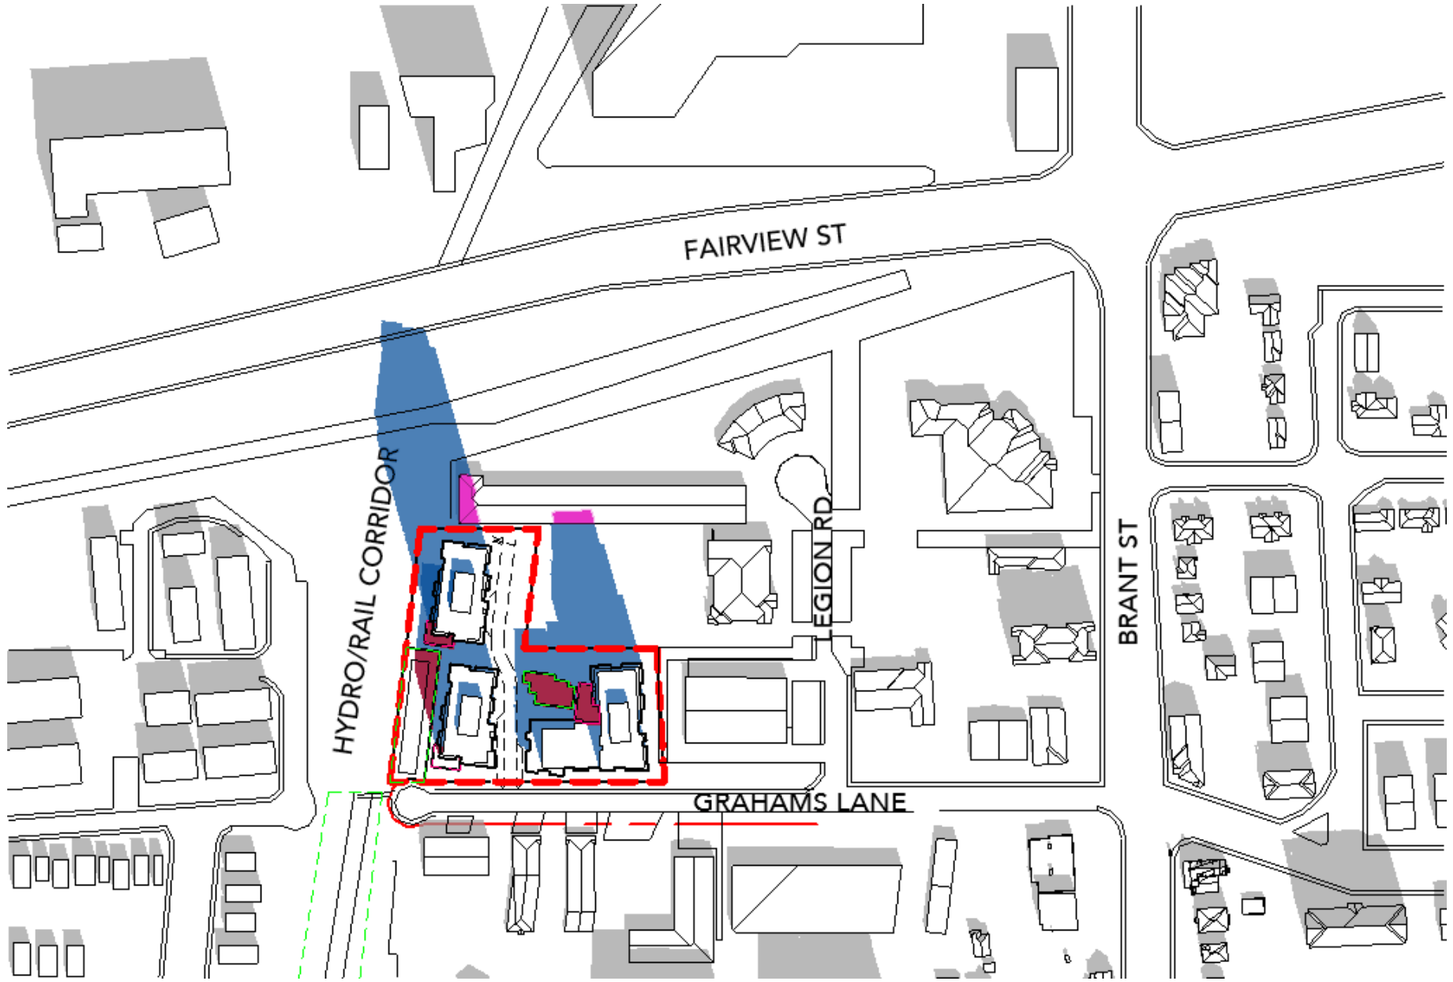

Scale: 1:3000

SEPTEMBER 21 - 10:00am


SUN/ SHADOW STUDY

1393 GRAHAMS LANE

MARCH 15, 2024

Kohn

Kohn Partnership Architects Inc.
116 Spadina Avenue, Suite 501, Toronto ON M5V 2K6
Tel 416.703.6700 www.kohnarchitects.com

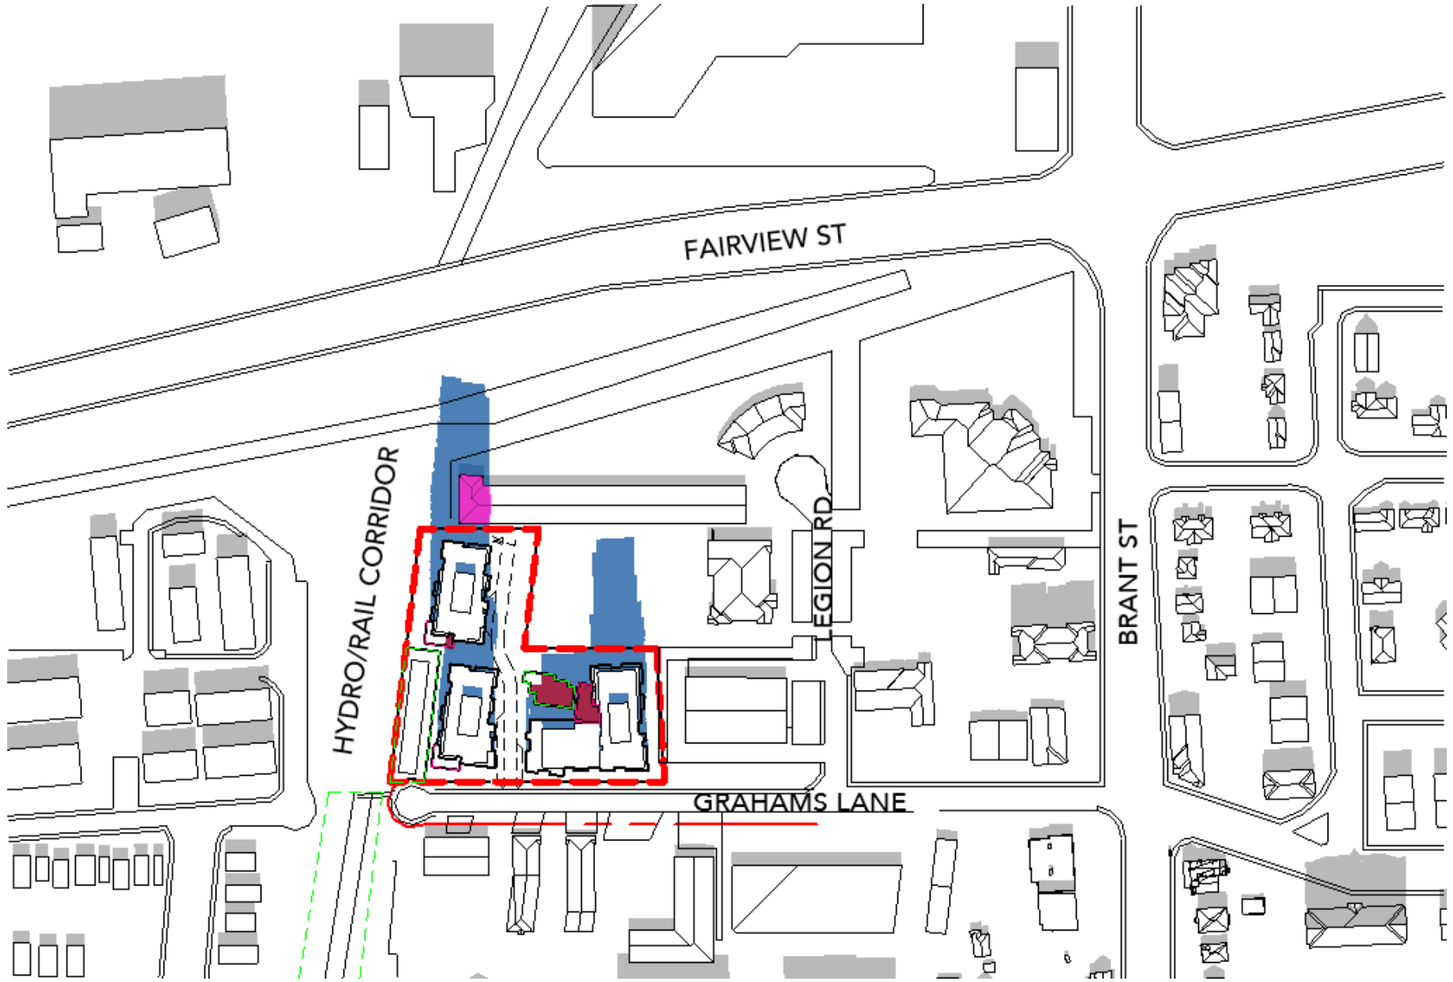

Scale: 1:3000

SEPTEMBER 21 - 11:00am


SUN/ SHADOW STUDY

1393 GRAHAMS LANE

MARCH 15, 2024

Kohn

Kohn Partnership Architects Inc.
116 Spadina Avenue, Suite 501, Toronto ON M5V 2K6
Tel 416.703.6700 www.kohnarchitects.com

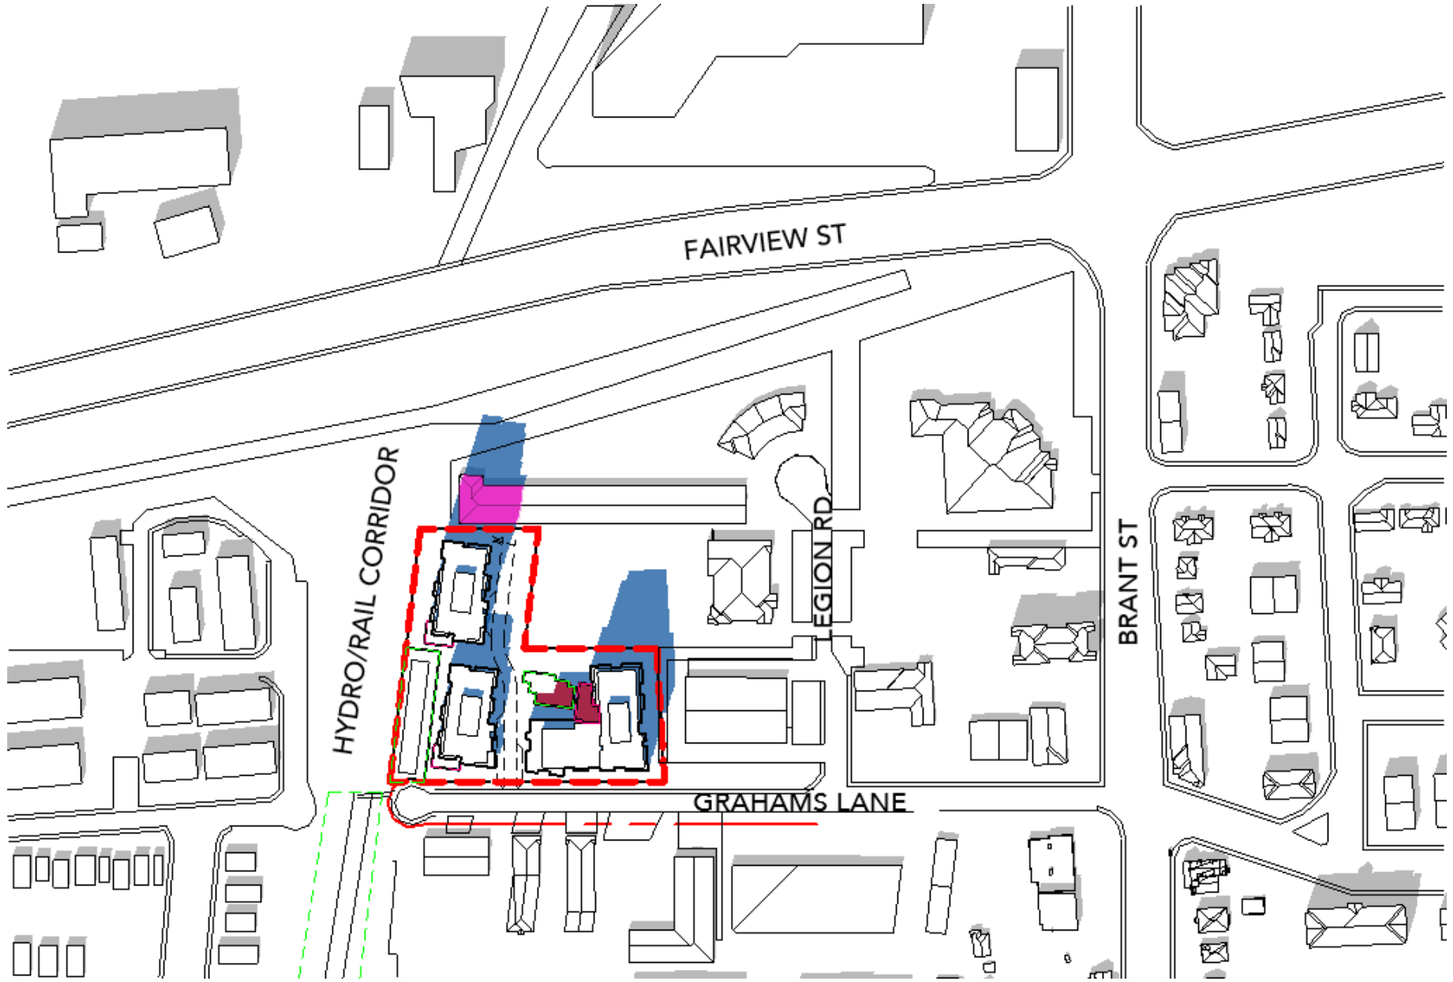

Scale: 1:3000

SEPTEMBER 21 - 12:00am


SUN/ SHADOW STUDY

1393 GRAHAMS LANE

MARCH 15, 2024

Kohn

Kohn Partnership Architects Inc.
116 Spadina Avenue, Suite 501, Toronto ON M5V 2K6
Tel 416.703.6700 www.kohnarchitects.com

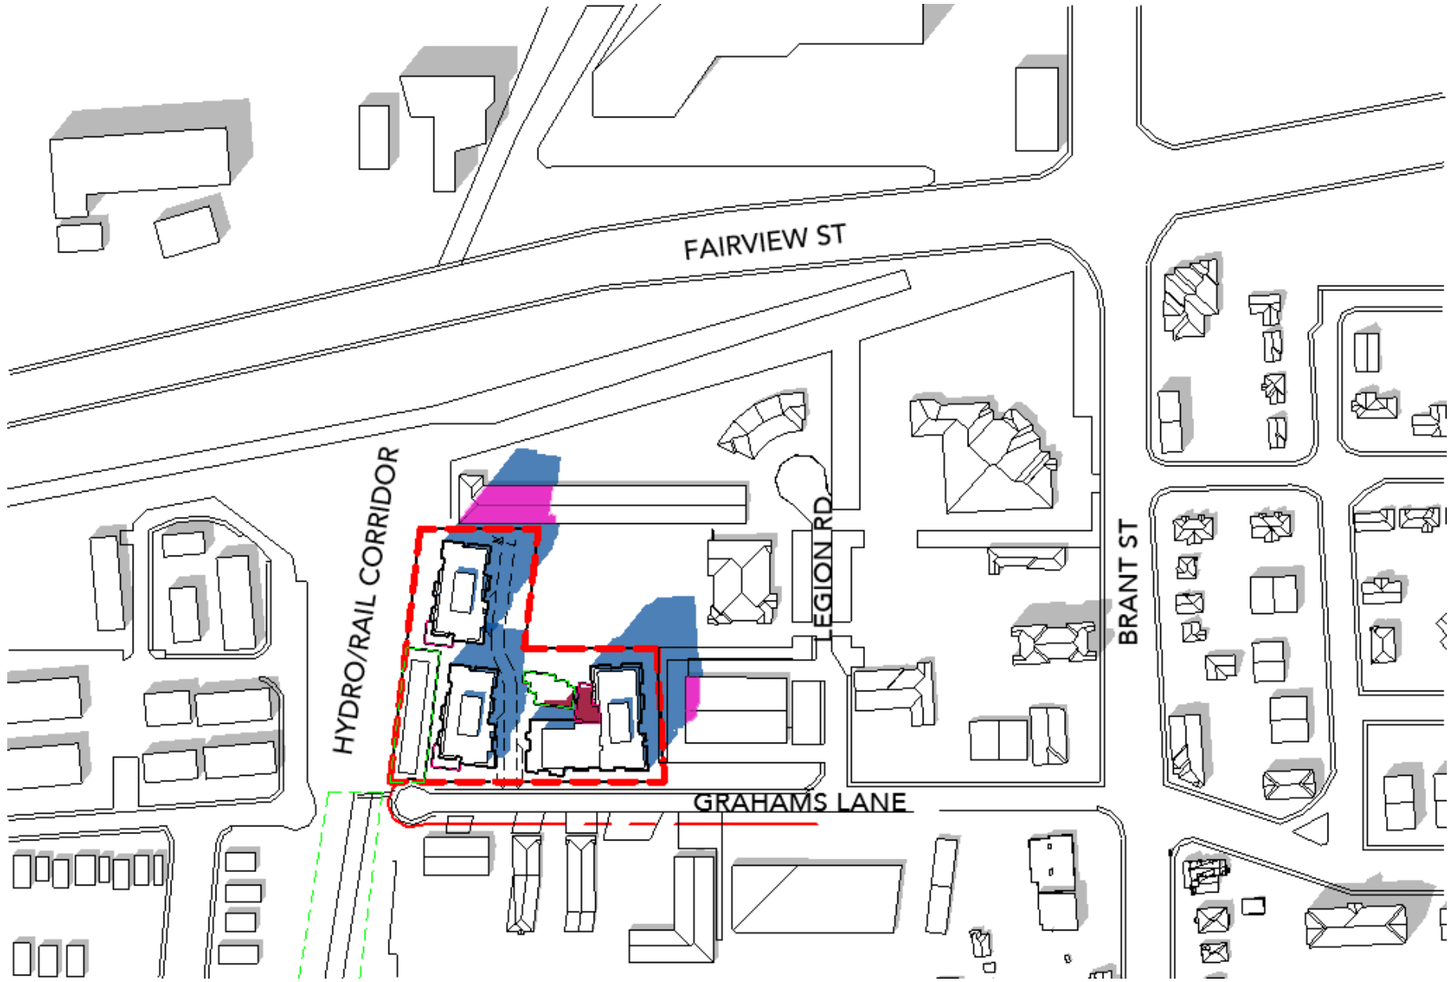

20m 200m 100m

N

Scale: 1:3000

SEPTEMBER 21 - 1:00pm


SUN/ SHADOW STUDY

1393 GRAHAMS LANE

MARCH 15, 2024

Kohn

Kohn Partnership Architects Inc.
116 Spadina Avenue, Suite 501, Toronto ON M5V 2K6
Tel 416.703.6700 www.kohnarchitects.com

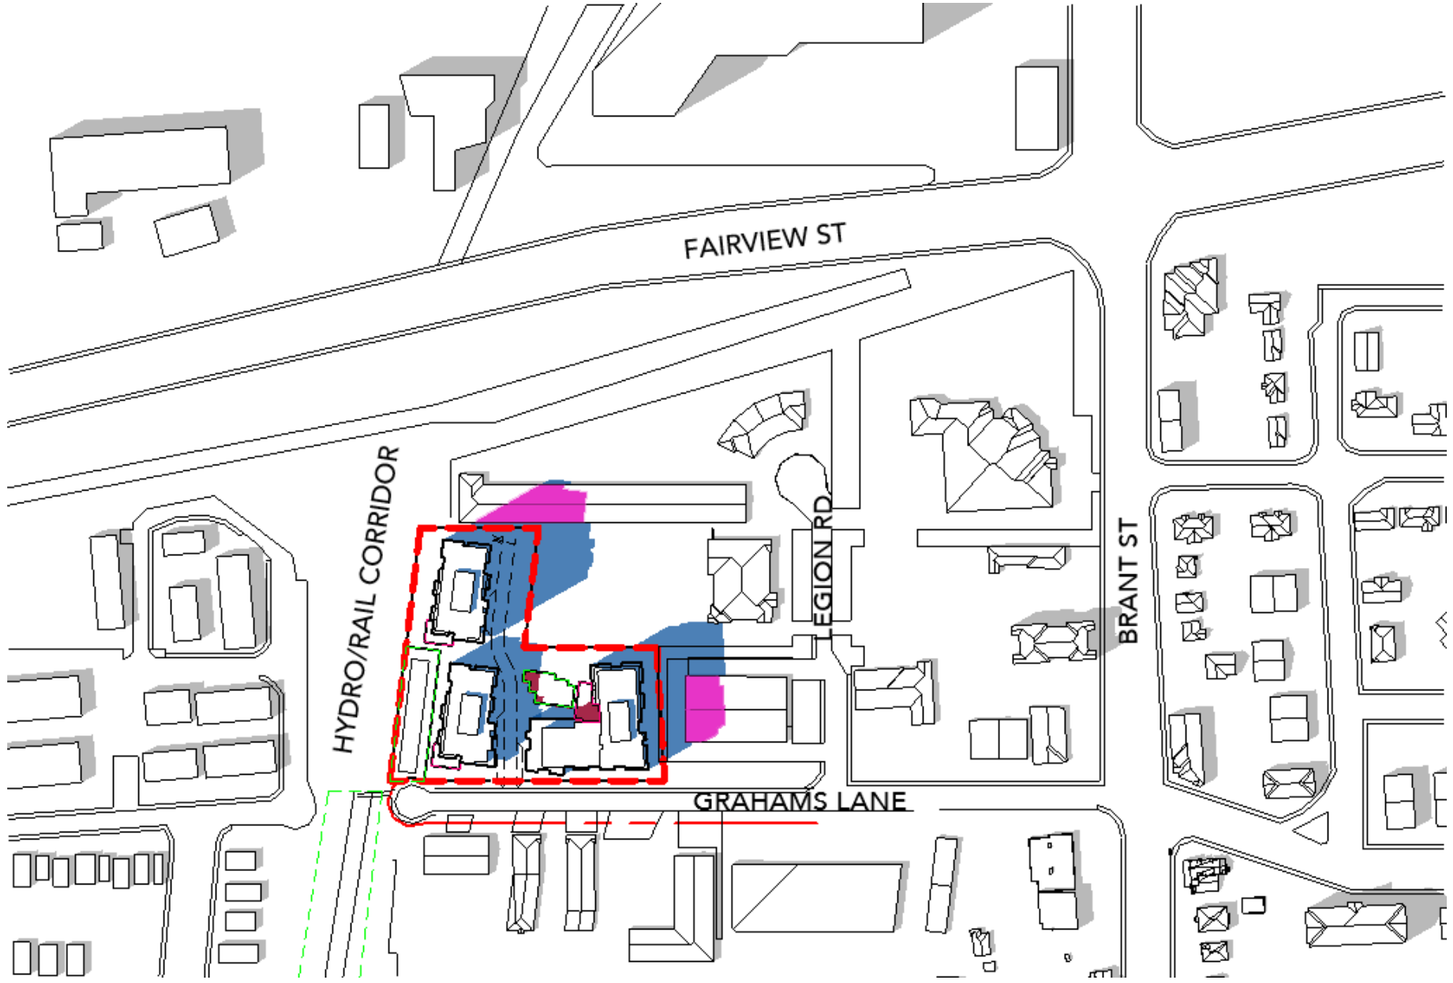

Scale: 1:3000

SEPTEMBER 21 - 2:00pm


SUN/ SHADOW STUDY

1393 GRAHAMS LANE

MARCH 15, 2024

Kohn

Kohn Partnership Architects Inc.
116 Spadina Avenue, Suite 501, Toronto ON M5V 2K6
Tel 416.703.6700 www.kohnarchitects.com

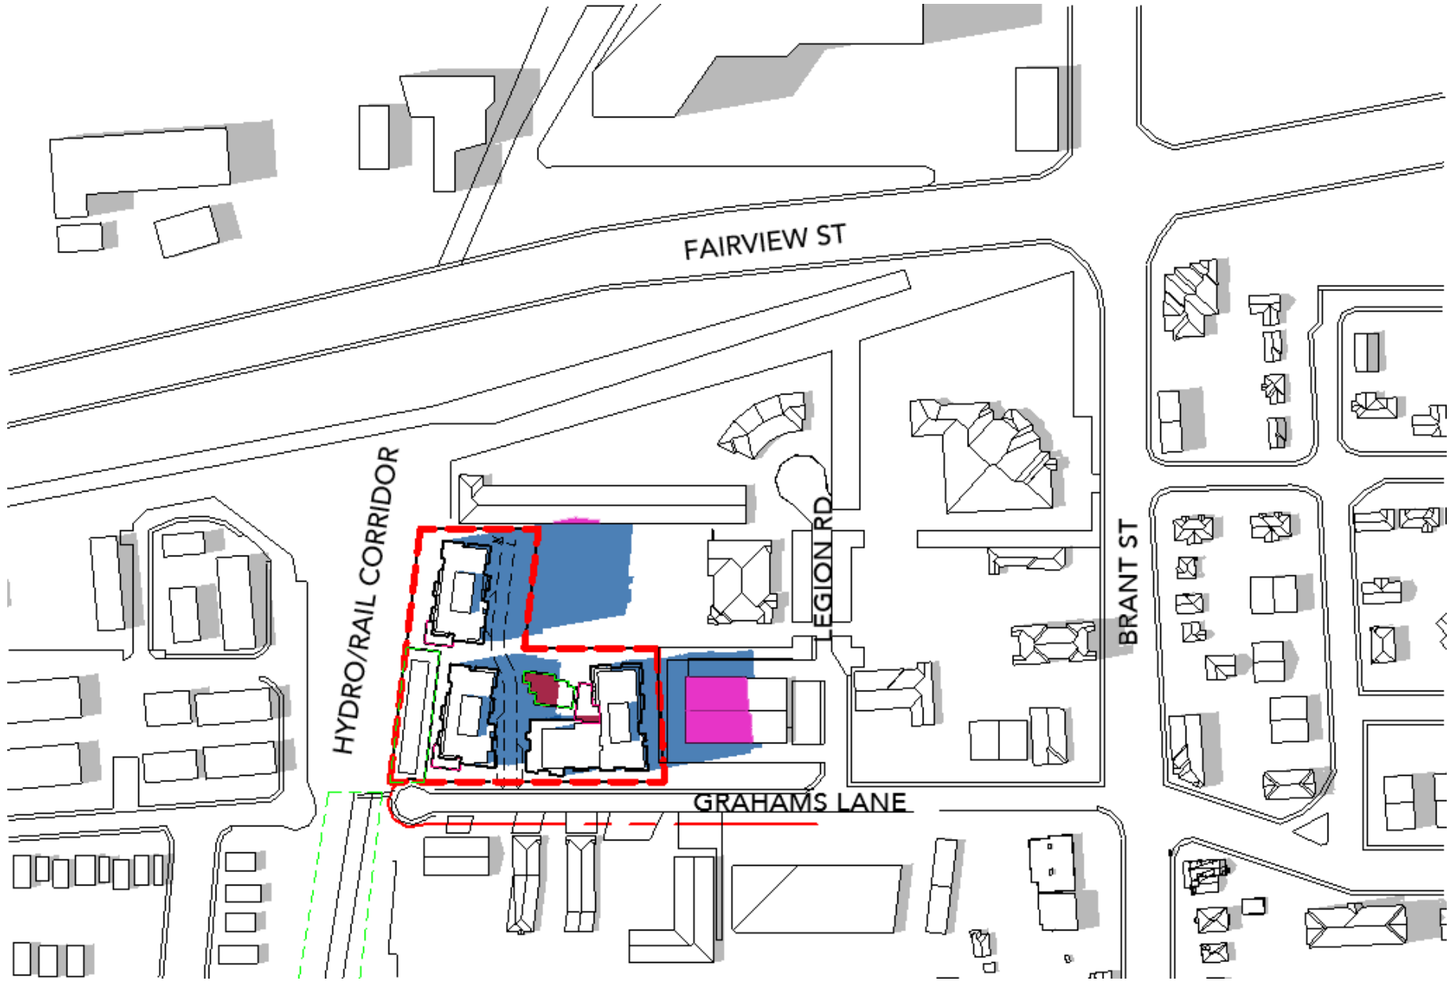

20m 200m 100m

N

Scale: 1:3000

SEPTEMBER 21 - 3:00pm


SUN/ SHADOW STUDY

1393 GRAHAMS LANE

MARCH 15, 2024

Kohn

Kohn Partnership Architects Inc.
116 Spadina Avenue, Suite 501, Toronto ON M5V 2K6
Tel 416.703.6700 www.kohnarchitects.com

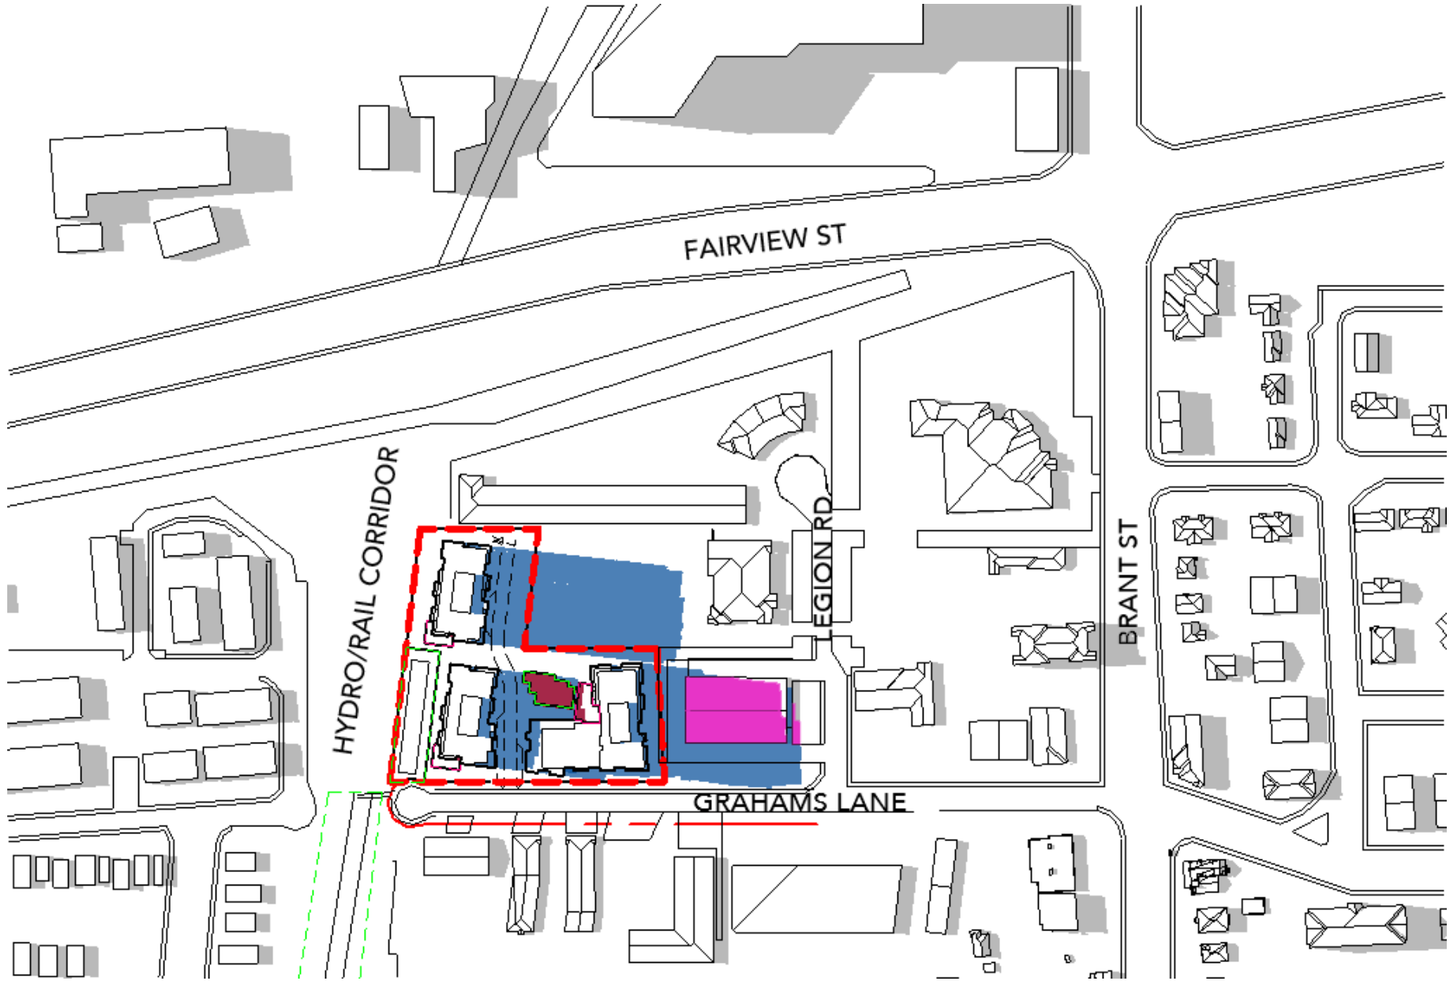

Scale: 1:3000

SEPTEMBER 21 - 4:00pm


SUN/ SHADOW STUDY

1393 GRAHAMS LANE

MARCH 15, 2024

Kohn

Kohn Partnership Architects Inc.
116 Spadina Avenue, Suite 501, Toronto ON M5V 2K6
Tel 416.703.6700 www.kohnarchitects.com

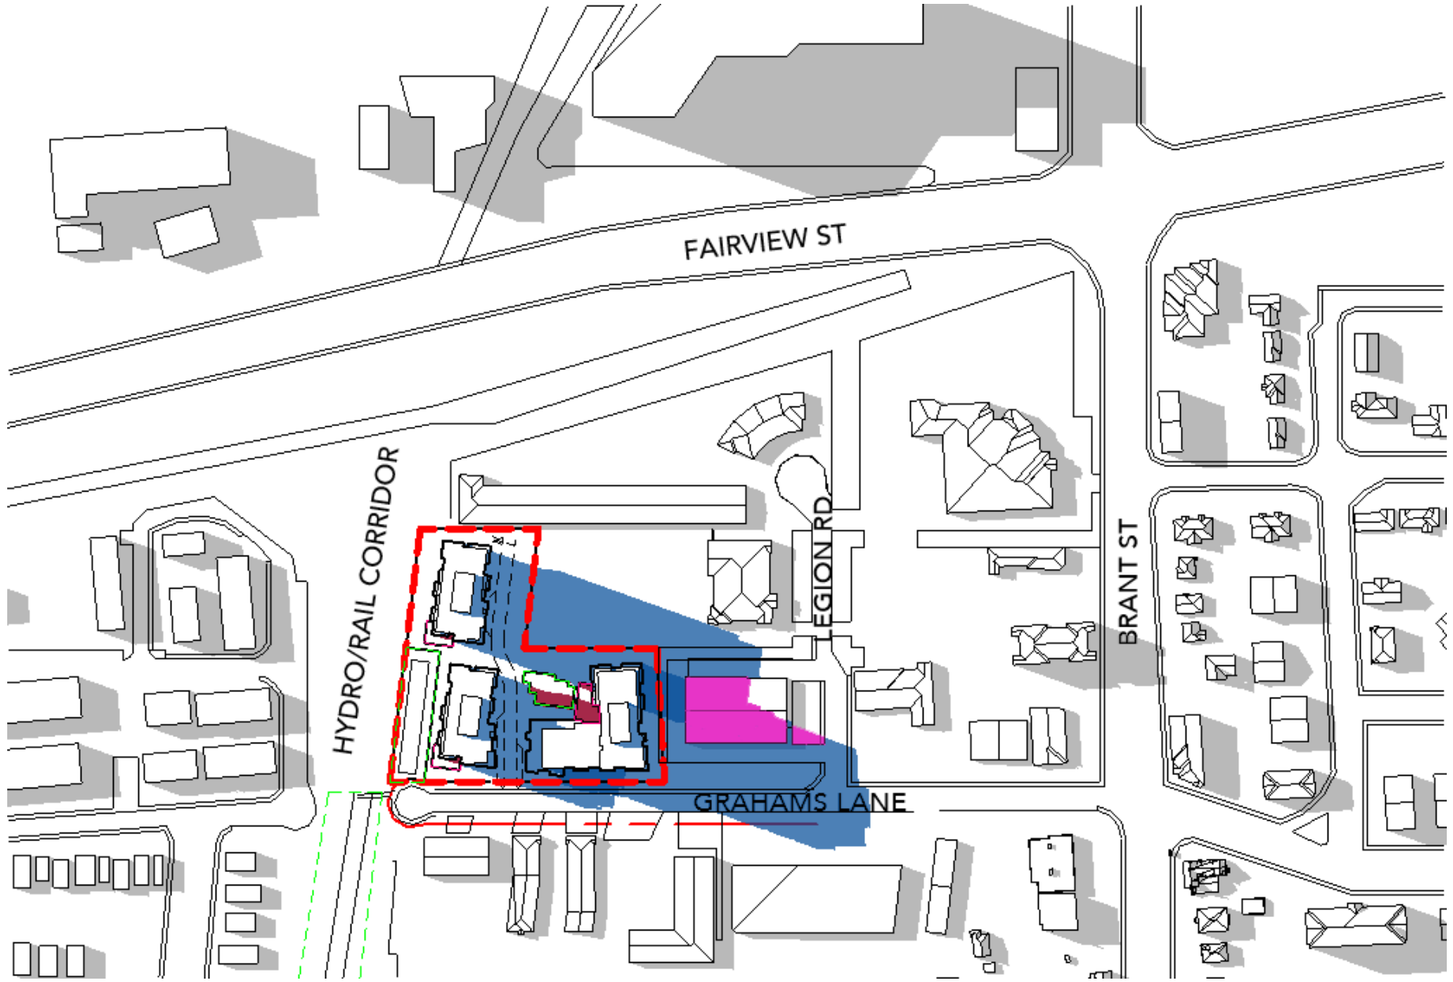

20m 200m

100m

N

Scale: 1:3000

SEPTEMBER 21 - 5:00pm


SUN/ SHADOW STUDY

1393 GRAHAMS LANE

MARCH 15, 2024

Kohn

Kohn Partnership Architects Inc.
116 Spadina Avenue, Suite 501, Toronto ON M5V 2K6
Tel 416.703.6700 www.kohnarchitects.com

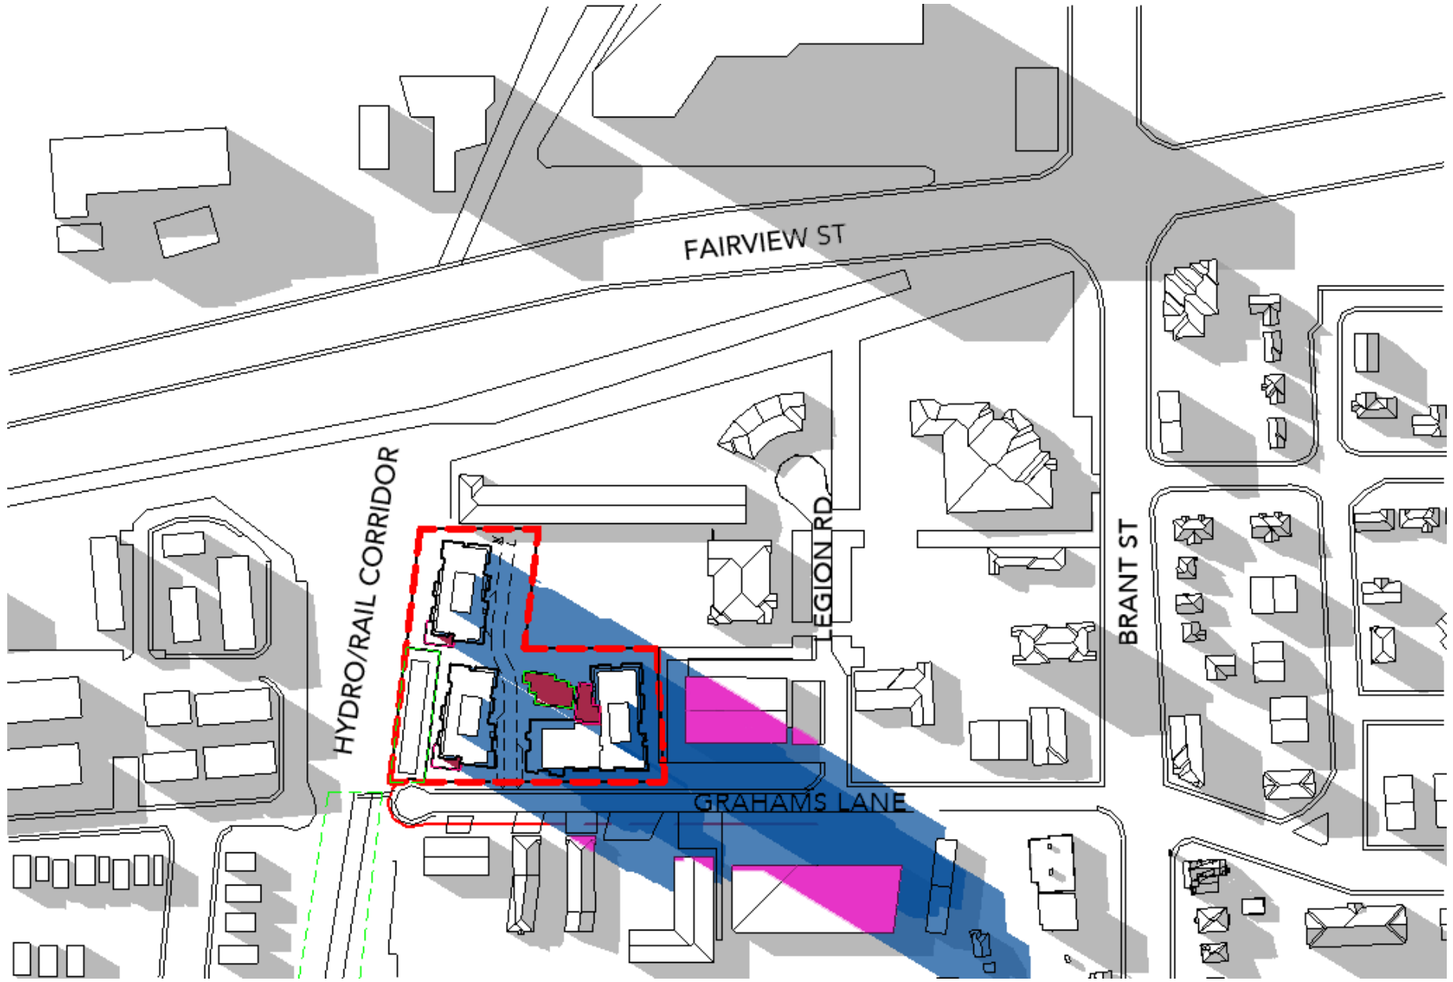

20m 200m

100m

N

Scale: 1:3000

SEPTEMBER 21 - 6:00pm


SUN/ SHADOW STUDY

1393 GRAHAMS LANE

MARCH 15, 2024

Kohn

Kohn Partnership Architects Inc.
116 Spadina Avenue, Suite 501, Toronto ON M5V 2K6
Tel 416.703.6700 www.kohnarchitects.com

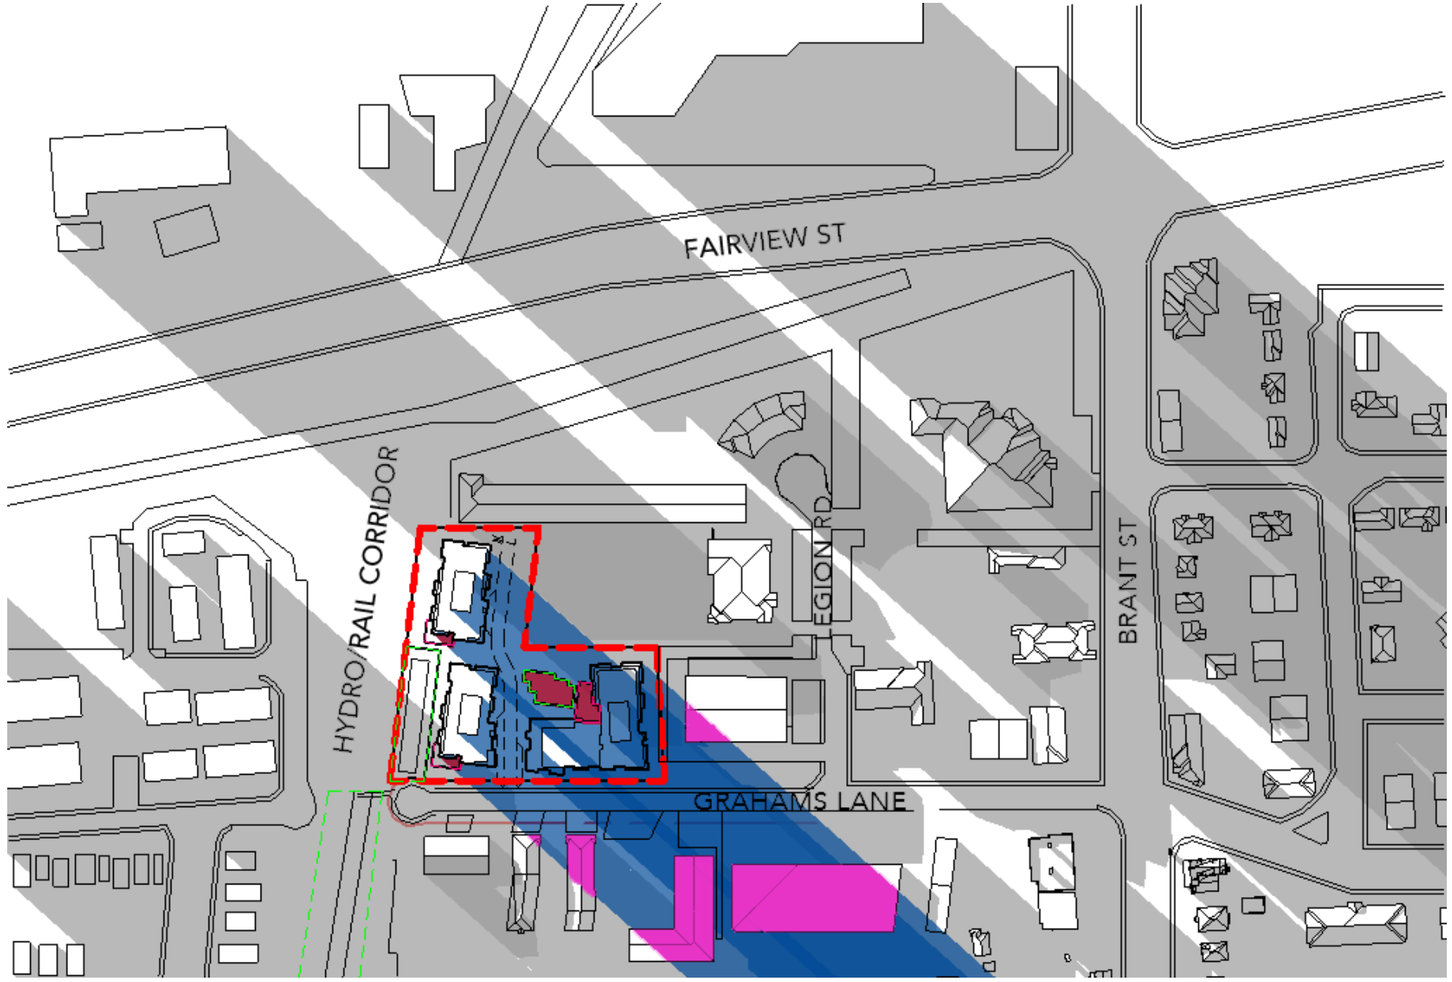

20m 200m 100m

N

Scale: 1:3000

SEPTEMBER 21 - 7:00pm


SUN/ SHADOW STUDY

1393 GRAHAMS LANE

MARCH 15, 2024

Kohn

Kohn Partnership Architects Inc.
116 Spadina Avenue, Suite 501, Toronto ON M5V 2K6
Tel 416.703.6700 www.kohnarchitects.com

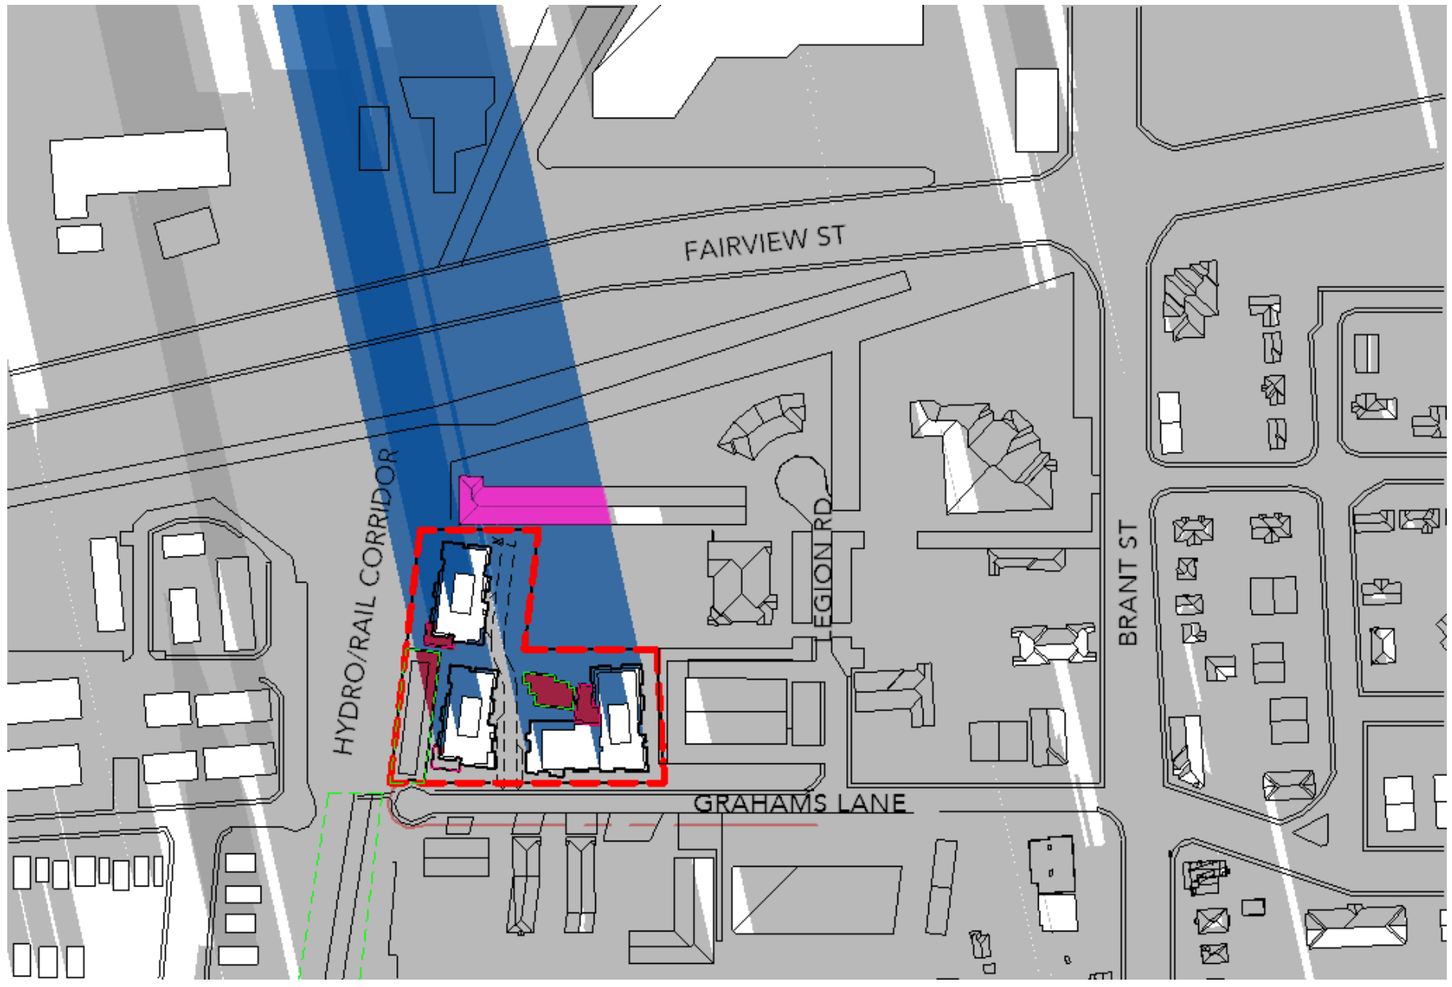

20m 100m 200m

N

Scale: 1:3000

DECEMBER 21 - 8:00am


SUN/ SHADOW STUDY

1393 GRAHAMS LANE

MARCH 15, 2024

Kohn

Kohn Partnership Architects Inc.
116 Spadina Avenue, Suite 501, Toronto ON M5V 2K6
Tel 416.703.6700 www.kohnarchitects.com

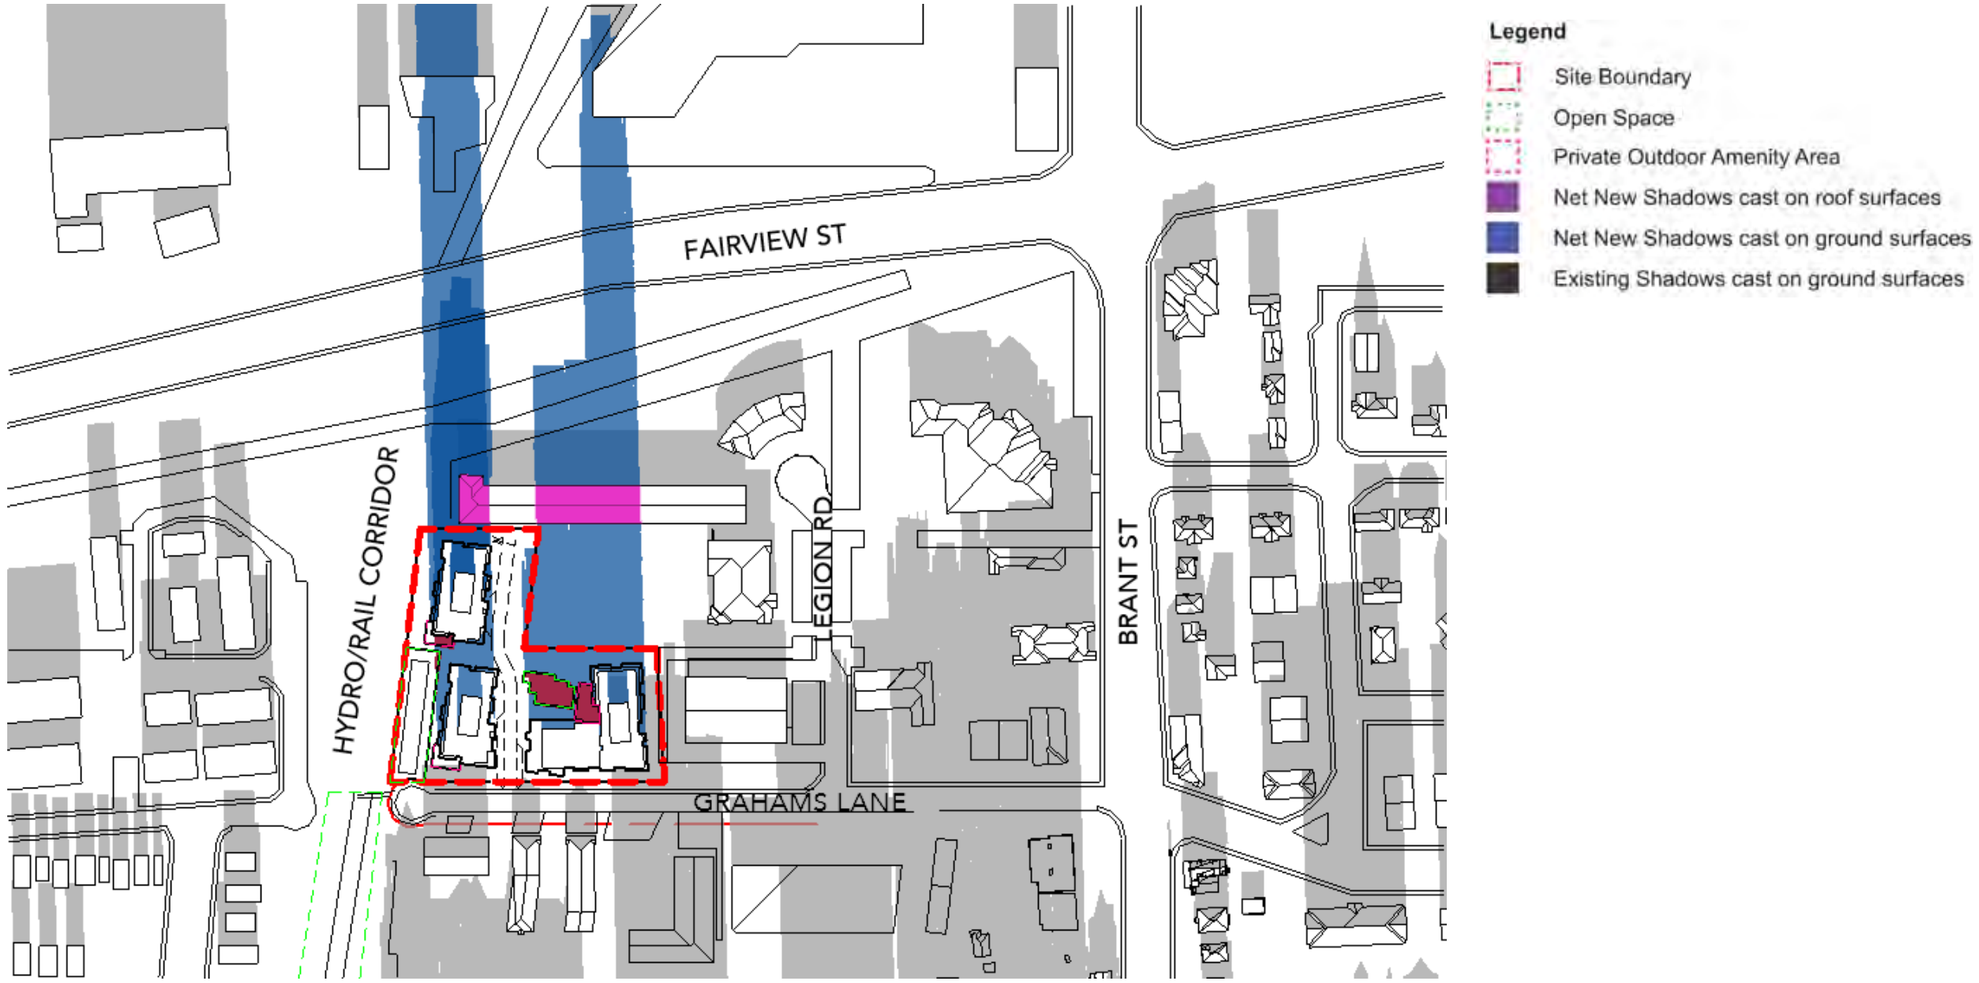

Scale: 1:3000

DECEMBER 21 - 9:00am


SUN/ SHADOW STUDY

1393 GRAHAMS LANE

MARCH 15, 2024

Kohn

Kohn Partnership Architects Inc.
116 Spadina Avenue, Suite 501, Toronto ON M5V 2K6
Tel 416.703.6700 www.kohnarchitects.com

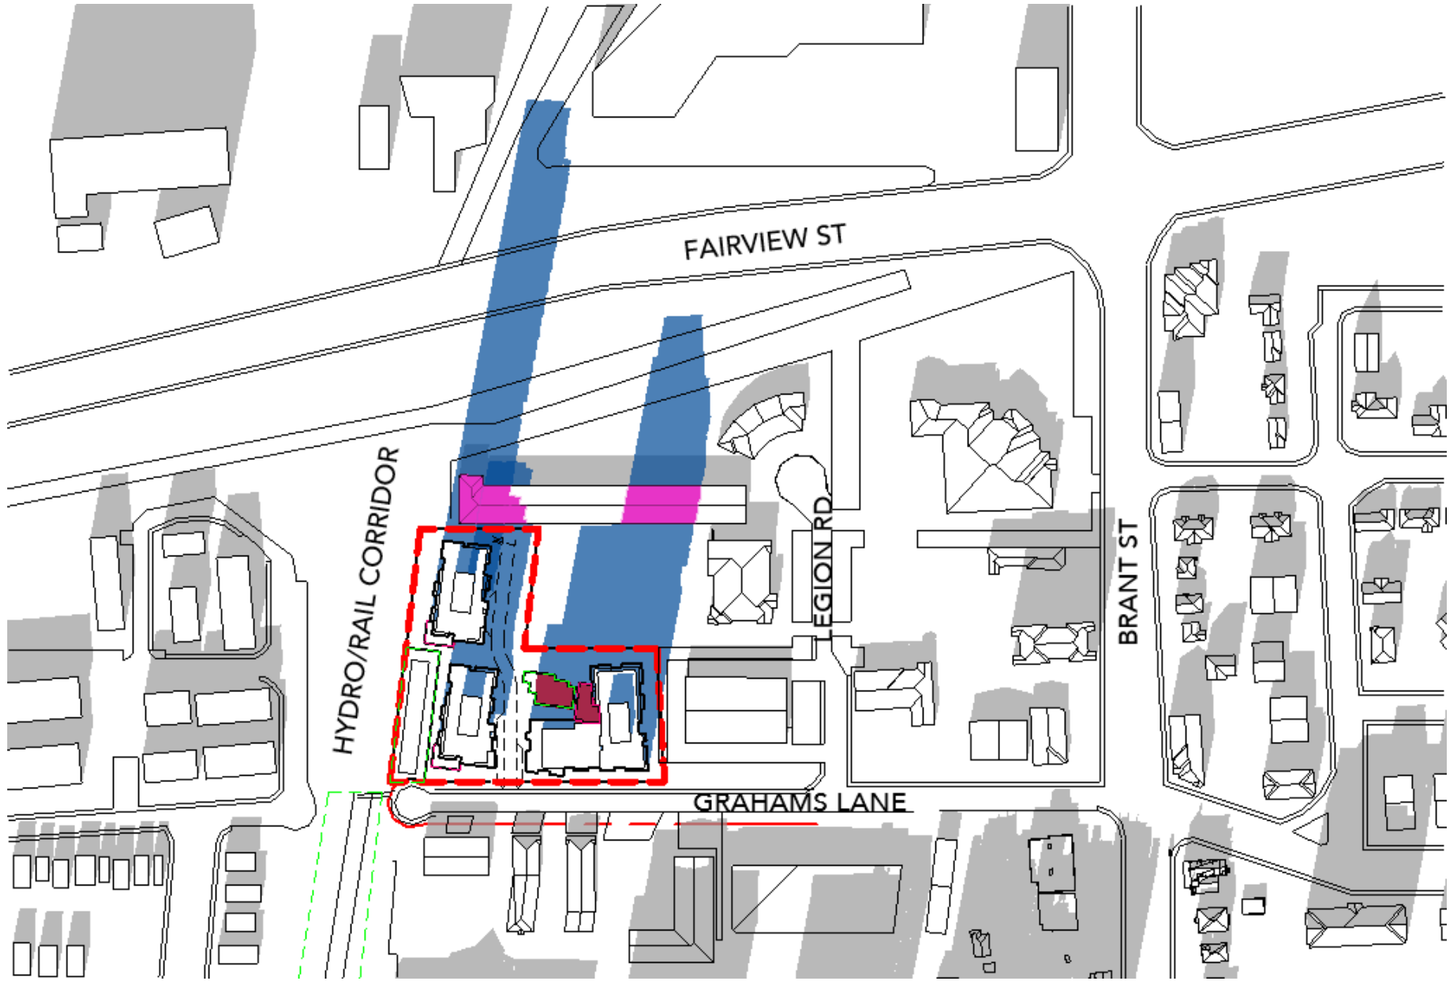

Scale: 1:3000

DECEMBER 21 - 10:00am


SUN/ SHADOW STUDY

1393 GRAHAMS LANE

MARCH 15, 2024

Kohn

Kohn Partnership Architects Inc.
116 Spadina Avenue, Suite 501, Toronto ON M5V 2K6
Tel 416.703.6700 www.kohnarchitects.com

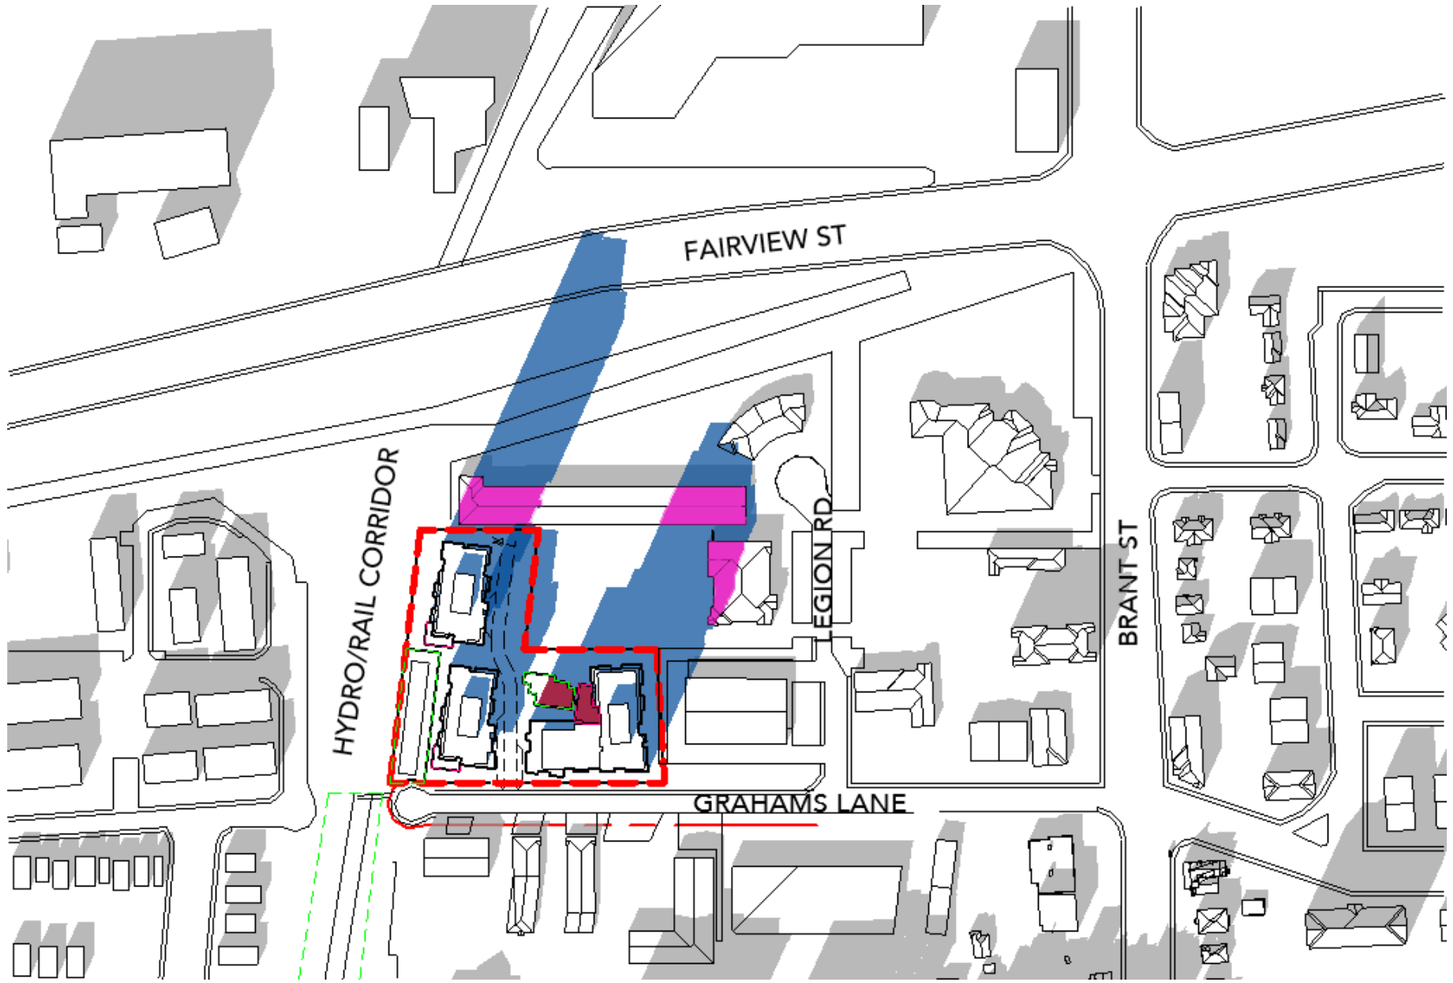

Scale: 1:3000

DECEMBER 21 - 11:00am


SUN/ SHADOW STUDY

1393 GRAHAMS LANE

MARCH 15, 2024

Kohn

Kohn Partnership Architects Inc.
116 Spadina Avenue, Suite 501, Toronto ON M5V 2K6
Tel 416.703.6700 www.kohnarchitects.com

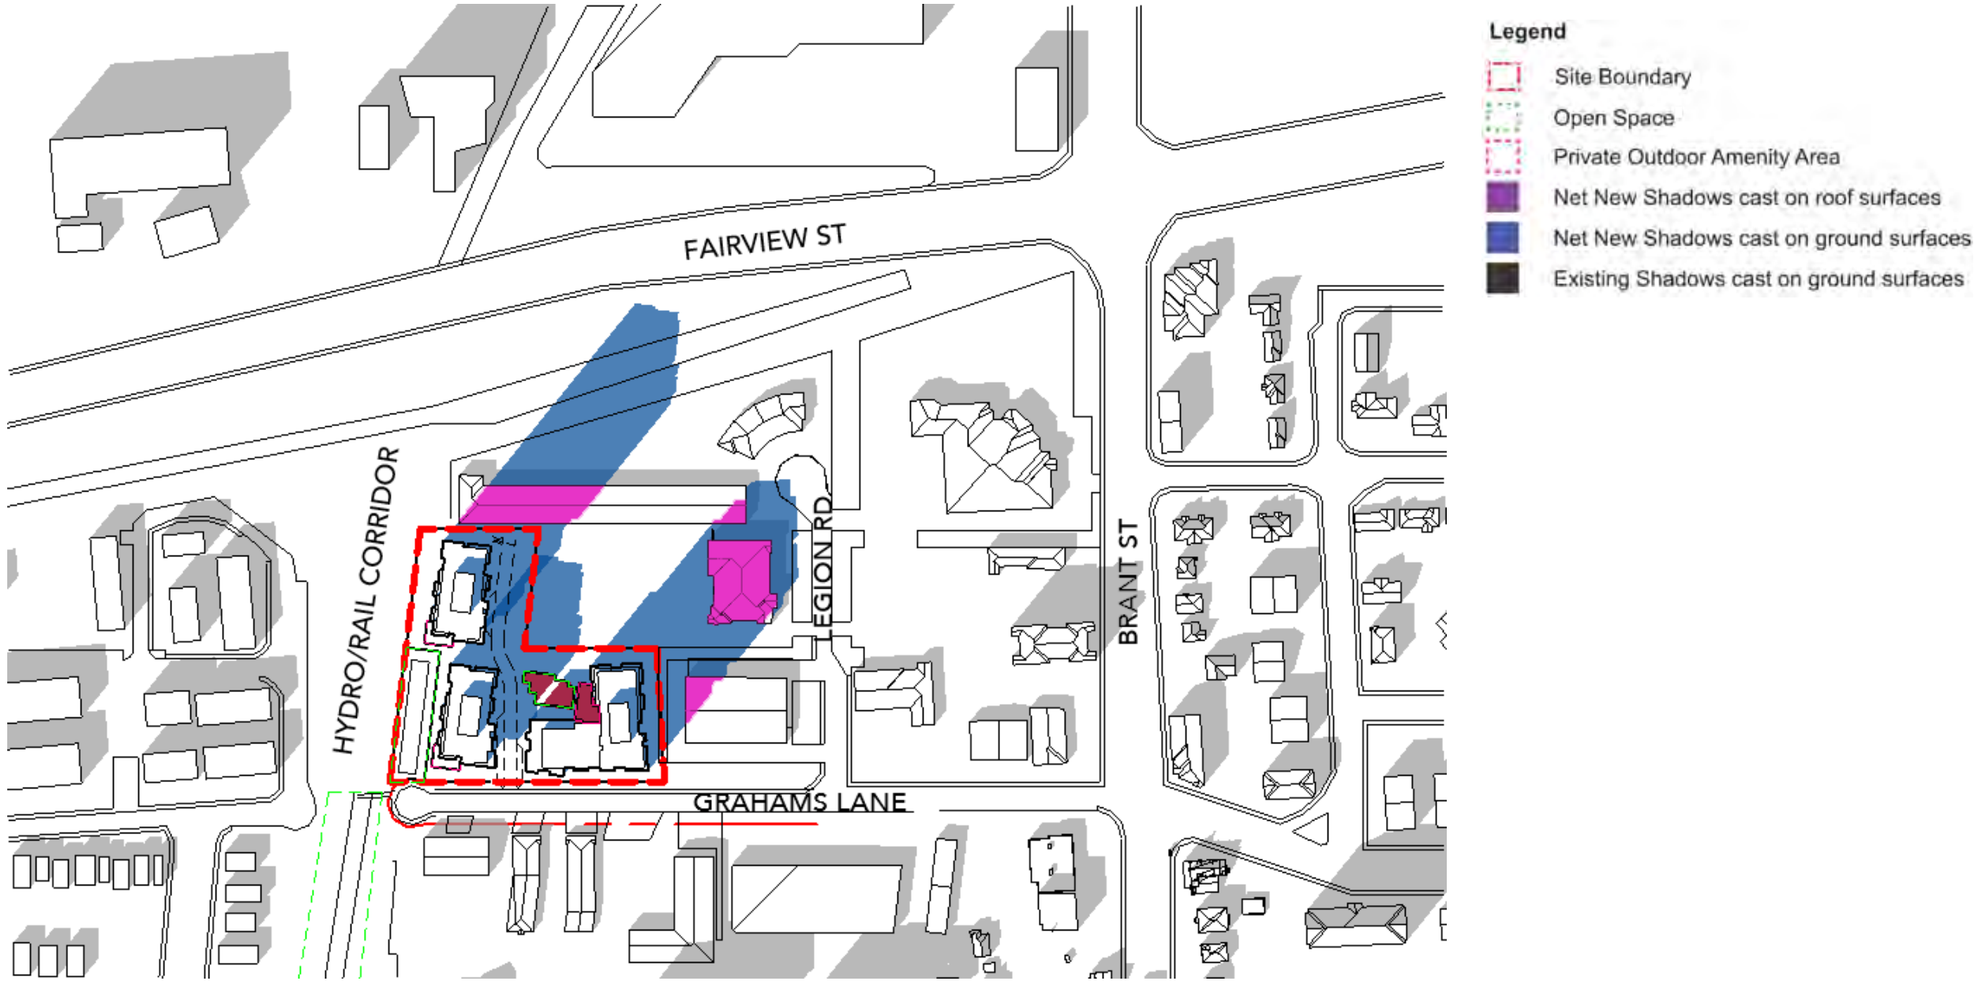

Scale: 1:3000

DECEMBER 21 - 12:00pm


SUN/ SHADOW STUDY

1393 GRAHAMS LANE

MARCH 15, 2024

Kohn

Kohn Partnership Architects Inc.
116 Spadina Avenue, Suite 501, Toronto ON M5V 2K6
Tel 416.703.6700 www.kohnarchitects.com

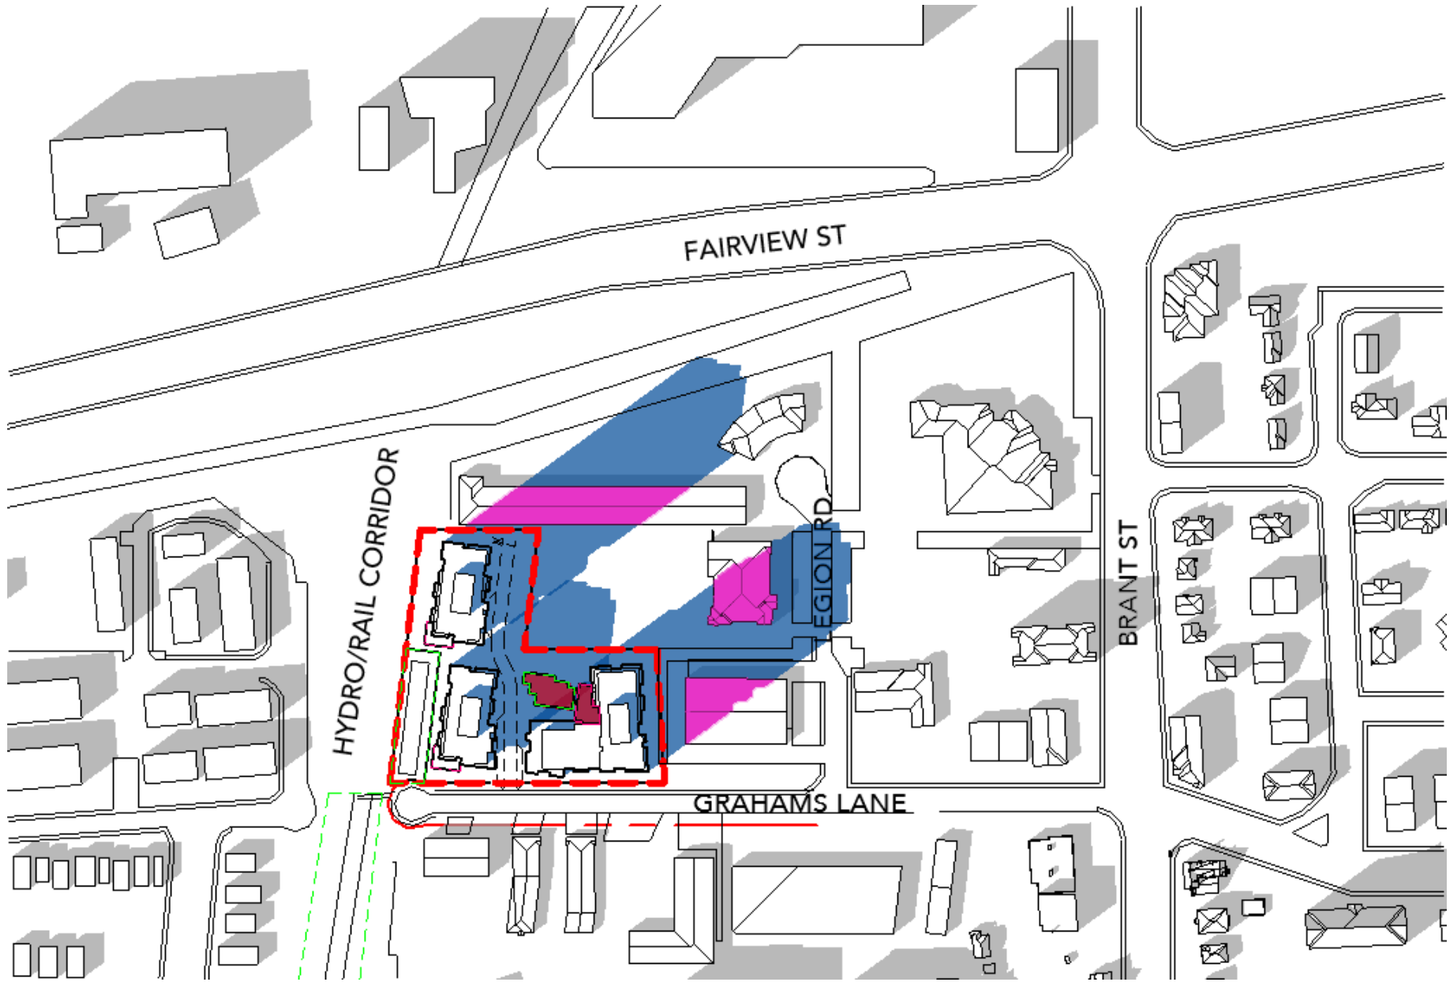

Scale: 1:3000

DECEMBER 21 - 1:00pm


SUN/ SHADOW STUDY

1393 GRAHAMS LANE

MARCH 15, 2024

Kohn

Kohn Partnership Architects Inc.
116 Spadina Avenue, Suite 501, Toronto ON M5V 2K6
Tel 416.703.6700 www.kohnarchitects.com

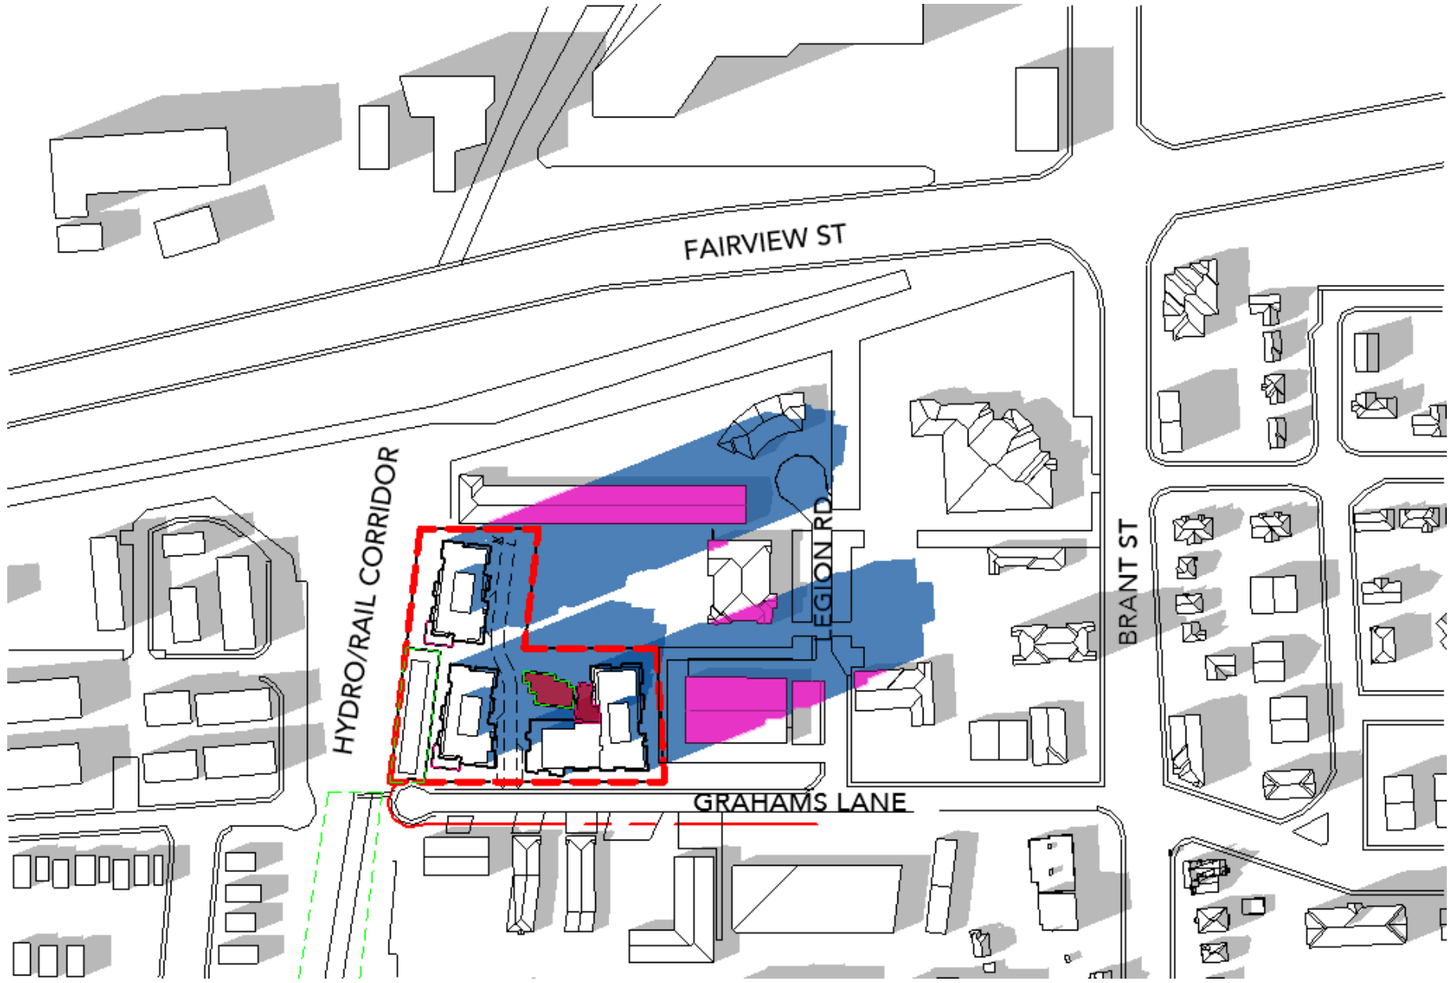

Scale: 1:3000

DECEMBER 21 - 2:00pm


SUN/ SHADOW STUDY

1393 GRAHAMS LANE

MARCH 15, 2024

Kohn

Kohn Partnership Architects Inc.
116 Spadina Avenue, Suite 501, Toronto ON M5V 2K6
Tel 416.703.6700 www.kohnarchitects.com

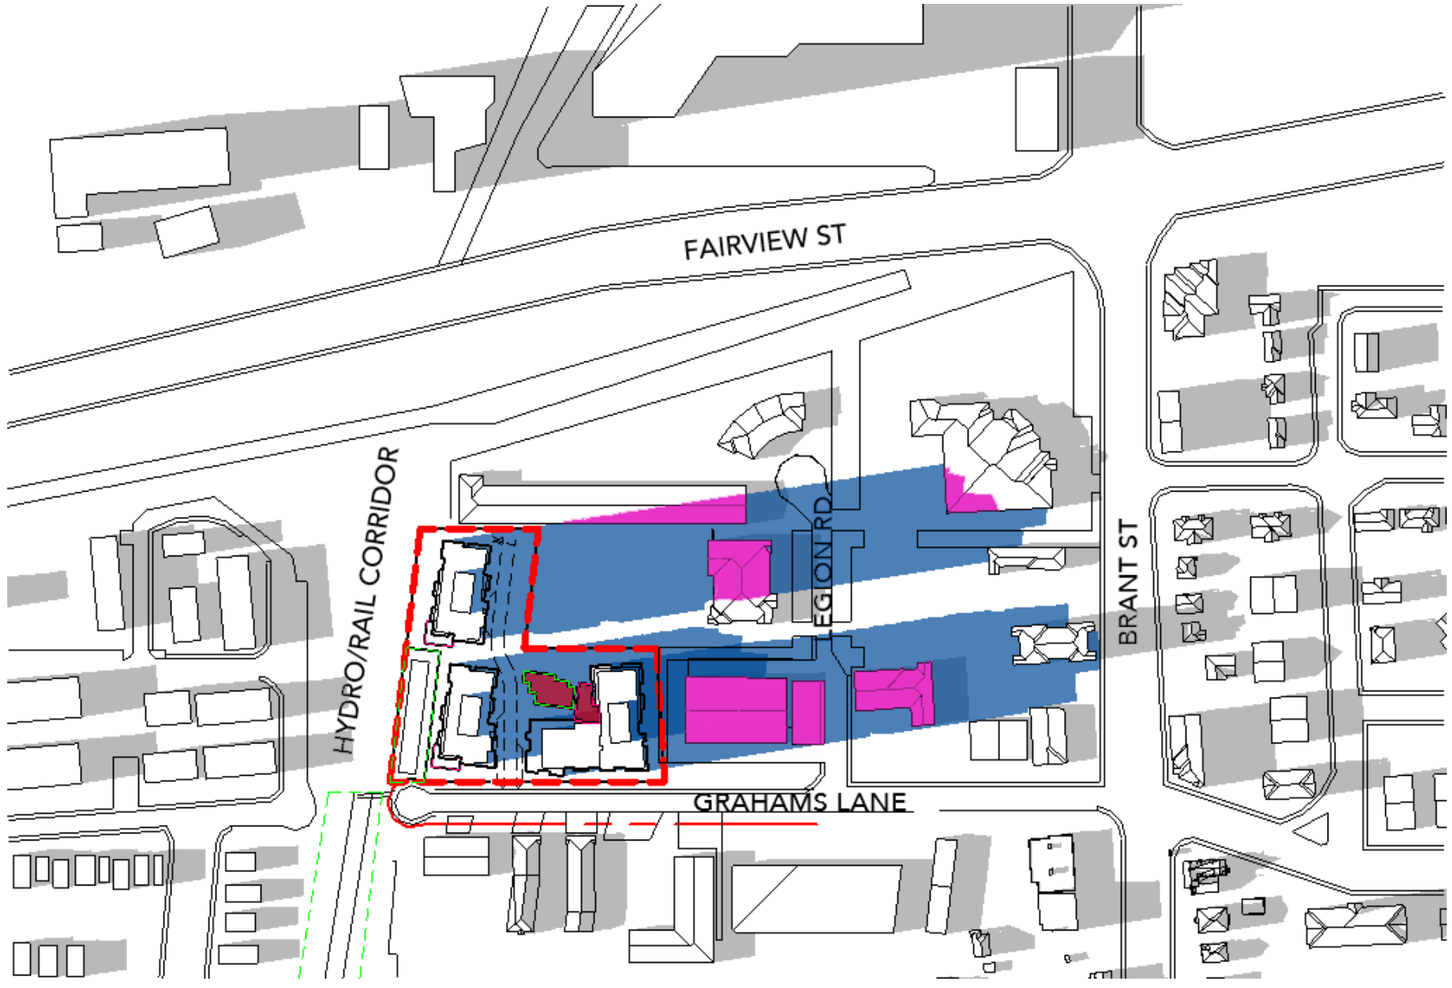

Scale: 1:3000

DECEMBER 21 - 3:00pm


SUN/ SHADOW STUDY

1393 GRAHAMS LANE

MARCH 15, 2024

Kohn

Kohn Partnership Architects Inc.
116 Spadina Avenue, Suite 501, Toronto ON M5V 2K6
Tel 416.703.6700 www.kohnarchitects.com

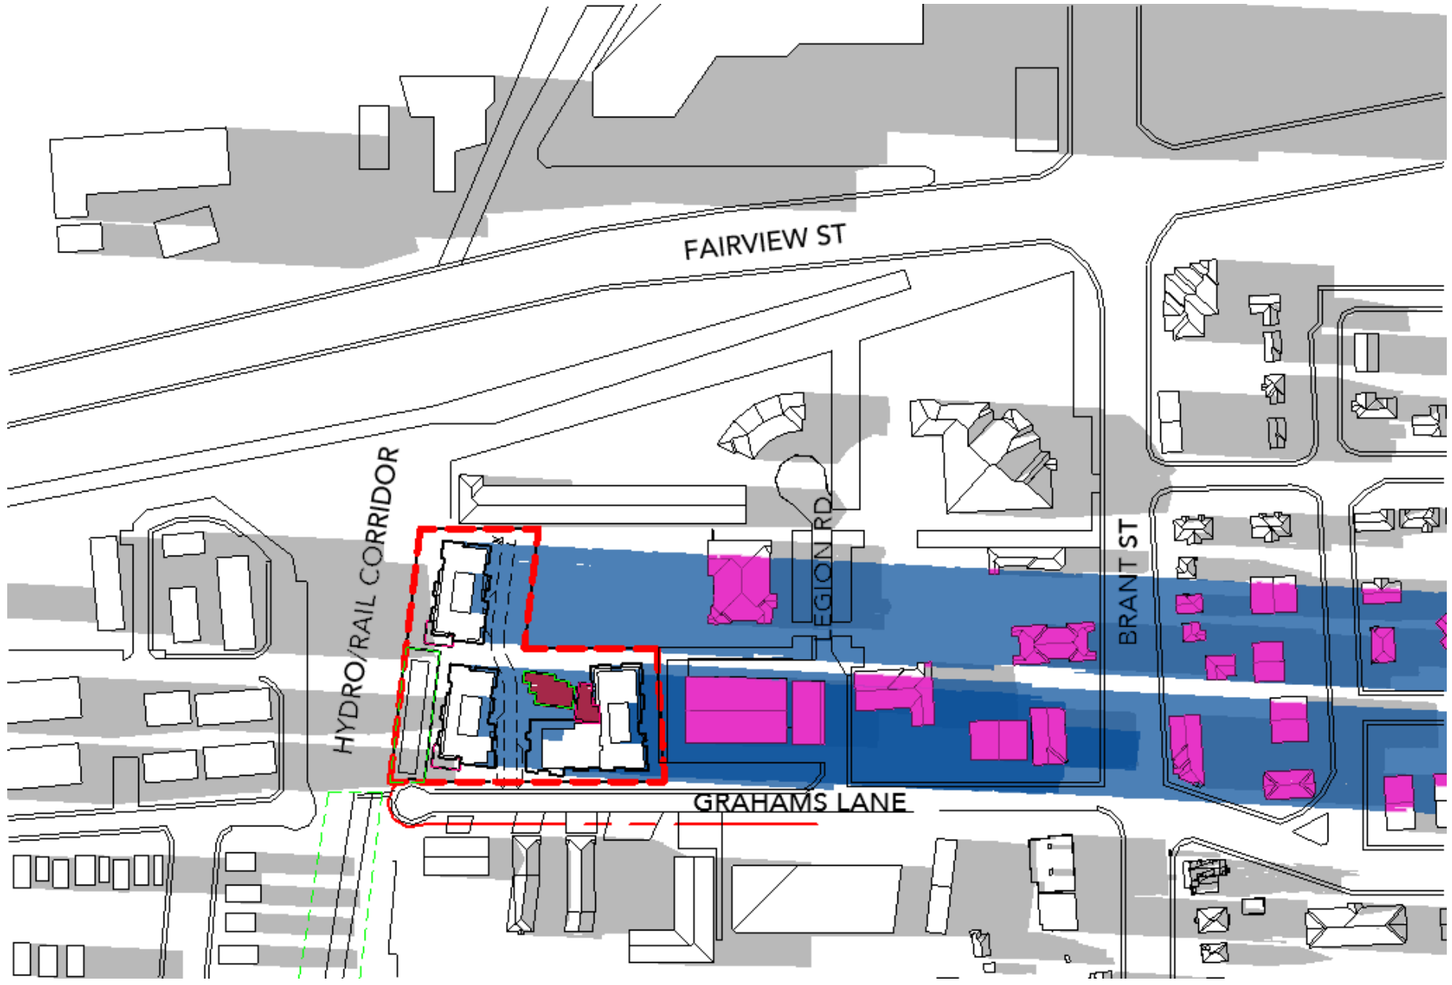

Legend

- Site Boundary
- Open Space
- Private Outdoor Amenity Area
- Net New Shadows cast on roof surfaces
- Net New Shadows cast on ground surfaces
- Existing Shadows cast on ground surfaces

20m 100m 200m

N

Scale: 1:3000

DECEMBER 21 - 4:00pm

SUN/ SHADOW STUDY

1393 GRAHAMS LANE

MARCH 15, 2024

Kohn

Kohn Partnership Architects Inc.
116 Spadina Avenue, Suite 501, Toronto ON M5V 2K6
Tel 416.703.6700 www.kohnarchitects.com



20m 200m

100m

N

Scale: 1:3000

DECEMBER 21 - 5:00pm

SUN/ SHADOW STUDY

1393 GRAHAMS LANE

MARCH 15, 2024

Kohn

Kohn Partnership Architects Inc.
116 Spadina Avenue, Suite 501, Toronto ON M5V 2K6
Tel 416.703.6700 www.kohnarchitects.com



20m 200m

100m

N

Scale: 1:3000

DECEMBER 21 - 6:00pm

SUN/ SHADOW STUDY

1393 GRAHAMS LANE

MARCH 15, 2024

Kohn

Kohn Partnership Architects Inc.
116 Spadina Avenue, Suite 501, Toronto ON M5V 2K6
Tel 416.703.6700 www.kohnarchitects.com



20m 200m

100m

N

Scale: 1:3000

DECEMBER 21 - 7:00pm

SUN/ SHADOW STUDY

1393 GRAHAMS LANE

MARCH 15, 2024

Kohn

Kohn Partnership Architects Inc.
116 Spadina Avenue, Suite 501, Toronto ON M5V 2K6
Tel 416.703.6700 www.kohnarchitects.com

	Name	Area	Cast shadow		Name	Area	Cast shadow		Name	Area	Cast shadow		Name	Area	Cast shadow		Name	Area	Cast shadow
	Parkland	988.64m²	Percentage		Open Space	276.34m²	Percentage		Outdoor Amenity C	82.79m²	Percentage		Outdoor Amenity B	82.79m²	Percentage		Outdoor Amenity A	158.45m²	Percentage
March 21, 8:00am	16-ST RES - BLDG A	0m²	0%		16-ST RES - BLDG A	276.34m²	100%		16-ST RES - BLDG A	0m²	0%		16-ST RES - BLDG A	0m²	0%		16-ST RES - BLDG A	158.45m²	100%
	9-ST RES - BLDG B	593.04m²	60%		9-ST RES - BLDG B	0m²	0%		9-ST RES - BLDG B	61.57m²	74.4%		9-ST RES - BLDG B	16.63m²	20.1%		9-ST RES - BLDG B	0m²	0%
	20-ST RES - BLDG C	0m²	0%		20-ST RES - BLDG C	0m²	0%		20-ST RES - BLDG C	19.13m²	23.1%		20-ST RES - BLDG C	0m²	0%		20-ST RES - BLDG C	0m²	0%
March 21, 9:00am	16-ST RES - BLDG A	0m²	0%		16-ST RES - BLDG A	276.34m²	100%		16-ST RES - BLDG A	0m²	0%		16-ST RES - BLDG A	0m²	0%		16-ST RES - BLDG A	158.45m²	100%
	9-ST RES - BLDG B	502.06m²	50.8%		9-ST RES - BLDG B	0m²	0%		9-ST RES - BLDG B	64.86m²	78.3%		9-ST RES - BLDG B	13.08m²	15.8%		9-ST RES - BLDG B	0m²	0%
	20-ST RES - BLDG C	0m²	0%		20-ST RES - BLDG C	0m²	0%		20-ST RES - BLDG C	15.44m²	18.7%		20-ST RES - BLDG C	0m²	0%		20-ST RES - BLDG C	0m²	0%
March 21, 10:00am	16-ST RES - BLDG A	0m²	0%		16-ST RES - BLDG A	276.34m²	100%		16-ST RES - BLDG A	0m²	0%		16-ST RES - BLDG A	0m²	0%		16-ST RES - BLDG A	155.66m²	98.2%
	9-ST RES - BLDG B	321.79m²	32.5%		9-ST RES - BLDG B	0m²	0%		9-ST RES - BLDG B	70.14m²	84.7%		9-ST RES - BLDG B	8.27m²	10%		9-ST RES - BLDG B	0m²	0%
	20-ST RES - BLDG C	0m²	0%		20-ST RES - BLDG C	0m²	0%		20-ST RES - BLDG C	9.86m²	11.9%		20-ST RES - BLDG C	0m²	0%		20-ST RES - BLDG C	0m²	0%
March 21, 11:00am	16-ST RES - BLDG A	0m²	0%		16-ST RES - BLDG A	249.37m²	90.2%		16-ST RES - BLDG A	0m²	0%		16-ST RES - BLDG A	0m²	0%		16-ST RES - BLDG A	152.77m²	96.4%
	9-ST RES - BLDG B	18.32m²	1.9%		9-ST RES - BLDG B	0m²	0%		9-ST RES - BLDG B	30.58m²	36.9%		9-ST RES - BLDG B	2.21m²	2.7%		9-ST RES - BLDG B	0m²	0%
	20-ST RES - BLDG C	0m²	0%		20-ST RES - BLDG C	0m²	0%		20-ST RES - BLDG C	3.29m²	4%		20-ST RES - BLDG C	0m²	0%		20-ST RES - BLDG C	0m²	0%
March 21, 12:00pm	16-ST RES - BLDG A	0m²	0%		16-ST RES - BLDG A	172.05m²	62.3%		16-ST RES - BLDG A	0m²	0%		16-ST RES - BLDG A	0m²	0%		16-ST RES - BLDG A	152.15m²	96%
	9-ST RES - BLDG B	0m²	0%		9-ST RES - BLDG B	0m²	0%		9-ST RES - BLDG B	0m²	0%		9-ST RES - BLDG B	0m²	0%		9-ST RES - BLDG B	0m²	0%
	20-ST RES - BLDG C	0m²	0%		20-ST RES - BLDG C	0m²	0%		20-ST RES - BLDG C	0.1m²	0.1%		20-ST RES - BLDG C	0m²	0%		20-ST RES - BLDG C	0m²	0%
March 21, 1:00pm	16-ST RES - BLDG A	0m²	0%		16-ST RES - BLDG A	78.76m²	28.5%		16-ST RES - BLDG A	0m²	0%		16-ST RES - BLDG A	0m²	0%		16-ST RES - BLDG A	151.64m²	95.7%
	9-ST RES - BLDG B	0m²	0%		9-ST RES - BLDG B	2.47m²	0.9%		9-ST RES - BLDG B	0m²	0%		9-ST RES - BLDG B	0.29m²	0.3%		9-ST RES - BLDG B	0m²	0%
	20-ST RES - BLDG C	0m²	0%		20-ST RES - BLDG C	0m²	0%		20-ST RES - BLDG C	0.5m²	0.6%		20-ST RES - BLDG C	0m²	0%		20-ST RES - BLDG C	0m²	0%
March 21, 2:00pm	16-ST RES - BLDG A	0m²	0%		16-ST RES - BLDG A	13.08m²	4.7%		16-ST RES - BLDG A	0m²	0%		16-ST RES - BLDG A	0m²	0%		16-ST RES - BLDG A	101.51m²	64.1%
	9-ST RES - BLDG B	0m²	0%		9-ST RES - BLDG B	58.17m²	21.1%		9-ST RES - BLDG B	0m²	0%		9-ST RES - BLDG B	0.77m²	0.9%		9-ST RES - BLDG B	0m²	0%
	20-ST RES - BLDG C	0m²	0%		20-ST RES - BLDG C	0m²	0%		20-ST RES - BLDG C	1m²	1.2%		20-ST RES - BLDG C	0m²	0%		20-ST RES - BLDG C	0m²	0%
March 21, 3:00pm	16-ST RES - BLDG A	0m²	0%		16-ST RES - BLDG A	0m²	0%		16-ST RES - BLDG A	0m²	0%		16-ST RES - BLDG A	0m²	0%		16-ST RES - BLDG A	50.86m²	32.1%
	9-ST RES - BLDG B	0m²	0%		9-ST RES - BLDG B	171.43m²	62%		9-ST RES - BLDG B	0m²	0%		9-ST RES - BLDG B	1.73m²	2.1%		9-ST RES - BLDG B	0m²	0%
	20-ST RES - BLDG C	0m²	0%		20-ST RES - BLDG C	0m²	0%		20-ST RES - BLDG C	2.09m²	2.5%		20-ST RES - BLDG C	0m²	0%		20-ST RES - BLDG C	0m²	0%
March 21, 4:00pm	16-ST RES - BLDG A	0m²	0%		16-ST RES - BLDG A	0m²	0%		16-ST RES - BLDG A	0m²	0%		16-ST RES - BLDG A	0m²	0%		16-ST RES - BLDG A	10.93m²	6.9%
	9-ST RES - BLDG B	0m²	0%		9-ST RES - BLDG B	276.34m²	100%		9-ST RES - BLDG B	0m²	0%		9-ST RES - BLDG B	2.31m²	2.8%		9-ST RES - BLDG B	19.39m²	12.2%
	20-ST RES - BLDG C	0m²	0%		20-ST RES - BLDG C	0m²	0%		20-ST RES - BLDG C	2.99m²	3.6%		20-ST RES - BLDG C	0m²	0%		20-ST RES - BLDG C	0m²	0%
March 21, 5:00pm	16-ST RES - BLDG A	0m²	0%		16-ST RES - BLDG A	0m²	0%		16-ST RES - BLDG A	0m²	0%		16-ST RES - BLDG A	0m²	0%		16-ST RES - BLDG A	0m²	0%
	9-ST RES - BLDG B	0m²	0%		9-ST RES - BLDG B	160.41m²	58%		9-ST RES - BLDG B	0m²	0%		9-ST RES - BLDG B	8.75m²	10.6%		9-ST RES - BLDG B	124.1m²	78.3%
	20-ST RES - BLDG C	0m²	0%		20-ST RES - BLDG C	0m²	0%		20-ST RES - BLDG C	11.06m²	13.4%		20-ST RES - BLDG C	0m²	0%		20-ST RES - BLDG C	0m²	0%
March 21, 6:00pm	16-ST RES - BLDG A	0m²	0%		16-ST RES - BLDG A	0m²	0%		16-ST RES - BLDG A	0m²	0%		16-ST RES - BLDG A	0m²	0%		16-ST RES - BLDG A	0.1m²	0.1%
	9-ST RES - BLDG B	0m²	0%		9-ST RES - BLDG B	21.72m²	7.9%		9-ST RES - BLDG B	0m²	0%		9-ST RES - BLDG B	20.38m²	24.6%		9-ST RES - BLDG B	5.67m²	3.6%
	20-ST RES - BLDG C	0m²	0%		20-ST RES - BLDG C	216.01m²	78.2%		20-ST RES - BLDG C	23.21m²	28%		20-ST RES - BLDG C	0m²	0%		20-ST RES - BLDG C	132.25m²	83.5%
March 21, 7:00pm	16-ST RES - BLDG A	0m²	0%		16-ST RES - BLDG A	0m²	0%		16-ST RES - BLDG A	0m²	0%		16-ST RES - BLDG A	0m²	0%		16-ST RES - BLDG A	0m²	0%
	9-ST RES - BLDG B	0m²	0%		9-ST RES - BLDG B	0m²	0%		9-ST RES - BLDG B	0m²	0%		9-ST RES - BLDG B	30m²	36.2%		9-ST RES - BLDG B	0m²	0%
	20-ST RES - BLDG C	0m²	0%		20-ST RES - BLDG C	276.34m²	100%		20-ST RES - BLDG C	33.08m²	40%		20-ST RES - BLDG C	0m²	0%		20-ST RES - BLDG C	158.45m²	100%

Kohn

Kohn Partnership Architects Inc.

116 Spadina Avenue, Suite 501, Toronto ON M5V 2K6

Tel 416.703.6700 www.kohnarchitects.com

	Name	Area	Cast shadow		Name	Area	Cast shadow		Name	Area	Cast shadow		Name	Area	Cast shadow		Name	Area	Cast shadow
	Parkland	988.64m²	Percentage		Open Space	276.34m²	Percentage		Outdoor Amenity C	82.79m²	Percentage		Outdoor Amenity B	82.79m²	Percentage		Outdoor Amenity A	158.45m²	Percentage
June 21, 8:00am	16-ST RES - BLDG A	0m²	0%		16-ST RES - BLDG A	276.34m²	100%		16-ST RES - BLDG A	20.12m²	24.3%		16-ST RES - BLDG A	0m²	0%		16-ST RES - BLDG A	158.45m²	100%
	9-ST RES - BLDG B	688.54m²	69.6%		9-ST RES - BLDG B	0m²	0%		9-ST RES - BLDG B	37.96m²	45.8%		9-ST RES - BLDG B	20.29m²	24.5%		9-ST RES - BLDG B	0m²	0%
	20-ST RES - BLDG C	0m²	0%		20-ST RES - BLDG C	0m²	0%		20-ST RES - BLDG C	23.01m²	27.8%		20-ST RES - BLDG C	0m²	0%		20-ST RES - BLDG C	0m²	0%
June 21, 9:00am	16-ST RES - BLDG A	0m²	0%		16-ST RES - BLDG A	276.34m²	100%		16-ST RES - BLDG A	0m²	0%		16-ST RES - BLDG A	0m²	0%		16-ST RES - BLDG A	158.45m²	100%
	9-ST RES - BLDG B	639.26m²	64.7%		9-ST RES - BLDG B	0m²	0%		9-ST RES - BLDG B	59.97m²	72.4%		9-ST RES - BLDG B	18.56m²	22.4%		9-ST RES - BLDG B	0m²	0%
	20-ST RES - BLDG C	0m²	0%		20-ST RES - BLDG C	0m²	0%		20-ST RES - BLDG C	20.82m²	25.2%		20-ST RES - BLDG C	0m²	0%		20-ST RES - BLDG C	0m²	0%
June 21, 10:00am	16-ST RES - BLDG A	0m²	0%		16-ST RES - BLDG A	254.62m²	92.1%		16-ST RES - BLDG A	0m²	0%		16-ST RES - BLDG A	0m²	0%		16-ST RES - BLDG A	155.97m²	98.4%
	9-ST RES - BLDG B	471m²	47.6%		9-ST RES - BLDG B	0m²	0%		9-ST RES - BLDG B	62.46m²	75.5%		9-ST RES - BLDG B	15.48m²	18.7%		9-ST RES - BLDG B	0m²	0%
	20-ST RES - BLDG C	0m²	0%		20-ST RES - BLDG C	0m²	0%		20-ST RES - BLDG C	18.13m²	21.9%		20-ST RES - BLDG C	0m²	0%		20-ST RES - BLDG C	0m²	0%
June 21, 11:00am	16-ST RES - BLDG A	0m²	0%		16-ST RES - BLDG A	145.69m²	52.7%		16-ST RES - BLDG A	0m²	0%		16-ST RES - BLDG A	0m²	0%		16-ST RES - BLDG A	155.04m²	97.9%
	9-ST RES - BLDG B	119.72m²	12.1%		9-ST RES - BLDG B	0m²	0%		9-ST RES - BLDG B	43.34m²	52.3%		9-ST RES - BLDG B	10.1m²	12.2%		9-ST RES - BLDG B	0m²	0%
	20-ST RES - BLDG C	0m²	0%		20-ST RES - BLDG C	0m²	0%		20-ST RES - BLDG C	12.35m²	14.9%		20-ST RES - BLDG C	0m²	0%		20-ST RES - BLDG C	0m²	0%
June 21, 12:00am	16-ST RES - BLDG A	0m²	0%		16-ST RES - BLDG A	45.3m²	16.4%		16-ST RES - BLDG A	0m²	0%		16-ST RES - BLDG A	0m²	0%		16-ST RES - BLDG A	121.83m²	76.9%
	9-ST RES - BLDG B	0m²	0%		9-ST RES - BLDG B	0m²	0%		9-ST RES - BLDG B	10.76m²	13%		9-ST RES - BLDG B	1.73m²	2.1%		9-ST RES - BLDG B	0m²	0%
	20-ST RES - BLDG C	0m²	0%		20-ST RES - BLDG C	0m²	0%		20-ST RES - BLDG C	2.49m²	3%		20-ST RES - BLDG C	0m²	0%		20-ST RES - BLDG C	0m²	0%
June 21, 1:00pm	16-ST RES - BLDG A	0m²	0%		16-ST RES - BLDG A	0m²	0%		16-ST RES - BLDG A	0m²	0%		16-ST RES - BLDG A	0m²	0%		16-ST RES - BLDG A	80.87m²	51%
	9-ST RES - BLDG B	0m²	0%		9-ST RES - BLDG B	0m²	0%		9-ST RES - BLDG B	0m²	0%		9-ST RES - BLDG B	0.29m²	0.3%		9-ST RES - BLDG B	0m²	0%
	20-ST RES - BLDG C	0m²	0%		20-ST RES - BLDG C	0m²	0%		20-ST RES - BLDG C	0.4m²	0.5%		20-ST RES - BLDG C	0m²	0%		20-ST RES - BLDG C	0m²	0%
June 21, 2:00pm	16-ST RES - BLDG A	0m²	0%		16-ST RES - BLDG A	0m²	0%		16-ST RES - BLDG A	0m²	0%		16-ST RES - BLDG A	0m²	0%		16-ST RES - BLDG A	31.67m²	20%
	9-ST RES - BLDG B	0m²	0%		9-ST RES - BLDG B	0m²	0%		9-ST RES - BLDG B	0m²	0%		9-ST RES - BLDG B	1.35m²	1.6%		9-ST RES - BLDG B	0m²	0%
	20-ST RES - BLDG C	0m²	0%		20-ST RES - BLDG C	0m²	0%		20-ST RES - BLDG C	1.69m²	2%		20-ST RES - BLDG C	0m²	0%		20-ST RES - BLDG C	0m²	0%
June 21, 3:00pm	16-ST RES - BLDG A	0m²	0%		16-ST RES - BLDG A	0m²	0%		16-ST RES - BLDG A	0m²	0%		16-ST RES - BLDG A	0m²	0%		16-ST RES - BLDG A	7.43m²	4.7%
	9-ST RES - BLDG B	0m²	0%		9-ST RES - BLDG B	5.15m²	1.9%		9-ST RES - BLDG B	0m²	0%		9-ST RES - BLDG B	2.6m²	3.1%		9-ST RES - BLDG B	0m²	0%
	20-ST RES - BLDG C	0m²	0%		20-ST RES - BLDG C	0m²	0%		20-ST RES - BLDG C	3.39m²	4.1%		20-ST RES - BLDG C	0m²	0%		20-ST RES - BLDG C	0m²	0%
June 21, 4:00pm	16-ST RES - BLDG A	0m²	0%		16-ST RES - BLDG A	0m²	0%		16-ST RES - BLDG A	0m²	0%		16-ST RES - BLDG A	0m²	0%		16-ST RES - BLDG A	4.75m²	3%
	9-ST RES - BLDG B	0m²	0%		9-ST RES - BLDG B	12.97m²	4.7%		9-ST RES - BLDG B	0m²	0%		9-ST RES - BLDG B	16.63m²	20.1%		9-ST RES - BLDG B	0m²	0%
	20-ST RES - BLDG C	0m²	0%		20-ST RES - BLDG C	53.95m²	19.5%		20-ST RES - BLDG C	18.83m²	22.7%		20-ST RES - BLDG C	0m²	0%		20-ST RES - BLDG C	0m²	0%
June 21, 5:00pm	16-ST RES - BLDG A	0m²	0%		16-ST RES - BLDG A	0m²	0%		16-ST RES - BLDG A	0m²	0%		16-ST RES - BLDG A	0m²	0%		16-ST RES - BLDG A	0m²	0%
	9-ST RES - BLDG B	0m²	0%		9-ST RES - BLDG B	0m²	0%		9-ST RES - BLDG B	0m²	0%		9-ST RES - BLDG B	28.94m²	35%		9-ST RES - BLDG B	0m²	0%
	20-ST RES - BLDG C	0m²	0%		20-ST RES - BLDG C	276.34m²	100%		20-ST RES - BLDG C	32.18m²	38.9%		20-ST RES - BLDG C	0m²	0%		20-ST RES - BLDG C	156.28m²	98.6%
June 21, 6:00pm	16-ST RES - BLDG A	0m²	0%		16-ST RES - BLDG A	0m²	0%		16-ST RES - BLDG A	0m²	0%		16-ST RES - BLDG A	0m²	0%		16-ST RES - BLDG A	0m²	0%
	9-ST RES - BLDG B	0m²	0%		9-ST RES - BLDG B	0m²	0%		9-ST RES - BLDG B	0m²	0%		9-ST RES - BLDG B	35.1m²	42.4%		9-ST RES - BLDG B	0m²	0%
	20-ST RES - BLDG C	0m²	0%		20-ST RES - BLDG C	276.34m²	100%		20-ST RES - BLDG C	38.36m²	46.3%		20-ST RES - BLDG C	0m²	0%		20-ST RES - BLDG C	158.45m²	100%
June21, 7:00pm	16-ST RES - BLDG A	0m²	0%		16-ST RES - BLDG A	0m²	0%		16-ST RES - BLDG A	0m²	0%		16-ST RES - BLDG A	0m²	0%		16-ST RES - BLDG A	8.46m²	5.3%
	9-ST RES - BLDG B	0m²	0%		9-ST RES - BLDG B	0m²	0%		9-ST RES - BLDG B	0m²	0%		9-ST RES - BLDG B	38.94m²	47%		9-ST RES - BLDG B	0m²	0%
	20-ST RES - BLDG C	0m²	0%		20-ST RES - BLDG C	276.34m²	100%		20-ST RES - BLDG C	41.94m²	50.7%		20-ST RES - BLDG C	0m²	0%		20-ST RES - BLDG C	113.06m²	71.4%

Kohn

Kohn Partnership Architects Inc.

116 Spadina Avenue, Suite 501, Toronto ON M5V 2K6

Tel 416.703.6700 www.kohnarchitects.com

	Name	Area	Cast shadow		Name	Area	Cast shadow		Name	Area	Cast shadow		Name	Area	Cast shadow		Name	Area	Cast shadow
	Parkland	988.64m²	Percentage		Outdoor Space	276.34m²	Percentage		Outdoor Amenity C	82.79m²	Percentage		Outdoor Amenity B	82.79m²	Percentage		Outdoor Amenity A	158.45m²	Percentage
September 21, 8:00am	16-ST RES - BLDG A	0m²	0%		16-ST RES - BLDG A	276.34m²	100%		16-ST RES - BLDG A	0m²	0%		16-ST RES - BLDG A	0m²	0%		16-ST RES - BLDG A	158.45m²	100%
	9-ST RES - BLDG B	578.93m²	58.6%		9-ST RES - BLDG B	0m²	0%		9-ST RES - BLDG B	61.97m²	74.8%		9-ST RES - BLDG B	16.15m²	19.5%		9-ST RES - BLDG B	0m²	0%
	20-ST RES - BLDG C	0m²	0%		20-ST RES - BLDG C	0m²	0%		20-ST RES - BLDG C	18.63m²	22.5%		20-ST RES - BLDG C	0m²	0%		20-ST RES - BLDG C	0m²	0%
September 21, 9:00am	16-ST RES - BLDG A	0m²	0%		16-ST RES - BLDG A	276.34m²	100%		16-ST RES - BLDG A	0m²	0%		16-ST RES - BLDG A	0m²	0%		16-ST RES - BLDG A	158.45m²	100%
	9-ST RES - BLDG B	478.05m²	48.4%		9-ST RES - BLDG B	0m²	0%		9-ST RES - BLDG B	65.75m²	79.4%		9-ST RES - BLDG B	12.4m²	15%		9-ST RES - BLDG B	0m²	0%
	20-ST RES - BLDG C	0m²	0%		20-ST RES - BLDG C	0m²	0%		20-ST RES - BLDG C	14.45m²	17.4%		20-ST RES - BLDG C	0m²	0%		20-ST RES - BLDG C	0m²	0%
September 21, 10:00am	16-ST RES - BLDG A	0m²	0%		16-ST RES - BLDG A	276.34m²	100%		16-ST RES - BLDG A	0m²	0%		16-ST RES - BLDG A	0m²	0%		16-ST RES - BLDG A	155.25m²	98%
	9-ST RES - BLDG B	251.98m²	25.5%		9-ST RES - BLDG B	0m²	0%		9-ST RES - BLDG B	71.43m²	86.3%		9-ST RES - BLDG B	6.92m²	8.4%		9-ST RES - BLDG B	0m²	0%
	20-ST RES - BLDG C	0m²	0%		20-ST RES - BLDG C	0m²	0%		20-ST RES - BLDG C	8.57m²	10.3%		20-ST RES - BLDG C	0m²	0%		20-ST RES - BLDG C	0m²	0%
September 21, 11:00am	16-ST RES - BLDG A	0m²	0%		16-ST RES - BLDG A	231.25m²	83.7%		16-ST RES - BLDG A	0m²	0%		16-ST RES - BLDG A	0m²	0%		16-ST RES - BLDG A	152.26m²	96.1%
	9-ST RES - BLDG B	0m²	0%		9-ST RES - BLDG B	0m²	0%		9-ST RES - BLDG B	20.22m²	24.4%		9-ST RES - BLDG B	1.35m²	1.6%		9-ST RES - BLDG B	0m²	0%
	20-ST RES - BLDG C	0m²	0%		20-ST RES - BLDG C	0m²	0%		20-ST RES - BLDG C	2.39m²	2.9%		20-ST RES - BLDG C	0m²	0%		20-ST RES - BLDG C	0m²	0%
September 21, 12:00pm	16-ST RES - BLDG A	0m²	0%		16-ST RES - BLDG A	149.91m²	54.2%		16-ST RES - BLDG A	0m²	0%		16-ST RES - BLDG A	0m²	0%		16-ST RES - BLDG A	152.15m²	96%
	9-ST RES - BLDG B	0m²	0%		9-ST RES - BLDG B	0m²	0%		9-ST RES - BLDG B	0m²	0%		9-ST RES - BLDG B	0m²	0%		9-ST RES - BLDG B	0m²	0%
	20-ST RES - BLDG C	0m²	0%		20-ST RES - BLDG C	0m²	0%		20-ST RES - BLDG C	0.2m²	0.2%		20-ST RES - BLDG C	0m²	0%		20-ST RES - BLDG C	0m²	0%
September 21, 1:00pm	16-ST RES - BLDG A	0m²	0%		16-ST RES - BLDG A	54.88m²	19.9%		16-ST RES - BLDG A	0m²	0%		16-ST RES - BLDG A	0m²	0%		16-ST RES - BLDG A	143.59m²	90.6%
	9-ST RES - BLDG B	0m²	0%		9-ST RES - BLDG B	1.65m²	0.6%		9-ST RES - BLDG B	0m²	0%		9-ST RES - BLDG B	0.38m²	0.5%		9-ST RES - BLDG B	0m²	0%
	20-ST RES - BLDG C	0m²	0%		20-ST RES - BLDG C	0m²	0%		20-ST RES - BLDG C	0.6m²	0.7%		20-ST RES - BLDG C	0m²	0%		20-ST RES - BLDG C	0m²	0%
September 21, 2:00pm	16-ST RES - BLDG A	0m²	0%		16-ST RES - BLDG A	3.6m²	1.3%		16-ST RES - BLDG A	0m²	0%		16-ST RES - BLDG A	0m²	0%		16-ST RES - BLDG A	86.24m²	54.4%
	9-ST RES - BLDG B	0m²	0%		9-ST RES - BLDG B	76.91m²	27.8%		9-ST RES - BLDG B	0m²	0%		9-ST RES - BLDG B	0.96m²	1.2%		9-ST RES - BLDG B	0m²	0%
	20-ST RES - BLDG C	0m²	0%		20-ST RES - BLDG C	0m²	0%		20-ST RES - BLDG C	1.3m²	1.6%		20-ST RES - BLDG C	0m²	0%		20-ST RES - BLDG C	0m²	0%
September 21, 3:00pm	16-ST RES - BLDG A	0m²	0%		16-ST RES - BLDG A	0m²	0%		16-ST RES - BLDG A	0m²	0%		16-ST RES - BLDG A	0m²	0%		16-ST RES - BLDG A	36.52m²	23%
	9-ST RES - BLDG B	0m²	0%		9-ST RES - BLDG B	194.8m²	70.5%		9-ST RES - BLDG B	0m²	0%		9-ST RES - BLDG B	1.83m²	2.2%		9-ST RES - BLDG B	0m²	0%
	20-ST RES - BLDG C	0m²	0%		20-ST RES - BLDG C	0m²	0%		20-ST RES - BLDG C	2.39m²	2.9%		20-ST RES - BLDG C	0m²	0%		20-ST RES - BLDG C	0m²	0%
September 21, 4:00pm	16-ST RES - BLDG A	0m²	0%		16-ST RES - BLDG A	0m²	0%		16-ST RES - BLDG A	0m²	0%		16-ST RES - BLDG A	0m²	0%		16-ST RES - BLDG A	6.71m²	4.2%
	9-ST RES - BLDG B	0m²	0%		9-ST RES - BLDG B	266.36m²	96.4%		9-ST RES - BLDG B	0m²	0%		9-ST RES - BLDG B	2.6m²	3.1%		9-ST RES - BLDG B	57.05m²	36%
	20-ST RES - BLDG C	0m²	0%		20-ST RES - BLDG C	0m²	0%		20-ST RES - BLDG C	3.09m²	3.7%		20-ST RES - BLDG C	0m²	0%		20-ST RES - BLDG C	0m²	0%
September 21, 5:00pm	16-ST RES - BLDG A	0m²	0%		16-ST RES - BLDG A	0m²	0%		16-ST RES - BLDG A	0m²	0%		16-ST RES - BLDG A	0m²	0%		16-ST RES - BLDG A	0.21m²	0.1%
	9-ST RES - BLDG B	0m²	0%		9-ST RES - BLDG B	117.89m²	42.7%		9-ST RES - BLDG B	0m²	0%		9-ST RES - BLDG B	12.02m²	14.5%		9-ST RES - BLDG B	105.43m²	66.5%
	20-ST RES - BLDG C	0m²	0%		20-ST RES - BLDG C	9.58m²	3.5%		20-ST RES - BLDG C	14.25m²	17.2%		20-ST RES - BLDG C	0m²	0%		20-ST RES - BLDG C	17.02m²	10.7%
September 21,6:00pm	16-ST RES - BLDG A	0m²	0%		16-ST RES - BLDG A	0m²	0%		16-ST RES - BLDG A	0m²	0%		16-ST RES - BLDG A	0m²	0%		16-ST RES - BLDG A	0m²	0%
	9-ST RES - BLDG B	0m²	0%		9-ST RES - BLDG B	8.65m²	3.1%		9-ST RES - BLDG B	0m²	0%		9-ST RES - BLDG B	23.46m²	28.3%		9-ST RES - BLDG B	0m²	0%
	20-ST RES - BLDG C	0m²	0%		20-ST RES - BLDG C	264.71m²	95.8%		20-ST RES - BLDG C	26.5m²	32%		20-ST RES - BLDG C	0m²	0%		20-ST RES - BLDG C	158.45m²	100%
September 21, 7:00pm	16-ST RES - BLDG A	0m²	0%		16-ST RES - BLDG A	0m²	0%		16-ST RES - BLDG A	0m²	0%		16-ST RES - BLDG A	0m²	0%		16-ST RES - BLDG A	0m²	0%
	9-ST RES - BLDG B	0m²	0%		9-ST RES - BLDG B	0m²	0%		9-ST RES - BLDG B	0m²	0%		9-ST RES - BLDG B	32.02m²	38.7%		9-ST RES - BLDG B	0m²	0%
	20-ST RES - BLDG C	0m²	0%		20-ST RES - BLDG C	276.34m²	100%		20-ST RES - BLDG C	34.97m²	42.2%		20-ST RES - BLDG C	0m²	0%		20-ST RES - BLDG C	158.45m²	100%

Kohn

Kohn Partnership Architects Inc.

116 Spadina Avenue, Suite 501, Toronto ON M5V 2K6

Tel 416.703.6700 www.kohnarchitects.com

	Name	Area	Cast shadow		Name	Area	Cast shadow		Name	Area	Cast shadow		Name	Area	Cast shadow		Name	Area	Cast shadow
	Parkland	988.64m²	Percentage		Outdoor Space	276.34m²	Percentage		Outdoor Amenity C	82.79m²	Percentage		Outdoor Amenity B	82.79m²	Percentage		Outdoor Amenity A	158.45m²	Percentage
December 21, 8:00am	16-ST RES - BLDG A	0m²	0%		16-ST RES - BLDG A	276.34m²	100%		16-ST RES - BLDG A	0m²	0%		16-ST RES - BLDG A	0m²	0%		16-ST RES - BLDG A	154.84m²	97.7%
	9-ST RES - BLDG B	197.22m²	19.9%		9-ST RES - BLDG B	0m²	0%		9-ST RES - BLDG B	72.73m²	87.8%		9-ST RES - BLDG B	5.29m²	6.4%		9-ST RES - BLDG B	0m²	0%
	20-ST RES - BLDG C	0m²	0%		20-ST RES - BLDG C	0m²	0%		20-ST RES - BLDG C	7.17m²	8.7%		20-ST RES - BLDG C	0m²	0%		20-ST RES - BLDG C	0m²	0%
December 21, 9:00am	16-ST RES - BLDG A	0m²	0%		16-ST RES - BLDG A	270.47m²	97.9%		16-ST RES - BLDG A	0m²	0%		16-ST RES - BLDG A	0m²	0%		16-ST RES - BLDG A	153.5m²	96.9%
	9-ST RES - BLDG B	22.74m²	2.3%		9-ST RES - BLDG B	0m²	0%		9-ST RES - BLDG B	40.05m²	48.4%		9-ST RES - BLDG B	1.73m²	2.1%		9-ST RES - BLDG B	0m²	0%
	20-ST RES - BLDG C	0m²	0%		20-ST RES - BLDG C	0m²	0%		20-ST RES - BLDG C	2.59m²	3.1%		20-ST RES - BLDG C	0m²	0%		20-ST RES - BLDG C	0m²	0%
December 21, 10:00am	16-ST RES - BLDG A	0m²	0%		16-ST RES - BLDG A	232.17m²	84%		16-ST RES - BLDG A	0m²	0%		16-ST RES - BLDG A	0m²	0%		16-ST RES - BLDG A	153.29m²	96.7%
	9-ST RES - BLDG B	0m²	0%		9-ST RES - BLDG B	0m²	0%		9-ST RES - BLDG B	0m²	0%		9-ST RES - BLDG B	0m²	0%		9-ST RES - BLDG B	0m²	0%
	20-ST RES - BLDG C	0m²	0%		20-ST RES - BLDG C	0m²	0%		20-ST RES - BLDG C	0m²	0%		20-ST RES - BLDG C	0m²	0%		20-ST RES - BLDG C	0m²	0%
December 21, 11:00am	16-ST RES - BLDG A	0m²	0%		16-ST RES - BLDG A	180.08m²	65.2%		16-ST RES - BLDG A	0m²	0%		16-ST RES - BLDG A	0m²	0%		16-ST RES - BLDG A	153.29m²	96.7%
	9-ST RES - BLDG B	0m²	0%		9-ST RES - BLDG B	5.15m²	1.9%		9-ST RES - BLDG B	0m²	0%		9-ST RES - BLDG B	0.1m²	0.1%		9-ST RES - BLDG B	0m²	0%
	20-ST RES - BLDG C	0m²	0%		20-ST RES - BLDG C	0m²	0%		20-ST RES - BLDG C	0.3m²	0.4%		20-ST RES - BLDG C	0m²	0%		20-ST RES - BLDG C	0m²	0%
December 21, 12:00pm	16-ST RES - BLDG A	0m²	0%		16-ST RES - BLDG A	121.39m²	43.9%		16-ST RES - BLDG A	0m²	0%		16-ST RES - BLDG A	0m²	0%		16-ST RES - BLDG A	152.67m²	96.4%
	9-ST RES - BLDG B	0m²	0%		9-ST RES - BLDG B	115.73m²	41.9%		9-ST RES - BLDG B	0m²	0%		9-ST RES - BLDG B	0.38m²	0.5%		9-ST RES - BLDG B	0m²	0%
	20-ST RES - BLDG C	0m²	0%		20-ST RES - BLDG C	0m²	0%		20-ST RES - BLDG C	0.6m²	0.7%		20-ST RES - BLDG C	0m²	0%		20-ST RES - BLDG C	0m²	0%
December 21, 1:00pm	16-ST RES - BLDG A	0m²	0%		16-ST RES - BLDG A	9.37m²	3.4%		16-ST RES - BLDG A	0m²	0%		16-ST RES - BLDG A	0m²	0%		16-ST RES - BLDG A	128.53m²	81.1%
	9-ST RES - BLDG B	0m²	0%		9-ST RES - BLDG B	266.97m²	96.6%		9-ST RES - BLDG B	0m²	0%		9-ST RES - BLDG B	0.67m²	0.8%		9-ST RES - BLDG B	23.21m²	14.6%
	20-ST RES - BLDG C	0m²	0%		20-ST RES - BLDG C	0m²	0%		20-ST RES - BLDG C	1m²	1.2%		20-ST RES - BLDG C	0m²	0%		20-ST RES - BLDG C	0m²	0%
December 21, 2:00pm	16-ST RES - BLDG A	0m²	0%		16-ST RES - BLDG A	0m²	0%		16-ST RES - BLDG A	0m²	0%		16-ST RES - BLDG A	0m²	0%		16-ST RES - BLDG A	6.29m²	4%
	9-ST RES - BLDG B	0m²	0%		9-ST RES - BLDG B	276.34m²	100%		9-ST RES - BLDG B	0m²	0%		9-ST RES - BLDG B	1.35m²	1.6%		9-ST RES - BLDG B	149.37m²	94.3%
	20-ST RES - BLDG C	0m²	0%		20-ST RES - BLDG C	0m²	0%		20-ST RES - BLDG C	1.69m²	2%		20-ST RES - BLDG C	0m²	0%		20-ST RES - BLDG C	0m²	0%
December 21, 3:00pm	16-ST RES - BLDG A	0m²	0%		16-ST RES - BLDG A	0m²	0%		16-ST RES - BLDG A	0m²	0%		16-ST RES - BLDG A	0m²	0%		16-ST RES - BLDG A	0m²	0%
	9-ST RES - BLDG B	0m²	0%		9-ST RES - BLDG B	276.34m²	100%		9-ST RES - BLDG B	0m²	0%		9-ST RES - BLDG B	1.92m²	2.3%		9-ST RES - BLDG B	158.45m²	100%
	20-ST RES - BLDG C	0m²	0%		20-ST RES - BLDG C	0m²	0%		20-ST RES - BLDG C	2.39m²	2.9%		20-ST RES - BLDG C	0m²	0%		20-ST RES - BLDG C	0m²	0%
December 21, 4:00pm	16-ST RES - BLDG A	0m²	0%		16-ST RES - BLDG A	0m²	0%		16-ST RES - BLDG A	0m²	0%		16-ST RES - BLDG A	0m²	0%		16-ST RES - BLDG A	0m²	0%
	9-ST RES - BLDG B	0m²	0%		9-ST RES - BLDG B	275.93m²	99.9%		9-ST RES - BLDG B	0m²	0%		9-ST RES - BLDG B	2.4m²	2.9%		9-ST RES - BLDG B	158.45m²	100%
	20-ST RES - BLDG C	0m²	0%		20-ST RES - BLDG C	0m²	0%		20-ST RES - BLDG C	2.99m²	3.6%		20-ST RES - BLDG C	0m²	0%		20-ST RES - BLDG C	0m²	0%
December 21, 5:00pm	16-ST RES - BLDG A	0m²	0%		16-ST RES - BLDG A	0m²	0%		16-ST RES - BLDG A	0m²	0%		16-ST RES - BLDG A	0m²	0%		16-ST RES - BLDG A	0m²	0%
	9-ST RES - BLDG B	0m²	0%		9-ST RES - BLDG B	223.11m²	80.7%		9-ST RES - BLDG B	0m²	0%		9-ST RES - BLDG B	4.52m²	5.5%		9-ST RES - BLDG B	146.27m²	92.3%
	20-ST RES - BLDG C	0m²	0%		20-ST RES - BLDG C	0m²	0%		20-ST RES - BLDG C	5.98m²	7.2%		20-ST RES - BLDG C	0m²	0%		20-ST RES - BLDG C	0m²	0%
December 21, 6:00pm	16-ST RES - BLDG A	0m²	0%		16-ST RES - BLDG A	0m²	0%		16-ST RES - BLDG A	0m²	0%		16-ST RES - BLDG A	0m²	0%		16-ST RES - BLDG A	0m²	0%
	9-ST RES - BLDG B	0m²	0%		9-ST RES - BLDG B	223.11m²	80.7%		9-ST RES - BLDG B	0m²	0%		9-ST RES - BLDG B	4.52m²	5.5%		9-ST RES - BLDG B	146.27m²	92.3%
	20-ST RES - BLDG C	0m²	0%		20-ST RES - BLDG C	0m²	0%		20-ST RES - BLDG C	5.98m²	7.2%		20-ST RES - BLDG C	0m²	0%		20-ST RES - BLDG C	0m²	0%
December 21, 7:00pm	16-ST RES - BLDG A	0m²	0%		16-ST RES - BLDG A	0m²	0%		16-ST RES - BLDG A	0m²	0%		16-ST RES - BLDG A	0m²	0%		16-ST RES - BLDG A	0m²	0%
	9-ST RES - BLDG B	0m²	0%		9-ST RES - BLDG B	223.11m²	80.7%		9-ST RES - BLDG B	0m²	0%		9-ST RES - BLDG B	4.52m²	5.5%		9-ST RES - BLDG B	146.27m²	92.3%
	20-ST RES - BLDG C	0m²	0%		20-ST RES - BLDG C	0m²	0%		20-ST RES - BLDG C	5.98m²	7.2%		20-ST RES - BLDG C	0m²	0%		20-ST RES - BLDG C	0m²	0%

Kohn

Kohn Partnership Architects Inc.

116 Spadina Avenue, Suite 501, Toronto ON M5V 2K6

Tel 416.703.6700 www.kohnarchitects.com