

**GENERAL NOTE:**

- PARKING FOR CONSTRUCTION TRADES AT 1029-1033 WATERDOWN ROAD
- HAUL ROUTE: WATERDOWN ROAD TO PLAINS ROAD EAST

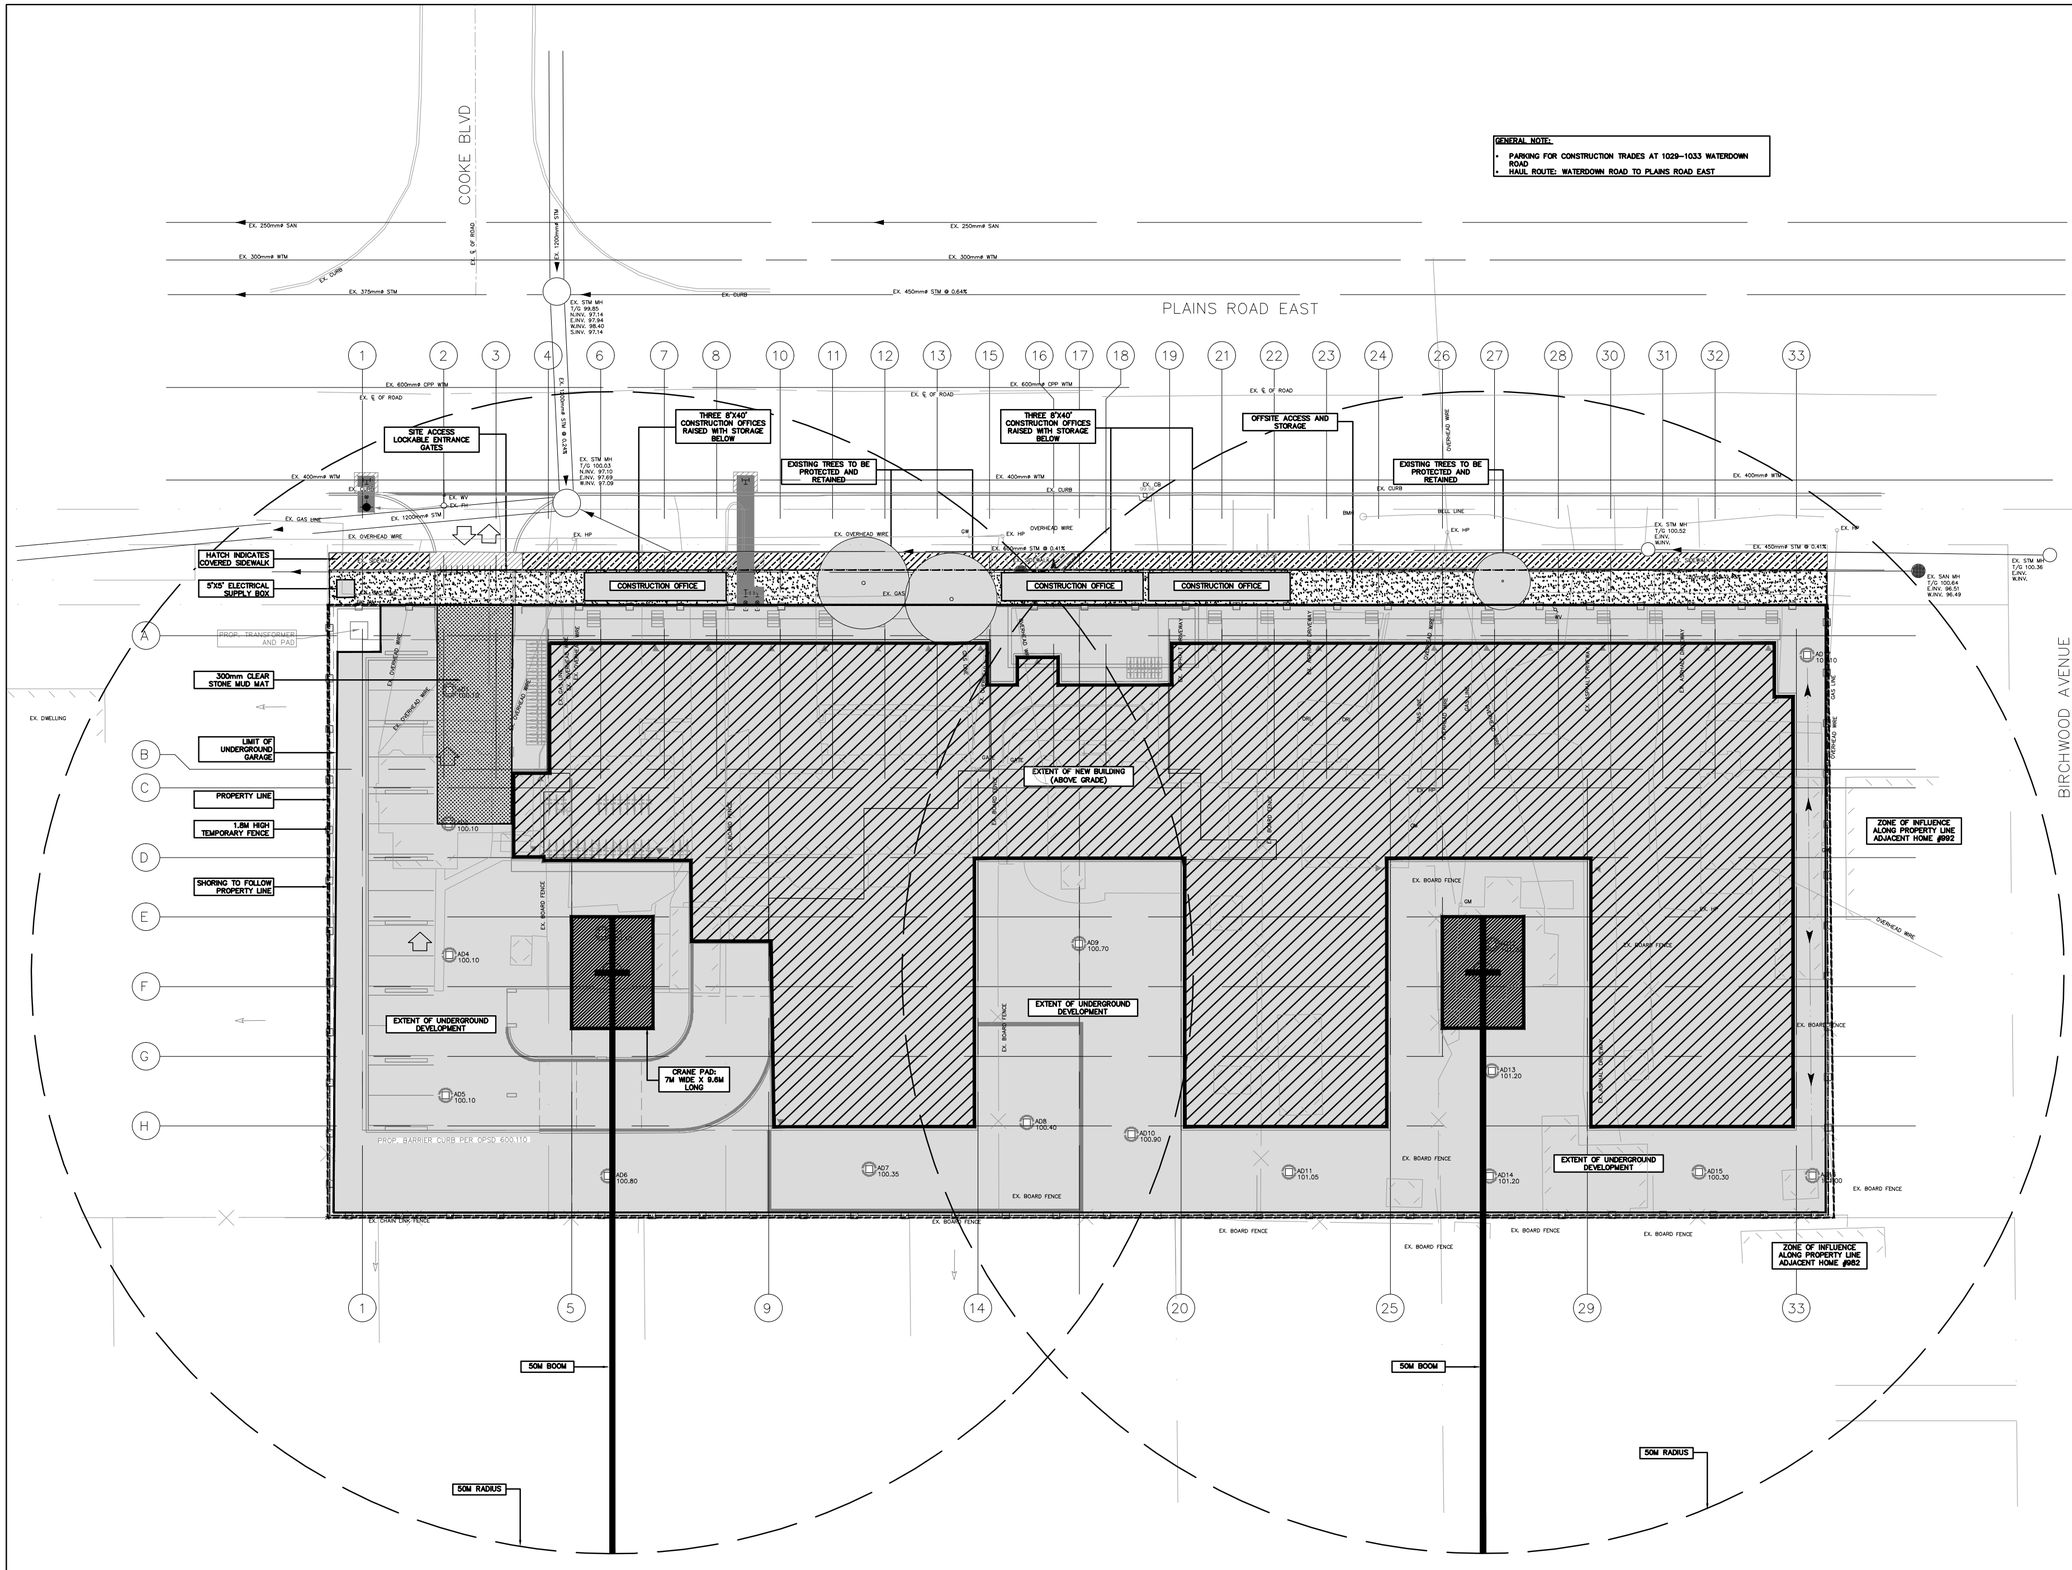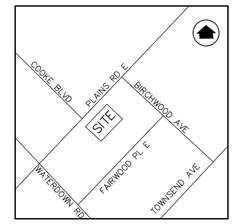


KEY MAP
N.T.S.

PROJECT NAME

40-70 PLAINS ROAD EAST
BURLINGTON, ON

TITLE

CONSTRUCTION MANAGEMENT DRAWING

| PROJECT No. | DRAWING No. |
|---|---|
| 24 MAR 21 | CMD-01 |