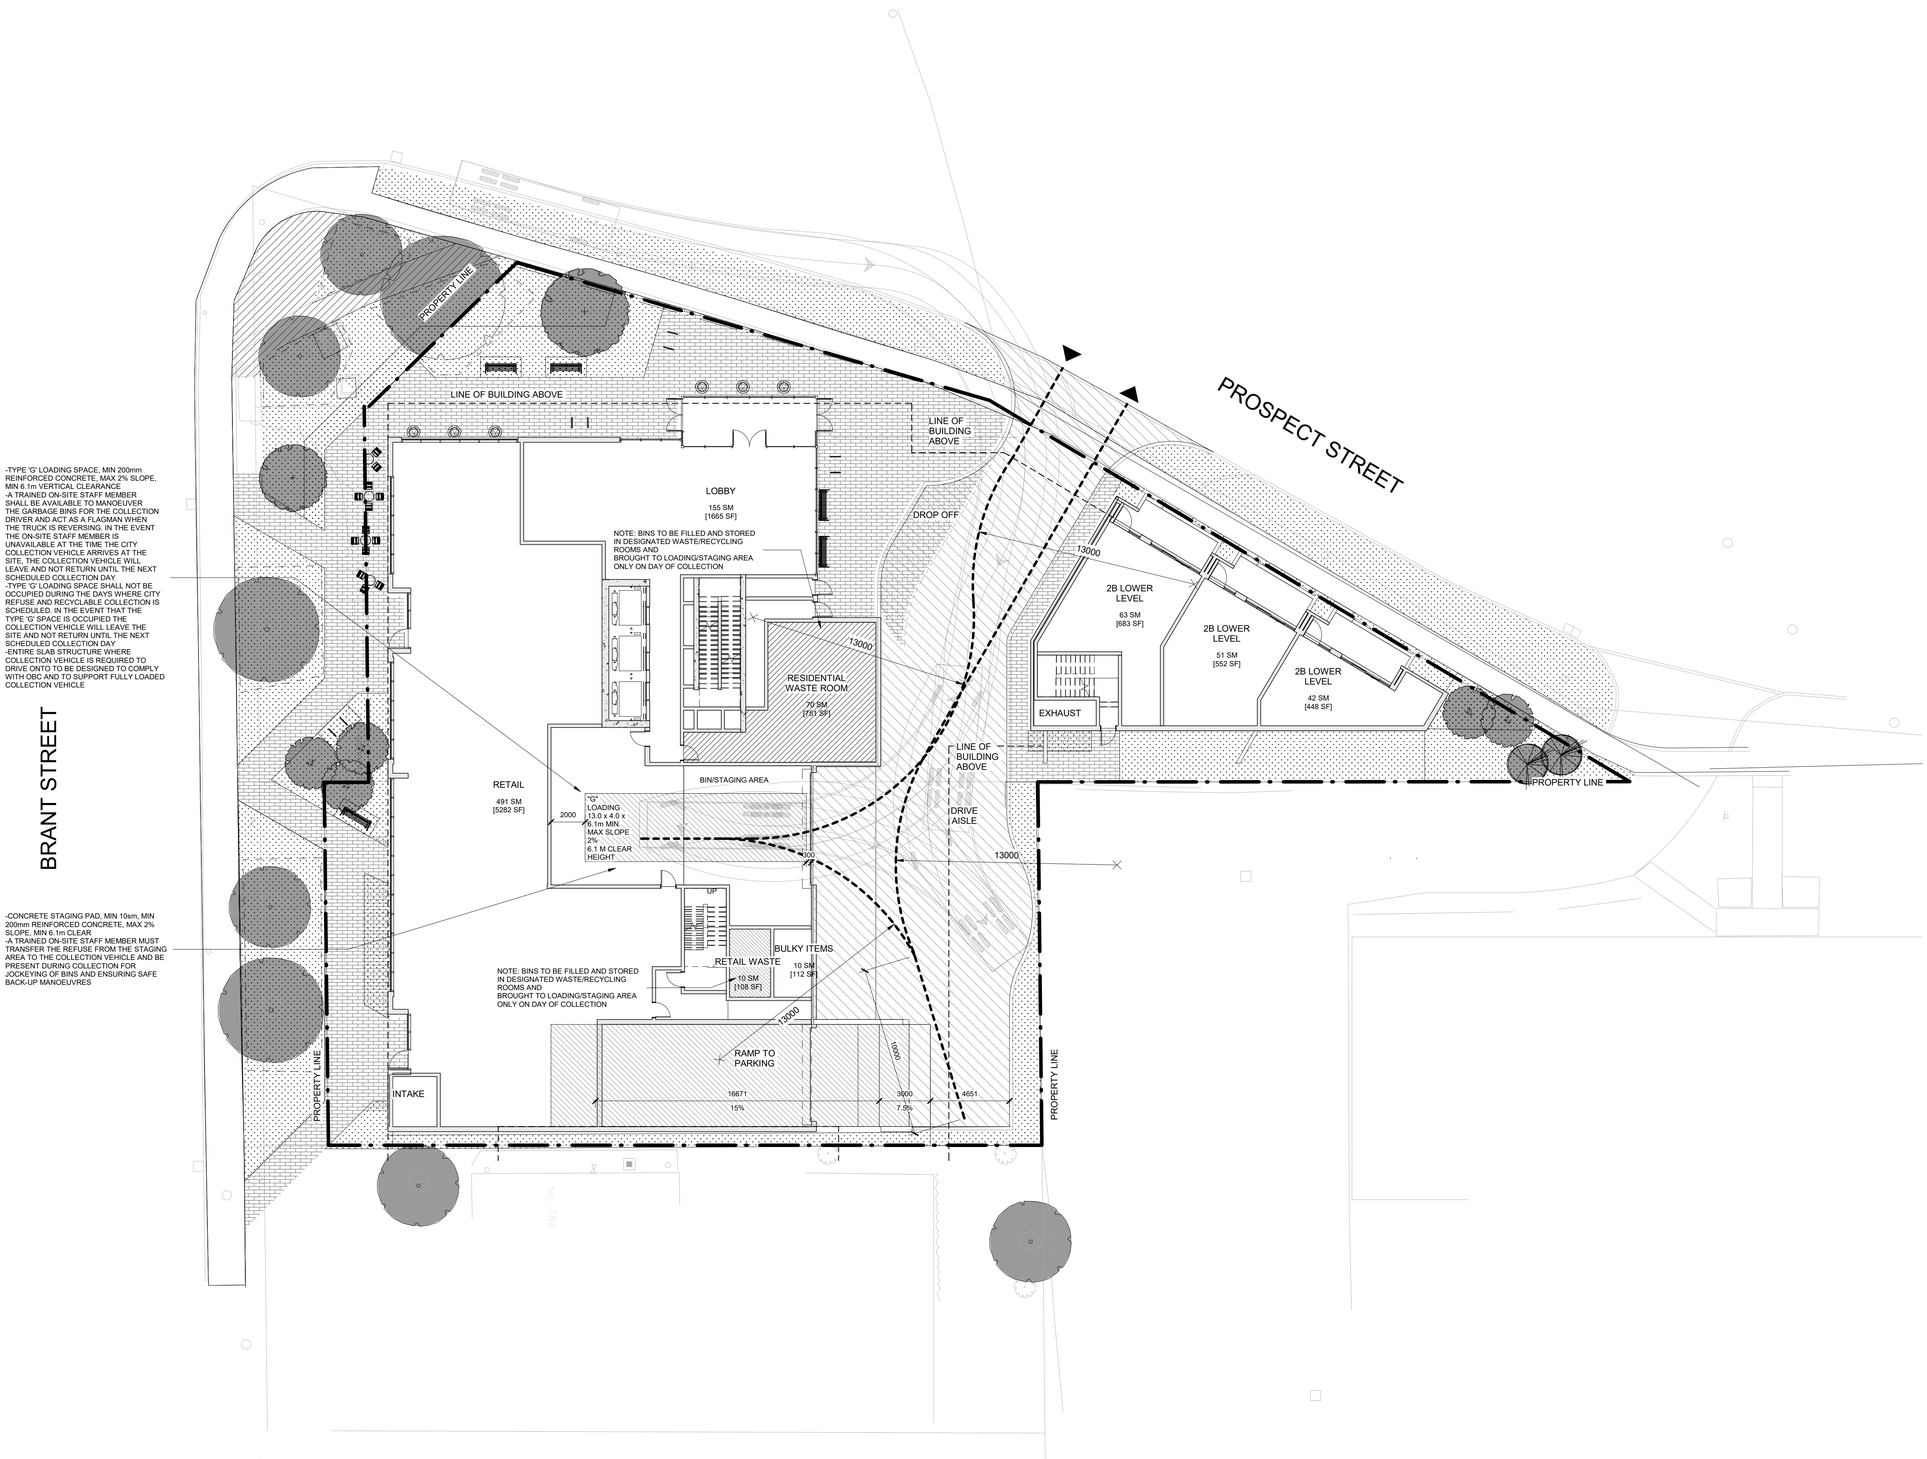


This drawing is the property of the Architect and may not be reproduced or used without the express consent of the Architect. The Contractor is responsible for checking and verifying all levels and dimensions and shall report all discrepancies to the Architect and obtain clarification prior to commencing work.

ISSUE RECORD

2022-08-26	Issued for Rezoning

REVISION RECORD

NO.	DATE	DESCRIPTION

RAW

405-317 ADELAIDE STREET WEST
TORONTO CANADA M5V 1P9
+1 416 599 9729
WWW.RAWDESIGN.CA

21001

789-795 BRANT STREET

CAMARRO DEVELOPMENTS

WASTE MANAGEMENT PLAN

1 : 150

A002

2022-08-31 5:42:41 PM