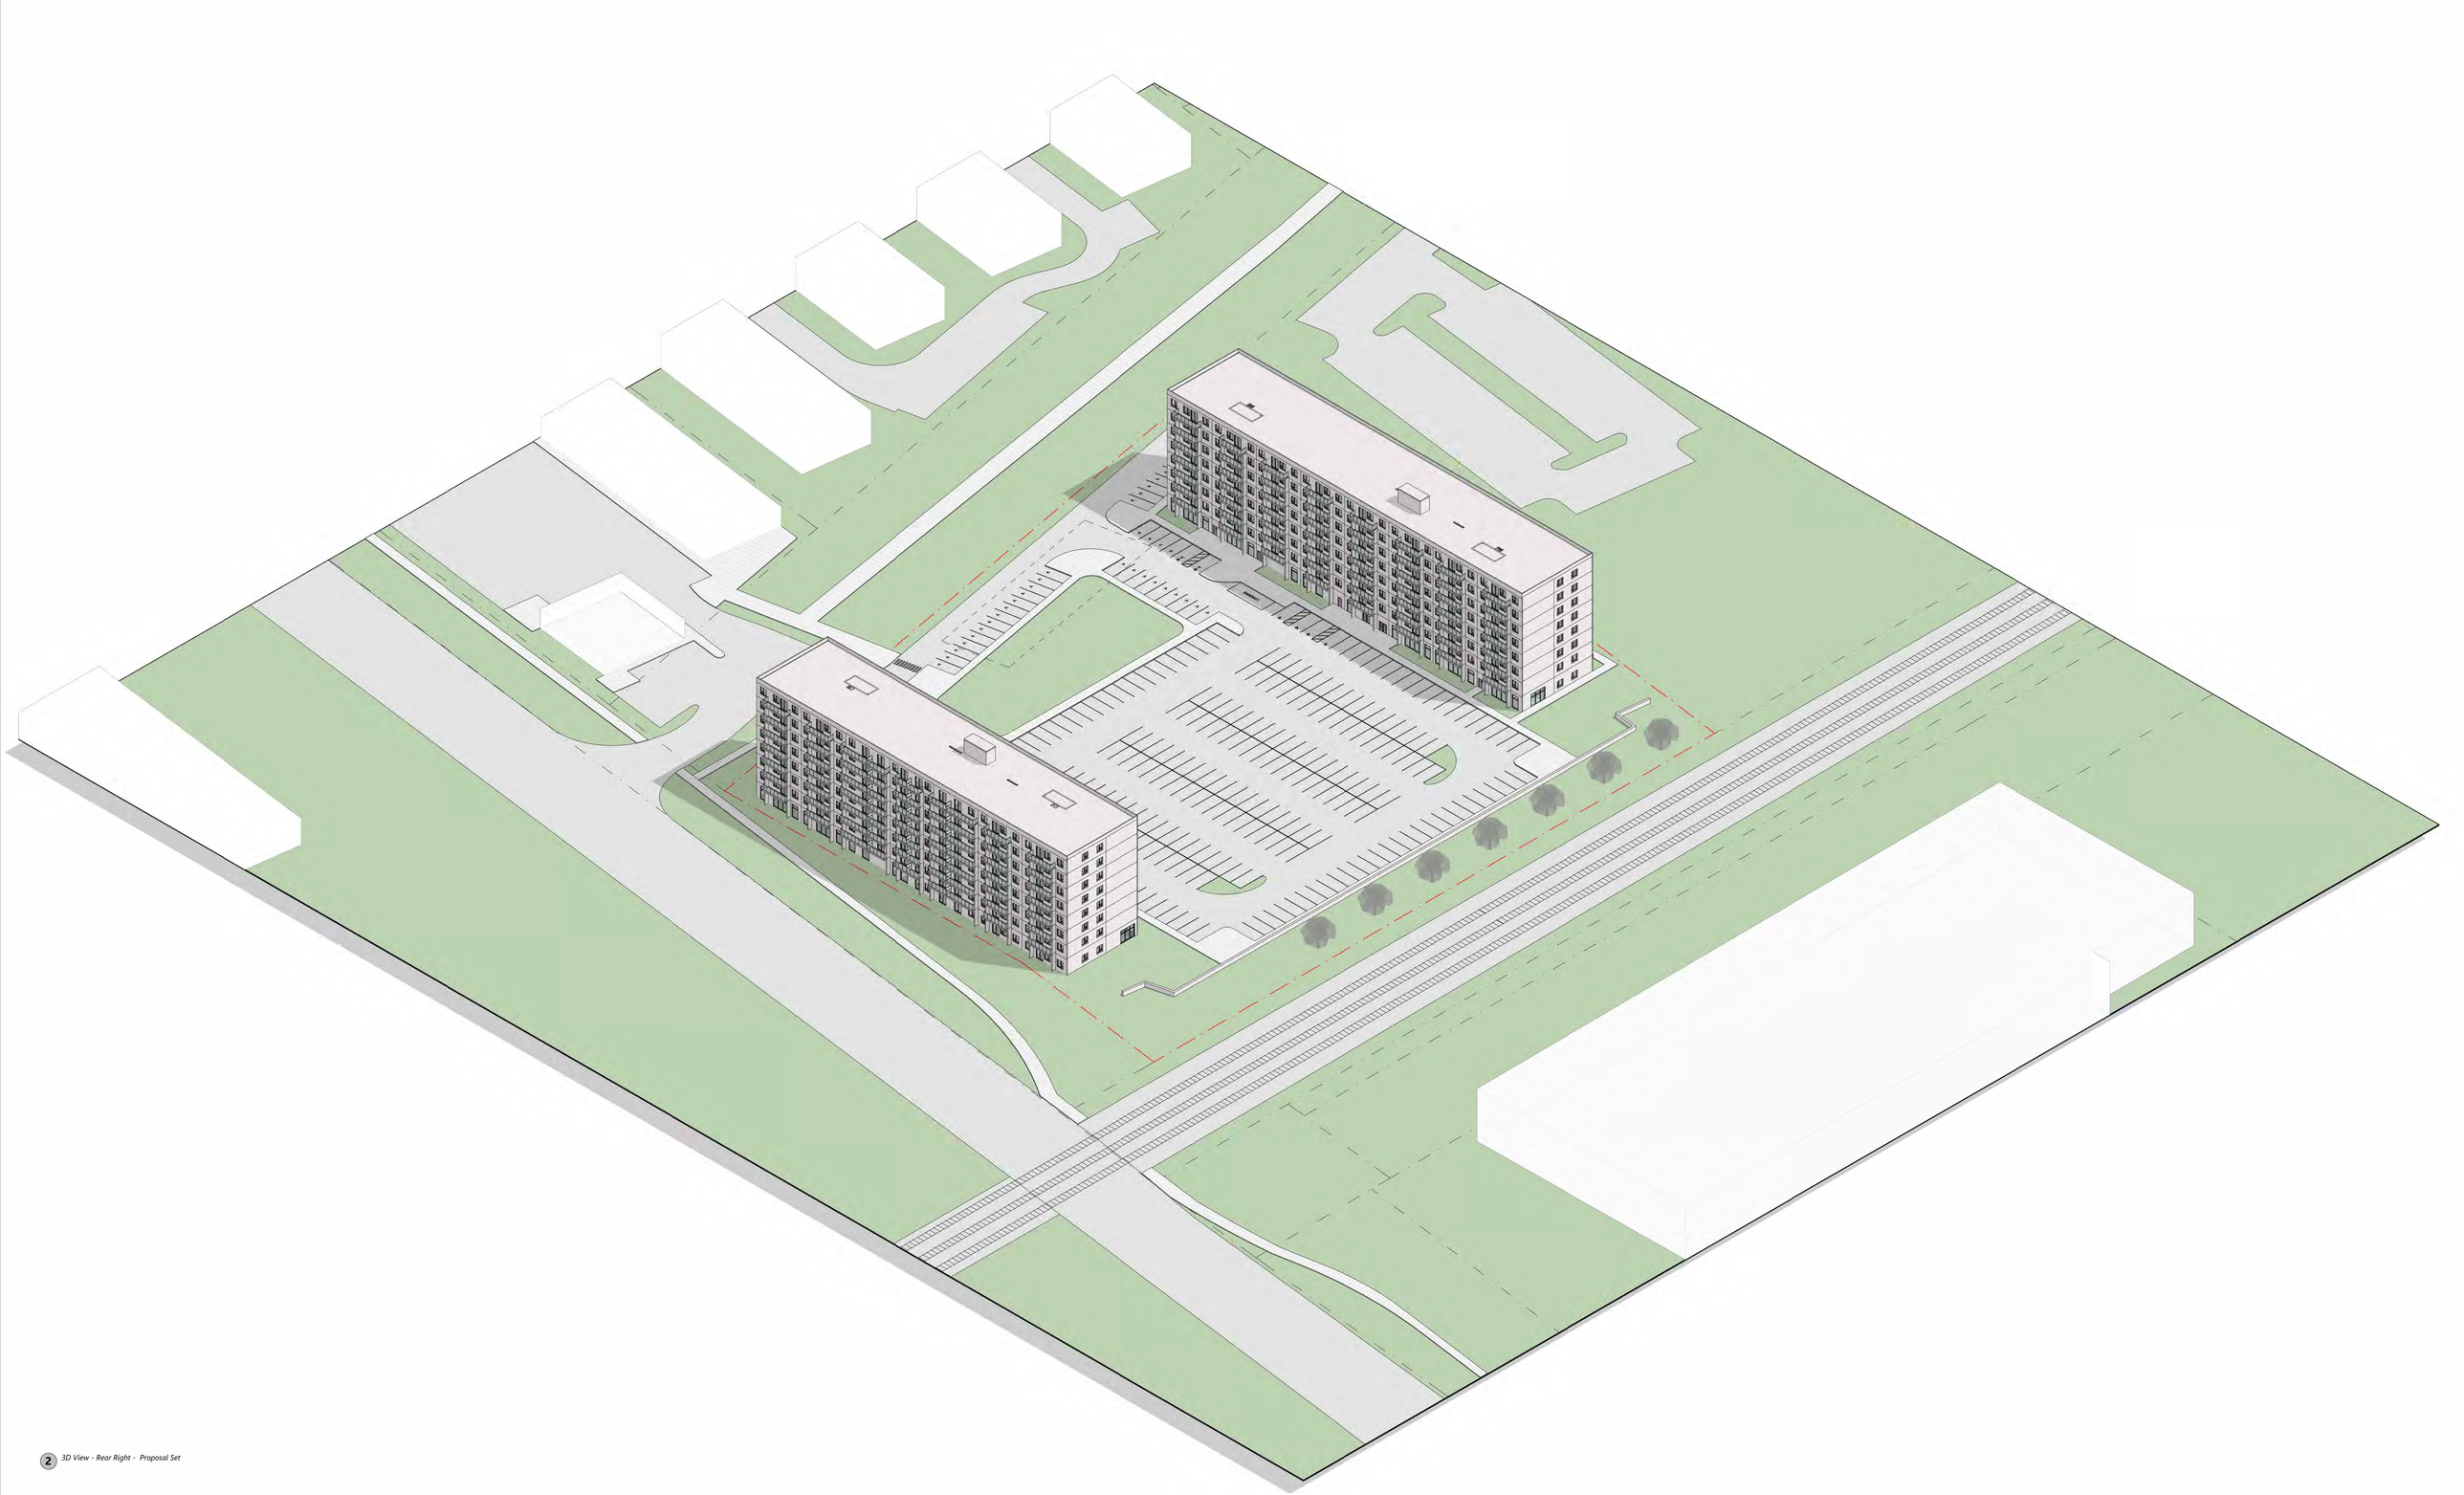


2 *3D View - Rear Right - Proposal Set*

FastTrack BY STUBBE'S

ADDRESS

800 BURLOAK DRIVE, BURLINGTON, ON

PROJECT CODE

0080

3D VIEWS

800 BURLOAK DRIVE

NORTH

DISCLAIMER

All drawings and related documents are copyright property of BIMstudio Inc. and must be returned upon request.
Reproduction of drawings and related documents in whole or in part is forbidden without written permission of BIMstudio Inc.
All dimensions and measurements must be checked and verified by the contractor.
The contractor must report all discrepancies and errors or omissions to the architect in writing.
This drawing is not for construction unless it clearly states "Issued for construction" by the architect on the revision column.
Do not scale drawings.

BIM STUDIO
DESIGN + VIRTUAL BUILD
bim@bimstudio.ca - 647 309 7543
636 King St W, 3rd Floor,Toronto ON, M5V 1M3