
# ELIZABETH STREET

(ESTABLISHED BY REGISTERED PLAN 92)

PIN 07067–0023 (LT)

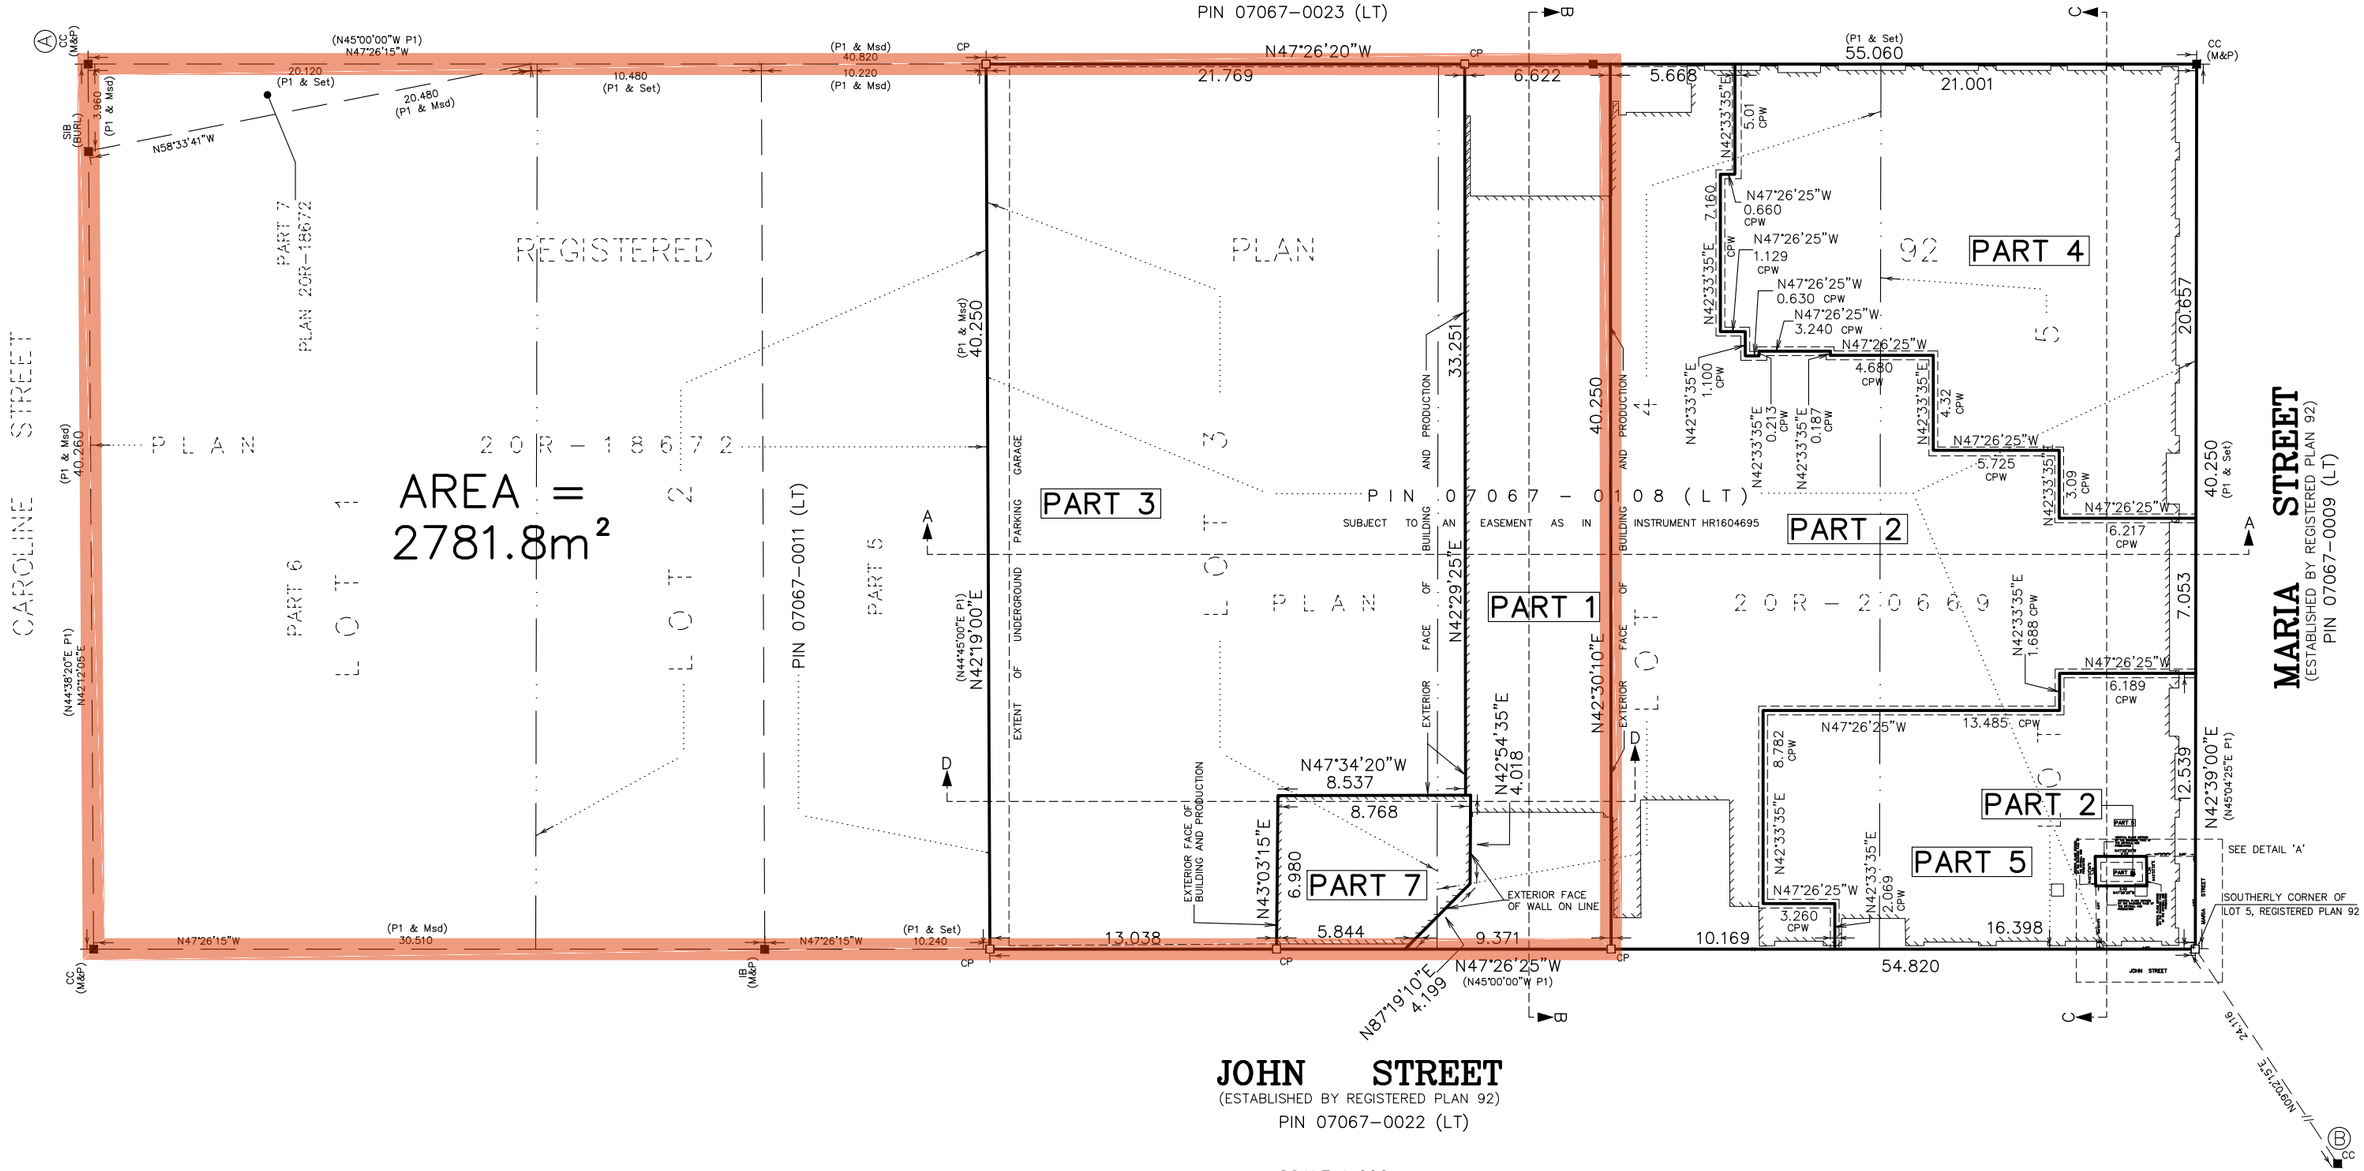


# MARIA STREET

(ESTABLISHED BY REGISTERED PLAN 92)

PIN 07067–0009 (LT)

# JOHN STREET

(ESTABLISHED BY REGISTERED PLAN 92)

PIN 07067–0022 (LT)

SCALE 1:200