
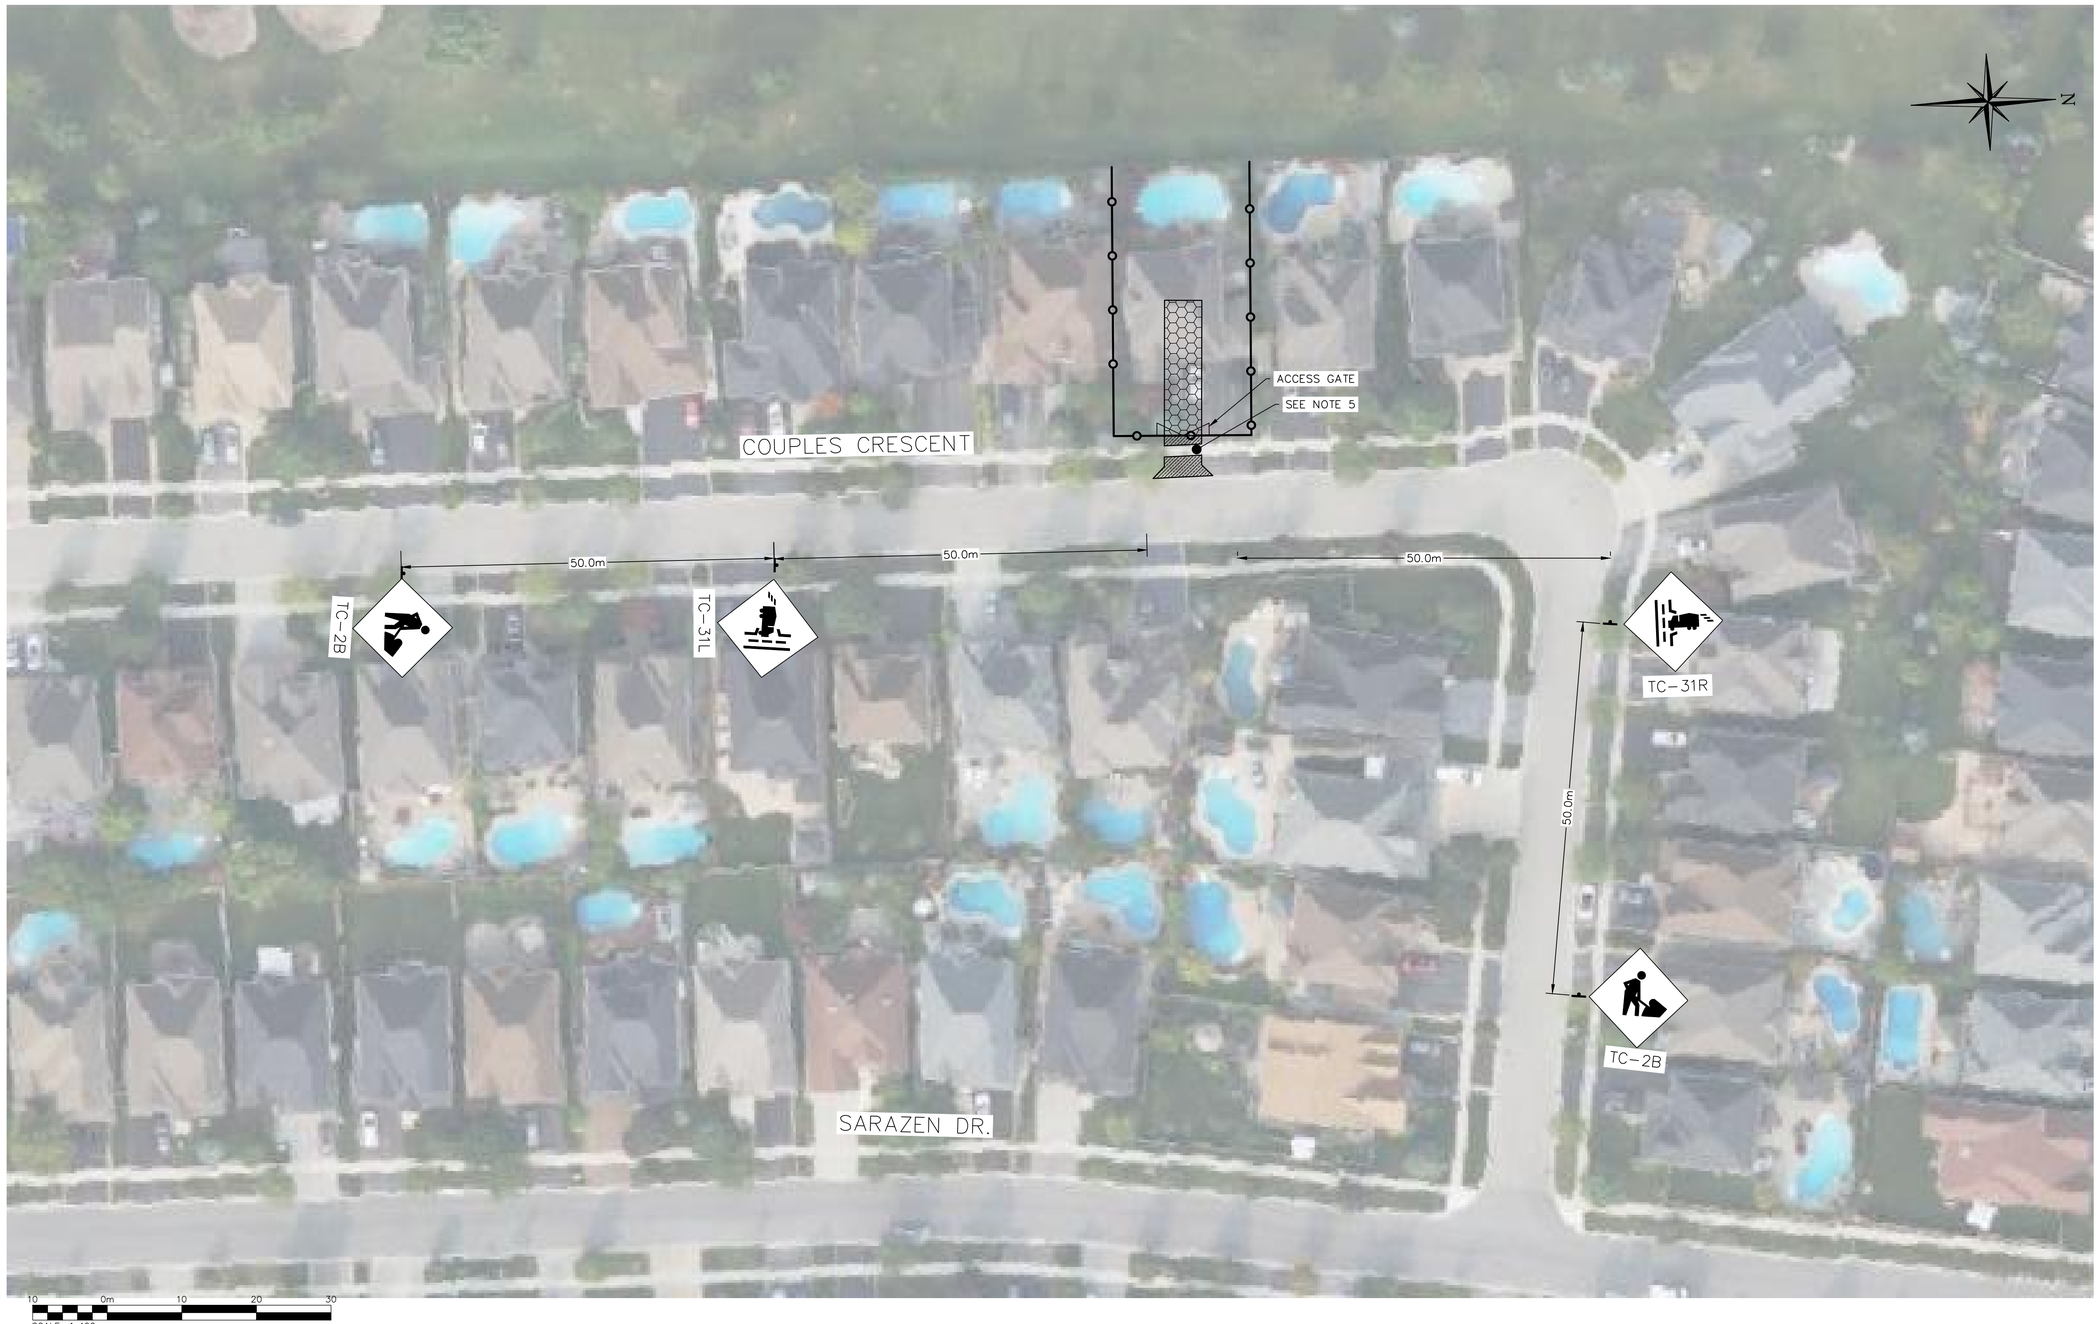


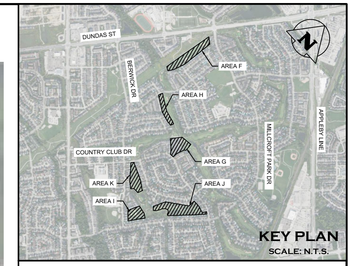

LEGEND

- TEMPORARY TRAFFIC SIGN OTM BOOK 7
- TRAFFIC CONTROL DEVICE, TC-54
- SILT FENCE
- TEMPORARY ASPHALT ENTRANCE
- MUD-MAT

NOTES:

1. STAGING TO BE READ IN CONJUNCTION WITH ONTARIO TRAFFIC MANUALS (OTM) BOOK 7 (TEMPORARY CONDITIONS).
2. THE TRAFFIC MANAGEMENT PLAN IMPLEMENTED WILL FULLY REMAIN THE RESPONSIBILITY OF THE CONTRACTOR. THIS PLAN SHOULD BE CONSIDERED AS GUIDANCE ONLY.
3. WORK DEFINED AS LONG DURATION FOR EARTHWORKS.
4. TRANSIT STOPS AND ACCESS TO/FROM THESE STOPS FOR TRANSIT USERS MUST BE MAINTAINED DURING THE COMPLETION OF THE WORK.
5. PEDESTRIANS MUST BE ACCOMMODATED DURING CONSTRUCTION. A SAFE PASSAGE FOR PEDESTRIANS MUST BE PROVIDED THROUGH THE CONSTRUCTION AREA AT ALL TIMES.
6. ACCESS SHALL BE MAINTAINED AT ALL TIMES TO ALL BUSINESSES AND RESIDENCES PRESENTLY HAVING ACCESS TO THE ROAD.
7. MUD-MAT INSTALLATION IS THE RESPONSIBILITY OF THE CONTRACTOR. DETAILS TO BE PROVIDED BY OTHERS.

1. THIS DRAWING IS THE EXCLUSIVE PROPERTY OF C.F. CROZIER & ASSOCIATES INC. AND THE MODIFICATION AND/OR REPRODUCTION OF ANY PART OF THIS DRAWING IS STRICTLY PROHIBITED WITHOUT WRITTEN AUTHORIZATION FROM THIS OFFICE.
2. THE DIGITAL FILES CONTAIN INTELLECTUAL AND DIGITAL DATA PROPERTY THAT IS THE EXCLUSIVE PROPERTY OF C.F. CROZIER & ASSOCIATES INC.
3. THE CONTRACTOR SHALL VERIFY ALL DIMENSIONS, LEVELS, AND DATUMS ON SITE AND REPORT ANY DISCREPANCIES OR OMISSIONS TO C.F. CROZIER & ASSOCIATES INC. PRIOR TO CONSTRUCTION.
4. THIS DRAWING IS TO BE READ AND UNDERSTOOD IN CONJUNCTION WITH ALL OTHER PLANS AND DOCUMENTS APPLICABLE TO THIS PROJECT.
5. ALL EXISTING UNDERGROUND UTILITIES TO BE VERIFIED IN THE FIELD BY THE CONTRACTOR PRIOR TO CONSTRUCTION.
6. DO NOT SCALE DRAWINGS.

No.	ISSUE	DATE: MMM/DD/YYYY
0	ISSUED FOR 1st SUBMISSION	SEP/08/2025

Engineer

Engineer


FOR REVIEW
NOT TO BE USED FOR CONSTRUCTION


Project
MILLCROFT GOLF COURSE PHASE 2
CITY OF BURLINGTON

Drawing
TRAFFIC CONTROL PLAN
AREA F

CROZIER
CONSULTING ENGINEERS

Drawn By M.P.	Design By M.P.	Project	912-7520
Check By S.R.S./I.A.	Check By S.R.S./I.A.	Drawing	T-801

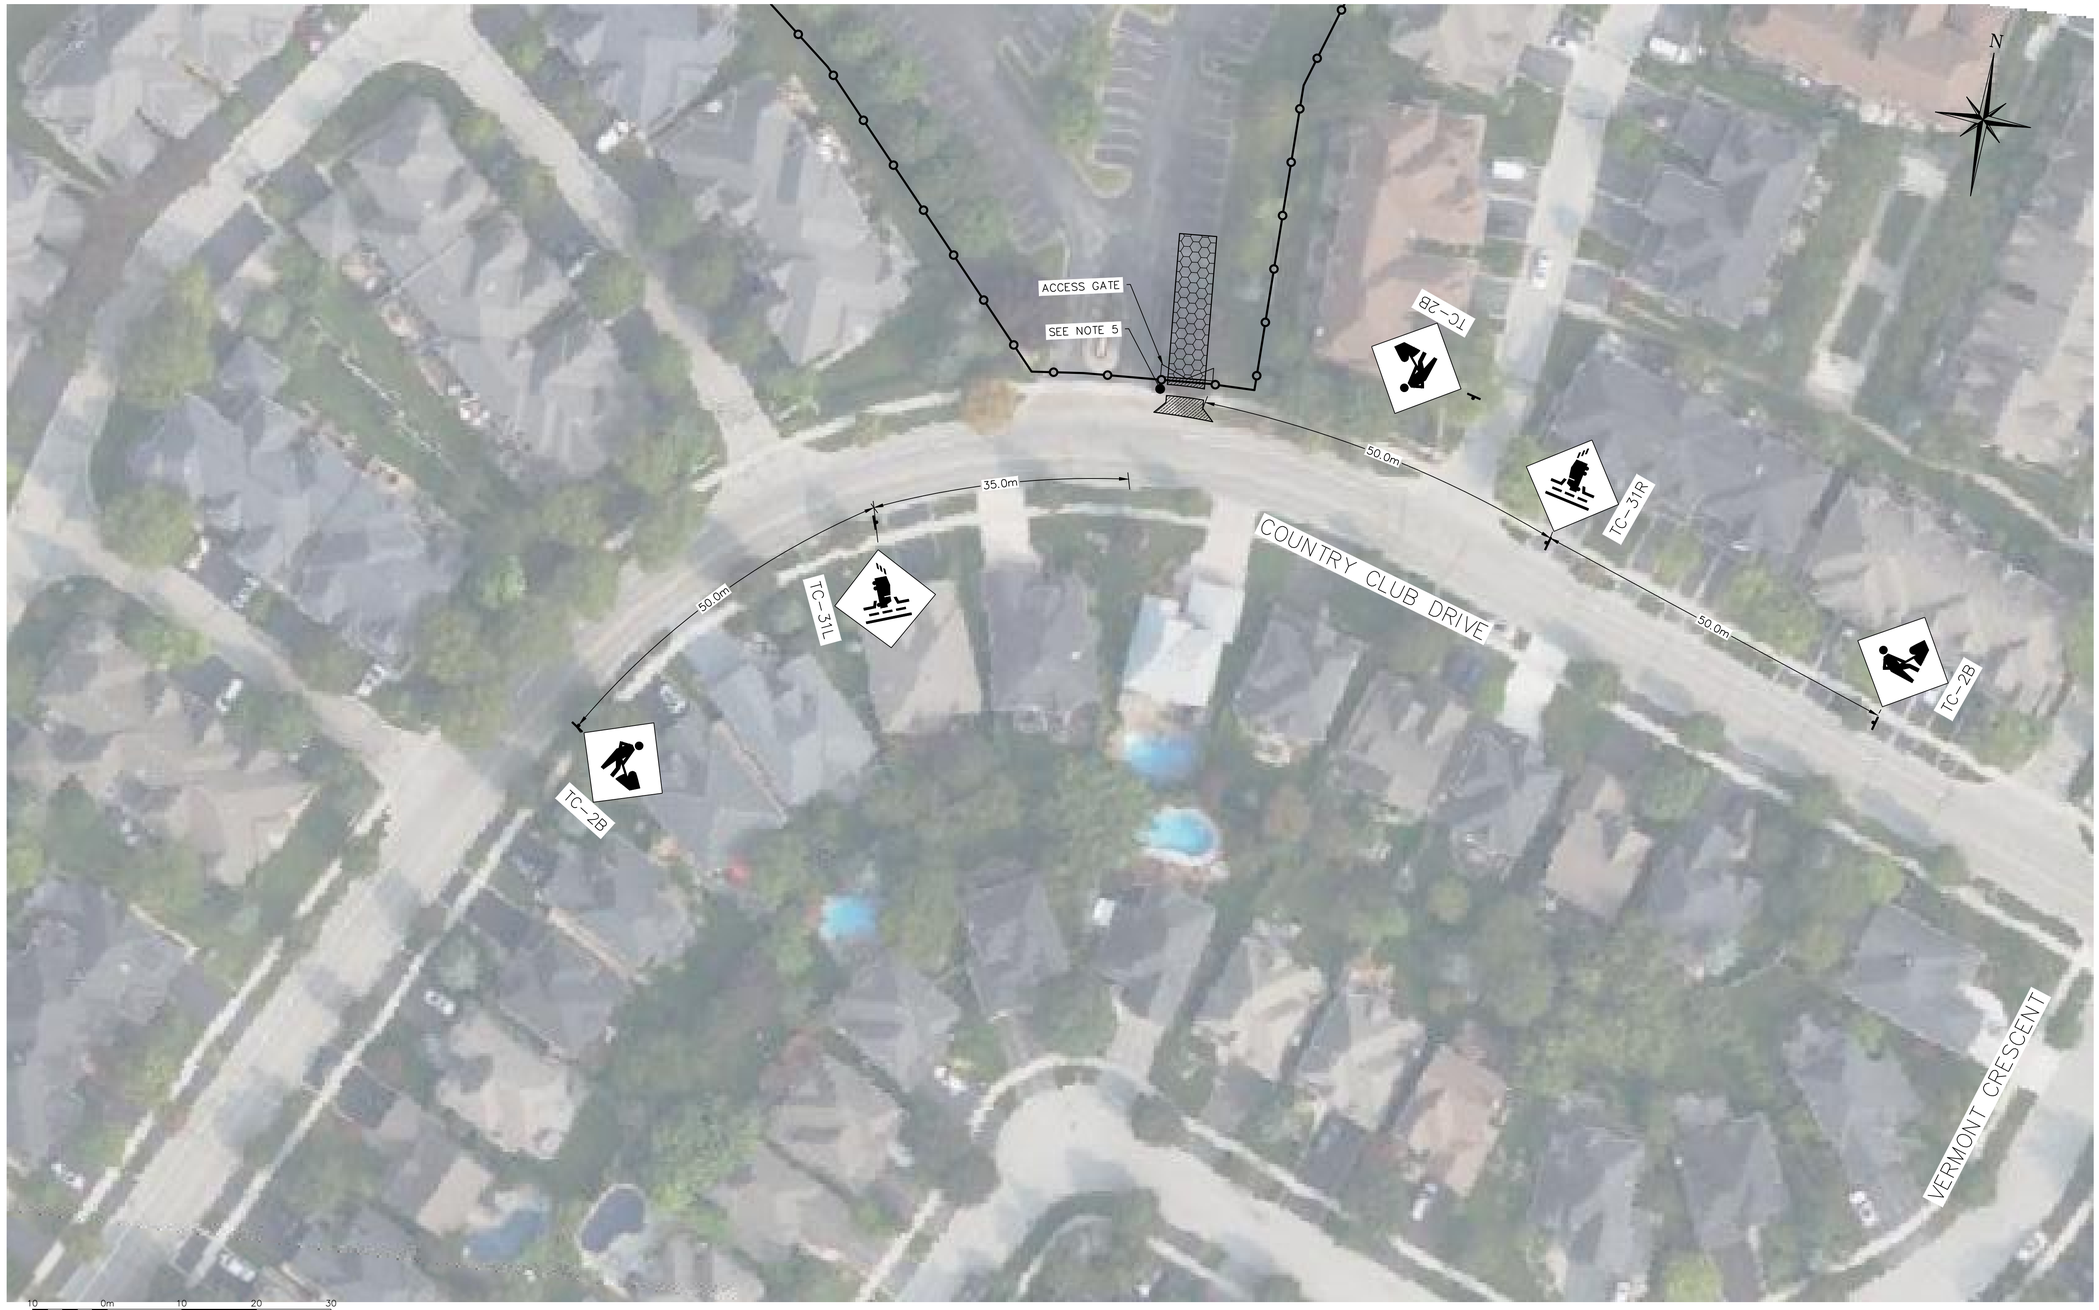

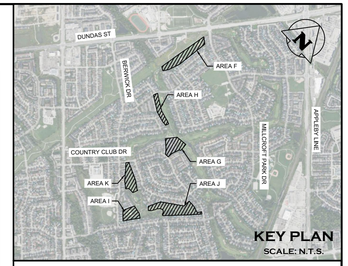

LEGEND

- TEMPORARY TRAFFIC SIGN OTM BOOK 7
- TRAFFIC CONTROL DEVICE, TC-54
- SILT FENCE
- TEMPORARY ASPHALT ENTRANCE
- MUD-MAT

NOTES:

1. STAGING TO BE READ IN CONJUNCTION WITH ONTARIO TRAFFIC MANUALS (OTM) BOOK 7 (TEMPORARY CONDITIONS).
2. THE TRAFFIC MANAGEMENT PLAN IMPLEMENTED WILL FULLY REMAIN THE RESPONSIBILITY OF THE CONTRACTOR. THIS PLAN SHOULD BE CONSIDERED AS GUIDANCE ONLY.
3. WORK DEFINED AS LONG DURATION FOR EARTHWORKS.
4. TRANSIT STOPS AND ACCESS TO/FROM THESE STOPS FOR TRANSIT USERS MUST BE MAINTAINED DURING THE COMPLETION OF THE WORK.
5. PEDESTRIANS MUST BE ACCOMMODATED DURING CONSTRUCTION. A SAFE PASSAGE FOR PEDESTRIANS MUST BE PROVIDED THROUGH THE CONSTRUCTION AREA AT ALL TIMES.
6. ACCESS SHALL BE MAINTAINED AT ALL TIMES TO ALL BUSINESSES AND RESIDENCES PRESENTLY HAVING ACCESS TO THE ROAD.
7. MUD-MAT INSTALLATION IS THE RESPONSIBILITY OF THE CONTRACTOR. DETAILS TO BE PROVIDED BY OTHERS.

1. THIS DRAWING IS THE EXCLUSIVE PROPERTY OF C.F. CROZIER & ASSOCIATES INC. AND THE MODIFICATION AND/OR REPRODUCTION OF ANY PART OF THIS DRAWING IS STRICTLY PROHIBITED WITHOUT WRITTEN AUTHORIZATION FROM THIS OFFICE.
2. THE DIGITAL FILES CONTAIN INTELLECTUAL AND DIGITAL DATA PROPERTY THAT IS THE EXCLUSIVE PROPERTY OF C.F. CROZIER & ASSOCIATES INC.
3. THE CONTRACTOR SHALL VERIFY ALL DIMENSIONS, LEVELS, AND DATUMS ON SITE AND REPORT ANY DISCREPANCIES OR OMISSIONS TO C.F. CROZIER & ASSOCIATES INC. PRIOR TO CONSTRUCTION.
4. THIS DRAWING IS TO BE READ AND UNDERSTOOD IN CONJUNCTION WITH ALL OTHER PLANS AND DOCUMENTS APPLICABLE TO THIS PROJECT.
5. ALL EXISTING UNDERGROUND UTILITIES TO BE VERIFIED IN THE FIELD BY THE CONTRACTOR PRIOR TO CONSTRUCTION.
6. DO NOT SCALE DRAWINGS.

No.	ISSUE	DATE: MMM/DD/YYYY
0	ISSUED FOR 1st SUBMISSION	SEP/08/2025

Engineer

Engineer


FOR REVIEW
NOT TO BE USED FOR CONSTRUCTION


Project
MILLCROFT GOLF COURSE PHASE 2
CITY OF BURLINGTON

Drawing
TRAFFIC CONTROL PLAN
AREA G

CROZIER
CONSULTING ENGINEERS

Drawn By	Design By	Project 912-7520
Check By	Check By	Drawing T-802

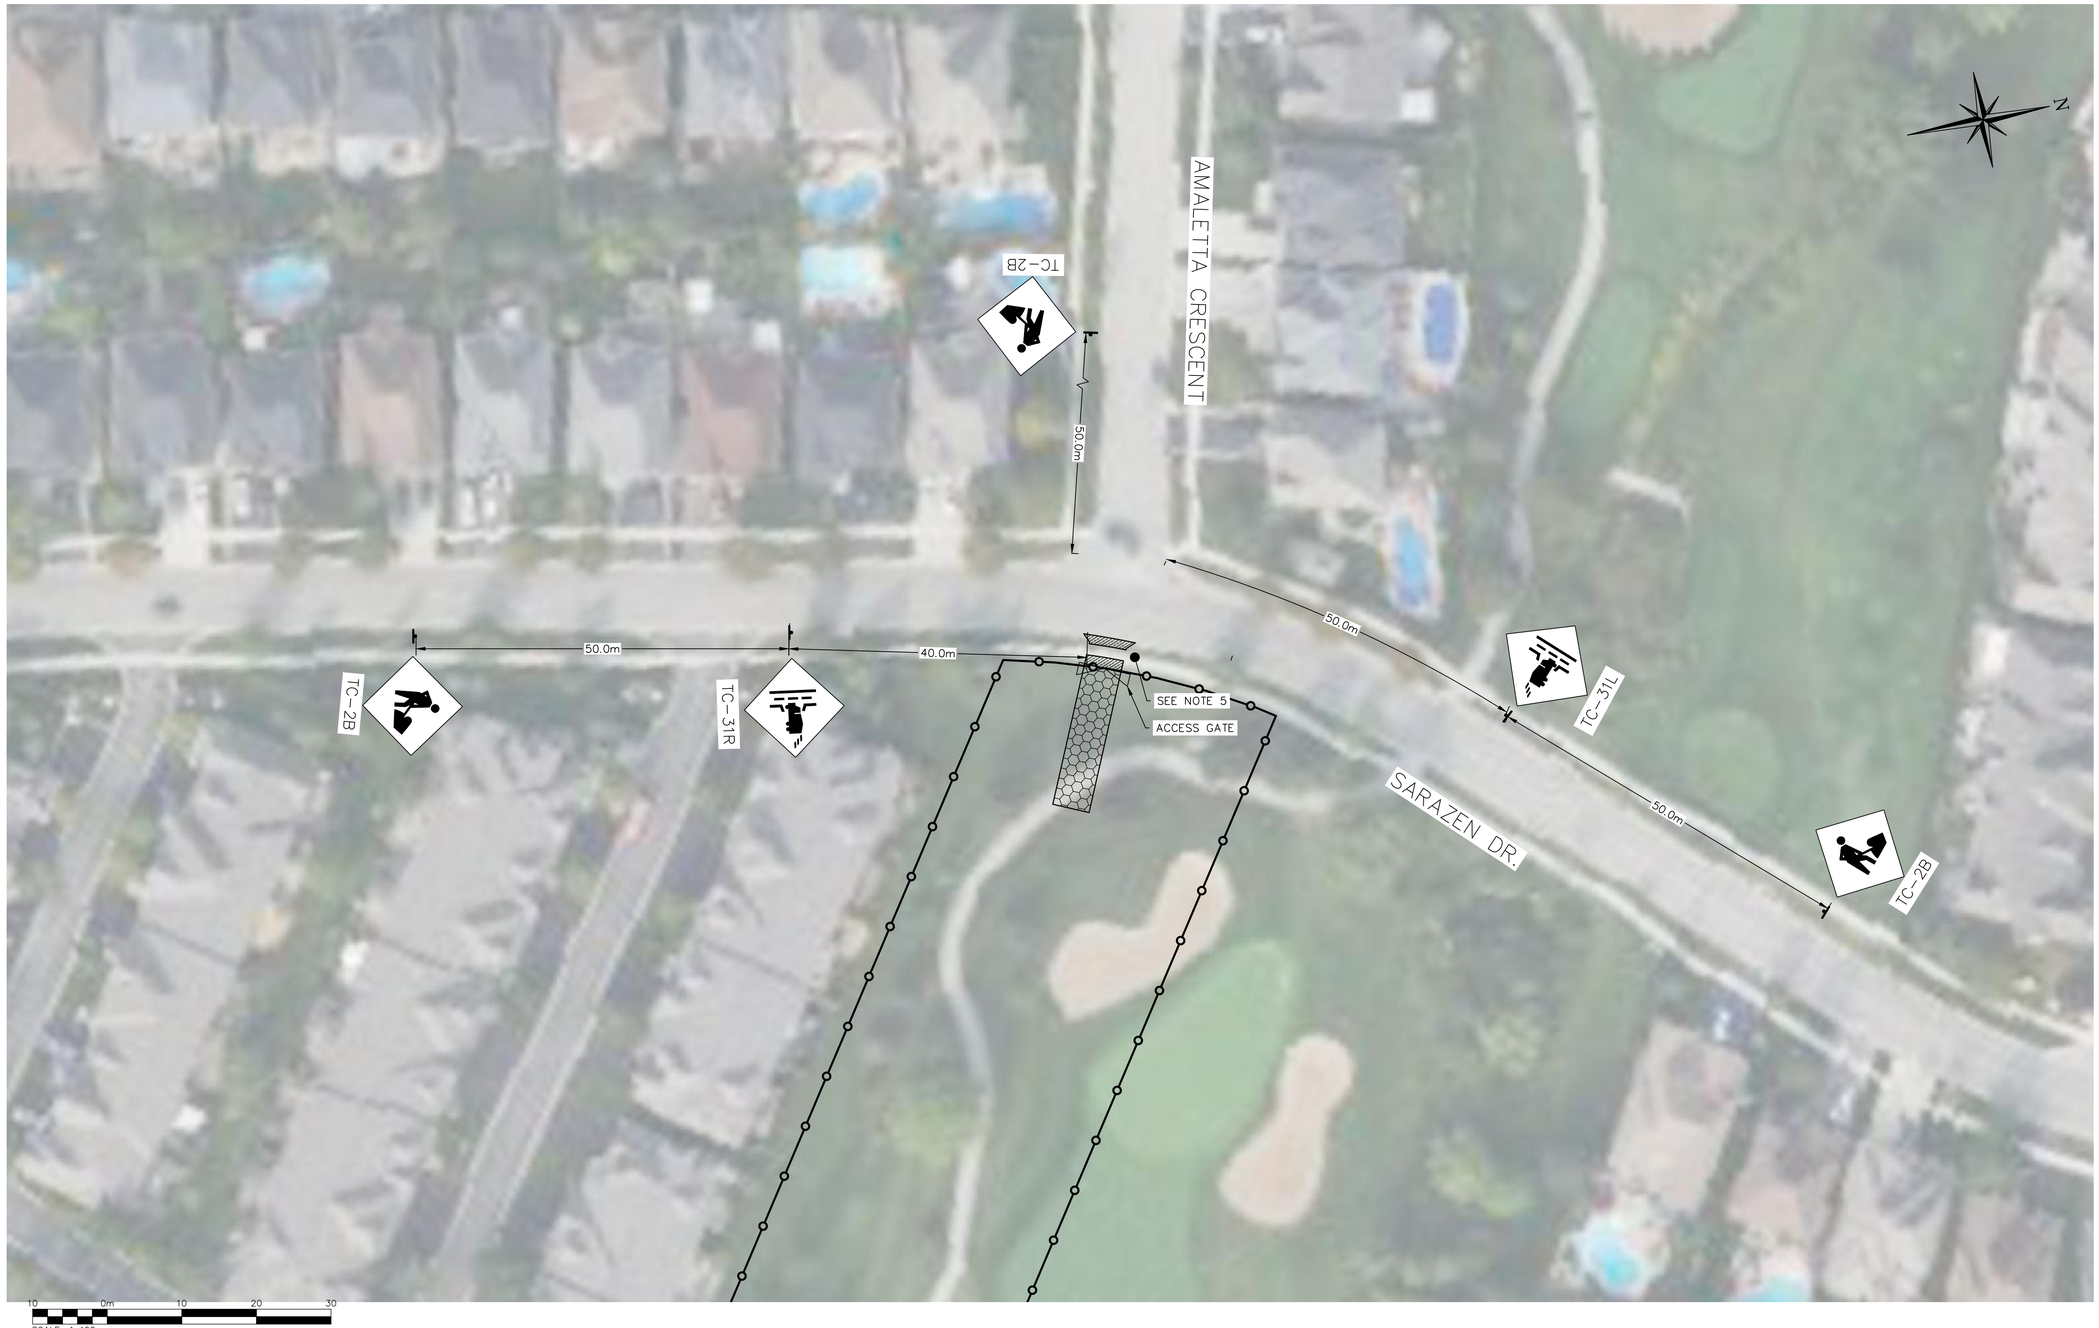

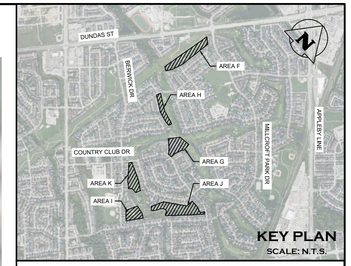

LEGEND

- TEMPORARY TRAFFIC SIGN OTM BOOK 7
- TRAFFIC CONTROL DEVICE, TC-54
- SILT FENCE
- TEMPORARY ASPHALT ENTRANCE
- MUD-MAT

NOTES:

1. STAGING TO BE READ IN CONJUNCTION WITH ONTARIO TRAFFIC MANUALS (OTM) BOOK 7 (TEMPORARY CONDITIONS).
2. THE TRAFFIC MANAGEMENT PLAN IMPLEMENTED WILL FULLY REMAIN THE RESPONSIBILITY OF THE CONTRACTOR. THIS PLAN SHOULD BE CONSIDERED AS GUIDANCE ONLY.
3. WORK DEFINED AS LONG DURATION FOR EARTHWORKS.
4. TRANSIT STOPS AND ACCESS TO/FROM THESE STOPS FOR TRANSIT USERS MUST BE MAINTAINED DURING THE COMPLETION OF THE WORK.
5. PEDESTRIANS MUST BE ACCOMMODATED DURING CONSTRUCTION. A SAFE PASSAGE FOR PEDESTRIANS MUST BE PROVIDED THROUGH THE CONSTRUCTION AREA AT ALL TIMES.
6. ACCESS SHALL BE MAINTAINED AT ALL TIMES TO ALL BUSINESSES AND RESIDENCES PRESENTLY HAVING ACCESS TO THE ROAD.
7. MUD-MAT INSTALLATION IS THE RESPONSIBILITY OF THE CONTRACTOR. DETAILS TO BE PROVIDED BY OTHERS.

1. THIS DRAWING IS THE EXCLUSIVE PROPERTY OF C.F. CROZIER & ASSOCIATES INC. AND THE MODIFICATION AND/OR REPRODUCTION OF ANY PART OF THIS DRAWING IS STRICTLY PROHIBITED WITHOUT WRITTEN AUTHORIZATION FROM THIS OFFICE.
2. THE DIGITAL FILES CONTAIN INTELLECTUAL AND DIGITAL DATA PROPERTY THAT IS THE EXCLUSIVE PROPERTY OF C.F. CROZIER & ASSOCIATES INC.
3. THE CONTRACTOR SHALL VERIFY ALL DIMENSIONS, LEVELS, AND DATUMS ON SITE AND REPORT ANY DISCREPANCIES OR OMISSIONS TO C.F. CROZIER & ASSOCIATES INC. PRIOR TO CONSTRUCTION.
4. THIS DRAWING IS TO BE READ AND UNDERSTOOD IN CONJUNCTION WITH ALL OTHER PLANS AND DOCUMENTS APPLICABLE TO THIS PROJECT.
5. ALL EXISTING UNDERGROUND UTILITIES TO BE VERIFIED IN THE FIELD BY THE CONTRACTOR PRIOR TO CONSTRUCTION.
6. DO NOT SCALE DRAWINGS.

No.	ISSUE	DATE: MMM/DD/YYYY
0	ISSUED FOR 1st SUBMISSION	SEP/08/2025

Engineer

Engineer

FOR REVIEW
NOT TO BE USED FOR CONSTRUCTION


Project: MILLCROFT GOLF COURSE PHASE 2
CITY OF BURLINGTON

Drawing: TRAFFIC CONTROL PLAN
AREA H

CROZIER CONSULTING ENGINEERS

Drawn By	Design By	Project	912-7520
Check By	Check By	Drawing	T-803



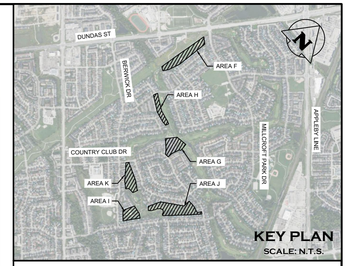

LEGEND

- TEMPORARY TRAFFIC SIGN OTM BOOK 7
- TRAFFIC CONTROL DEVICE, TC-54
- SILT FENCE
- TEMPORARY ASPHALT ENTRANCE
- MUD-MAT

NOTES:

1. STAGING TO BE READ IN CONJUNCTION WITH ONTARIO TRAFFIC MANUALS (OTM) BOOK 7 (TEMPORARY CONDITIONS).
2. THE TRAFFIC MANAGEMENT PLAN IMPLEMENTED WILL FULLY REMAIN THE RESPONSIBILITY OF THE CONTRACTOR. THIS PLAN SHOULD BE CONSIDERED AS GUIDANCE ONLY.
3. WORK DEFINED AS LONG DURATION FOR EARTHWORKS.
4. TRANSIT STOPS AND ACCESS TO/FROM THESE STOPS FOR TRANSIT USERS MUST BE MAINTAINED DURING THE COMPLETION OF THE WORK.
5. PEDESTRIANS MUST BE ACCOMMODATED DURING CONSTRUCTION. A SAFE PASSAGE FOR PEDESTRIANS MUST BE PROVIDED THROUGH THE CONSTRUCTION AREA AT ALL TIMES.
6. ACCESS SHALL BE MAINTAINED AT ALL TIMES TO ALL BUSINESSES AND RESIDENCES PRESENTLY HAVING ACCESS TO THE ROAD.
7. MUD-MAT INSTALLATION IS THE RESPONSIBILITY OF THE CONTRACTOR. DETAILS TO BE PROVIDED BY OTHERS.

1. THIS DRAWING IS THE EXCLUSIVE PROPERTY OF C.F. CROZIER & ASSOCIATES INC. AND THE MODIFICATION AND/OR REPRODUCTION OF ANY PART OF THIS DRAWING IS STRICTLY PROHIBITED WITHOUT WRITTEN AUTHORIZATION FROM THIS OFFICE.
2. THE DIGITAL FILES CONTAIN INTELLECTUAL AND DIGITAL DATA PROPERTY THAT IS THE EXCLUSIVE PROPERTY OF C.F. CROZIER & ASSOCIATES INC.
3. THE CONTRACTOR SHALL VERIFY ALL DIMENSIONS, LEVELS, AND DATUMS ON SITE AND REPORT ANY DISCREPANCIES OR OMISSIONS TO C.F. CROZIER & ASSOCIATES INC. PRIOR TO CONSTRUCTION.
4. THIS DRAWING IS TO BE READ AND UNDERSTOOD IN CONJUNCTION WITH ALL OTHER PLANS AND DOCUMENTS APPLICABLE TO THIS PROJECT.
5. ALL EXISTING UNDERGROUND UTILITIES TO BE VERIFIED IN THE FIELD BY THE CONTRACTOR PRIOR TO CONSTRUCTION.
6. DO NOT SCALE DRAWINGS.

No.	ISSUE	DATE: MMM/DD/YYYY
0	ISSUED FOR 1st SUBMISSION	SEP/08/2025

Engineer

Engineer

FOR REVIEW
NOT TO BE USED FOR CONSTRUCTION

Project
MILLCROFT GOLF COURSE PHASE 2
CITY OF BURLINGTON


Drawing
TRAFFIC CONTROL PLAN
AREA I

CROZIER
CONSULTING ENGINEERS

Drawn By	Design By	Project 912-7520
Check By	Check By	Drawing T-804



10 0m 10 20 30
SCALE: 1:400

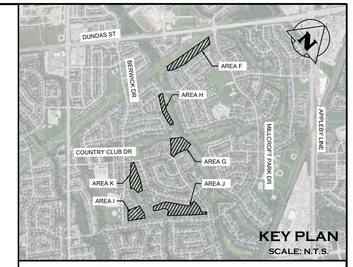

KEY PLAN
SCALE: N.T.S.

LEGEND

- TEMPORARY TRAFFIC SIGN OTM BOOK 7
- TRAFFIC CONTROL DEVICE, TC-54
- SILT FENCE
- TEMPORARY ASPHALT ENTRANCE
- MUD-MAT

NOTES:

1. STAGING TO BE READ IN CONJUNCTION WITH ONTARIO TRAFFIC MANUALS (OTM) BOOK 7 (TEMPORARY CONDITIONS).
2. THE TRAFFIC MANAGEMENT PLAN IMPLEMENTED WILL FULLY REMAIN THE RESPONSIBILITY OF THE CONTRACTOR. THIS PLAN SHOULD BE CONSIDERED AS GUIDANCE ONLY.
3. WORK DEFINED AS LONG DURATION FOR EARTHWORKS.
4. TRANSIT STOPS AND ACCESS TO/FROM THESE STOPS FOR TRANSIT USERS MUST BE MAINTAINED DURING THE COMPLETION OF THE WORK.
5. PEDESTRIANS MUST BE ACCOMMODATED DURING CONSTRUCTION. A SAFE PASSAGE FOR PEDESTRIANS MUST BE PROVIDED THROUGH THE CONSTRUCTION AREA AT ALL TIMES.
6. ACCESS SHALL BE MAINTAINED AT ALL TIMES TO ALL BUSINESSES AND RESIDENCES PRESENTLY HAVING ACCESS TO THE ROAD.
7. MUD-MAT INSTALLATION IS THE RESPONSIBILITY OF THE CONTRACTOR. DETAILS TO BE PROVIDED BY OTHERS.

1. THIS DRAWING IS THE EXCLUSIVE PROPERTY OF C.F. CROZIER & ASSOCIATES INC. AND THE MODIFICATION AND/OR REPRODUCTION OF ANY PART OF THIS DRAWING IS STRICTLY PROHIBITED WITHOUT WRITTEN AUTHORIZATION FROM THIS OFFICE.
2. THE DIGITAL FILES CONTAIN INTELLECTUAL AND DIGITAL DATA PROPERTY THAT IS THE EXCLUSIVE PROPERTY OF C.F. CROZIER & ASSOCIATES INC.
3. THE CONTRACTOR SHALL VERIFY ALL DIMENSIONS, LEVELS, AND DATUMS ON SITE AND REPORT ANY DISCREPANCIES OR OMISSIONS TO C.F. CROZIER & ASSOCIATES INC. PRIOR TO CONSTRUCTION.
4. THIS DRAWING IS TO BE READ AND UNDERSTOOD IN CONJUNCTION WITH ALL OTHER PLANS AND DOCUMENTS APPLICABLE TO THIS PROJECT.
5. ALL EXISTING UNDERGROUND UTILITIES TO BE VERIFIED IN THE FIELD BY THE CONTRACTOR PRIOR TO CONSTRUCTION.
6. DO NOT SCALE DRAWINGS.

No.	ISSUE	DATE: MMM/DD/YYYY
0	ISSUED FOR 1st SUBMISSION	SEP/08/2025

Engineer

Engineer


FOR REVIEW
NOT TO BE USED FOR CONSTRUCTION


Project
MILLCROFT GOLF COURSE PHASE 2
CITY OF BURLINGTON

Drawing
TRAFFIC CONTROL PLAN
AREA J

CROZIER CONSULTING ENGINEERS

Drawn By	Design By	Project 912-7520
Check By	Check By	Drawing T-805

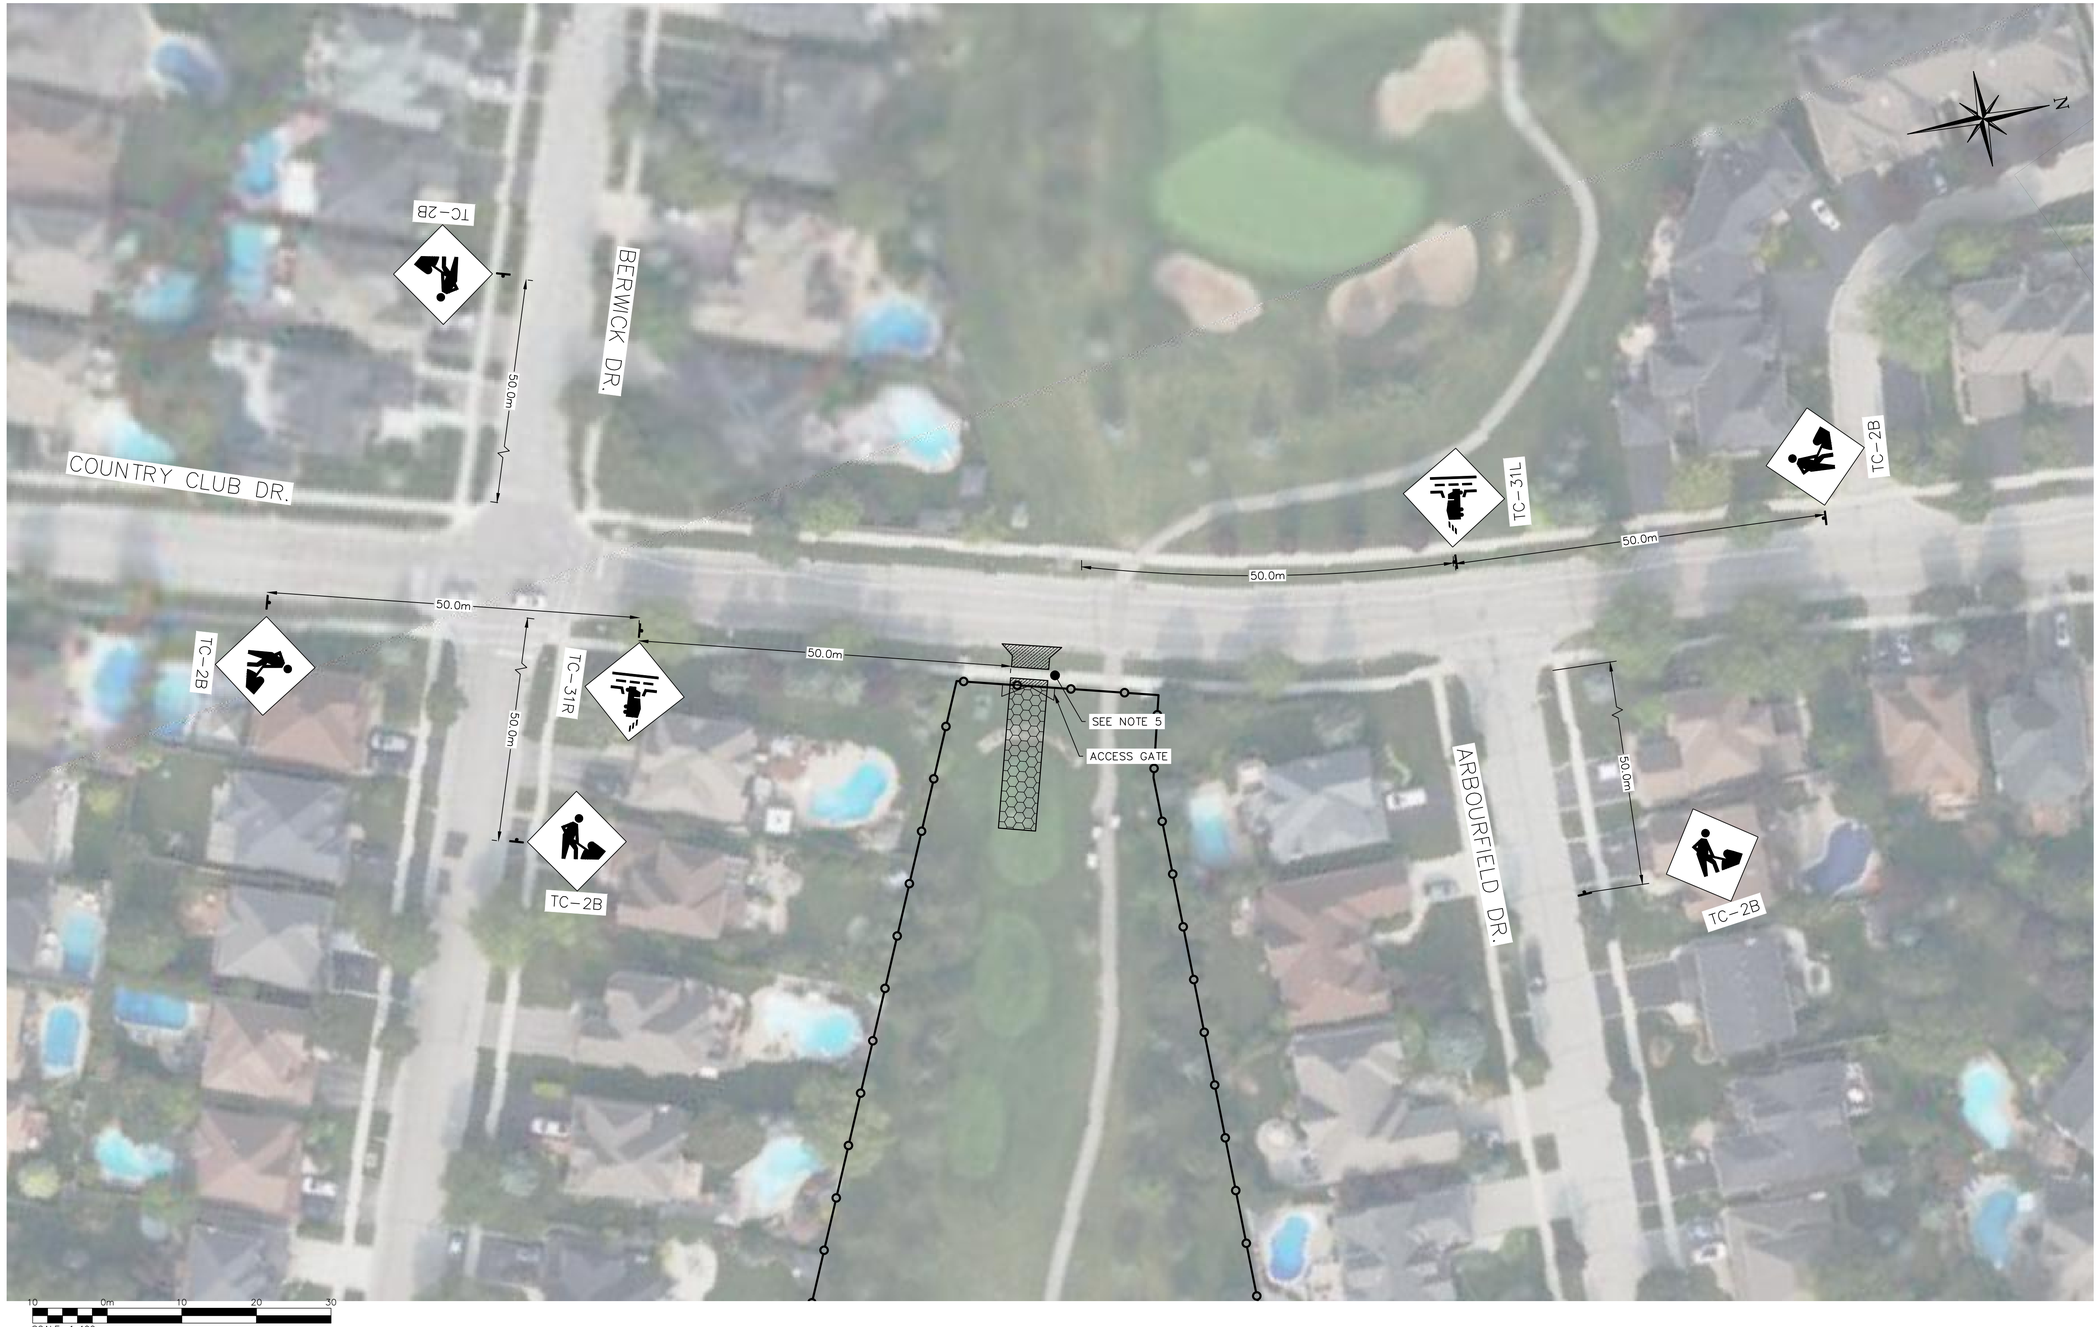

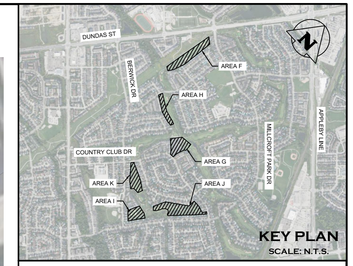

LEGEND

- TEMPORARY TRAFFIC SIGN OTM BOOK 7
- TRAFFIC CONTROL DEVICE, TC-54
- SILT FENCE
- TEMPORARY ASPHALT ENTRANCE
- MUD-MAT

NOTES:

1. STAGING TO BE READ IN CONJUNCTION WITH ONTARIO TRAFFIC MANUALS (OTM) BOOK 7 (TEMPORARY CONDITIONS).
2. THE TRAFFIC MANAGEMENT PLAN IMPLEMENTED WILL FULLY REMAIN THE RESPONSIBILITY OF THE CONTRACTOR. THIS PLAN SHOULD BE CONSIDERED AS GUIDANCE ONLY.
3. WORK DEFINED AS LONG DURATION FOR EARTHWORKS.
4. TRANSIT STOPS AND ACCESS TO/FROM THESE STOPS FOR TRANSIT USERS MUST BE MAINTAINED DURING THE COMPLETION OF THE WORK.
5. PEDESTRIANS MUST BE ACCOMMODATED DURING CONSTRUCTION. A SAFE PASSAGE FOR PEDESTRIANS MUST BE PROVIDED THROUGH THE CONSTRUCTION AREA AT ALL TIMES.
6. ACCESS SHALL BE MAINTAINED AT ALL TIMES TO ALL BUSINESSES AND RESIDENCES PRESENTLY HAVING ACCESS TO THE ROAD.
7. MUD-MAT INSTALLATION IS THE RESPONSIBILITY OF THE CONTRACTOR. DETAILS TO BE PROVIDED BY OTHERS.

1. THIS DRAWING IS THE EXCLUSIVE PROPERTY OF C.F. CROZIER & ASSOCIATES INC. AND THE MODIFICATION AND/OR REPRODUCTION OF ANY PART OF THIS DRAWING IS STRICTLY PROHIBITED WITHOUT WRITTEN AUTHORIZATION FROM THIS OFFICE.
2. THE DIGITAL FILES CONTAIN INTELLECTUAL AND DIGITAL DATA PROPERTY THAT IS THE EXCLUSIVE PROPERTY OF C.F. CROZIER & ASSOCIATES INC.
3. THE CONTRACTOR SHALL VERIFY ALL DIMENSIONS, LEVELS, AND DATUMS ON SITE AND REPORT ANY DISCREPANCIES OR OMISSIONS TO C.F. CROZIER & ASSOCIATES INC. PRIOR TO CONSTRUCTION.
4. THIS DRAWING IS TO BE READ AND UNDERSTOOD IN CONJUNCTION WITH ALL OTHER PLANS AND DOCUMENTS APPLICABLE TO THIS PROJECT.
5. ALL EXISTING UNDERGROUND UTILITIES TO BE VERIFIED IN THE FIELD BY THE CONTRACTOR PRIOR TO CONSTRUCTION.
6. DO NOT SCALE DRAWINGS.

No.	ISSUE	DATE: MMM/DD/YYYY
0	ISSUED FOR 1st SUBMISSION	SEP/08/2025

Engineer

Engineer

FOR REVIEW
NOT TO BE USED FOR CONSTRUCTION

Project
MILLCROFT GOLF COURSE PHASE 2
CITY OF BURLINGTON

Drawing
TRAFFIC CONTROL PLAN
AREA K

CROZIER
CONSULTING ENGINEERS

Drawn By	Design By	Project 912-7520
Check By	Check By	Drawing T-806