
SKETCH ILLUSTRATING BUILDING ELEVATIONS
FOR PART OF
BRANT STREET, OLGA DRIVE, ALFRED CRESCENT & BALDWIN STREET
IN THE
CITY OF BURLINGTON

SCALE 1:750 METRIC

14 7.5 0 15 30 45 metres

R.A. McLAREN, O.L.S. – 2023

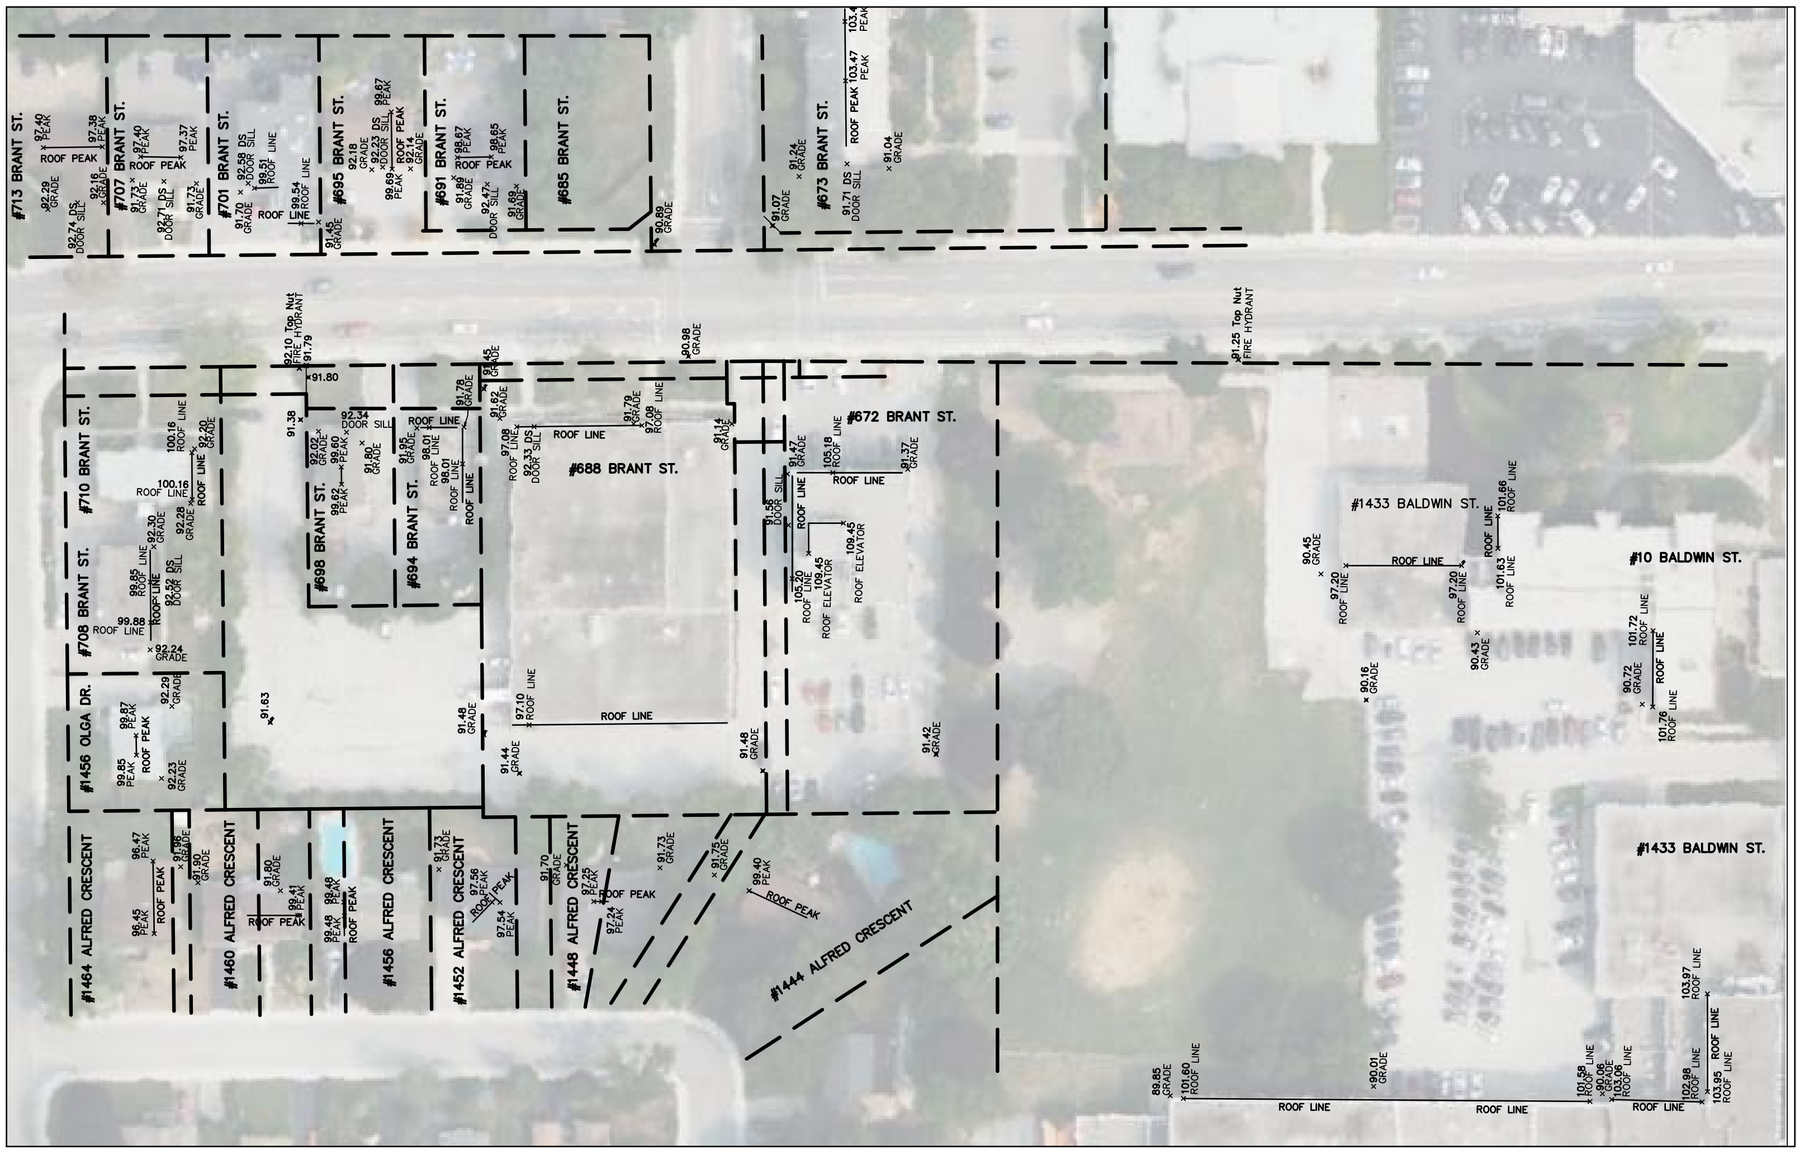

BENCHMARK NOTE:

STATION: CITY OF BURLINGTON BENCHMARK 368

BRASS PLAQUE ON THE NORTHEAST WING WALL OF THE CONCRETE HEAD WALL OF A CULVERT ON THE NORTH SIDE OF BLAIRHOLM AVENUE, 50M WEST OF COURTLAND AVENUE AND 150M EAST OF BRANT STREET.

ELEVATION : 89.578 metres CGVD–1928:1978

BOUNDARY NOTE:

BOUNDARIES ARE APPROXIMATE AND DERIVED FROM THE CITY OF BURLINGTON GIS.

JANUARY 4, 2023
DATE

© R.A. McLAREN, O.L.S. – 2023. NO PERSON MAY COPY REPRODUCE, DISTRIBUTE OR ALTER THIS PLAN IN WHOLE OR IN PART WITHOUT THE WRITTEN PERMISSION OF R.A. McLAREN, O.L.S.

A.T. McLaren Limited
LEGAL AND ENGINEERING SURVEYS
89 JOHN STREET SOUTH, SUITE 230
HAMILTON, ONTARIO, L8N 2B9
PHONE (905) 527–8559 FAX (905) 527–0032

Drawn	Checked	Crew Chief	Scale	Dwg.No.
MM	RAM	ZA	1:750	36830–S

FILE NAME: 36830 SKETCH 688 Brant Street_BLD HEIGHTS.dwg LAYOUT: Layout1
LAST SAVED BY: Marcus McLaren DATE: January 4, 2023