

DATE : June 20, 2019
SCALE : 1:250


SUBJECT TO CHANGE DURING DESIGN DEVELOPMENT AND CONSTRUCTION

1085 CLEARVIEW AVENUE | LANDSCAPE CONCEPT

MHBC
PLANNING
URBAN DESIGN
& LANDSCAPE
ARCHITECTURE

PLANTING AREAS	SOIL VOLUMES	VOLUME PER TREE
A	53m3	26m3
B	279m3	23m3
C	159m3	27m3
D	20m3	20m3
E	20m3	20m3
F	38m3	19m3
G	38m3	19m3
H	38m3	19m3
I	38m3	19m3
J	38m3	19m3
K	60m3	30m3
L	156m3	52m3
M	90m3	18m3
N	488m3	20m3
O	98m3	33m3
v	200m3	25m3
W	38m3	N/A
X	53m3	53m3

SOIL DEPTH: 1500mm

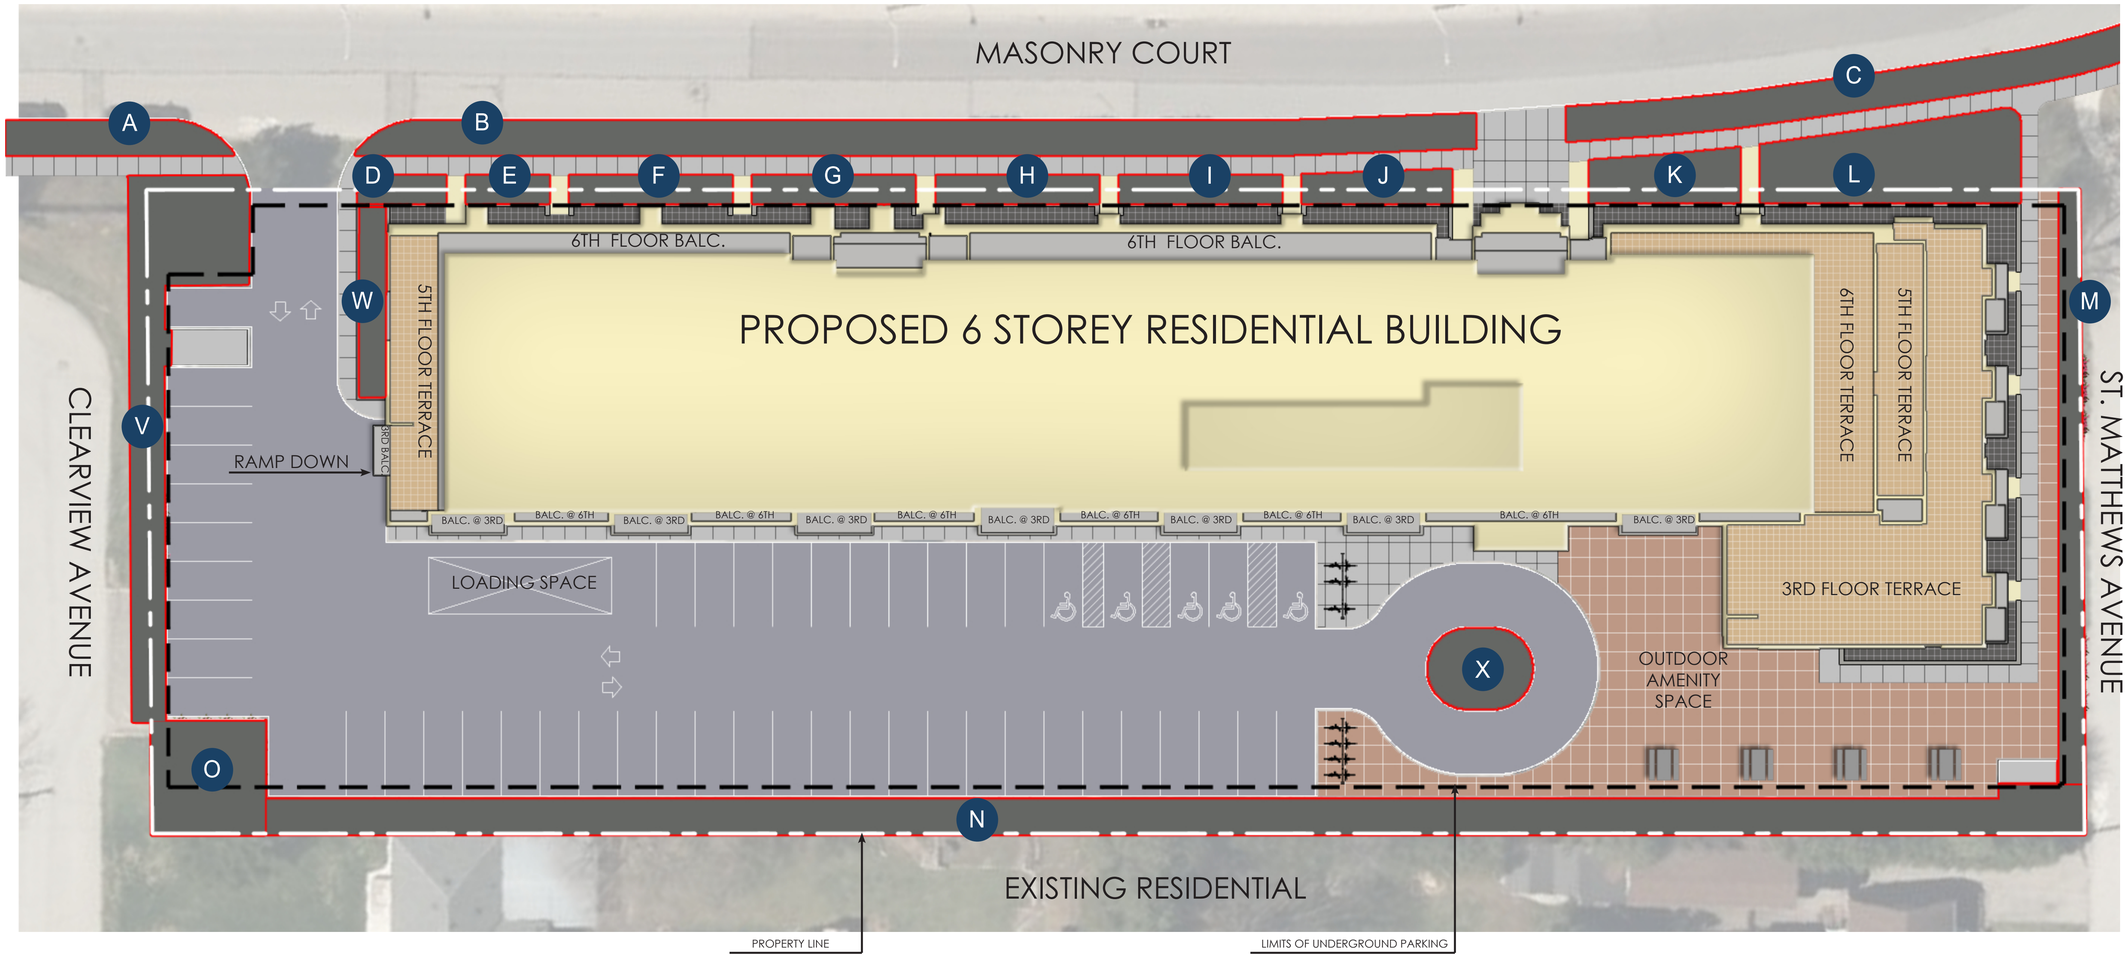

DATE : June 20, 2019
SCALE : 1:250

SUBJECT TO CHANGE DURING DESIGN DEVELOPMENT AND CONSTRUCTION

1085 CLEARVIEW AVENUE | SOIL VOLUME PLAN

MHBC
PLANNING
URBAN DESIGN
& LANDSCAPE
ARCHITECTURE